



# CITY OF ANN ARBOR ENGINEERING

## INGALLS KINGSLEY WATER MAIN



### NOTES

FOR PROTECTION OF UNDERGROUND UTILITIES AND IN CONFORMANCE WITH PUBLIC ACT 174 OF 2013, THE CONTRACTOR SHALL CALL 811 OR 1-800-482-7171 A MINIMUM OF THREE FULL WORKING DAYS, EXCLUDING SATURDAYS, SUNDAYS, AND HOLIDAYS, PRIOR TO BEGINNING EACH EXCAVATION IN AREAS WHERE PUBLIC UTILITIES HAVE NOT BEEN PREVIOUSLY LOCATED. MEMBERS WILL THUS BE ROUTINELY NOTIFIED. THIS DOES NOT RELIEVE THE CONTRACTOR OF THE RESPONSIBILITY OF NOTIFYING UTILITY OWNERS WHO MAY NOT BE A PART OF THE "MISS DIG" ALERT SYSTEM.


THE UNDERGROUND LOCATIONS SHOWN FOR NATURAL GAS, TELEPHONE, ELECTRICAL POWER, CABLE TV AND FIBER OPTIC LINES ARE APPROXIMATE. THE CITY OF ANN ARBOR ASSUMES NO RESPONSIBILITY FOR THEIR ACCURATE REPRESENTATION IN THIS DRAWING. MISS DIG MUST BE CONTACTED PRIOR TO CONSTRUCTION TO LOCATE THESE UTILITIES.

THE CONSTRUCTION COVERED BY THESE PLANS SHALL CONFORM TO THE CITY OF ANN ARBOR PUBLIC SERVICES AREA DESIGN STANDARDS AND CONSTRUCTION SPECIFICATIONS ("STANDARDS"). THE OMISSION OF ANY STANDARD DETAIL DOES NOT RELIEVE THE CONTRACTOR OF THEIR OBLIGATION TO CONSTRUCT ITEMS IN COMPLETE ACCORDANCE WITH THOSE STANDARDS.

RFP No. 26-12, FILE No. 2025012

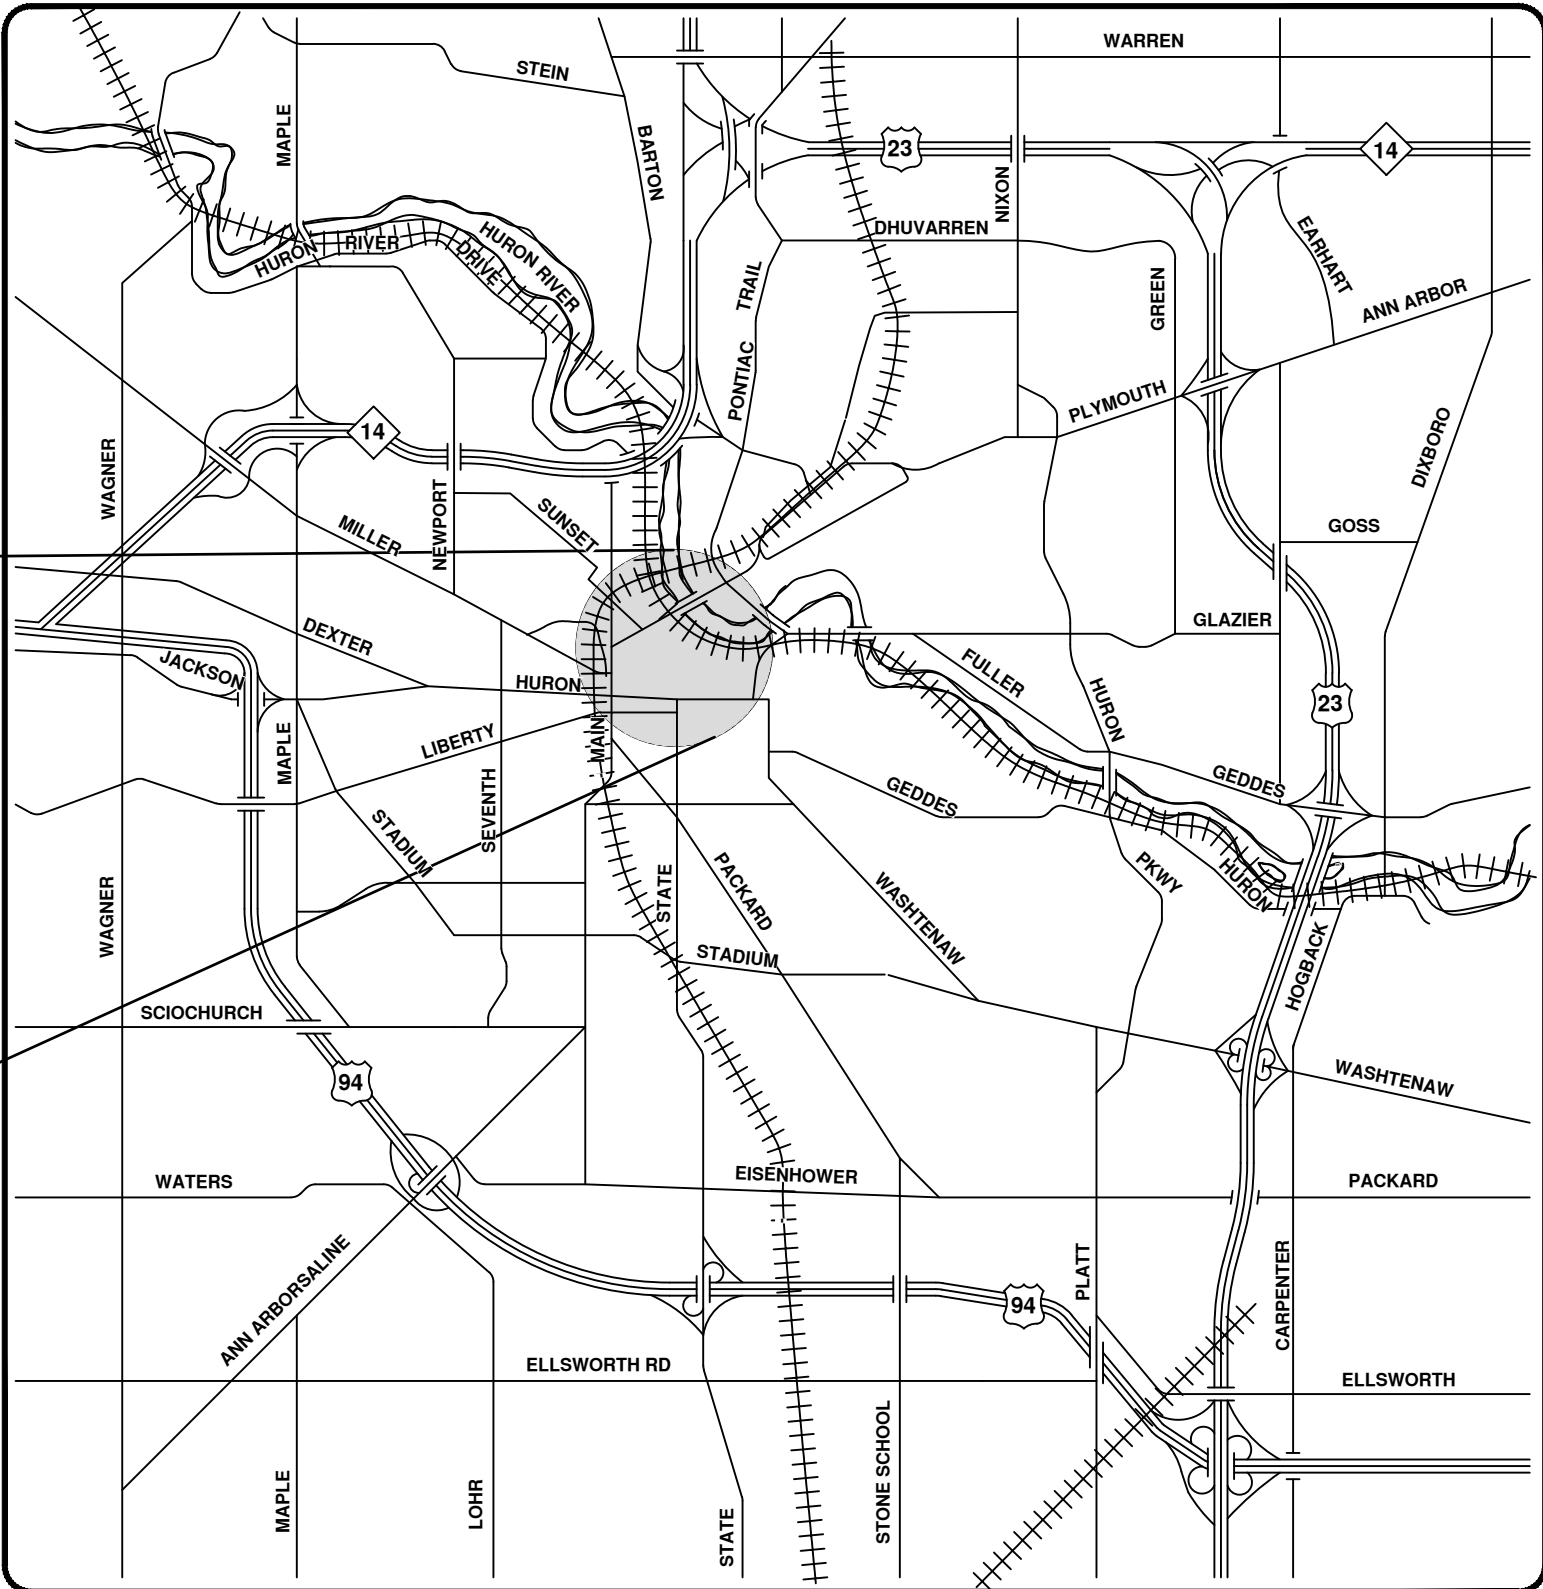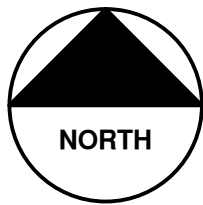

VICINITY MAP

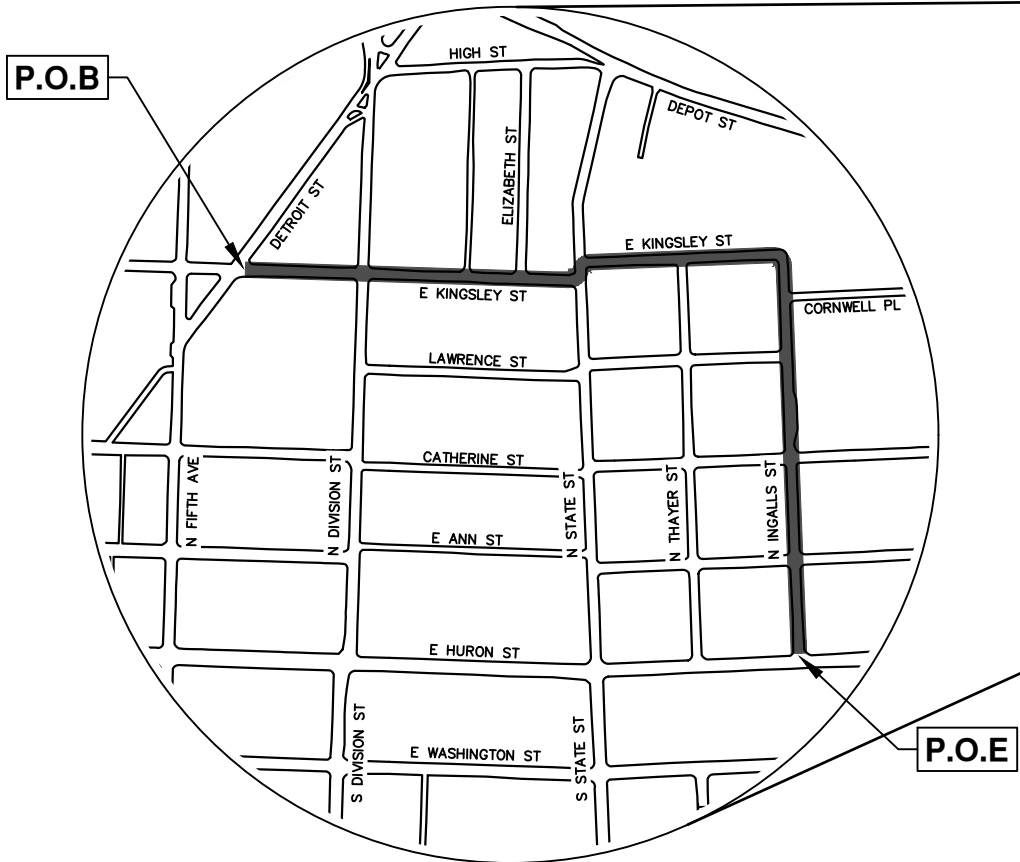

| Sheet List Table                      |                                               |
|---------------------------------------|-----------------------------------------------|
| Sheet Number                          | Sheet Title                                   |
| 1                                     | Cover Sheet                                   |
| 2                                     | Standard Notes                                |
| 3                                     | Legend                                        |
| 4                                     | Maintenance of Traffic - Overall              |
| Typical Sections                      |                                               |
| 5                                     | E Kingsley St - Existing                      |
| 6                                     | E Kingsley St - Proposed                      |
| 7                                     | E Kingsley & N State St - Existing            |
| 8                                     | E Kingsley & N State St - Proposed            |
| 9                                     | N Ingalls St - Existing                       |
| 10                                    | N Ingalls St - Proposed                       |
| 11                                    | N Ingalls St - Existing                       |
| 12                                    | N Ingalls St - Proposed                       |
| Removals                              |                                               |
| 13                                    | Sta 0+00 - Sta 10+00                          |
| 14                                    | Sta 10+00 - Sta 11+80                         |
| 15                                    | Sta 20+00 - Sta 26+95                         |
| 16                                    | Sta 30+00 - Sta 39+00                         |
| 17                                    | Sta 39+00 - Sta 43+75                         |
| Water Main Plan and Profile           |                                               |
| 18                                    | Sta 100+00 - Sta 104+50                       |
| 19                                    | Sta 104+50 - Sta 109+00                       |
| 20                                    | Sta 109+00 - Sta 110+91                       |
| 21                                    | N State St Conn                               |
| 22                                    | Sta 200+00 - Sta 204+50                       |
| 23                                    | H-3, N Thayer St Conn                         |
| 24                                    | Sta 204+50 - Sta 209+00                       |
| 25                                    | Sta 209+00 - Sta 213+60                       |
| 26                                    | H-4, H-5, Lawrence St Conn Catherine St Conns |
| 27                                    | Sta 213+60 - Sta 216+75                       |
| 28                                    | Sta 300+00 - Sta 303+27                       |
| Storm Sewer Plan and Profile          |                                               |
| 29                                    | R-098 - R-104, R-131                          |
| 30                                    | R-105 - R-114                                 |
| 31                                    | R-115 - R-121                                 |
| 32                                    | R-122 - R-123, R-132 - R-134                  |
| 33                                    | R-124 - R-130                                 |
| Road Plan and Profile - E Kingsley St |                                               |
| 34                                    | Sta 0+50 - Sta 4+75                           |
| 35                                    | Sta 4+75 - Sta 9+00                           |
| 36                                    | Sta 9+00 - 11+75                              |
| 37                                    | Sta 20+00 - Sta 24+50                         |
| 38                                    | Sta 24+50 - Sta 27+00                         |
| Road Plan and Profile - N Ingalls St  |                                               |
| 39                                    | Sta 30+00 - Sta 35+00                         |
| 40                                    | Sta 35+00 - Sta 39+40                         |
| 41                                    | Sta 39+40 - Sta 43+50                         |
| Intersection Grading                  |                                               |
| 42                                    | N Thayer St                                   |
| 43                                    | Lawrence St                                   |
| 44                                    | N State St                                    |
| 45                                    | Anne St                                       |
| 46                                    | Catherine St                                  |
| Pavement Markings & Signage           |                                               |
| 47                                    | E Kingsley St - Detroit St to Sta 9+00        |
| 48                                    | E Kingsley St - Sta 9+00 to N State St        |
| 49                                    | E Kingsley St - N State St to N Ingalls St    |
| 50                                    | N Ingalls St - E Huron St to Sta 39+50        |
| 51                                    | N Ingalls St - Sta 39+50 - E Kingsley St      |

PREPARED UNDER THE SUPERVISION OF

IGOR V. KOTLYAR, P.E. - MI LICENSE No. 6201043287  
PROJECT ENGINEER



01 / 30 / 2026  
DATE

CITY OF ANN ARBOR - PUBLIC SERVICES - ENGINEERING

PROJECT DESCRIPTION AND LIMITS

SCALE

SHEET No.

1 OF 51

CITY OF ANN ARBOR  
PUBLIC SERVICES  
301 EAST HURON STREET  
ANN ARBOR, MI 48106-6647  
www.a2gov.org



© INGALLS KINGSLEY WATER MAIN; RFP No. 26-12; 2025012



R:\2025012 Ingalls Kingsley WM Rsurf\Plan Production\2025012Cov.dwg - \_a2 standard bw.stb - Plot Date: 1/29/2026 10:03:28 AM

CONSTRUCTION NOTES:

1. Driveways and entrances to buildings, real property, and the like shall not be blocked except for short durations and only when approved by the Engineer. Vehicular and pedestrian access shall be maintained at all times. It shall be the Contractor's responsibility to coordinate all necessary driveway closures with the property owner(s) and resident(s) in the areas of construction.
2. The location and depth of all existing utilities and service leads are to be field verified by the Contractor prior to construction.
3. Location and depth of utilities as depicted on the plans is approximate and shown according to the best information available. It is the Contractor's responsibility to excavate ahead and adjust depth of conflict utilities accordingly. Any damage to utilities is the Contractor's responsibility to avoid and/or repair as necessary.
4. The Contractor is to take special care to protect the existing water main and be responsible for maintaining consistent water service.
5. During non-working hours no trench shall remain open; any open trench shall be properly secured with protective fencing. This work shall be included in the item of work "General Conditions".
6. Trenches for new water services shall be excavated to MIOSHA and City of Ann Arbor Public Works requirements.
7. City of Ann Arbor Public Works will install the corporation and copper service lead(s) to transfer the connection(s). If an existing water service is found to be failing or is not copper, the lead will be replaced to the curb box by Public Works.
8. For the installation of corporations, or any other related activities, the Contractor shall not receive additional compensation for delays due to the scheduling of or coordination with the City of Ann Arbor Public Works.
9. The Contractor shall backfill trenches in accordance with Trench Detail specified on plans. This work shall be included in the item of work "Excavate and Backfill for Water Service Tap and Lead". All concrete removals and replacements required for this work will be paid for separately.
10. Water main fittings, other than those specifically listed as separate pay items, which are required to complete the work, such as blow-off assemblies, concrete thrust blocks, solid sleeves and mechanical plugs, shall not be paid for separately, but shall be included in the pipe pay items.
11. "No Parking" signs shall be installed by the Contractor at locations as approved or directed by the Engineer. All signs shall be installed in accordance with the detailed specifications.
12. Postal delivery and refuse pickup service shall be maintained at all times by the Contractor.
13. All fittings, hydrants, valves and castings removed during construction are the property of the City of Ann Arbor. The Contractor within 48 hours shall deliver to City of Ann Arbor Public Works Facility at the W.R. Wheeler Service Center located at 4251 Stone School Road.
14. Where street curbs are undermined due to construction activities, they shall be removed and replaced as directed by the Engineer.
15. The Contractor shall be responsible for the continuous maintenance of the temporary road surface and soil erosion control measures within the construction area until the full completion of the project. This work shall be included in the item of work "General Conditions".
16. All curb, sidewalk, driveway approach removals shall be approved by Engineer before the work is done.
17. The location of material stock piles and on-site staging areas to be approved by the Engineer.
18. All structures shall receive new castings as directed by the Engineer, as specified on the standard casting schedule. The existing castings are the property of the City of Ann Arbor. The Contractor shall deliver to City of Ann Arbor Public Works Facility at the W.R. Wheeler Service Center located at 4251 Stone School Road.
19. Existing street name, guide, and regulatory signs, and mailboxes which conflict with the proposed construction shall be removed prior to construction, stored in a manner which will prevent damage, and re-set in locations as directed by the Engineer.

| INGALLS KINGSLEY WATER MAIN |         |                                                                                              |
|-----------------------------|---------|----------------------------------------------------------------------------------------------|
| BM #                        | ELEV    | DESCRIPTION                                                                                  |
| 1                           | 829.551 | SPIKE IN NORTH SIDE OF UTILITY POLE, SOUTH SIDE OF KINGSLEY, BETWEEN ZINGERMANN'S & HSE #324 |
| 2                           | 836.554 | SPIKE IN NORTH SIDE OF UTILITY POLE, SW CORNER OF KINGSLEY & DIVISION                        |
| 3                           | 847.229 | SPIKE IN NORTH SIDE OF UTILITY POLE, SOUTH SIDE OF KINGSLEY, BETWEEN HSE #426 & 502          |
| 4                           | 846.728 | NE FLANGE BOLT ON HYDRANT, NE CORNER OF KINGSLEY & ELIZABETH                                 |
| 5                           | 842.268 | SPIKE IN SOUTH SIDE OF UTILITY POLE, NE CORNER OF KINGSLEY & STATE                           |
| 6                           | 858.041 | SPIKE IN SOUTH SIDE OF UTILITY POLE, NORTH SIDE OF KINGSLEY @ THAYER                         |
| 7                           | 868.988 | NORTH FLANGE BOLT ON HYDRANT, NORTH SIDE OF KINGSLEY @ INGALLS                               |
| 8                           | 874.934 | SPIKE IN EAST SIDE OF UTILITY POLE, SW CORNER OF INGALLS & LAWRENCE                          |
| 9                           | 876.416 | SPIKE IN EAST SIDE OF UTILITY POLE, NW CORNER OF INGALLS & CATHERINE                         |
| 10                          | 876.611 | SPIKE IN WEST SIDE OF UTILITY POLE, NE CORNER OF INGALLS & ANN                               |
| 11                          | 878.864 | WESTERLY FLANGE BOLT ON HYDRANT AT NW CORNER OF HURON & INGALLS                              |

| PERMITS REQUIRED TO BE OBTAINED BY THE CONTRACTOR PRIOR TO THE BEGINNING OF CONSTRUCTION. |                                    |
|-------------------------------------------------------------------------------------------|------------------------------------|
| PERMIT                                                                                    | ISSUING AUTHORITY                  |
| LANE CLOSURE PERMIT*                                                                      | CITY OF ANN ARBOR ENGINEERING      |
| *"NO PARKING" SIGNS PERMIT*                                                               | CITY OF ANN ARBOR ENGINEERING      |
| GRADING/SOIL EROSION & SEDIMENTATION CONTROL PERMIT*                                      | CITY OF ANN ARBOR CUSTOMER SERVICE |
| RIGHT-OF-WAY PERMIT*                                                                      | CITY OF ANN ARBOR CUSTOMER SERVICE |
| * NO COST TO CONTRACTOR                                                                   |                                    |

| PERMITS REQUIRED TO BE OBTAINED BY THE CITY OF ANN ARBOR PRIOR TO THE BEGINNING OF CONSTRUCTION. |                                                                    |
|--------------------------------------------------------------------------------------------------|--------------------------------------------------------------------|
| PERMIT                                                                                           | ISSUING AUTHORITY                                                  |
| WATER MAIN CONSTRUCTION PERMIT                                                                   | MICHIGAN DEPARTMENT OF ENVIRONMENT, GREAT LAKES, AND ENERGY (EGLE) |
| SANITARY SEWER CONSTRUCTION PERMIT                                                               | MICHIGAN DEPARTMENT OF ENVIRONMENT, GREAT LAKES, AND ENERGY (EGLE) |


| CONTACT INFORMATION |   |                                                             |
|---------------------|---|-------------------------------------------------------------|
| PUBLIC UTILITIES    | OWNER   | CONTACT                                                     |
| WATER               | CITY OF ANN ARBOR PUBLIC WORKS<br>W.R. WHEELER SERVICE CENTER<br>4251 STONE SCHOOL ROAD<br>ANN ARBOR, MI 48108 |                                                             |
| SANITARY            |   | (734) 794-6350                                              |
| STORM               |   |                                                             |
| FORESTRY            |   |                                                             |
| SIGNS               | CITY OF ANN ARBOR<br>INFORMATION TECHNOLOGY<br>LARCOM CITY HALL<br>301 E. HURON STREET<br>ANN ARBOR, MI 48107  | MARK MORENO<br>(734) 794-6361                               |
| SIGNALS             |   |                                                             |
| STREET LIGHTS       |   |                                                             |
| FIBER OPTIC         |   | (734) 794-6550                                              |
| PRIVATE UTILITIES   | OWNER   | CONTACT                                                     |
| GAS                 | DTE ENERGY<br>3150 E. MICHIGAN AVE,<br>YPSILANTI TOWNSHIP, MI 48198                                            | ADAM EGELER<br>734 929-8042<br>ADAM.EGELER@DTEENERGY.COM    |
| ELECTRIC            | DTE ENERGY<br>WESTERN WAYNE SERVICE CENTER<br>8001 HAGGERTY ROAD<br>BELLEVILLE, MI 48111                       | ANTHONY IGNASIAK<br>(734) 397-4447                          |
| CABLE               | COMCAST<br>27800 FRANKLIN ROAD<br>SOUTHFIELD, MI 48034                                                         | STEPHEN BECK<br>(248) 972-7511                              |
| PHONE               | AT&T<br>550 S. MAPLE ROAD<br>ANN ARBOR, MI 48103                                                               | CHRIS SHOUP<br>(734) 263-7385<br>CS6558@ATT.COM             |
| FIBER OPTIC         | MCI/VERIZON<br>4401 STECKER STREET<br>DEARBORN, MICHIGAN 48126                                                 | MARLON REDD<br>(313) 588-0849<br>MARLON.REDD@VERIZON.COM    |
| FIBER OPTIC         | WINDSTREAM<br>1295 S LINDEN ROAD, SUITE B<br>FLINT, MI 48532                                                   | DAVID BEGGS<br>(810) 397-8956<br>DAVID.BEGGS@WINDSTREAM.COM |
| FIBER OPTIC         | ADVANCED COMMUNICATIONS & DATA<br>1800 NORTH GRAND RIVER AVE<br>LANSING, MI 48906                              | OSP@ACD.NET                                                 |
| STREET LIGHTING     | DTE ENERGY<br>8001 HAGGERTY ROAD<br>BELLEVILLE, MI 48111                                                       | LANCE ALLEY<br>(734) 397-4188                               |



Know what's below.  
Call before you dig.

|  |  |  |          |             |         |
|--|--|--|----------|-------------|---------|
|  |  |  |          | IVK         | CHECKED |
|  |  |  |          | A2D         | DRAWN   |
|  |  |  | 01-30-26 | DATE        |         |
|  |  |  | 00       | OUT FOR BID | REV.    |

CITY OF ANN ARBOR  
PUBLIC SERVICES  
301 EAST HURON STREET  
P.O. BOX 8647  
ANN ARBOR, MI 48108-8647  
www.a2gov.org

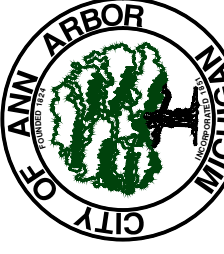

CITY OF ANN ARBOR - PUBLIC SERVICES - ENGINEERING  
INGALLS KINGSLEY WATER MAIN

SCALE : NTS



DRAWING No.  
2025012-2

SHEET No.

2 OF 51



EXISTING LEGEND

EX = EXISTING

|  |                           |  |                          |
|--|---------------------------|--|--------------------------|
|  | FIRE HYDRANT              |  | WATER MAIN               |
|  | GATE VALVE IN BOX         |  | WATER MAIN ABANDONED     |
|  | GATE VALVE IN WELL        |  | STORM SEWER              |
|  | STOP BOX                  |  | STORM SEWER ABANDONED    |
|  | WATER VAULT               |  | SANITARY SEWER           |
|  | WELL                      |  | SANITARY SEWER ABANDONED |
|  | CATCH BASIN (SQ)          |  | GAS MAIN                 |
|  | CATCH BASIN (RD)          |  | GAS MAIN (DEAD)          |
|  | STORM MANHOLE             |  | ELECTRICAL OVER HEAD     |
|  | NON-CURB CATCH BASIN (SQ) |  | ELECTRICAL UNDER GROUND  |
|  | END SECTION               |  | ELECTRICAL DUCT BANK     |
|  | SANITARY MANHOLE          |  | TELEPHONE OVER HEAD      |
|  | CLEAN-OUT                 |  | TELEPHONE UNDER GROUND   |
|  | POST                      |  | TELEPHONE DUCT BANK      |
|  | PEDESTRIAN SIGNAL         |  | CABLE TV OVER HEAD       |
|  | SIGN                      |  | CABLE TV UNDER GROUND    |
|  | HAND HOLE                 |  | FIBER OPTIC              |
|  | ORNAMENTAL LIGHT          |  | FIBER OPTIC DUCT BANK    |
|  | FLOOD LIGHT               |  | BOUNDARY                 |
|  | UNKNOWN MANHOLE           |  | BUILDING                 |
|  | TELEPHONE MANHOLE         |  | CENTERLINE OF DITCH      |
|  | TELEPHONE RISER           |  | CENTERLINE/CROWN OF ROAD |
|  | GAS VALVE                 |  | CONTOUR MAJOR            |
|  | GAS VENT                  |  | CONTOUR MINOR            |
|  | GAS BOX                   |  | EDGE OF WATER            |
|  | ELECTRICAL RISER          |  | FLOODPLAIN               |
|  | TRANSFORMER               |  | FENCE                    |
|  | UTILITY POLE              |  | GRAVEL                   |
|  | LAMP POLE                 |  | GUARDRAIL                |
|  | GUY ANCHOR                |  | STONE WALL               |
|  | GUY POLE                  |  | R.O.W.                   |
|  | MONITORING WELL           |  | TREELINE                 |
|  | MAILBOX                   |  | WETLAND                  |
|  | SOIL BORING               |  | EDGE OF BRUSH            |
|  | TRAVERSE POINT            |  | HEDGE                    |
|  | BENCH MARK                |  |                          |
|  | IRON PIPE                 |  |                          |
|  | MON BOX                   |  |                          |



TREE (DECIDUOUS)




TREE (CONIFEROUS)




SHRUB (DECIDUOUS)



STUMP

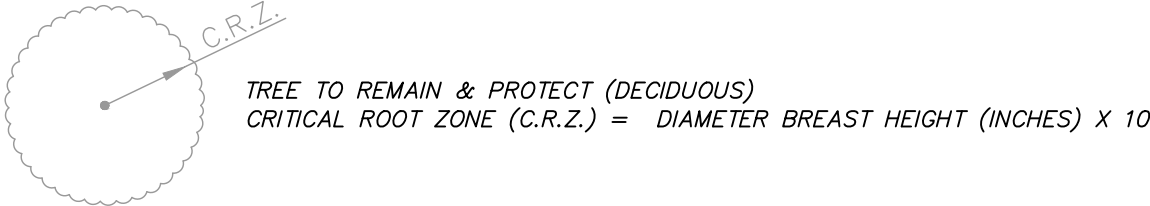

TREE TO REMAIN & PROTECT (DECIDUOUS)  
CRITICAL ROOT ZONE (C.R.Z.) = DIAMETER BREAST HEIGHT (INCHES) X 10

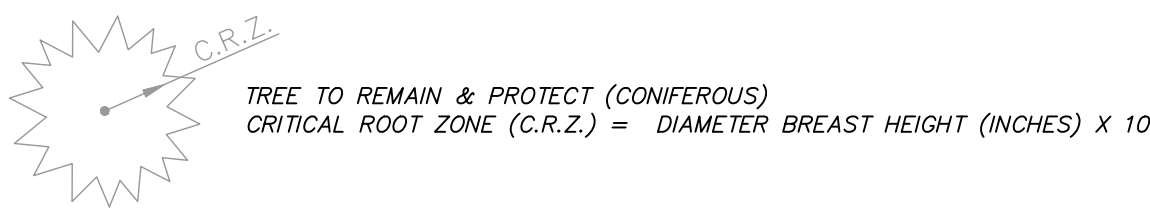

TREE TO REMAIN & PROTECT (CONIFEROUS)  
CRITICAL ROOT ZONE (C.R.Z.) = DIAMETER BREAST HEIGHT (INCHES) X 10

PROPOSED LEGEND

|                 |                          |  |                          |
|-----------------|--------------------------|--|--------------------------|
| PROP = PROPOSED |                          |  |                          |
|                 | HYDRANT (PLAN)           |  | WATER MAIN               |
|                 | WATER GATE VALVE IN WELL |  | STORM SEWER              |
|                 | WATER GATE VALVE IN BOX  |  | SANITARY SEWER           |
|                 | WATER STOP BOX           |  | FIBER OPTIC              |
|                 | WATER VAULT              |  | ELECTRICAL               |
|                 | INLET                    |  | CENTERLINE OF DITCH      |
|                 | HIGH CAPACITY INLET      |  | CENTERLINE OF ROAD       |
|                 | INLET JUNCTION CHAMBER   |  | FENCE                    |
|                 | ROUND CATCH BASIN        |  | GRAVEL                   |
|                 | STORM MANHOLE            |  | SILT FENCE               |
|                 | DRAIN ARROW              |  | PROTECTIVE FENCE         |
|                 | FLARED END SECTION       |  | GUARDRAIL                |
|                 | OVERFLOW                 |  | LOT/UNIT                 |
|                 | SANITARY MANHOLE         |  | CURB                     |
|                 | CLEAN-OUT                |  | TEMPORARY GRADING PERMIT |
|                 | BARREL                   |  | CONTOUR MAJOR            |
|                 | SIGN                     |  | CONTOUR MINOR            |
|                 | PUSH BUTTON              |  | WATER EASEMENT           |
|                 | HAND HOLE                |  | STORM EASEMENT           |
|                 |                          |  | SANITARY EASEMENT        |
|                 |                          |  | R.O.W.                   |
|                 |                          |  | LIMITS OF CONSTRUCTION   |
|                 |                          |  | LIMIT OF GRADING         |
|                 |                          |  | STONE WALL               |



DETECTABLE WARNING




ASPHALT



CONCRETE PAVEMENT




CONCRETE RAMP

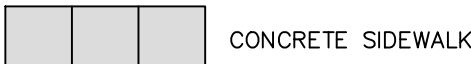


CONCRETE SIDEWALK




TURF RESTORATION

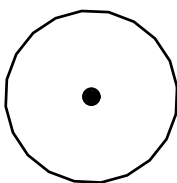


TREE (DECIDUOUS)

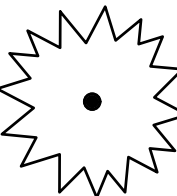


TREE (CONIFEROUS)

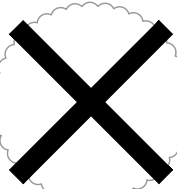

TREE TO BE REMOVED (DECIDUOUS)

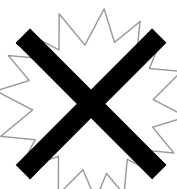

TREE TO BE REMOVED (CONIFEROUS)

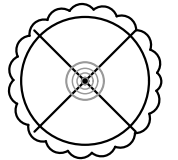

STUMP TO BE REMOVED



Know what's below.  
Call before you dig.

CITY OF ANN ARBOR  
PUBLIC SERVICES  
301 EAST HURON STREET  
ANN ARBOR, MI 48106  
P.O. BOX 8647  
ANN ARBOR, MI 48108-8647  
www.a2gov.org



CITY OF ANN ARBOR - PUBLIC SERVICES - ENGINEERING  
INGALLS KINGSLEY WATER MAIN

LEGEND




SCALE : NTS

DRAWING No.  
2025012-3


SHEET No.



R:\2025012 Ingalls Kingsley WM Rsurf\Plan Production\2025012Mtrf1.dwg Dwg Created: 28-Jan-26 -- a2 standard bw.stb -- Plot Date: 29-Jan-26

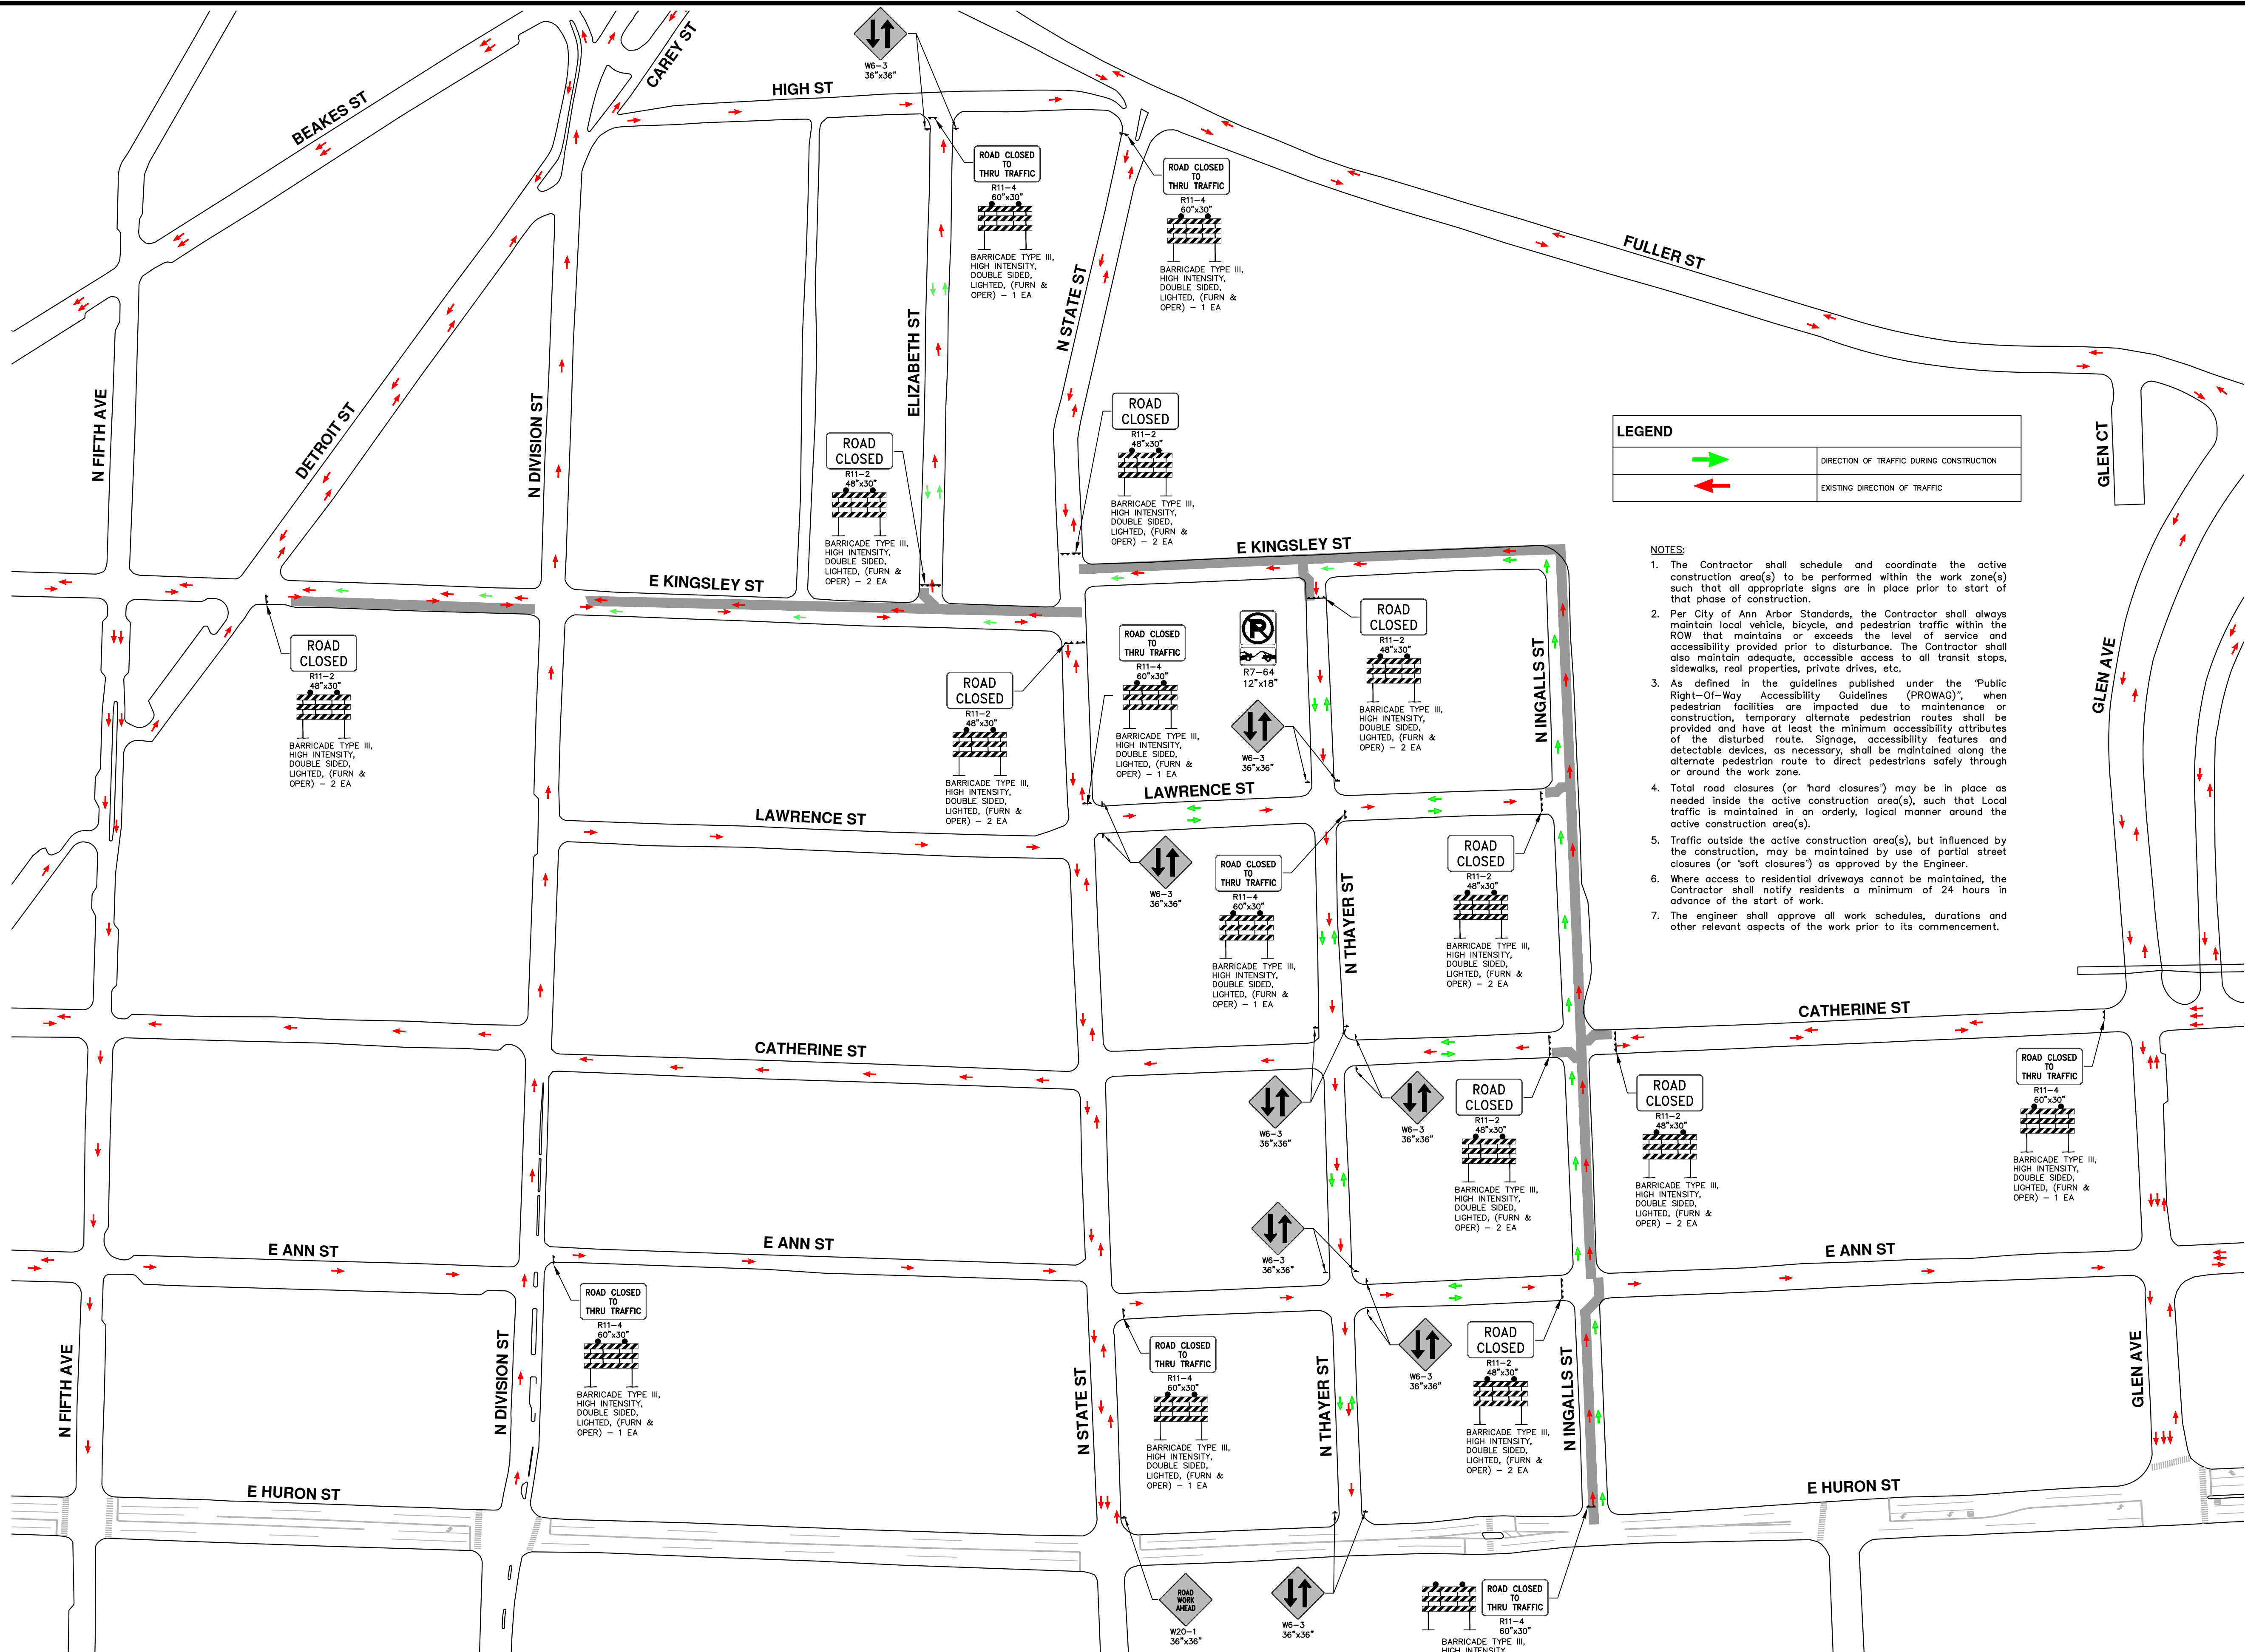




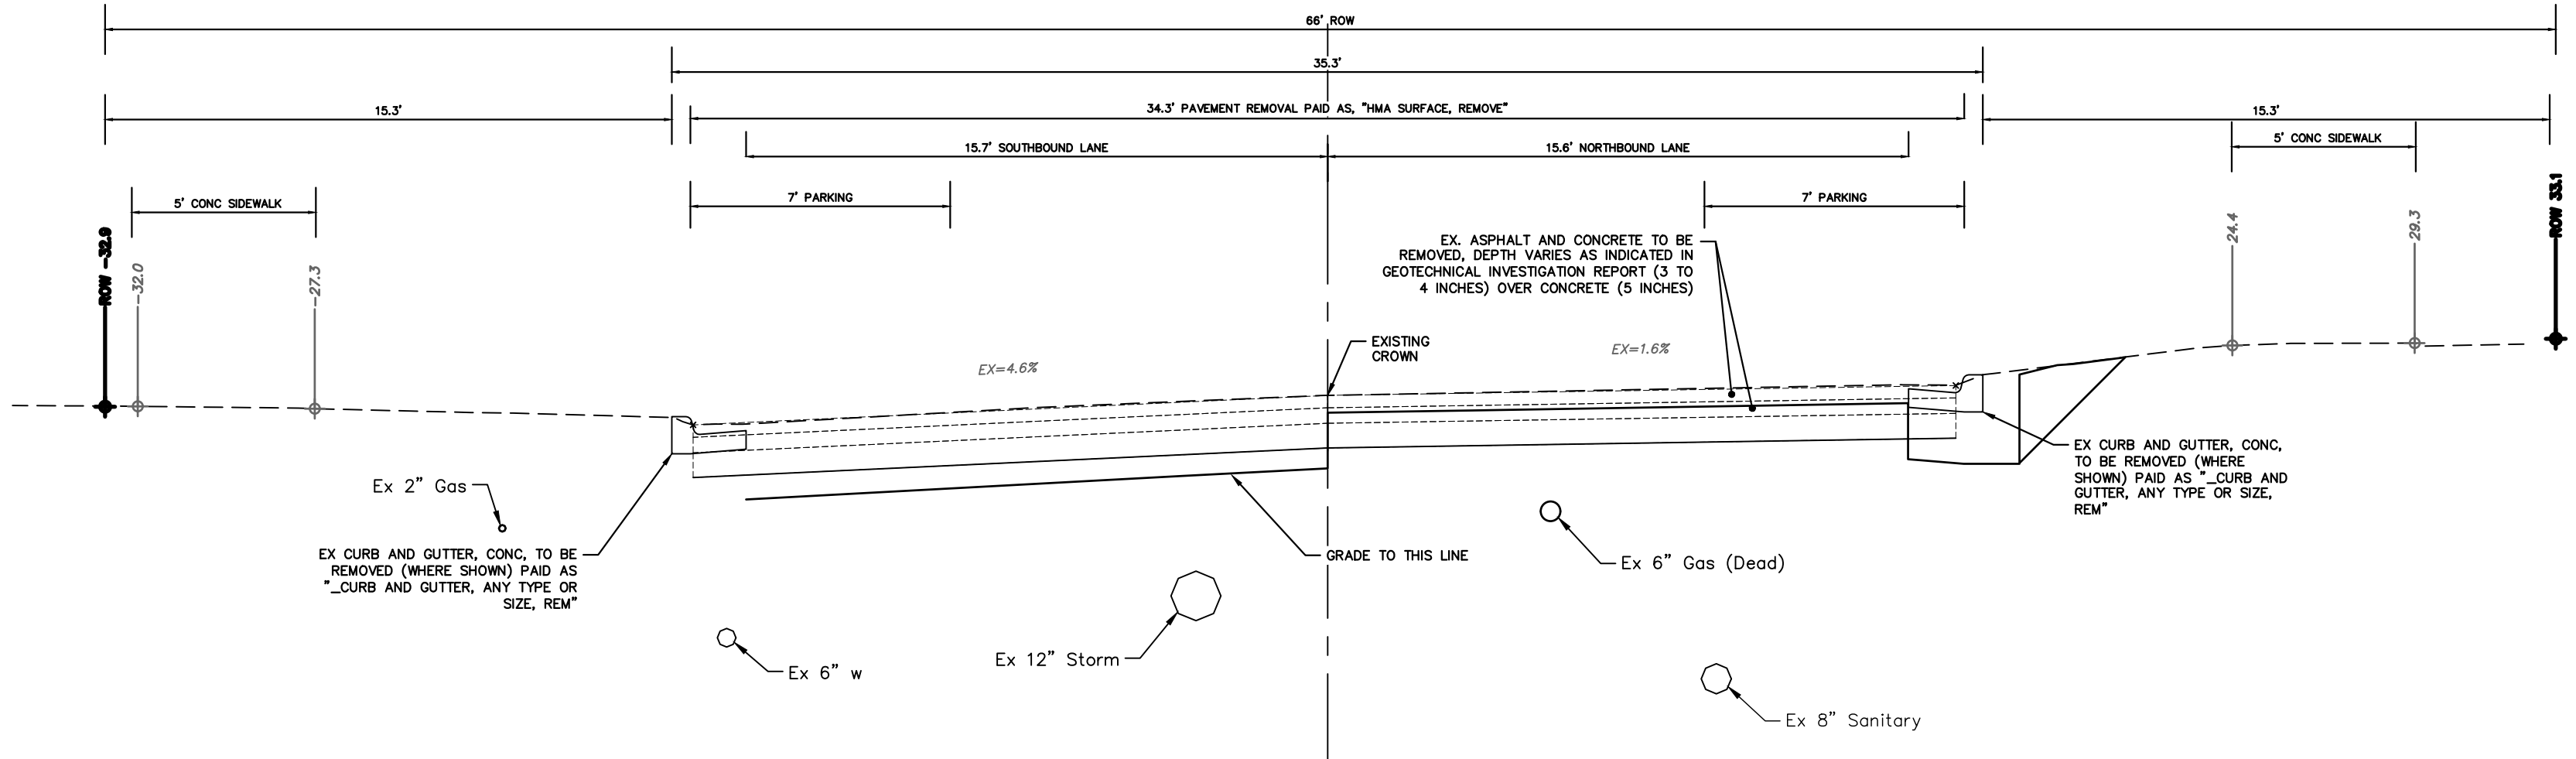

## E KINGSLEY STREET TYPICAL EXISTING SECTION

N DIVISION ST TO N STATE S  
N.T.S.

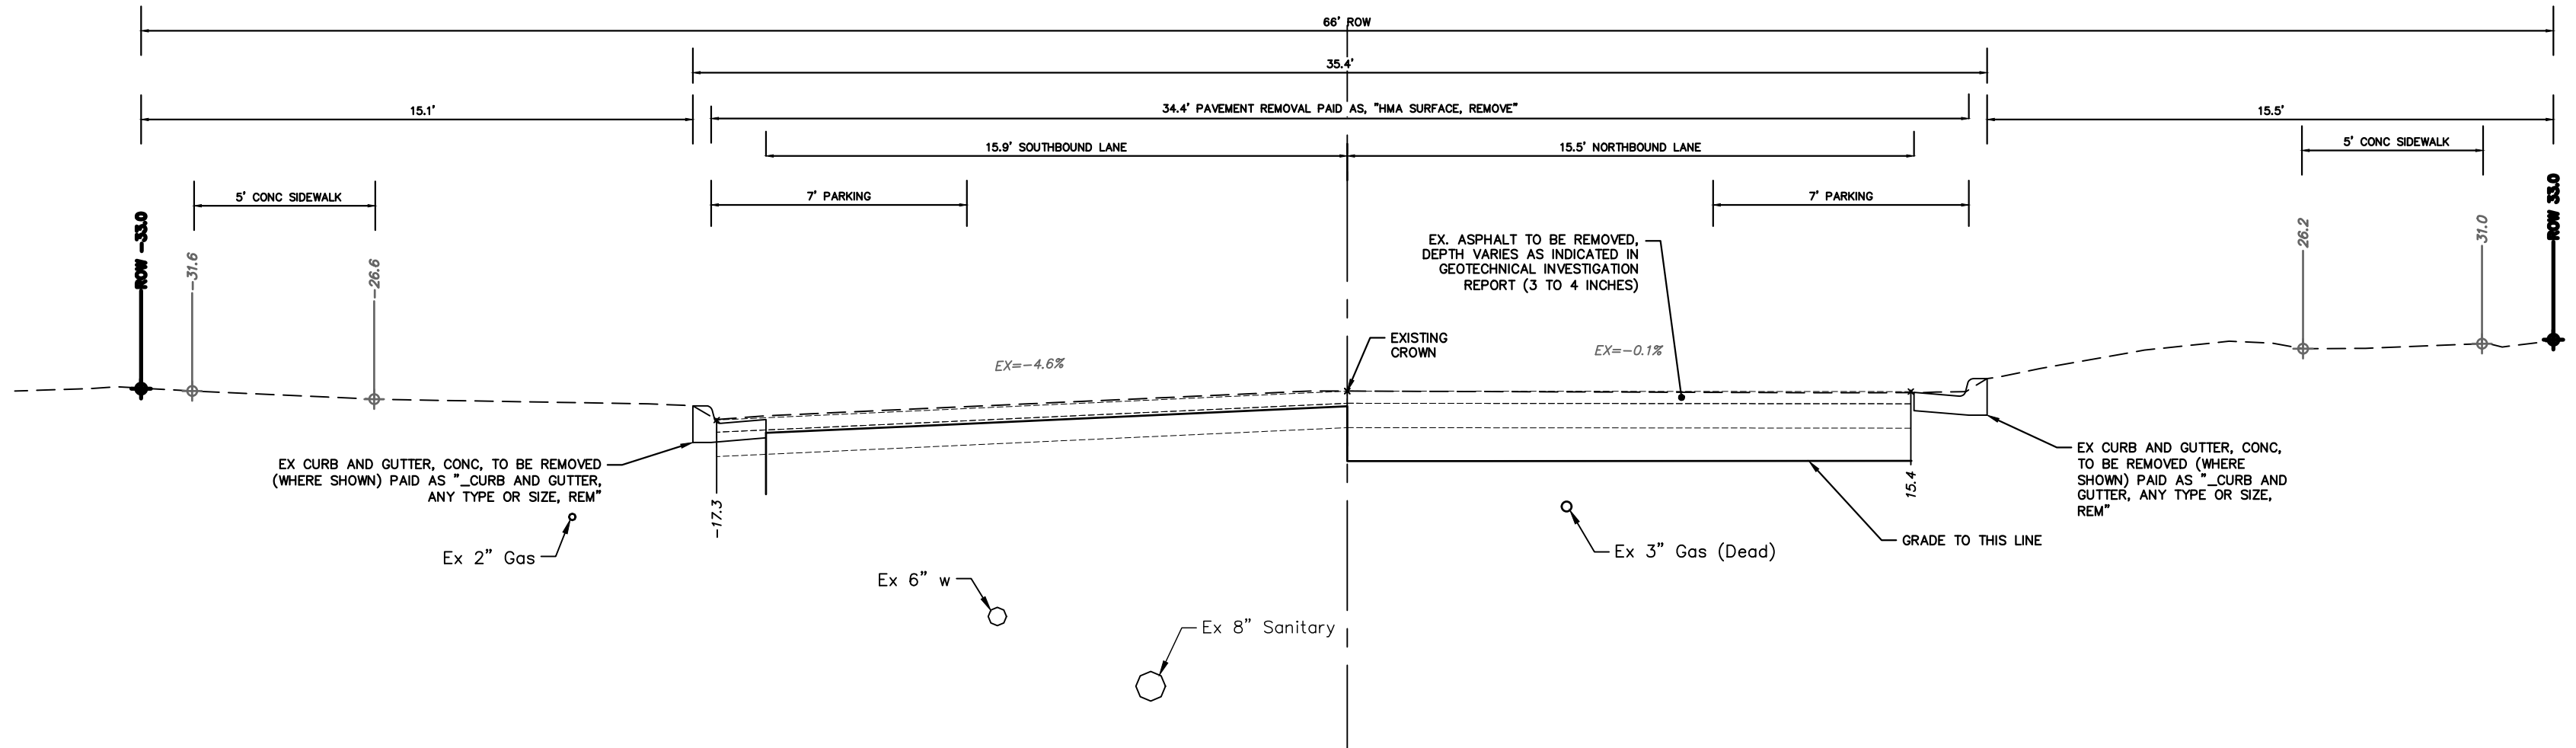


## E KINGSLEY STREET TYPICAL EXISTING SECTION

DETROIT ST TO N DIVISION ST  
N T S




R:\2025012 Ingalls Kingsley WM Rsurf\Plan Production\2025012Tscn.dwg Dwg Created: 30-Jan-26 --a2 standard bw.stb -- Plot Date: 30-Jan-26

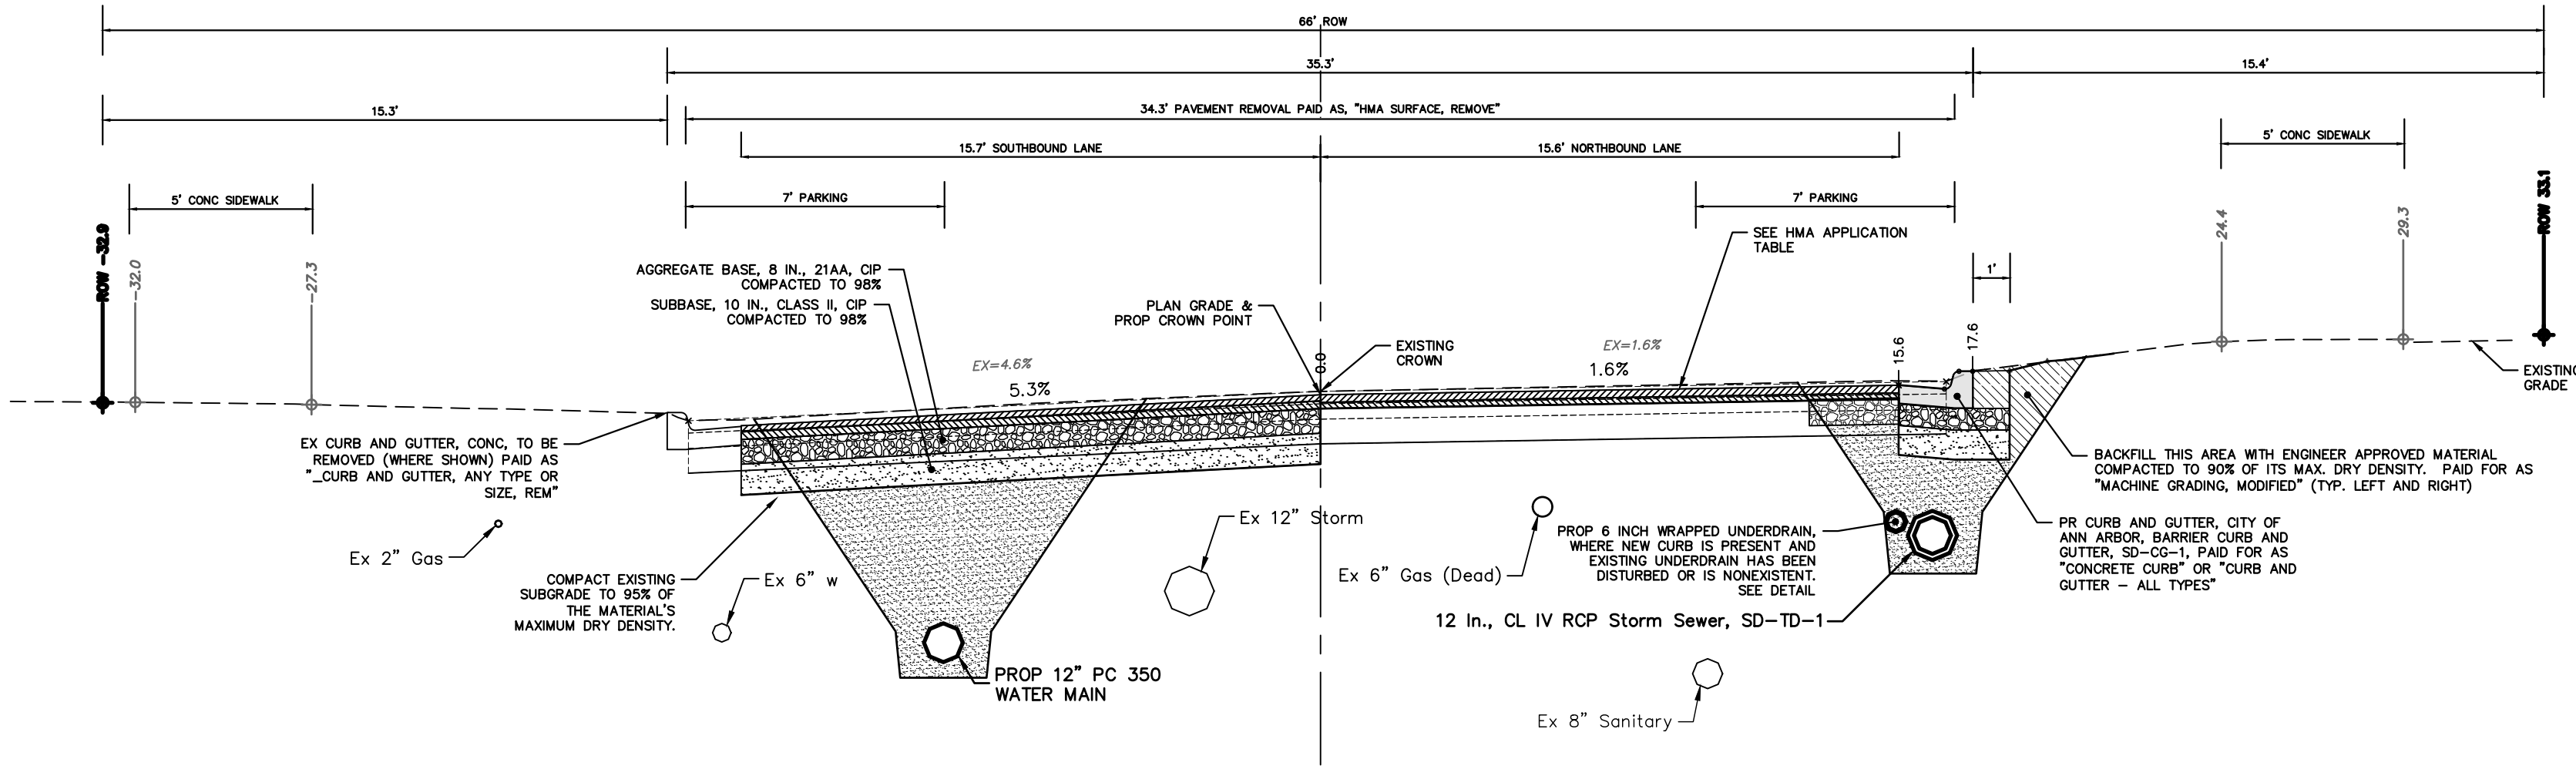

**E KINGSLEY STREET  
TYPICAL PROPOSED SECTION**

N DIVISION ST TO N STATE ST  
N.T.S.

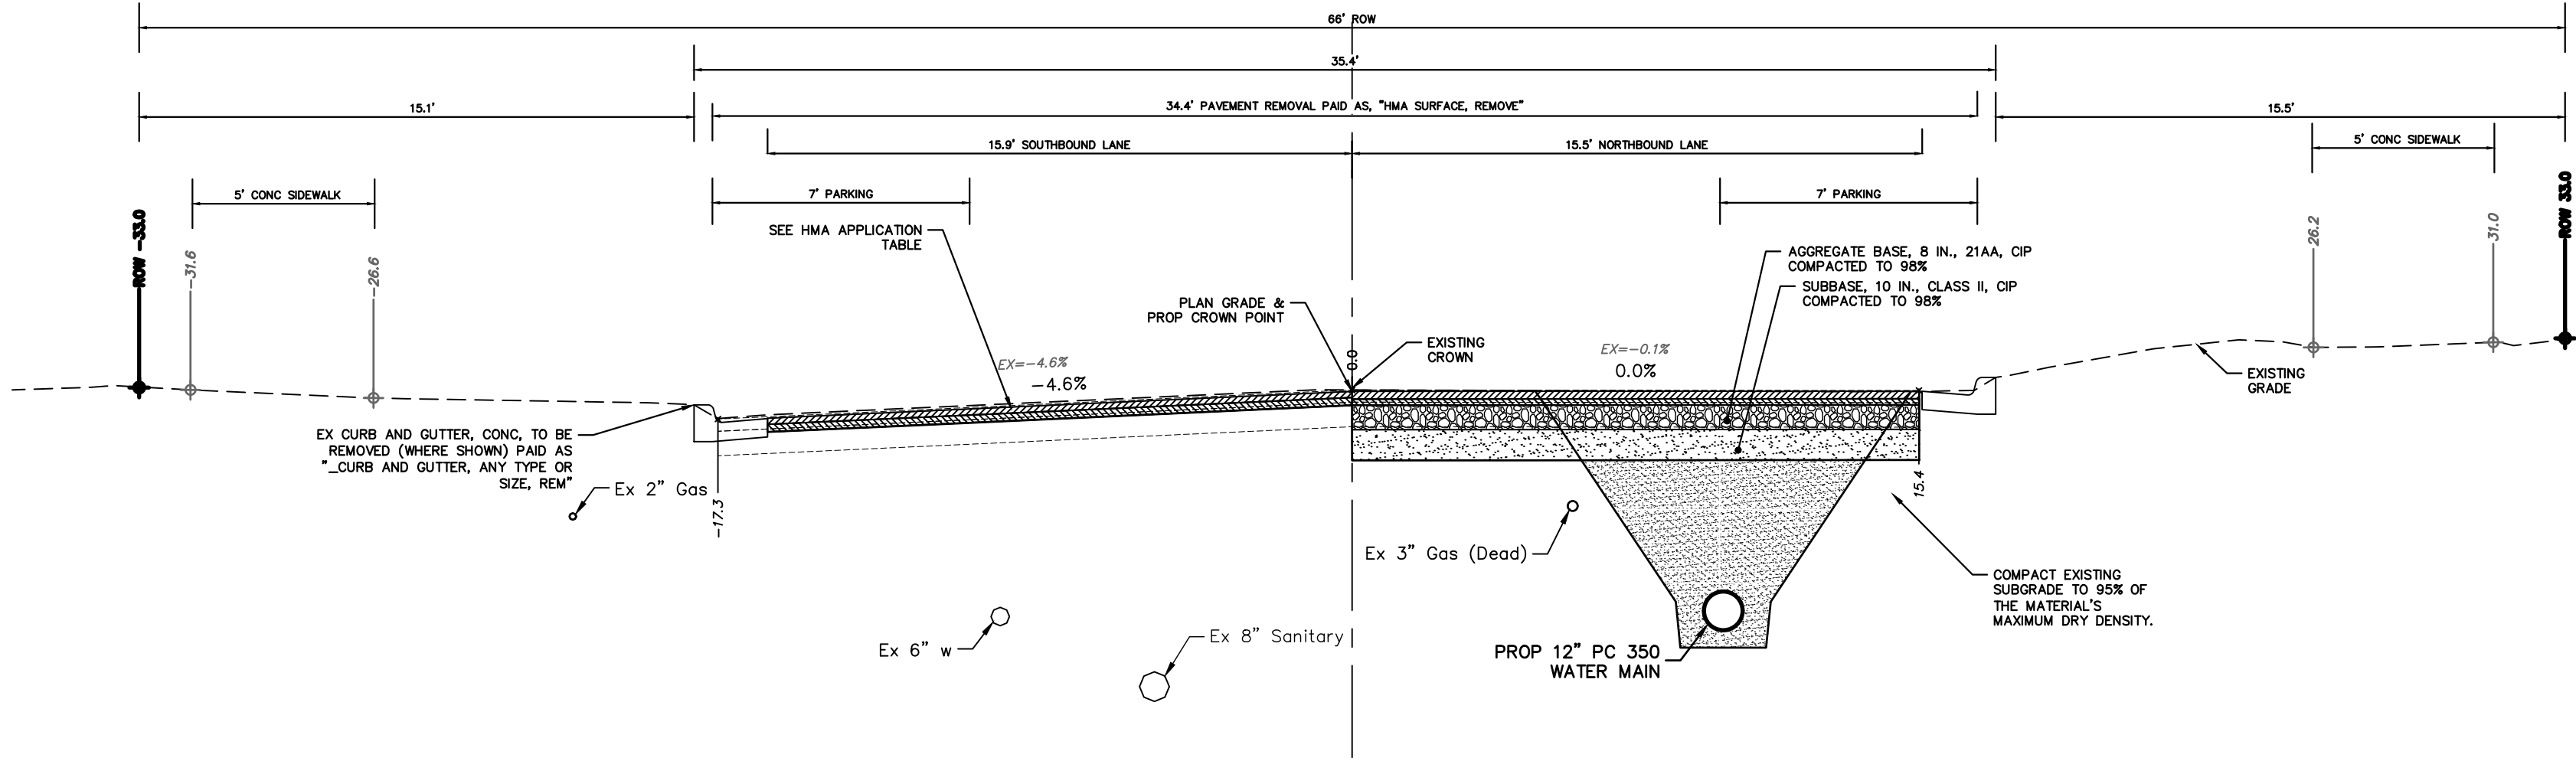

**E KINGSLEY STREET  
TYPICAL PROPOSED SECTION**

DETROIT ST TO N DIVISION ST  
N.T.S.

| HMA APPLICATION ESTIMATE |         |                     |                    |            |          |                             |
|--------------------------|---------|---------------------|--------------------|------------|----------|-----------------------------|
| HMA PAVEMENT             | HMA MIX | RATE OF APPLICATION | THICKNESS (INCHES) | AWI (MIN.) | BINDER   | LOCATION/NOTES              |
| HMA PAVEMENT TOP         | 4EL     | 220 LB/SYD          | 2.0                | 220 (TOP)  | PG 58-28 | TOP COURSE                  |
| HMA PAVEMENT LEVELING    | 4EL     | 220 LB/SYD          | 2.0                | -          | PG 58-28 | LEVELING COURSE             |
| HMA APPROACH TOP         | 4EL     | 220 LB/SYD          | 2                  | 220 (TOP)  | PG 58-28 | TOP COURSE                  |
| HMA APPROACH LEVELING    | 4EL     | 220 LB/SYD          | 2                  | -          | PG 58-28 | LEVELING COURSE             |
| HAND PATCHING            | 4EL     | 0 - 440 LB/SYD      |                    |            | PG 58-28 | HAND PATCHING               |
| ASPHALT EMULSION         | SS-1h   | 0.05 - 0.15 GAL/SYD | -                  | -          | -        | INCLUDE IN COST OF HMA ITEM |



Know what's below.  
Call before you dig.

CITY OF ANN ARBOR  
PUBLIC SERVICES  
301 EAST HURON STREET  
ANN ARBOR, MI 48106  
P.O. BOX 8647  
ANN ARBOR, MI 48106  
734.794.4410  
www.a2gov.org




CITY OF ANN ARBOR - PUBLIC SERVICES - ENGINEERING  
INGALLS KINGSLEY WATER MAIN  
TYPICAL SECTIONS  
E KINGSLEY ST - PROPOSED

SCALE PLAN: 1" = 4'  
DRAWING No.  
2025012-6

SHEET No.




R:\2025012 Ingalls Kingsley WM Rsurf\Plan Production\2025012Tsctn.dwg Dwg Created: 30-Jan-26 --\_a2 standard bw.stb -- Plot Date: 30-Jan-26

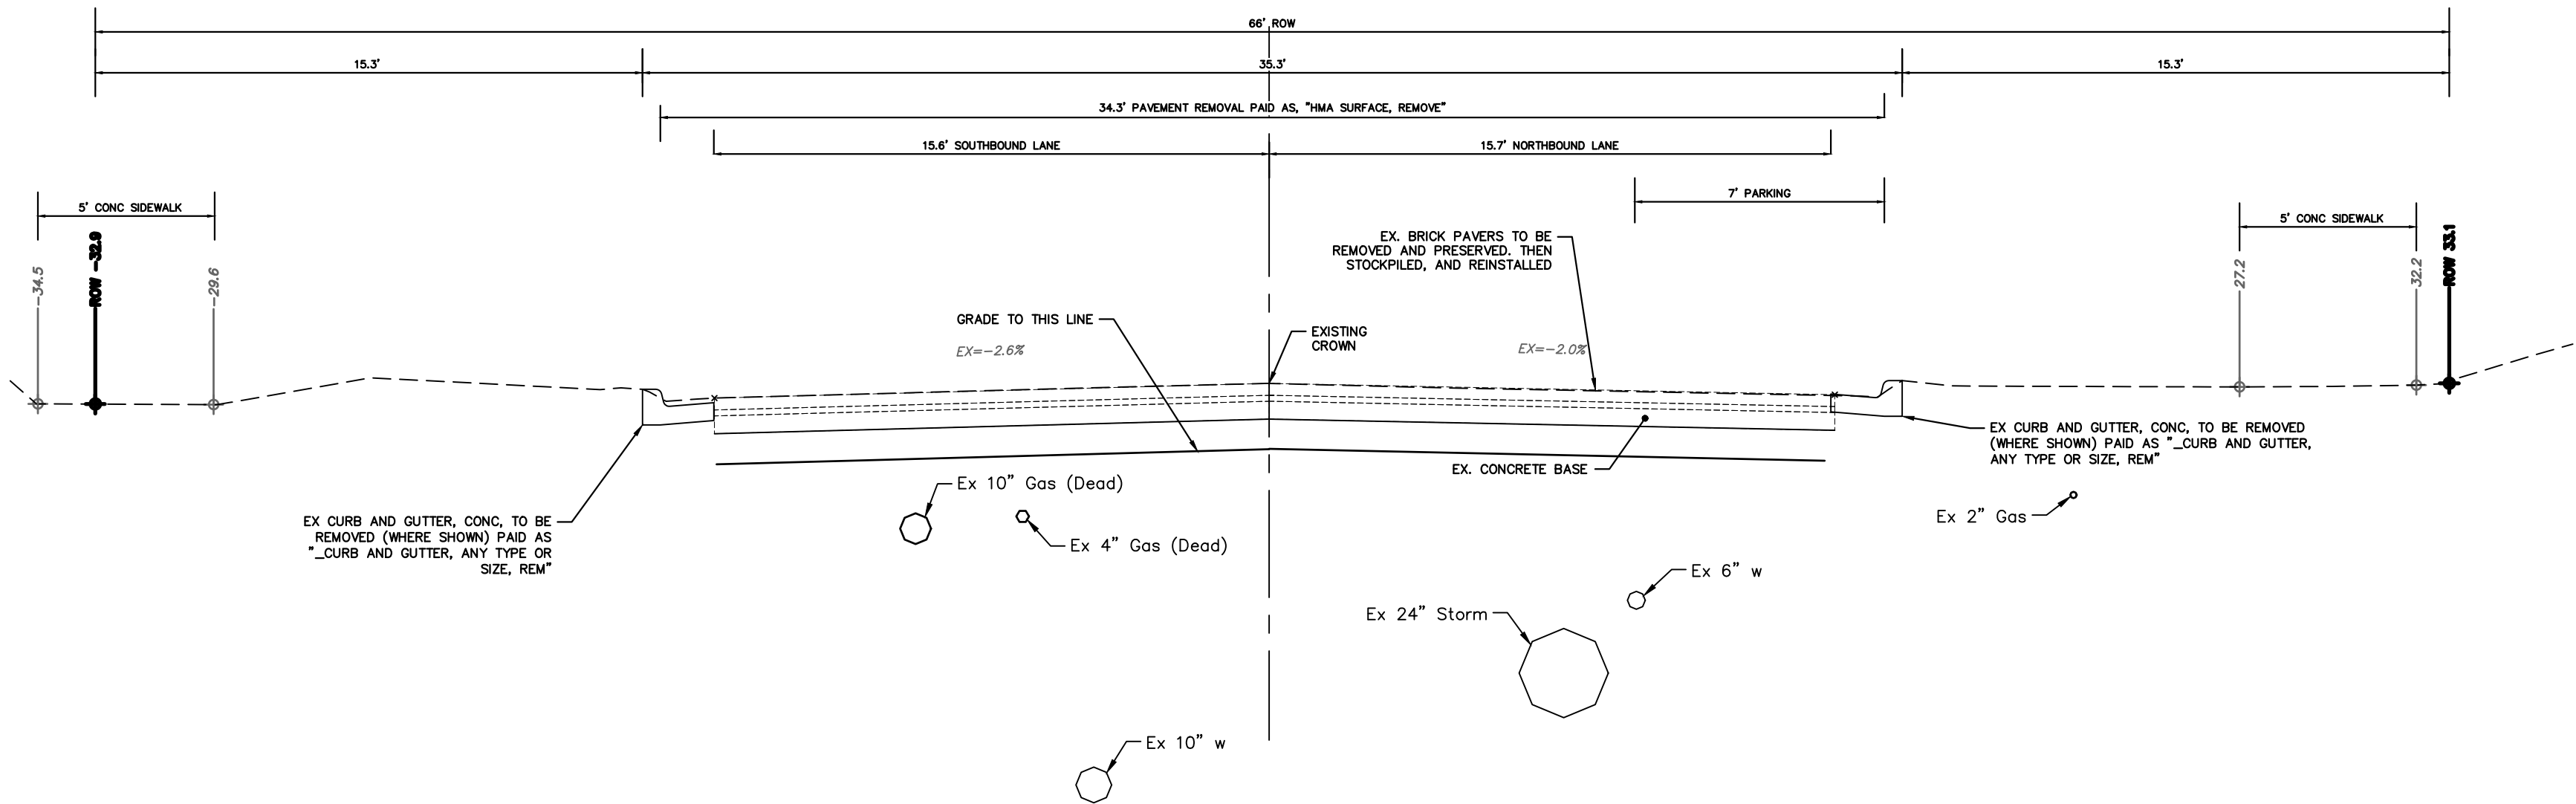

**N STATE STREET  
TYPICAL EXISTING SECTION**

N.T.S.

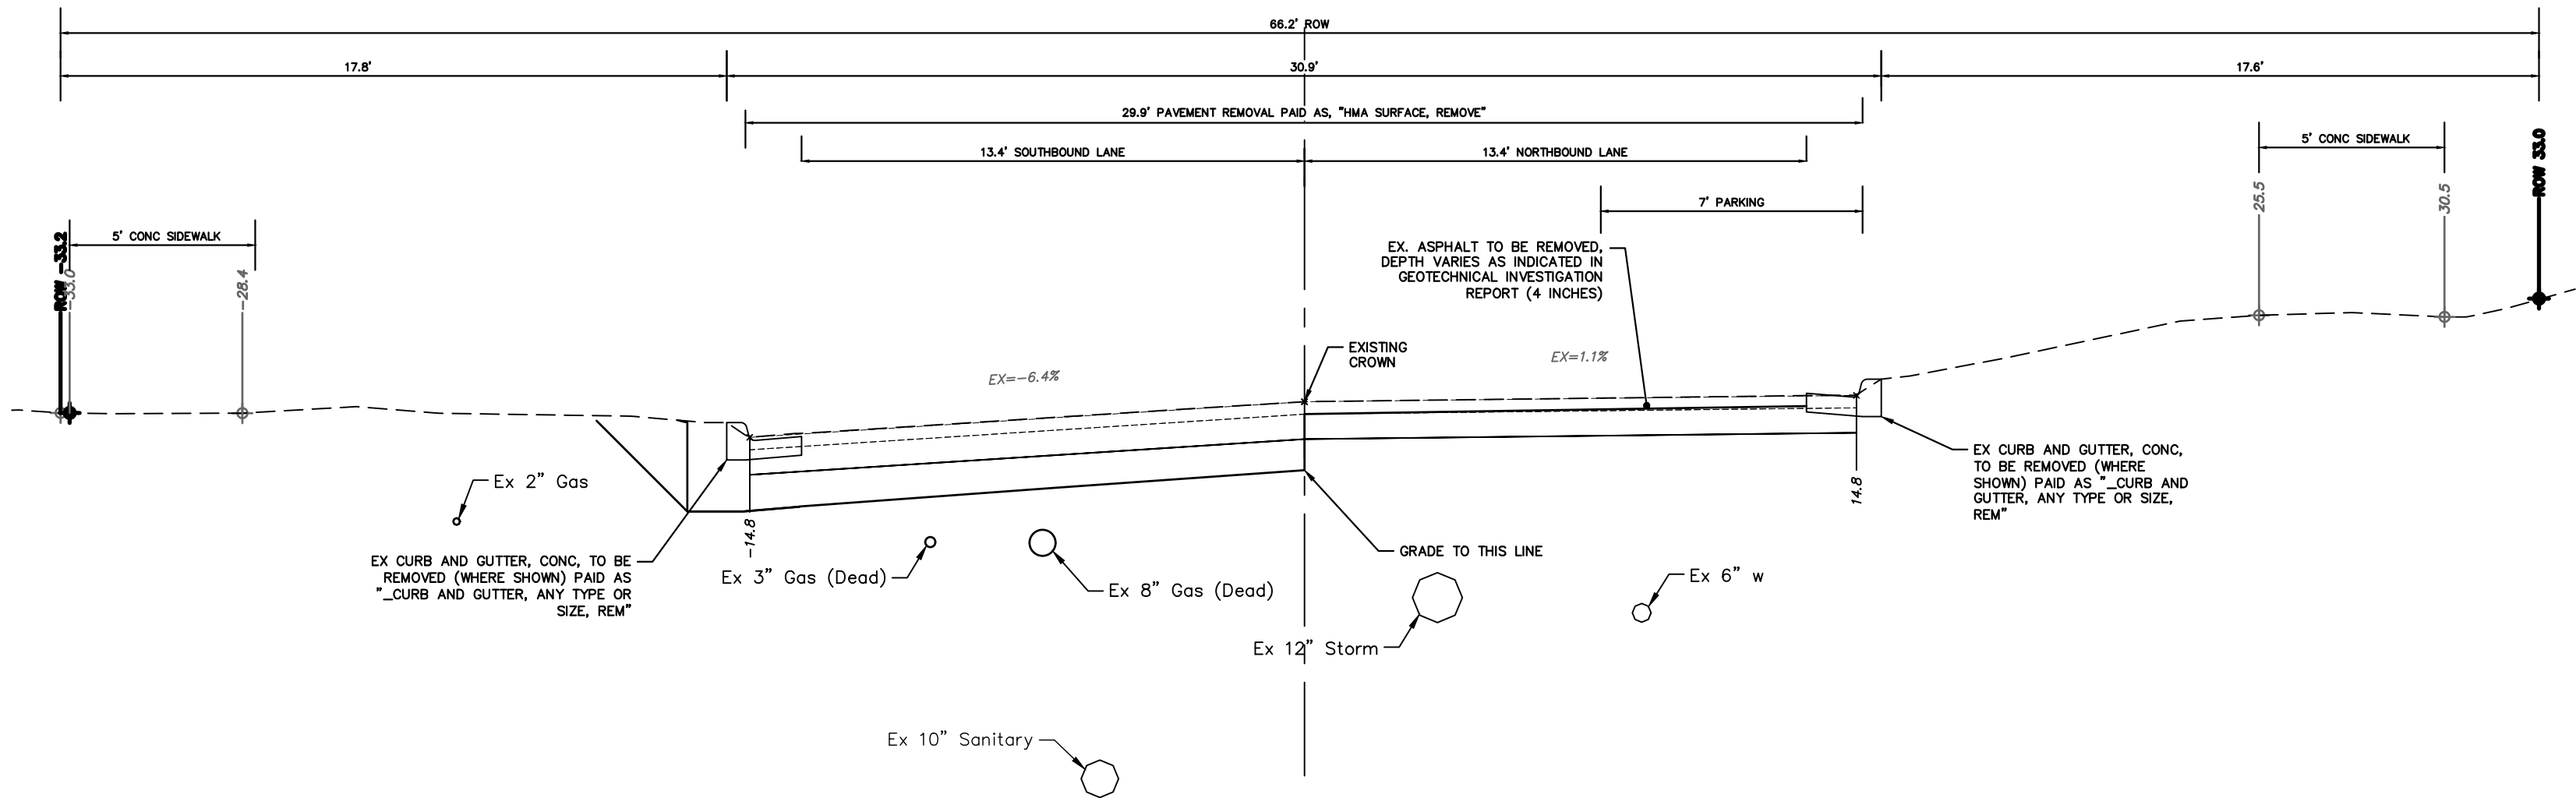

**E KINGSLEY STREET  
TYPICAL EXISTING SECTION**

N STATE ST TO N INGALLS ST  
N.T.S.



CITY OF ANN ARBOR  
PUBLIC SERVICES  
301 EAST HURON STREET  
ANN ARBOR, MI 48106  
www.a2gov.org



**CITY OF ANN ARBOR - PUBLIC SERVICES - ENGINEERING**  
**INGALLS KINGSLEY WATER MAIN**  
TYPICAL SECTIONS  
E KINGSLEY & N STATE ST - EXISTING



DRAWING No.  
**2025012-7**

SHEET No.

IVK  
A2D  
01-30-26  
DATE  
REV.

CHECKED

DRAWN





N.T.S




N STATE ST TO N INGALLS ST

N.T.S

| HMA APPLICATION ESTIMATE |         |                     |                    |            |          |                             |
|--------------------------|---------|---------------------|--------------------|------------|----------|-----------------------------|
| HMA PAVEMENT             | HMA MIX | RATE OF APPLICATION | THICKNESS (INCHES) | AWI (MIN.) | BINDER   | LOCATION/NOTES              |
| HMA PAVEMENT TOP         | 4EL     | 220 LB/SYD          | 2.0                | 220 (TOP)  | PG 58-28 | TOP COURSE                  |
| HMA PAVEMENT LEVELING    | 4EL     | 220 LB/SYD          | 2.0                | -          | PG 58-28 | LEVELING COURSE             |
| HMA APPROACH TOP         | 4EL     | 220 LB/SYD          | 2                  | 220 (TOP)  | PG 58-28 | TOP COURSE                  |
| HMA APPROACH LEVELING    | 4EL     | 220 LB/SYD          | 2                  | -          | PG 58-28 | LEVELING COURSE             |
| HAND PATCHING            | 4EL     | 0 - 440 LB/SYD      |                    |            | PG 58-28 | HAND PATCHING               |
| ASPHALT EMULSION         | SS-1h   | 0.05 - 0.15 GAL/SYD | -                  | -          | -        | INCLUDE IN COST OF HMA ITEM |




R:\2025012 Ingalls Kingsley WM Rsurf\Plan Production\2025012Tsctn.dwg Dwg Created: 30-Jan-26 --a2 standard bw.stb -- Plot Date: 30-Jan-26

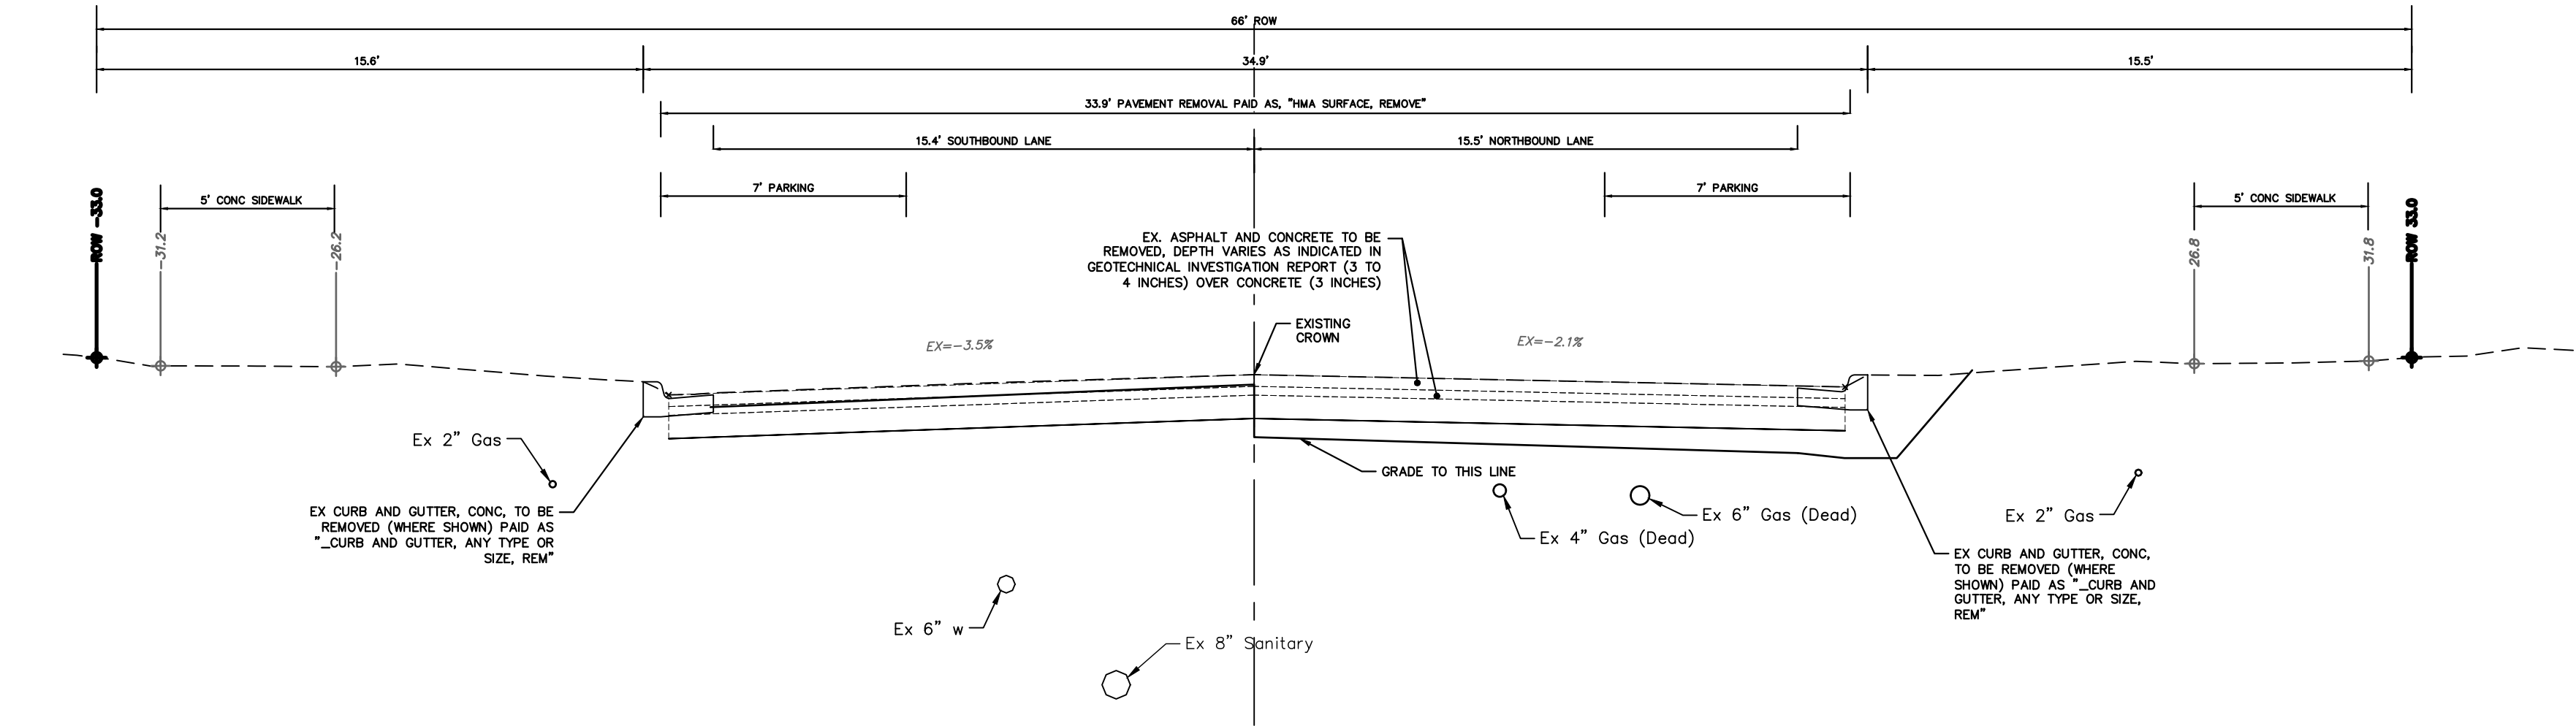

**N INGALLS STREET  
TYPICAL EXISTING SECTION**

E ANN ST TO CATHERINE ST  
N.T.S.

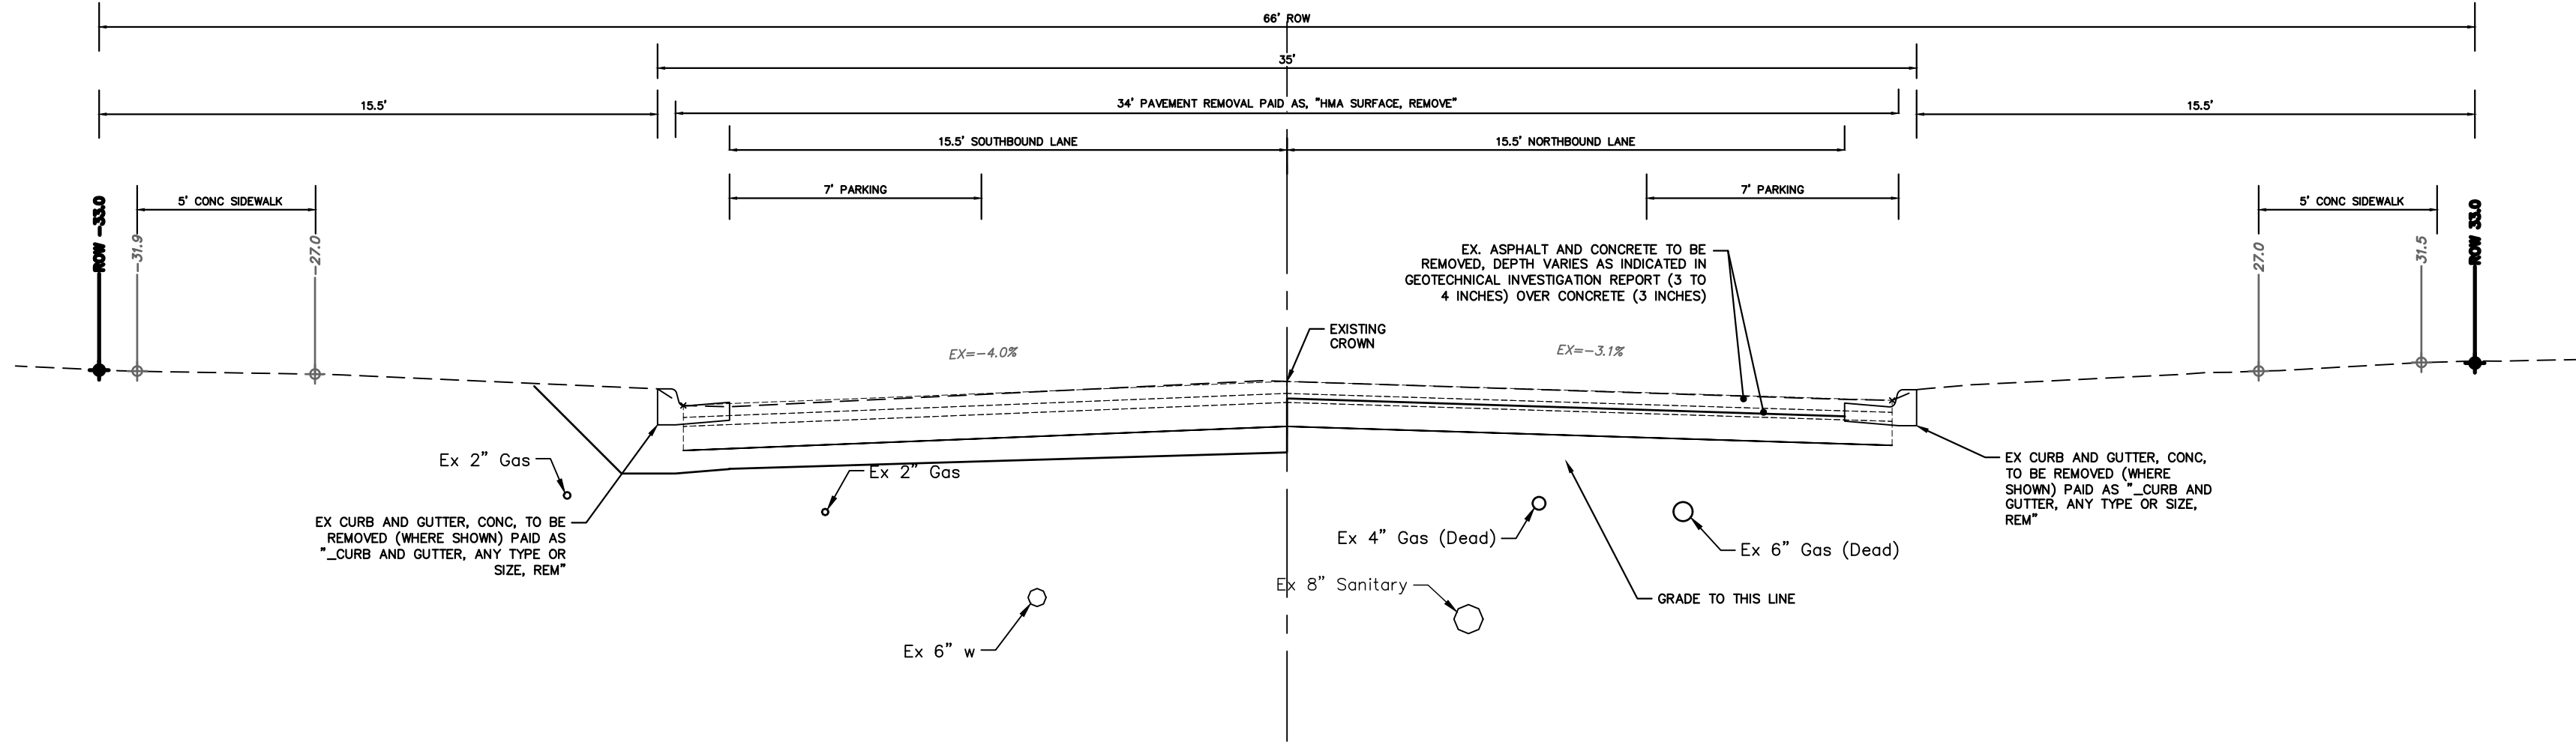

**N INGALLS STREET  
TYPICAL EXISTING SECTION**

E HURON ST TO E ANN ST  
N.T.S.



CITY OF ANN ARBOR  
PUBLIC SERVICES  
301 EAST HURON STREET  
P.O. BOX 8647  
ANN ARBOR MI 48106-8647  
www.a2gov.org




**CITY OF ANN ARBOR - PUBLIC SERVICES - ENGINEERING**  
**INGALLS KINGSLEY WATER MAIN**  
TYPICAL SECTIONS  
N INGALLS ST - EXISTING

SCALE PLAN: 1" = 4'  
DRAWING No.  
**2025012-9**

| REV. | DESCRIPTION | DATE     | DRAWN | CHECKED |
|------|-------------|----------|-------|---------|
| 00   | OUT FOR BID | 01-30-26 | A2D   | IVK     |




R:\2025012 Ingalls Kingsley WM Rsurf\Plan Production\2025012Tsctn.dwg Dwg Created: 30-Jan-26 --a2 standard bw.stb -- Plot Date: 30-Jan-26

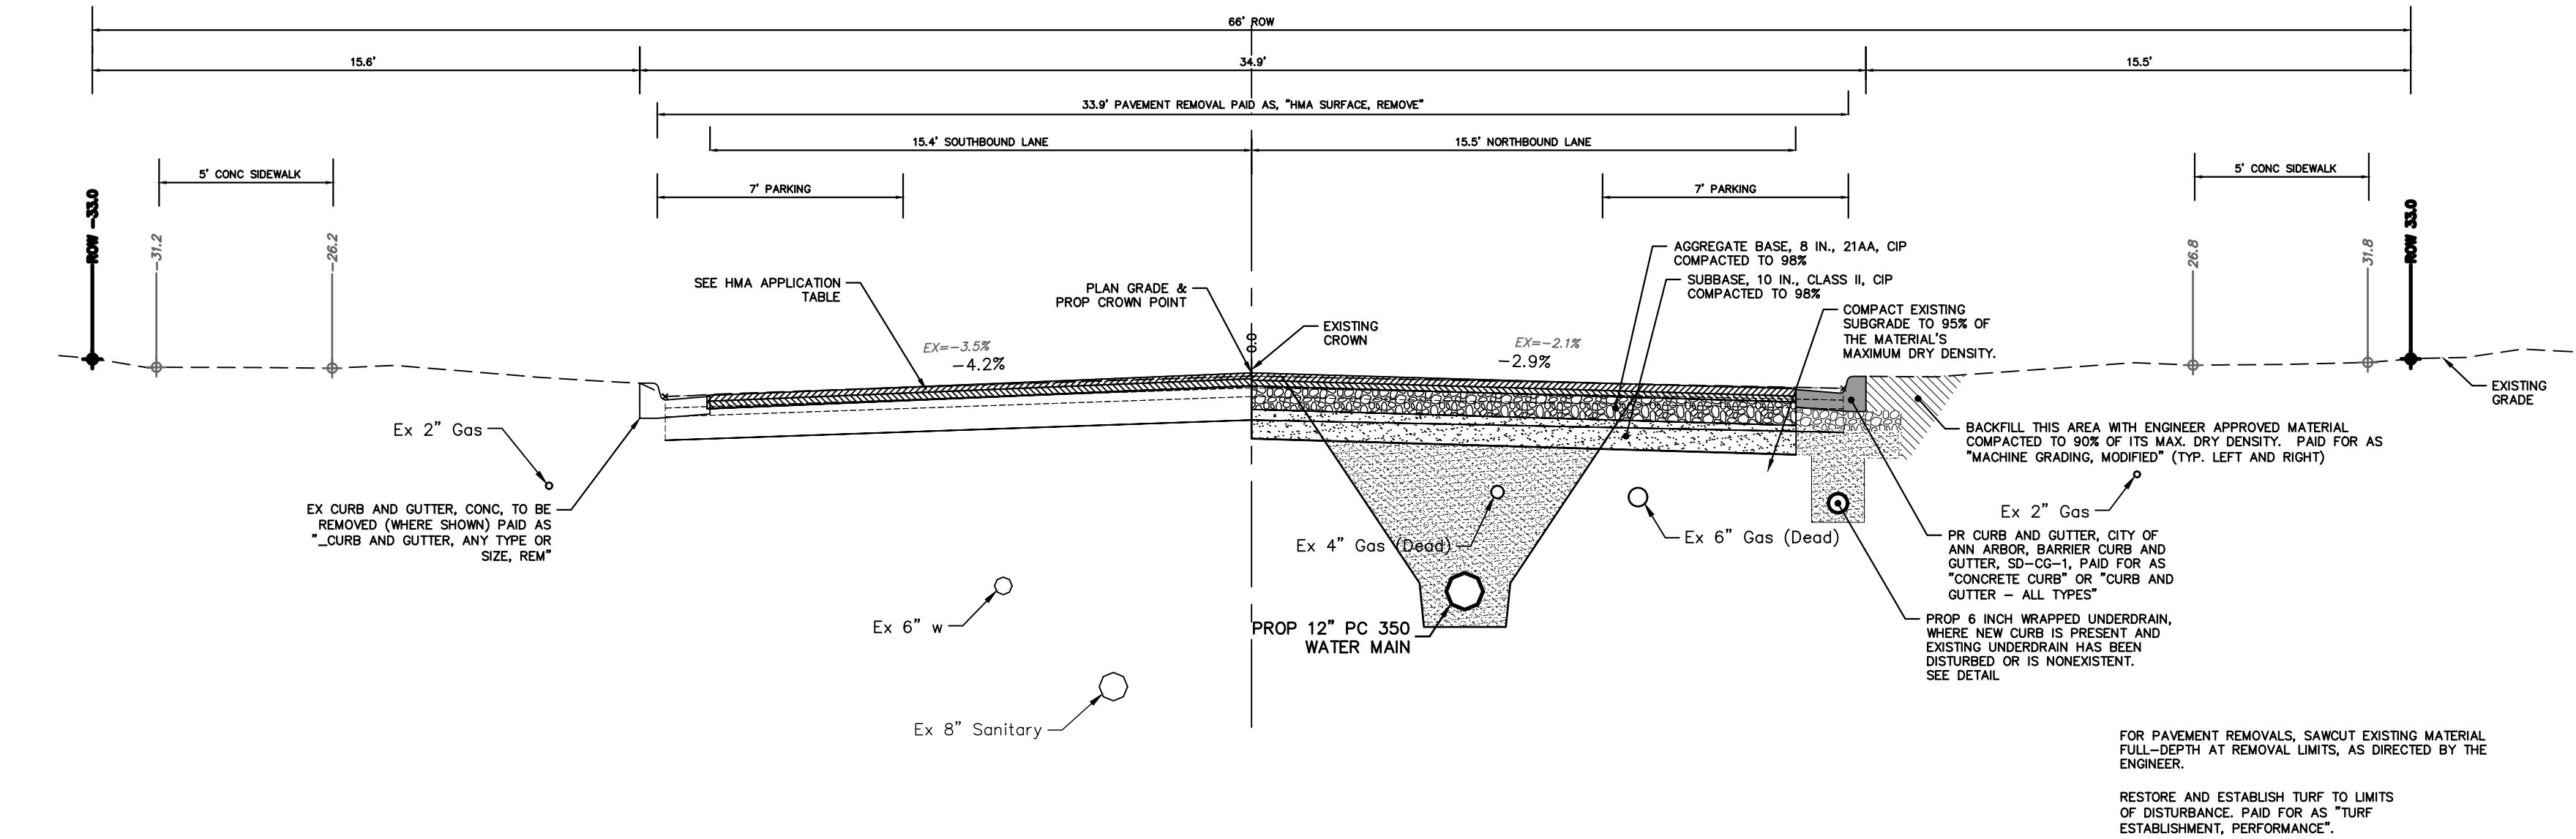

**N INGALLS STREET  
TYPICAL PROPOSED SECTION**

E ANN ST TO CATHERINE ST  
N.T.S.

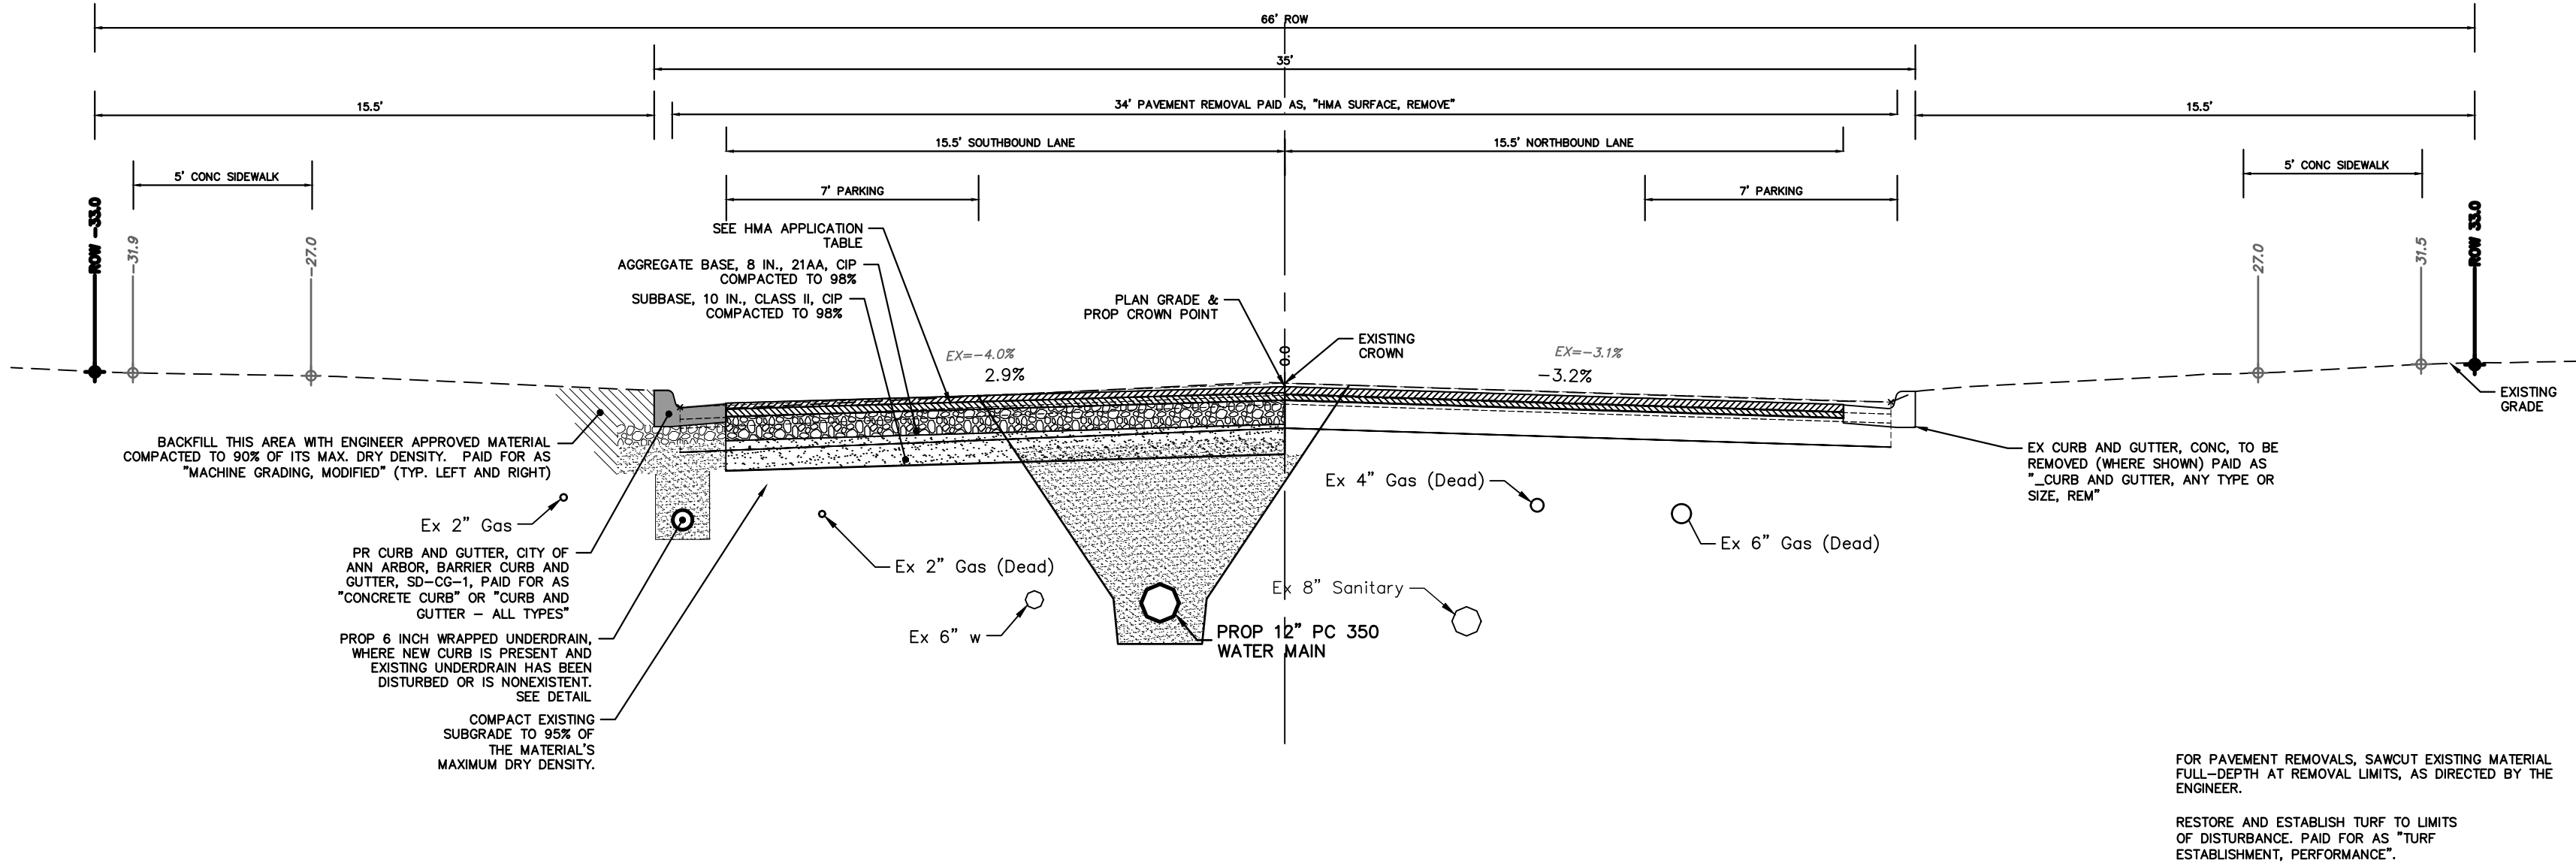

**N INGALLS STREET  
TYPICAL PROPOSED SECTION**

E HURON ST TO E ANN ST  
N.T.S.

| HMA APPLICATION ESTIMATE |         |                     |                    |            |          |                             |
|--------------------------|---------|---------------------|--------------------|------------|----------|-----------------------------|
| HMA PAVEMENT             | HMA MIX | RATE OF APPLICATION | THICKNESS (INCHES) | AWI (MIN.) | BINDER   | LOCATION/NOTES              |
| HMA PAVEMENT TOP         | 4EL     | 220 LB/SYD          | 2.0                | 220 (TOP)  | PG 58-28 | TOP COURSE                  |
| HMA PAVEMENT LEVELING    | 4EL     | 220 LB/SYD          | 2.0                | -          | PG 58-28 | LEVELING COURSE             |
| HMA APPROACH TOP         | 4EL     | 220 LB/SYD          | 2                  | 220 (TOP)  | PG 58-28 | TOP COURSE                  |
| HMA APPROACH LEVELING    | 4EL     | 220 LB/SYD          | 2                  | -          | PG 58-28 | LEVELING COURSE             |
| HAND PATCHING            | 4EL     | 0 - 440 LB/SYD      |                    |            | PG 58-28 | HAND PATCHING               |
| ASPHALT EMULSION         | SS-1h   | 0.05 - 0.15 GAL/SYD | -                  | -          | -        | INCLUDE IN COST OF HMA ITEM |



Know what's below.  
Call before you dig.

CITY OF ANN ARBOR  
PUBLIC SERVICES  
301 EAST HURON STREET  
ANN ARBOR, MI 48106  
P.O. BOX 8647  
ANN ARBOR, MI 48106-8647  
www.a2gov.org




**CITY OF ANN ARBOR - PUBLIC SERVICES - ENGINEERING**  
**INGALLS KINGSLEY WATER MAIN**  
TYPICAL SECTIONS  
N INGALLS ST - PROPOSED

SCALE PLAN: 1" = 4'

DRAWING No.  
2025012-10

SHEET No.



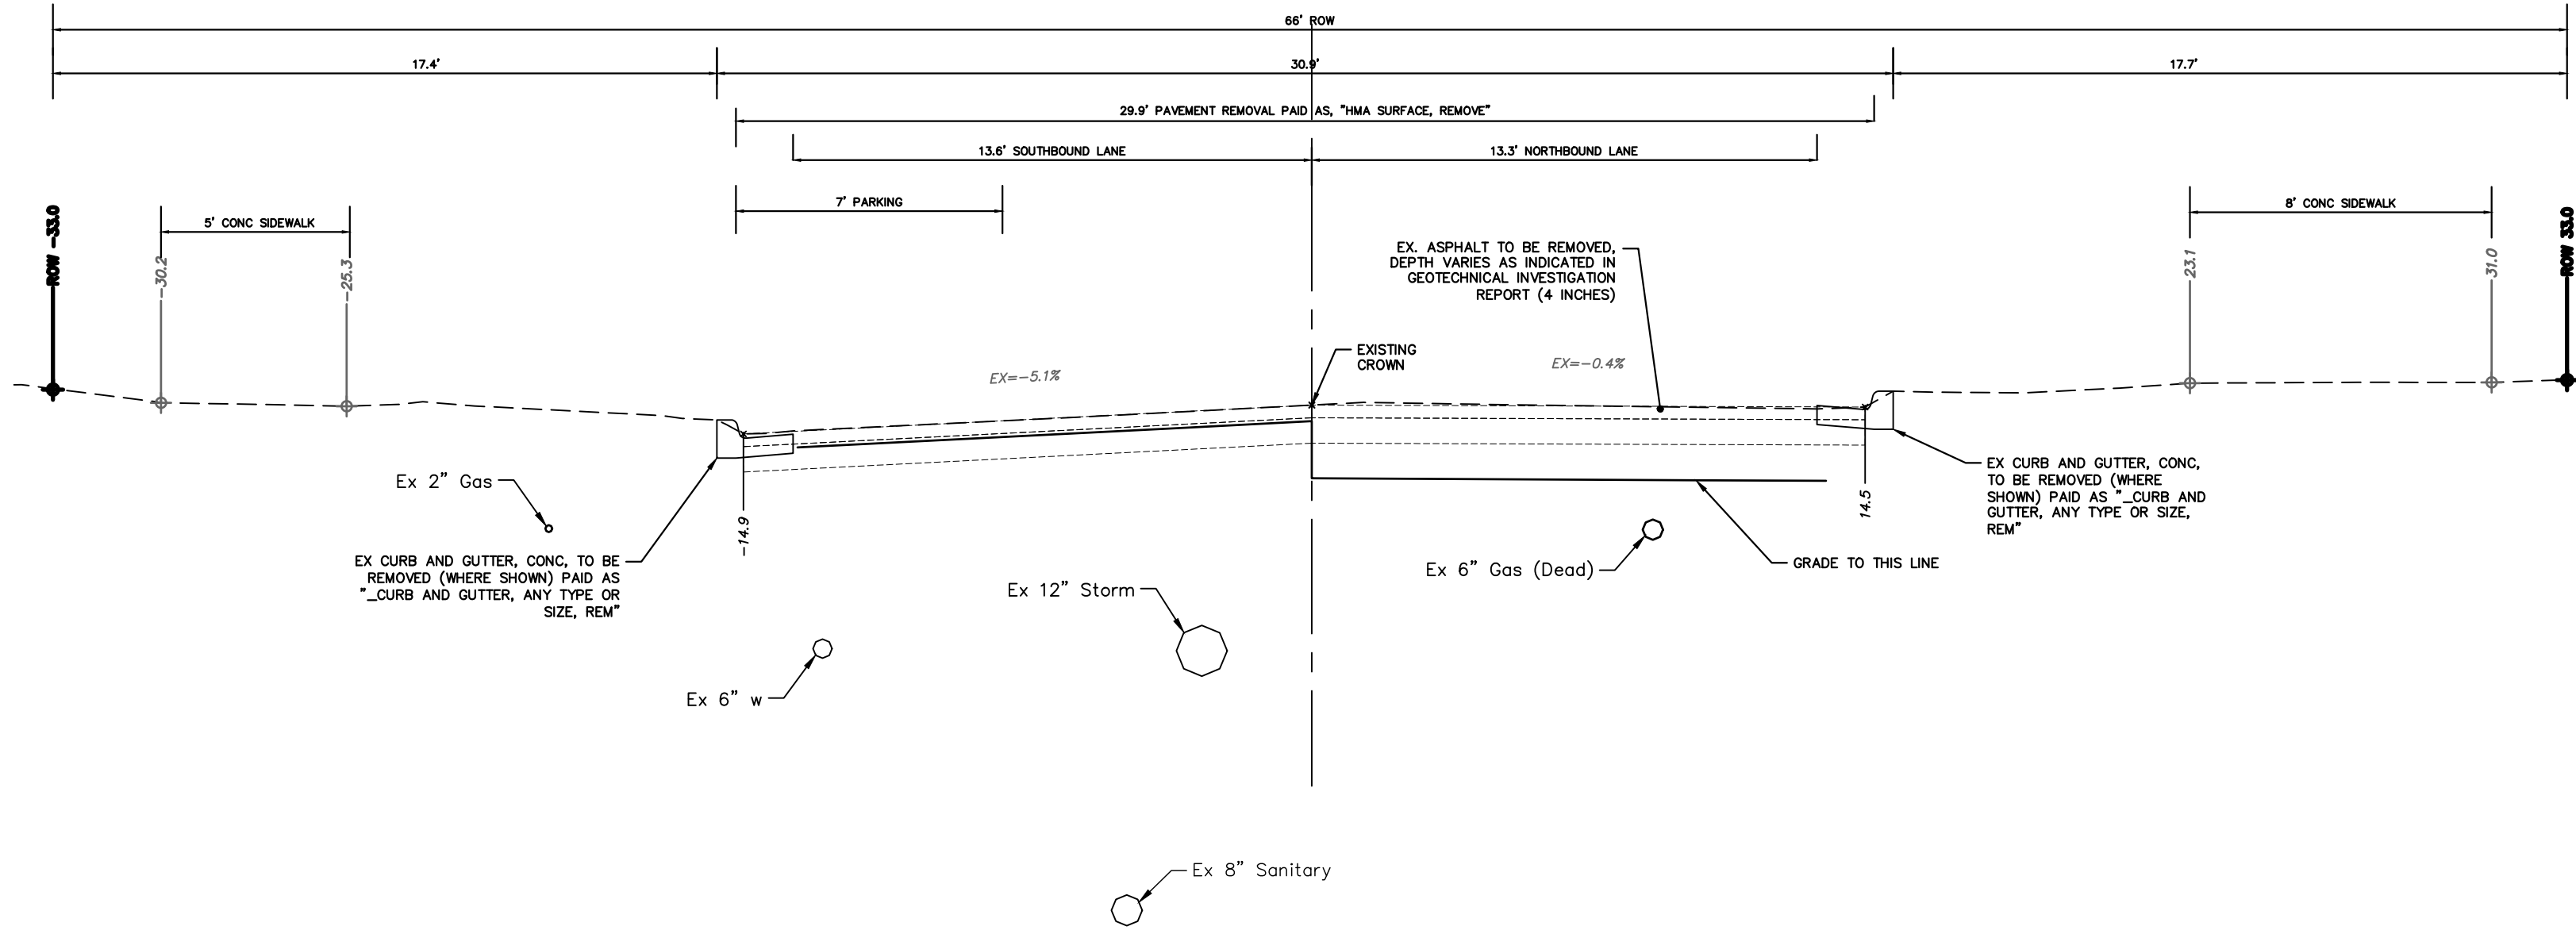

## N INGALLS STREET TYPICAL EXISTING SECTION

CATHERINE ST TO E KINGSLEY S  
N.T.S.



**CITY OF ANN ARBOR  
PUBLIC SERVICES  
301 EAST HURON STREET  
P.O. BOX 8647  
ANN ARBOR, MI 48107-8647  
734-794-6410  
[www.a2gov.org](http://www.a2gov.org)**


| QTY | DESCRIPTION | DATE     | DRAWN | IVK     |
|-----|-------------|----------|-------|---------|
| 00  | OUT FOR BID | 01-30-26 | A2D   | CHECKED |
| 000 |             |          |       |         |
|     |             |          |       |         |
|     |             |          |       |         |



Know what's below.  
Call before you dig.



- 26

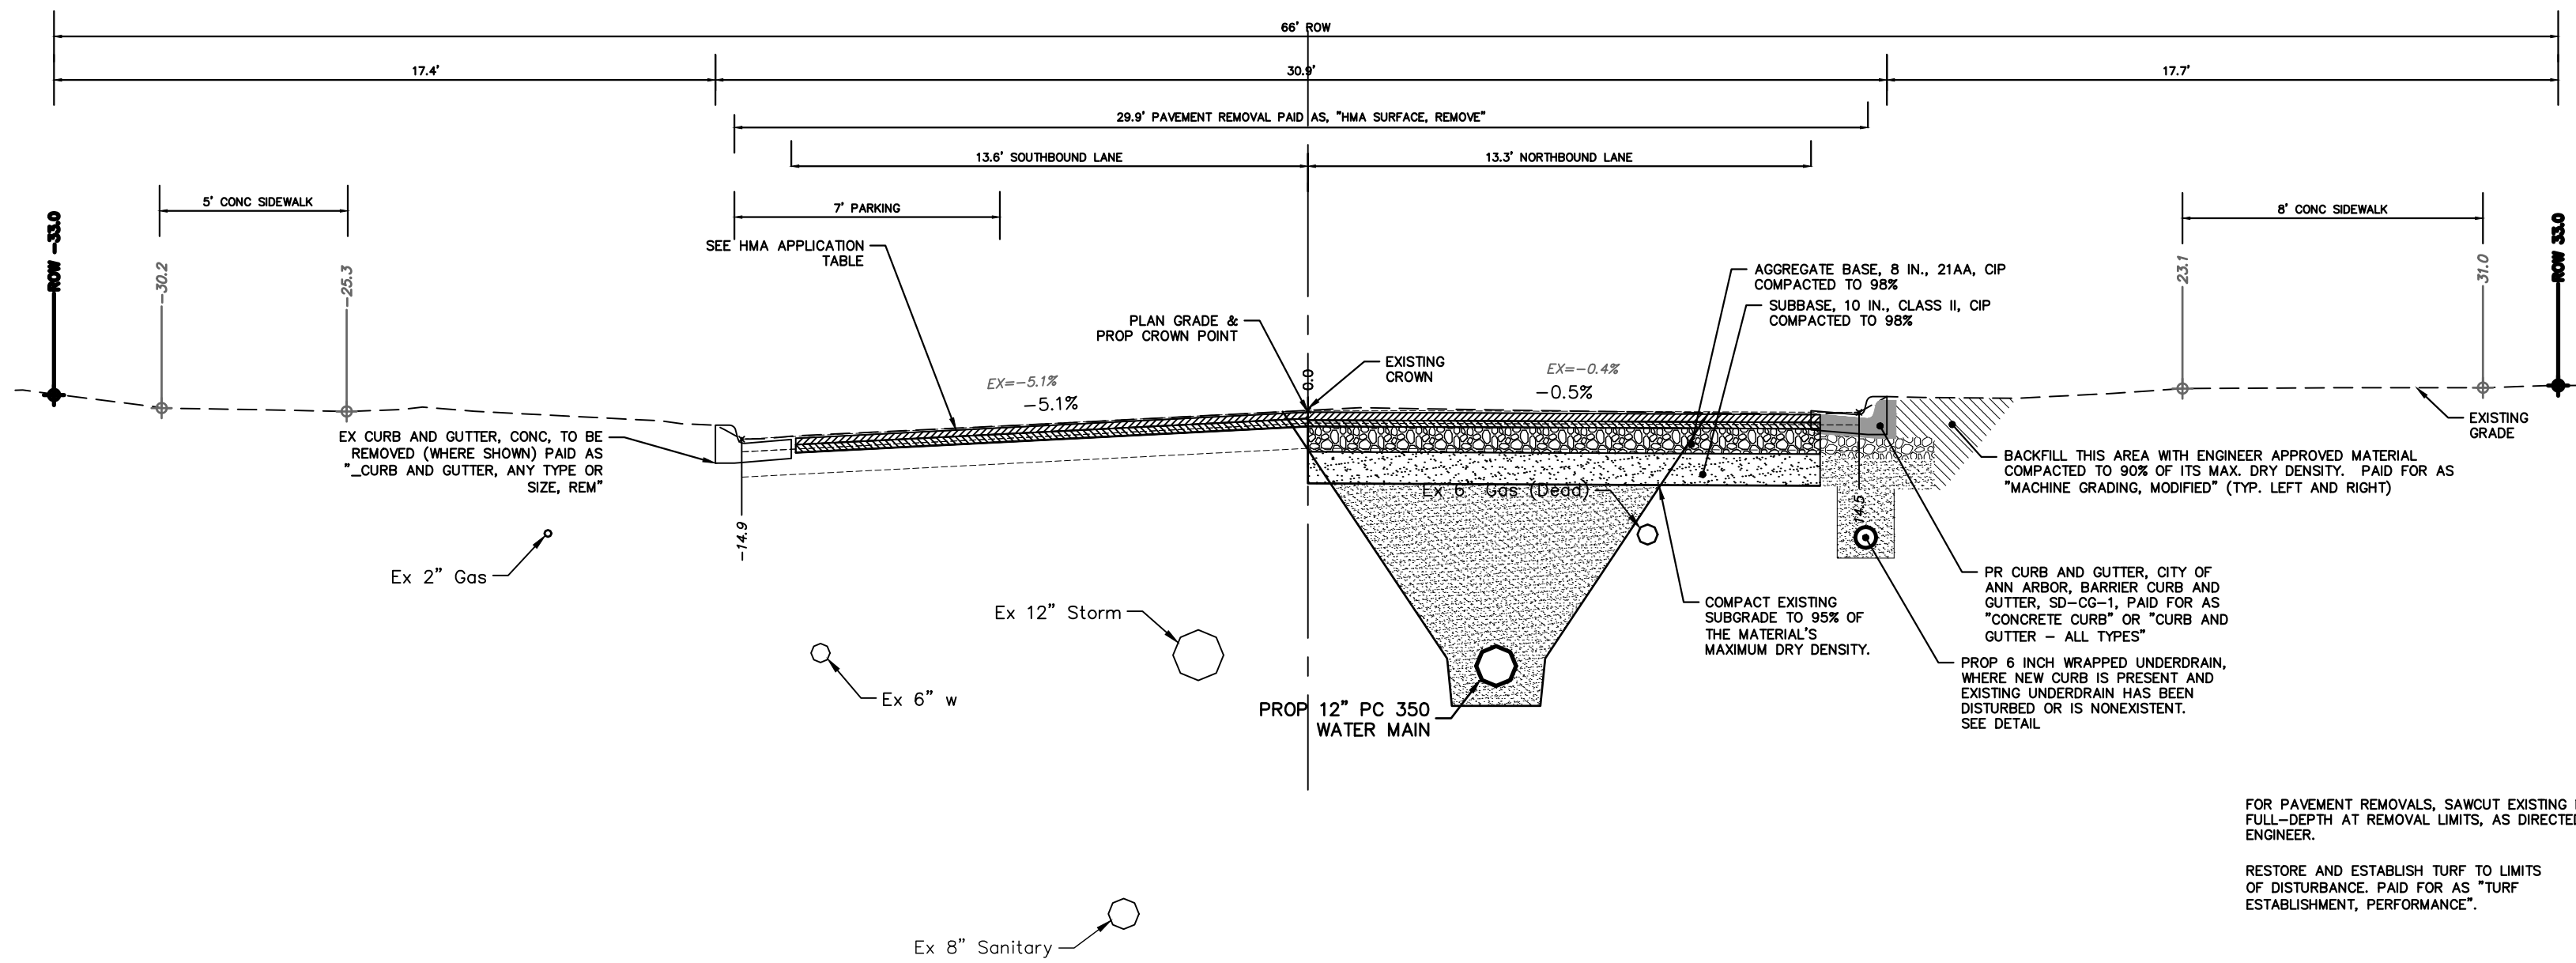



### N INGALLS STREET TYPICAL PROPOSED SECTION

CATHERINE ST TO E KINGSLEY ST  
N.T.S.

| HMA APPLICATION ESTIMATE |         |                     |                    |            |          |                             |
|--------------------------|---------|---------------------|--------------------|------------|----------|-----------------------------|
| HMA PAVEMENT             | HMA MIX | RATE OF APPLICATION | THICKNESS (INCHES) | AWI (MIN.) | BINDER   | LOCATION/NOTES              |
| HMA PAVEMENT TOP         | 4EL     | 220 LB/SYD          | 2.0                | 220 (TOP)  | PG 58-28 | TOP COURSE                  |
| HMA PAVEMENT LEVELING    | 4EL     | 220 LB/SYD          | 2.0                | -          | PG 58-28 | LEVELING COURSE             |
| HMA APPROACH TOP         | 4EL     | 220 LB/SYD          | 2                  | 220 (TOP)  | PG 58-28 | TOP COURSE                  |
| HMA APPROACH LEVELING    | 4EL     | 220 LB/SYD          | 2                  | -          | PG 58-28 | LEVELING COURSE             |
| HAND PATCHING            | 4EL     | 0 - 440 LB/SYD      |                    |            | PG 58-28 | HAND PATCHING               |
| ASPHALT EMULSION         | SS-1h   | 0.05 - 0.15 GAL/SYD | -                  | -          | -        | INCLUDE IN COST OF HMA ITEM |





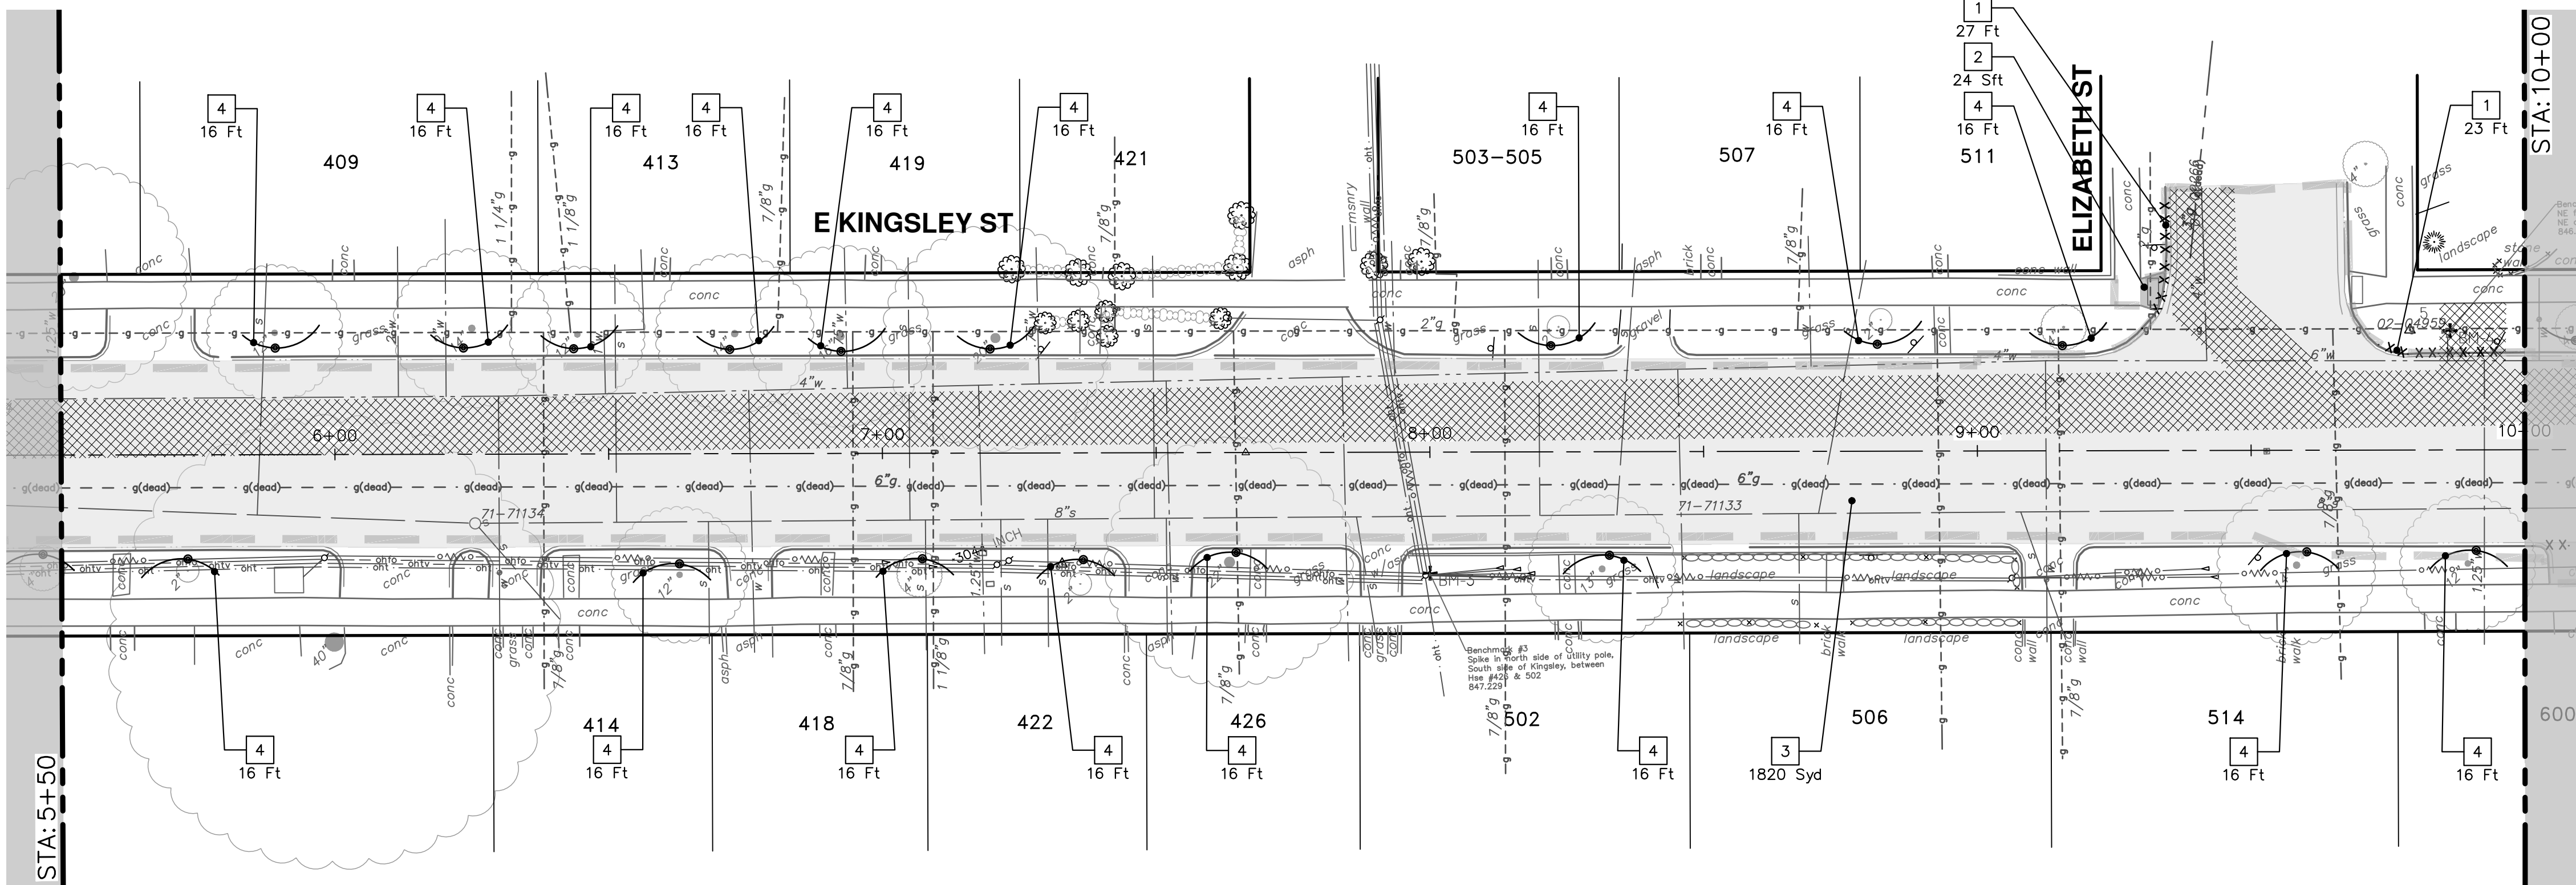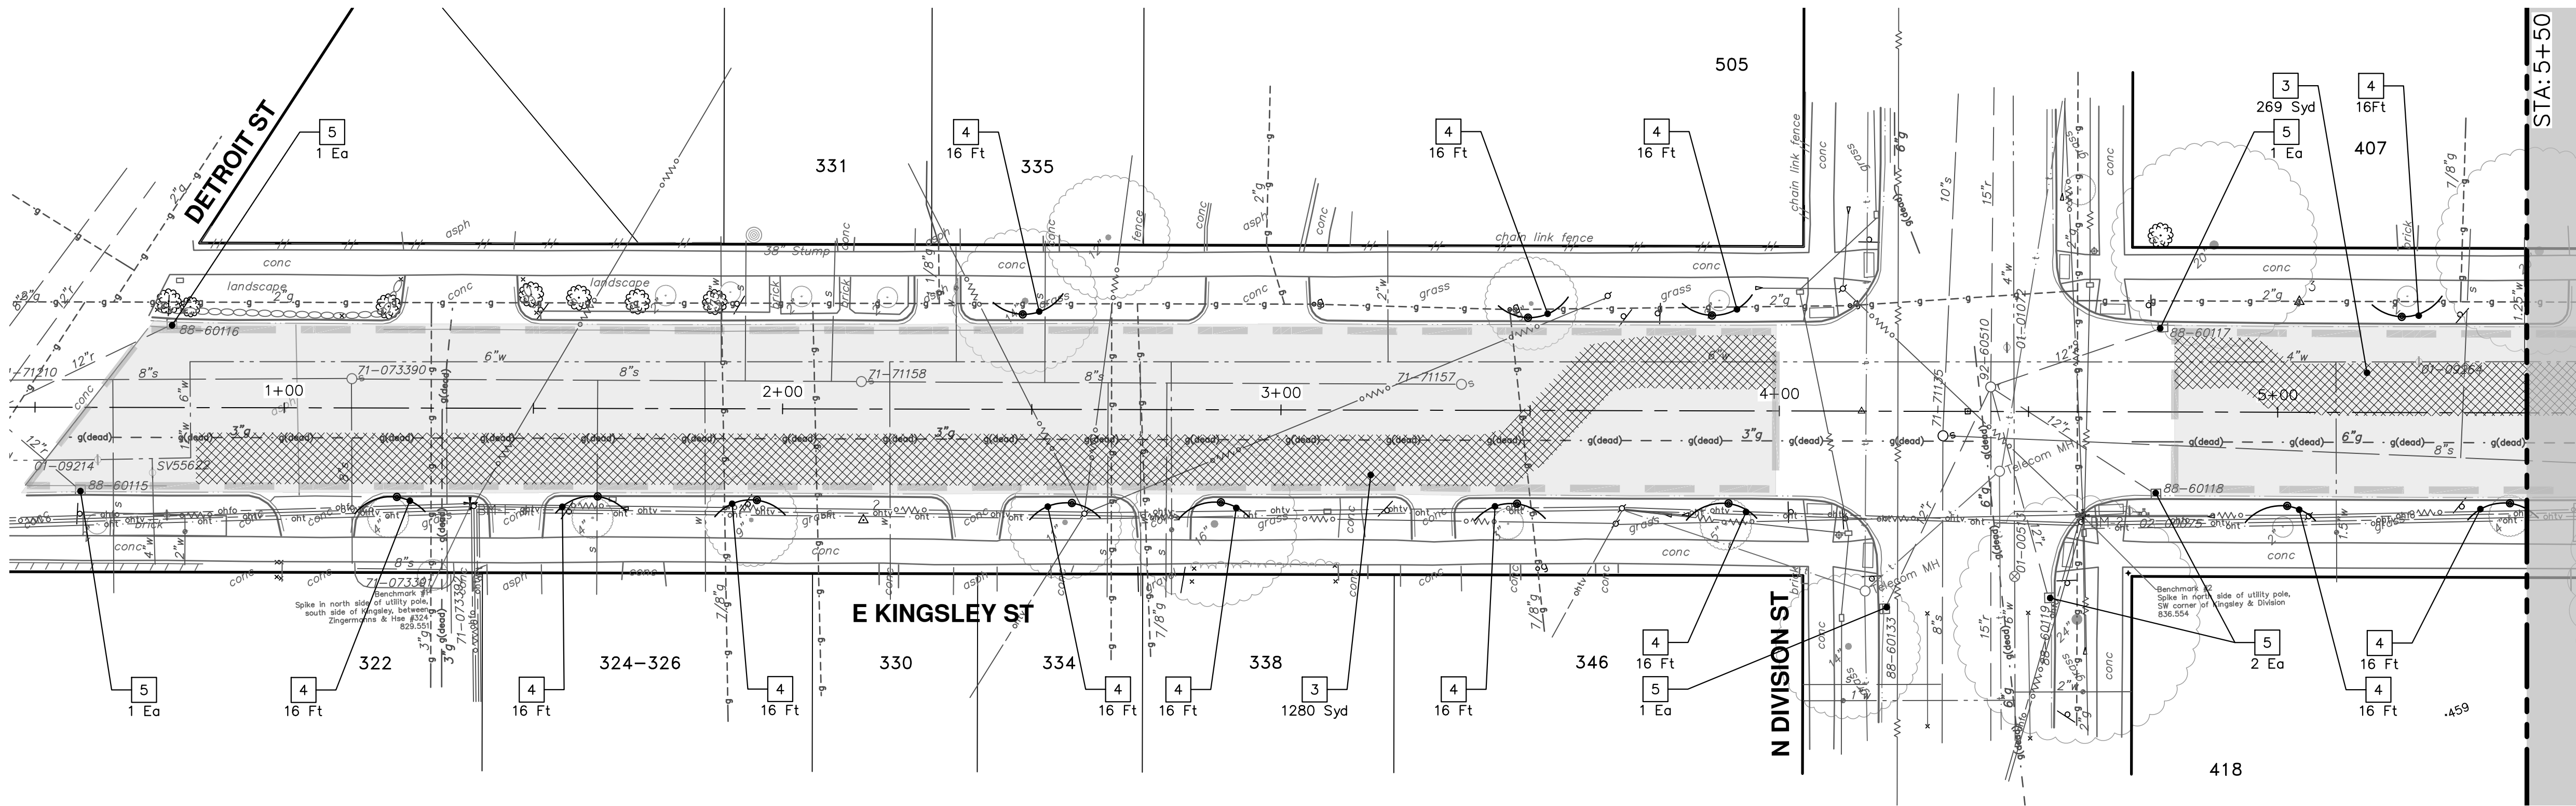

| REMOVAL KEY |                                                                    |
|-------------|--------------------------------------------------------------------|
| KEY         | DESCRIPTION                                                        |
| 1           | Curb, Gutter, and Curb and Gutter, Any Type, Rem *                 |
| 2           | Sidewalk, Sidewalk Ramp, and Driveway Approach, Any Thickness, Rem |
| 3           | HMA, Any Thickness, Rem *                                          |
| 4           | Tree Protective Fence                                              |
| 5           | Erosion Control, Inlet Protection, Fabric Drop                     |
| 6A          | Tree, Rem, 6 in. – 12 In.                                          |
| 6B          | Tree, Rem, 13 In. – 19 In.                                         |
| 6C          | Tree, Rem, 20 In. – 29 In.                                         |
| 7           | Brick Pavers, Sidewalk, Rem and Reinstall                          |

\* SAWCUT FULL DEPTH AT  
REMOVAL LIMITS AS DIRECTED BY  
ENGINEER



**CITY OF ANN ARBOR  
PUBLIC SERVICES  
301 EAST HURON STREET  
P.O. BOX 8647  
ANN ARBOR, MI 48107-8647  
734-794-6410  
[www.a2gov.org](http://www.a2gov.org)**

CITY OF ANN ARBOR - PUBLIC SERVICES - ENGINEERING

INGALLS KINGSLEY WATER MAIN REMOVALS

SCALE: 1" = 20'

Scale: 1" = 20'

SCALE : 1" = 20'



DRAWING No.

2025012-13


ET No.

**13 OF 51**

|      |             |          |       |         |
|------|-------------|----------|-------|---------|
| 00   | OUT FOR BID | 01-30-26 | A2D   | IVK     |
| REV. | DESCRIPTION | DATE     | DRAWN | CHECKED |
|      |             |          |       |         |
|      |             |          |       |         |
|      |             |          |       |         |
|      |             |          |       |         |



R:\2025012 Ingalls Kingsley WM Rsurf\Plan Production\2025012Rem.dwg Dwg Created: 28-Jan-26 - \_a2 standard bw.stb - Plot Date: 29-Jan-26


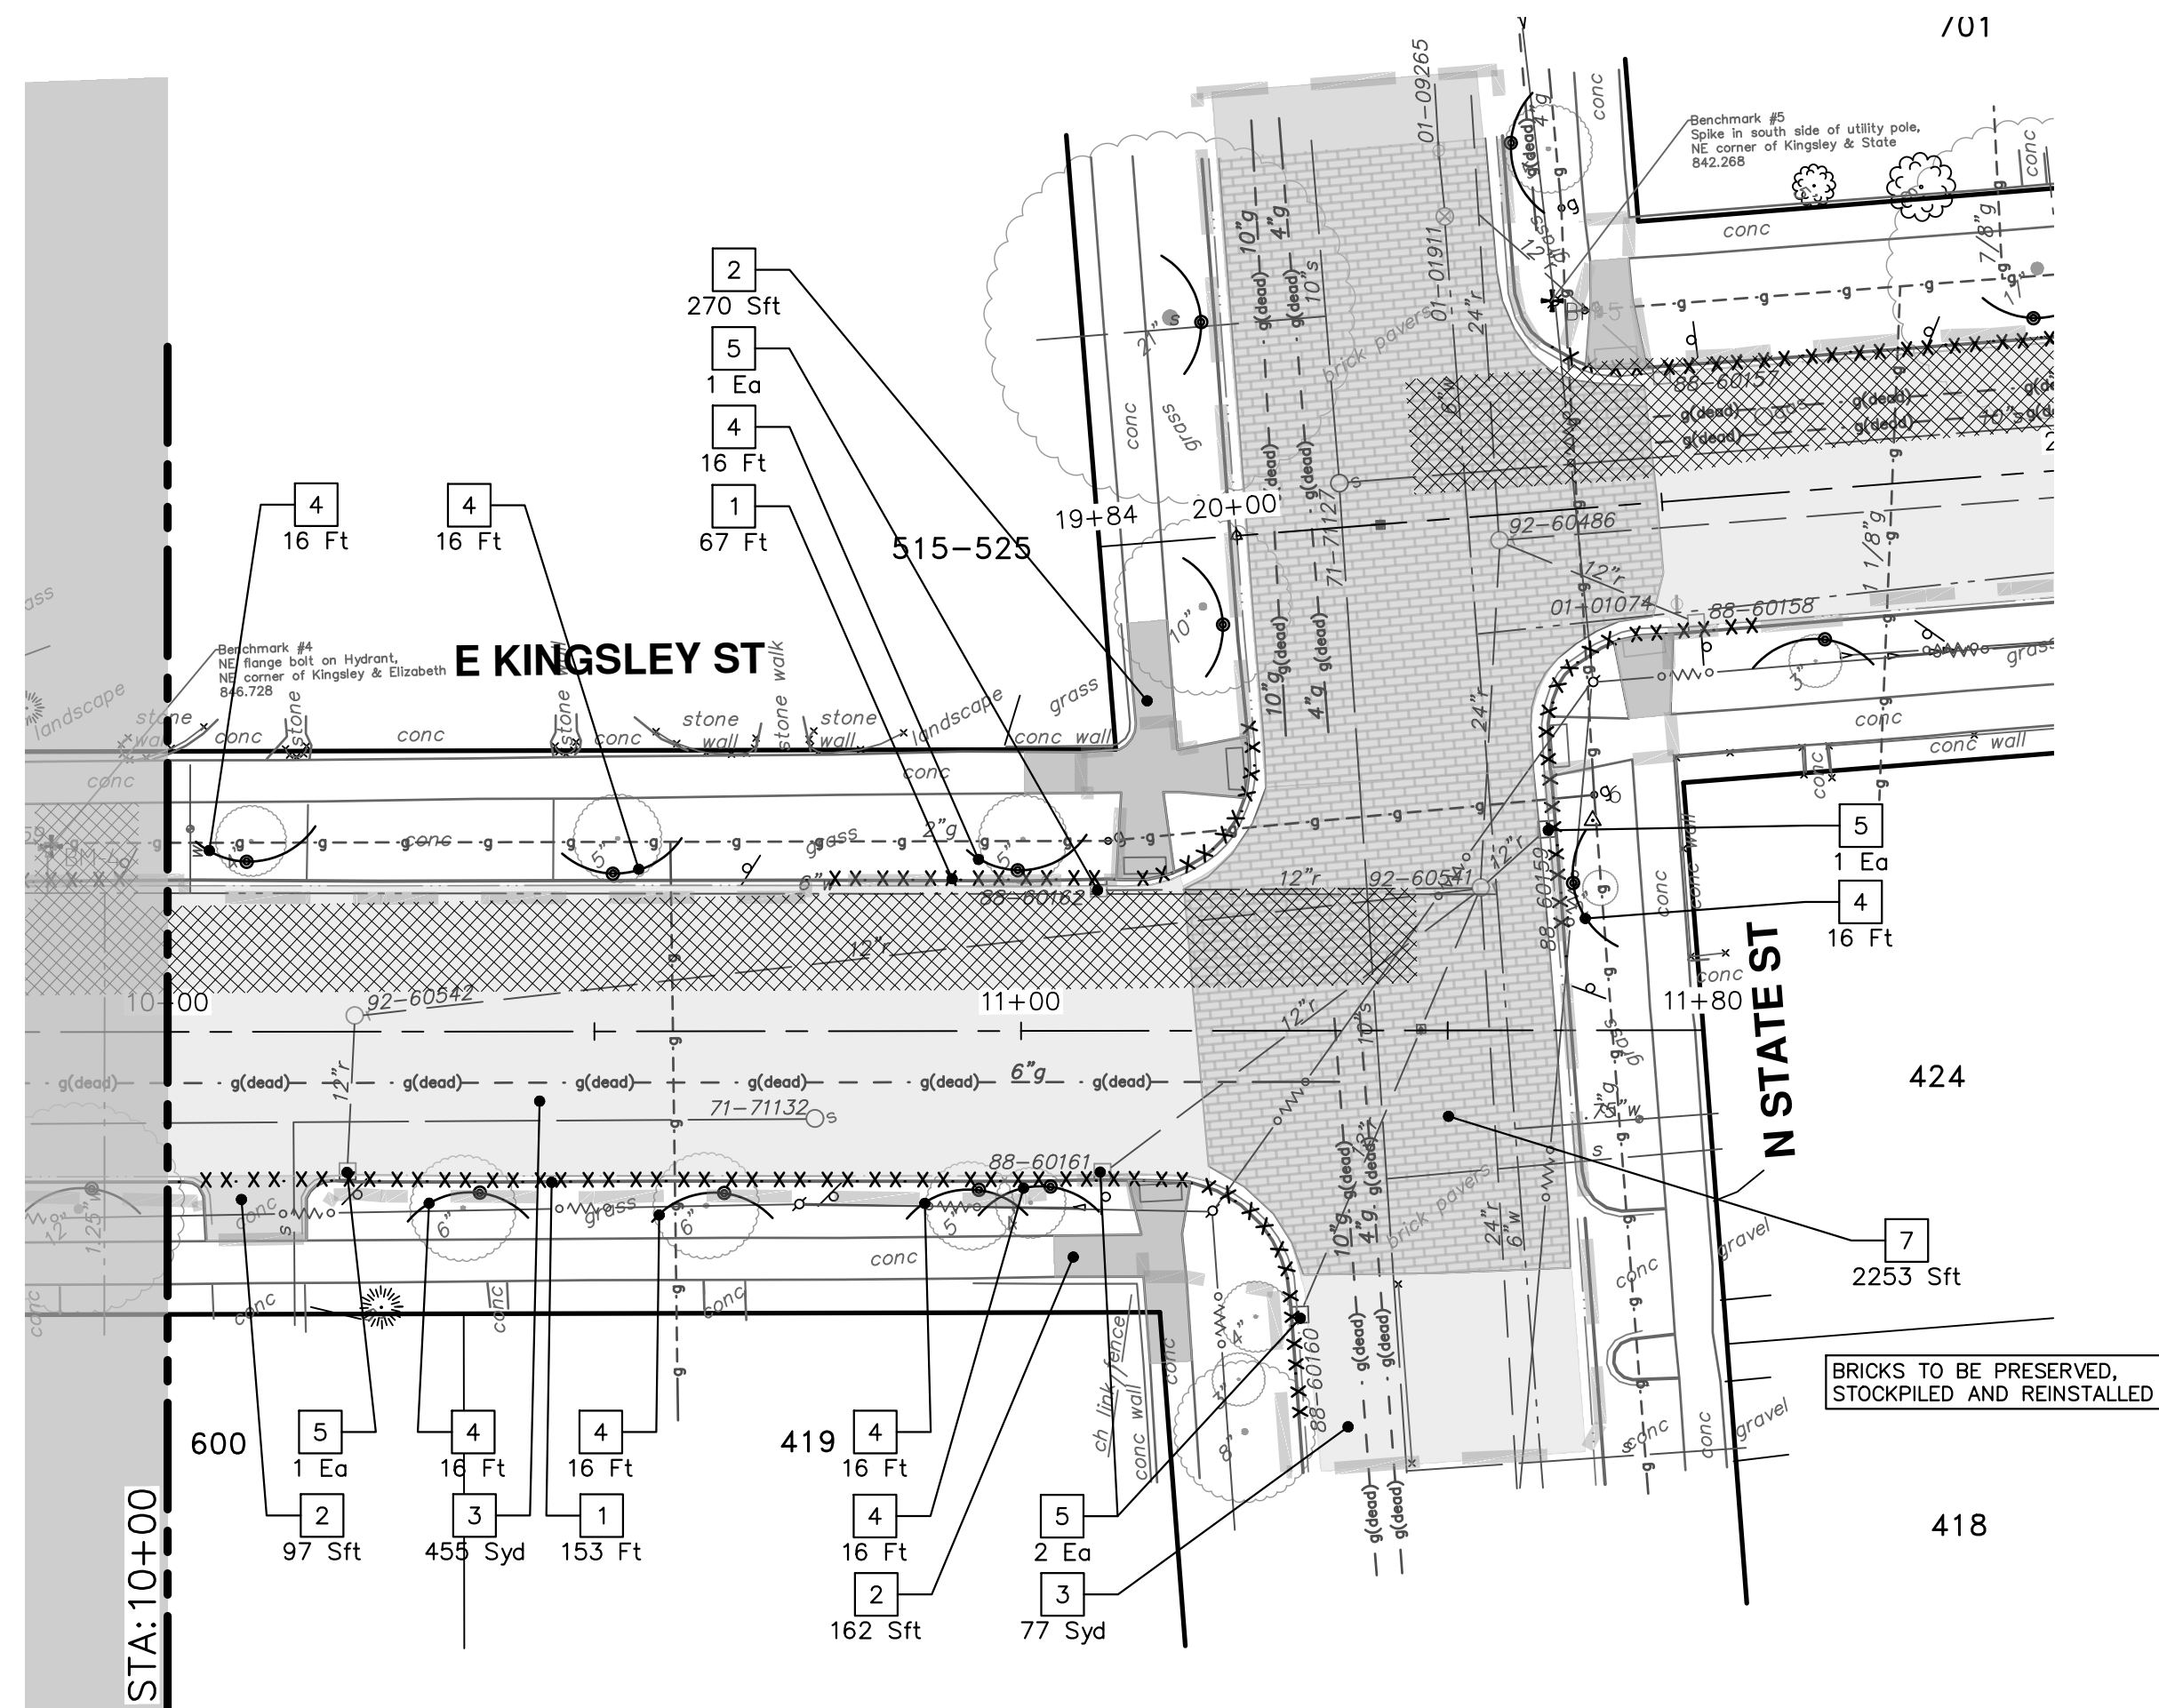


| REMOVAL KEY |                                                                    |
|-------------|--------------------------------------------------------------------|
| KEY         | DESCRIPTION                                                        |
| 1           | Curb, Gutter, and Curb and Gutter, Any Type, Rem *                 |
| 2           | Sidewalk, Sidewalk Ramp, and Driveway Approach, Any Thickness, Rem |
| 3           | HMA, Any Thickness, Rem *                                          |
| 4           | Tree Protective Fence                                              |
| 5           | Erosion Control, Inlet Protection, Fabric Drop                     |
| 6A          | Tree, Rem, 6 in. – 12 in.                                          |
| 6B          | Tree, Rem, 13 in. – 19 in.                                         |
| 6C          | Tree, Rem, 20 in. – 29 in.                                         |
| 7           | Brick Pavers, Sidewalk, Rem and Reinstall                          |

\* SAWCUT FULL DEPTH AT  
REMOVAL LIMITS AS DIRECTED BY  
ENGINEER



R:\2025012 Ingalls Kingsley WM Rsurf\Plan Production\2025012Rem.dwg Dwg Created: 28-Jan-26 - \_a2 standard bw.stb - Plot Date: 29-Jan-26

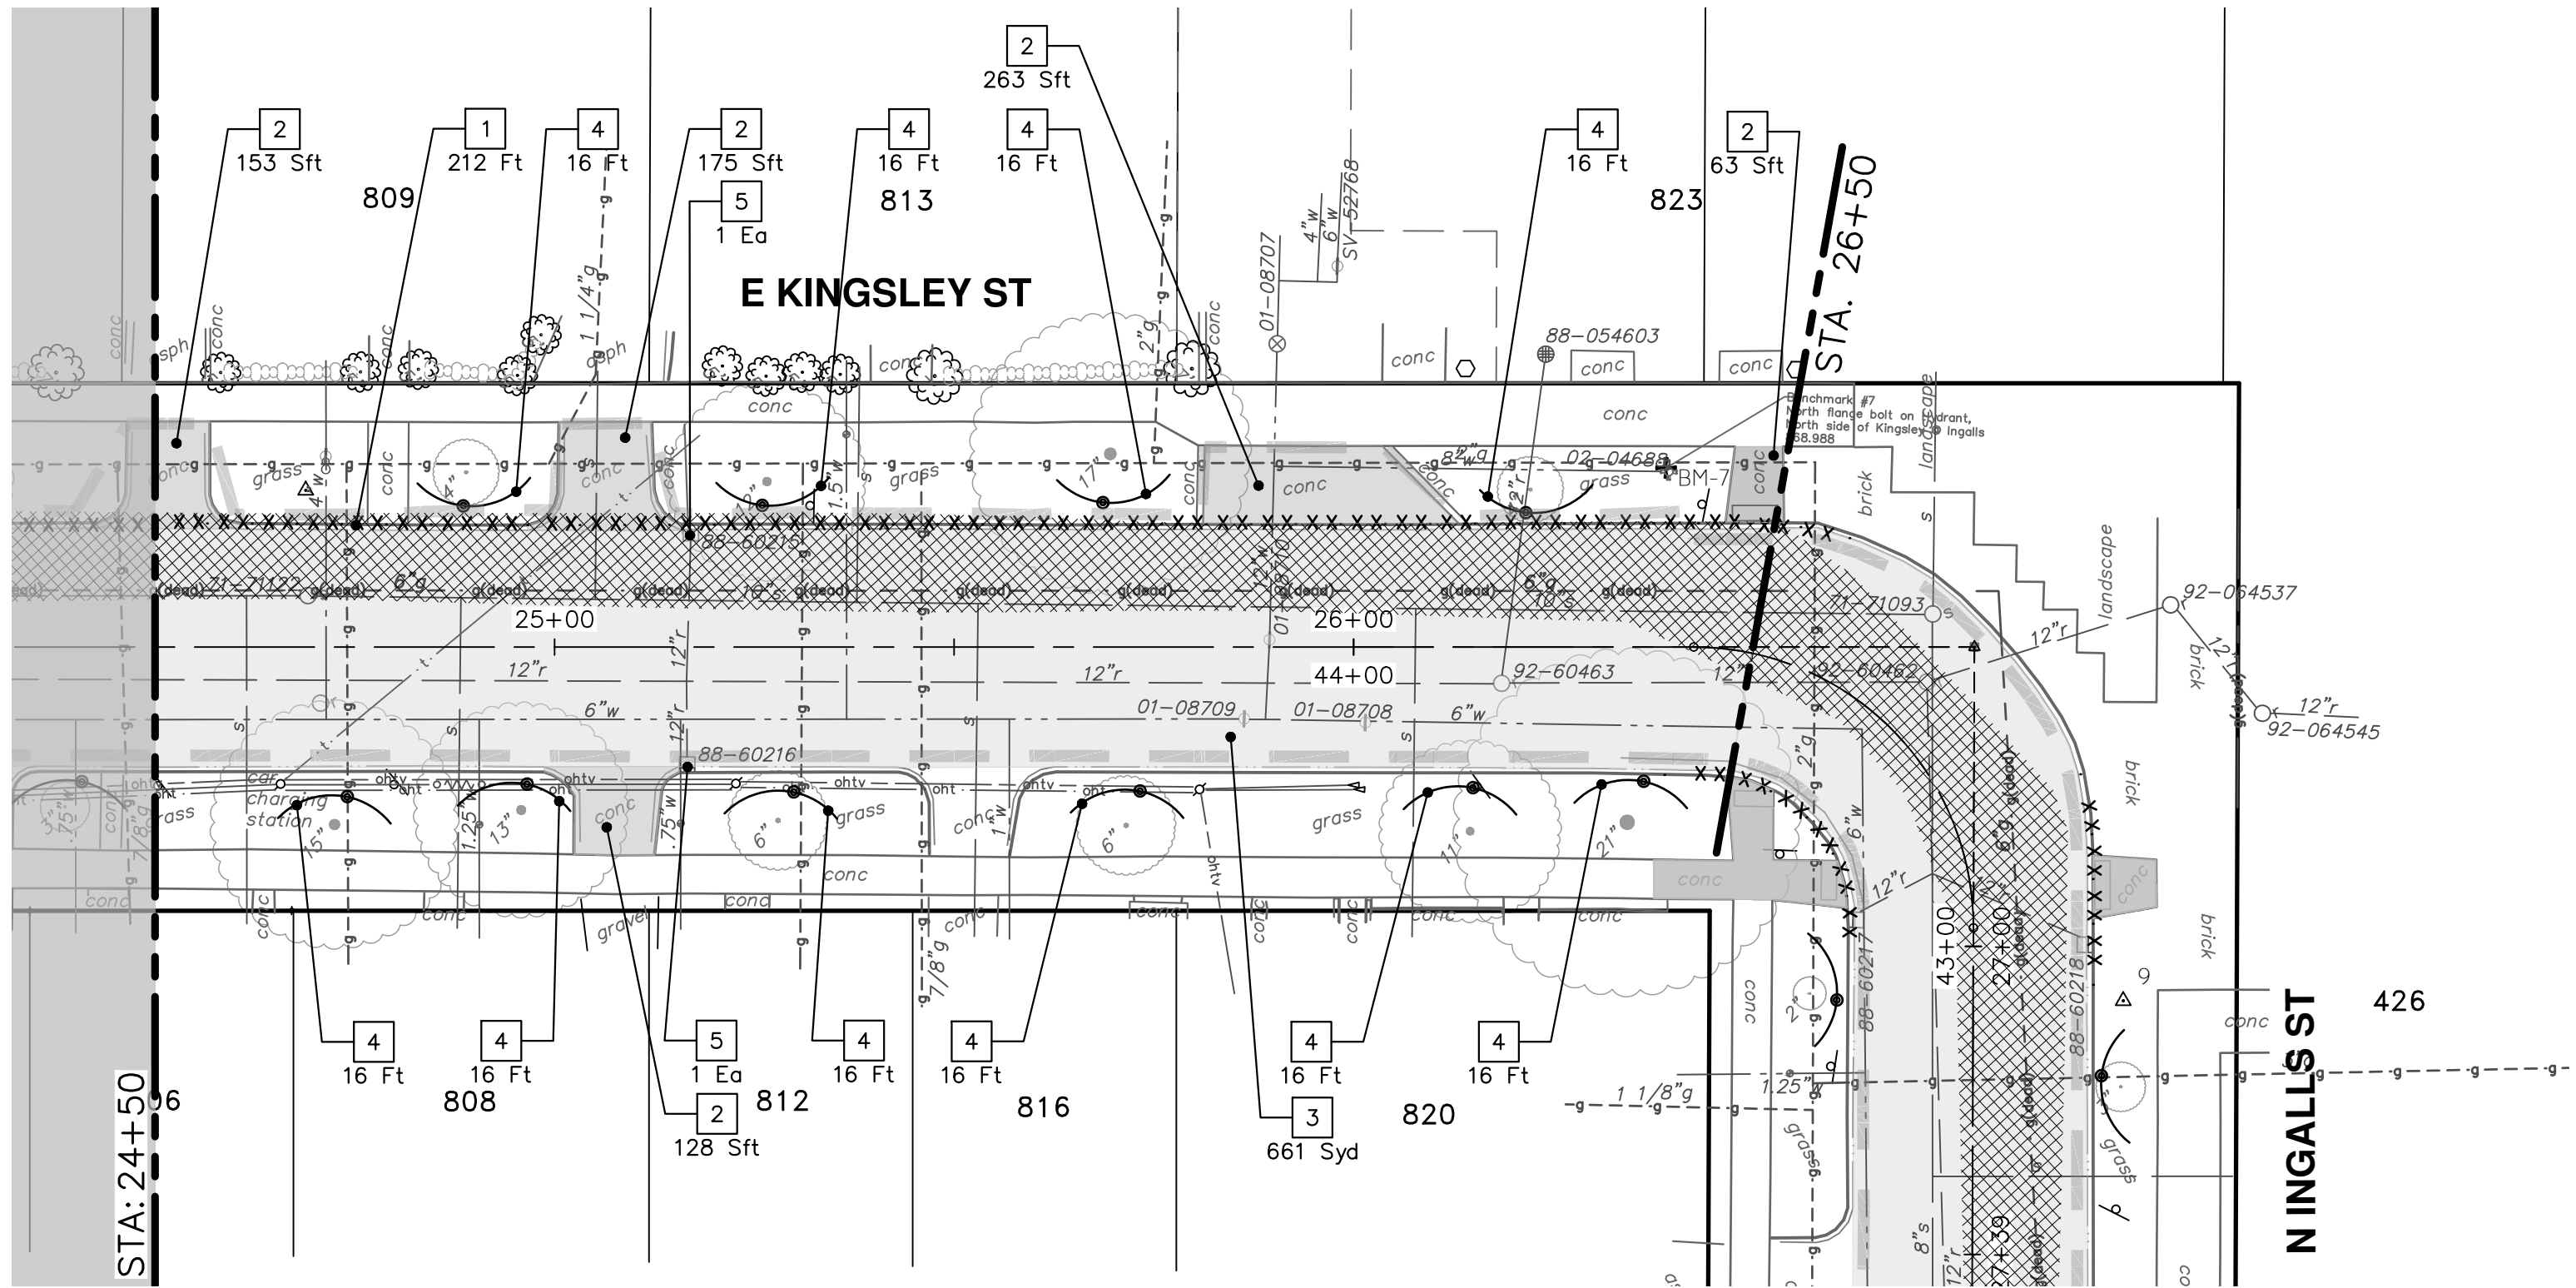
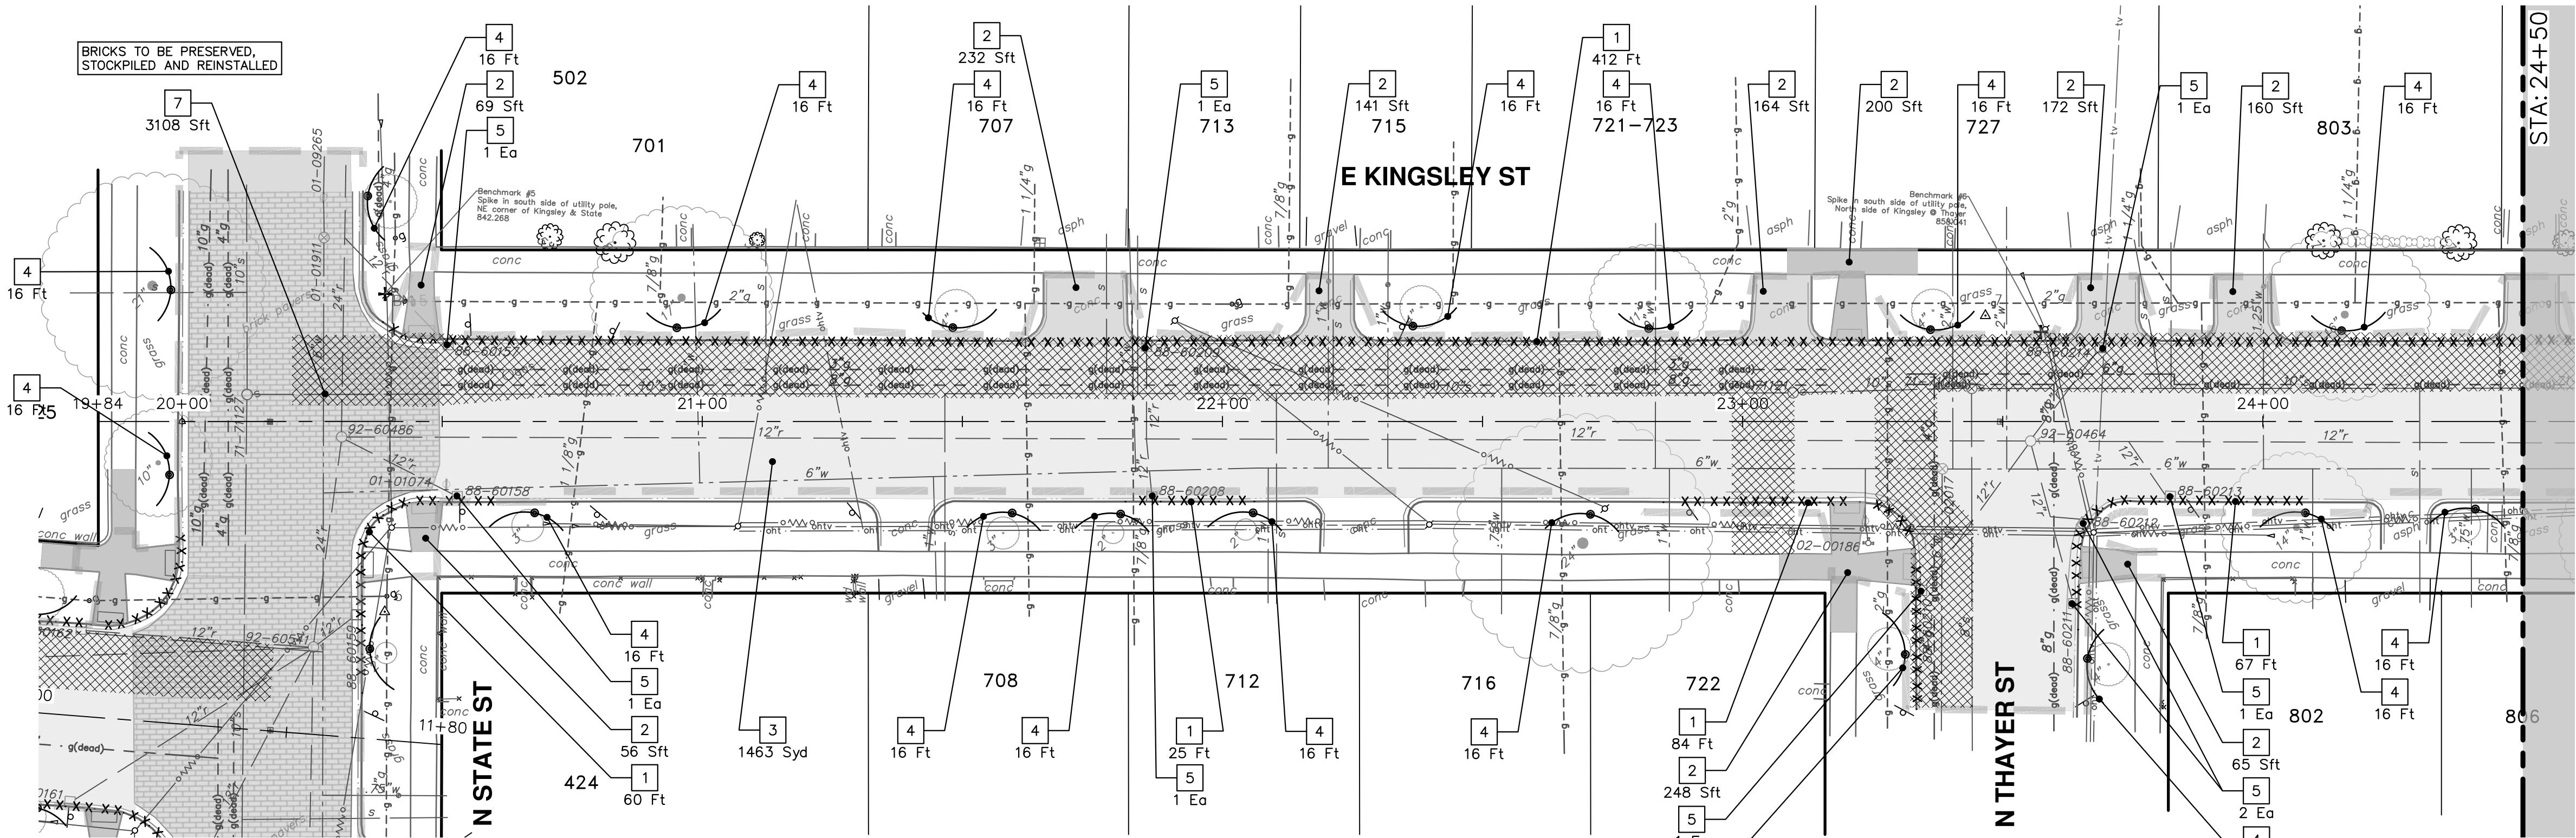


| REMOVAL KEY |                                                                    |
|-------------|--------------------------------------------------------------------|
| KEY         | DESCRIPTION                                                        |
| 1           | Curb, Gutter, and Curb and Gutter, Any Type, Rem *                 |
| 2           | Sidewalk, Sidewalk Ramp, and Driveway Approach, Any Thickness, Rem |
| 3           | HMA, Any Thickness, Rem *                                          |
| 4           | Tree Protective Fence                                              |
| 5           | Erosion Control, Inlet Protection, Fabric Drop                     |
| 6A          | Tree, Rem, 6 In. - 12 In.                                          |
| 6B          | Tree, Rem, 13 In. - 19 In.                                         |
| 6C          | Tree, Rem, 20 In. - 29 In.                                         |
| 7           | Brick Pavers, Sidewalk, Rem and Reinstall                          |

\* SAWCUT FULL DEPTH AT REMOVAL LIMITS AS DIRECTED BY ENGINEER





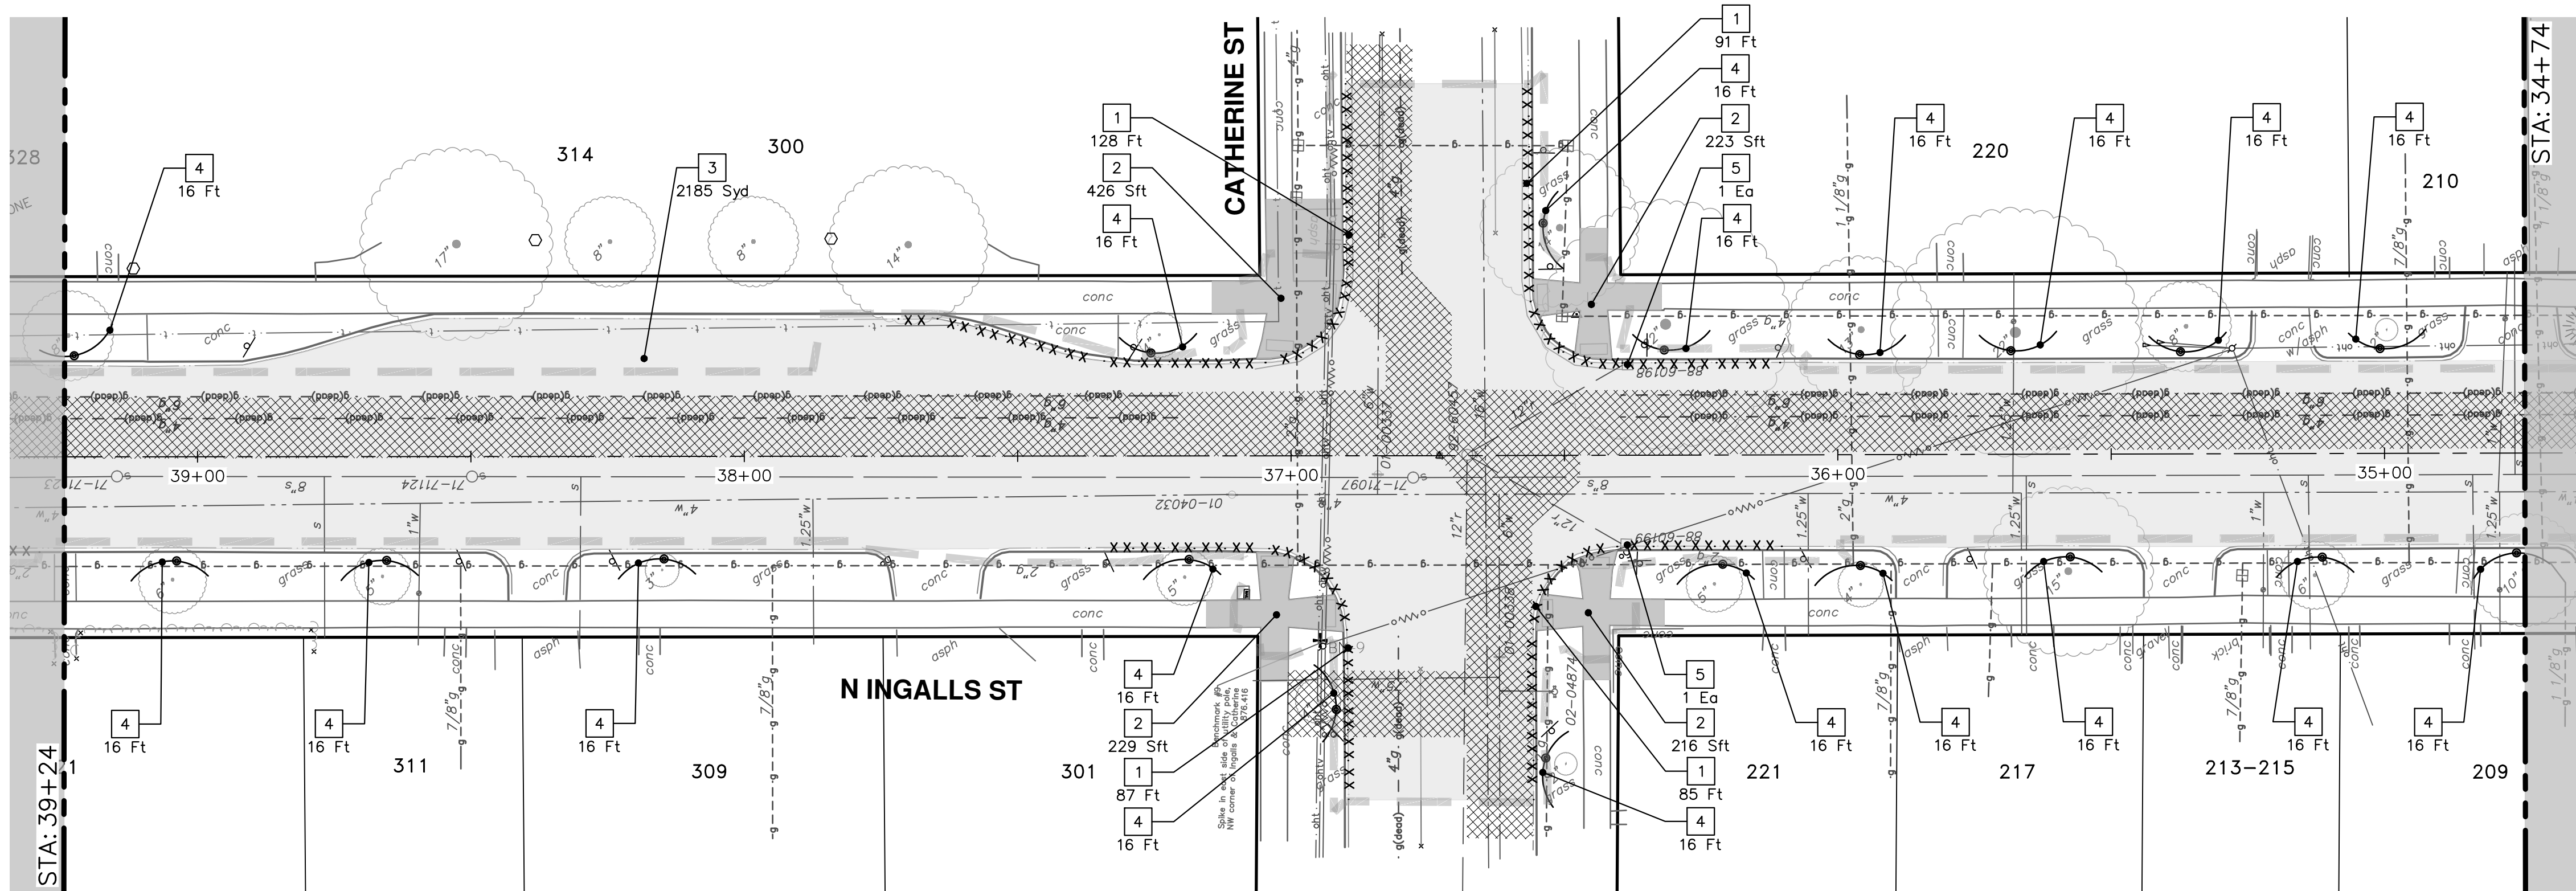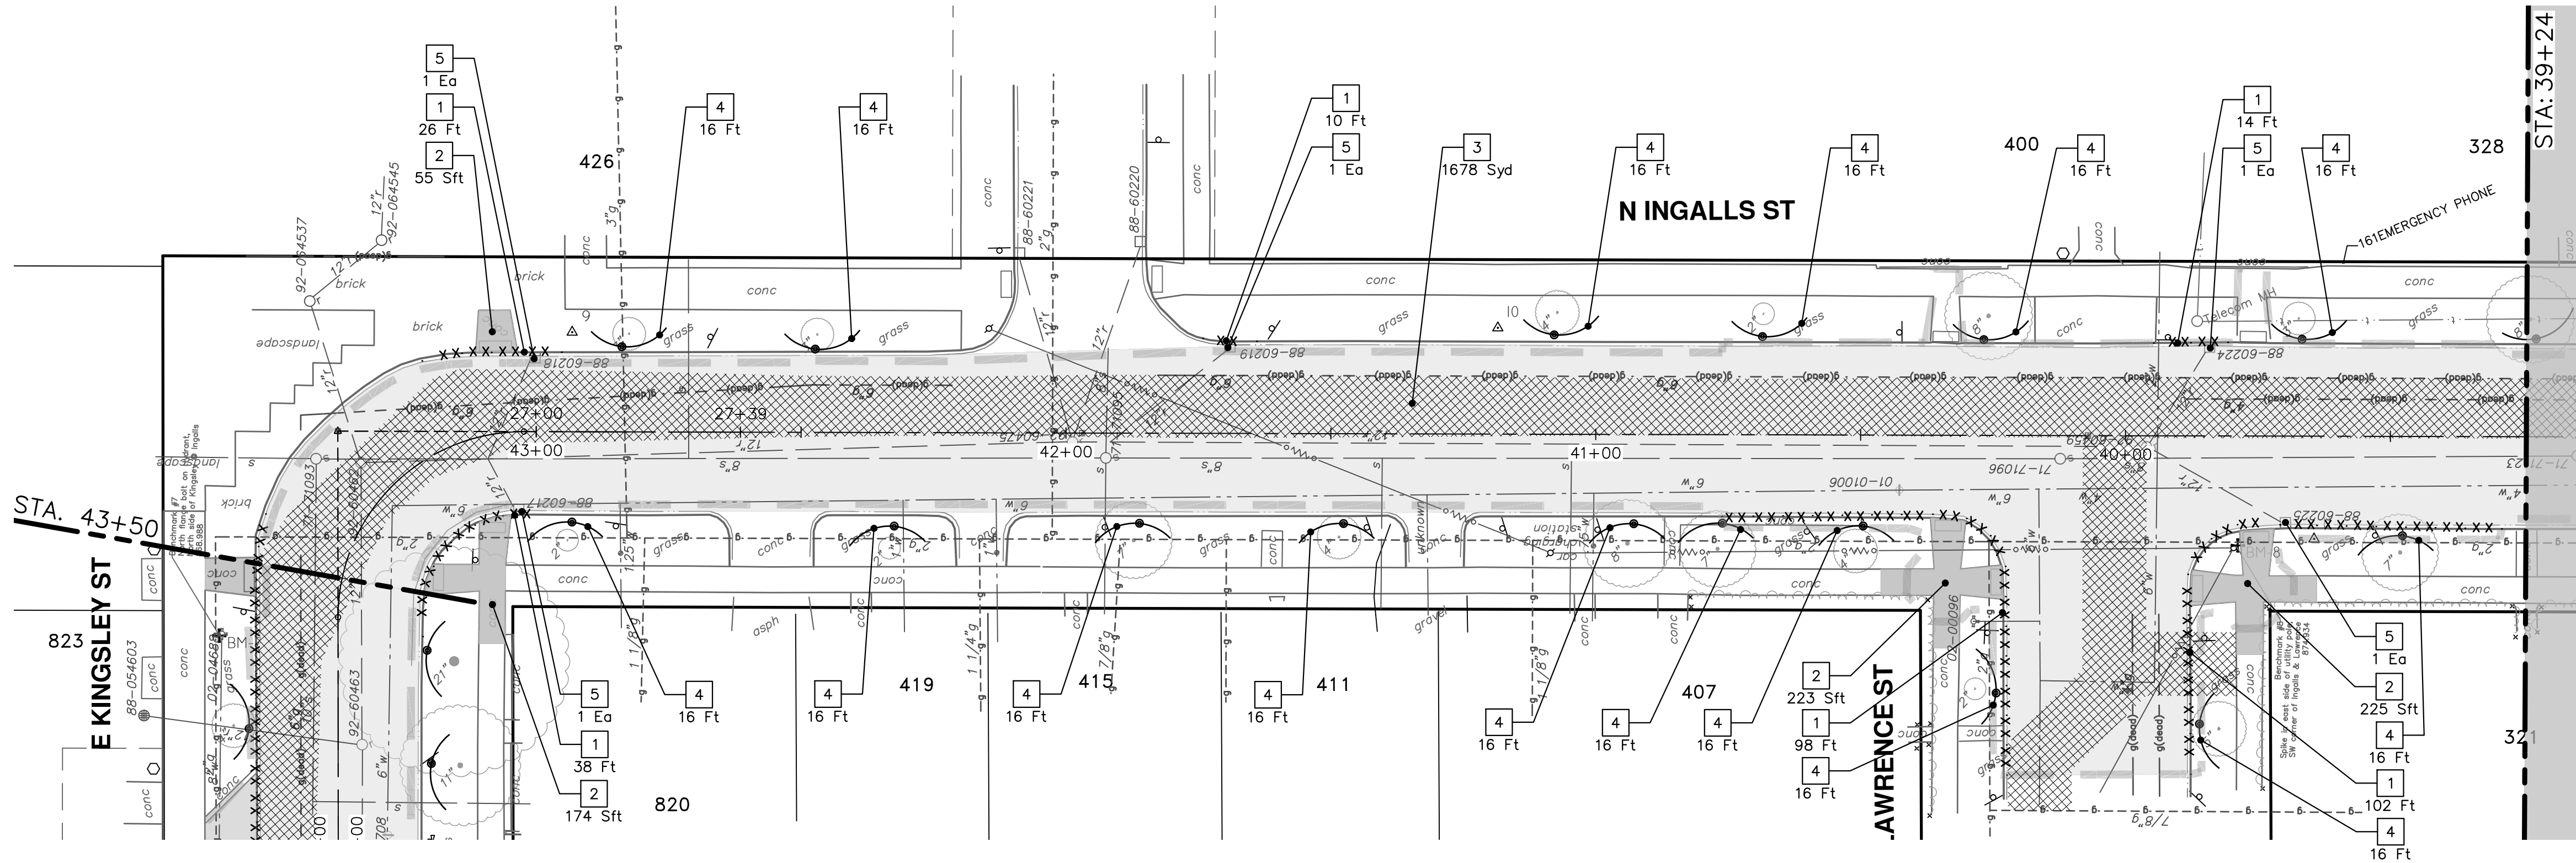


| REMOVAL KEY |                                                                    |
|-------------|--------------------------------------------------------------------|
| KEY         | DESCRIPTION                                                        |
| 1           | Curb, Gutter, and Curb and Gutter, Any Type, Rem *                 |
| 2           | Sidewalk, Sidewalk Ramp, and Driveway Approach, Any Thickness, Rem |
| 3           | HMA, Any Thickness, Rem *                                          |
| 4           | Tree Protective Fence                                              |
| 5           | Erosion Control, Inlet Protection, Fabric Drop                     |
| 6A          | Tree, Rem, 6 In. – 12 In.                                          |
| 6B          | Tree, Rem, 13 In. – 19 In.                                         |
| 6C          | Tree, Rem, 20 In. – 29 In.                                         |
| 7           | Brick Pavers, Sidewalk, Rem and Reinstall                          |

\* SAWCUT FULL DEPTH AT REMOVAL LIMITS AS DIRECTED BY ENGINEER





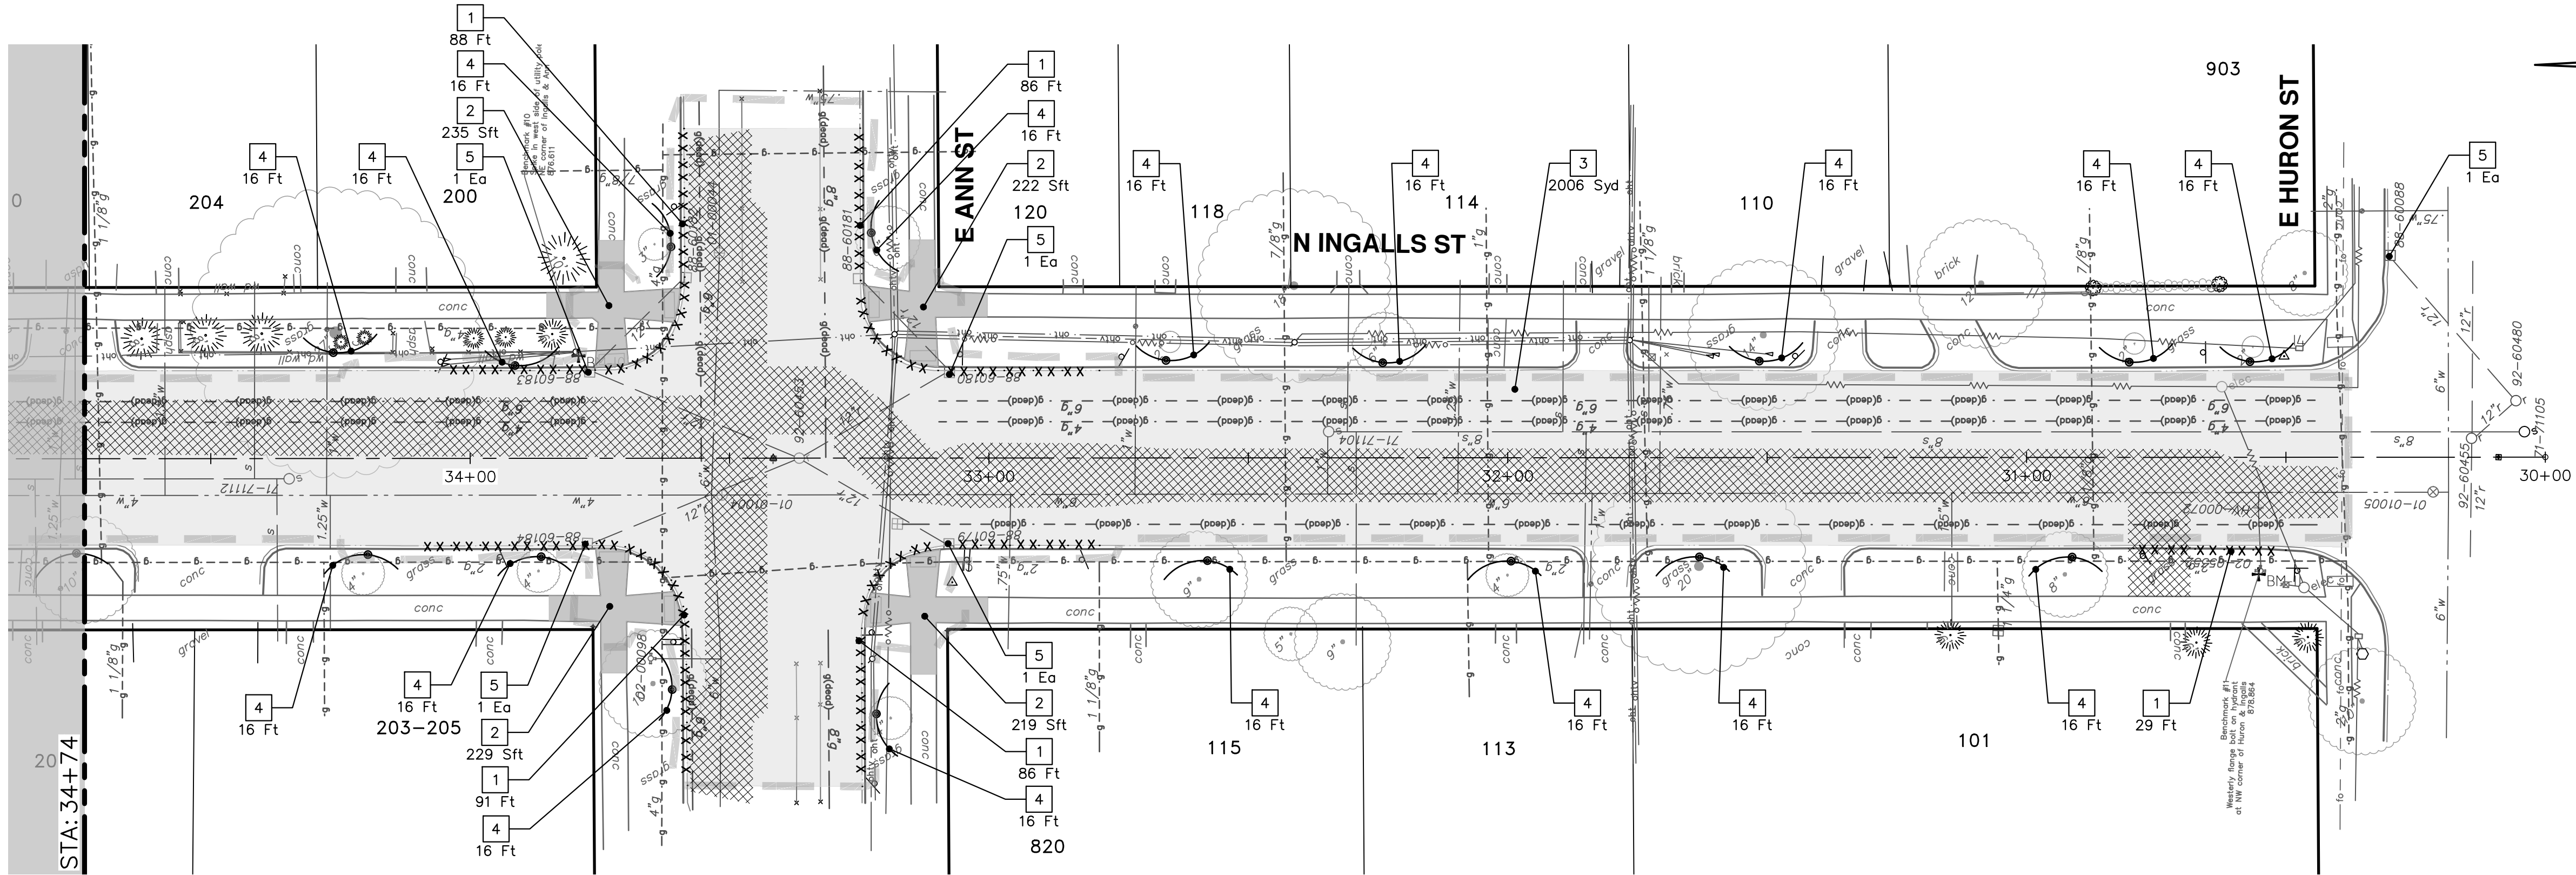

| REMOVAL KEY |                                                                    |
|-------------|--------------------------------------------------------------------|
| KEY         | DESCRIPTION                                                        |
| 1           | Curb, Gutter, and Curb and Gutter, Any Type, Rem *                 |
| 2           | Sidewalk, Sidewalk Ramp, and Driveway Approach, Any Thickness, Rem |
| 3           | HMA, Any Thickness, Rem *                                          |
| 4           | Tree Protective Fence                                              |
| 5           | Erosion Control, Inlet Protection, Fabric Drop                     |
| 6A          | Tree, Rem, 6 in. – 12 in.                                          |
| 6B          | Tree, Rem, 13 in. – 19 in.                                         |
| 6C          | Tree, Rem, 20 in. – 29 in.                                         |
| 7           | Brick Pavers, Sidewalk, Rem and Reinstall                          |

\* SAWCUT FULL DEPTH AT  
REMOVAL LIMITS AS DIRECTED BY  
ENGINEER













WHERE EXISTING WATER MAIN IS EXPOSED FOR A CONNECTION OR APPURTENANCE INSTALLATION, THE CONTRACTOR SHALL INSTALL ONE SACRIFICIAL ANODE ON THE EXISTING PIPE. IF THE NEW FITTING IS INSTALLED IN-LINE WITH THE EXISTING MAIN, SUCH AS AT A CUT-IN TEE OR VALVE INSERTION, ONE ANODE SHALL BE INSTALLED ON THE EXISTING PIPE TO EACH SIDE OF THE NEW FITTING. EACH ANODE INSTALLED ON EXISTING WATER MAIN WILL BE PAID FOR AS "SACRIFICIAL ANODE, XX LB"

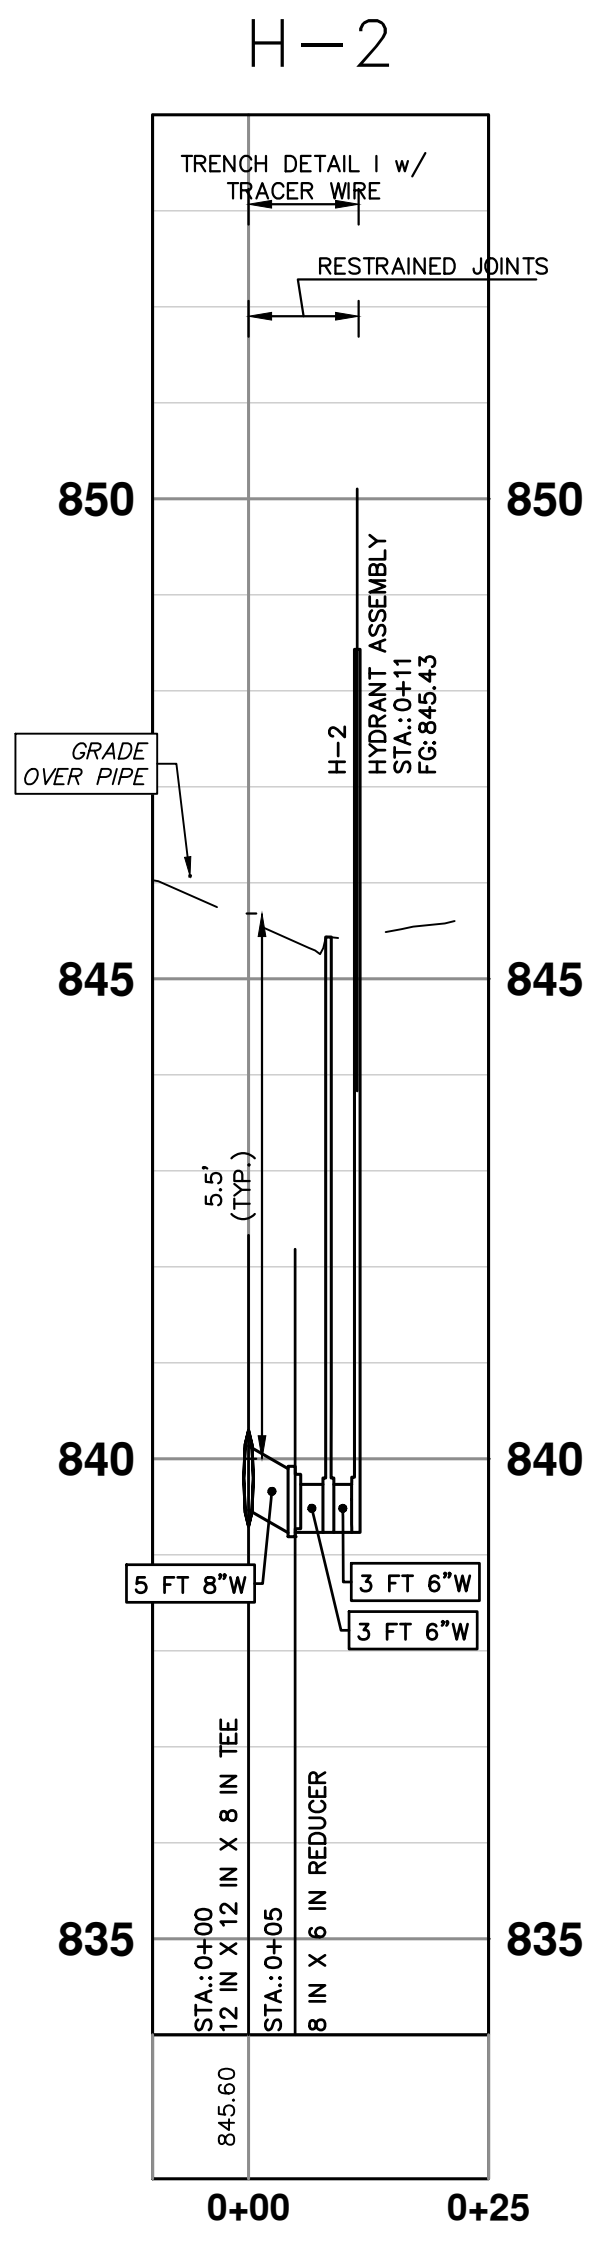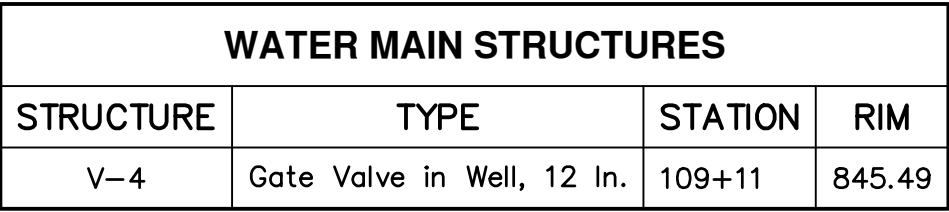





R:\2025012 Ingalls Kingsley WM Rsurf\Plan Production\2025012Wtr1.dwg Dwg Created: 28-Jan-26 -- \_a2 standard bw.stb -- Plot Date: 29-Jan-26

| WATER MAIN STRUCTURES |                            |         |        |
|-----------------------|----------------------------|---------|--------|
| STRUCTURE             | TYPE                       | STATION | RIM    |
| V-6                   | Gate Valve in Well, 12 In. | 0+51    | 846.99 |
| V-5                   | Gate Valve in Well, 12 In. | 1+30    | 841.31 |


THE CONTRACTOR SHALL REMOVE AND ABANDON THE NECESSARY PORTIONS OF THE EXISTING WATER MAINS IN ORDER TO FACILITATE THE PROPOSED WATER MAIN INTER-CONNECTION. ALL COSTS ASSOCIATED WITH PERFORMING THE INTER-CONNECTION, COORDINATING UTILITY SHUTDOWNS, ABANDONING WATER MAIN, RE-ABANDONING THE WATER MAIN AND ALL RELATED WORK SHALL NOT BE PAID FOR SEPARATELY, BUT SHALL BE INCLUDED IN THE RELATED ITEMS OF WORK.

WHERE EXISTING WATER MAIN IS EXPOSED FOR A CONNECTION OR APPURTENANCE INSTALLATION, THE CONTRACTOR SHALL INSTALL ONE SACRIFICIAL ANODE ON THE EXISTING PIPE. IF THE NEW FITTING IS INSTALLED IN-LINE WITH THE EXISTING MAIN, SUCH AS AT A CUT-IN TEE OR VALVE INSERTION, ONE ANODE SHALL BE INSTALLED ON THE EXISTING PIPE TO EACH SIDE OF THE NEW FITTING. EACH ANODE INSTALLED ON EXISTING WATER MAIN WILL BE PAID FOR AS "SACRIFICIAL ANODE, XX LB"

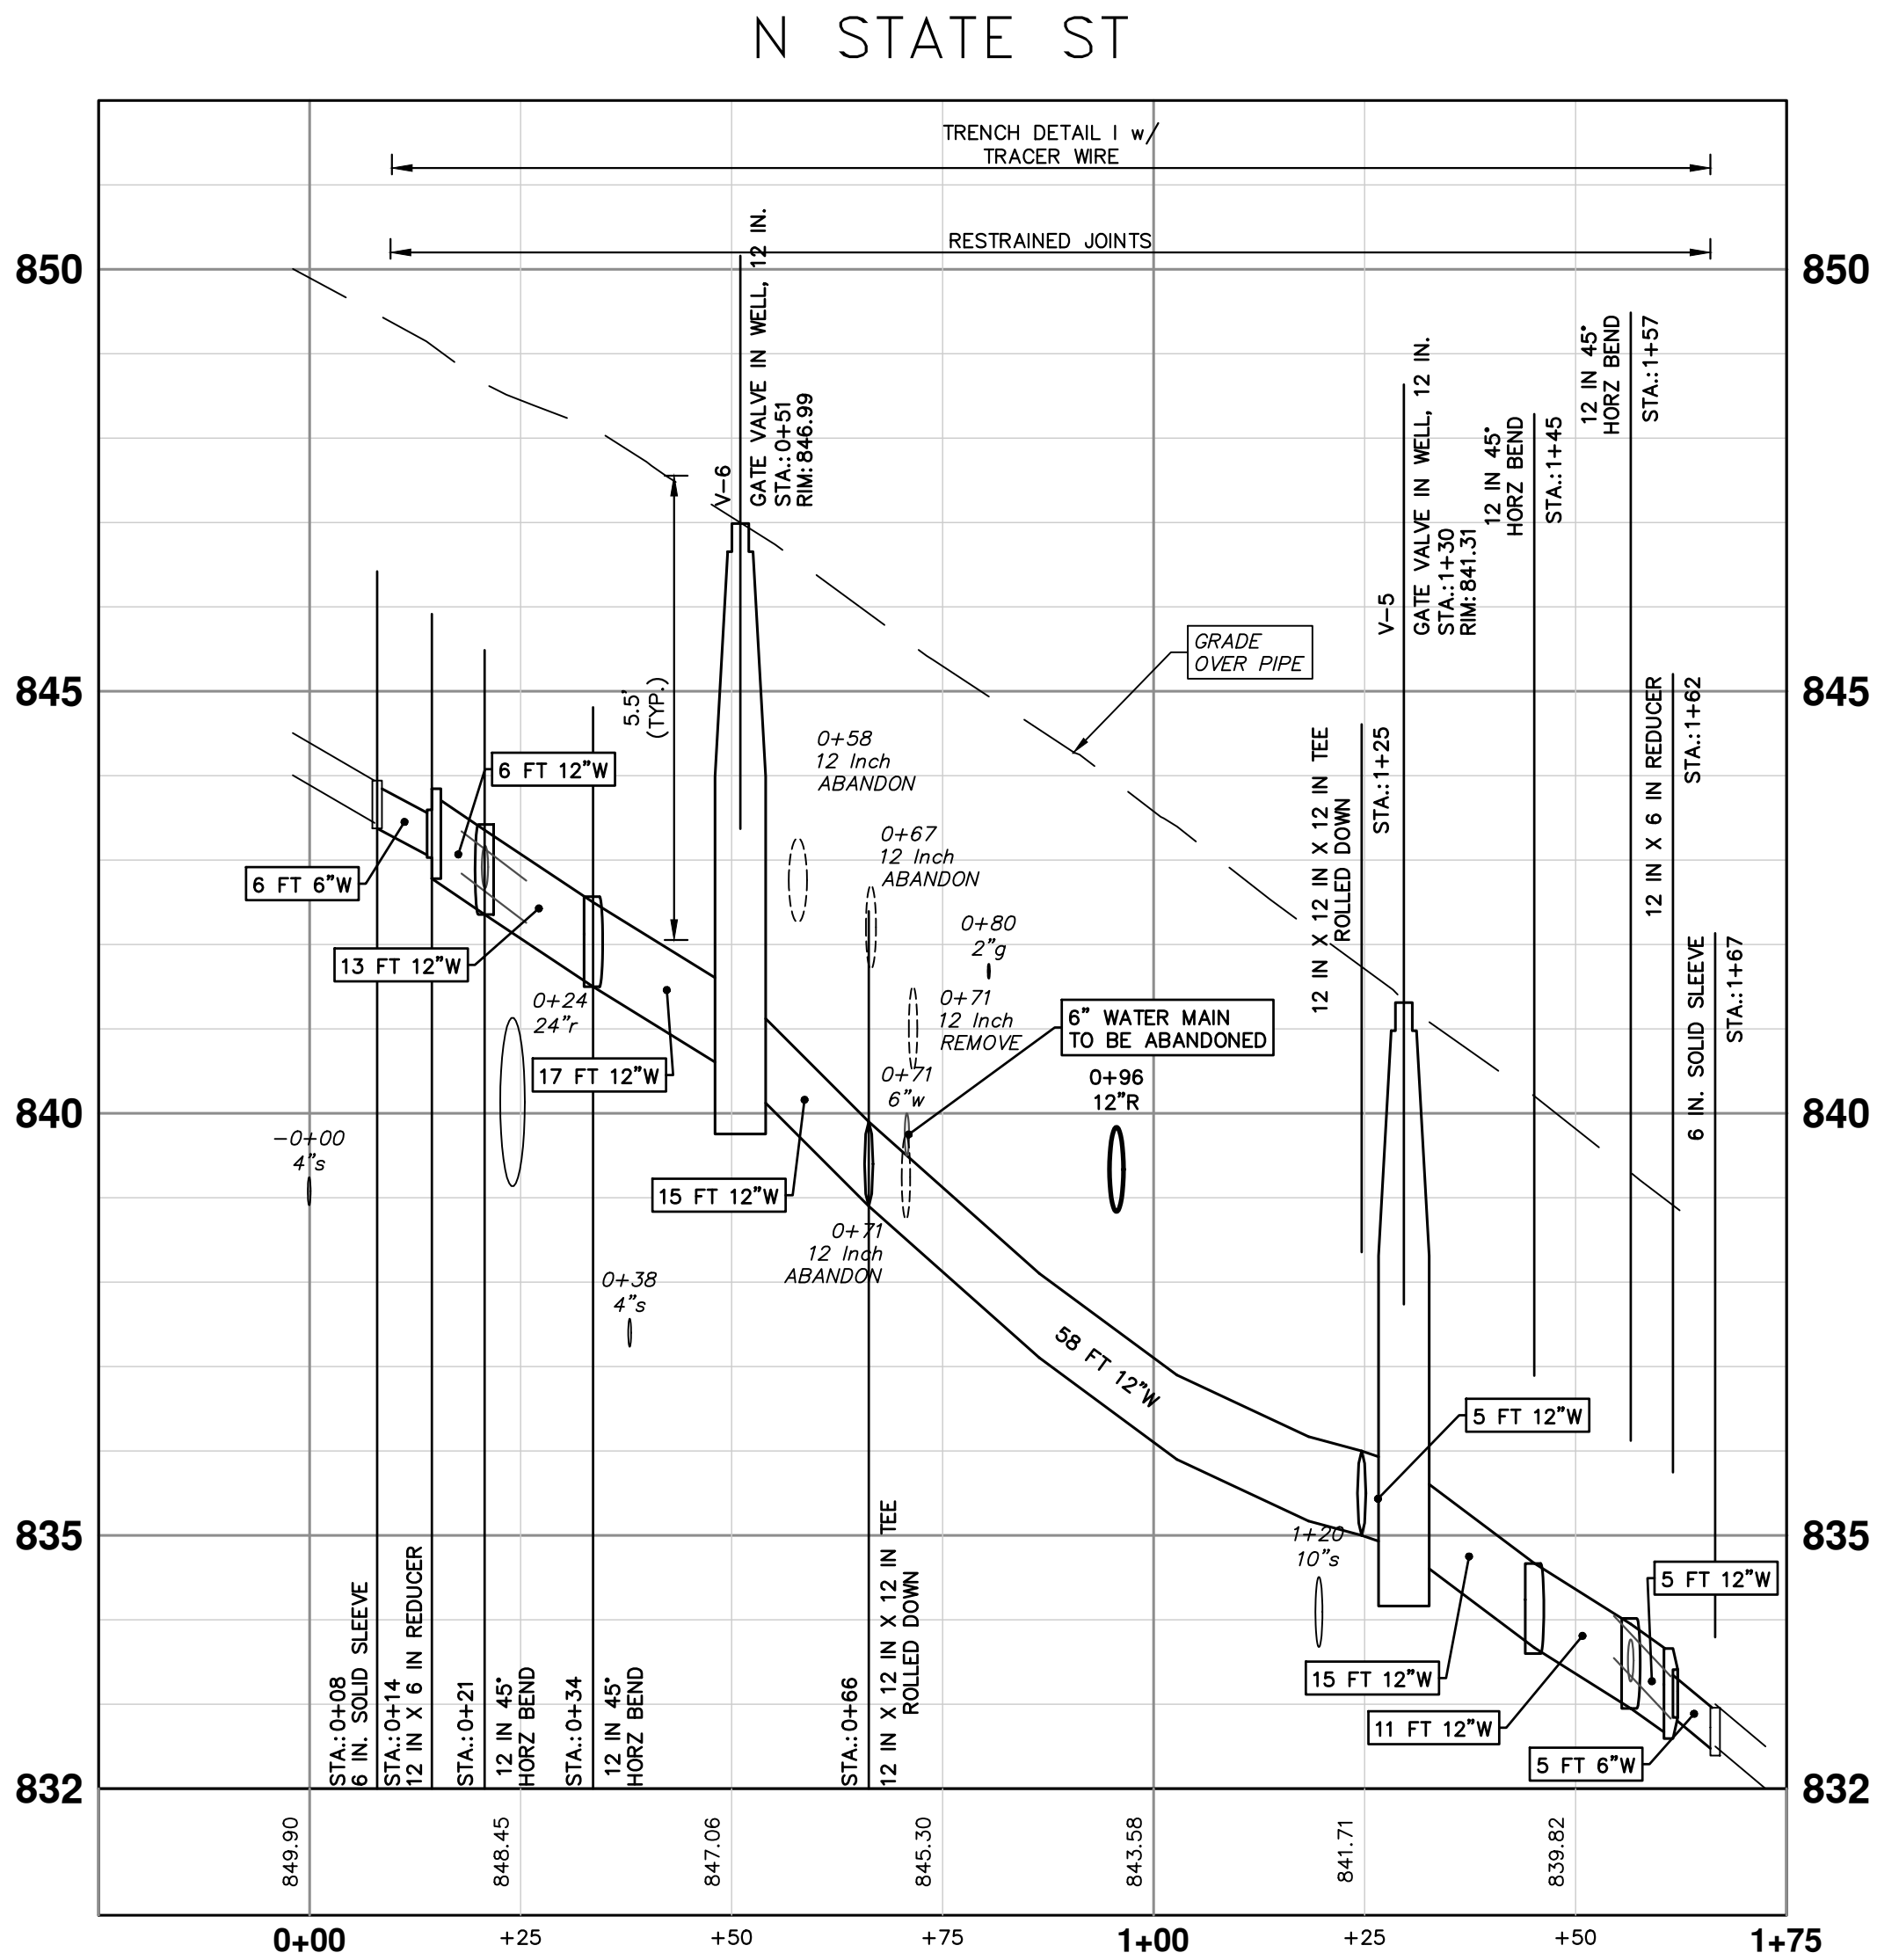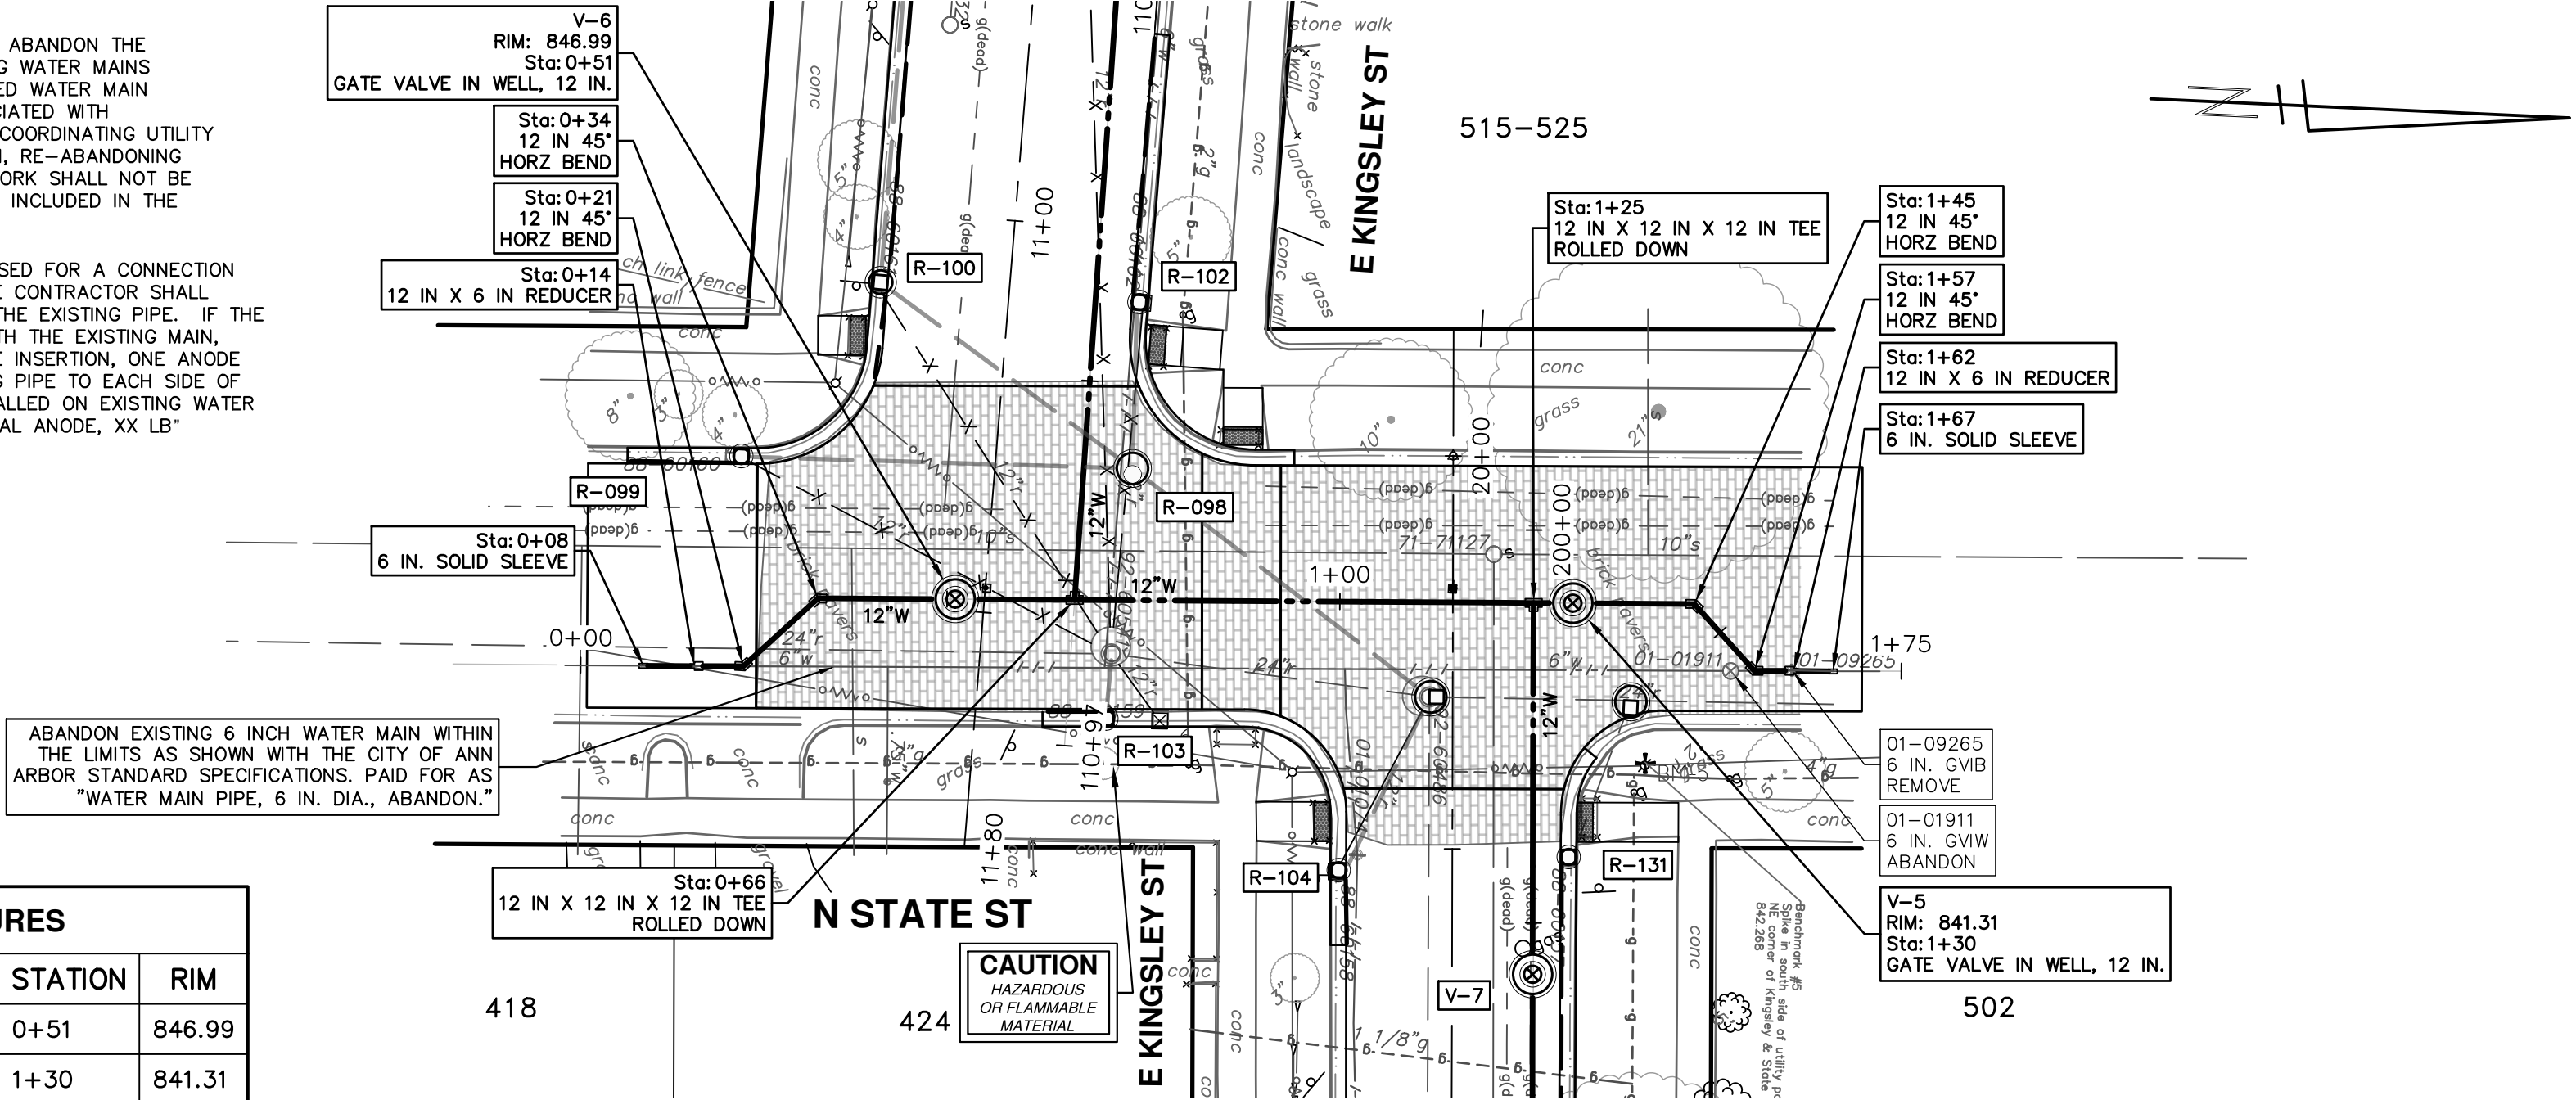



R:\2025012 Ingalls Kingsley WM Rsurf\Plan Production\2025012Wtr.dwg Dwg Created: 29-Jan-26 - \_a2 standard bw.stb - Plot Date: 29-Jan-26

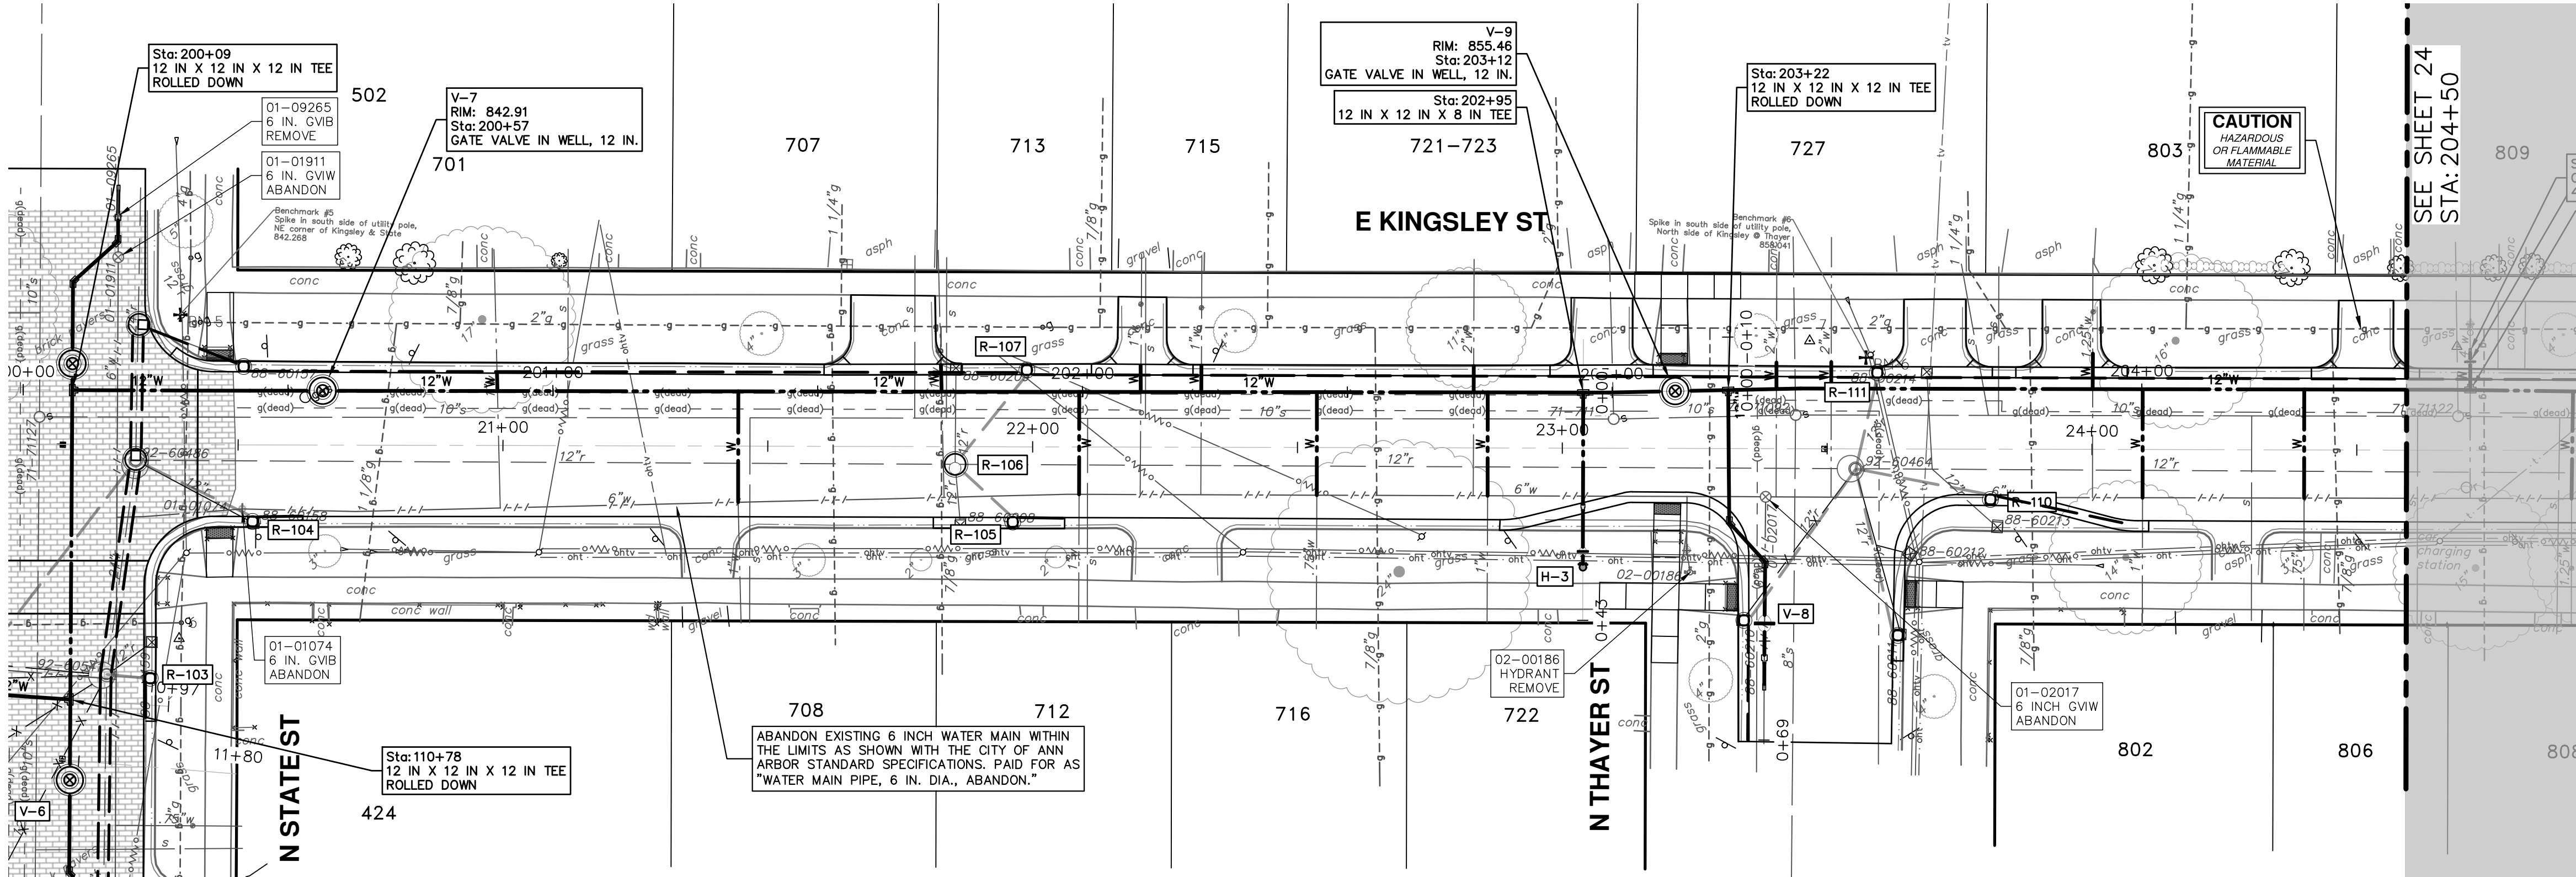



THE CONTRACTOR SHALL REMOVE AND ABANDON THE NECESSARY PORTIONS OF THE EXISTING WATER MAINS IN ORDER TO FACILITATE THE PROPOSED WATER MAIN INTER-CONNECTION. ALL COSTS ASSOCIATED WITH PERFORMING THE INTER-CONNECTION, COORDINATING UTILITY SHUTDOWNS, ABANDONING WATER MAIN, RE-ABANDONING THE WATER MAIN AND ALL RELATED WORK SHALL NOT BE PAID FOR SEPARATELY, BUT SHALL BE INCLUDED IN THE RELATED ITEMS OF WORK.

WHERE EXISTING WATER MAIN IS EXPOSED FOR A CONNECTION OR APPURTENANCE INSTALLATION, THE CONTRACTOR SHALL INSTALL ONE SACRIFICIAL ANODE ON THE EXISTING PIPE. IF THE NEW FITTING IS INSTALLED IN-LINE WITH THE EXISTING MAIN, SUCH AS AT A CUT-IN TEE OR VALVE INSERTION, ONE ANODE SHALL BE INSTALLED ON THE EXISTING PIPE TO EACH SIDE OF THE NEW FITTING. EACH ANODE INSTALLED ON EXISTING WATER MAIN WILL BE PAID FOR AS 'SACRIFICIAL ANODE, XX LB'

| WATER MAIN STRUCTURES |                            |         |        |
|-----------------------|----------------------------|---------|--------|
| STRUCTURE             | TYPE                       | STATION | RIM    |
| V-7                   | Gate Valve in Well, 12 In. | 200+57  | 842.91 |
| V-9                   | Gate Valve in Well, 12 In. | 203+12  | 855.46 |

N STATE ST TO ANN ST

N STATE ST TO ANN ST

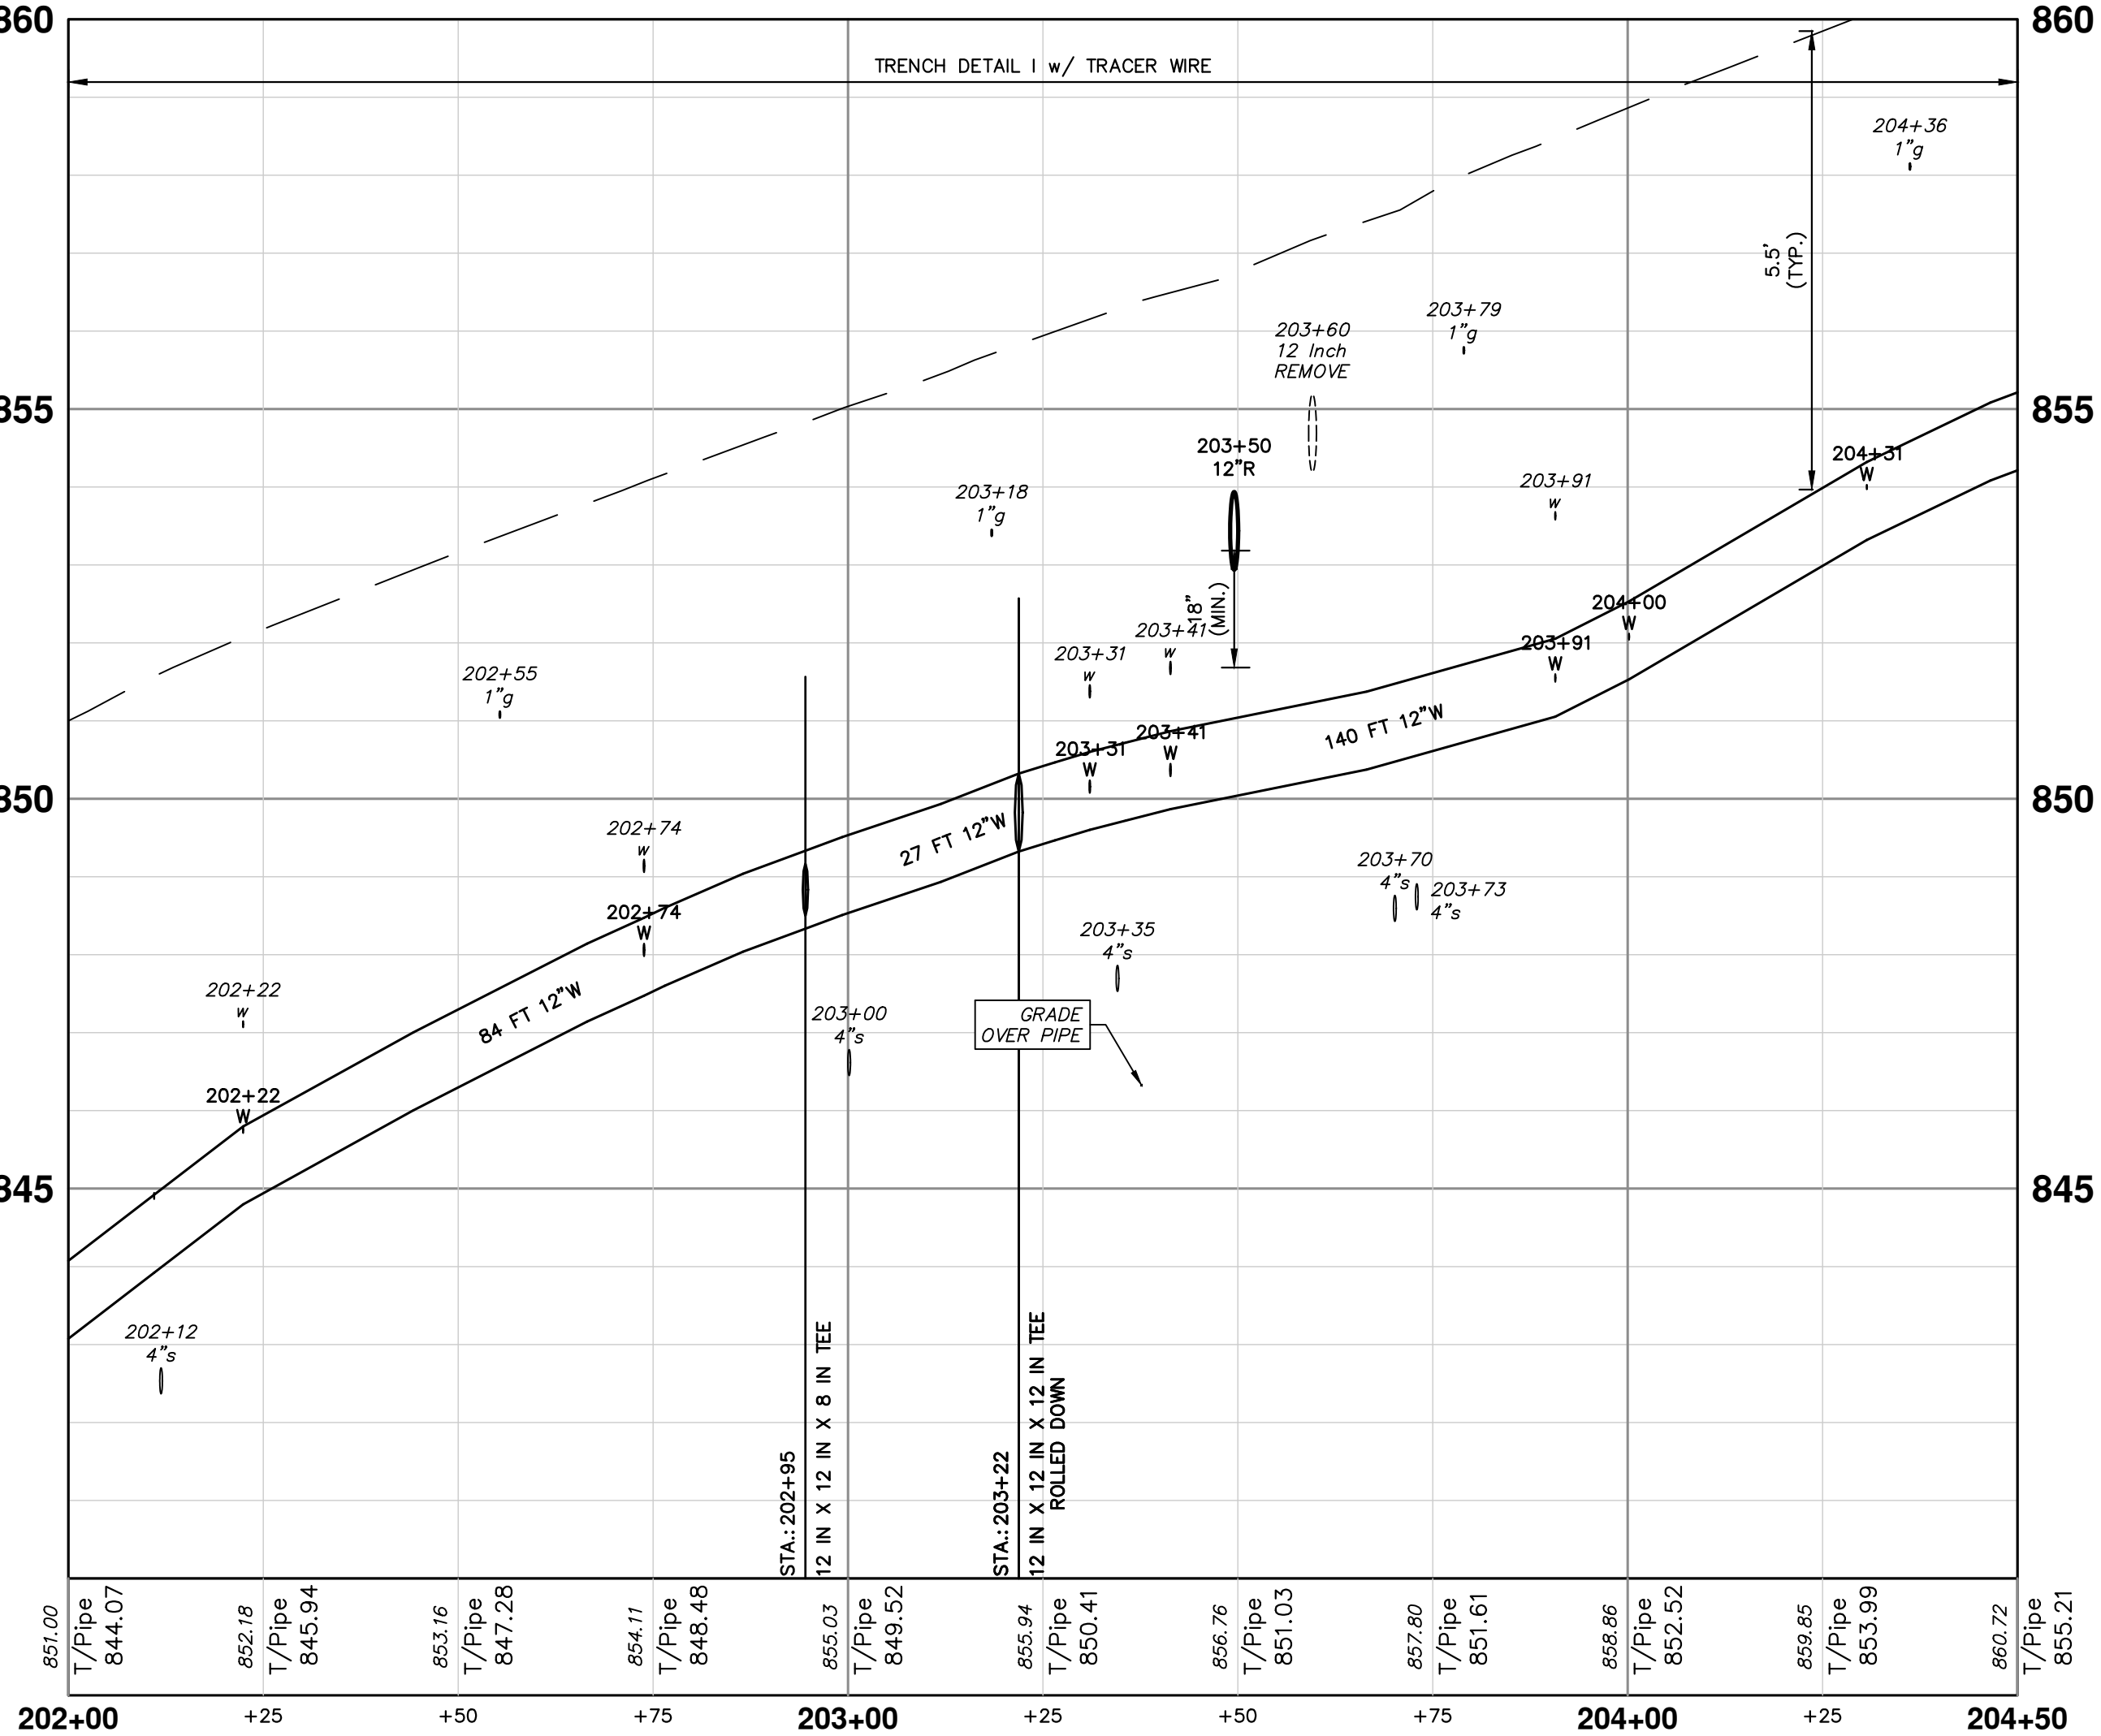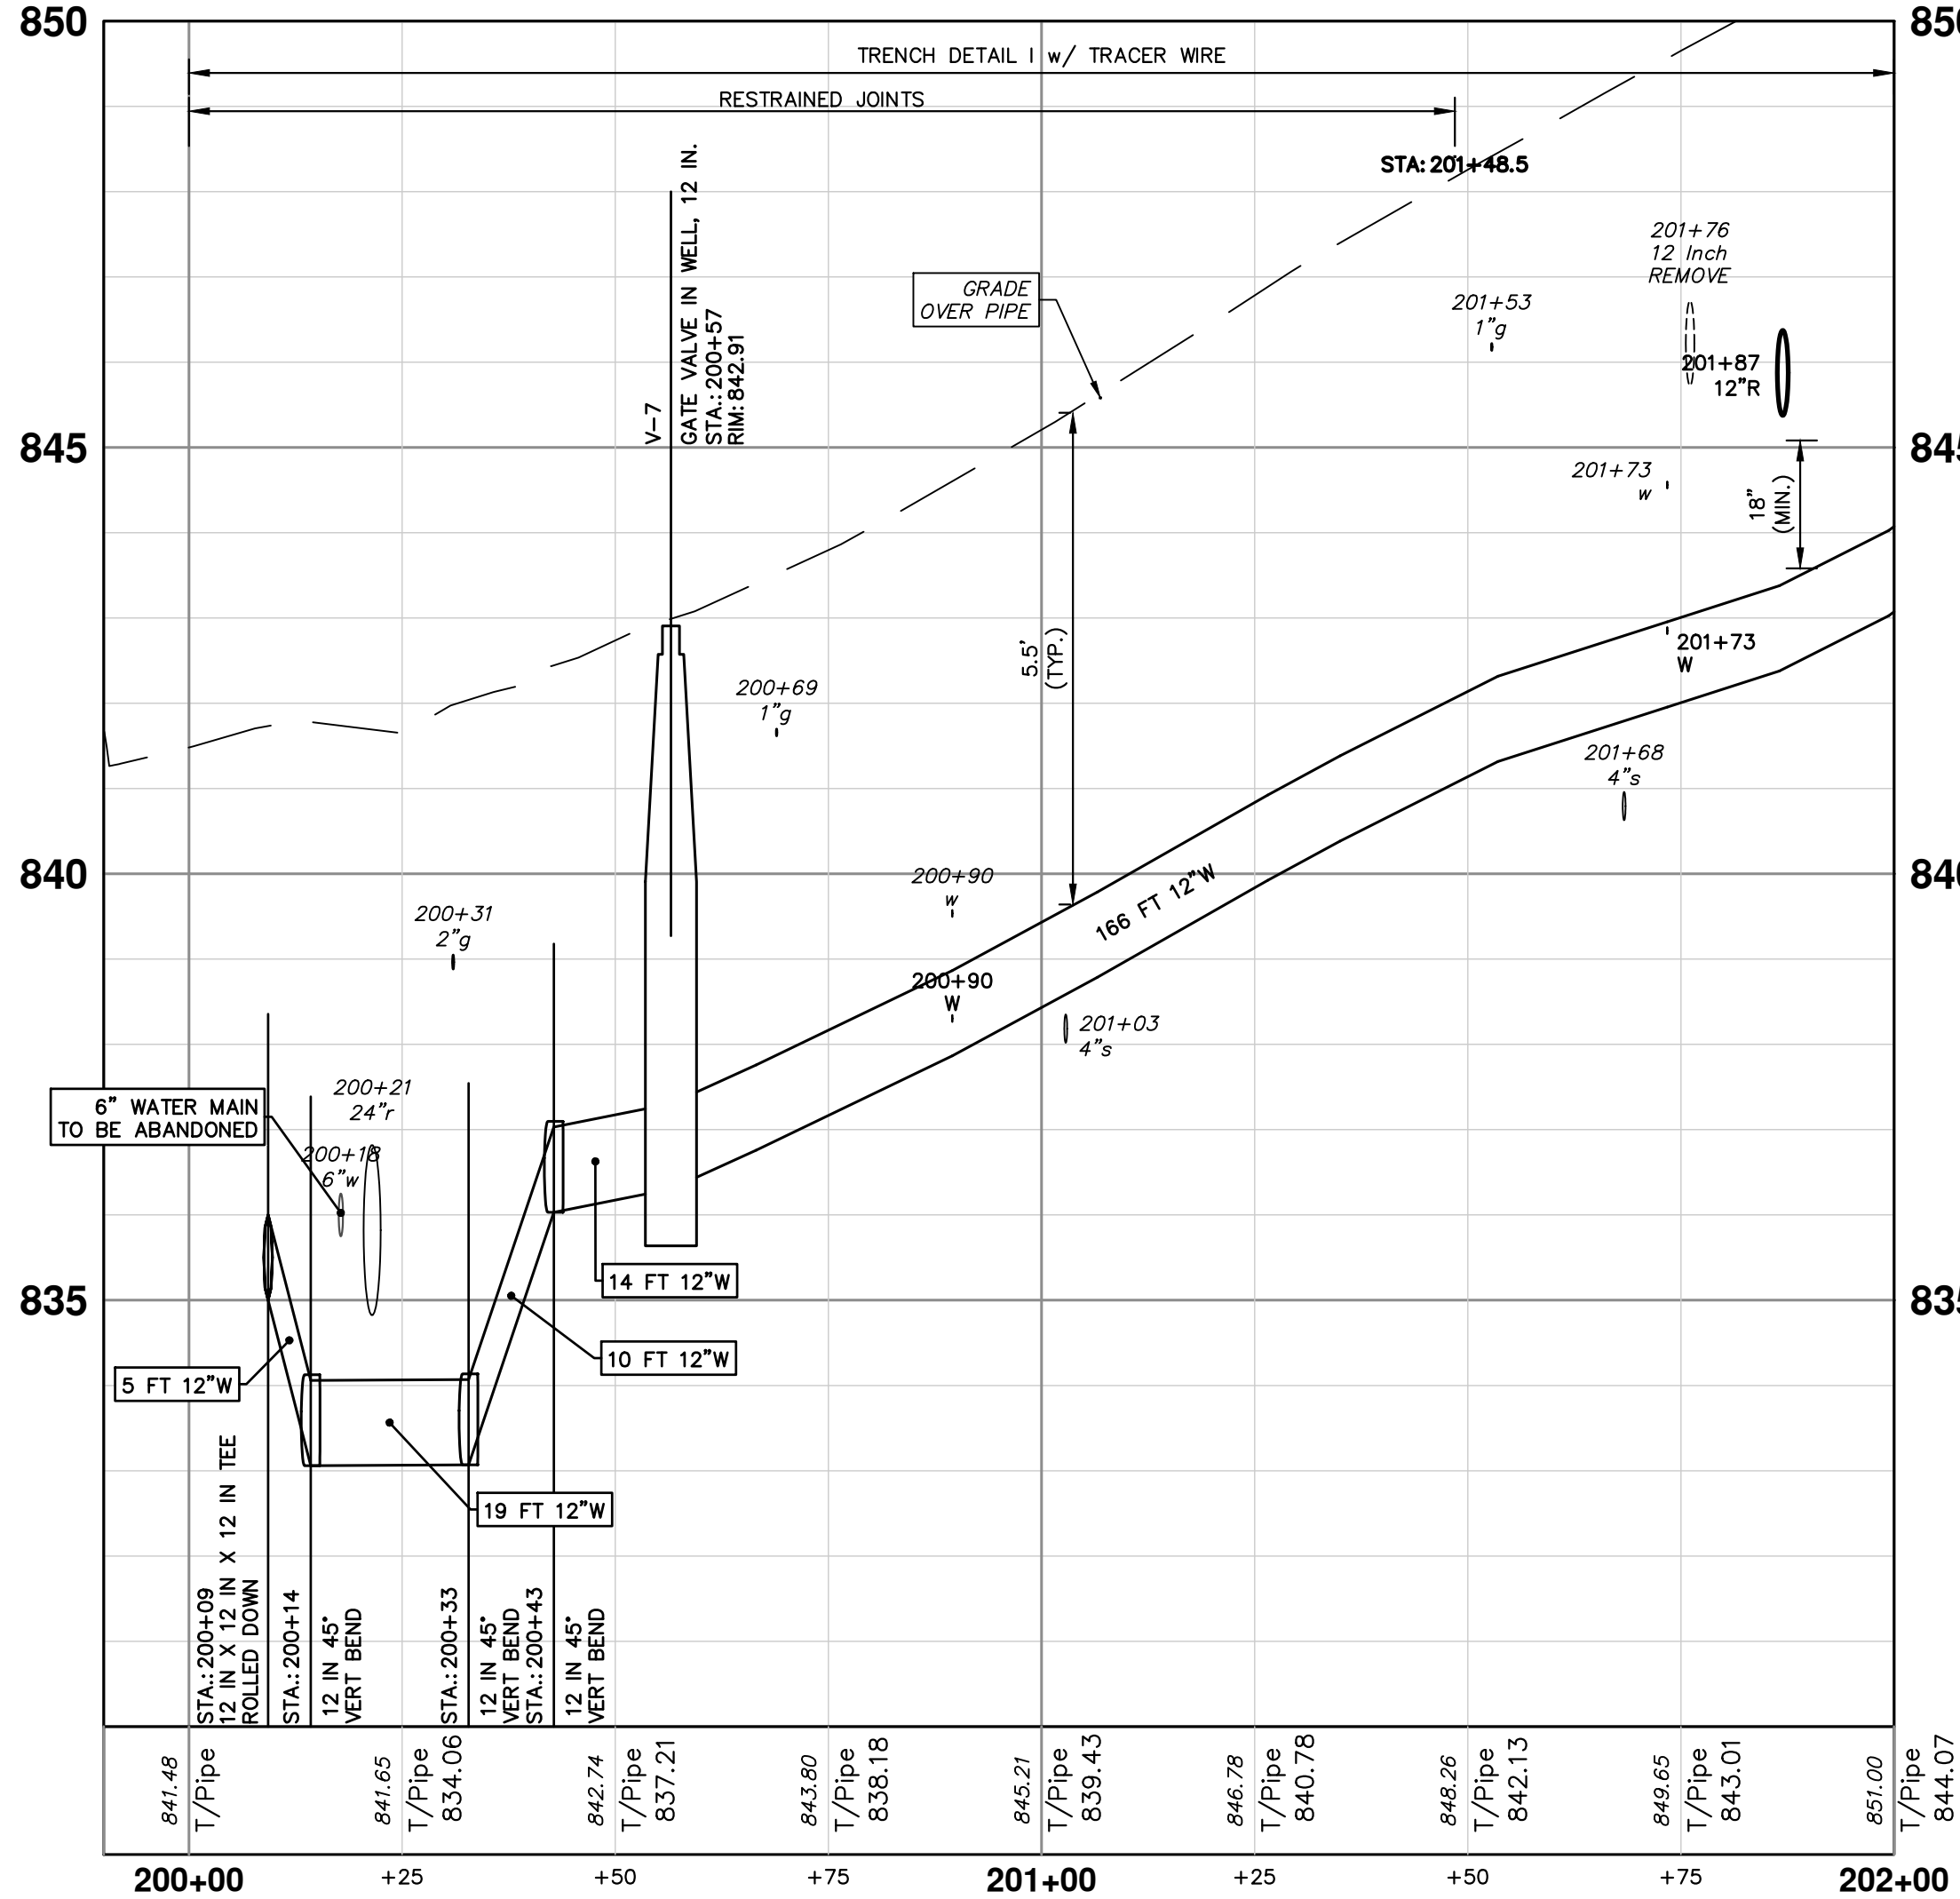

CITY OF ANN ARBOR - PUBLIC SERVICES - ENGINEERING  
INGALLS KINGSLEY WATER MAIN  
WATER MAIN PLAN AND PROFILE  
STA 200+09 - STA 204+50


SHEET No. 22 OF 51  
SCALE PLAN: 1" = 20'  
PROFILE: 1" = 2'  
DRAWING No. 2025012-22

CITY OF ANN ARBOR  
PUBLIC SERVICES  
301 EAST HURON STREET  
ANN ARBOR, MI 48106  
P.O. BOX 8647  
734.794.4410  
www.a2gov.org

811  
Know what's below.  
Call before you dig.



| REV | DATE     | DESCRIPTION | BY  | CHECKED |
|-----|----------|-------------|-----|---------|
| 00  | 01-30-26 | OUT FOR BID | A2D | IVK     |



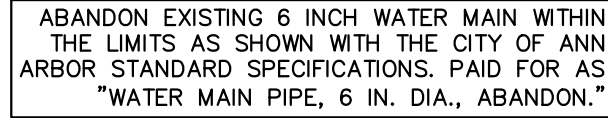

| WATER HYDRANT(S) |                  |         |        |
|------------------|------------------|---------|--------|
| NUMBER           | TYPE             | STATION | FG     |
| H-3              | Hydrant Assembly | 0+33    | 857.09 |

WHERE EXISTING WATER MAIN IS EXPOSED FOR A CONNECTION OR APPURTENANCE INSTALLATION, THE CONTRACTOR SHALL INSTALL ONE SACRIFICIAL ANODE ON THE EXISTING PIPE. IF THE NEW FITTING IS INSTALLED IN-LINE WITH THE EXISTING MAIN, SUCH AS AT A CUT-IN TEE OR VALVE INSERTION, ONE ANODE SHALL BE INSTALLED ON THE EXISTING PIPE TO EACH SIDE OF THE NEW FITTING. EACH ANODE INSTALLED ON EXISTING WATER MAIN WILL BE PAID FOR AS "SACRIFICIAL ANODE, XX LB"

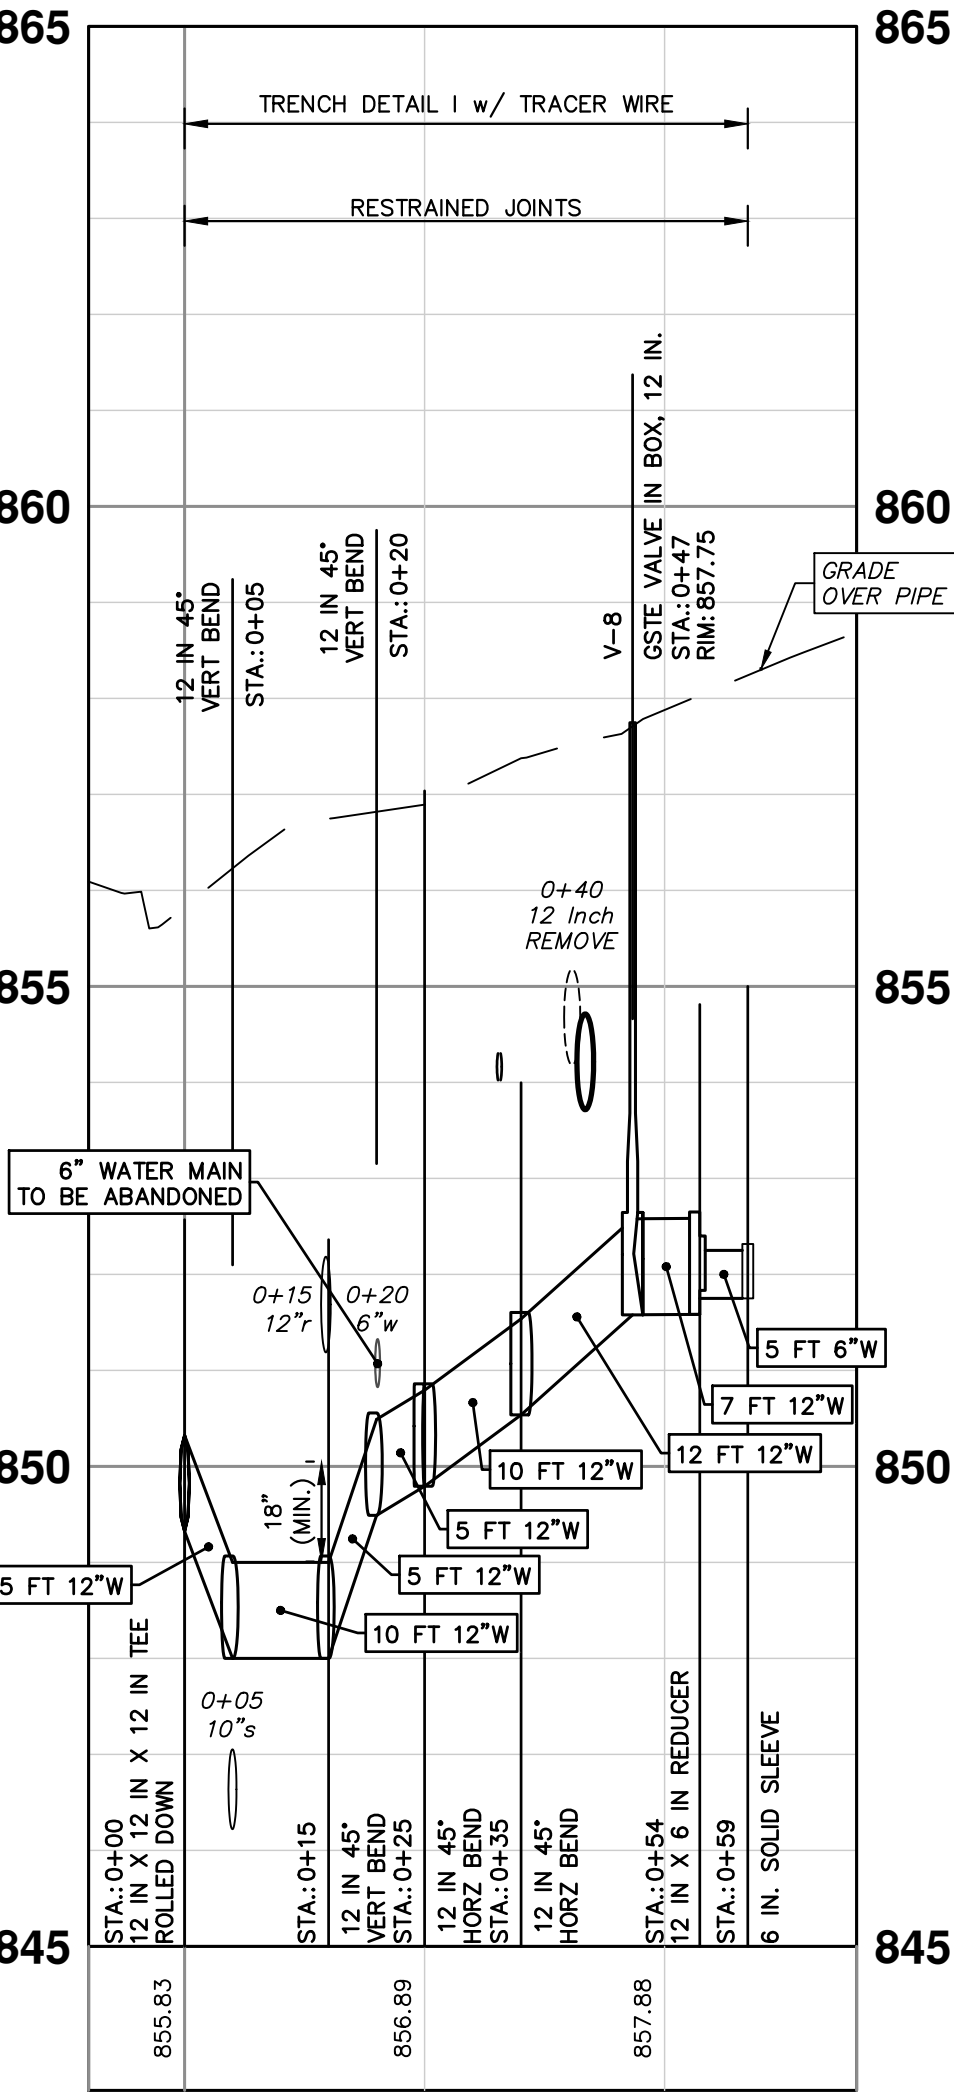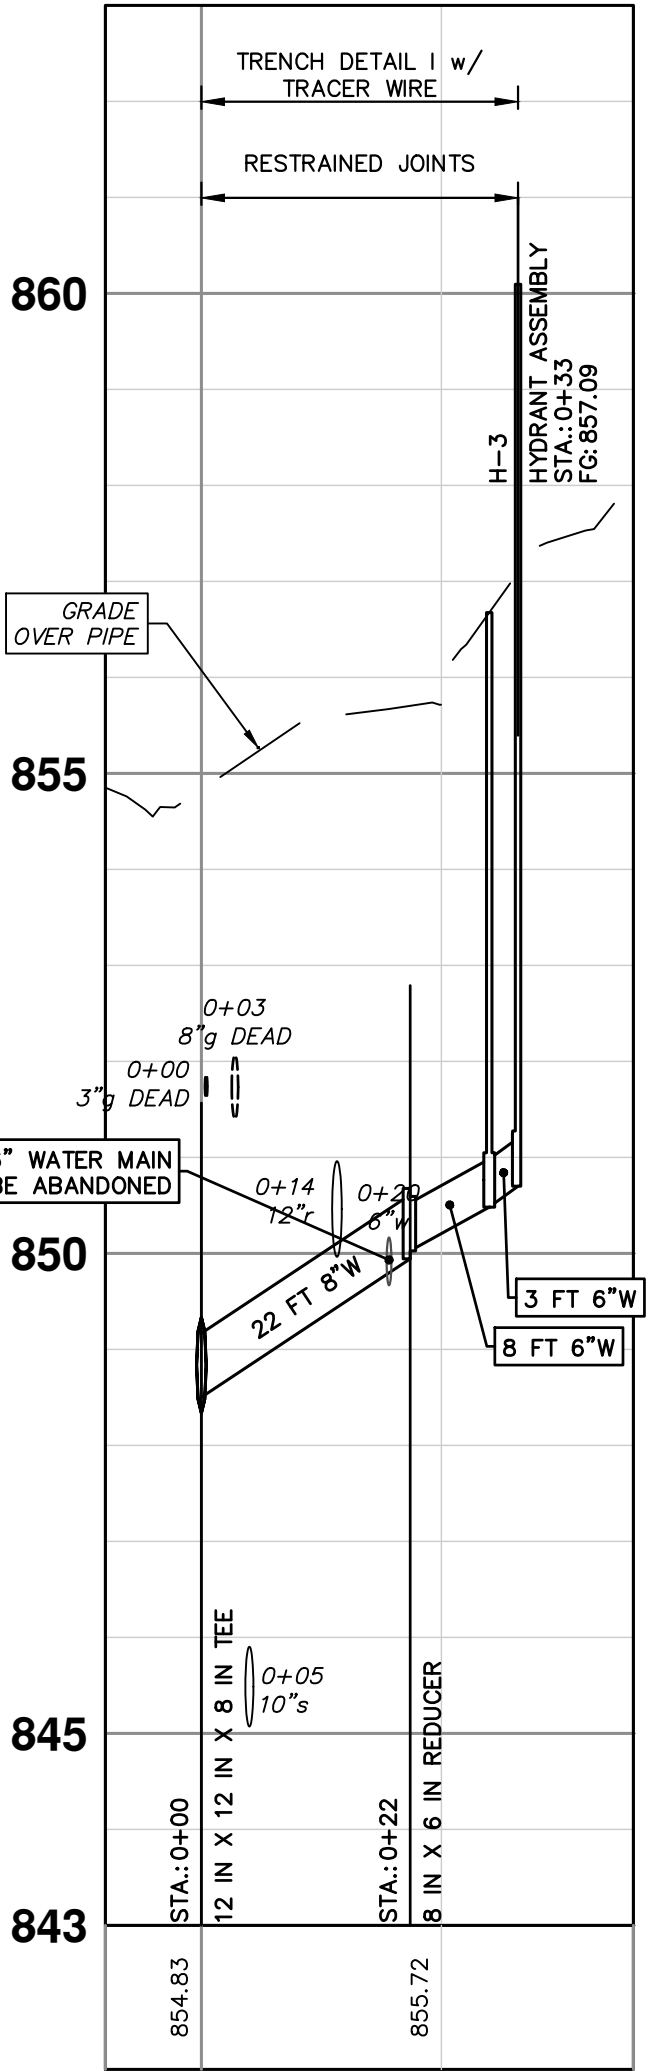






R:\2025012 Ingalls WM Rsurf\Plan Production\2025012Wtr.dwg Dwg Created: 29-Jan-26 - \_a2 standard bw.stb - Plot Date: 29-Jan-26

THE CONTRACTOR SHALL REMOVE AND ABANDON THE NECESSARY PORTIONS OF THE EXISTING WATER MAINS IN ORDER TO FACILITATE THE PROPOSED WATER MAIN INTER-CONNECTION. ALL COSTS ASSOCIATED WITH PERFORMING THE INTER-CONNECTION, COORDINATING UTILITY SHUTDOWNS, ABANDONING WATER MAIN, RE-ABANDONING THE WATER MAIN AND ALL RELATED WORK SHALL NOT BE PAID FOR SEPARATELY, BUT SHALL BE INCLUDED IN THE RELATED ITEMS OF WORK.

WHERE EXISTING WATER MAIN IS EXPOSED FOR A CONNECTION OR APPURTENANCE INSTALLATION, THE CONTRACTOR SHALL INSTALL ONE SACRIFICIAL ANODE ON THE EXISTING PIPE. IF THE NEW FITTING IS INSTALLED IN-LINE WITH THE EXISTING MAIN, SUCH AS AT A CUT-IN TEE OR VALVE INSERTION, ONE ANODE SHALL BE INSTALLED ON THE EXISTING PIPE TO EACH SIDE OF THE NEW FITTING. EACH ANODE INSTALLED ON EXISTING WATER MAIN WILL BE PAID FOR AS "SACRIFICIAL ANODE, XX LB"

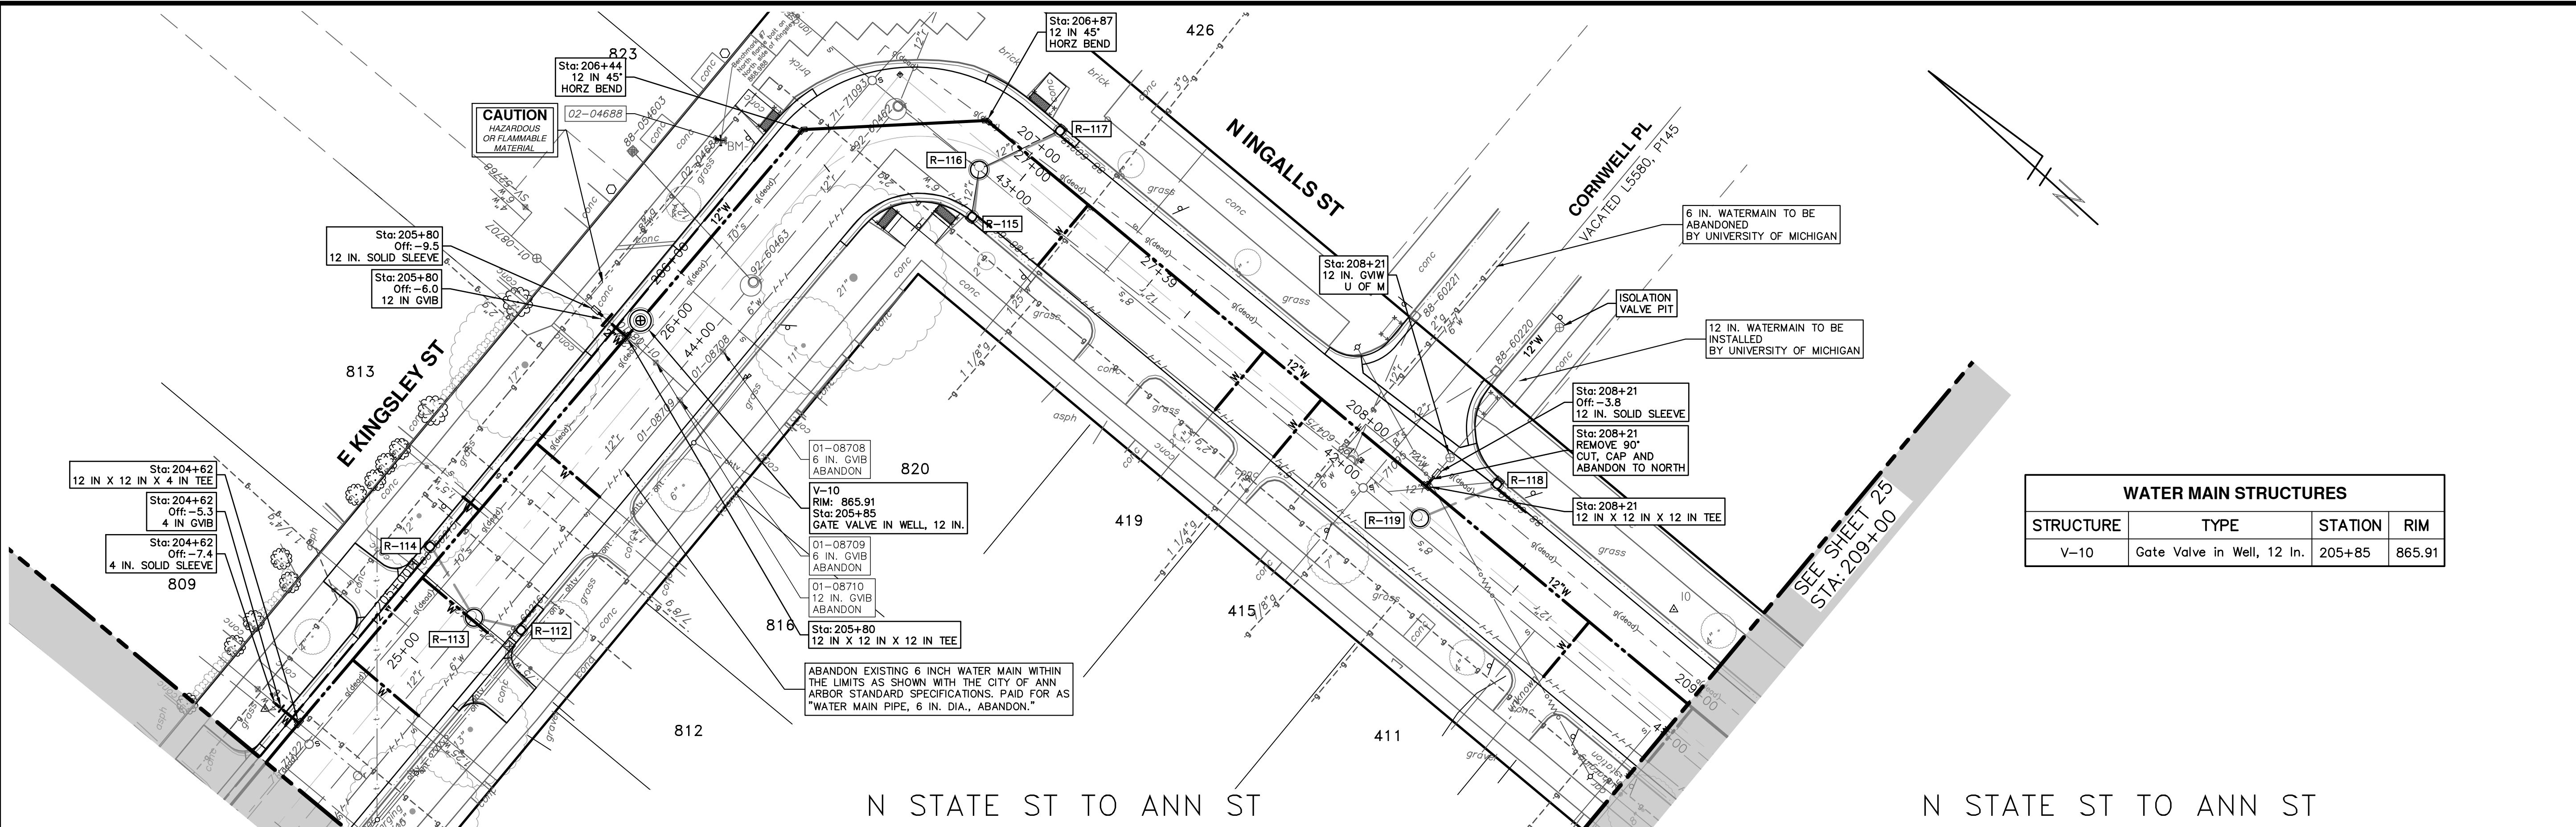

| WATER MAIN STRUCTURES |                            |         |        |
|-----------------------|----------------------------|---------|--------|
| STRUCTURE             | TYPE                       | STATION | RIM    |
| V-10                  | Gate Valve in Well, 12 In. | 205+85  | 865.91 |

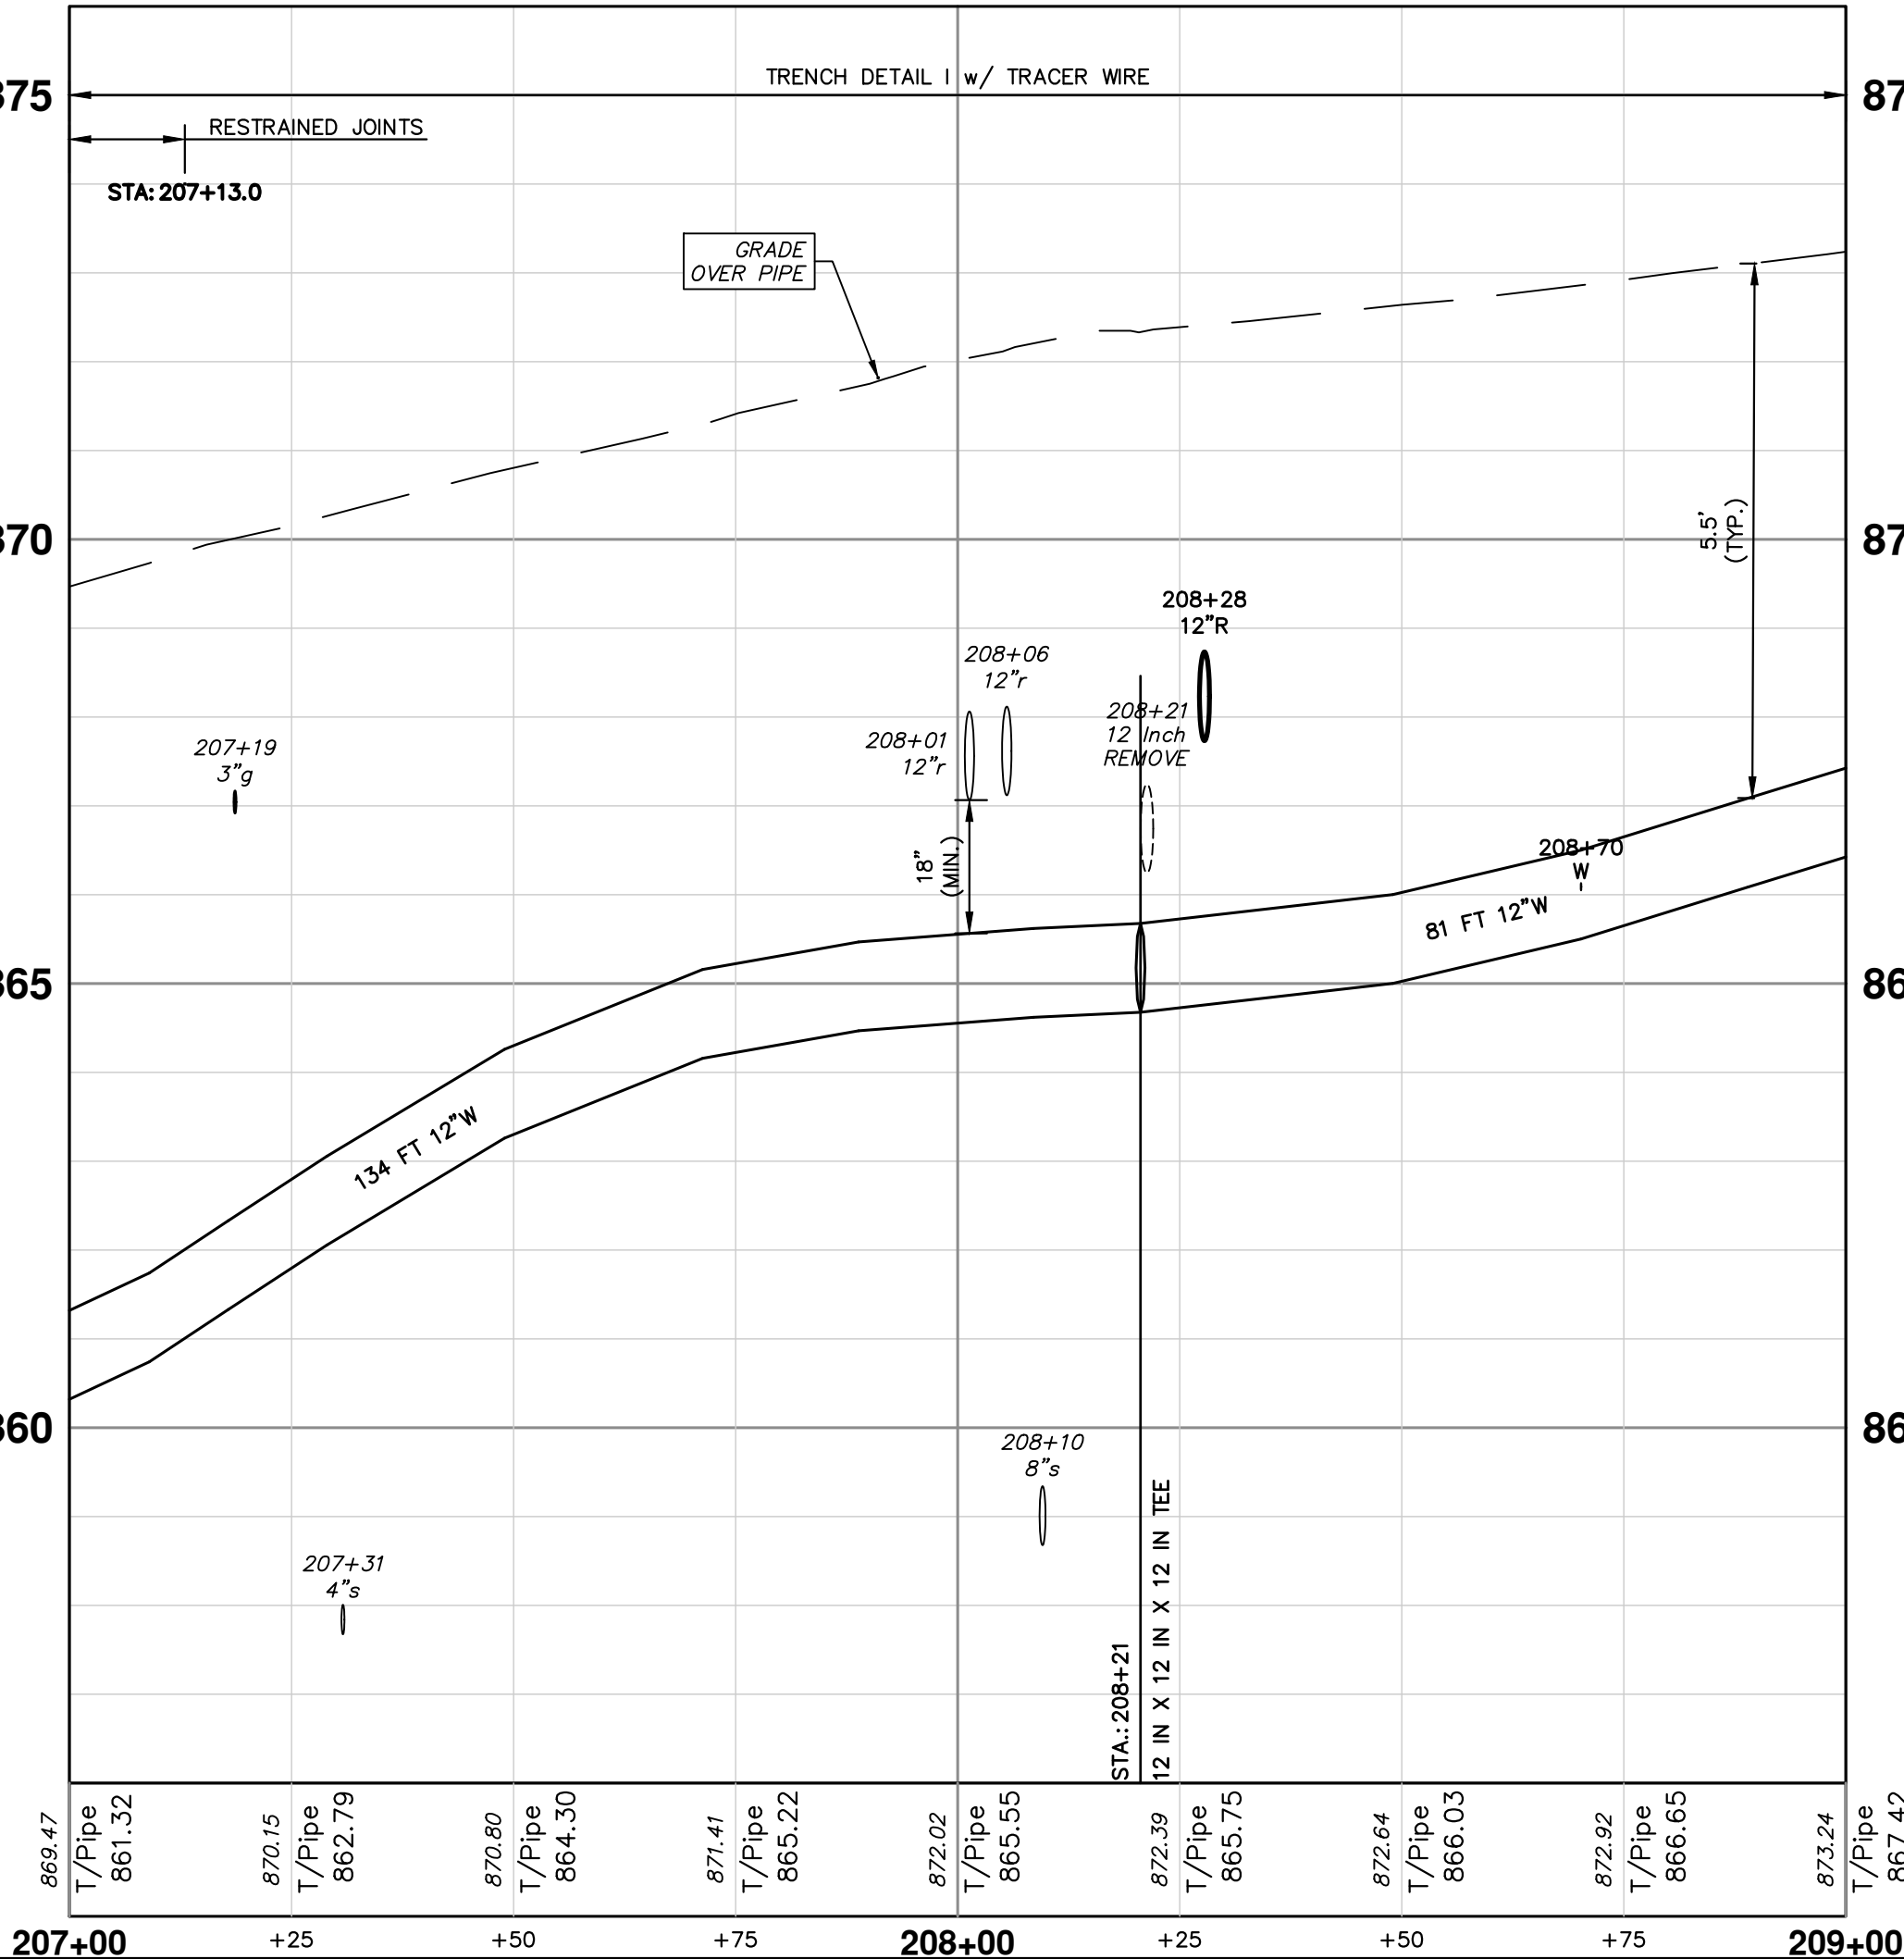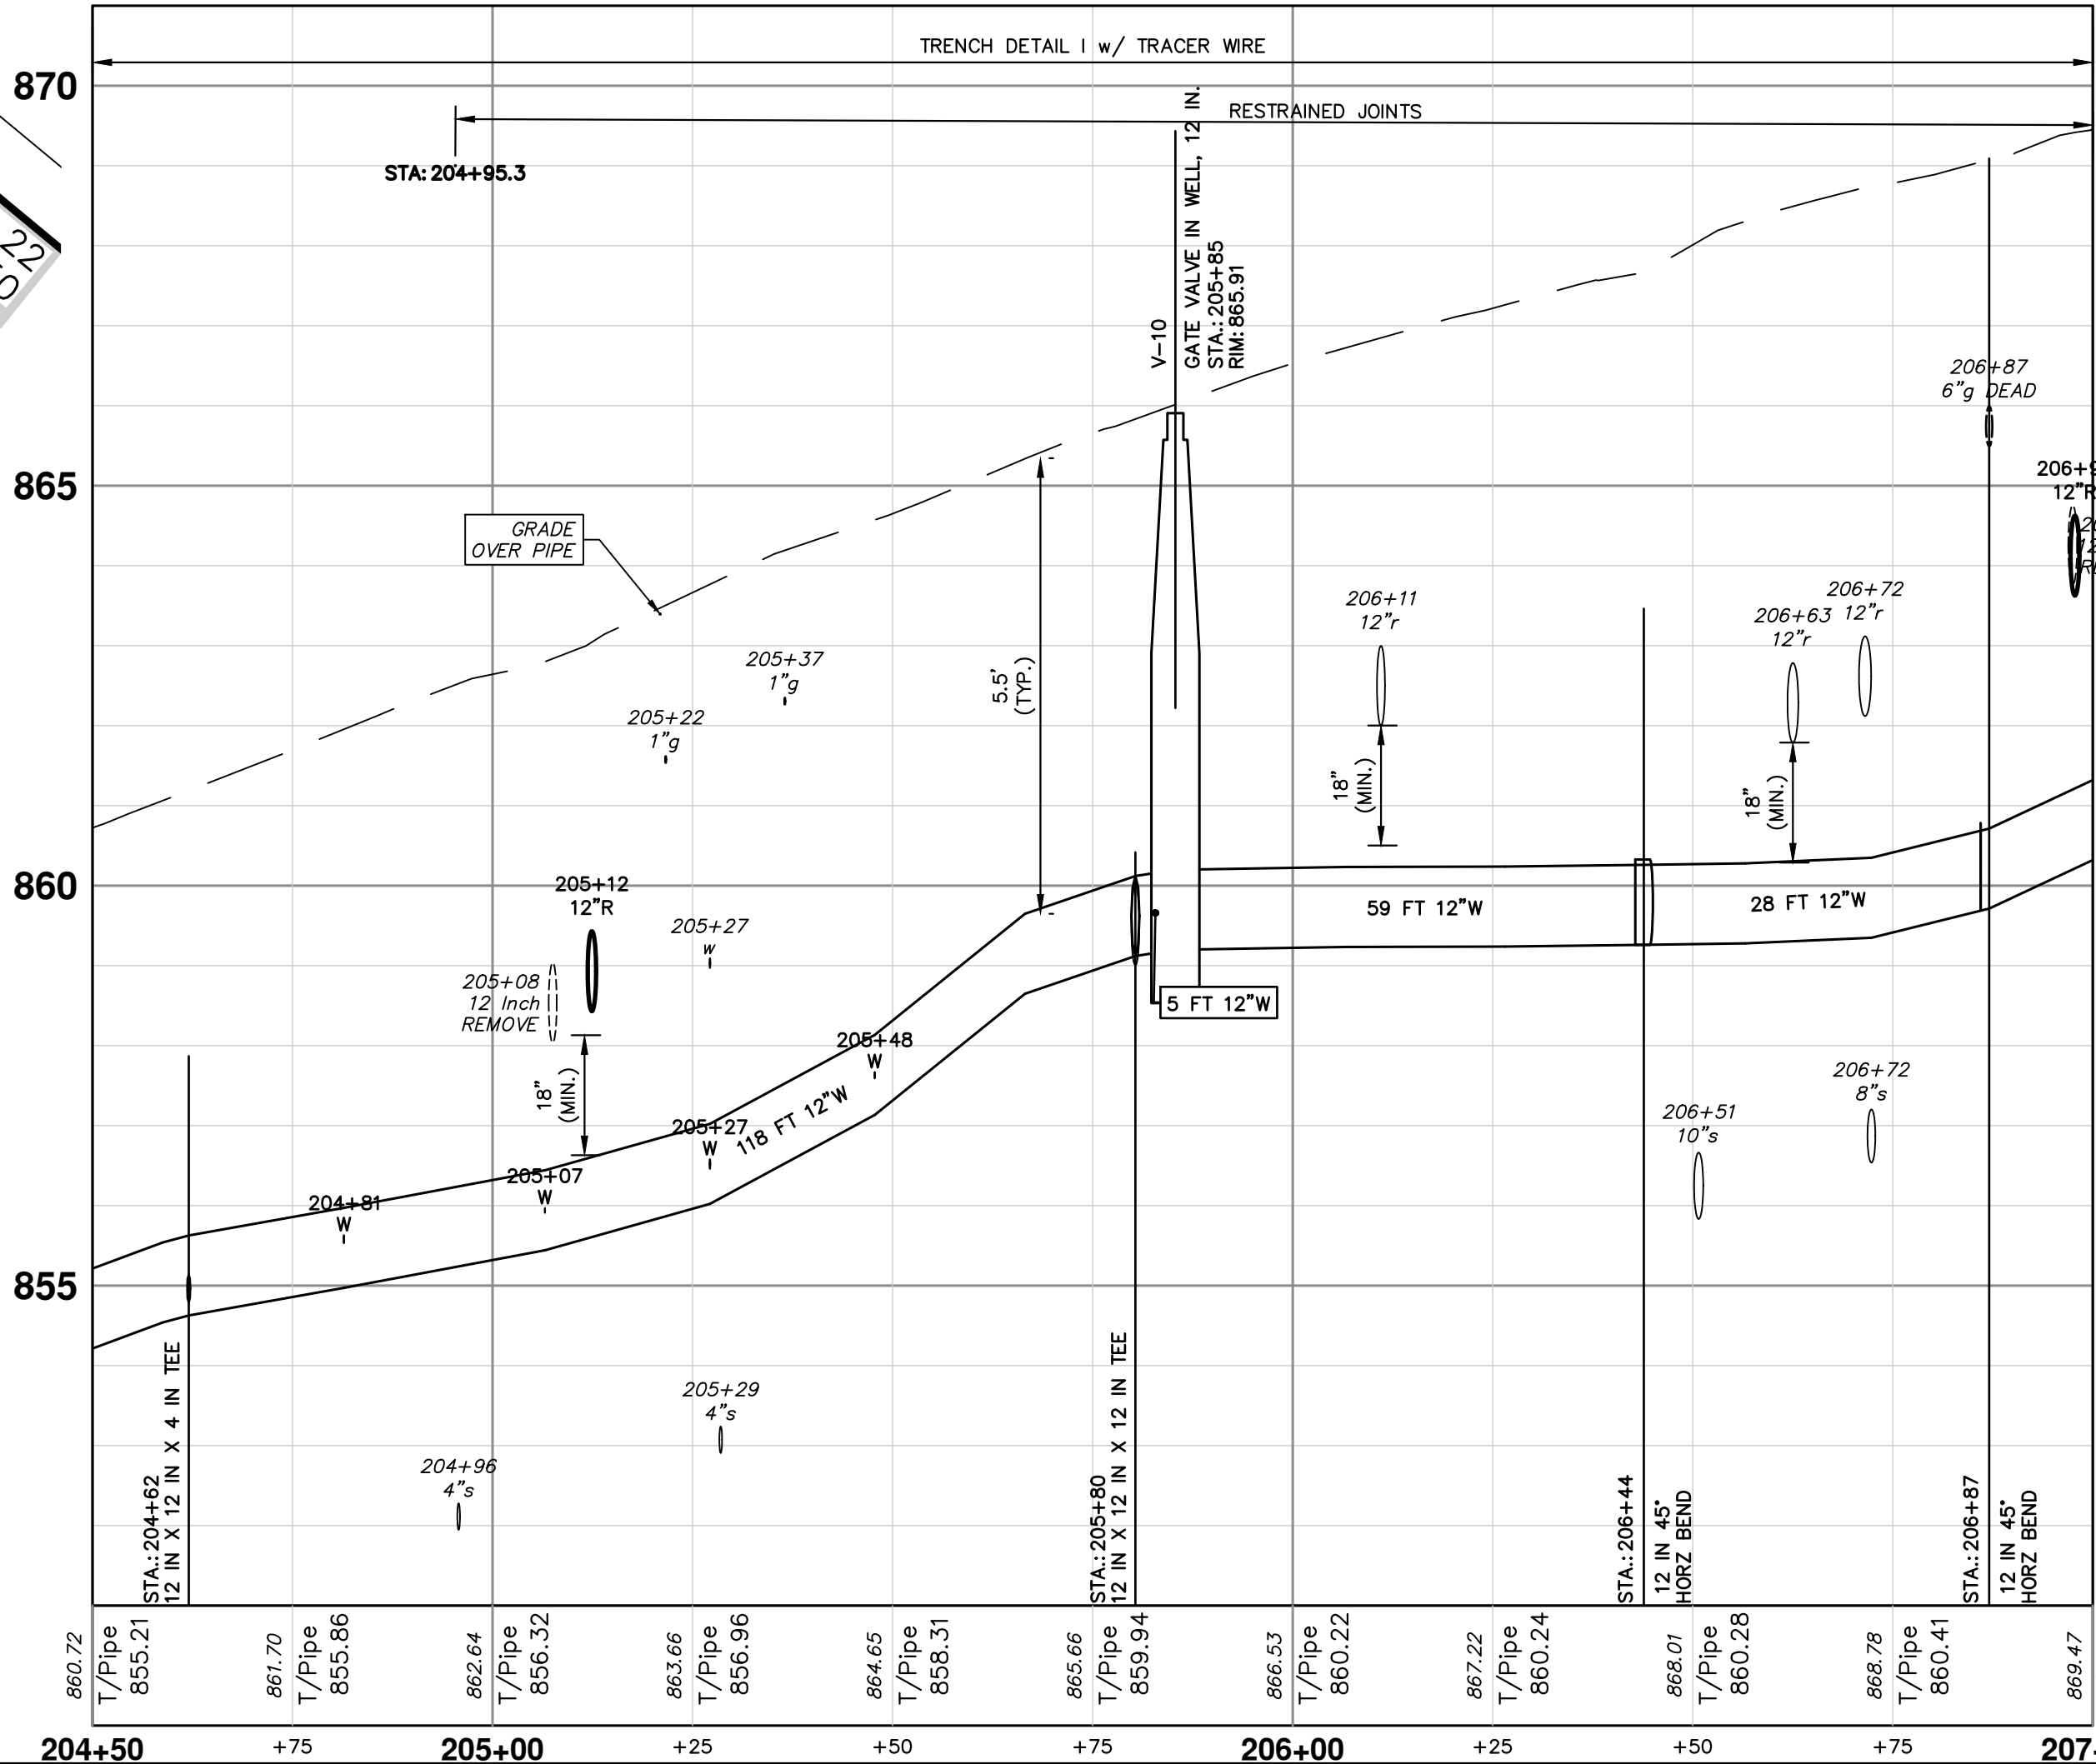



Know what's below.  
Call Before you dig.

| REV | DATE     | DESCRIPTION |
|-----|----------|-------------|
| 00  | 01-30-26 | A2D         |
| 01  | 01-30-26 | IVK         |
| 02  | 01-30-26 | CHECKED     |

CITY OF ANN ARBOR  
PUBLIC SERVICES  
301 EAST HURON STREET  
ANN ARBOR, MI 48106  
www.a2gov.org



CITY OF ANN ARBOR - PUBLIC SERVICES - ENGINEERING  
INGALLS KINGSLEY WATER MAIN  
WATER MAIN PLAN AND PROFILE  
STA 204+50 - STA 209+00


SCALE PLAN: 1" = 20'  
PROFILE: 1" = 2'

DRAWING NO. 2025012-24

SHEET NO. 24 OF 51




R:\2025012 Ingalls Kingsley WM Rsurf\Plan Production\2025012Wtr.dwg Dwg Created: 29-Jan-26 - \_a2 standard bw.stb - Plot Date: 29-Jan-26

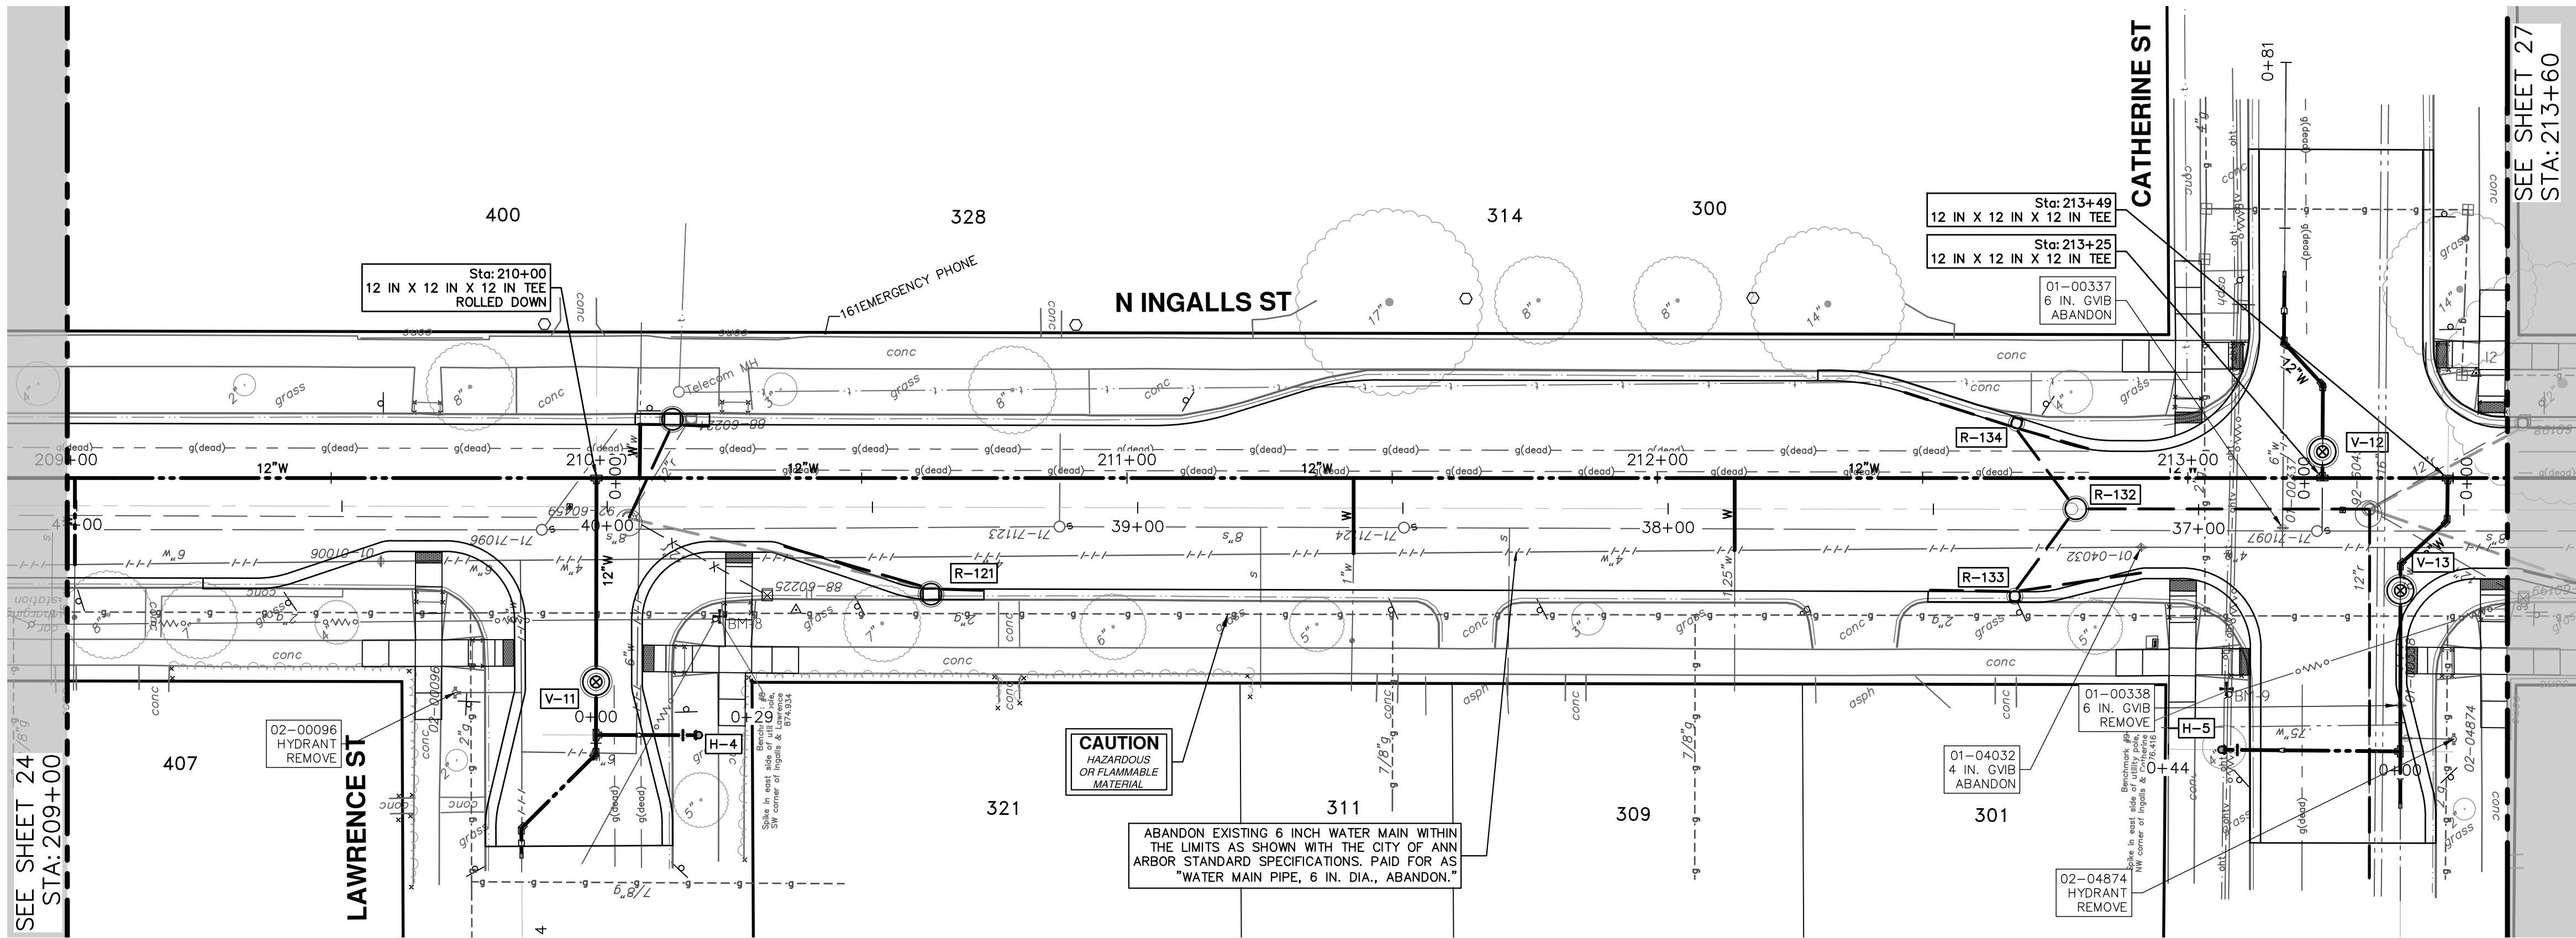

THE CONTRACTOR SHALL REMOVE AND ABANDON THE NECESSARY PORTIONS OF THE EXISTING WATER MAINS IN ORDER TO FACILITATE THE PROPOSED WATER MAIN INTER-CONNECTION. ALL COSTS ASSOCIATED WITH PERFORMING THE INTER-CONNECTION, COORDINATING UTILITY SHUTDOWNS, ABANDONING WATER MAIN, RE-ABANDONING THE WATER MAIN AND ALL RELATED WORK SHALL NOT BE PAID FOR SEPARATELY, BUT SHALL BE INCLUDED IN THE RELATED ITEMS OF WORK.

WHERE EXISTING WATER MAIN IS EXPOSED FOR A CONNECTION OR APPURTENANCE INSTALLATION, THE CONTRACTOR SHALL INSTALL ONE SACRIFICIAL ANODE ON THE EXISTING PIPE. IF THE NEW FITTING IS INSTALLED IN-LINE WITH THE EXISTING MAIN, SUCH AS AT A CUT-IN TEE OR VALVE INSERTION, ONE ANODE SHALL BE INSTALLED ON THE EXISTING PIPE TO EACH SIDE OF THE NEW FITTING. EACH ANODE INSTALLED ON EXISTING WATER MAIN WILL BE PAID FOR AS 'SACRIFICIAL ANODE, XX LB'

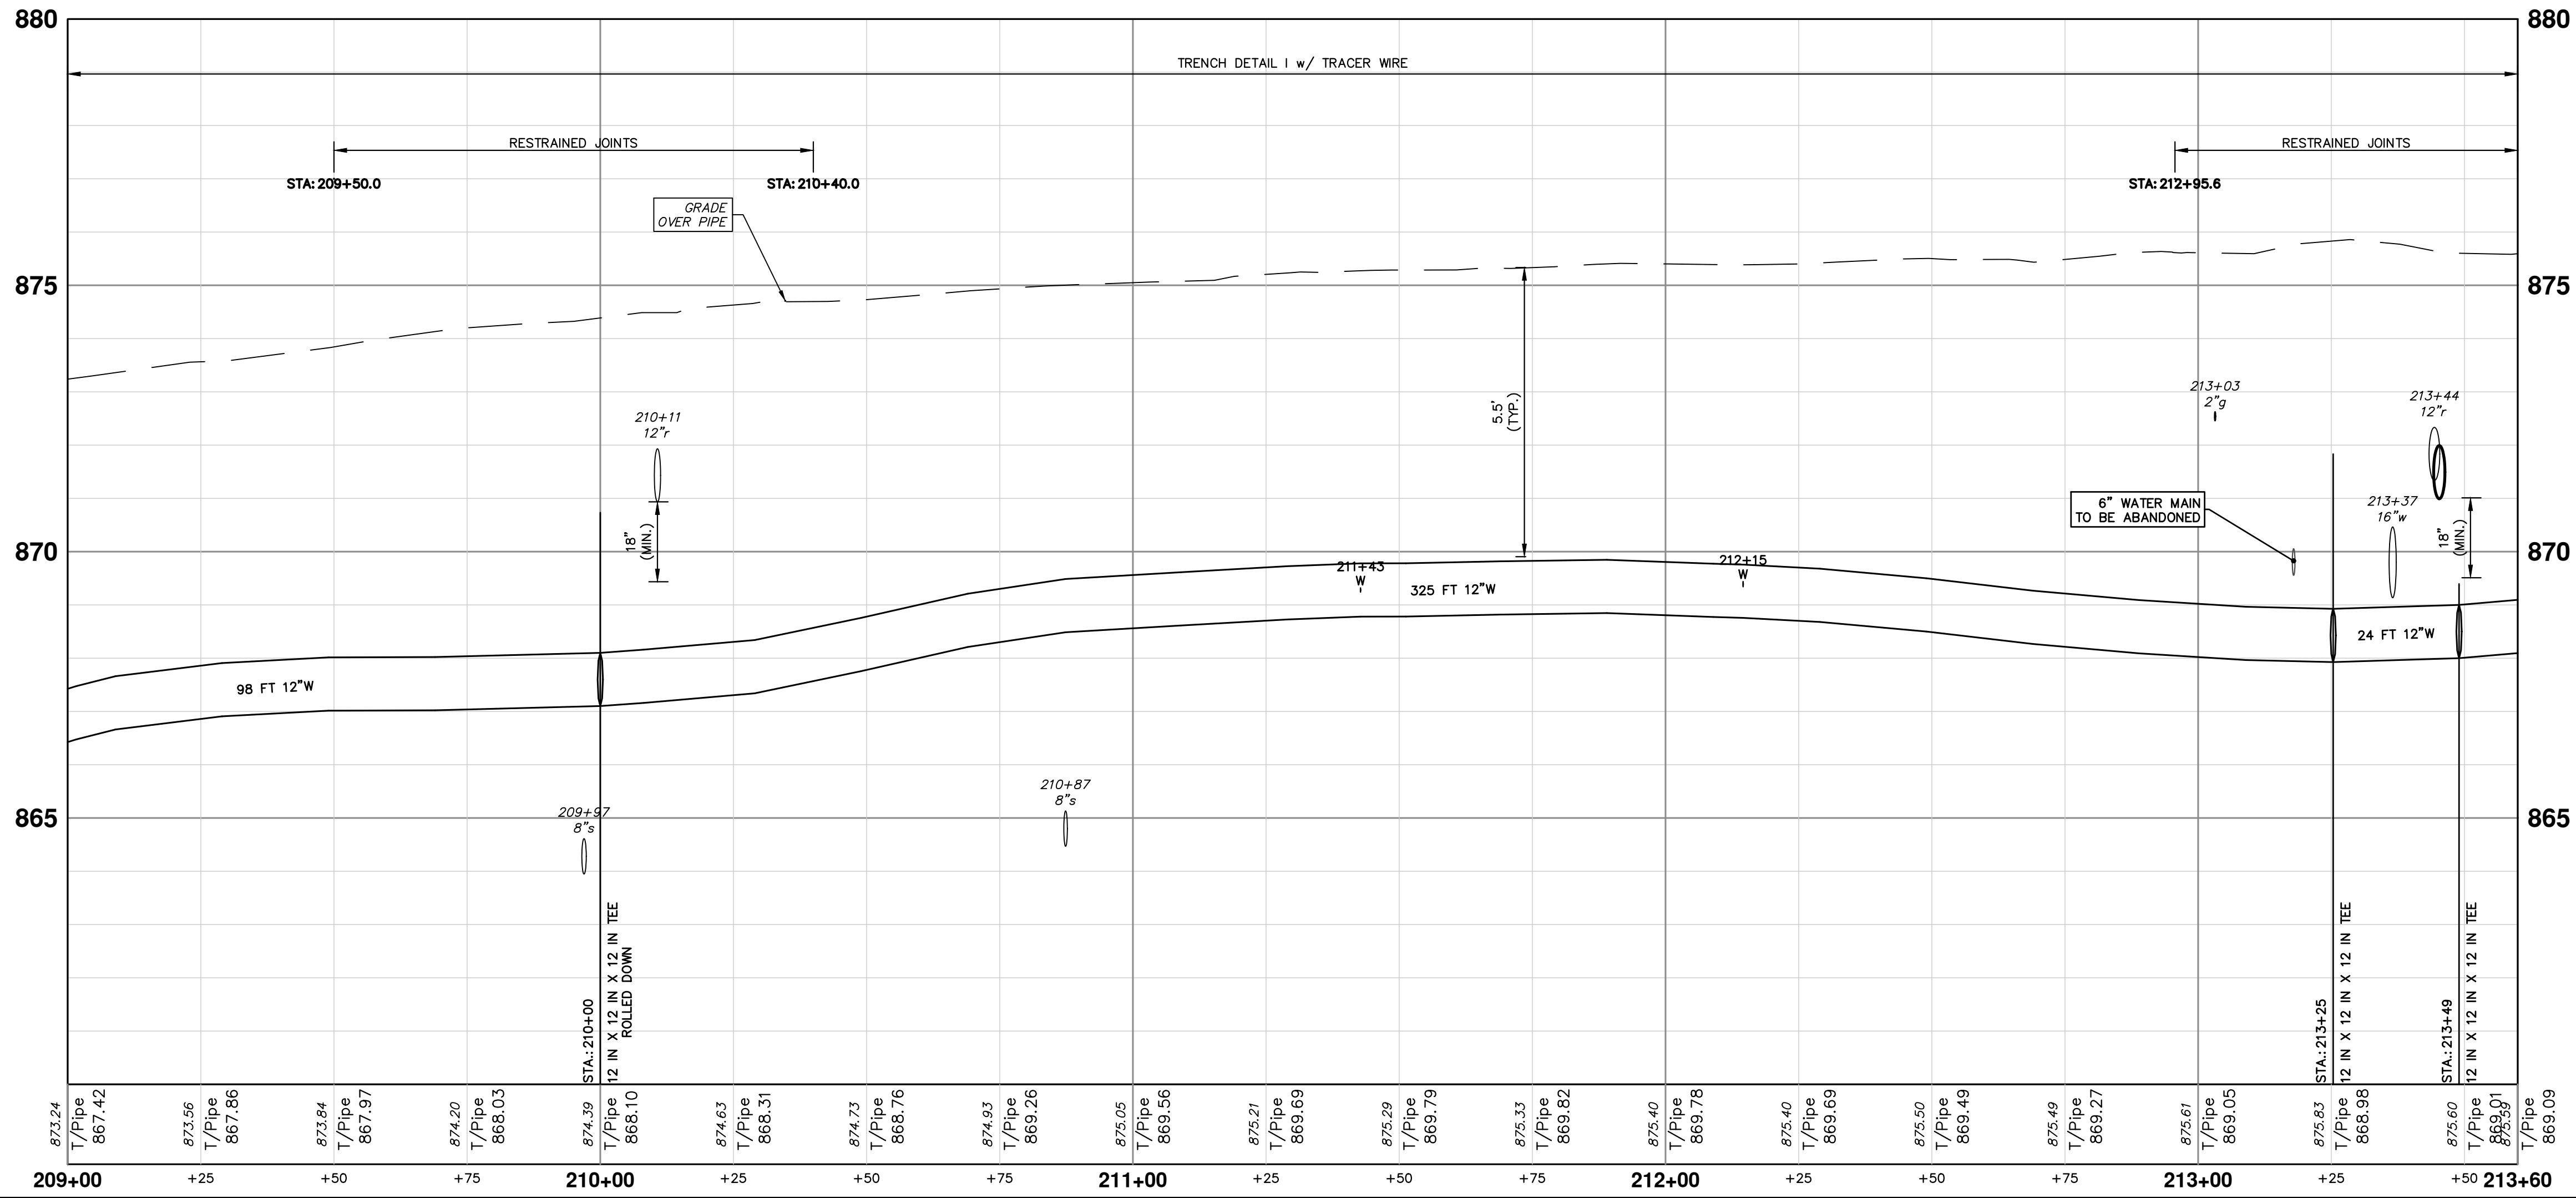



Know what's below.  
Call before you dig.

| NO. | DATE     | BY  | DESCRIPTION | REV.    |
|-----|----------|-----|-------------|---------|
| 01  | 01-30-26 | A2D | DATE        | CHECKED |
| 00  |          |     | OUT FOR BID | REV.    |

CITY OF ANN ARBOR

PUBLIC SERVICES

301 EAST HURON STREET

P.O. BOX 8647

ANN ARBOR, MI 48106-8647

www.a2gov.org



CITY OF ANN ARBOR - PUBLIC SERVICES - ENGINEERING

INGALLS KINGSLEY WATER MAIN

WATER MAIN PLAN AND PROFILE

SCALE PLAN: 1" = 20'

PROFILE: 1" = 2'

DRAWING NO.

2025012-25

SHEET NO.

25 OF 51

















R:\2025012 Ingalls Kingsley WM Rsurf\Plan Production\20250125trm.dwg Dwg Created: 28-Jan-26 -- a2 standard bw.sib -- Plot Date: 29-Jan-26

| STORM SEWER STRUCTURE TABLE |                 |                                        |        |                                                                                |              |      |
|-----------------------------|-----------------|----------------------------------------|--------|--------------------------------------------------------------------------------|--------------|------|
| STRUCTURE                   | UTILITY STATION | TYPE                                   | RIM    | INVERTS                                                                        | DEPTH (Feet) | SUMP |
| r-92-60486                  | 0+00            | Storm Manhole, 48 In. Dia.             | 842.91 | 12" SE 838.50<br>12" SW 838.00<br>24" S 836.01<br>12" E 837.81<br>24" N 835.81 | 7.10         | 0'   |
| r-92-60541                  | 0+00            | Ex MH                                  | 841.91 | 12" E 840.50<br>24" S 837.12<br>24" N 836.97                                   | ???          | 0'   |
| R-098                       | 0+56            | Storm Manhole, 48 In. Dia.             | 844.96 | 12" S 841.25<br>12" W 840.00<br>12" SW 840.25<br>12" NE 840.00                 | 6.96         | 2'   |
| R-099                       | 0+60            | Storm Single Inlet, 24 In. Dia.        | 848.24 | 12" N 843.50<br>6" S 844.00                                                    | 6.74         | 2'   |
| R-100                       | 0+95            | Storm Inlet-Junction, 36 In. Dia.      | 846.83 | 12" W 841.00<br>12" NE 841.00<br>6" E 841.50                                   | 7.83         | 2'   |
| R-101                       | 1+80            | Storm High Capacity Inlet, 48 In. Dia. | 845.83 | 12" E 841.50<br>6" E 842.00<br>6" W 842.00                                     | 6.33         | 2'   |
| R-102                       | 0+21            | Storm Single Inlet, 24 In. Dia.        | 844.62 | 12" E 840.33<br>6" W 840.83                                                    | 6.29         | 2'   |
| R-103                       | 0+08            | Storm Single Inlet, 24 In. Dia.        | 845.13 | 12" W 840.75<br>6" S 841.25                                                    | 6.38         | 2'   |
| R-104                       | 0+25            | Storm Single Inlet, 24 In. Dia.        | 843.62 | 12" NW 839.17<br>6" E 839.67                                                   | 6.45         | 2'   |
| R-131                       | 0+10            | Storm Single Inlet, 24 In. Dia.        | 841.86 | 12" W 837.80<br>6" E 837.50                                                    | 6.36         | 2'   |


| EXISTING STORM SEWER STRUCTURE REMOVAL TABLE |              |                   |
|----------------------------------------------|--------------|-------------------|
| STRUCTURE                                    | DEPTH (Feet) | NOTES             |
| r-92-60541                                   | ???          | Ex MH             |
| r-014                                        | 2.71         | Drop Inlet REMOVE |
| 88-60157                                     | 4.07         | Drop Inlet REMOVE |
| 88-60158                                     | 2.59         | Drop Inlet REMOVE |
| 88-60162                                     | 2.69         | Drop Inlet REMOVE |
| 88-60159                                     | 2.89         | Drop Inlet REMOVE |
| 88-60161                                     | 2.66         | Ex Inlet REMOVE   |
| 88-60160                                     | 3.54         | Ex Inlet REMOVE   |
| 92-60542                                     | 5.59         | Ex MH ABANDON     |

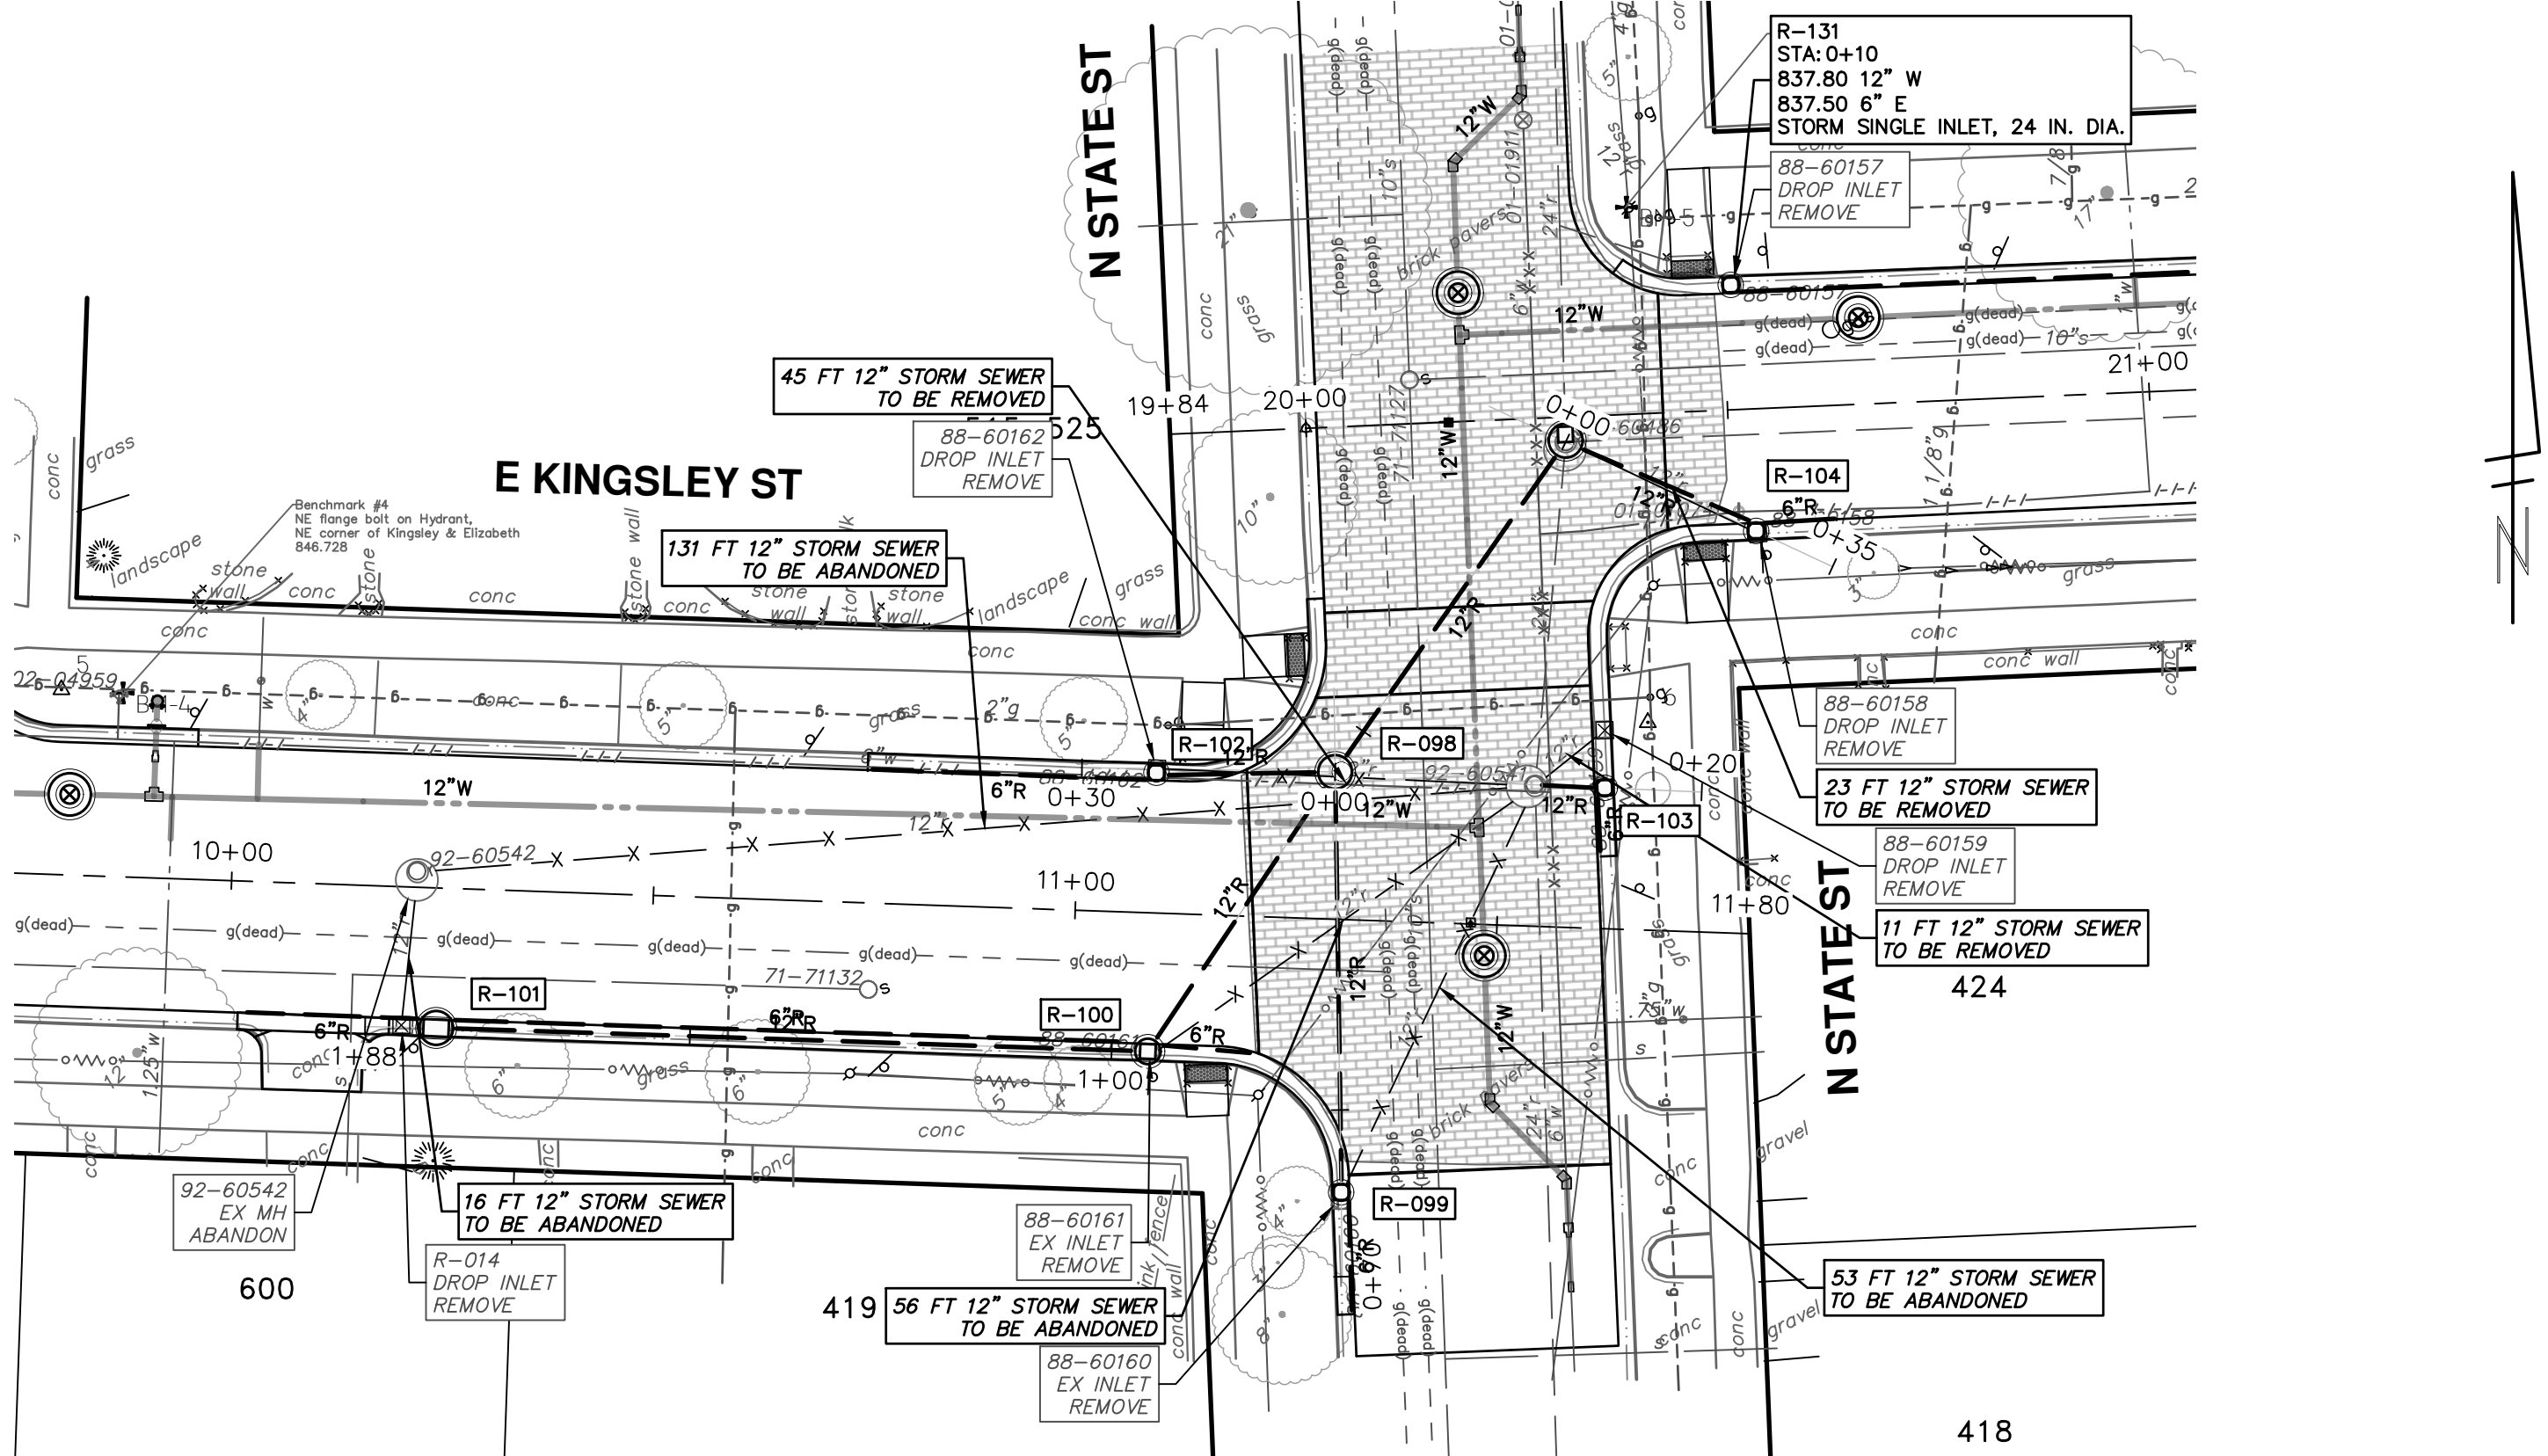


R-098 - R-099

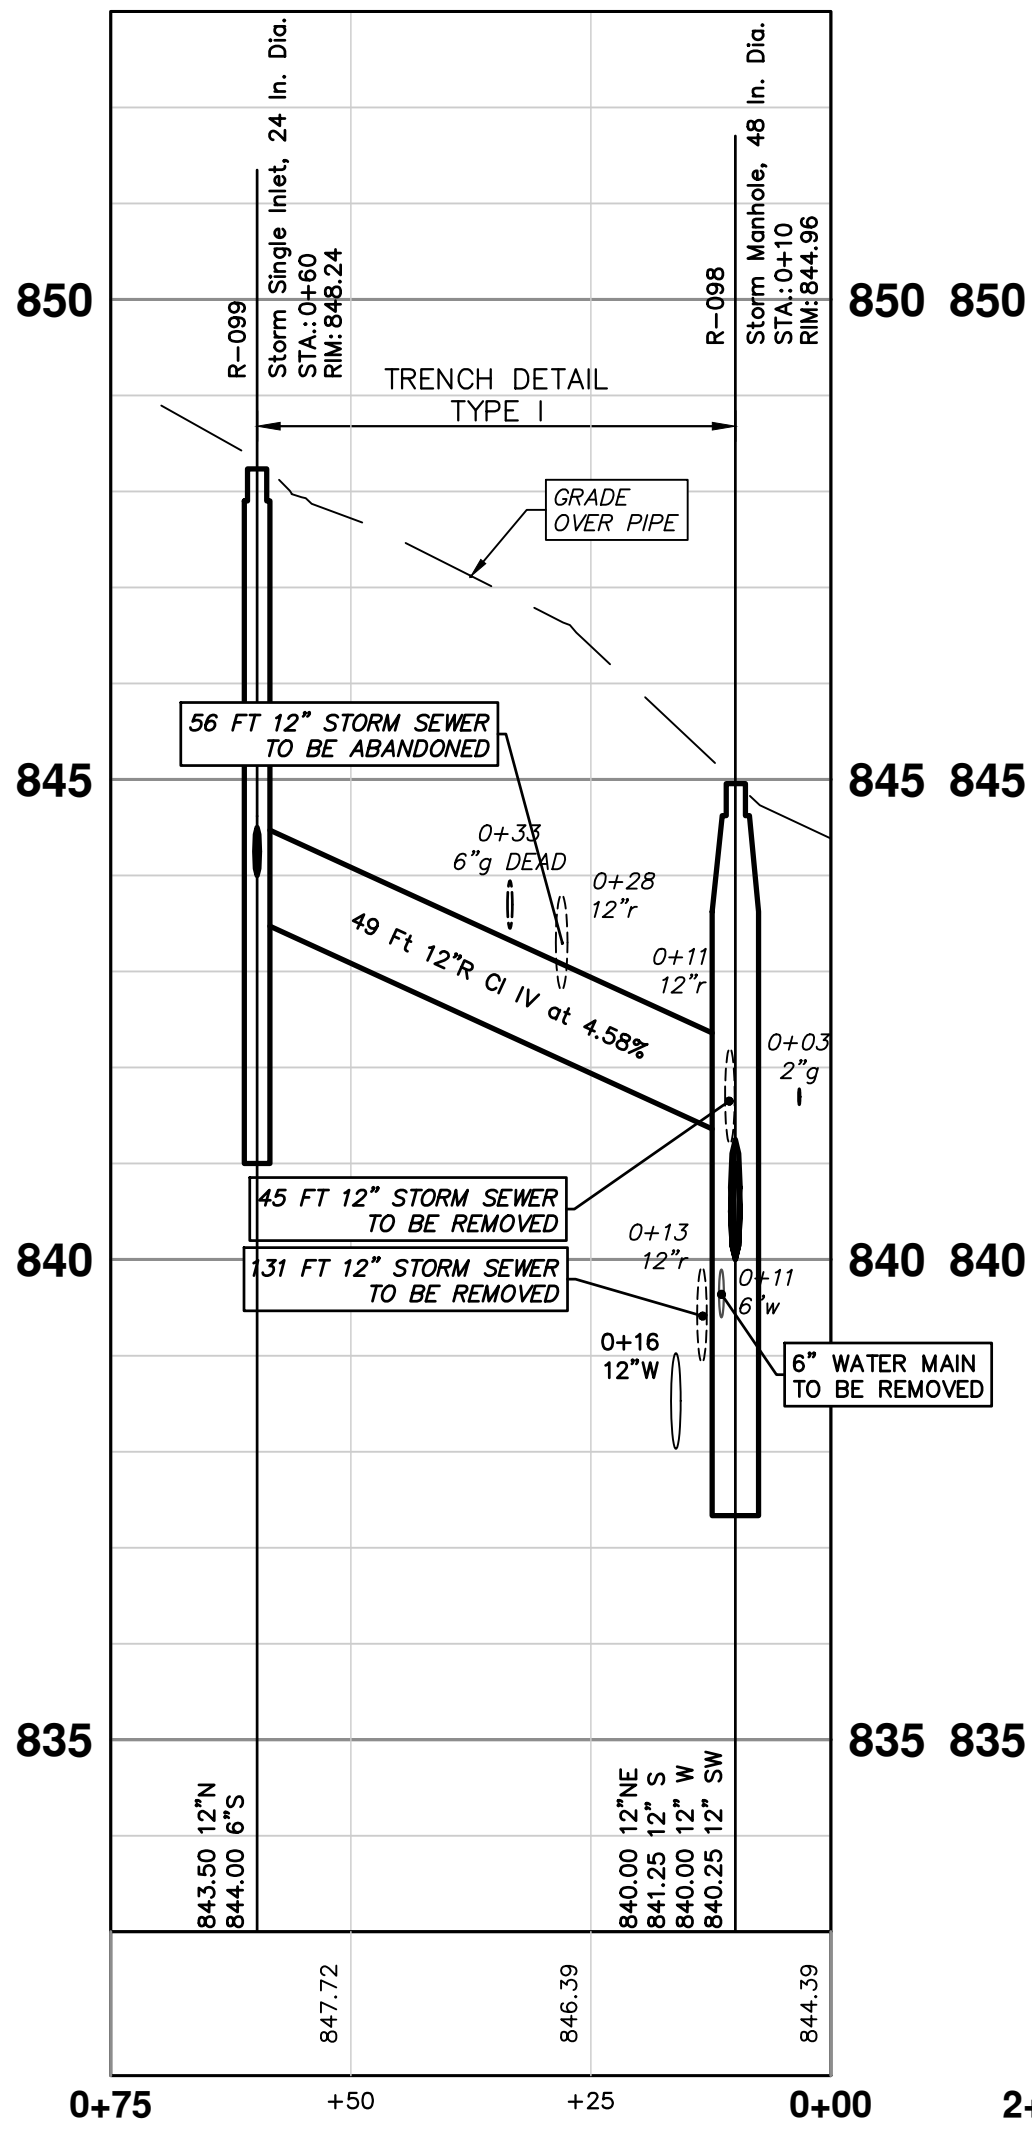


92-60486 - R-101

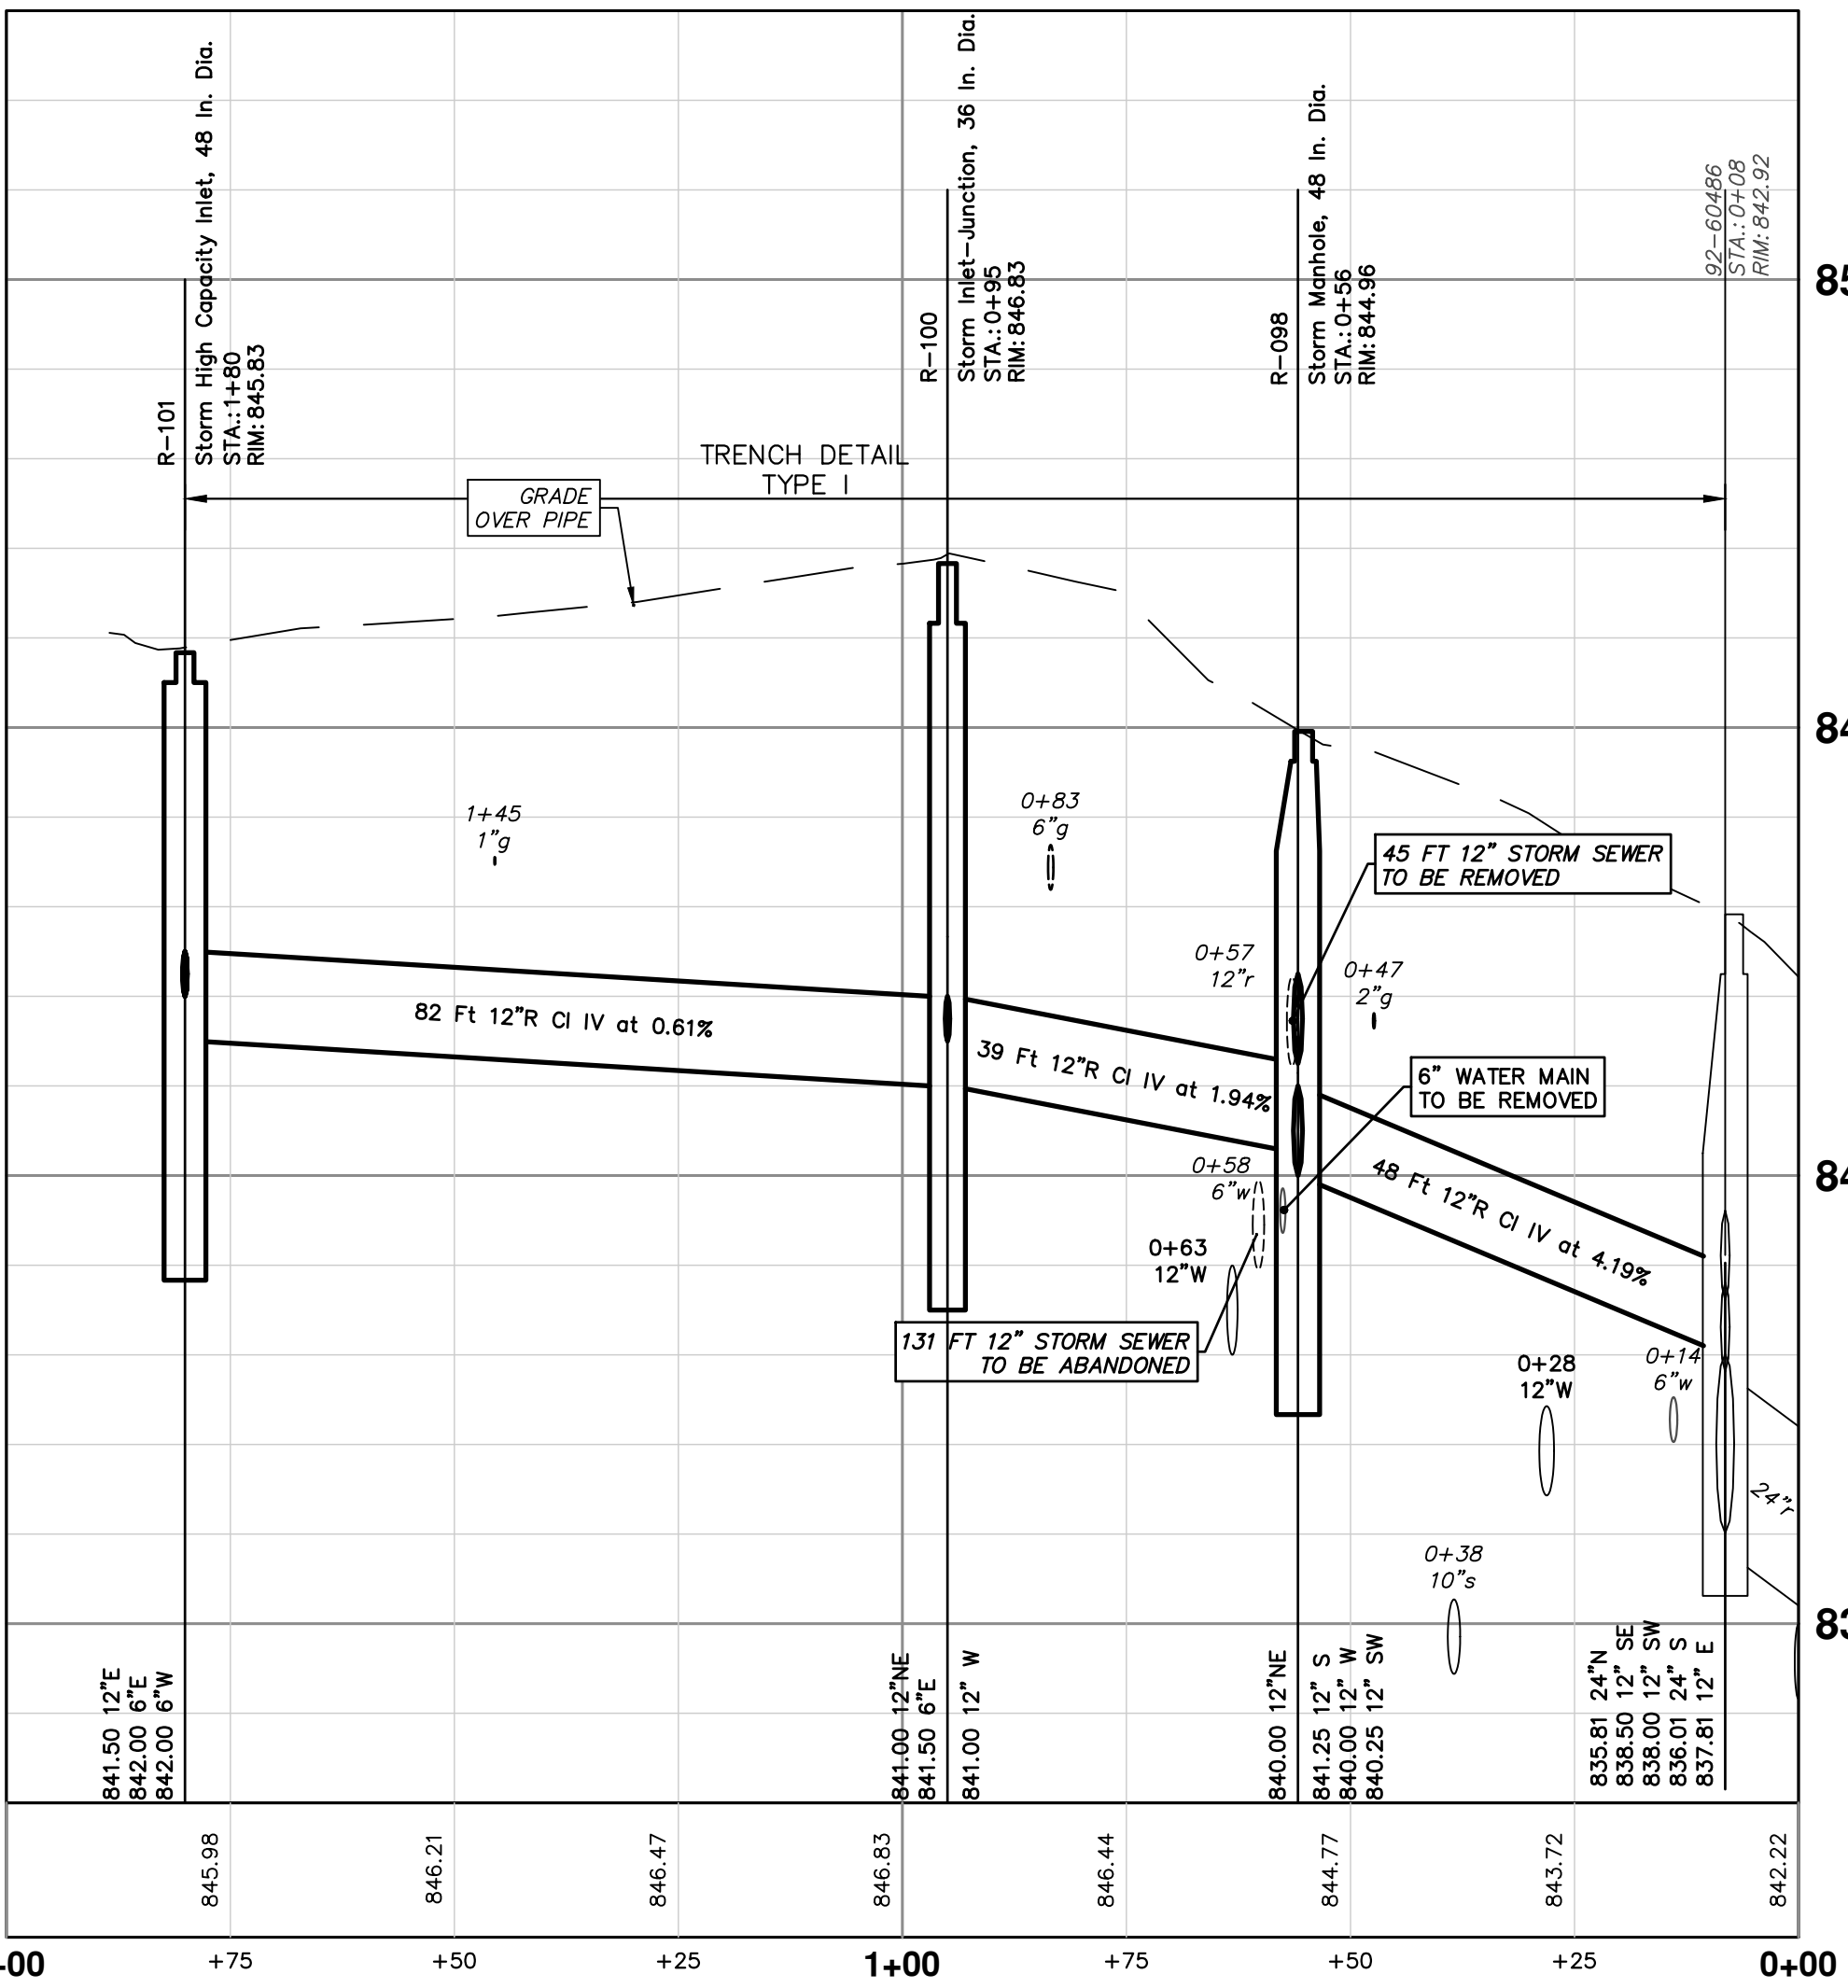

92-60541 - R-103 R-098 - R-102

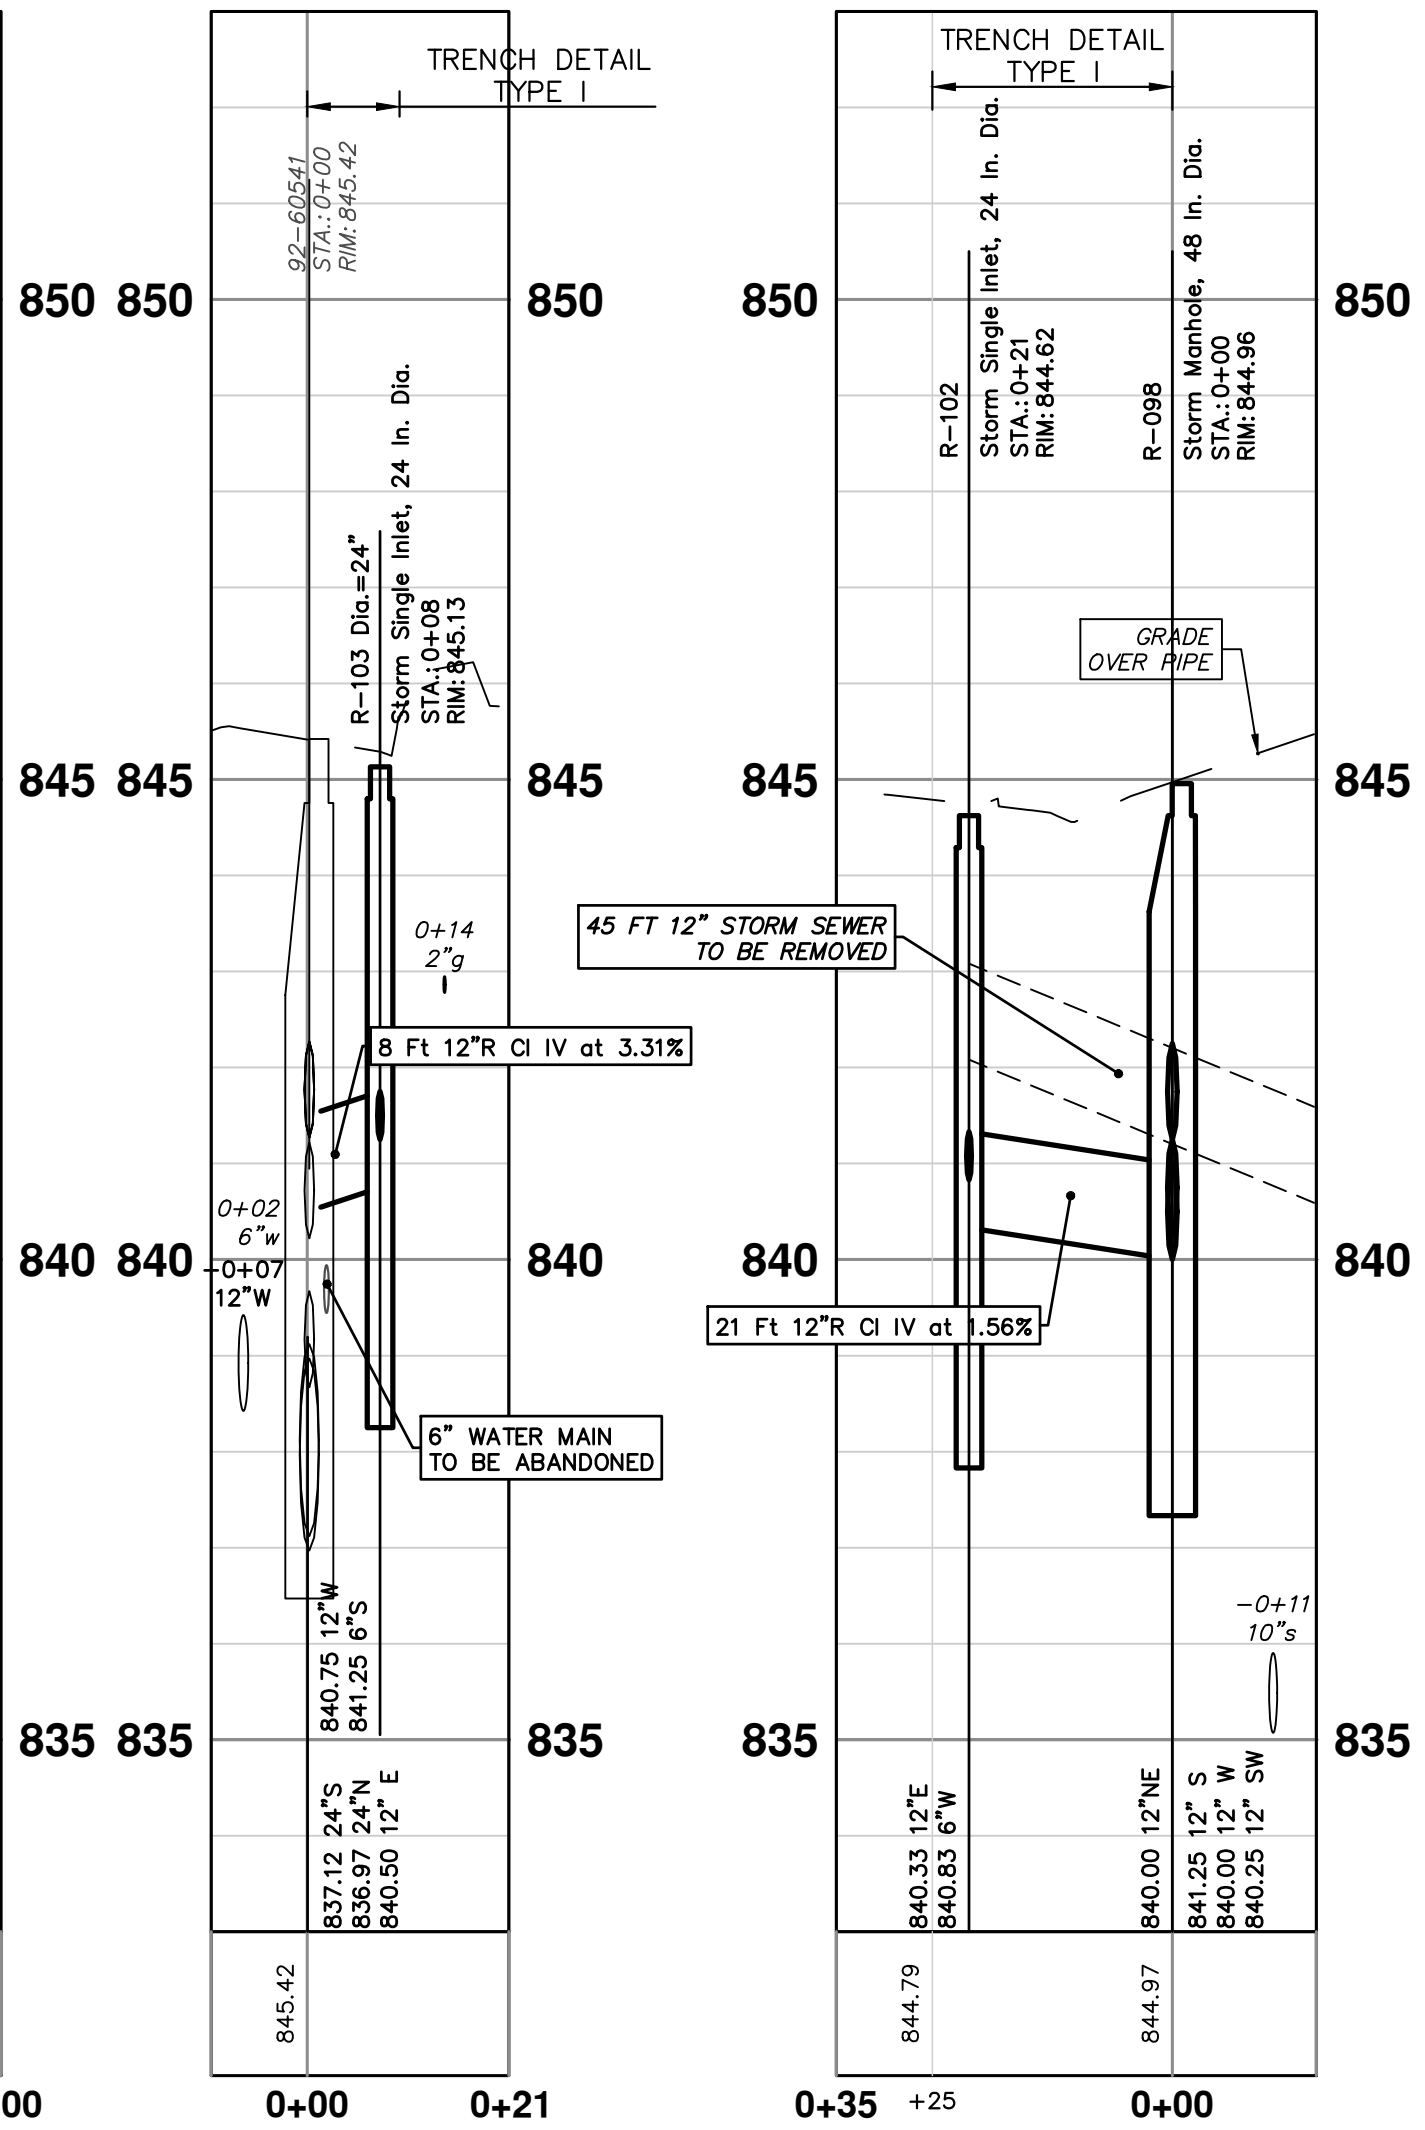

92-60486 - R-104

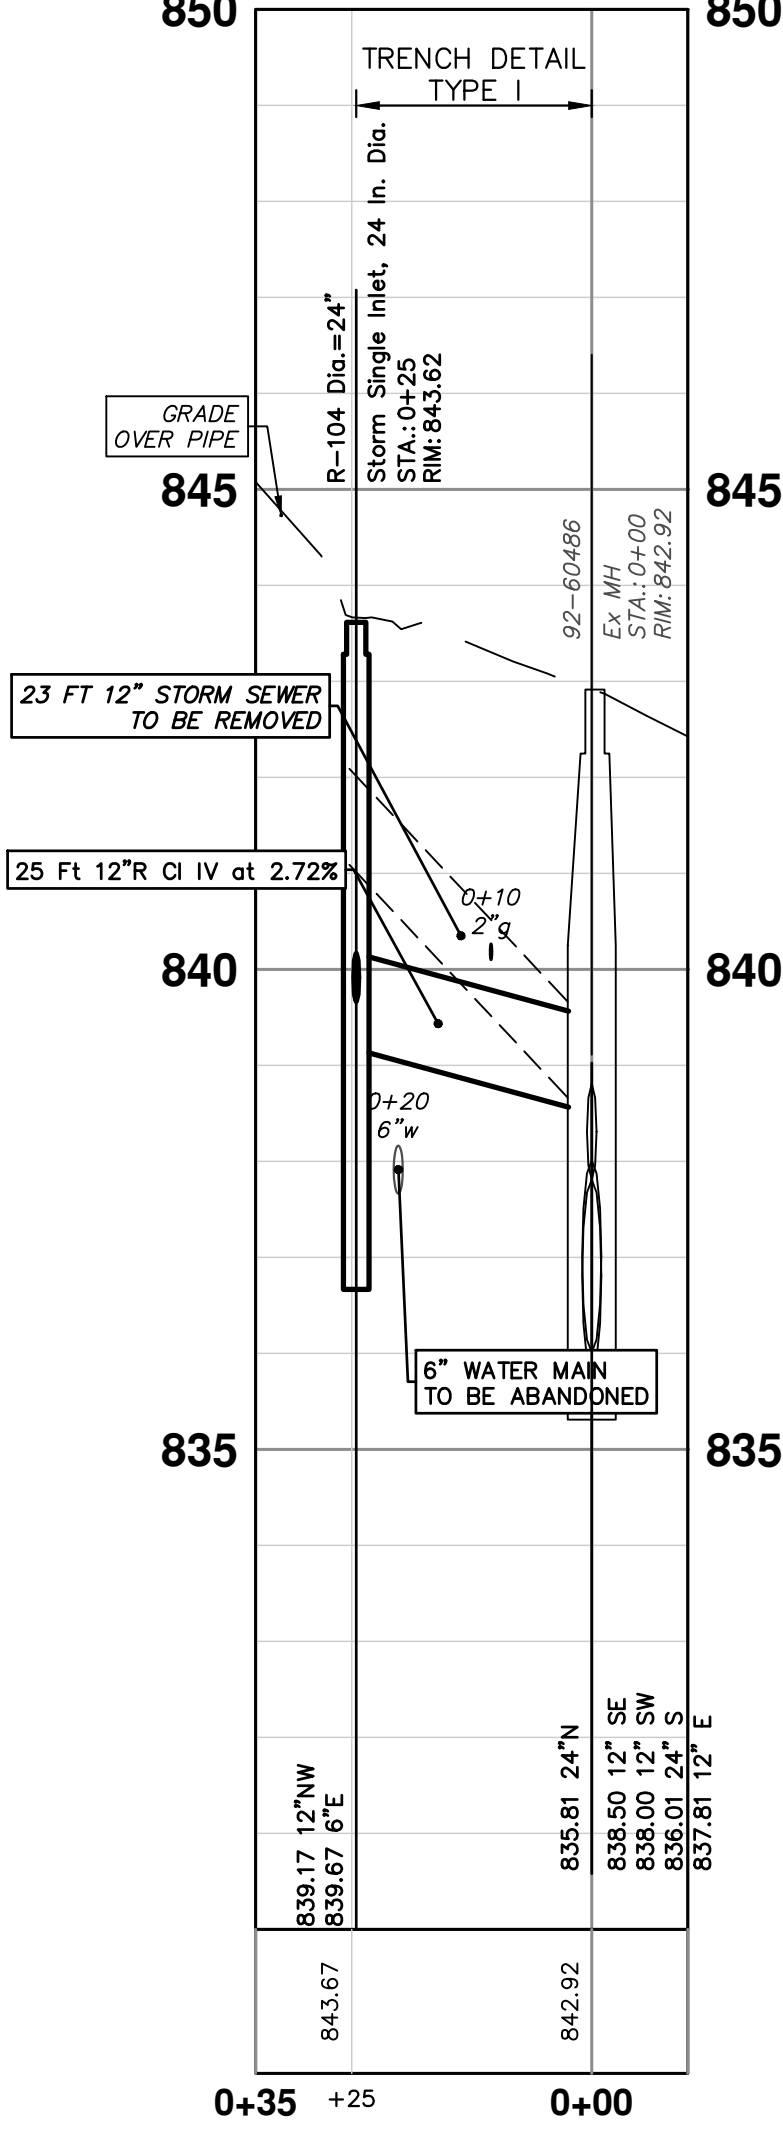

CITY OF ANN ARBOR  
PUBLIC SERVICES  
301 EAST HURON STREET  
ANN ARBOR, MI 48106  
P.O. BOX 8647  
ANN ARBOR, MI 48106-8647  
www.a2gov.org



CITY OF ANN ARBOR - PUBLIC SERVICES - ENGINEERING  
INGALLS KINGSLEY WATER MAIN  
STORM SEWER PLAN AND PROFILE  
R-098 - R-104, R-131


SHEET No. 29 OF 51  
SCALE: 1"=20'  
PROFILE: 1"=2'  
DRAWING No. 2025012-29

811  
Know what's below.  
Call before you dig.

| REV. | DATE     | DESCRIPTION |
|------|----------|-------------|
| 00   | 01-30-26 | OUT FOR BID |
| A2D  |          | DRAWN       |
| IVK  |          | CHECKED     |




R: \\2025012 Ingalls Kingsley WM Rsurf\Plan Production\20250125trm.dwg Dwg Created: 28-Jan-26 -- \_a2 standard bw.sbt -- Plot Date: 29-Jan-26

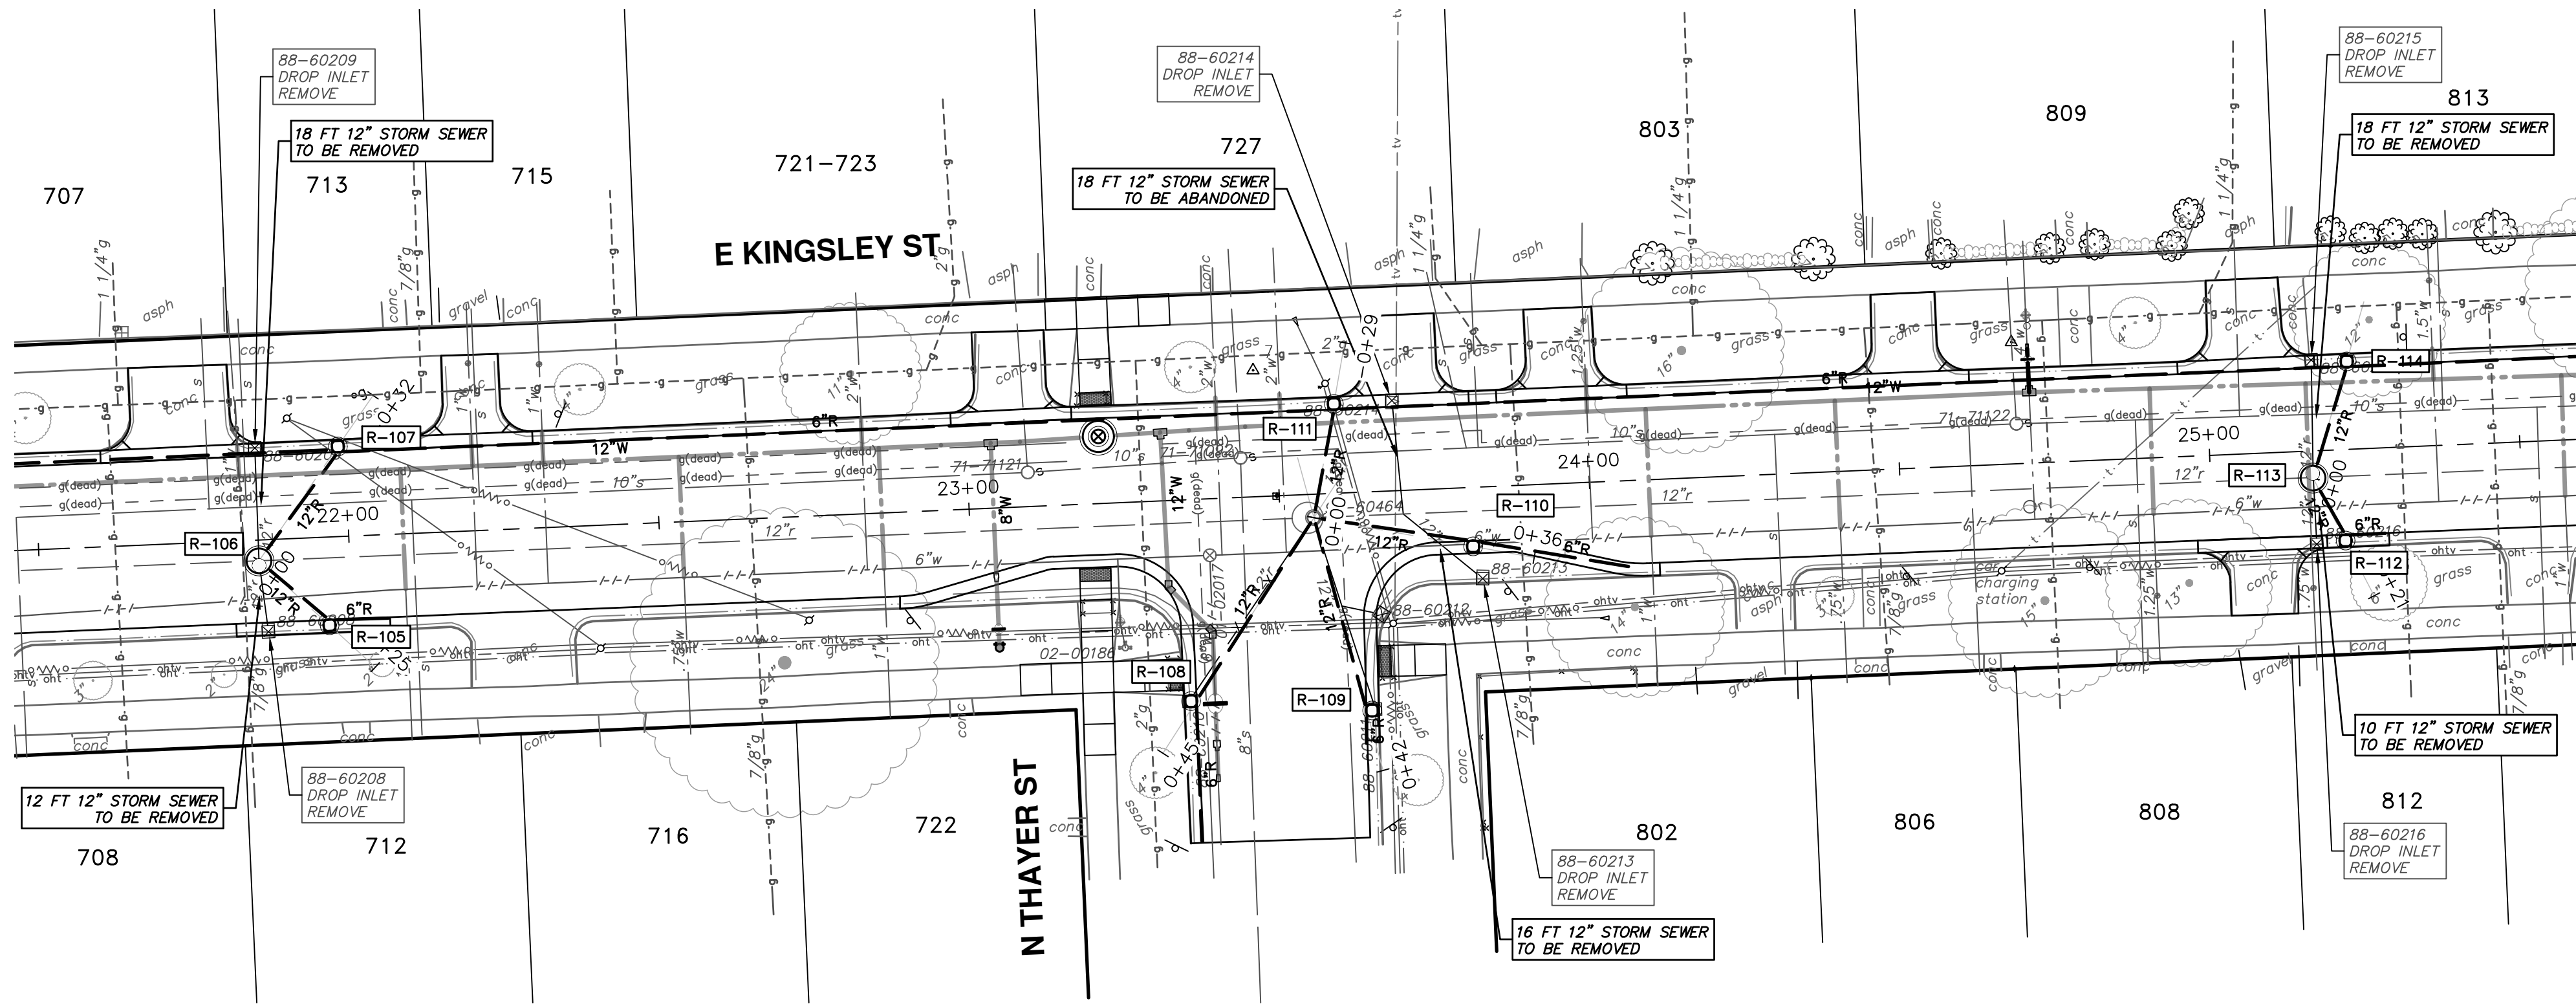


| STORM SEWER STRUCTURE TABLE |                 |                                     |        |                                                                               |              |      |
|-----------------------------|-----------------|-------------------------------------|--------|-------------------------------------------------------------------------------|--------------|------|
| STRUCTURE                   | UTILITY STATION | TYPE                                | RIM    | INVERTS                                                                       | DEPTH (Feet) | SUMP |
| r-92-60464                  | 0+00            | Ex MH                               | 854.97 | 12" E 853.50<br>12" N 852.50<br>12" SW 852.90<br>12" S 853.66<br>12" W 852.26 | ???          | 0'   |
| R-105                       | 0+15            | Storm Single Inlet, 24 In. Dia.     | 850.91 | 12" NW 846.00<br>6" E 846.50                                                  | 6.91         | 2'   |
| R-106                       | 0+00            | Storm Manhole, 48 In. Dia. DOGHOUSE | 850.31 | 12" NE 844.83<br>12" SE 844.75<br>12" E 844.60<br>12" W 844.60                | 5.71         | 0'   |
| R-107                       | 0+22            | Storm Single Inlet, 24 In. Dia.     | 849.97 | 6" E 846.00<br>12" SW 845.50                                                  | 6.47         | 2'   |
| R-108                       | 0+35            | Storm Single Inlet, 24 In. Dia.     | 857.38 | 6" S 854.33<br>12" NE 853.83                                                  | 5.55         | 2'   |
| R-109                       | 0+32            | Storm Single Inlet, 24 In. Dia.     | 858.56 | 6" S 854.75<br>12" N 854.25                                                   | 6.31         | 2'   |
| R-110                       | 0+26            | Storm Single Inlet, 24 In. Dia.     | 858.46 | 6" E 854.50<br>12" W 854.00                                                   | 6.46         | 2'   |
| R-111                       | 0+18            | Storm Single Inlet, 24 In. Dia.     | 856.52 | 6" E 852.69<br>12" S 853.00                                                   | 5.83         | 2'   |
| R-112                       | 0+11            | Storm Single Inlet, 24 In. Dia.     | 860.83 | 6" E 859.67<br>12" NW 859.17                                                  | 3.67         | 2'   |
| R-113                       | 0+00            | Storm Manhole, 48 In. Dia. DOGHOUSE | 863.71 | 12" SE 858.75<br>12" N 858.00<br>12" E 857.25<br>12" W 857.25                 | 6.47         | 0'   |
| R-114                       | 0+19            | Storm Single Inlet, 24 In. Dia.     | 862.80 | 6" E 859.00<br>12" S 858.50                                                   | 6.30         | 2'   |


R-105 - R-107

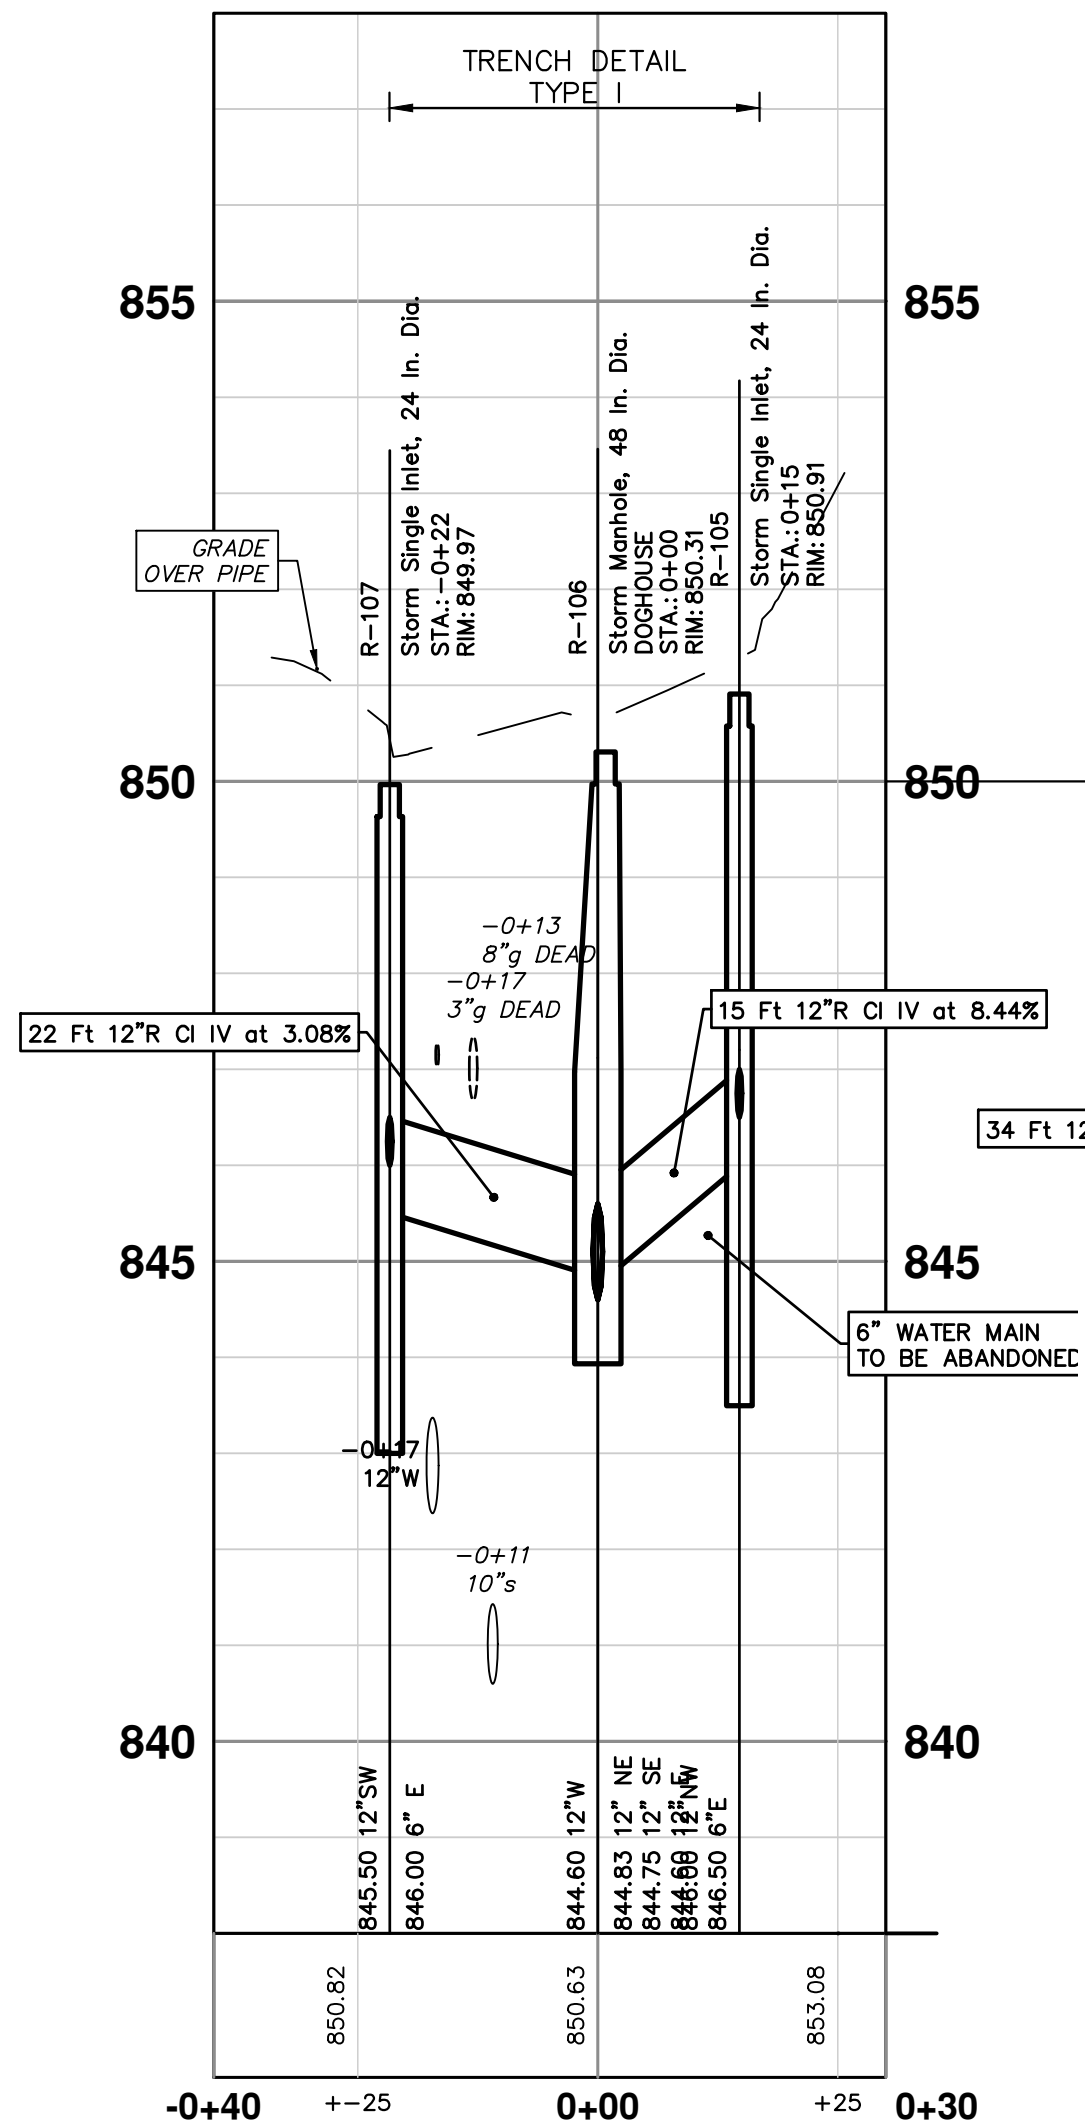


92-60464 - R-108

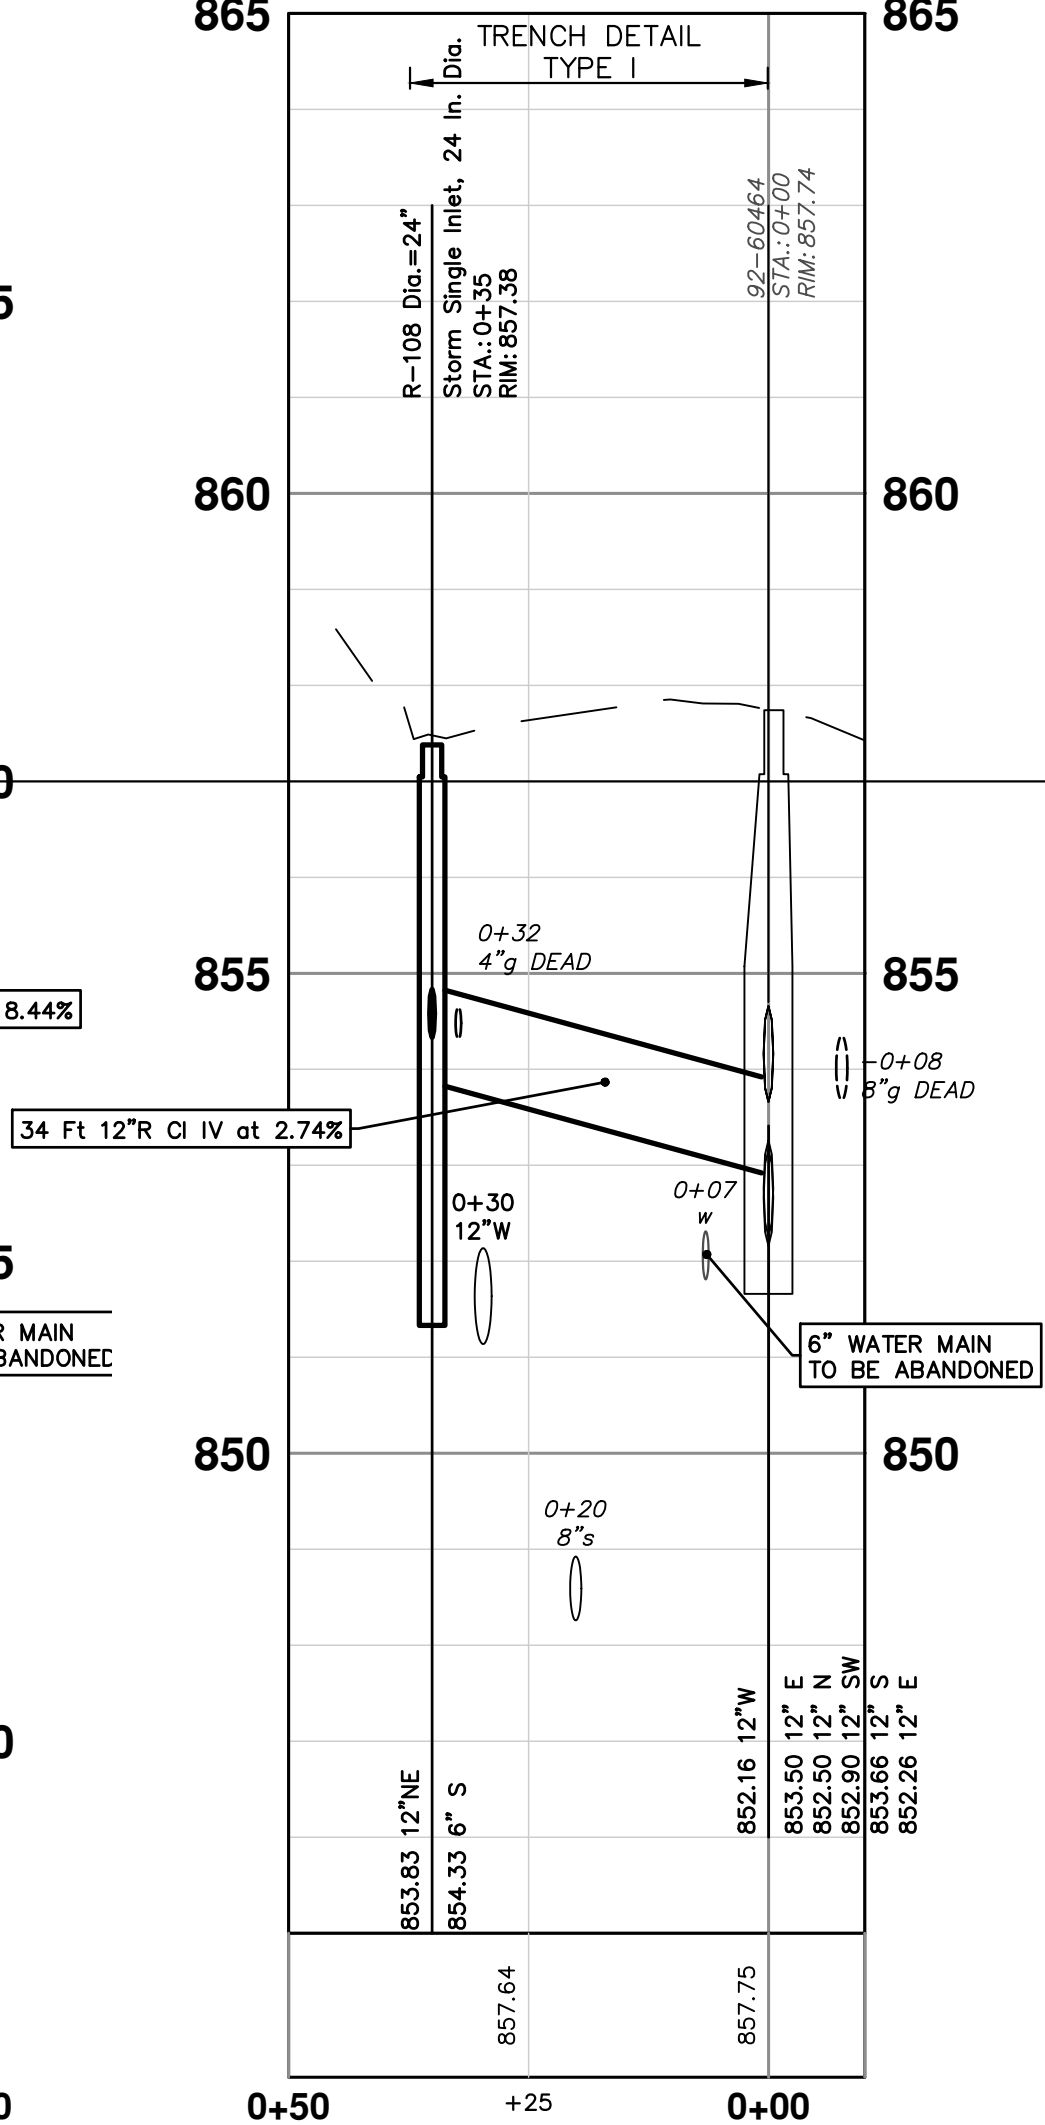


92-60464 - R-109

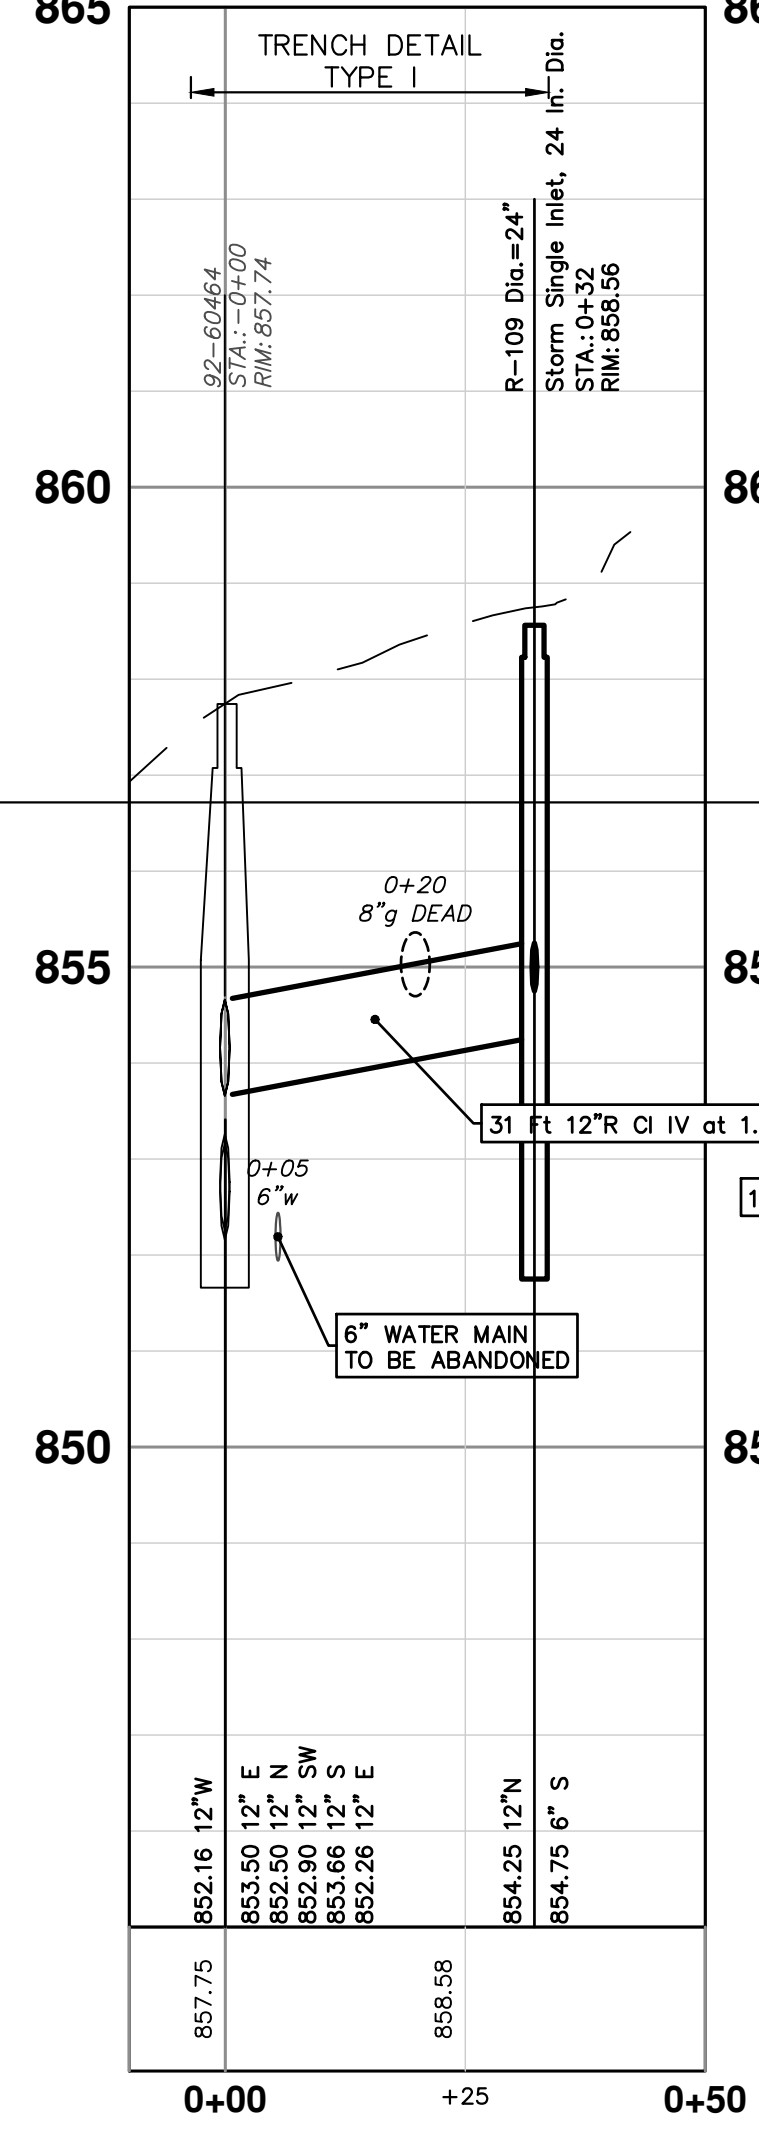

R-110 - R-111

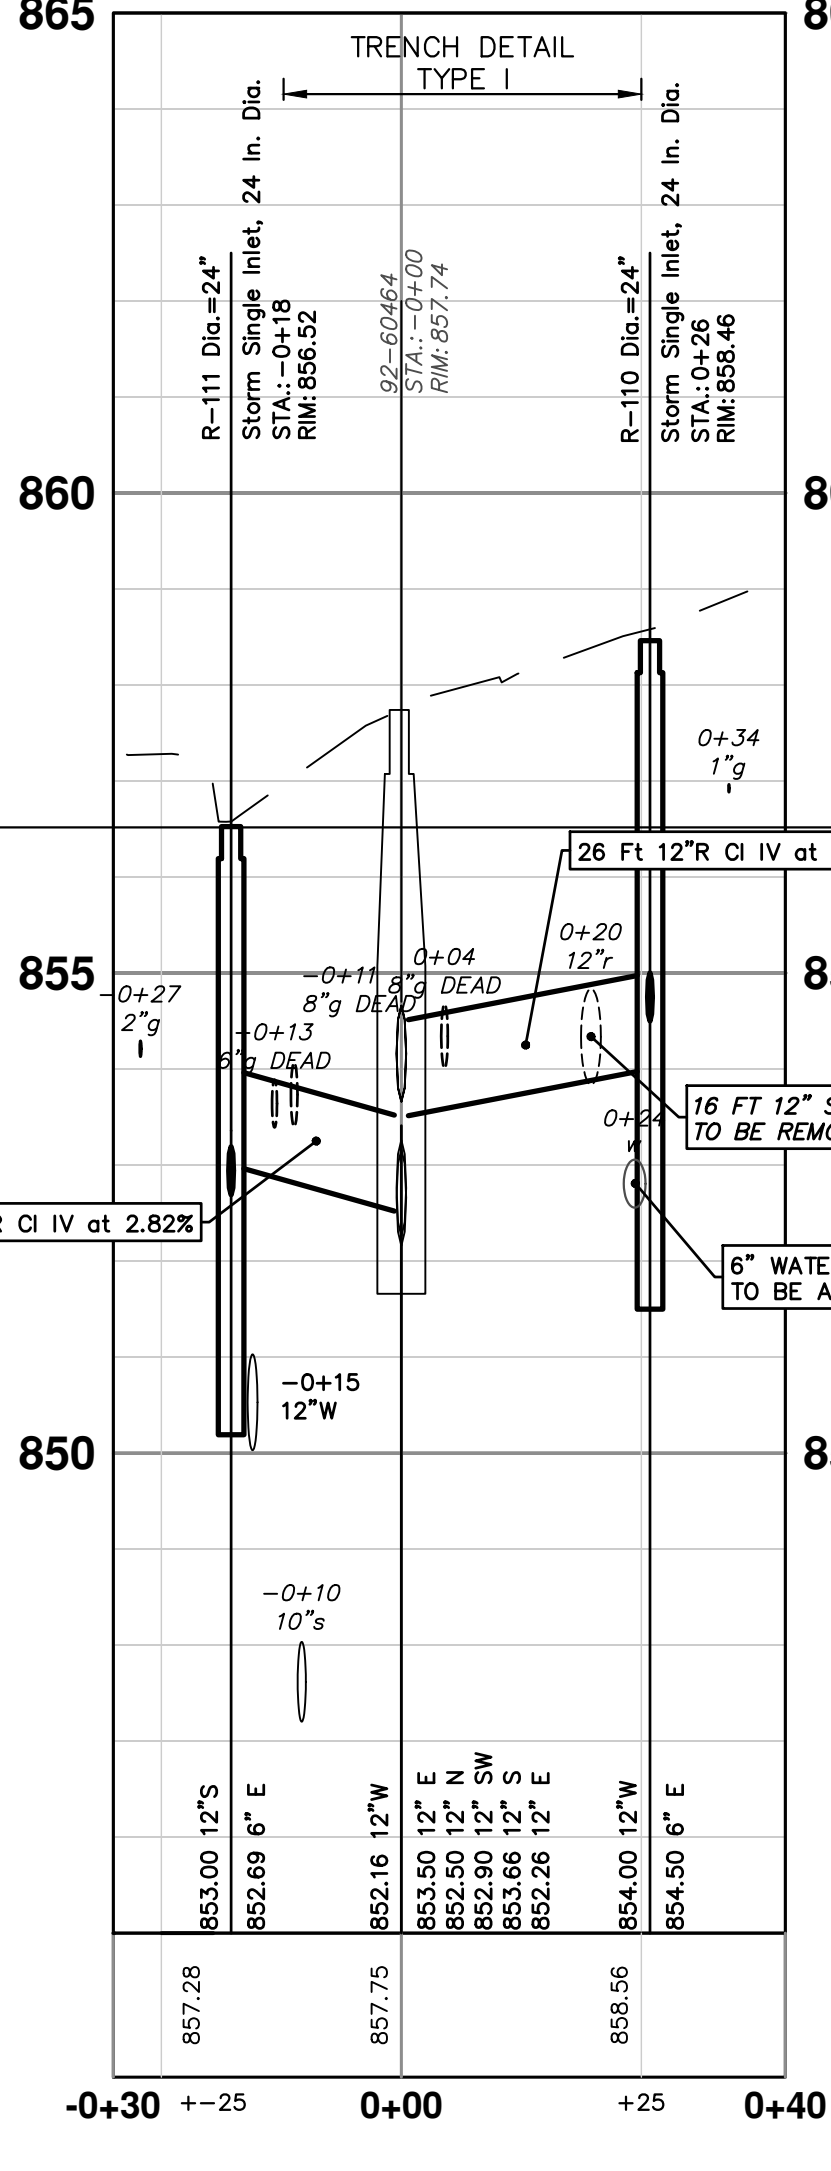

R-112 - R-114

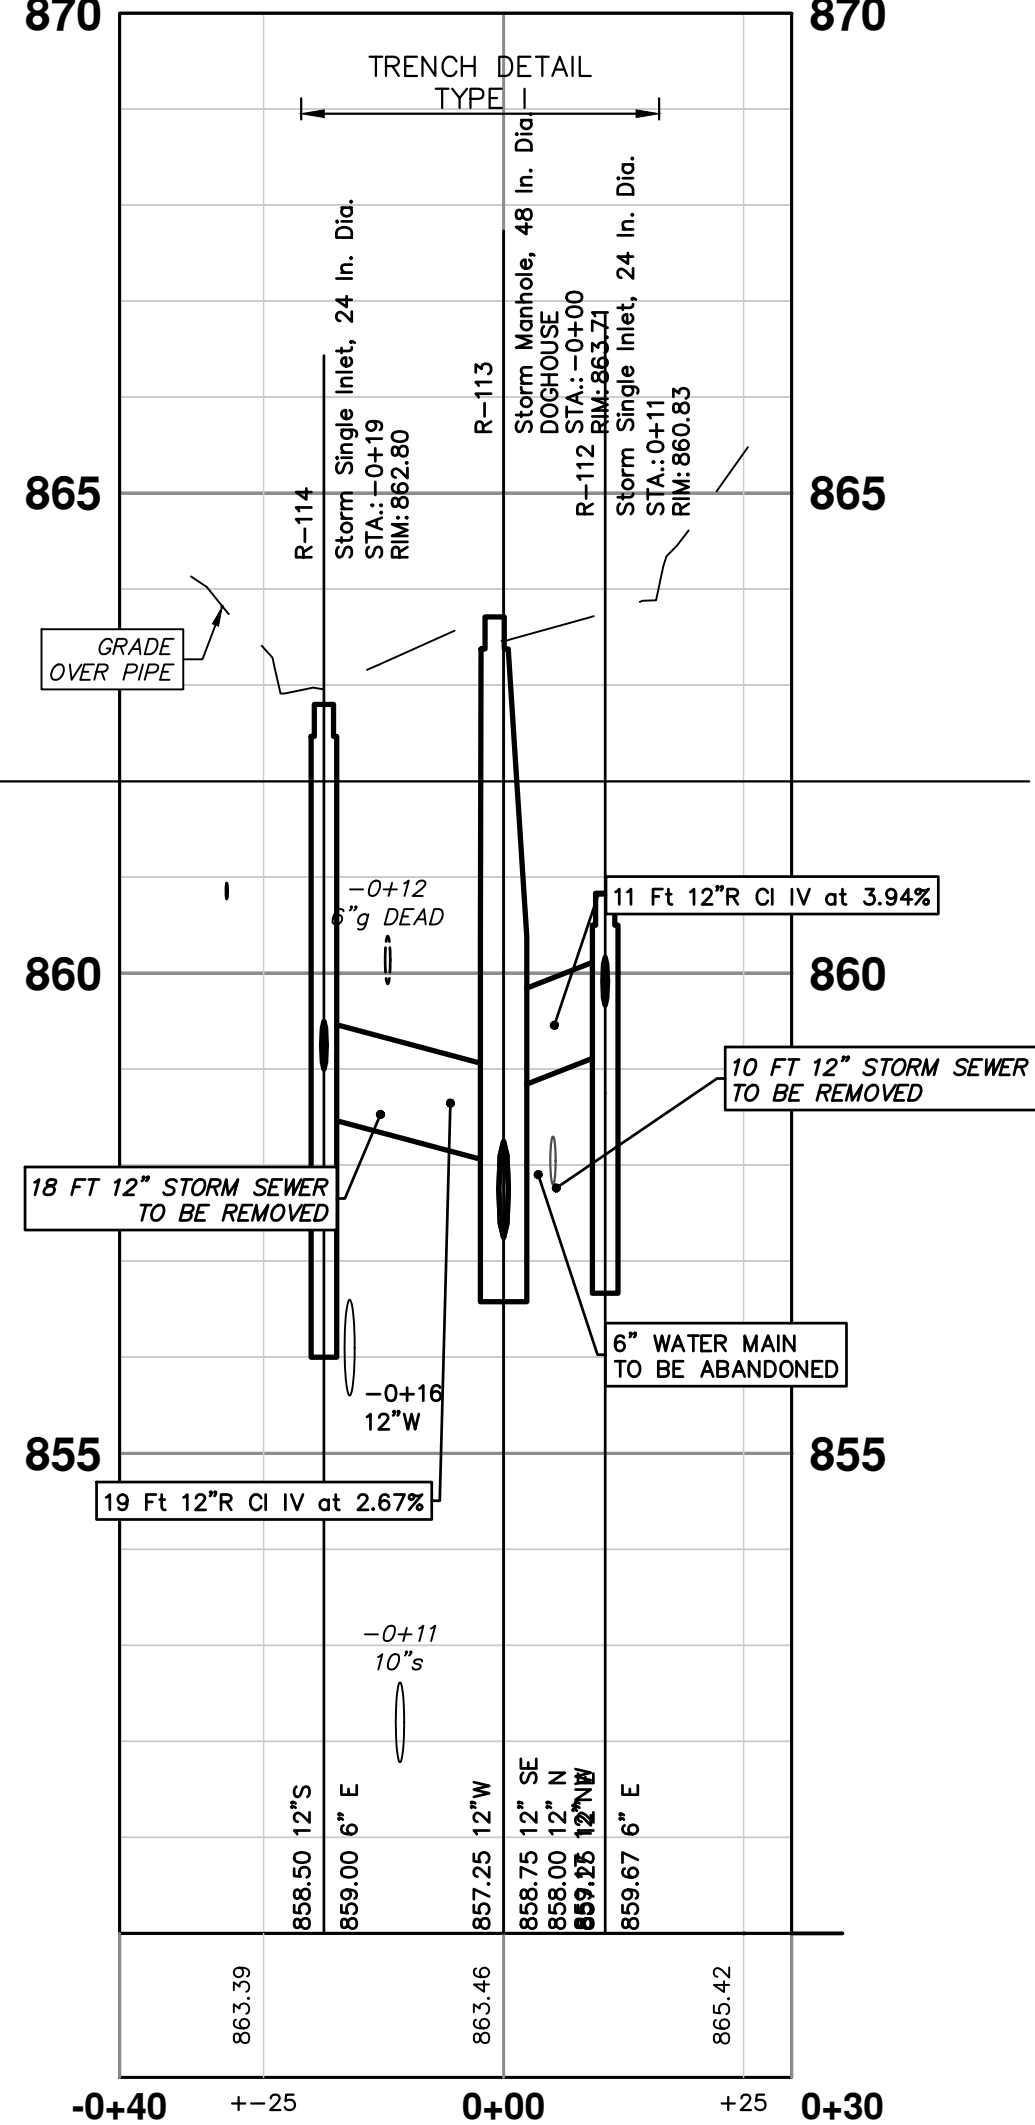

| EXISTING STORM SEWER STRUCTURE REMOVAL TABLE |              |                   |
|----------------------------------------------|--------------|-------------------|
| STRUCTURE                                    | DEPTH (Feet) | NOTES             |
| 88-60211                                     | 3.05         | Ex Inlet REMOVE   |
| 88-60215                                     | 4.58         | Drop Inlet REMOVE |
| 88-60216                                     | 6.48         | Drop Inlet REMOVE |
| 88-60209                                     | 3.34         | Drop Inlet REMOVE |
| 88-60208                                     | 3.18         | Drop Inlet REMOVE |
| 88-60214                                     | 2.49         | Drop Inlet REMOVE |
| 88-60210                                     | 3.10         | Ex Inlet REMOVE   |
| 88-60212                                     | 4.45         | Ex Inlet REMOVE   |
| 88-60213                                     | 3.22         | Drop Inlet REMOVE |



CITY OF ANN ARBOR  
PUBLIC SERVICES  
301 EAST HURON STREET  
ANN ARBOR, MI 48106  
734.764.4410  
www.a2gov.org



CITY OF ANN ARBOR - PUBLIC SERVICES - ENGINEERING  
INGALLS KINGSLEY WATER MAIN  
STORM SEWER PLAN AND PROFILE  
R-105 - R-114







R:\2025012 Ingalls Kingsley WM Rsurf\Plan Production\20250125trm.dwg Dwg Created: 28-Jan-26 -- a2 standard bw.stb -- Plot Date: 29-Jan-26

| STORM SEWER STRUCTURE TABLE |                 |                                        |        |                                                                |              |      |
|-----------------------------|-----------------|----------------------------------------|--------|----------------------------------------------------------------|--------------|------|
| STRUCTURE                   | UTILITY STATION | TYPE                                   | RIM    | INVERTS                                                        | DEPTH (Feet) | SUMP |
| R-115                       | 0+10            | Storm Single Inlet, 24 In. Dia.        | 868.94 | 6" S 864.00<br>12" NE 863.50                                   | 7.44         | 2'   |
| R-116                       | 0+00            | Storm Manhole, 48 In. Dia. DOGHOUSE    | 869.26 | 12" SW 863.00<br>12" SE 863.25<br>12" S 862.58<br>12" N 862.58 | 6.68         | 0'   |
| R-117                       | 0+20            | Storm Single Inlet, 24 In. Dia.        | 869.15 | 6" S 864.50<br>12" NW 864.00                                   | 7.15         | 2'   |
| R-118                       | 0+19            | Storm Single Inlet, 24 In. Dia.        | 872.02 | 6" S 868.33<br>12" NW 867.83                                   | 6.19         | 2'   |
| R-119                       | 0+00            | Storm Manhole, 48 In. Dia.             | 872.23 | 12" SE 867.67<br>12" S 865.60<br>12" N 865.60                  | 8.63         | 2'   |
| R-120                       | ???             | Storm High Capacity Inlet, 48 In. Dia. | 873.93 | 6" N 870.50<br>6" S 870.50<br>12" NW 870.00                    | 5.93         | 2'   |
| R-121                       | 0+59            | Storm High Capacity Inlet, 48 In. Dia. | 874.09 | 6" S 870.33<br>6" N 870.33<br>12" N 870.44                     | 5.76         | 2'   |



| EXISTING STORM SEWER STRUCTURE REMOVAL TABLE |              |                   |
|----------------------------------------------|--------------|-------------------|
| STRUCTURE                                    | DEPTH (Feet) | NOTES             |
| 88-60219                                     | 4.27         | Drop Inlet REMOVE |
| 88-60225                                     | 2.86         | Ex Inlet REMOVE   |
| 88-60224                                     | 2.01         | Ex Inlet REMOVE   |
| 88-60217                                     | 3.48         | Drop Inlet REMOVE |
| 88-60218                                     | 4.36         | Ex Inlet REMOVE   |

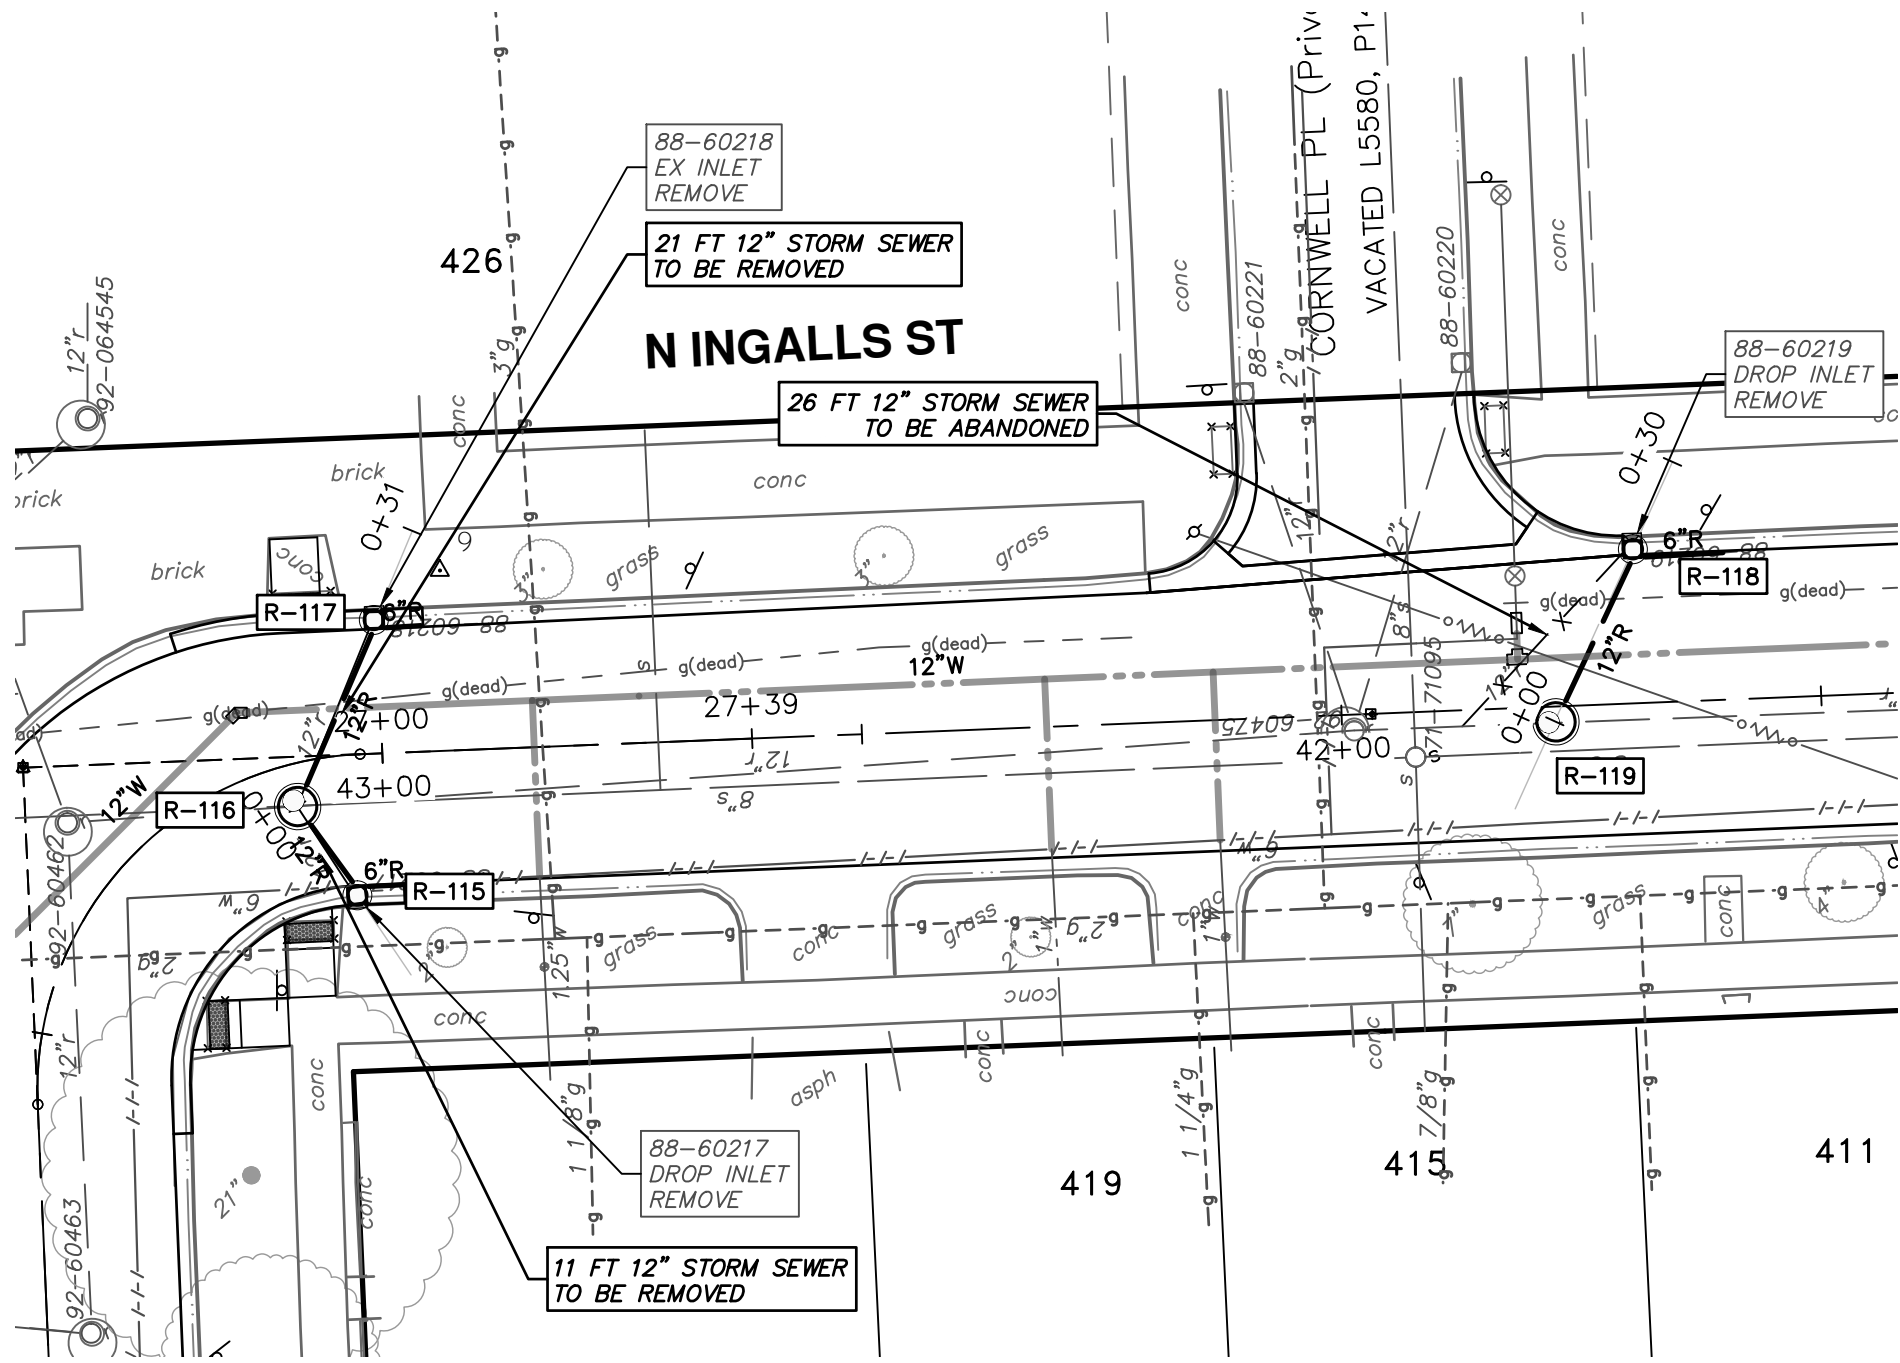



R-115 - R-117

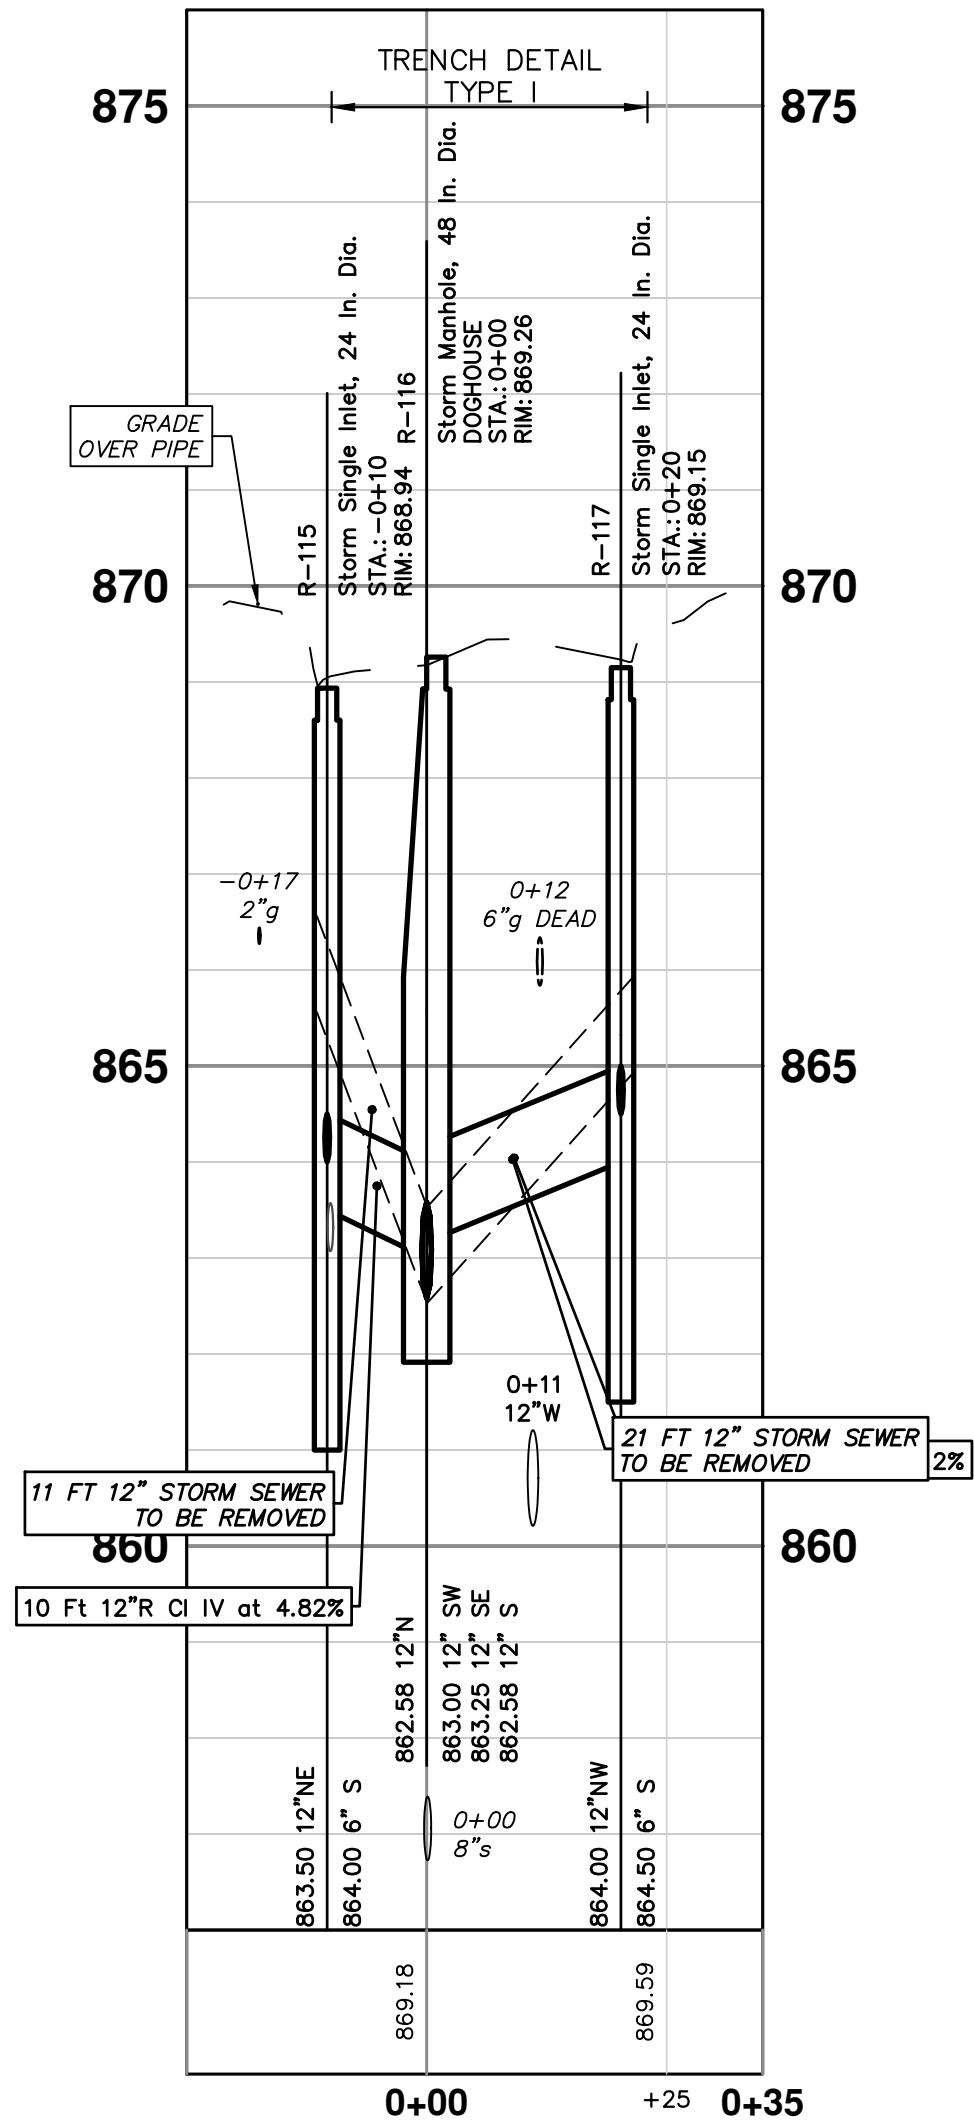

R-119 - R-118

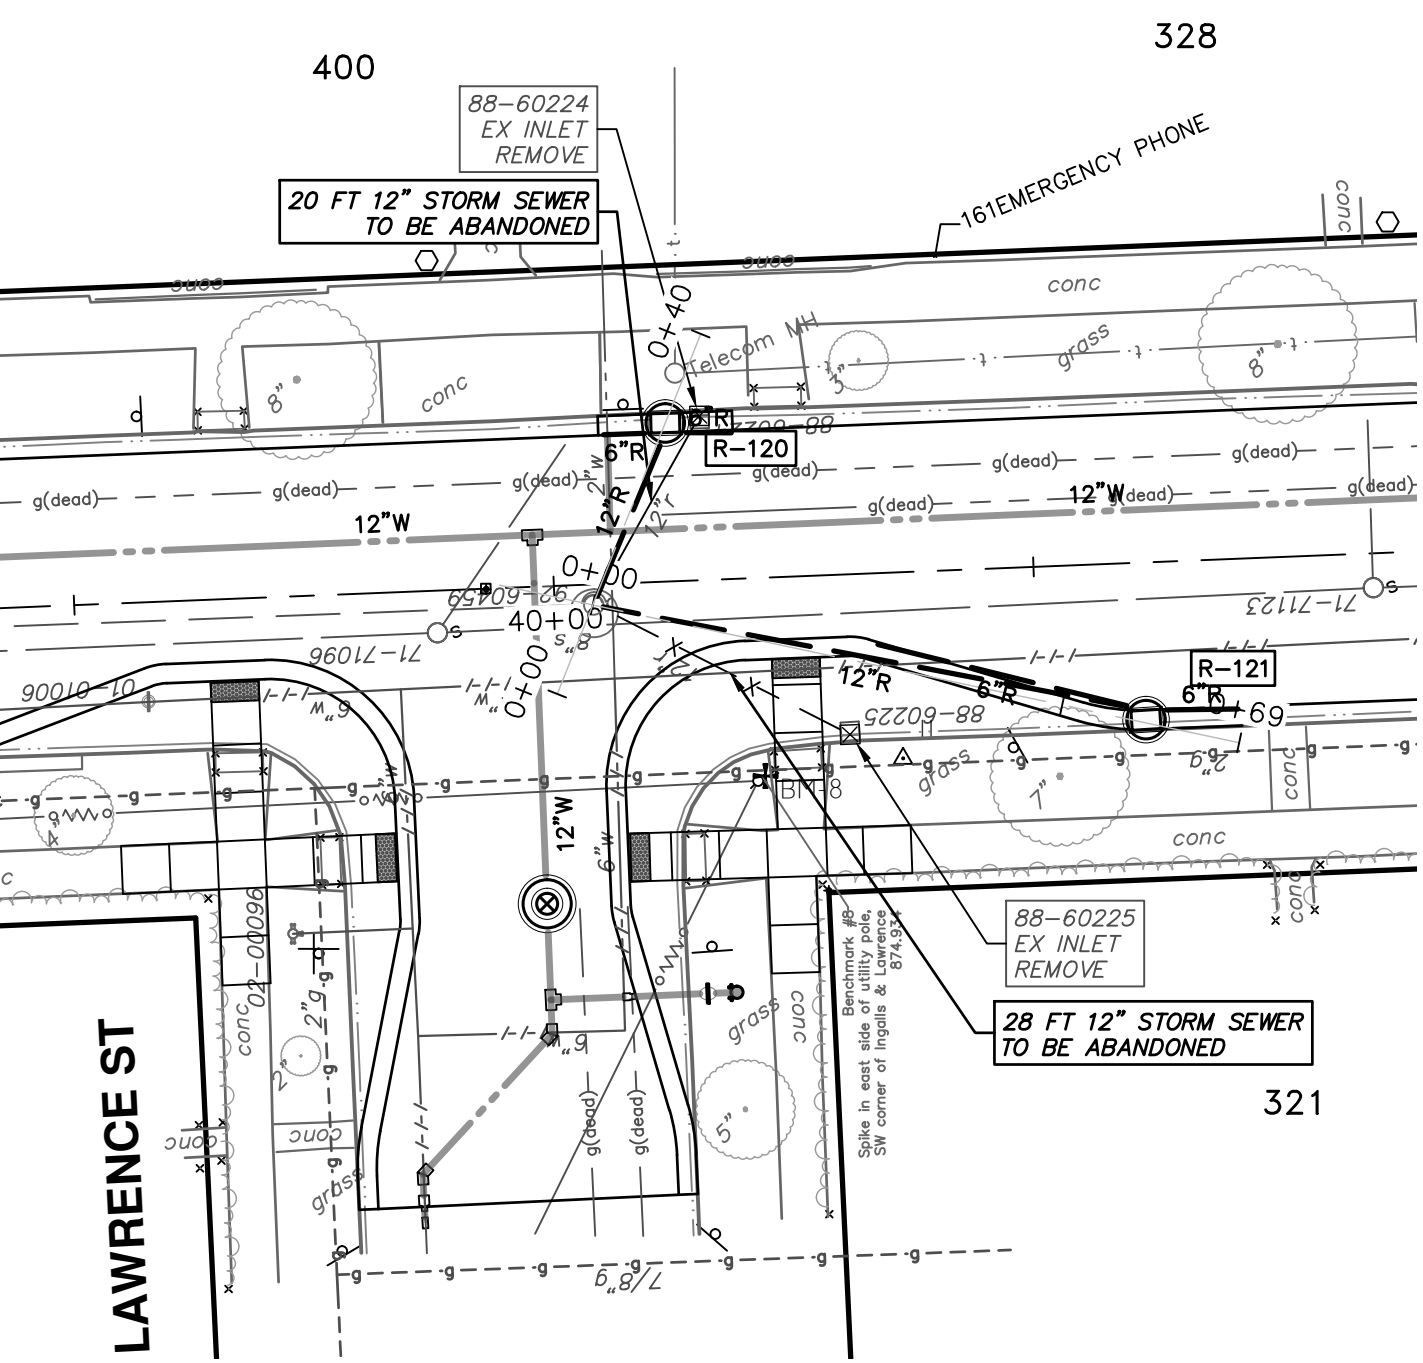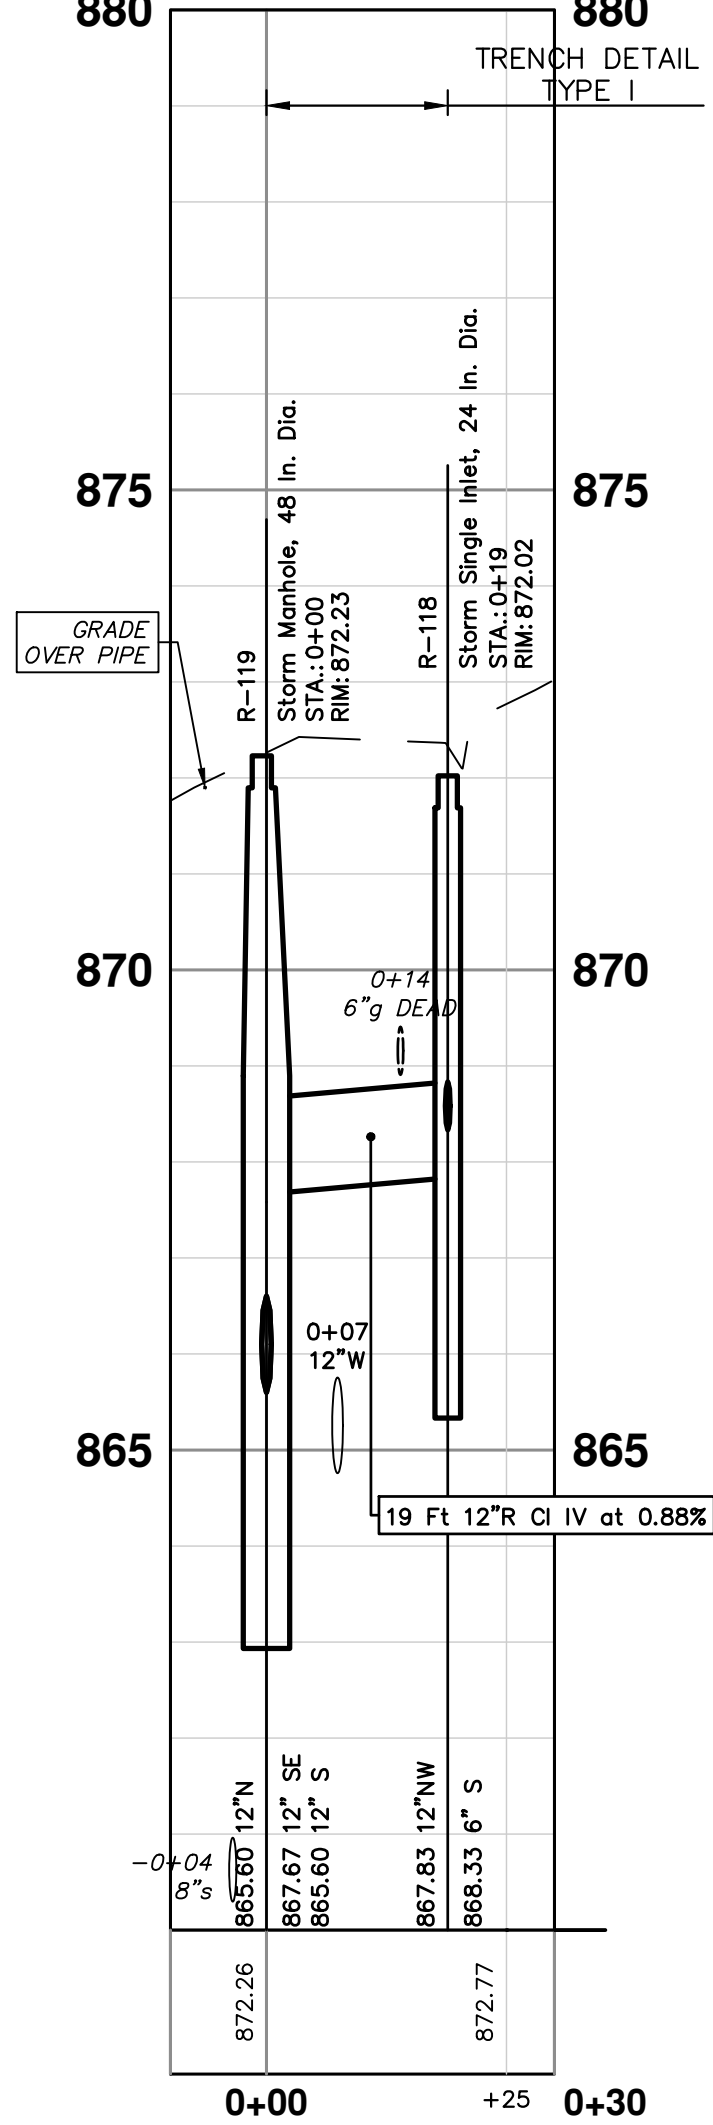

92-60459 - R-121 92-60459 - R-120

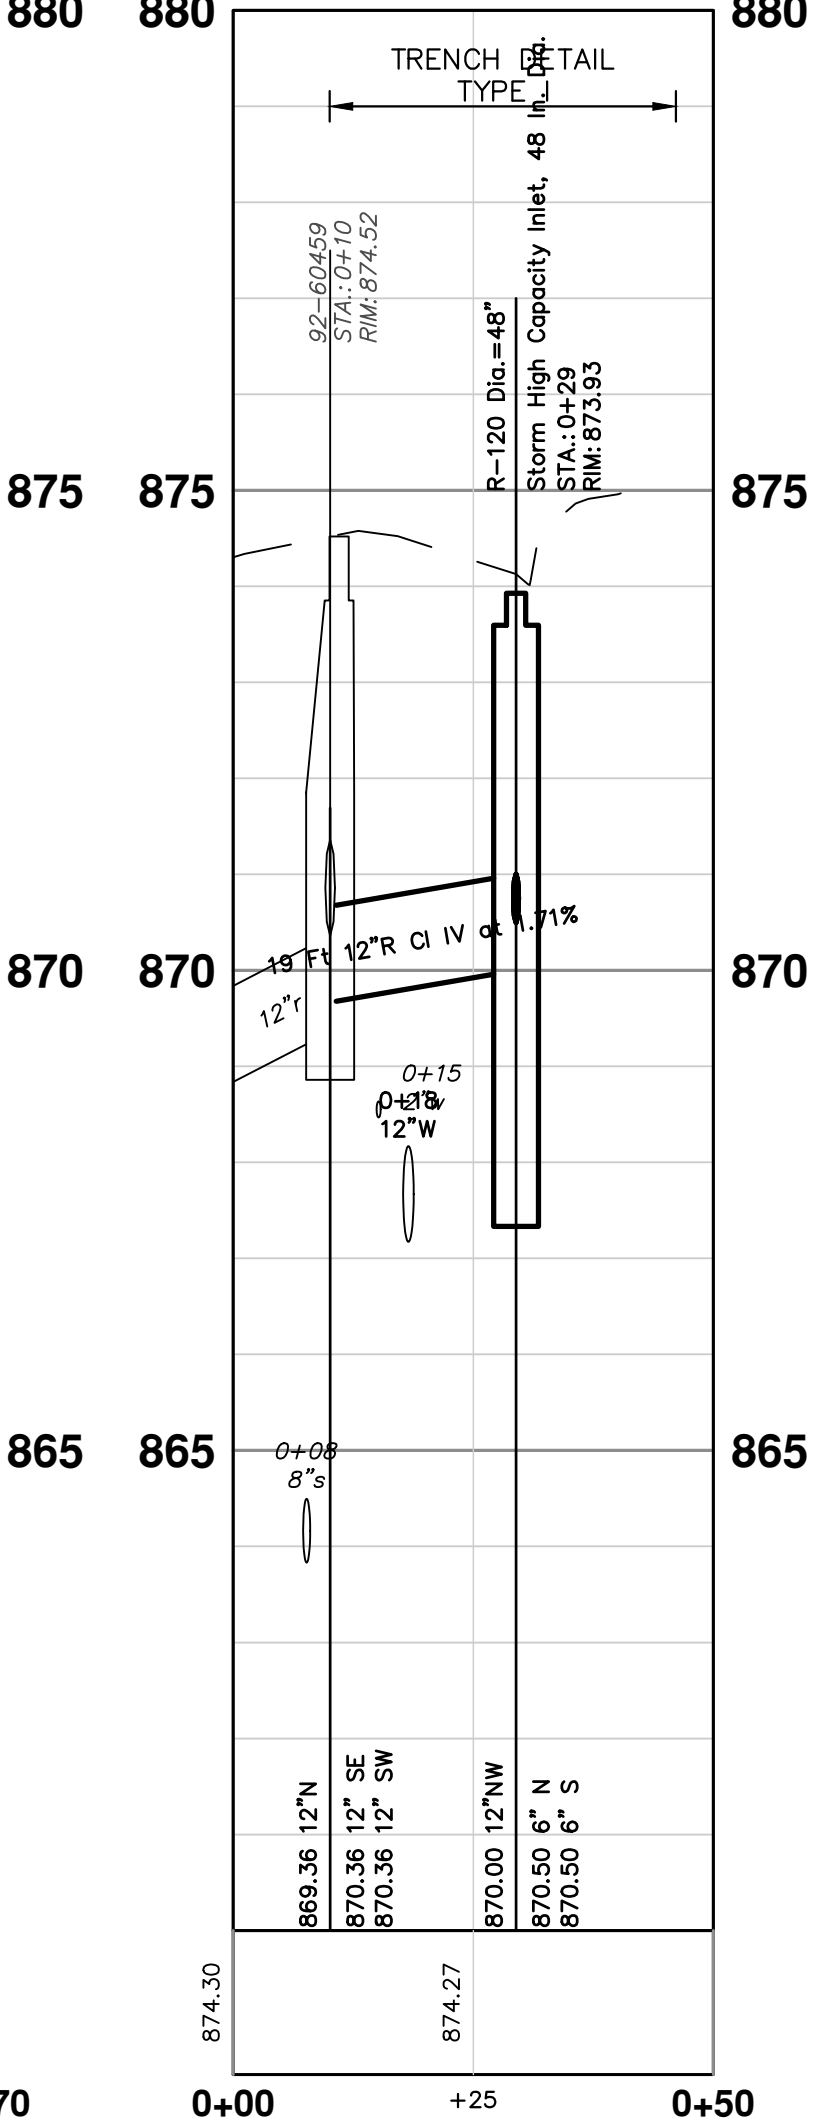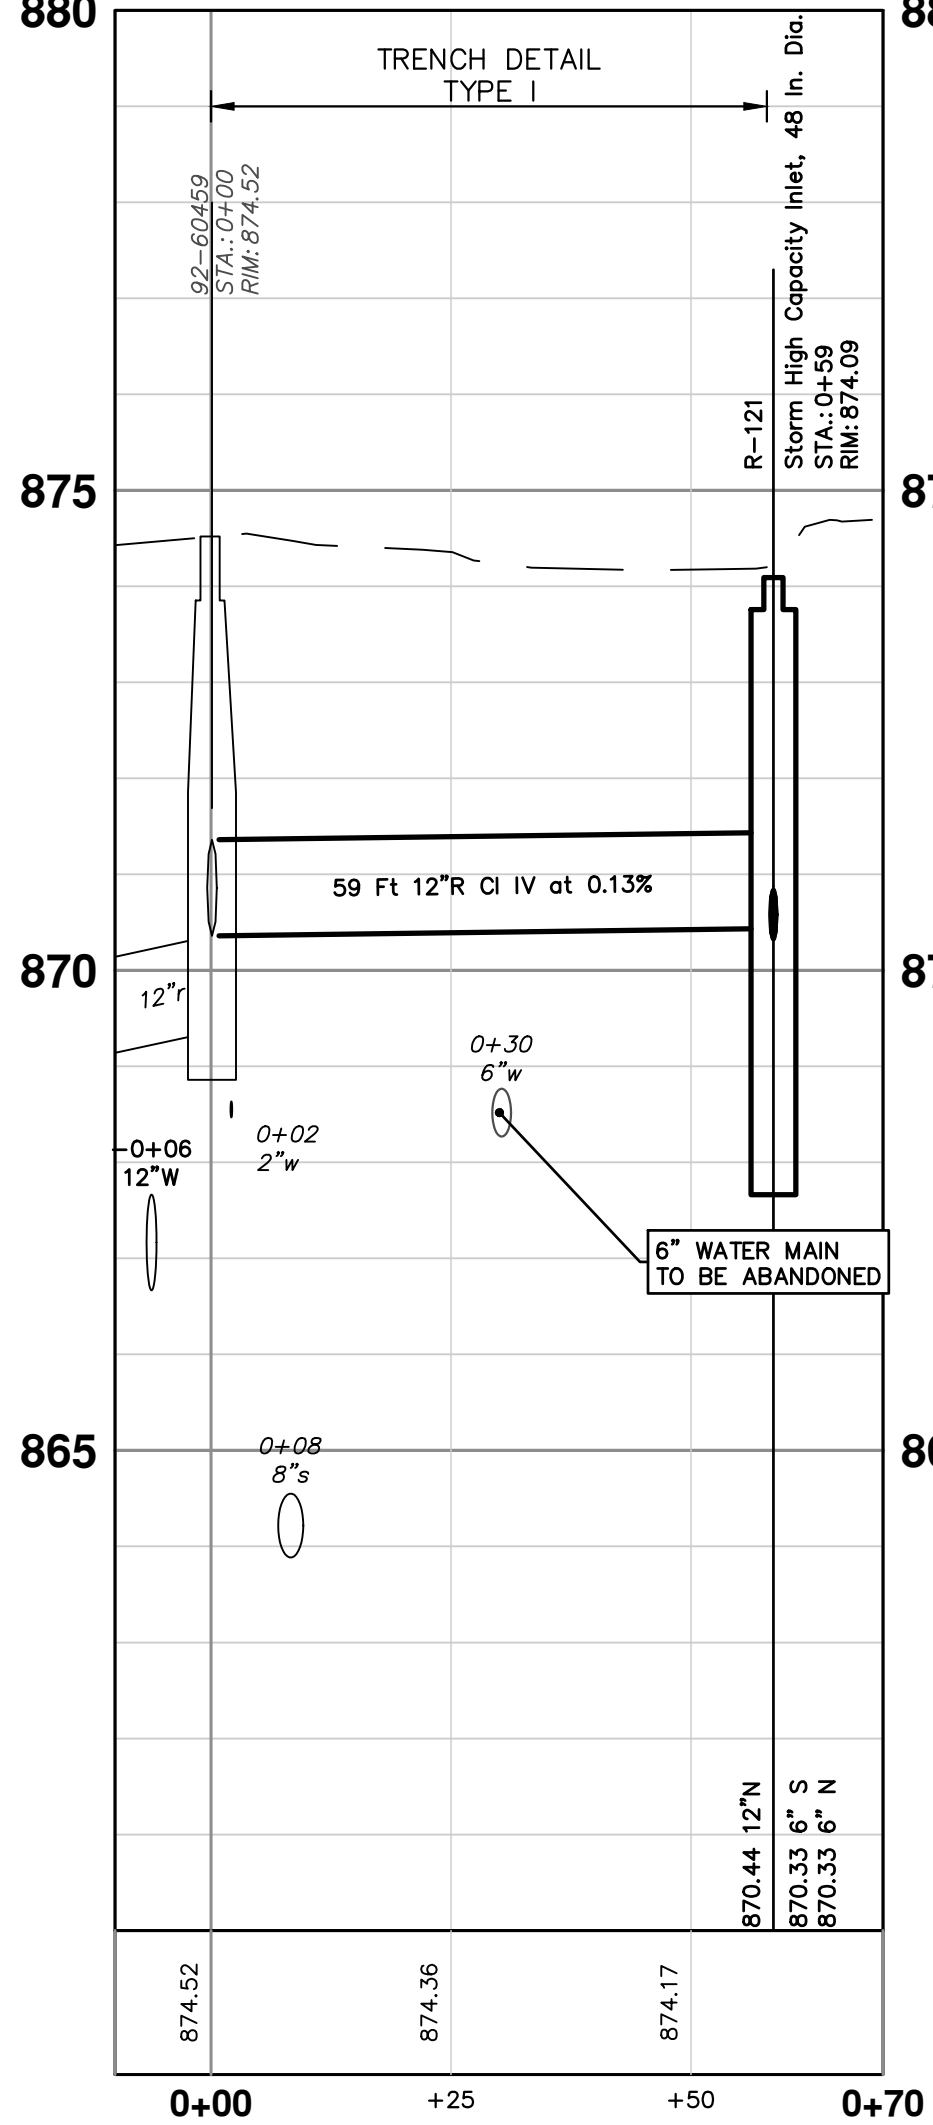

CITY OF ANN ARBOR  
PUBLIC SERVICES  
301 EAST HURON STREET  
ANN ARBOR, MI 48106  
P.O. BOX 8647  
734.794.4410  
www.a2gov.org





Know what's below.  
Call before you dig.

| REV. | DATE     | DESCRIPTION |
|------|----------|-------------|
| 00   | 01-30-26 | OUT FOR BID |
| A2D  |          | DRAWN       |
| IVK  |          | CHECKED     |






R:\2025012 Ingalls Kingsley WM Rsurf\Plan Production\20250125trm.dwg Dwg Created: 28-Jan-26 -- a2 standard bw.stb -- Plot Date: 29-Jan-26

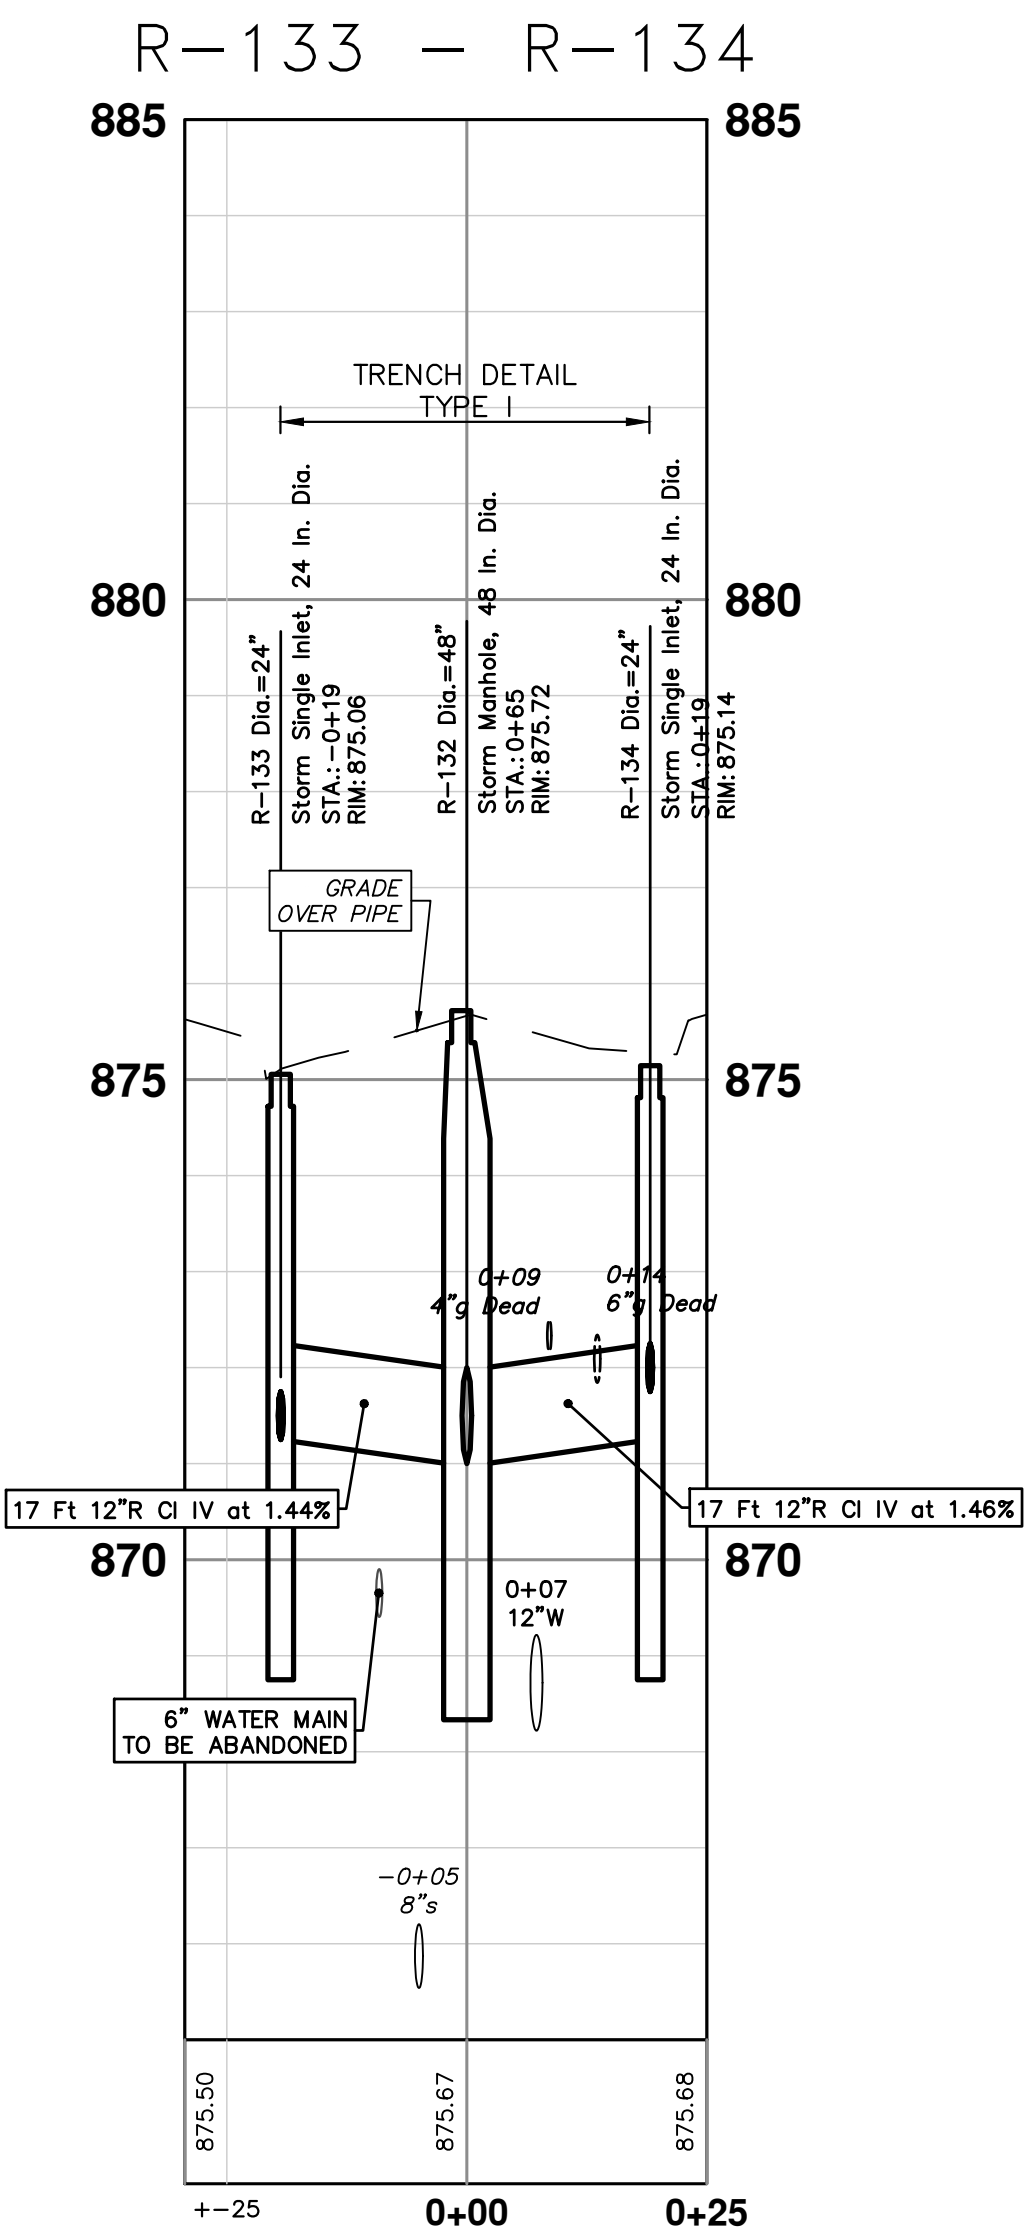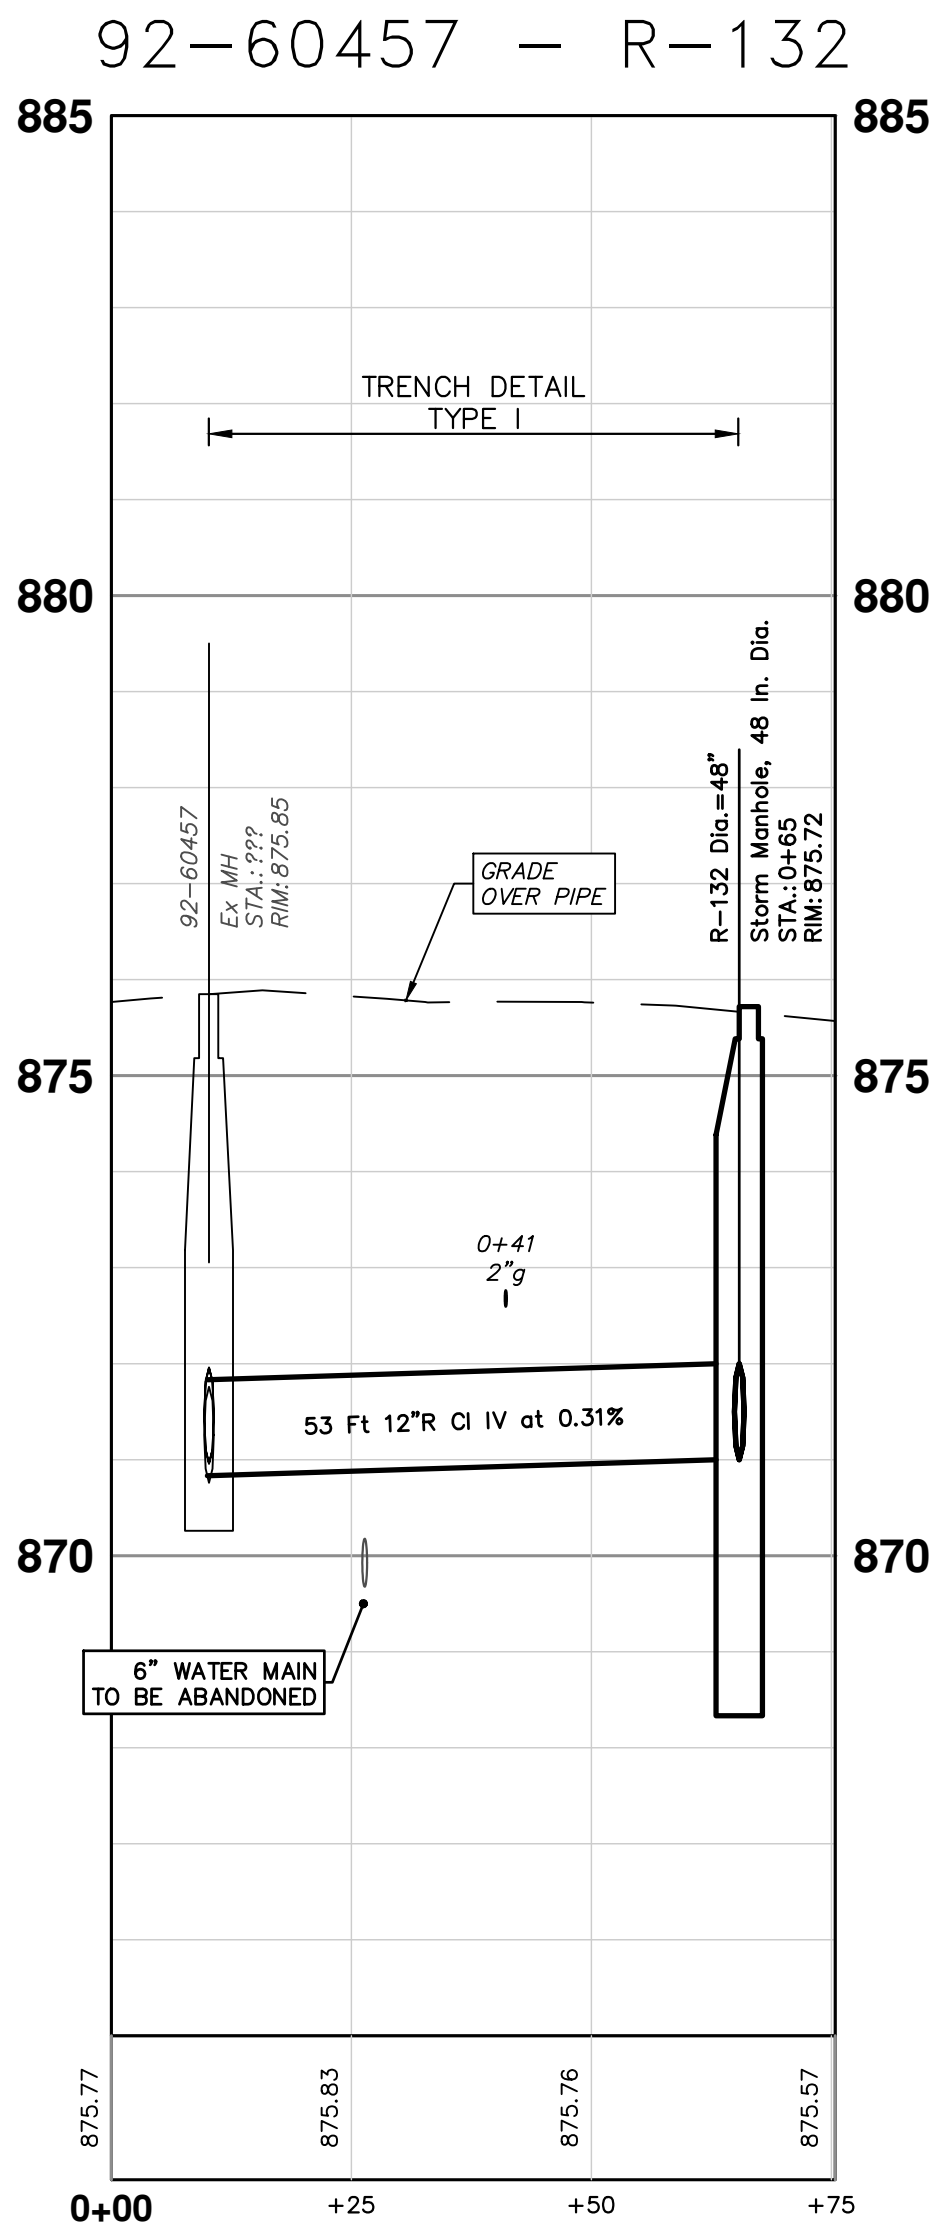

| STORM SEWER STRUCTURE TABLE |                 |                                 |        |                                                |              |      |
|-----------------------------|-----------------|---------------------------------|--------|------------------------------------------------|--------------|------|
| STRUCTURE                   | UTILITY STATION | TYPE                            | RIM    | INVERTS                                        | DEPTH (Feet) | SUMP |
| R-122                       | 0+46            | Storm Single Inlet, 24 In. Dia. | 875.14 | 6" S 871.67<br>6" N 871.67<br>12" N 871.17     | 5.98         | 2'   |
| R-123                       | 0+33            | Storm Single Inlet, 24 In. Dia. | 875.22 | 6" S 871.75<br>12" NW 871.25                   | 5.97         | 2'   |
| R-132                       | 0+65            | Storm Manhole, 48 In. Dia.      | 875.72 | 12" NW 871.00<br>12" NE 871.00<br>12" S 871.00 | 6.72         | 2'   |
| R-133                       | 0+19            | Storm Single Inlet, 24 In. Dia. | 875.06 | 6" N 871.25<br>6" S 871.25<br>12" SE 871.25    | 5.81         | 2'   |
| R-134                       | 0+19            | Storm Single Inlet, 24 In. Dia. | 875.14 | 6" S 871.75<br>6" N 871.75<br>12" SW 871.25    | 5.89         | 2'   |

| EXISTING STORM SEWER STRUCTURE REMOVAL TABLE |              |                 |
|----------------------------------------------|--------------|-----------------|
| STRUCTURE                                    | DEPTH (Feet) | NOTES           |
| 88-60199                                     | 3.28         | Ex Inlet REMOVE |
| 88-60198                                     | 3.28         | Ex Inlet REMOVE |

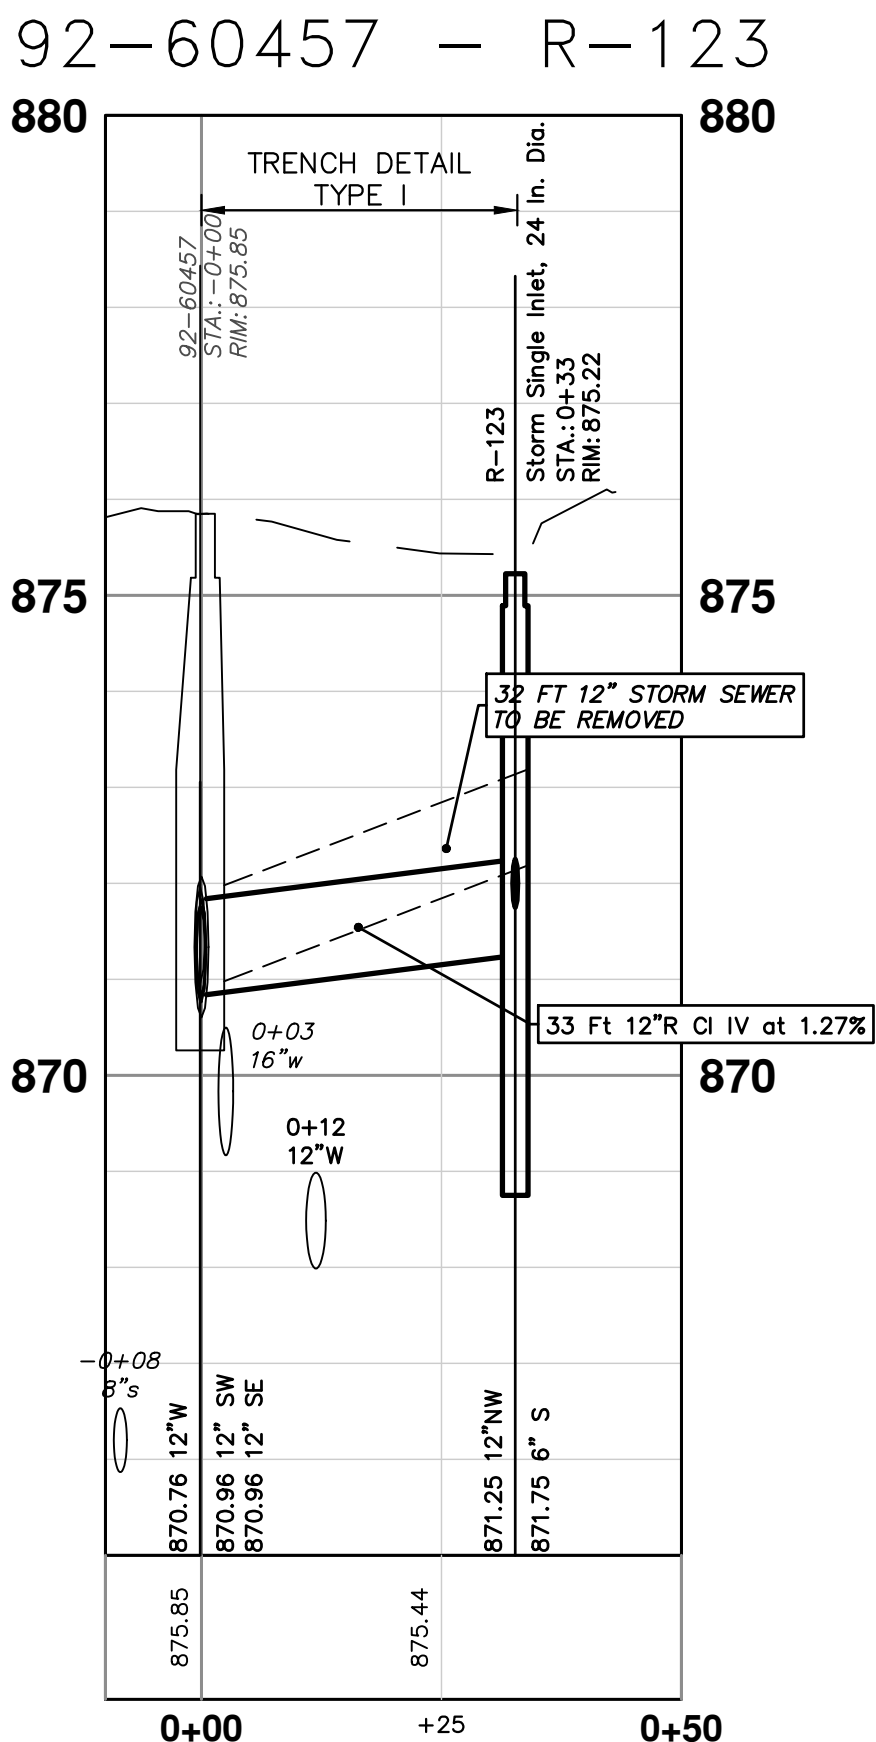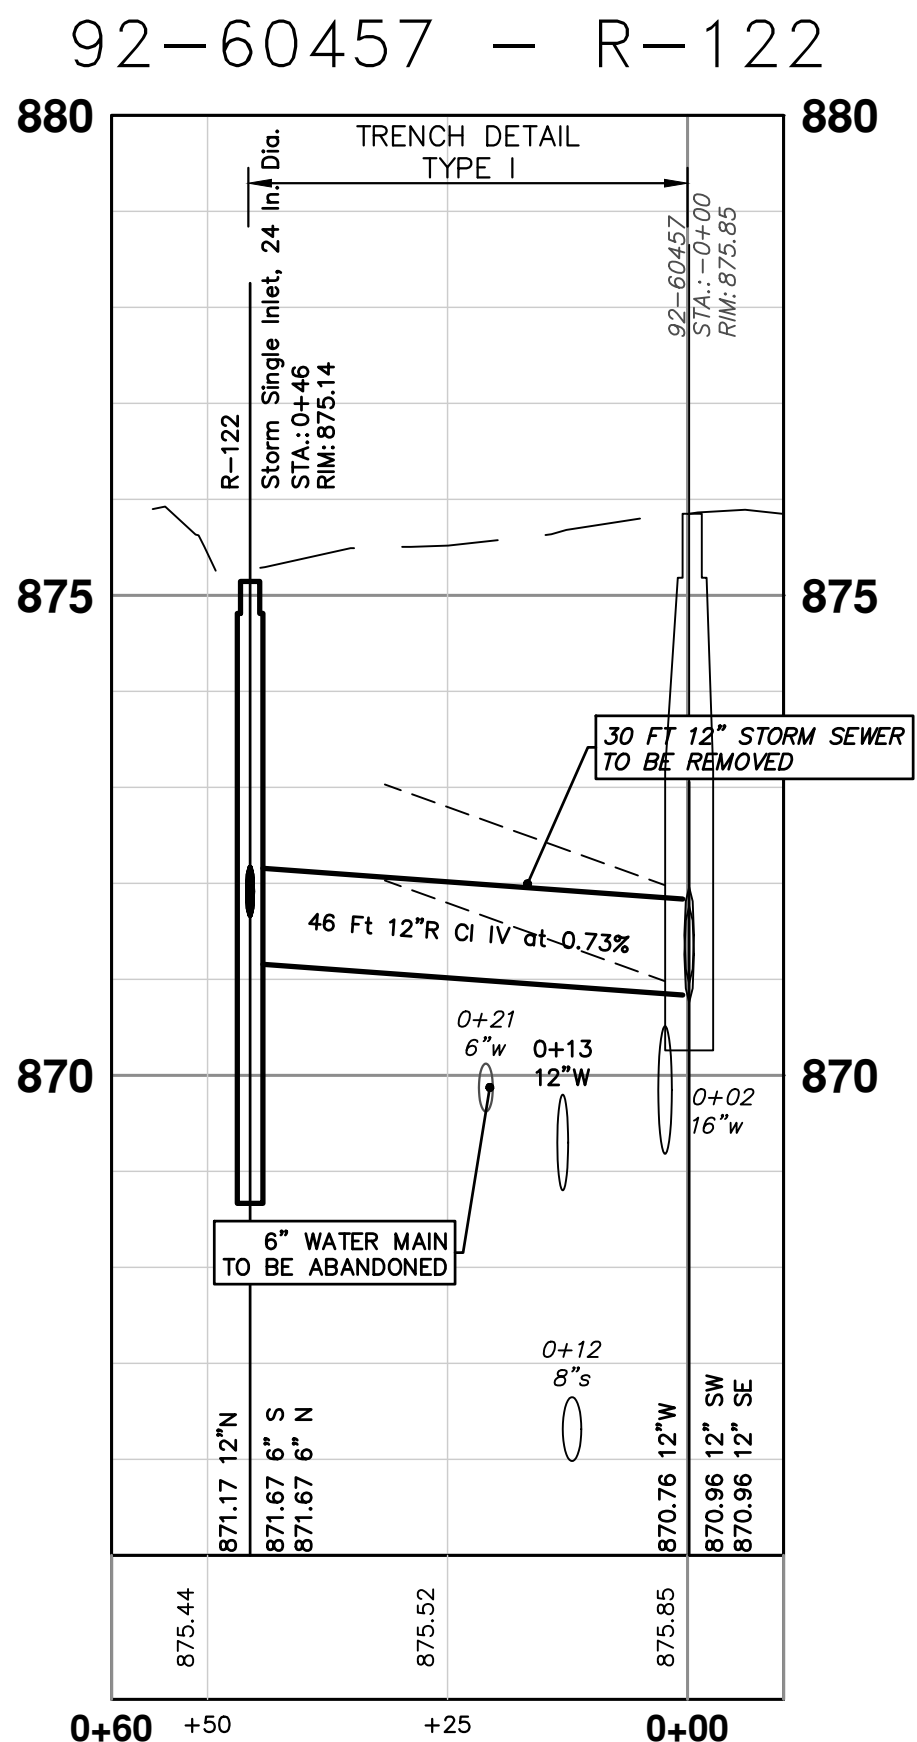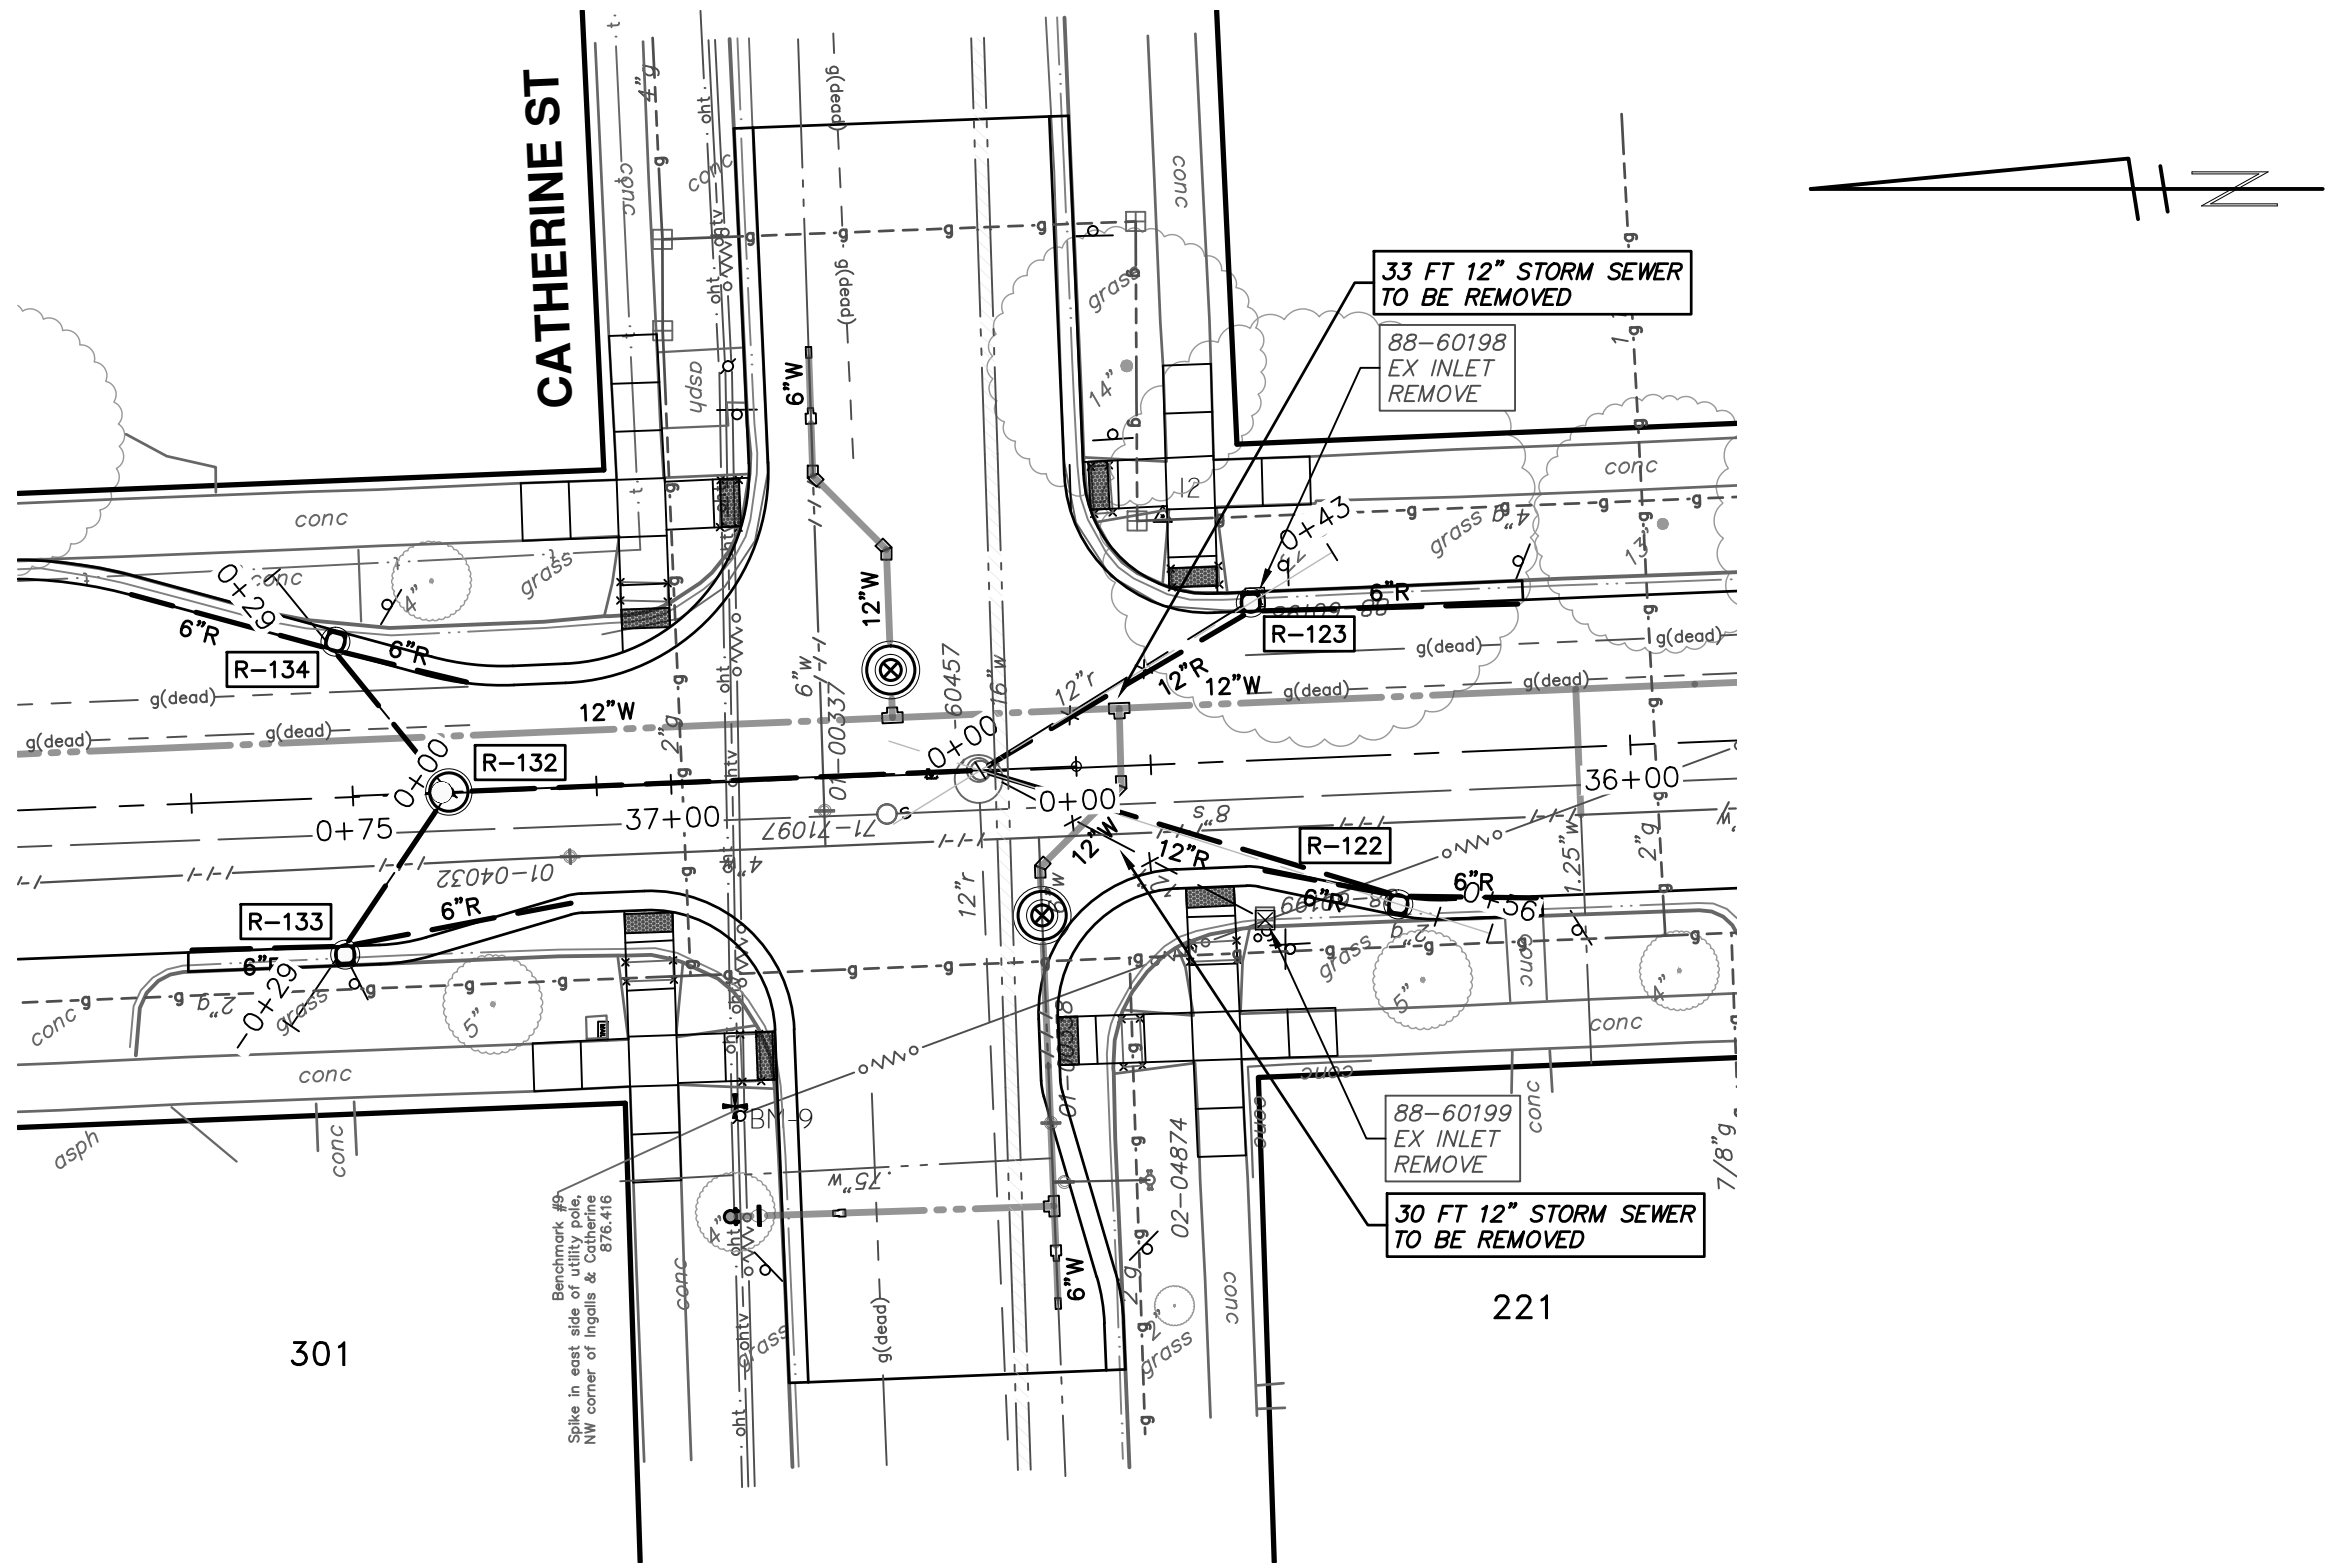





R:\2025012 Ingalls Kingsley WM Rsurf\Plan Production\20250125trm.dwg Dwg Created: 28-Jan-26 -- a2 standard bw.stb -- Plot Date: 29-Jan-26

| EXISTING STORM SEWER<br>STRUCTURE REMOVAL<br>TABLE |                 |                                |
|----------------------------------------------------|-----------------|--------------------------------|
| STRUCTURE                                          | DEPTH<br>(Feet) | NOTES                          |
| 88-60184                                           | 3.50            | Drop Inlet<br>REMOVE           |
| 88-60182                                           | 2.53            | Drop Inlet<br>REMOVE           |
| 88-60183                                           | 4.34            | Ex<br>Inlet-Junction<br>REMOVE |
| 88-60180                                           | 4.29            | Ex<br>Inlet-Junction<br>REMOVE |
| 88-60179                                           | 3.97            | Drop Inlet<br>REMOVE           |
| 88-60181                                           | 2.49            | Ex Inlet<br>REMOVE             |


| STORM SEWER STRUCTURE TABLE |                    |                                        |        |                                                                              |                 |      |
|-----------------------------|--------------------|----------------------------------------|--------|------------------------------------------------------------------------------|-----------------|------|
| STRUCTURE                   | UTILITY<br>STATION | TYPE                                   | RIM    | INVERTS                                                                      | DEPTH<br>(Feet) | SUMP |
| R-124                       | 0+11               | Storm Manhole, 48 In. Dia.             | 875.68 | 12" E 870.00<br>12" S 870.00<br>12" N 870.25<br>12" E 868.92<br>12" W 868.92 | 6.76            | 0'   |
| R-125                       | 0+65               | Storm High Capacity Inlet, 48 In. Dia. | 875.16 | 12" E 870.75<br>6" S 871.25<br>6" N 871.25<br>12" S 870.75                   | 6.41            | 2'   |
| R-126                       | 0+96               | Storm Single Inlet, 24 In. Dia.        | 875.16 | 6" S 871.62<br>6" N 871.64<br>12" W 871.00                                   | 6.16            | 2'   |
| R-127                       | 0+74               | Storm High Capacity Inlet, 48 In. Dia. | 875.40 | 12" N 871.17<br>6" E 871.67<br>6" W 871.67<br>12" W 871.17                   | 6.24            | 2'   |
| R-128                       | 1+04               | Storm High Capacity Inlet, 48 In. Dia. | 875.21 | 6" E 872.00<br>6" W 872.00<br>12" S 871.50                                   | 5.71            | 2'   |
| R-129                       | 0+50               | Storm High Capacity Inlet, 48 In. Dia. | 875.70 | 12" E 870.50<br>6" S 871.00<br>6" N 871.00<br>12" S 870.50                   | 7.20            | 2'   |
| R-130                       | 0+81               | Storm High Capacity Inlet, 48 In. Dia. | 875.78 | 6" S 871.50<br>6" N 871.50<br>12" W 871.00                                   | 6.78            | 2'   |

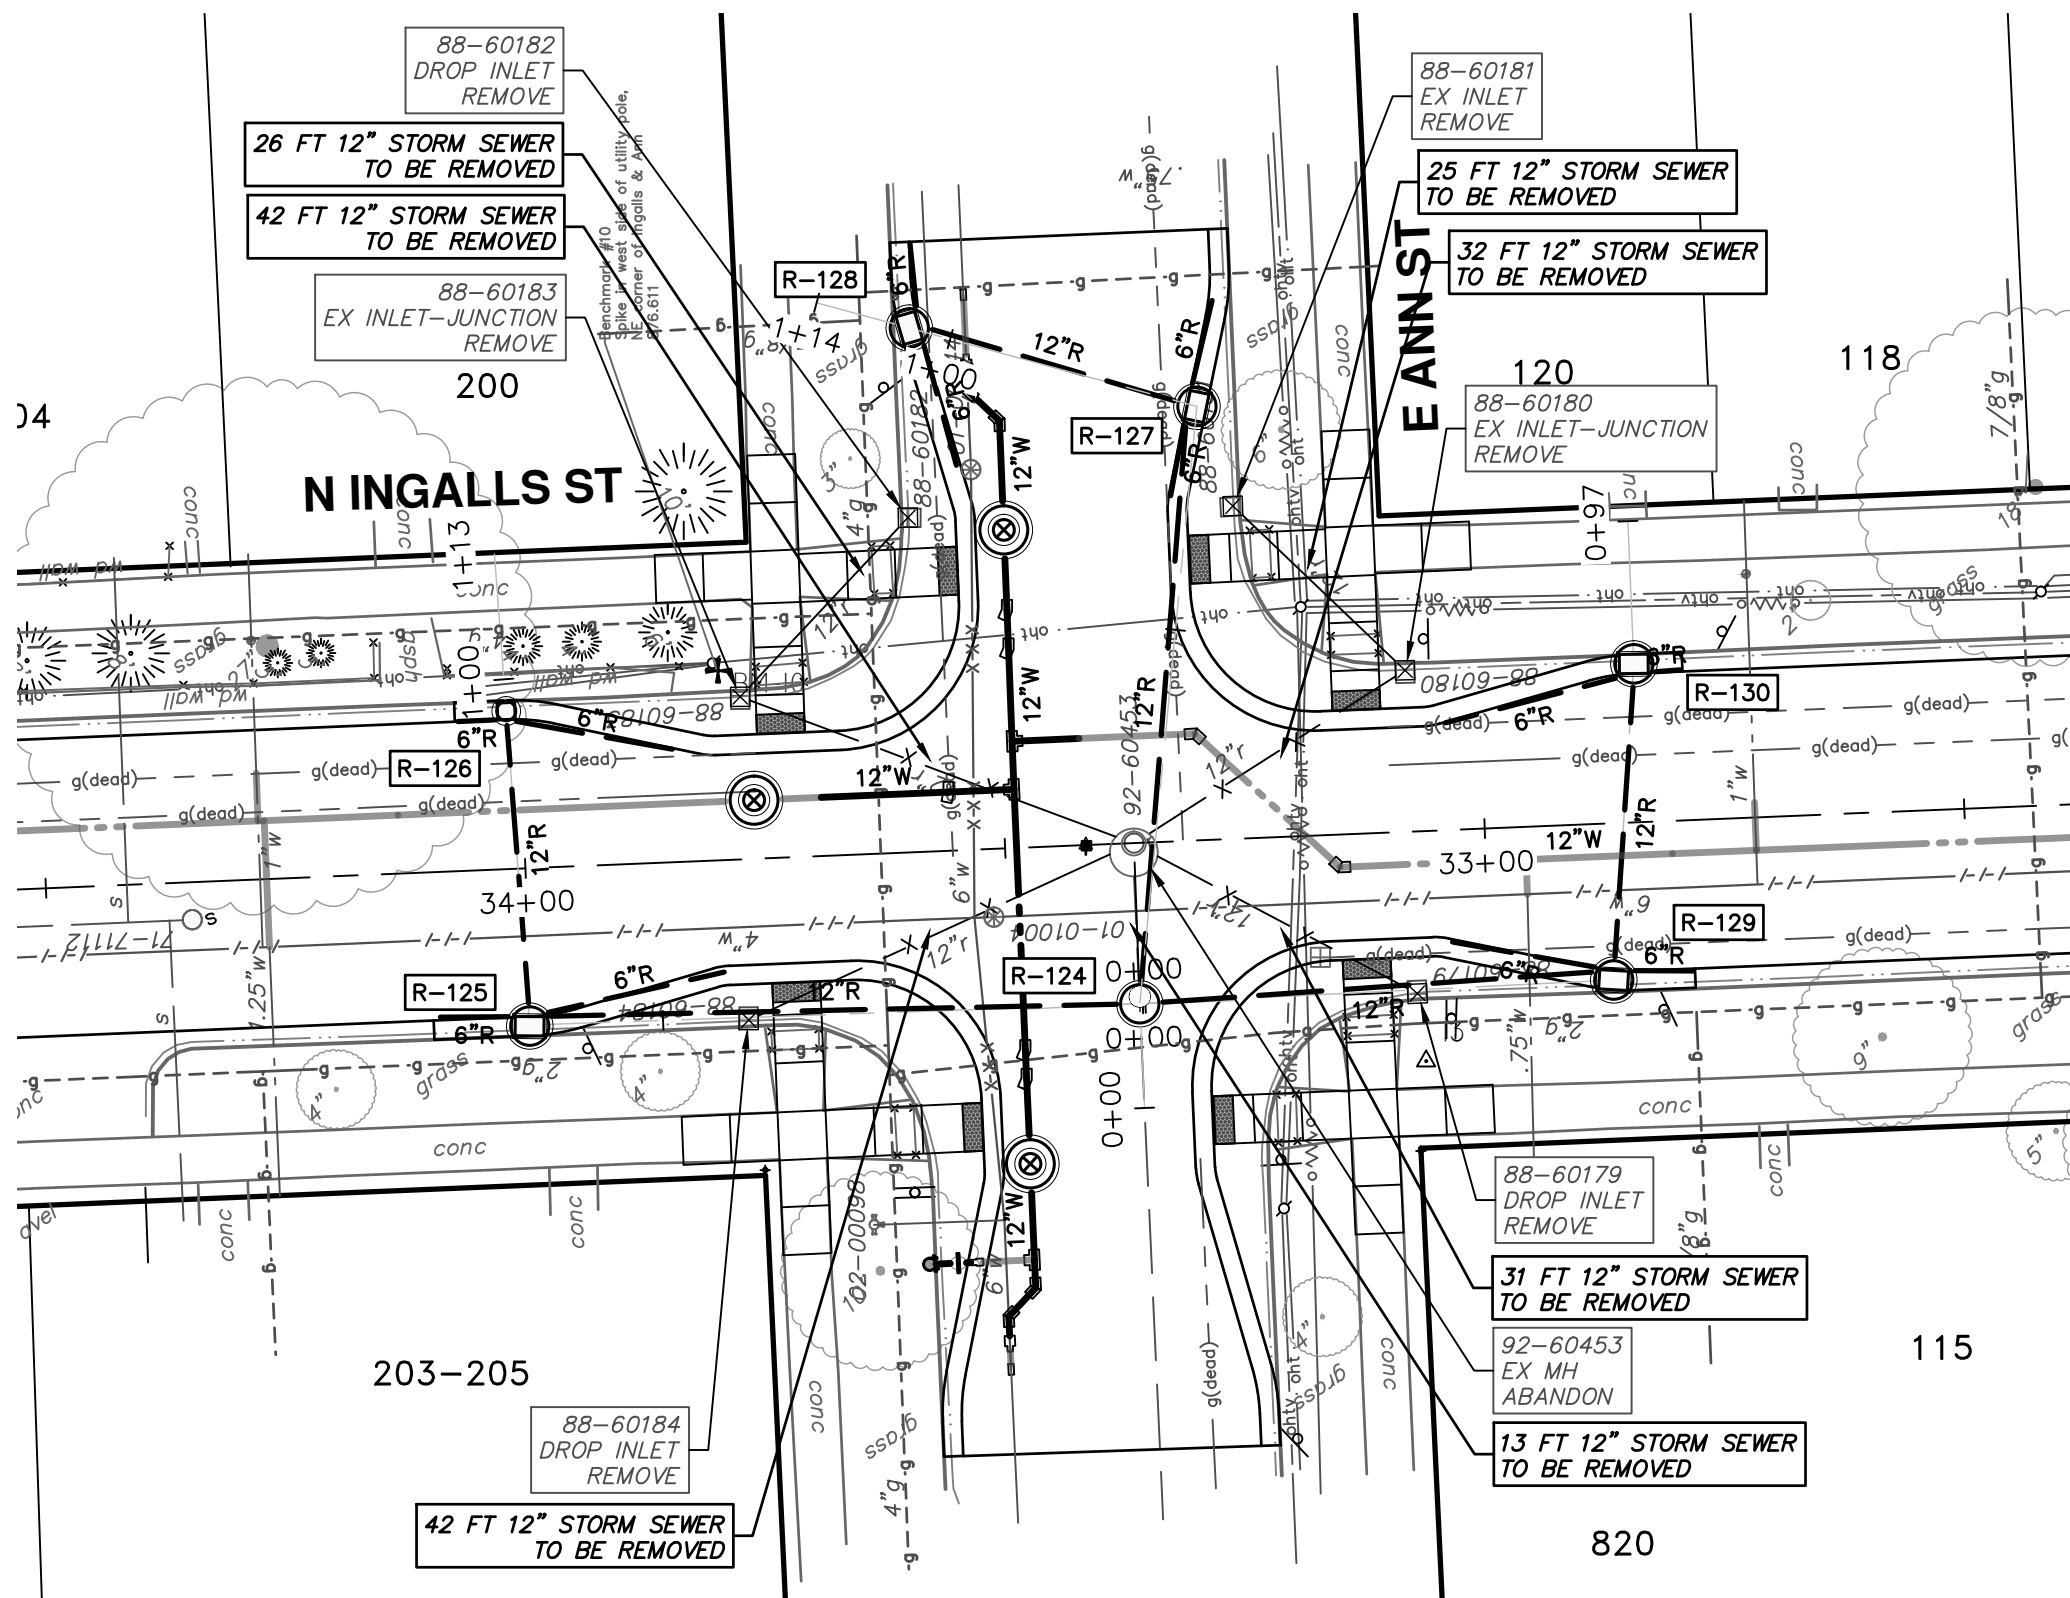


R-124 - R-128

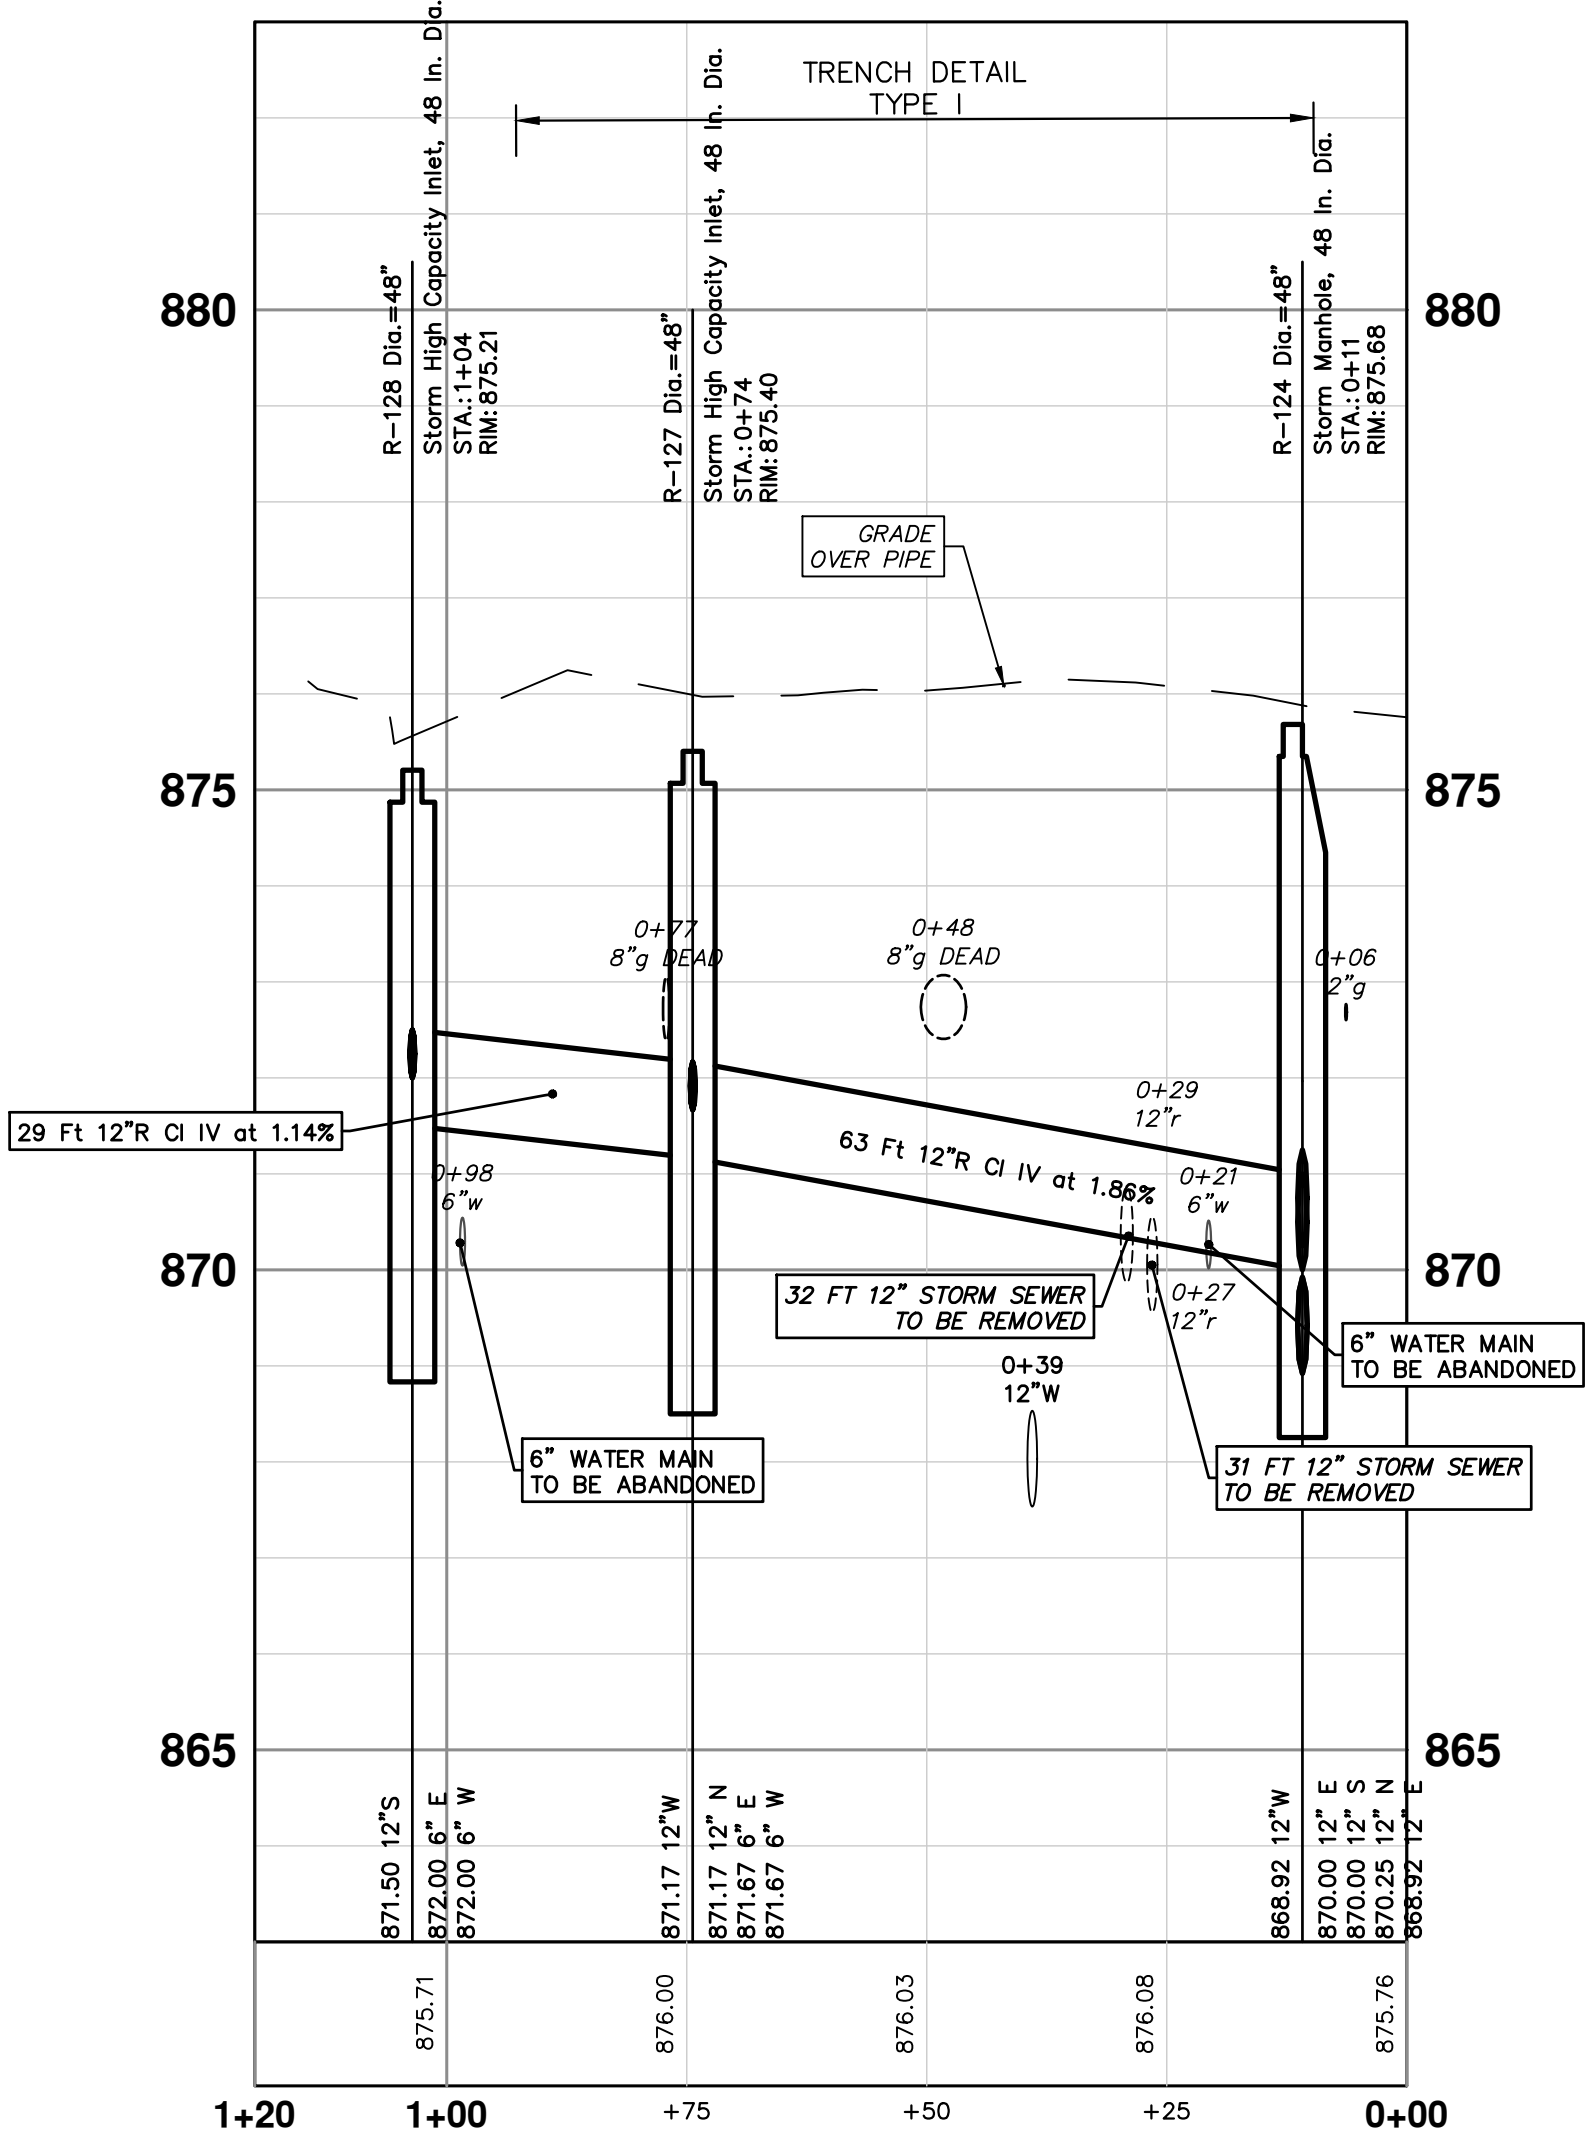

R-124 - R-126

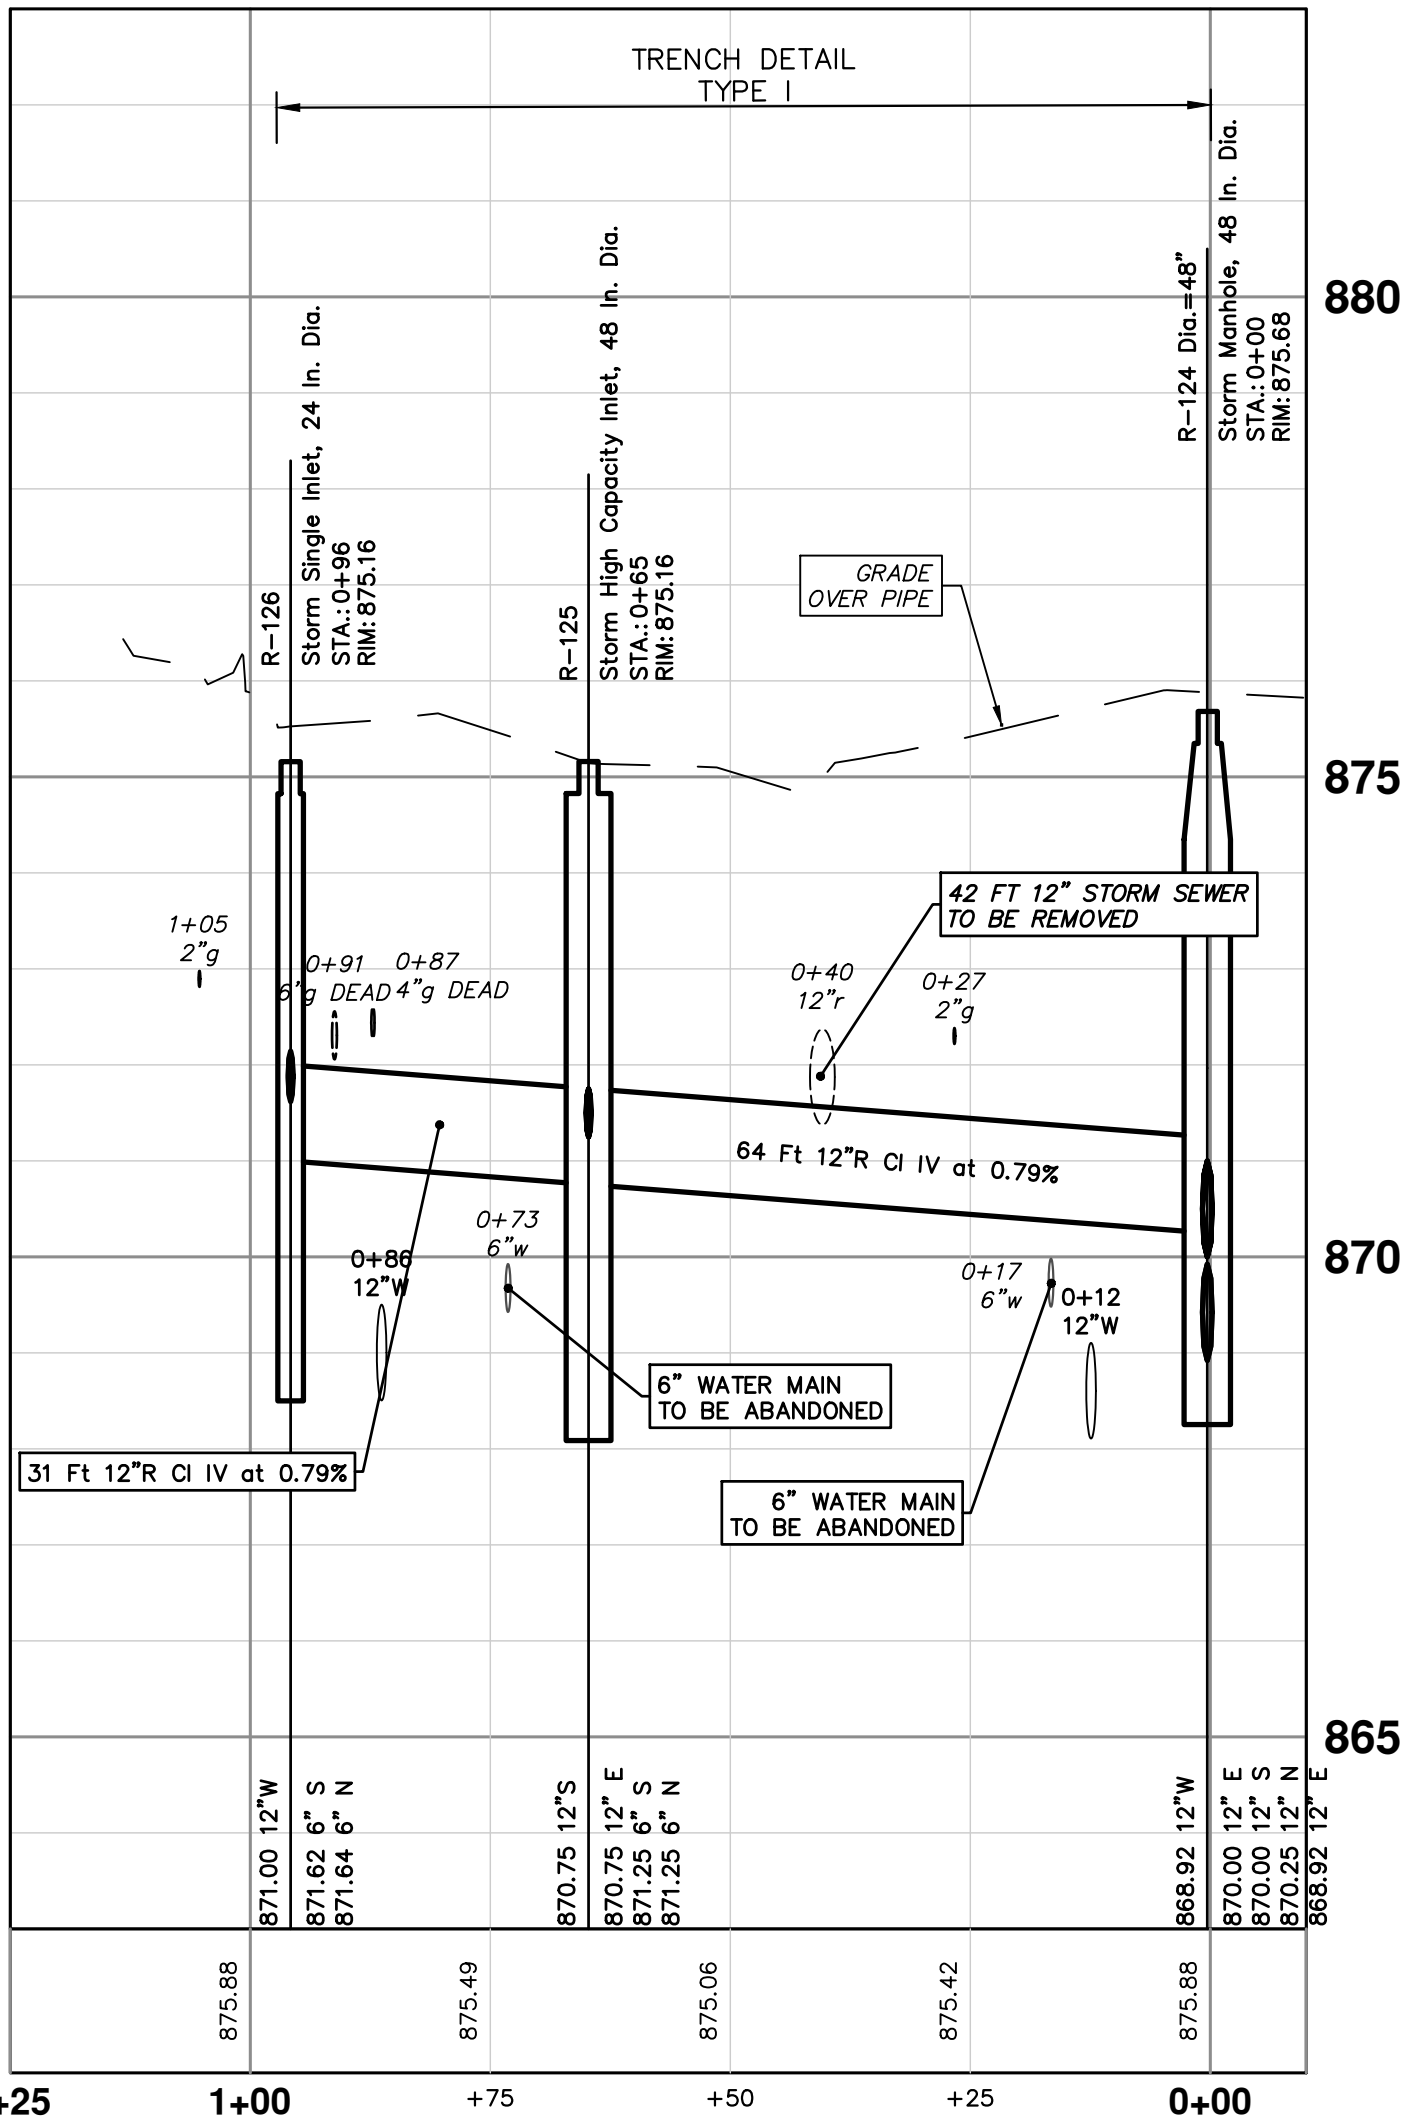


R-124 - R-130

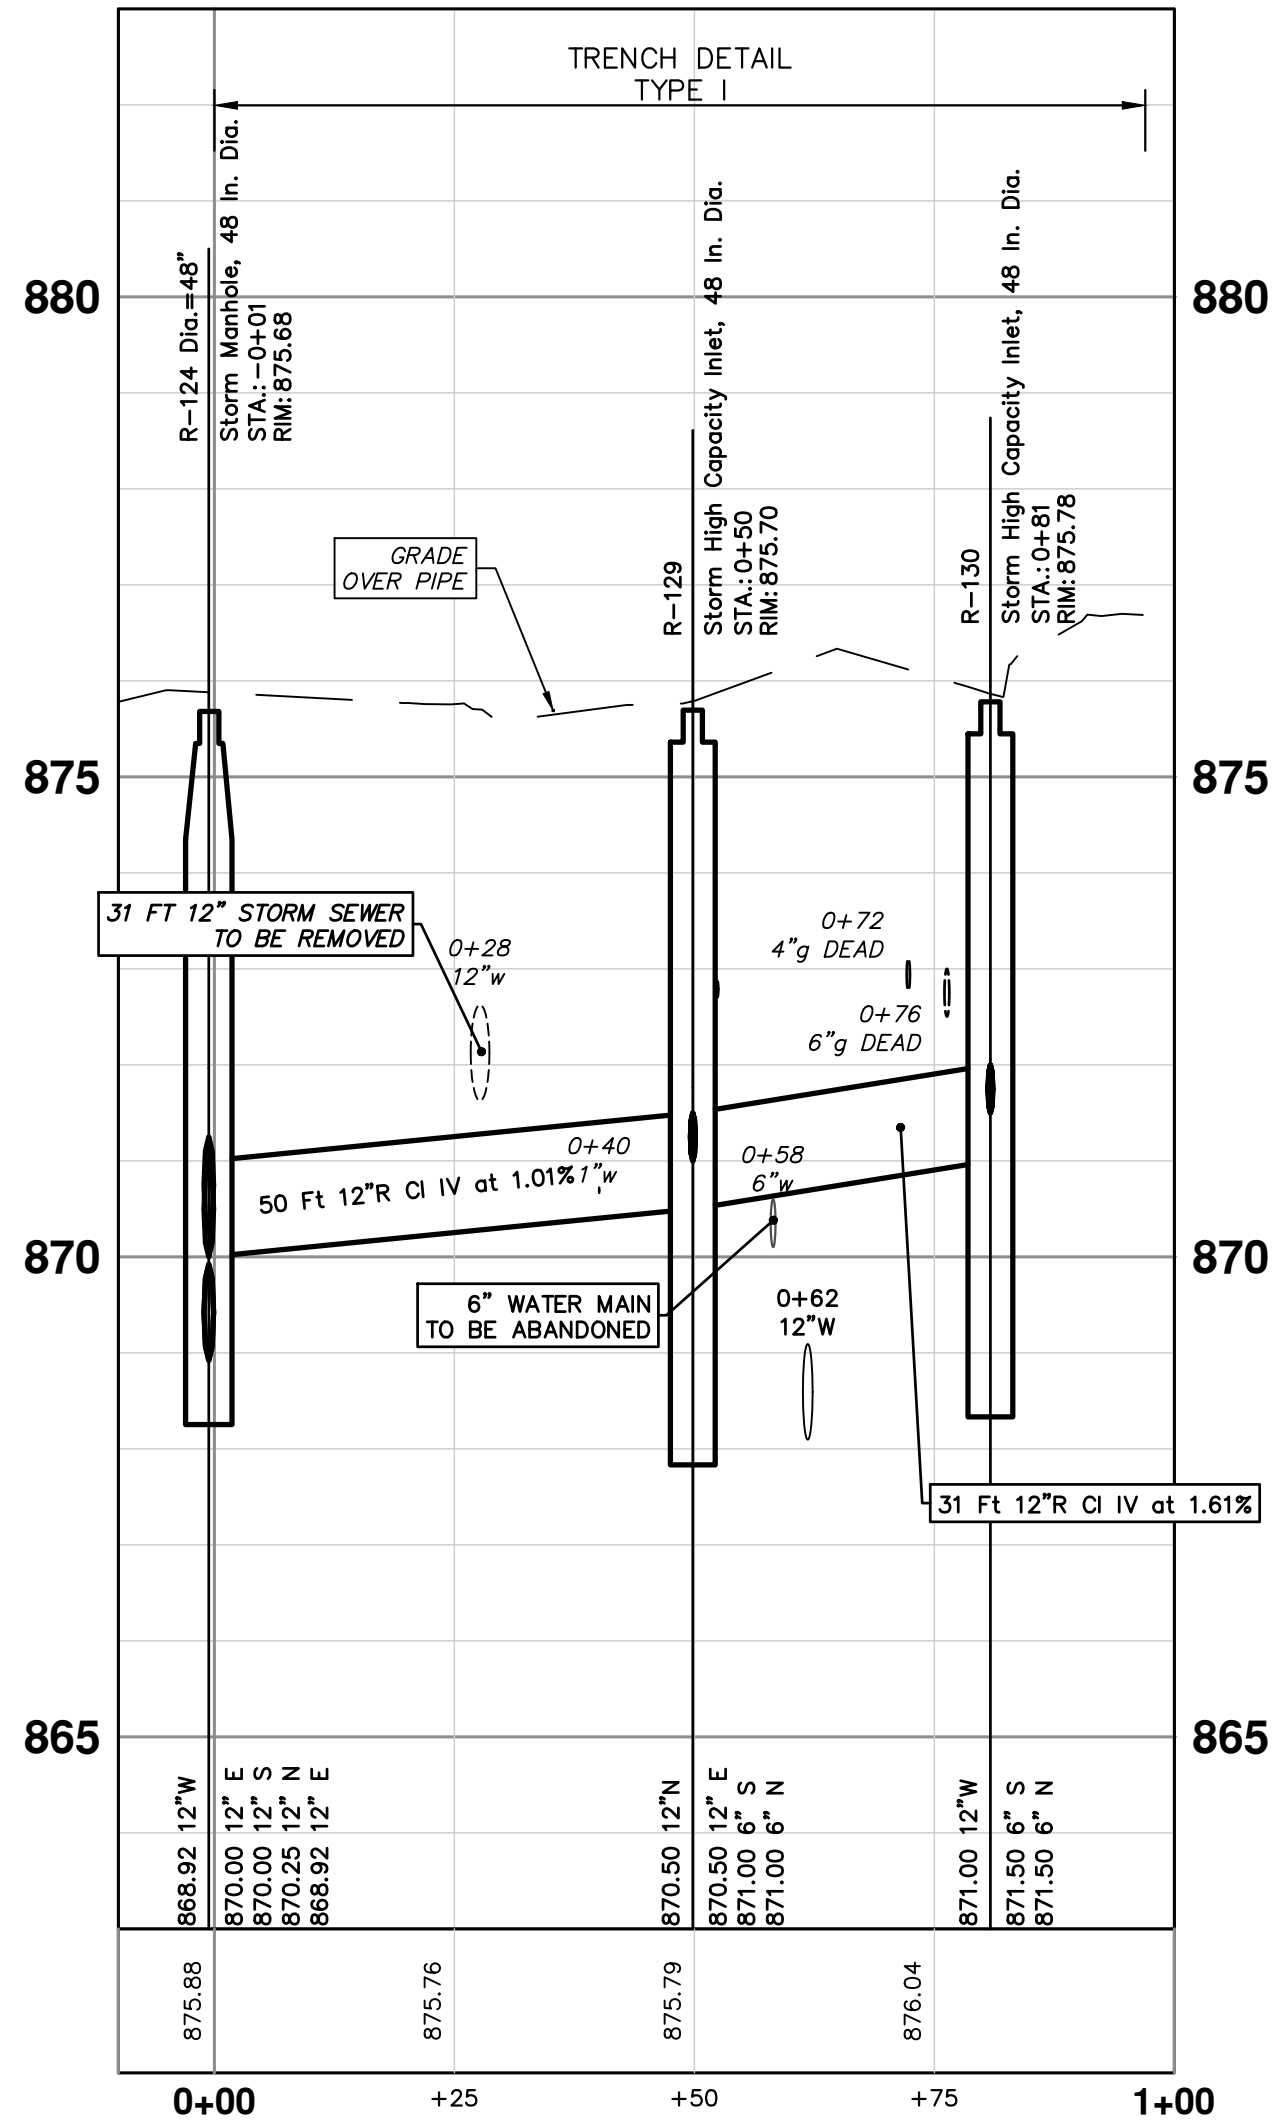








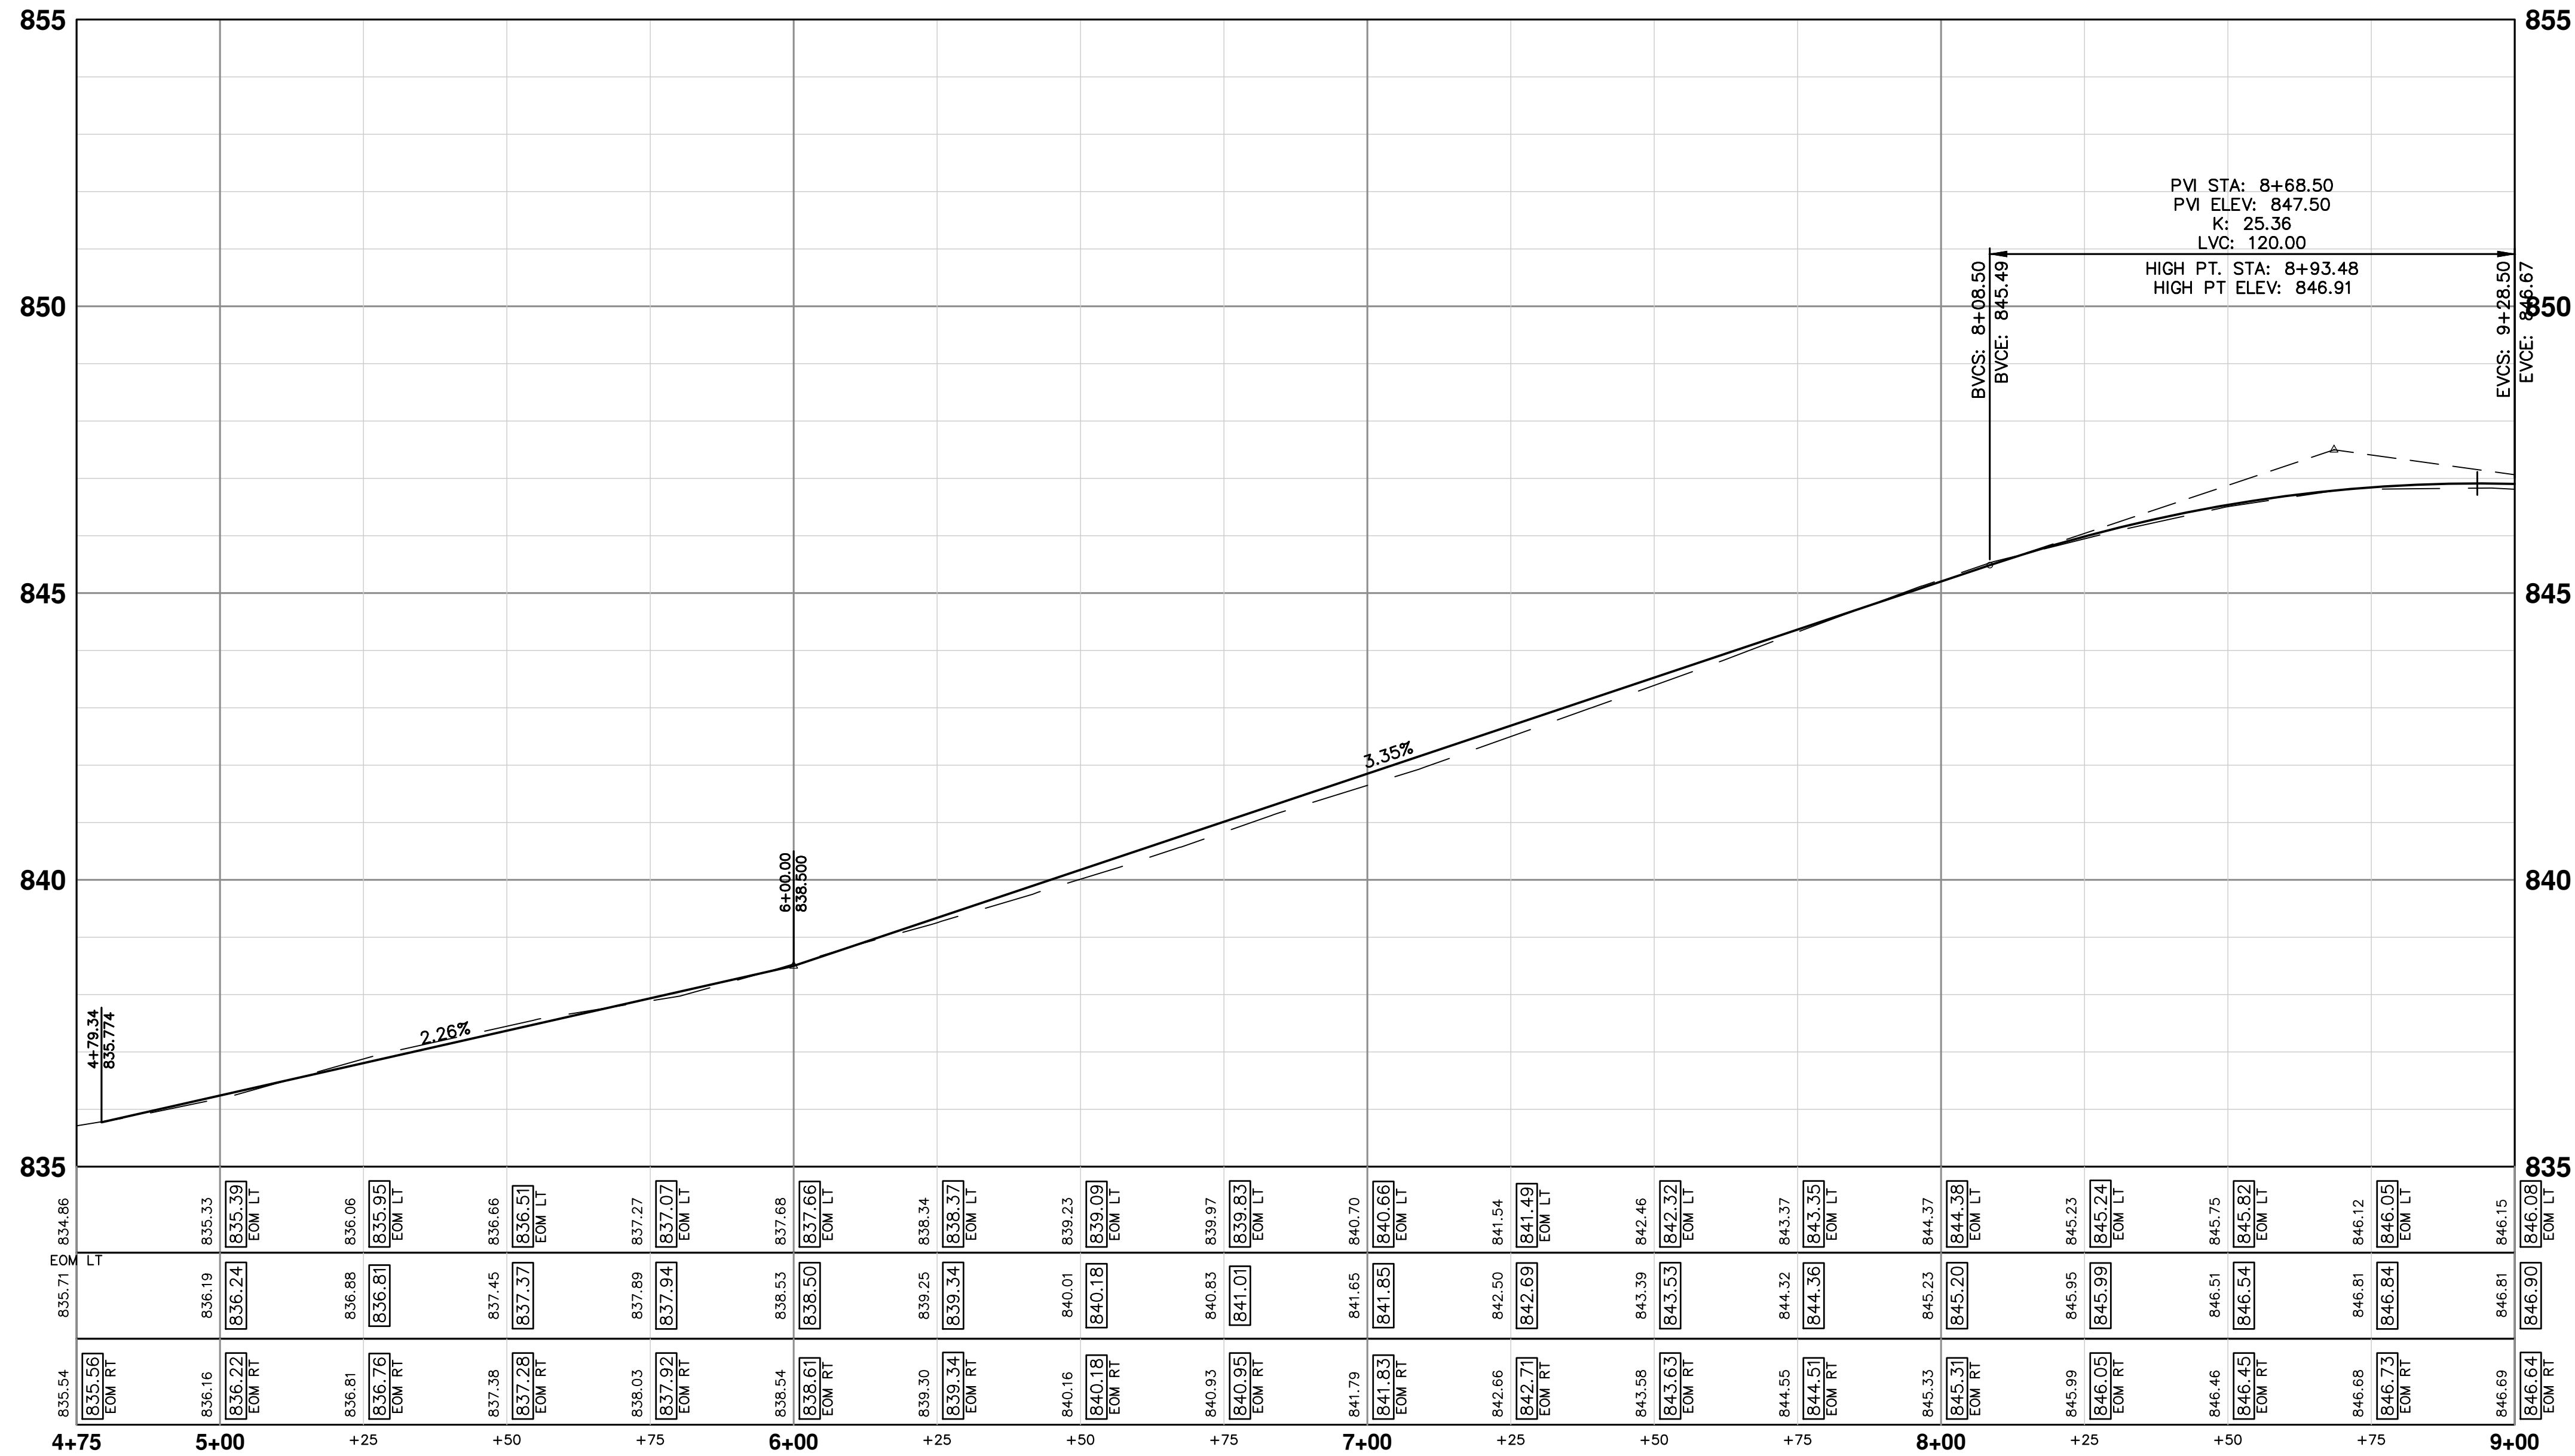

| CONSTRUCTION KEY |                                                                                                |
|------------------|------------------------------------------------------------------------------------------------|
| KEY              | DESCRIPTION                                                                                    |
| HMA              | HMA; place material in lifts according to the Typical Section and as directed by the Engineer. |
| BRK              | Brick Pavers, Sidewalk, Rem and Reinstall                                                      |
| HMA-APP          | HMA Approach                                                                                   |
| HP               | Hand Patching                                                                                  |
| CG               | Conc, Curb or Curb & Gutter, All Types                                                         |
| DO-M             | Conc, Driveway Opening, Type M                                                                 |
| DO-MHE           | Conc, Driveway Opening, Type M, High Early                                                     |
| DG-6             | Driveway gravel, Aggregate Base, 6 inch 21AA limestone, C.I.P.                                 |
| MG-D             | Machine Grading, Driveway                                                                      |
| SW-4             | Conc, Sidewalk, 4 In.                                                                          |
| SW-R6            | Conc, Sidewalk, Drive Approach, or Ramp, 6 In.                                                 |
| SW-6HE           | Conc, Sidewalk, Drive Approach, or Ramp, 6 In., High Early                                     |
| SW-8             | Conc, Sidewalk, Drive Approach, or Ramp, 8 In.                                                 |
| DWS              | Detectable Warning Surface                                                                     |
| BOA              | By Others, Adjust                                                                              |
| MBA              | Monument Box, Adjust                                                                           |
| WBA              | Gate Box, Adjust                                                                               |
| RSA              | Storm Structure Cover, Adjust                                                                  |
| SSA              | Sanitary Structure Cover, Adjust                                                               |
| WSA              | Water Structure Cover, Adjust                                                                  |
| TFR              | Turf Restoration                                                                               |





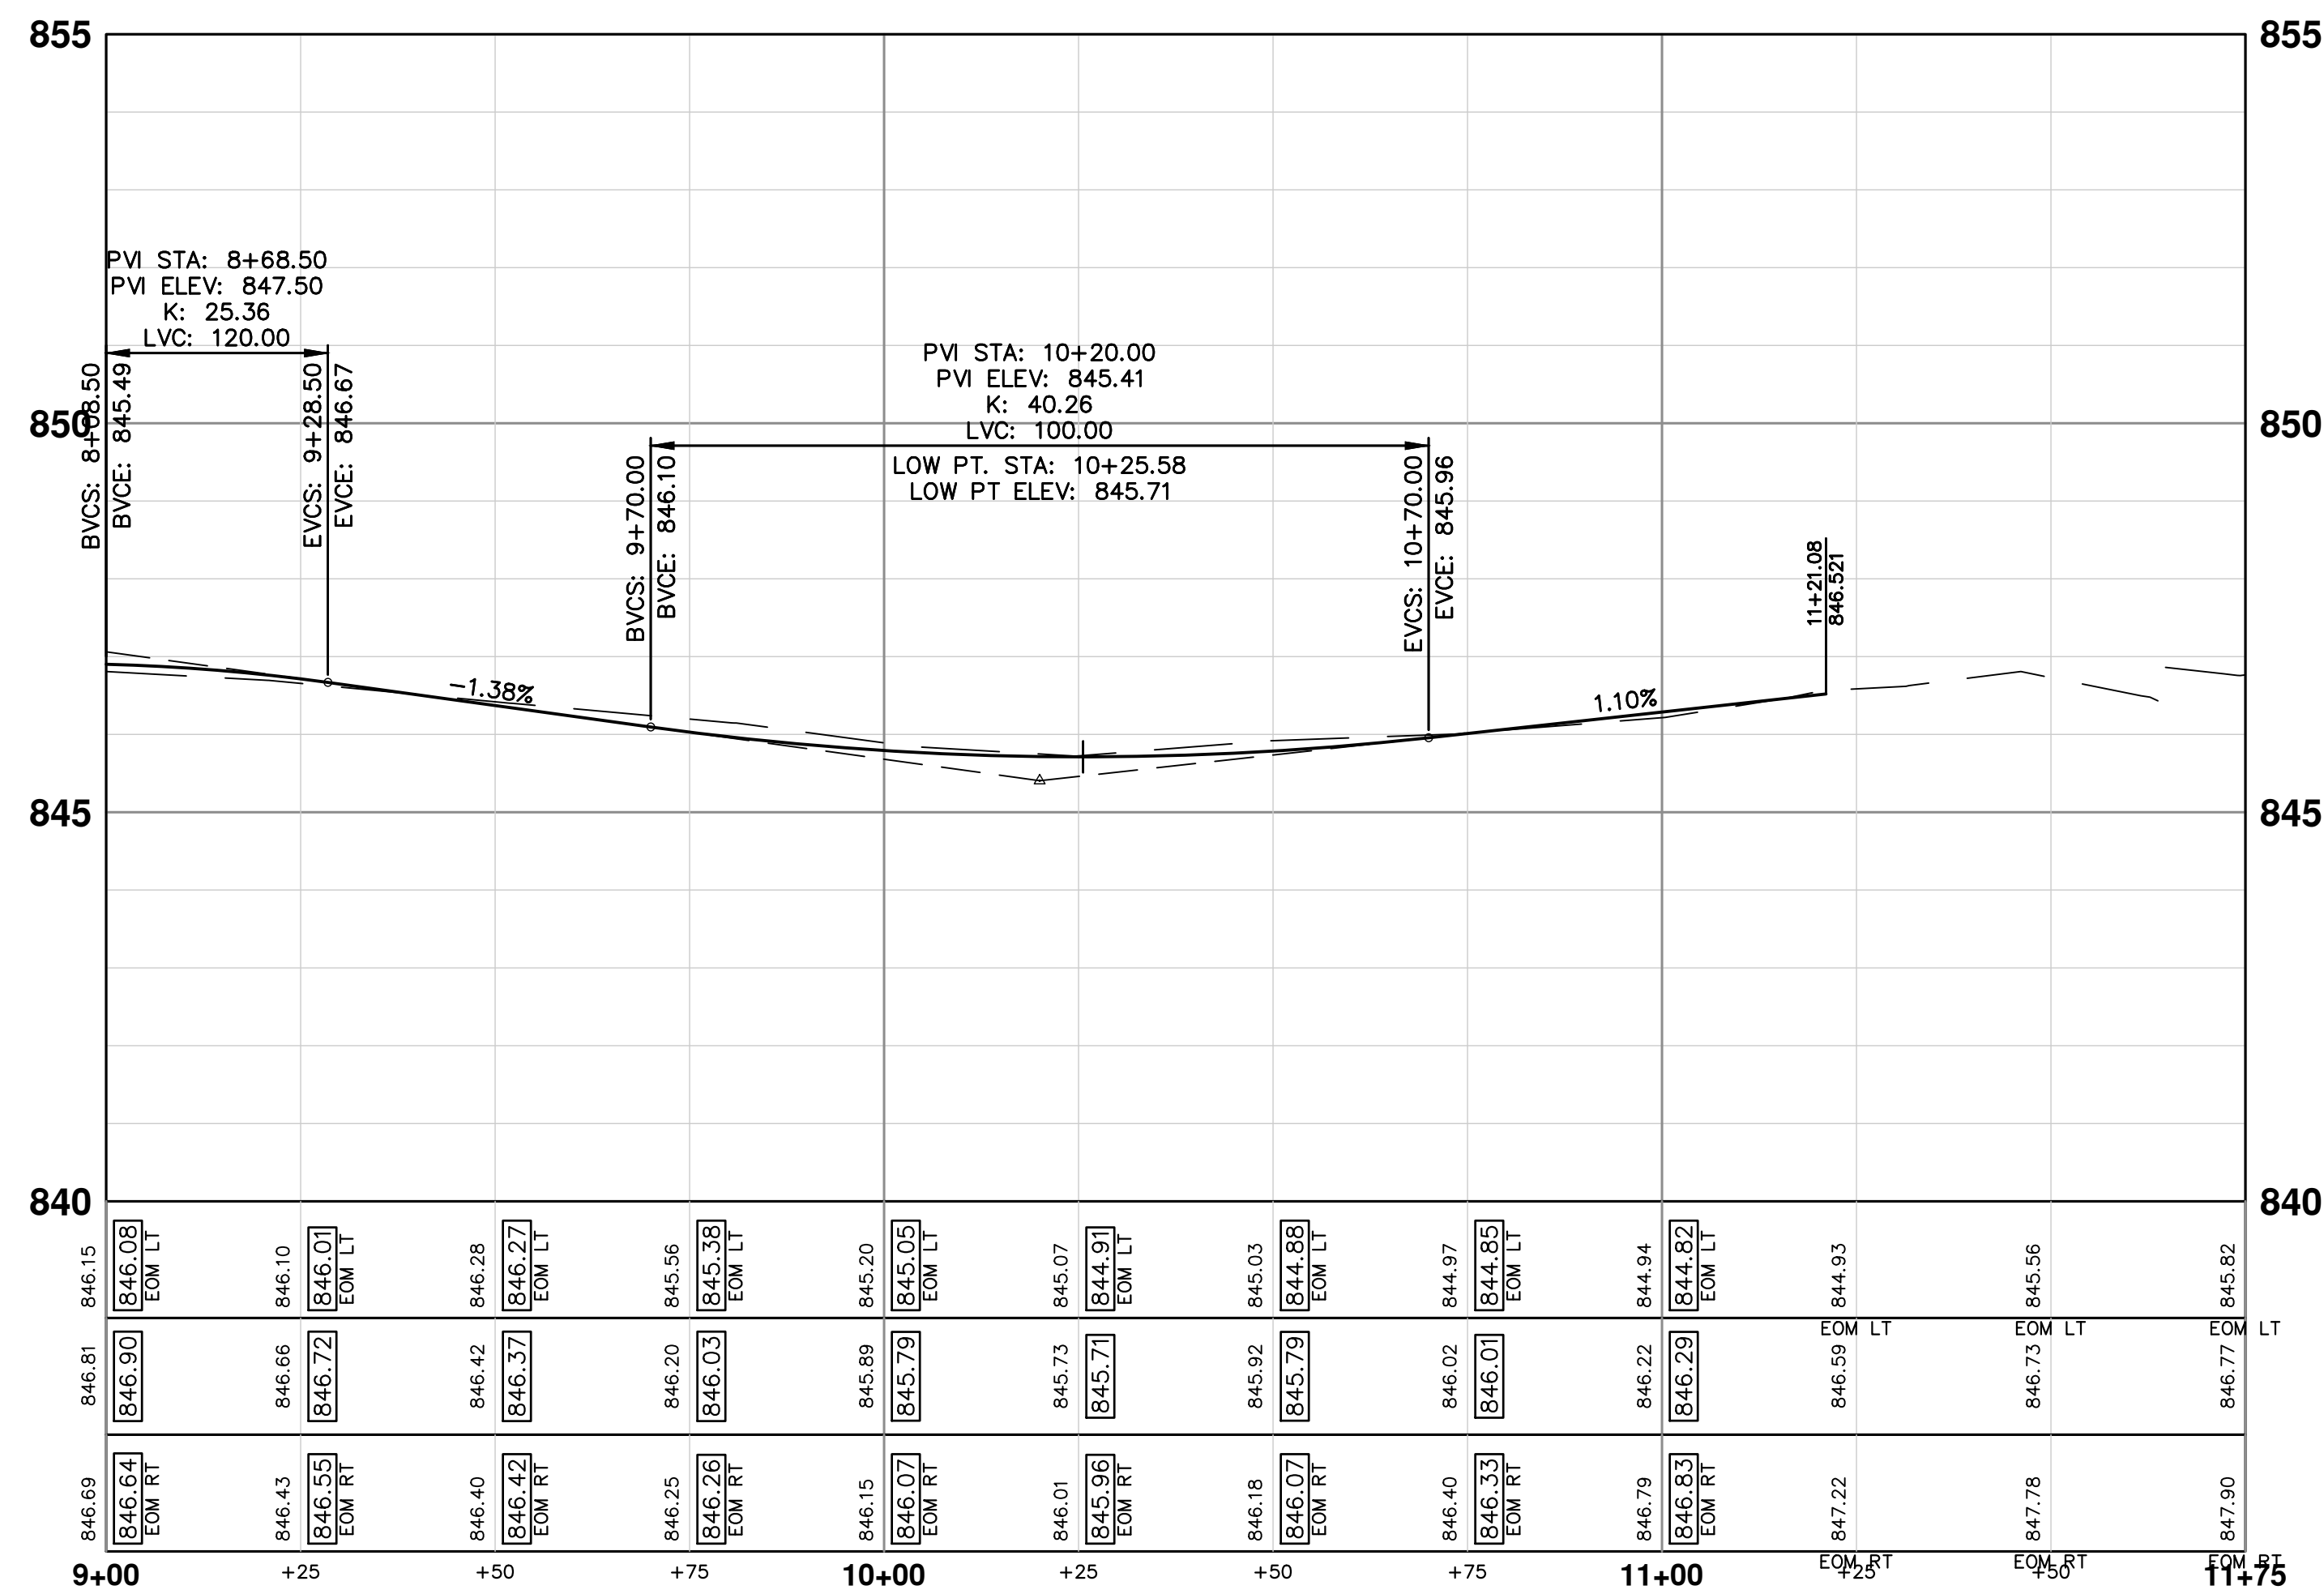


| CONSTRUCTION KEY |                                                                                                |
|------------------|------------------------------------------------------------------------------------------------|
| KEY              | DESCRIPTION                                                                                    |
| HMA              | HMA; place material in lifts according to the Typical Section and as directed by the Engineer. |
| BRK              | Brick Pavers, Sidewalk, Rem and Reinstall                                                      |
| HMA-APP          | HMA Approach                                                                                   |
| HP               | Hand Patching                                                                                  |
| CG               | Conc, Curb or Curb & Gutter, All Types                                                         |
| DO-M             | Conc, Driveway Opening, Type M                                                                 |
| DO-MHE           | Conc, Driveway Opening, Type M, High Early                                                     |
| DG-6             | Driveway gravel, Aggregate Base, 6 inch 21AA limestone, C.I.P.                                 |
| MG-D             | Machine Grading, Driveway                                                                      |
| SW-4             | Conc, Sidewalk, 4 In.                                                                          |
| SW-R6            | Conc, Sidewalk, Drive Approach, or Ramp, 6 In.                                                 |
| SW-6HE           | Conc, Sidewalk, Drive Approach, or Ramp, 6 In., High Early                                     |
| SW-8             | Conc, Sidewalk, Drive Approach, or Ramp, 8 In.                                                 |
| DWS              | Detectable Warning Surface                                                                     |
| BOA              | By Others, Adjust                                                                              |
| MBA              | Monument Box, Adjust                                                                           |
| WBA              | Gate Box, Adjust                                                                               |
| RSA              | Storm Structure Cover, Adjust                                                                  |
| SSA              | Sanitary Structure Cover, Adjust                                                               |
| WSA              | Water Structure Cover, Adjust                                                                  |
| TPR              | Turf Restoration                                                                               |








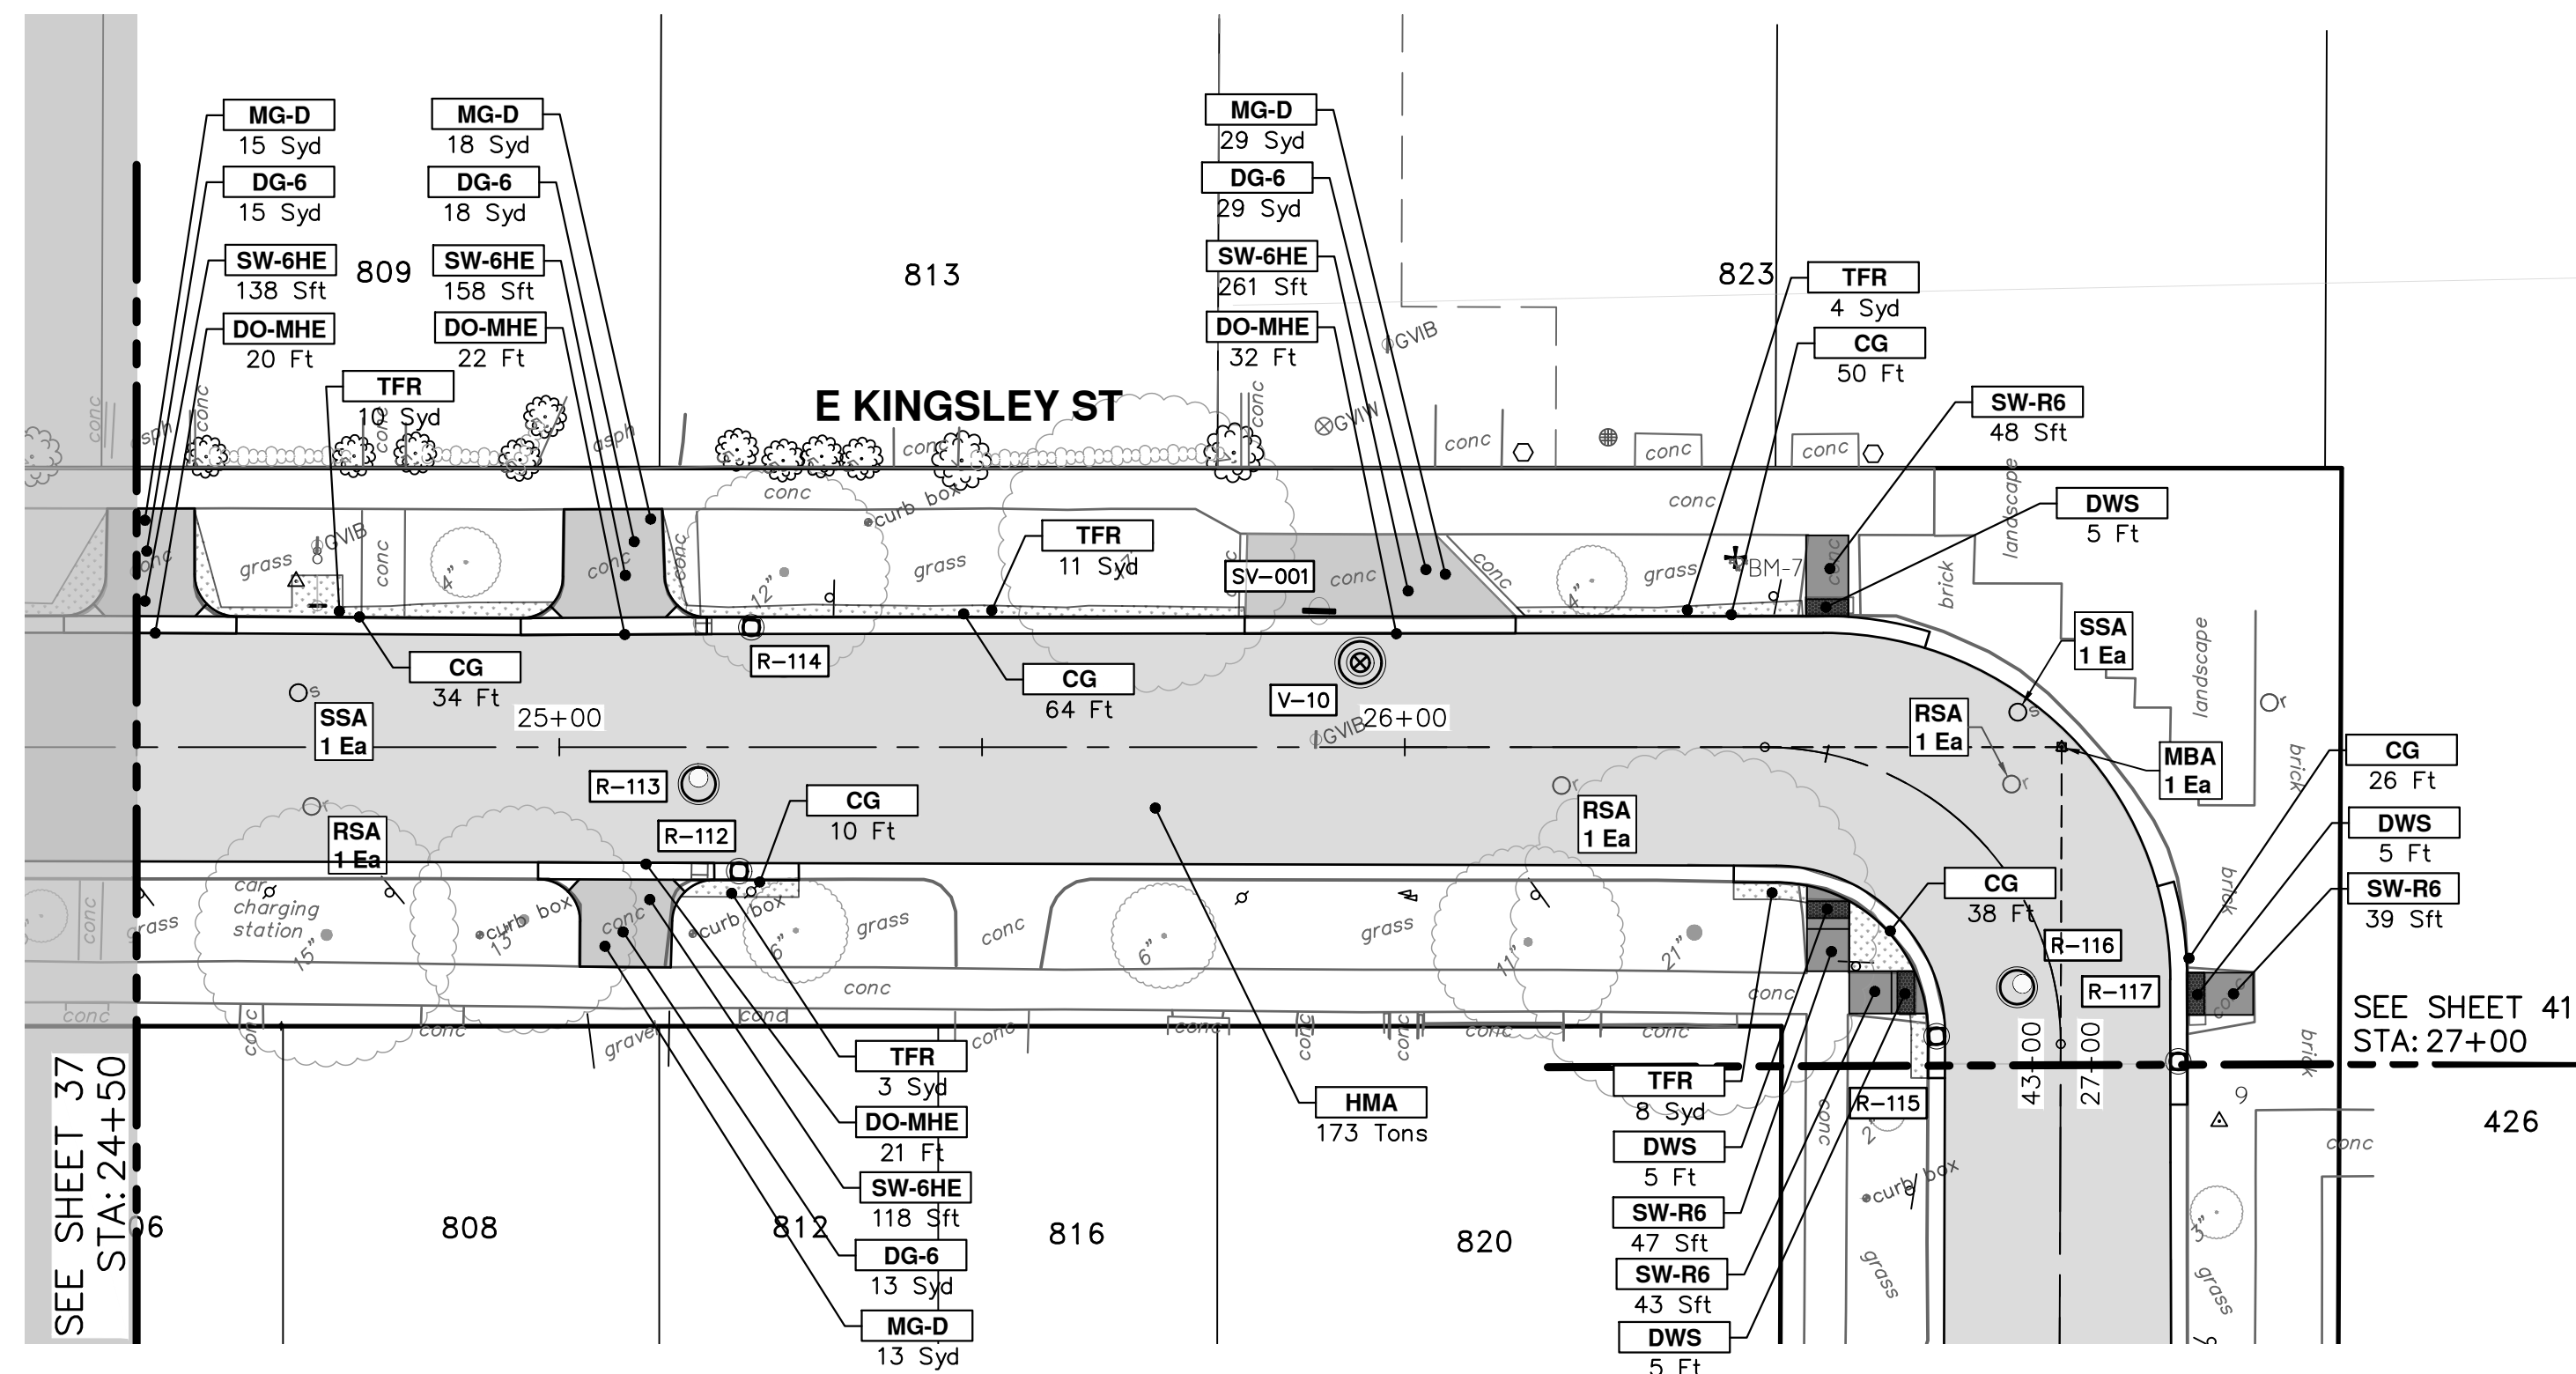

## E KINGSLEY ST - N STATE TO INGALLS

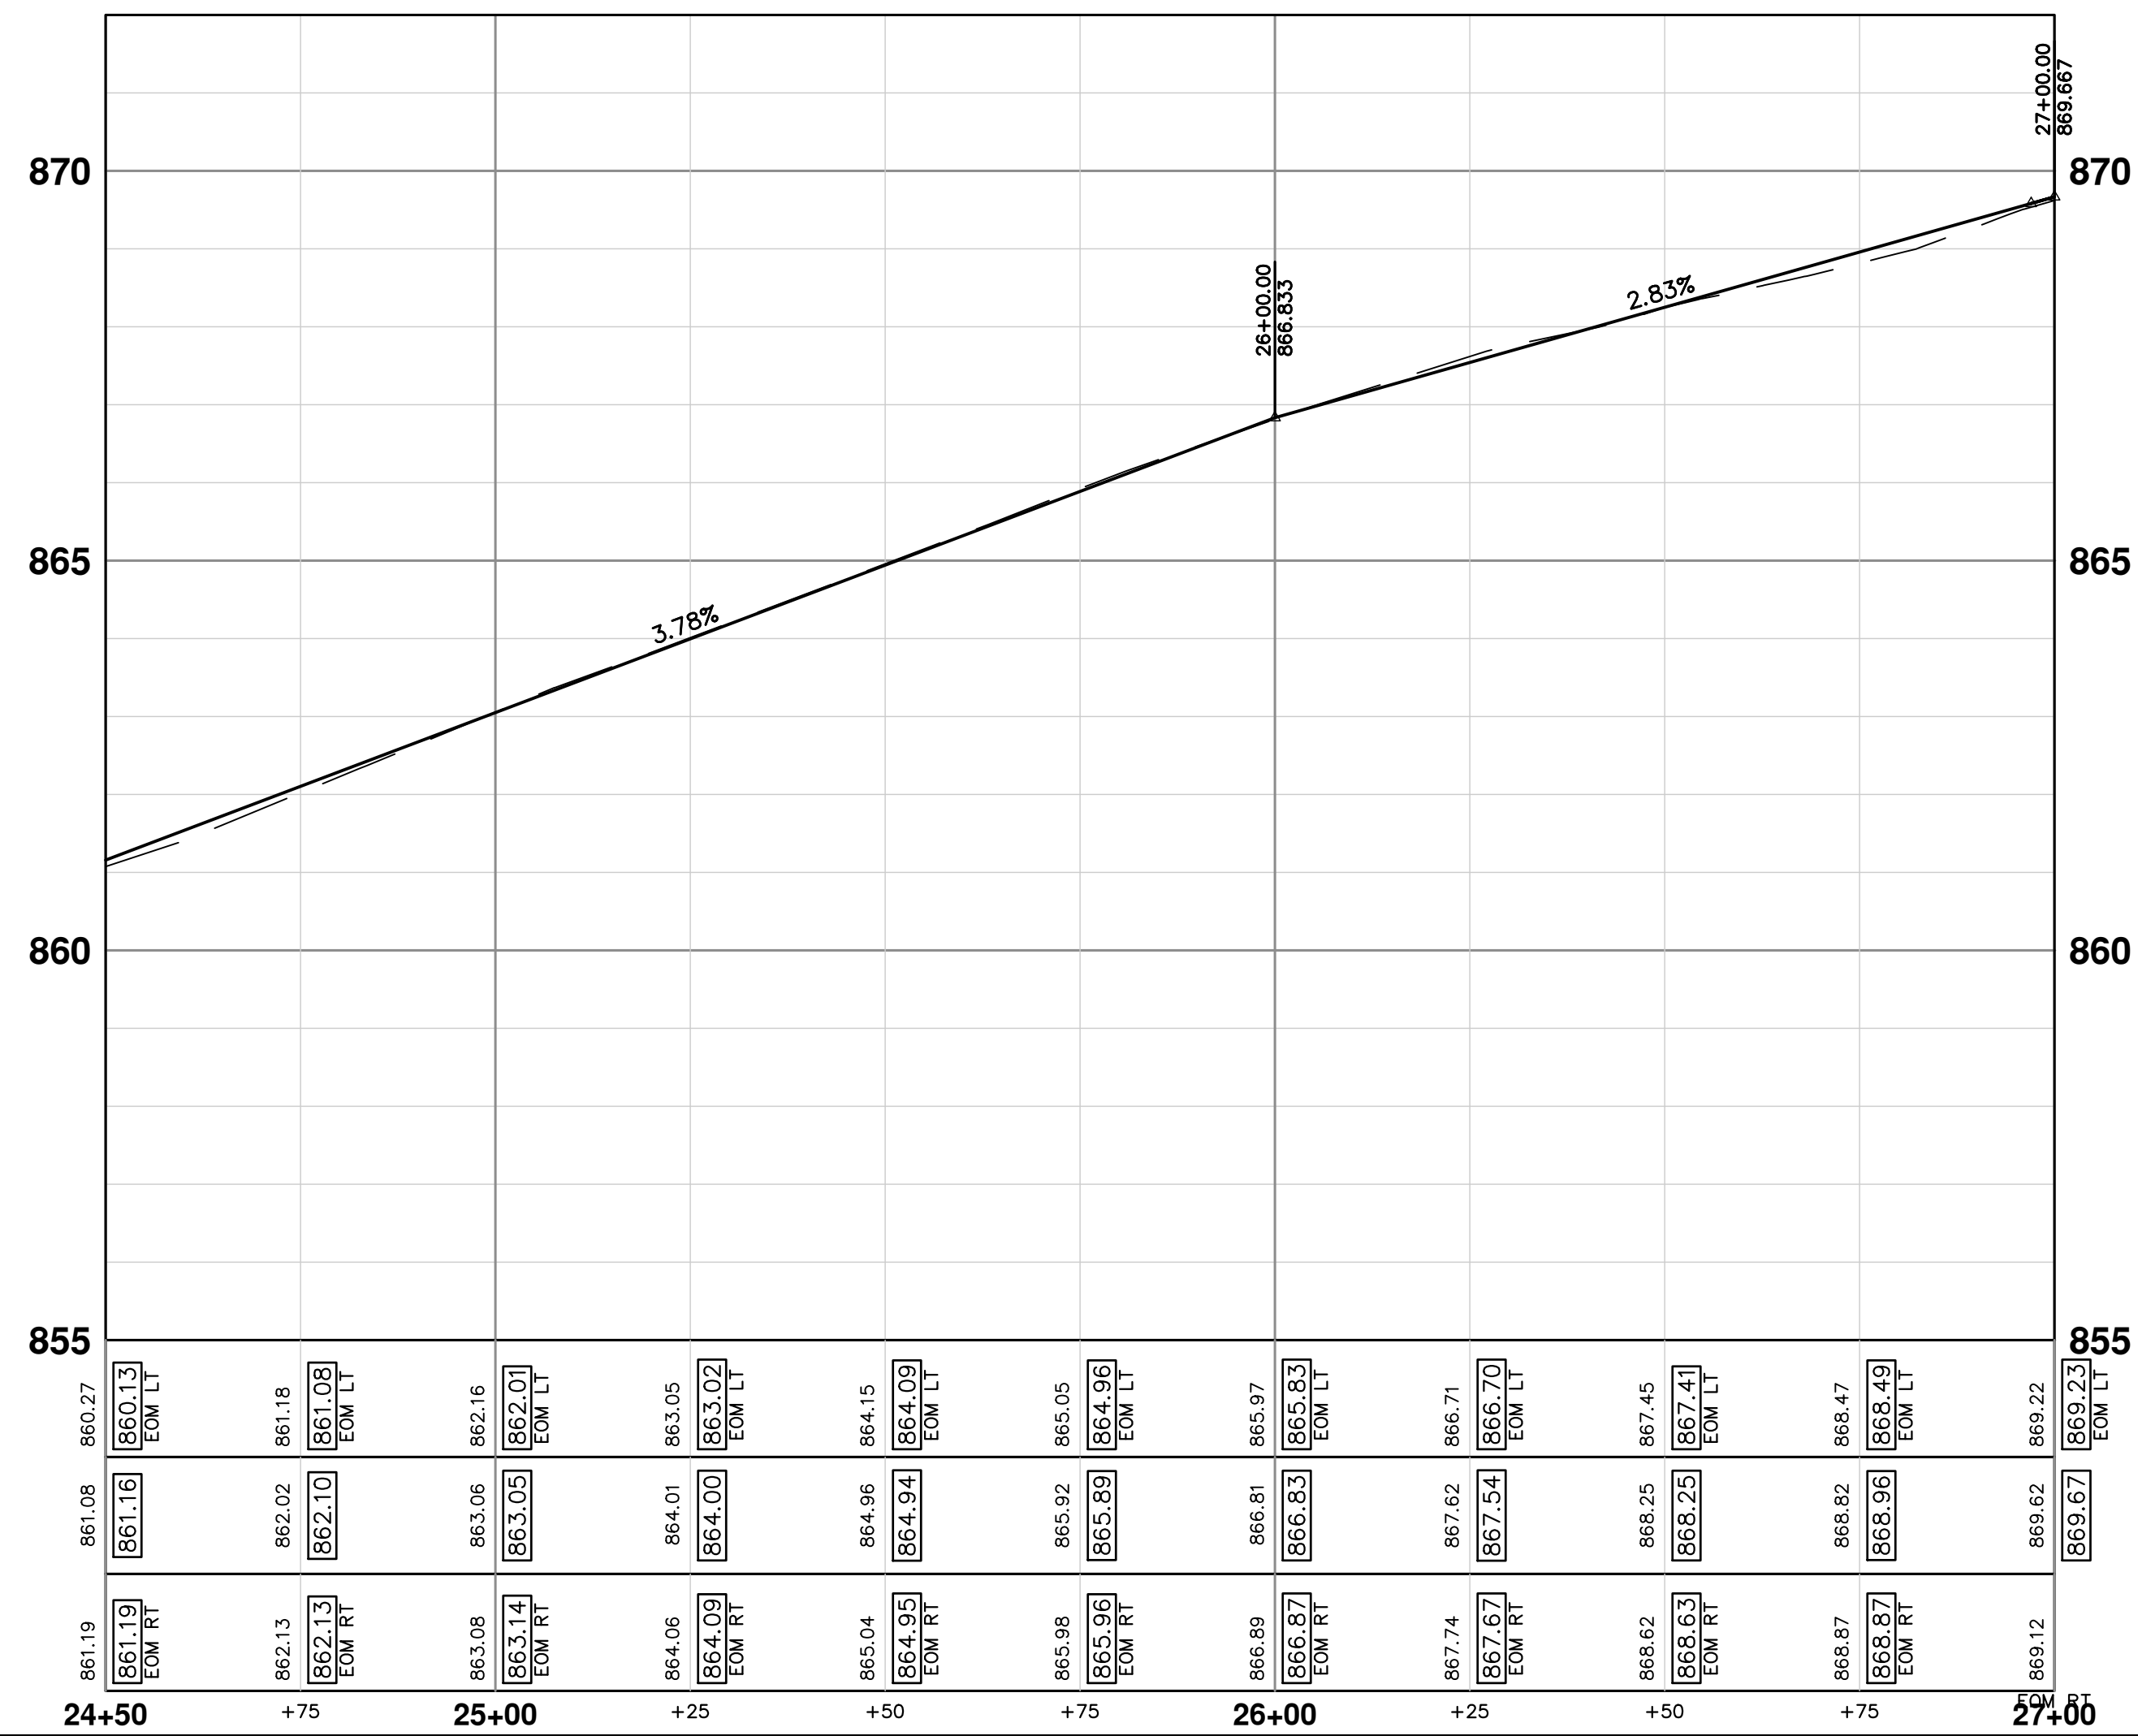


| CONSTRUCTION KEY |                                                                                                |
|------------------|------------------------------------------------------------------------------------------------|
| KEY              | DESCRIPTION                                                                                    |
| HMA              | HMA; place material in lifts according to the Typical Section and as directed by the Engineer. |
| BRK              | Brick Pavers, Sidewalk, Rem and Reinstall                                                      |
| HMA-APP          | HMA Approach                                                                                   |
| HP               | Hand Patching                                                                                  |
| CG               | Conc, Curb or Curb & Gutter, All Types                                                         |
| DO-M             | Conc, Driveway Opening, Type M                                                                 |
| DO-MHE           | Conc, Driveway Opening, Type M, High Early                                                     |
| DG-6             | Driveway gravel, Aggregate Base, 6 inch 21AA limestone, C.I.P.                                 |
| MG-D             | Machine Grading, Driveway                                                                      |
| SW-4             | Conc, Sidewalk, 4 In.                                                                          |
| SW-R6            | Conc, Sidewalk, Drive Approach, or Ramp, 6 In.                                                 |
| SW-6HE           | Conc, Sidewalk, Drive Approach, or Ramp, 6 In., High Early                                     |
| SW-8             | Conc, Sidewalk, Drive Approach, or Ramp, 8 In.                                                 |
| DWS              | Detectable Warning Surface                                                                     |
| BOA              | By Others, Adjust                                                                              |
| MBA              | Monument Box, Adjust                                                                           |
| WBA              | Gate Box, Adjust                                                                               |
| RSA              | Storm Structure Cover, Adjust                                                                  |
| SSA              | Sanitary Structure Cover, Adjust                                                               |
| WSA              | Water Structure Cover, Adjust                                                                  |
| TFR              | Turf Restoration                                                                               |









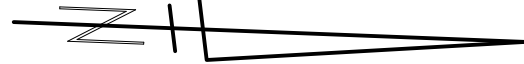

| CONSTRUCTION KEY |                                                                                                |
|------------------|------------------------------------------------------------------------------------------------|
| KEY              | DESCRIPTION                                                                                    |
| HMA              | HMA; place material in lifts according to the Typical Section and as directed by the Engineer. |
| BRK              | Brick Pavers, Sidewalk, Rem and Reinstall                                                      |
| HMA-APP          | HMA Approach                                                                                   |
| HP               | Hand Patching                                                                                  |
| CG               | Conc, Curb or Curb & Gutter, All Types                                                         |
| DO-M             | Conc, Driveway Opening, Type M                                                                 |
| DO-MHE           | Conc, Driveway Opening, Type M, High Early                                                     |
| DG-6             | Driveway gravel, Aggregate Base, 6 inch 21AA limestone, C.I.P.                                 |
| MG-D             | Machine Grading, Driveway                                                                      |
| SW-4             | Conc, Sidewalk, 4 In.                                                                          |
| SW-R6            | Conc, Sidewalk, Drive Approach, or Ramp, 6 In.                                                 |
| SW-6HE           | Conc, Sidewalk, Drive Approach, or Ramp, 6 In., High Early                                     |
| SW-8             | Conc, Sidewalk, Drive Approach, or Ramp, 8 In.                                                 |
| DWS              | Detectable Warning Surface                                                                     |
| BOA              | By Others, Adjust                                                                              |
| MBA              | Monument Box, Adjust                                                                           |
| WBA              | Gate Box, Adjust                                                                               |
| RSA              | Storm Structure Cover, Adjust                                                                  |
| SSA              | Sanitary Structure Cover, Adjust                                                               |
| WSA              | Water Structure Cover, Adjust                                                                  |
| TFR              | Turf Restoration                                                                               |




R:\2025012 Ingalls Kingsley WM Rsurf\Plan Production\2025012Prd.dwg Dwg Created: 29-Jan-26 - \_a2 standard bw.stb - Plot Date: 29-Jan-26

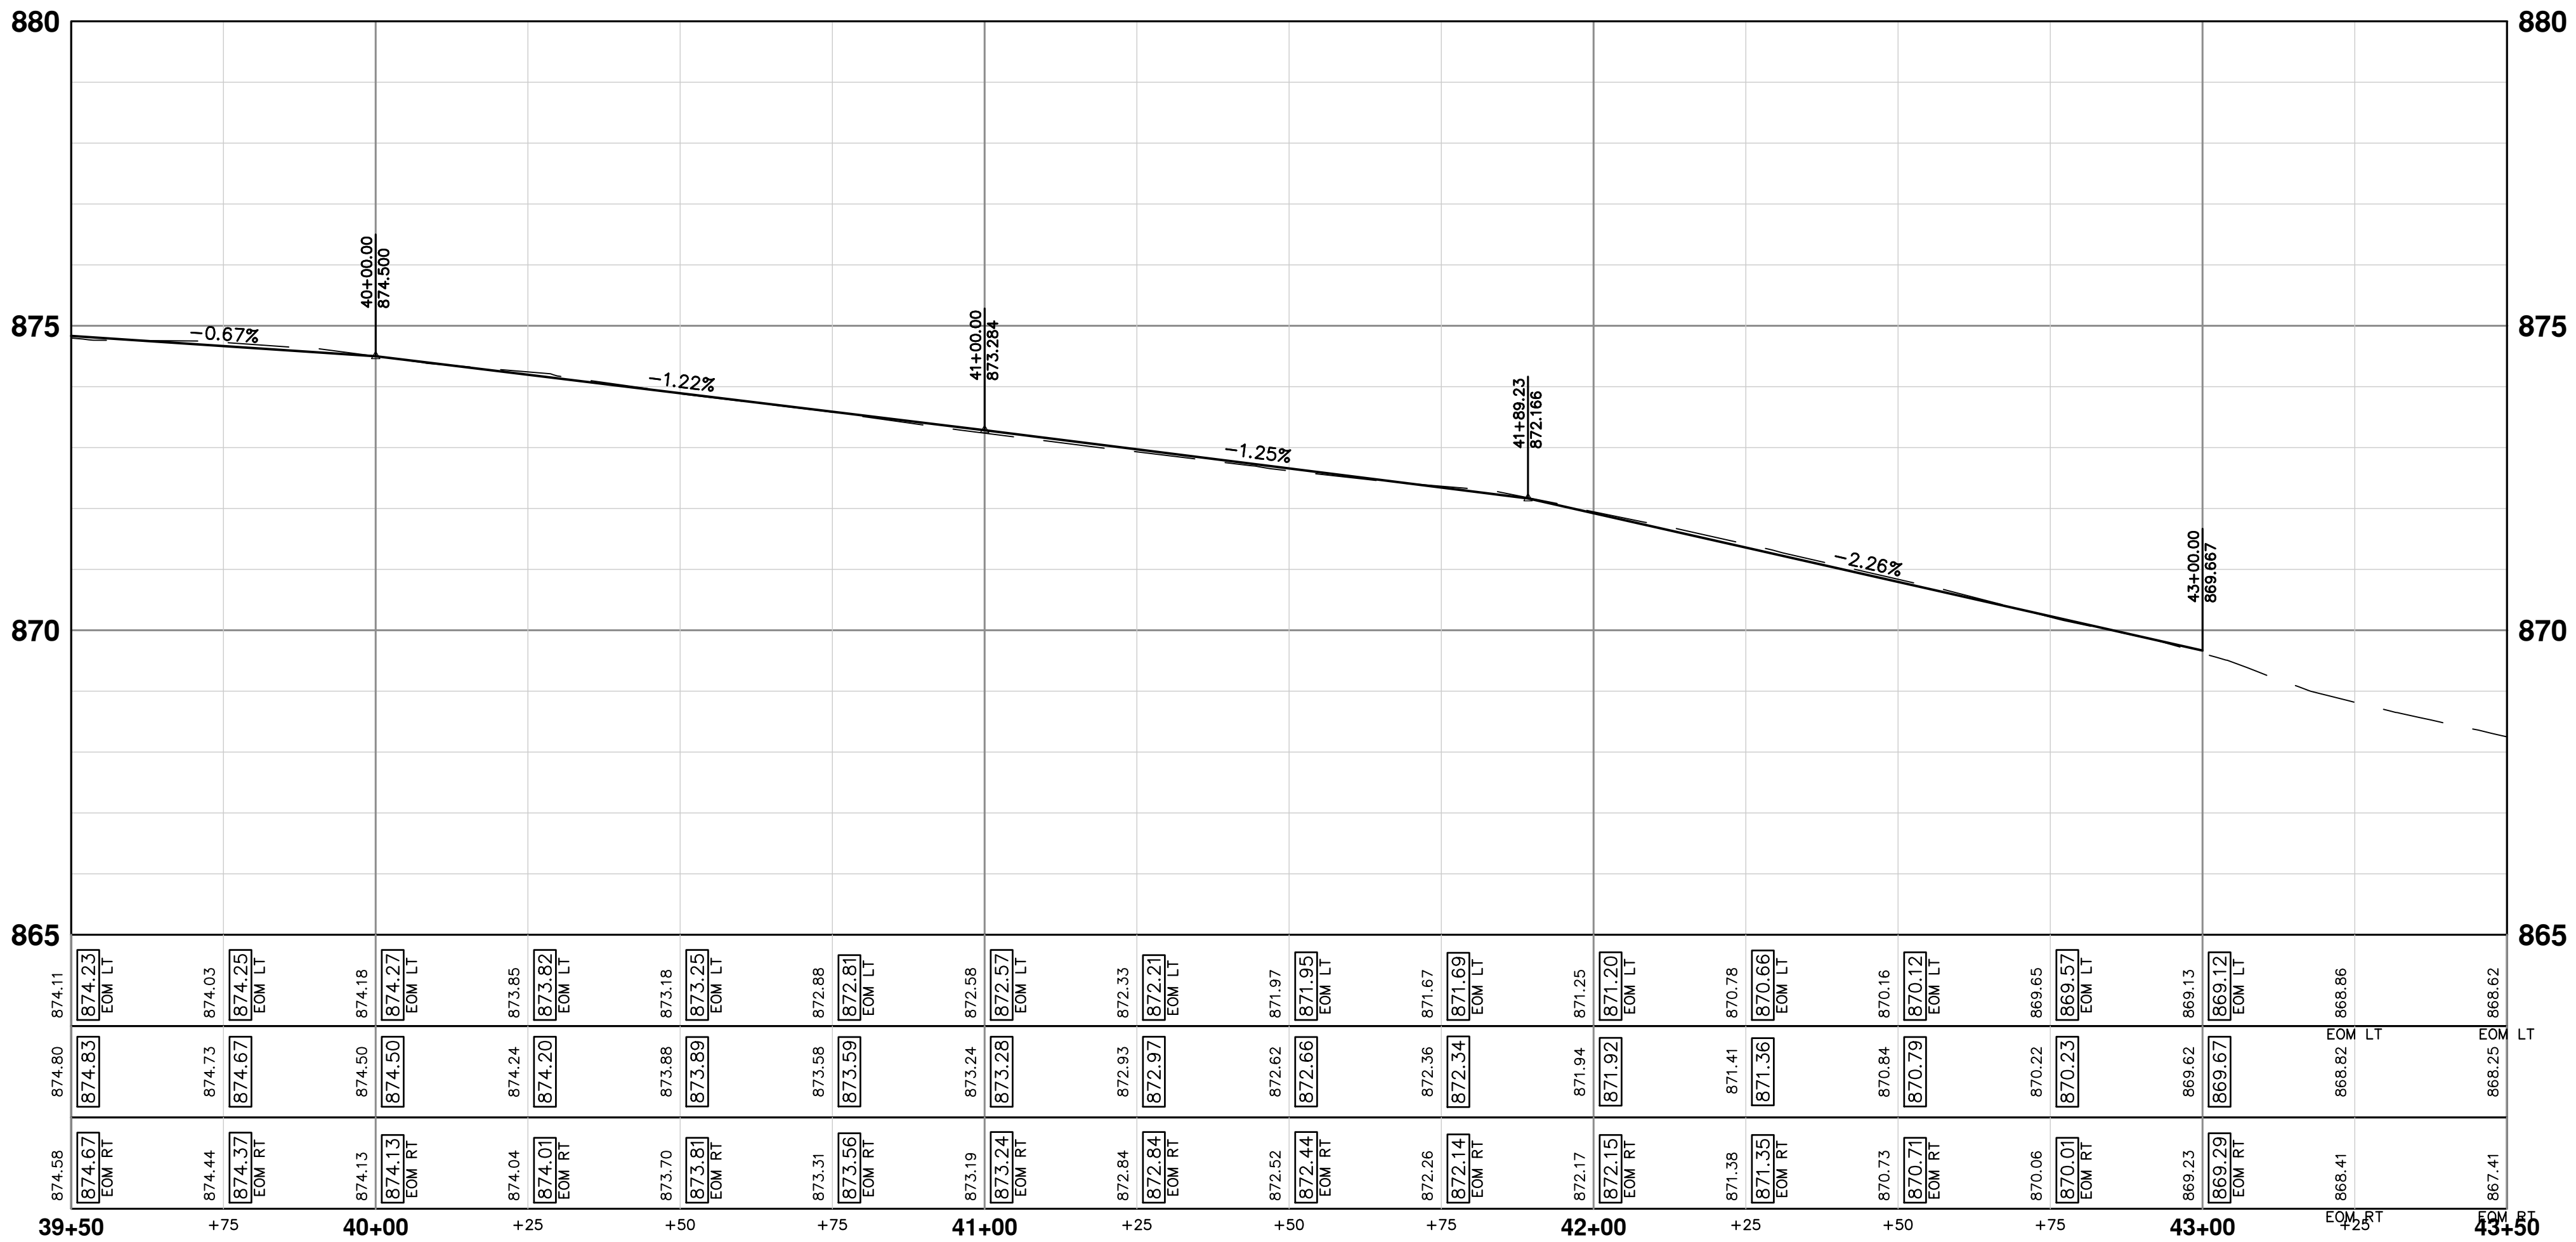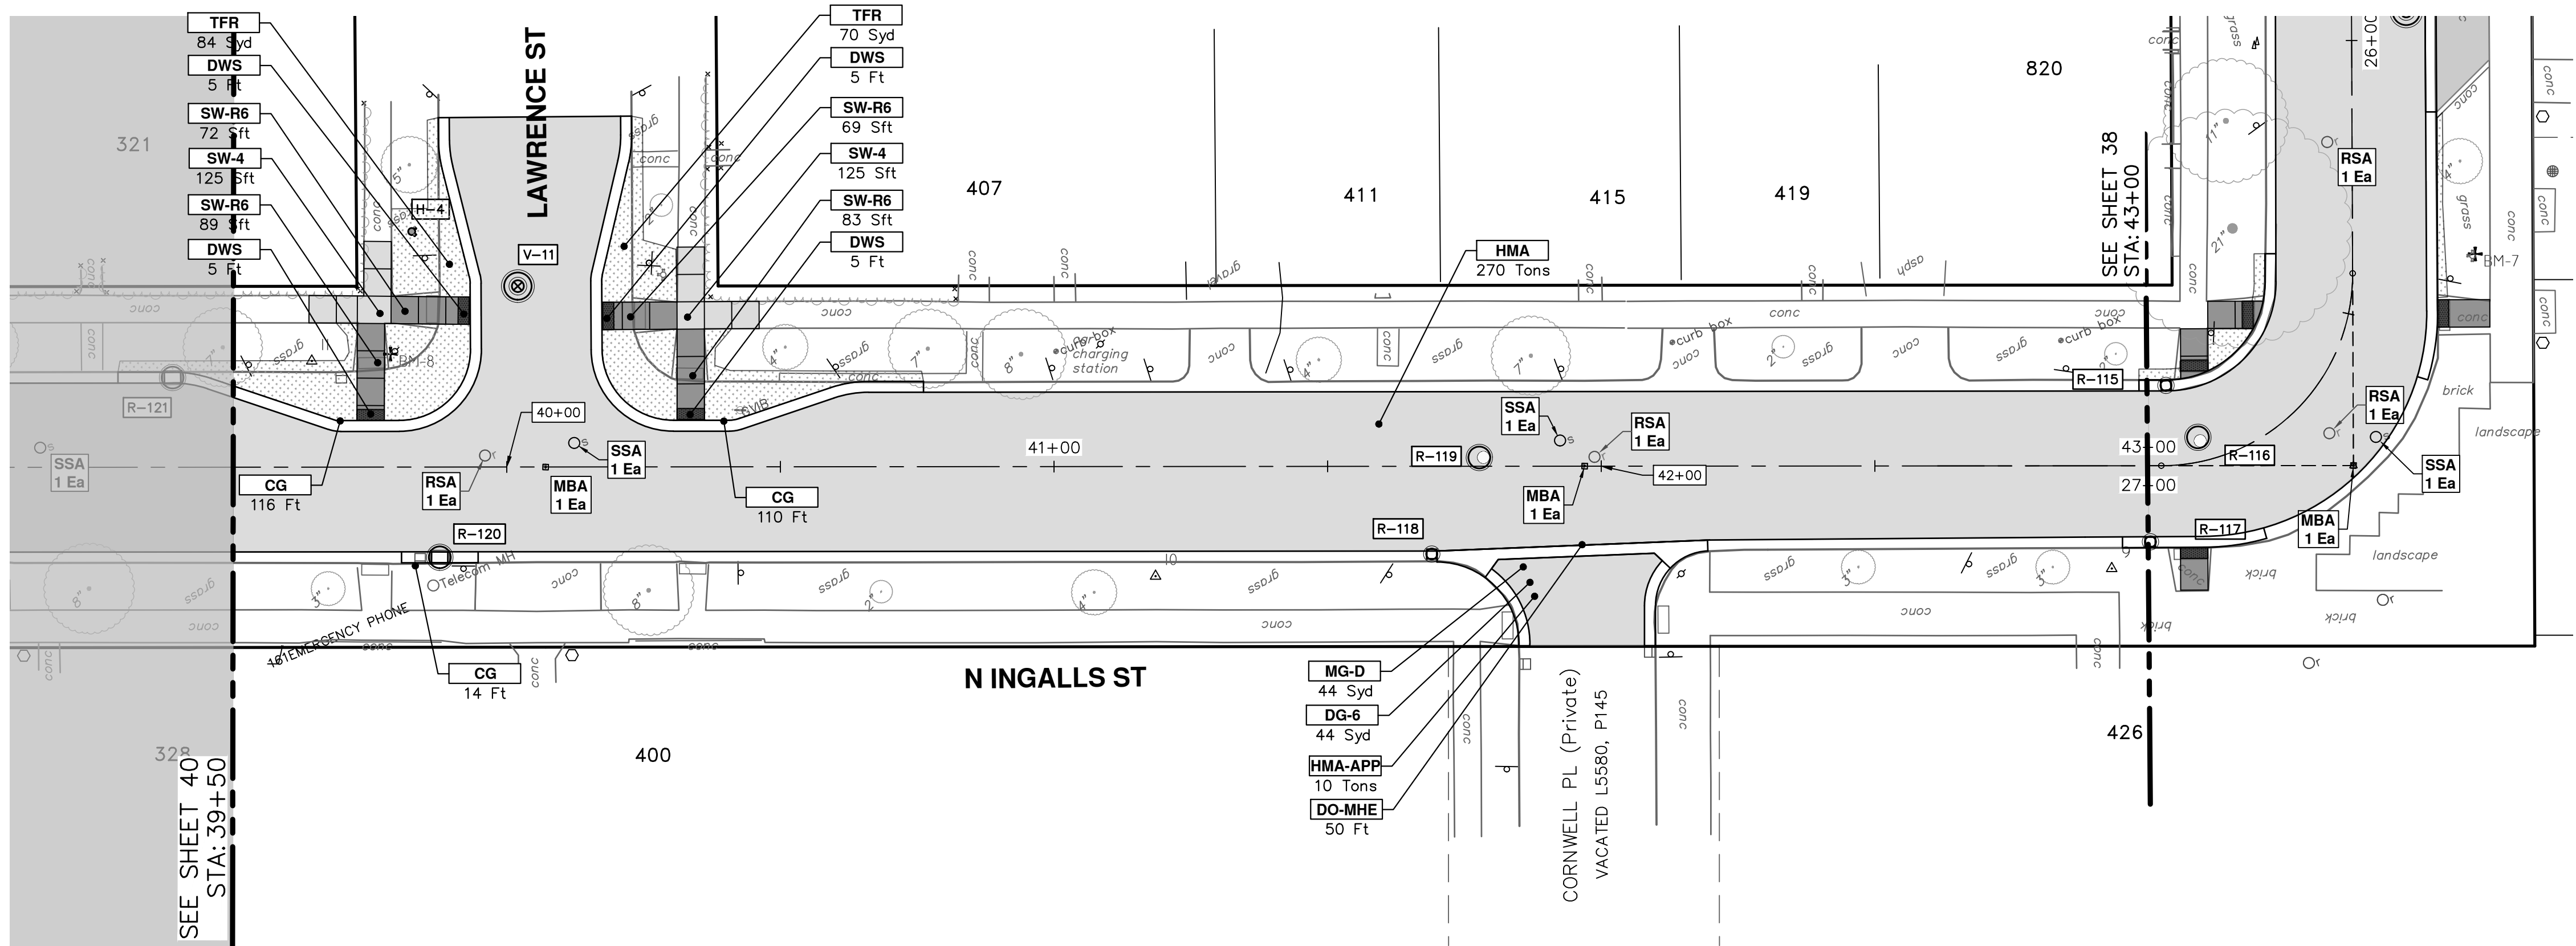

| CONSTRUCTION KEY |                                                                                                |
|------------------|------------------------------------------------------------------------------------------------|
| KEY              | DESCRIPTION                                                                                    |
| HMA              | HMA; place material in lifts according to the Typical Section and as directed by the Engineer. |
| BRK              | Brick Pavers, Sidewalk, Rem and Reinstall                                                      |
| HMA-APP          | HMA Approach                                                                                   |
| HP               | Hand Patching                                                                                  |
| CG               | Conc, Curb or Curb & Gutter, All Types                                                         |
| DO-M             | Conc, Driveway Opening, Type M                                                                 |
| DO-MHE           | Conc, Driveway Opening, Type M, High Early                                                     |
| DG-6             | Driveway gravel, Aggregate Base, 6 inch 21AA limestone, C.I.P.                                 |
| MG-D             | Machine Grading, Driveway                                                                      |
| SW-4             | Conc, Sidewalk, 4 In.                                                                          |
| SW-R6            | Conc, Sidewalk, Drive Approach, or Ramp, 6 In.                                                 |
| SW-6HE           | Conc, Sidewalk, Drive Approach, or Ramp, 6 In., High Early                                     |
| SW-8             | Conc, Sidewalk, Drive Approach, or Ramp, 8 In.                                                 |
| DWS              | Detectable Warning Surface                                                                     |
| BOA              | By Others, Adjust                                                                              |
| MBA              | Monument Box, Adjust                                                                           |
| WBA              | Gate Box, Adjust                                                                               |
| RSA              | Storm Structure Cover, Adjust                                                                  |
| SSA              | Sanitary Structure Cover, Adjust                                                               |
| WSA              | Water Structure Cover, Adjust                                                                  |
| TFR              | Turf Restoration                                                                               |




R:\2025012 Ingalls Kingsley WM Rsurf\Plan Production\2025012 IG.dwg Dwg Created: 28-Jan-26 - \_o2 standard bw.stb - Plot Date: 29-Jan-26

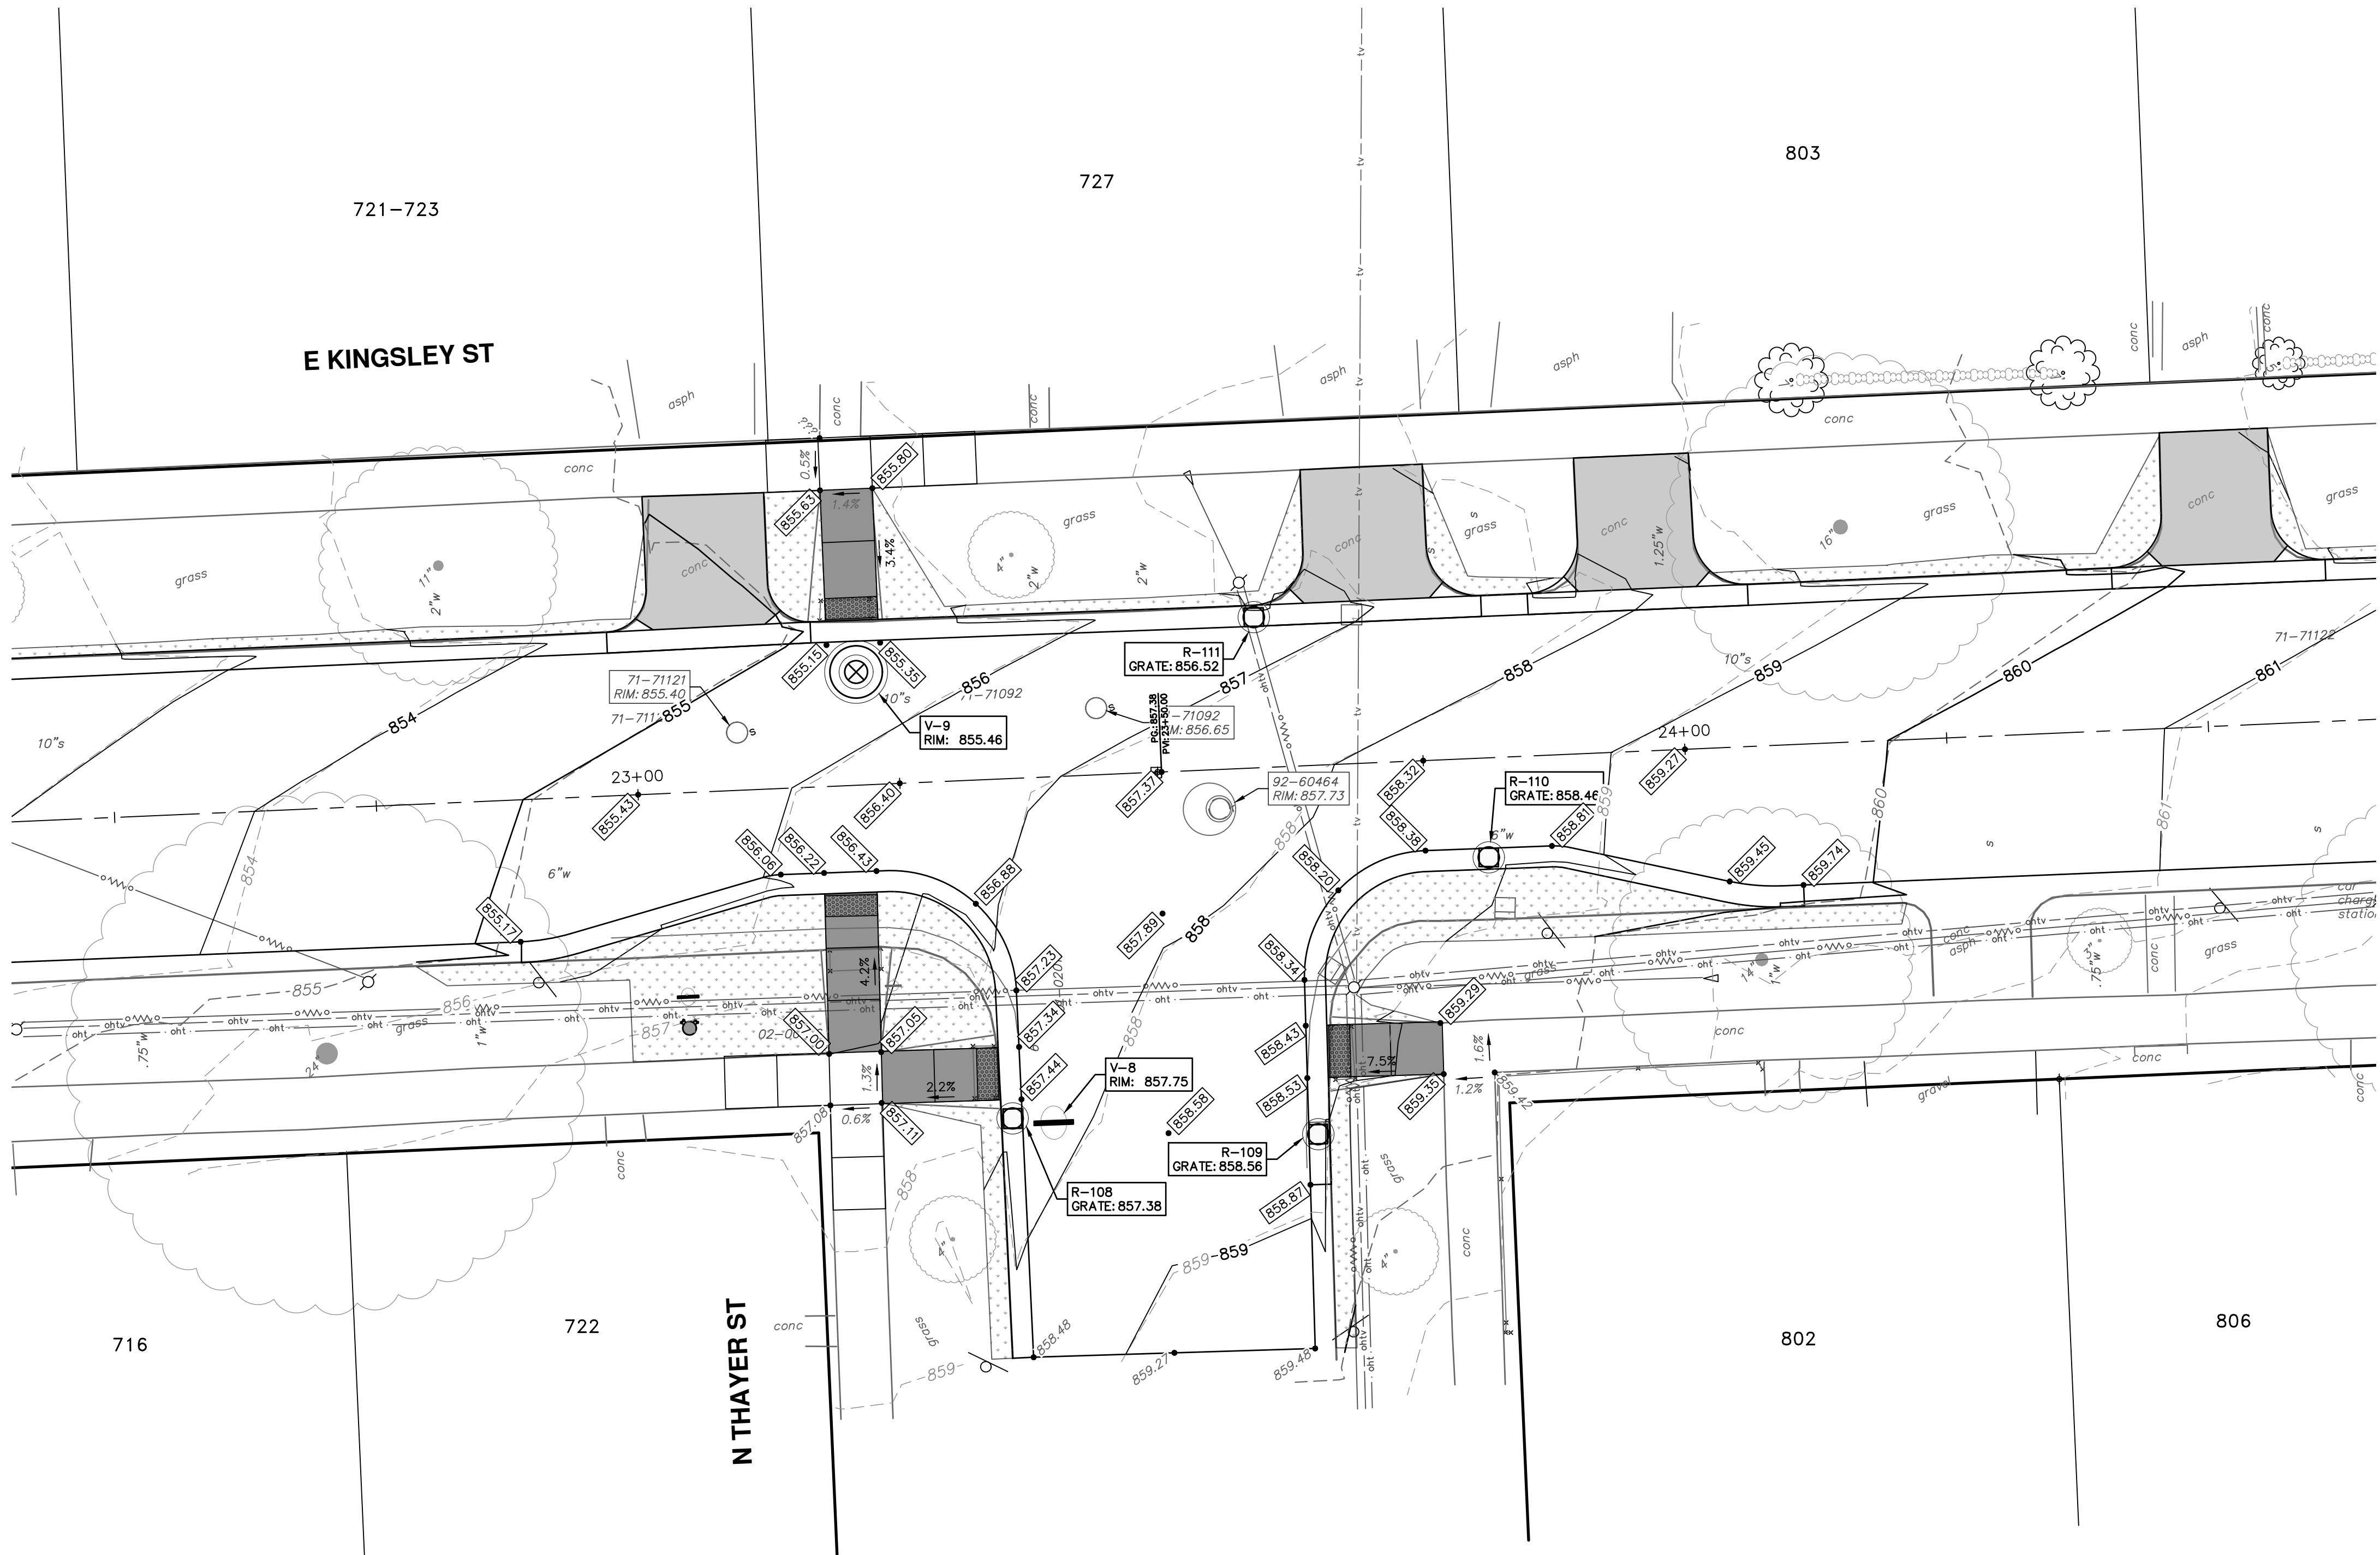

| REV. | DESCRIPTION | DATE     | DRAWN | CHECKED |
|------|-------------|----------|-------|---------|
| 00   | OUT FOR BID | 01-30-26 | A2D   | IVK     |



R:\2025012 Ingalls Kingsley WM Rsurf\Plan Production\2025012 IG.dwg Dwg Created: 28-Jan-26 - \_a2 standard bw.stb - Plot Date: 29-Jan-26

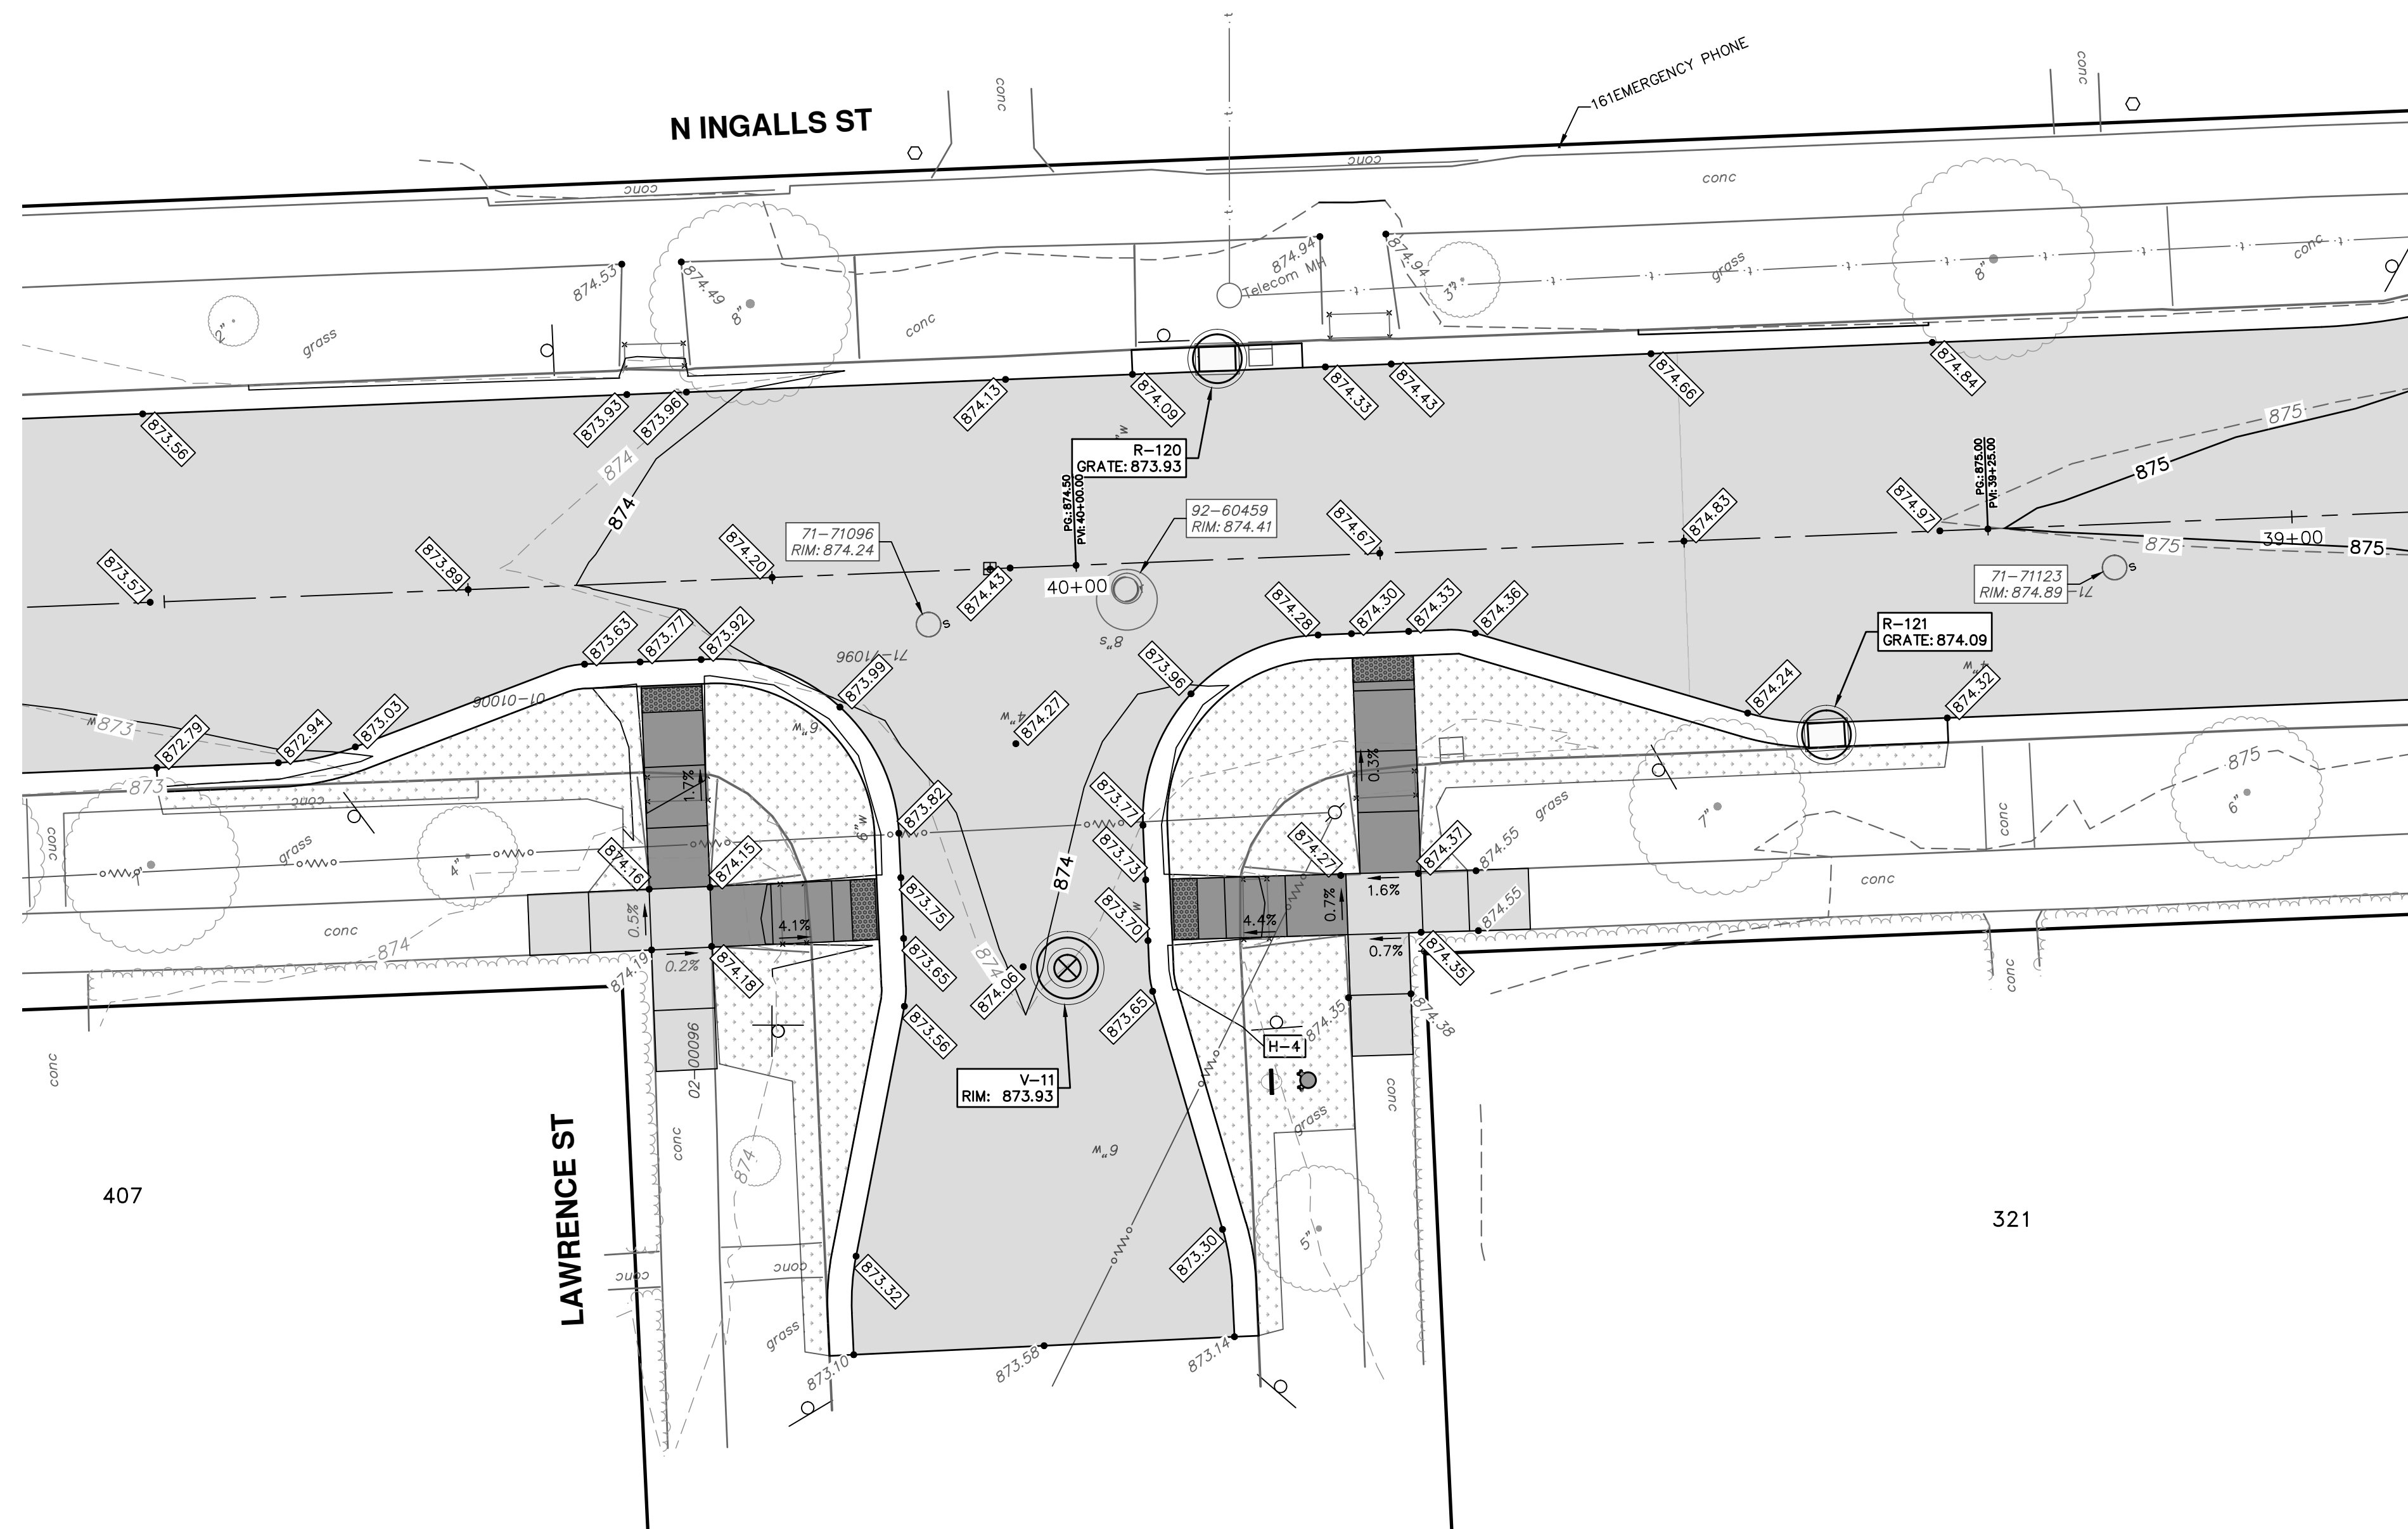









R:\2025012 Ingalls Kingsley WM Rsurf\Plan Production\2025012 IG.dwg Dwg Created: 28-Jan-26 - \_o2 standard bw.stb - Plot Date: 29-Jan-26

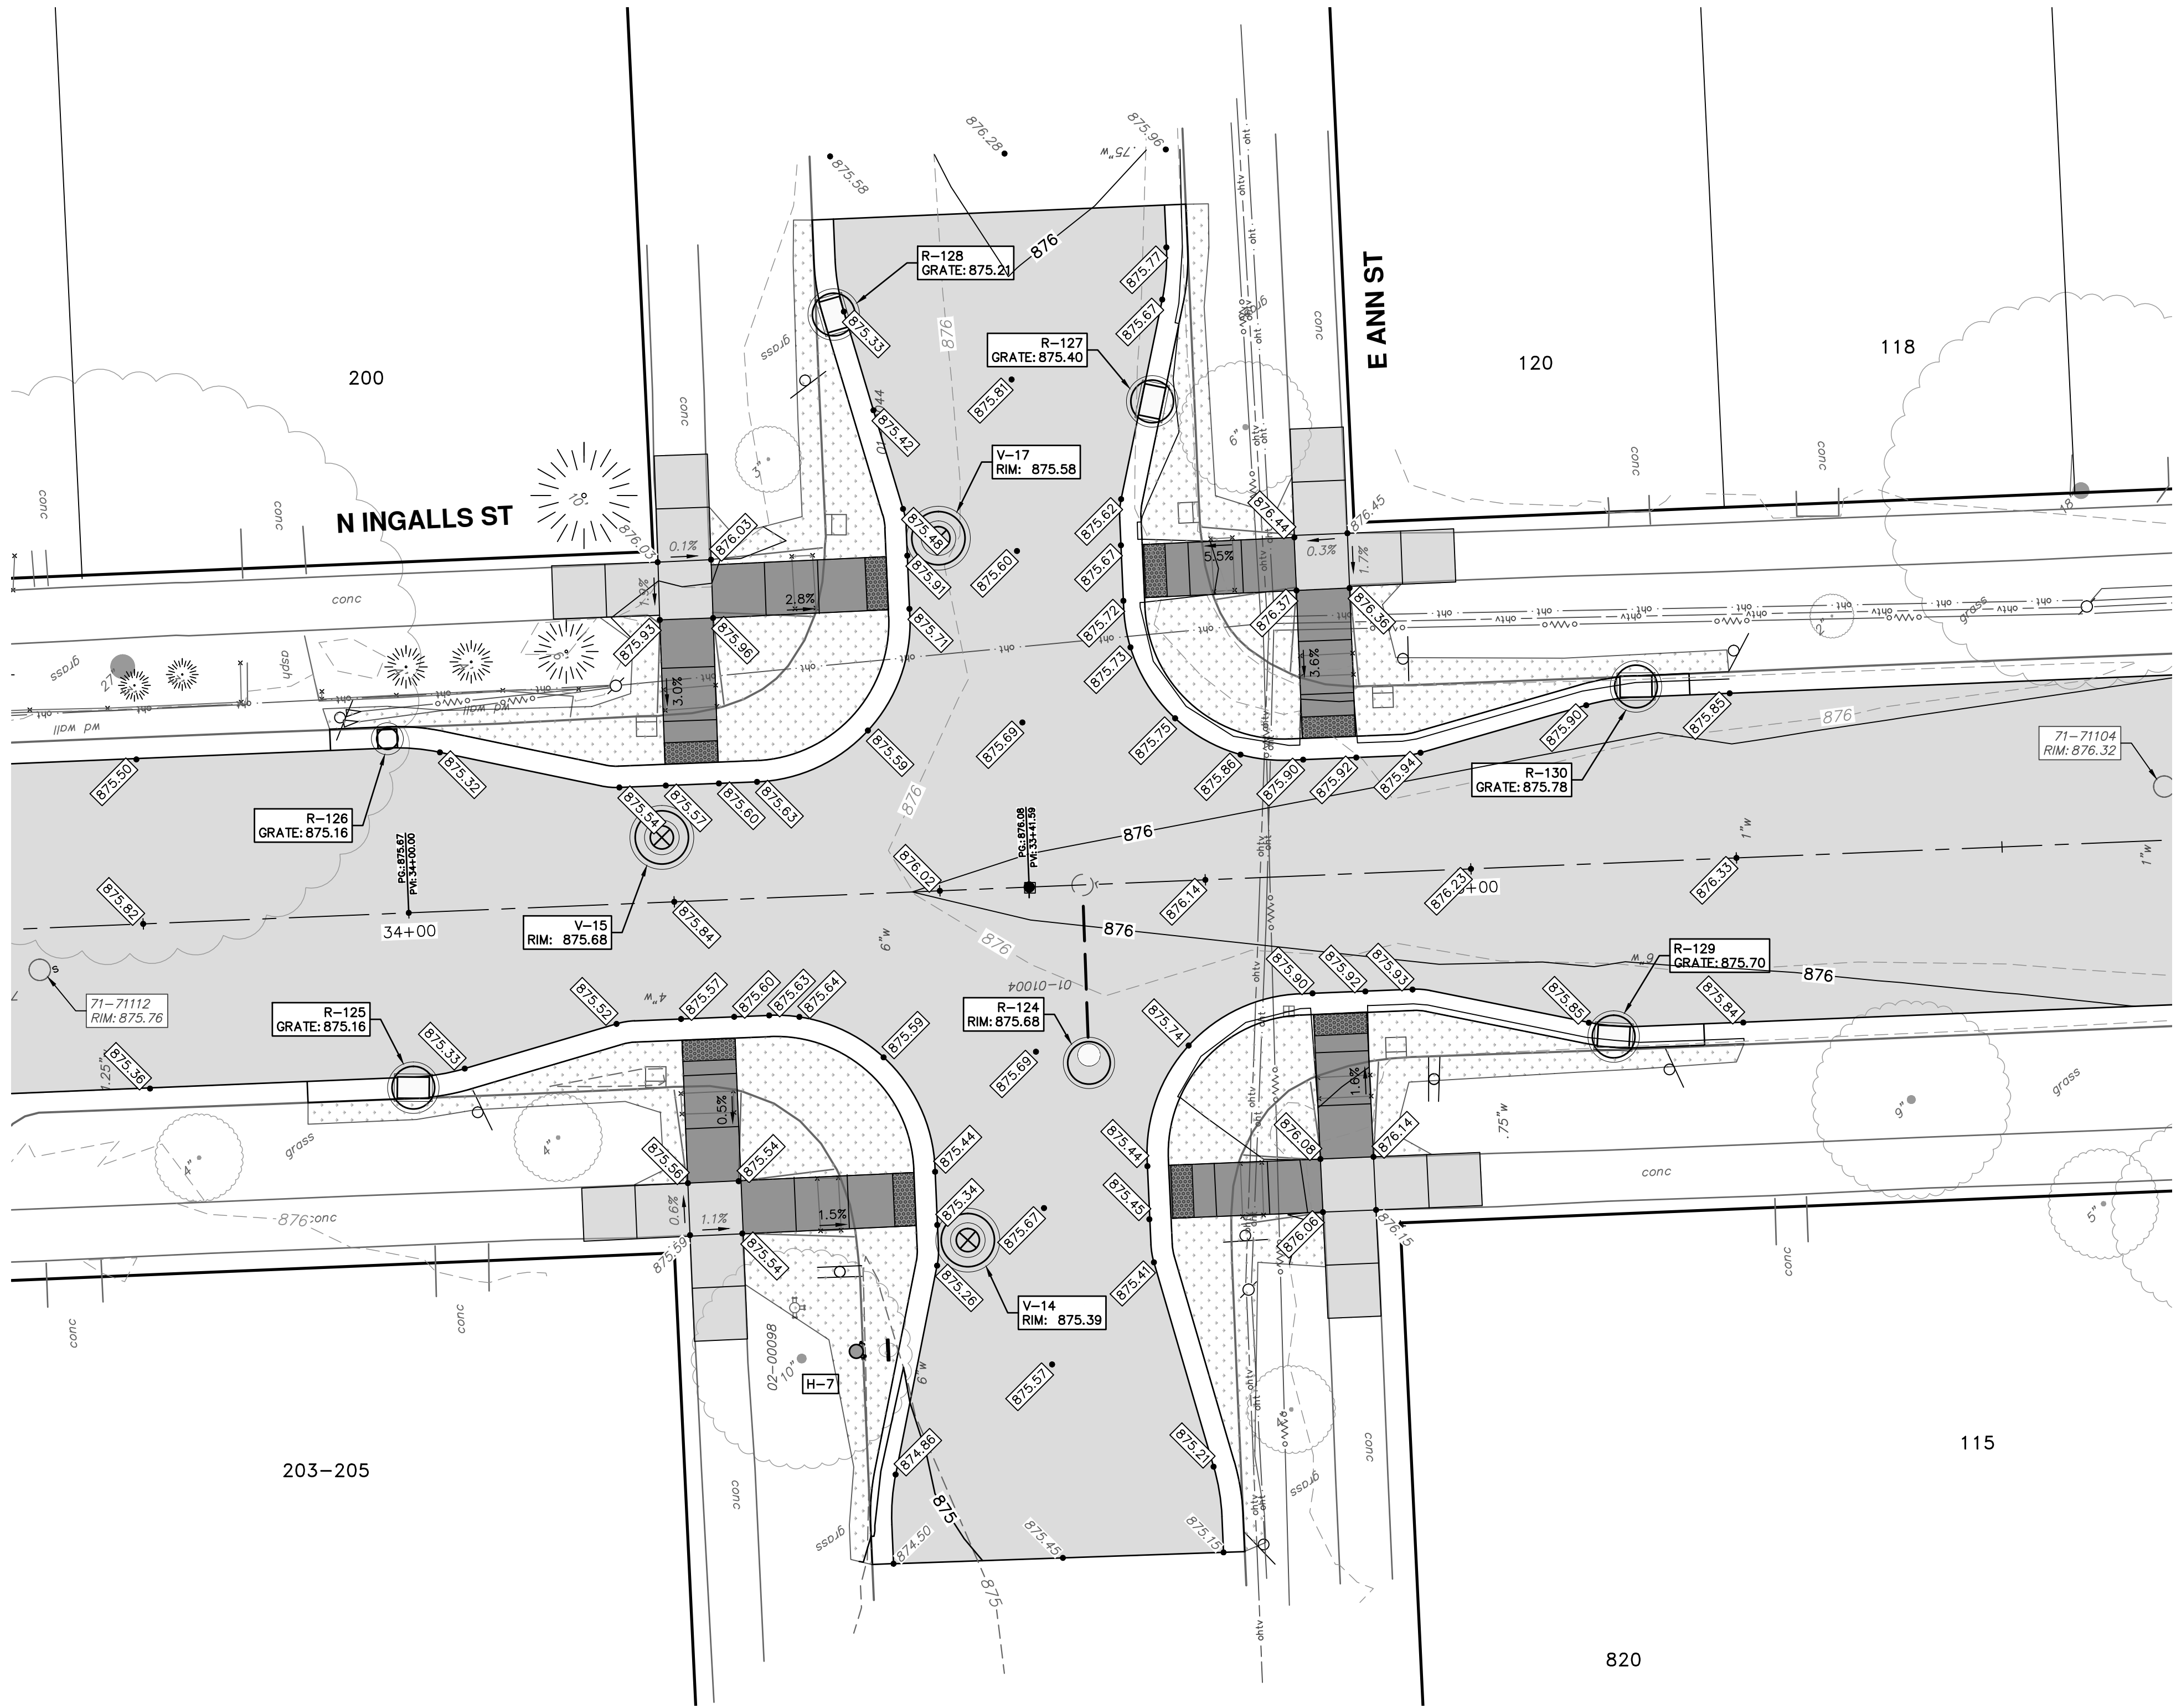



R:\2025012 Ingalls Kingsley WM Rsurf\Plan Production\2025012 IG.dwg Dwg Created: 28-Jan-26 - \_a2 standard bw.stb - Plot Date: 29-Jan-26

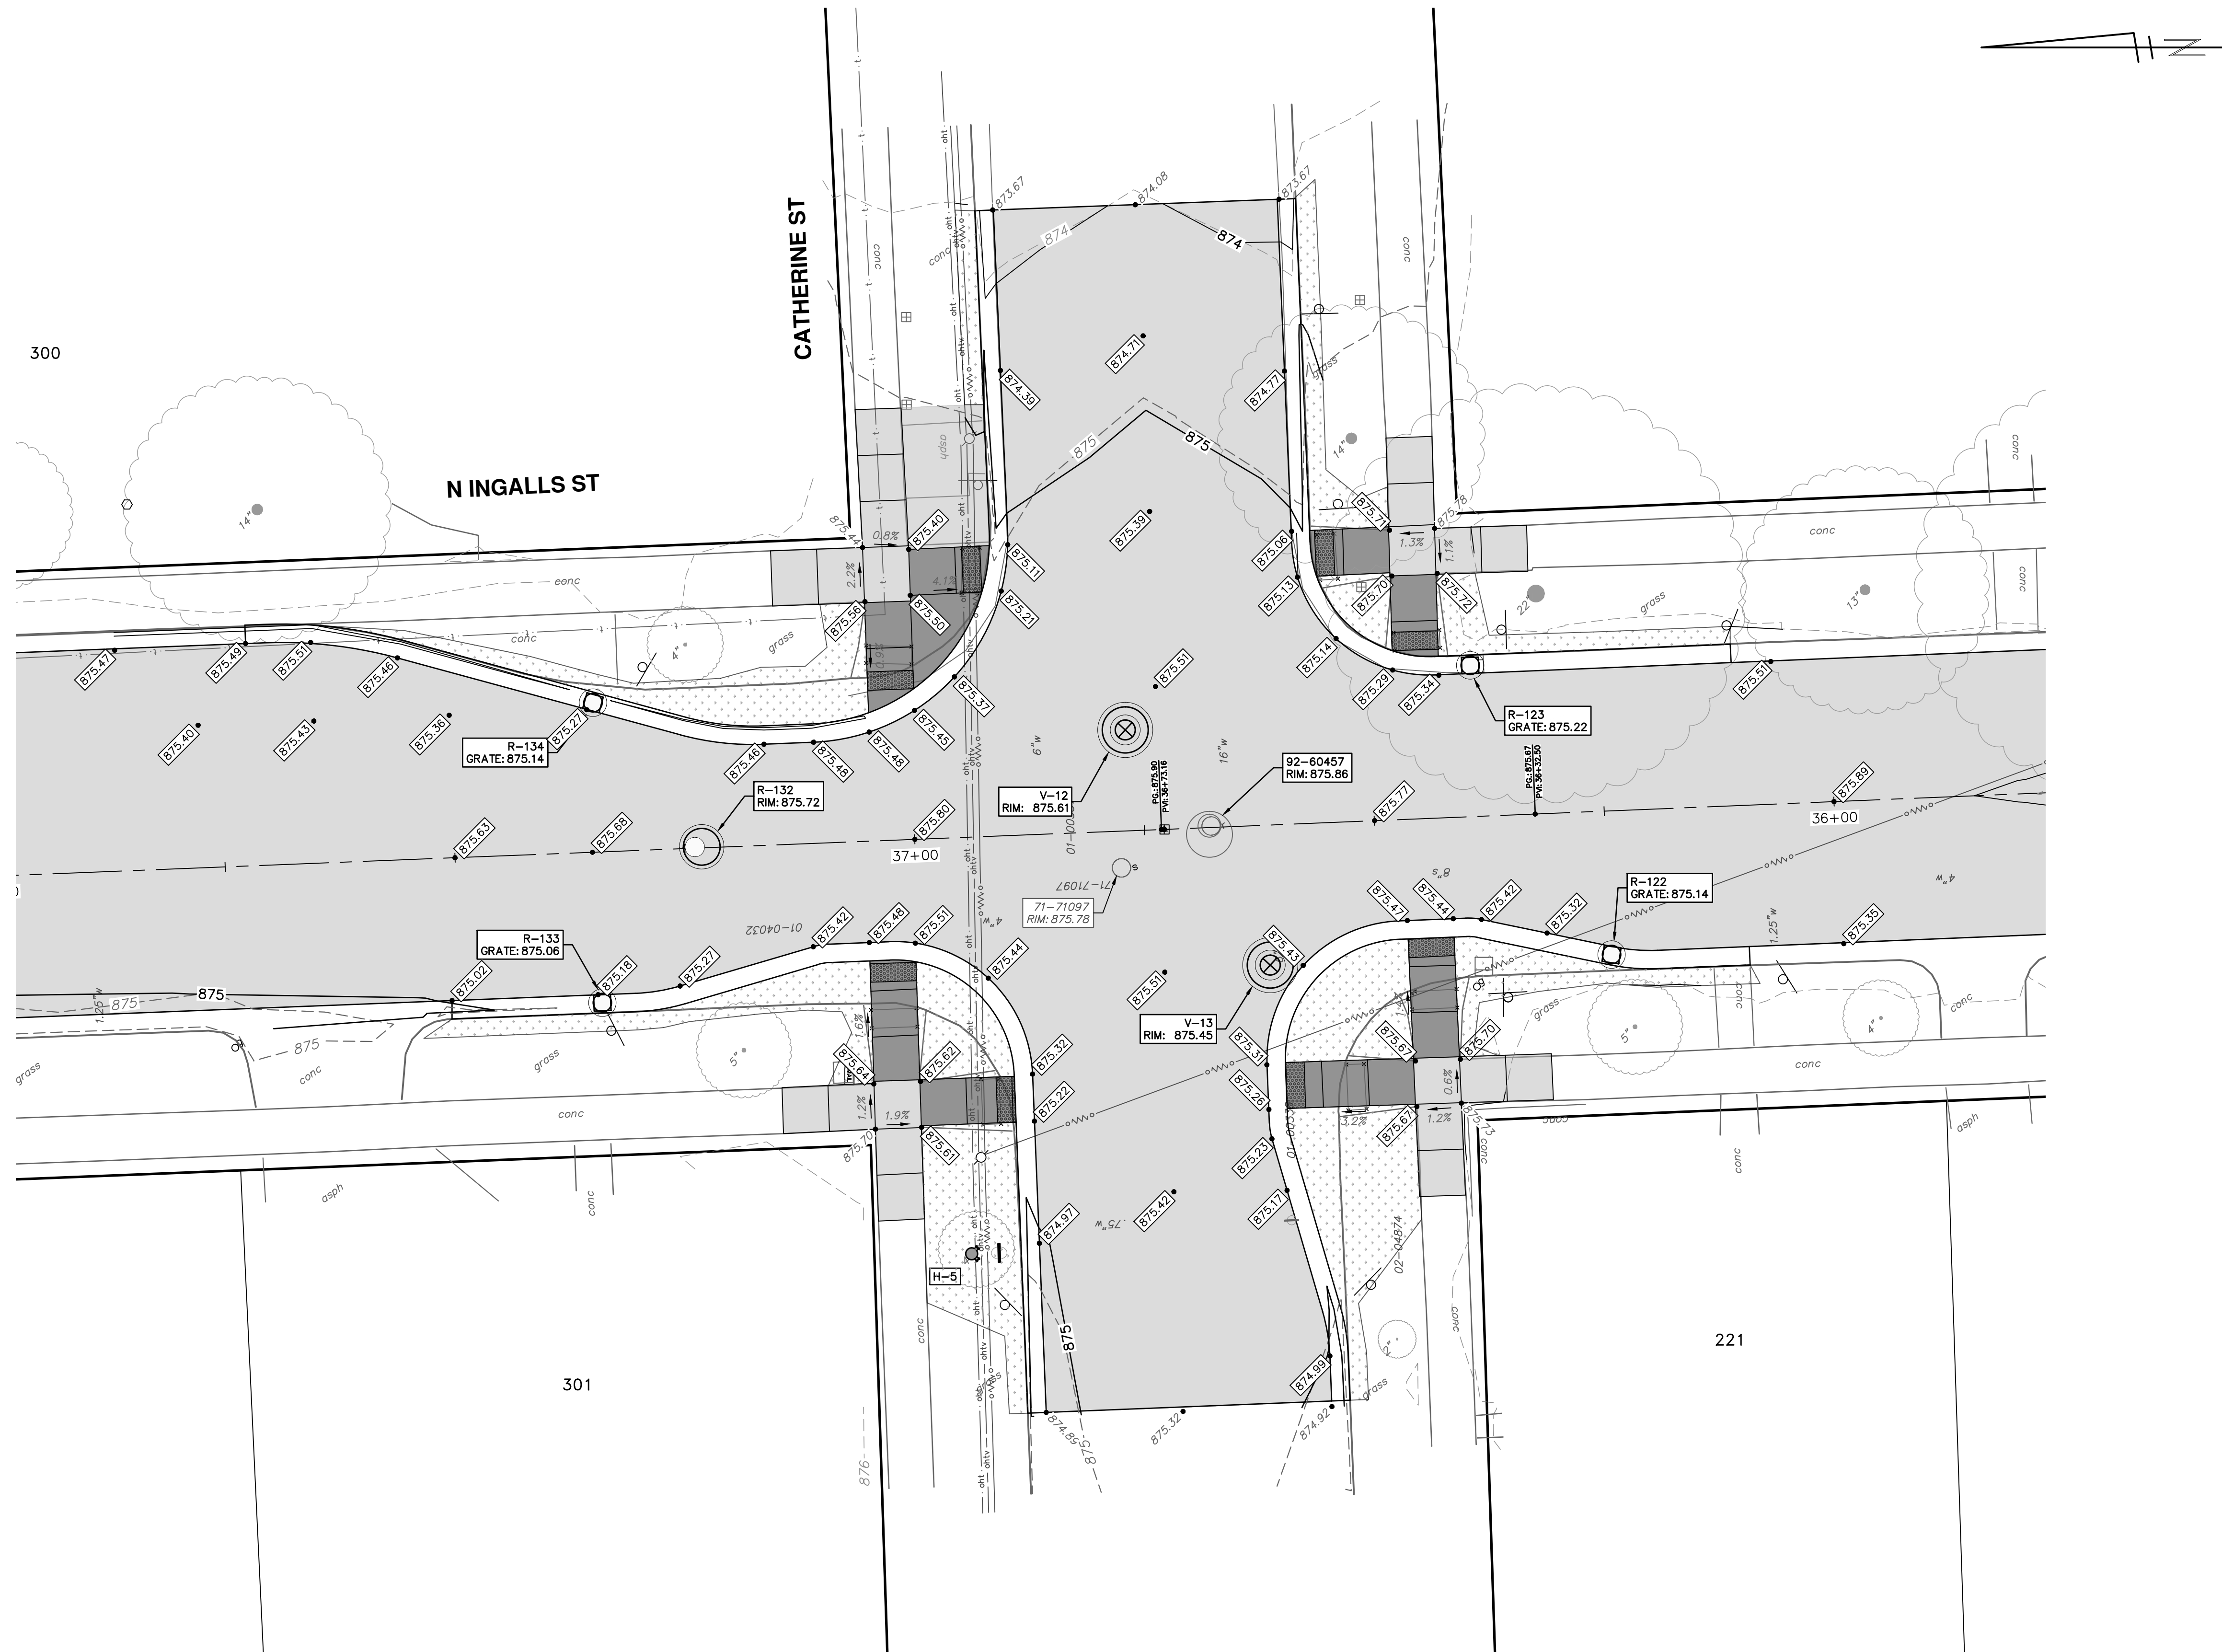


**CITY OF ANN ARBOR  
PUBLIC SERVICES  
301 EAST HURON STREET  
P.O. BOX 8647  
ANN ARBOR, MI 48107-8647  
734-794-6410  
[www.a2gov.org](http://www.a2gov.org)**

[illegible]



R:\2025012 Ingalls Kingsley WM Rsurf\Plan Production\2025012Pmrk-Tsgn.dwg Dwg Created: 26-Jan-26 - \_a2 standard bw.stb - Plot Date: 29-Jan-26

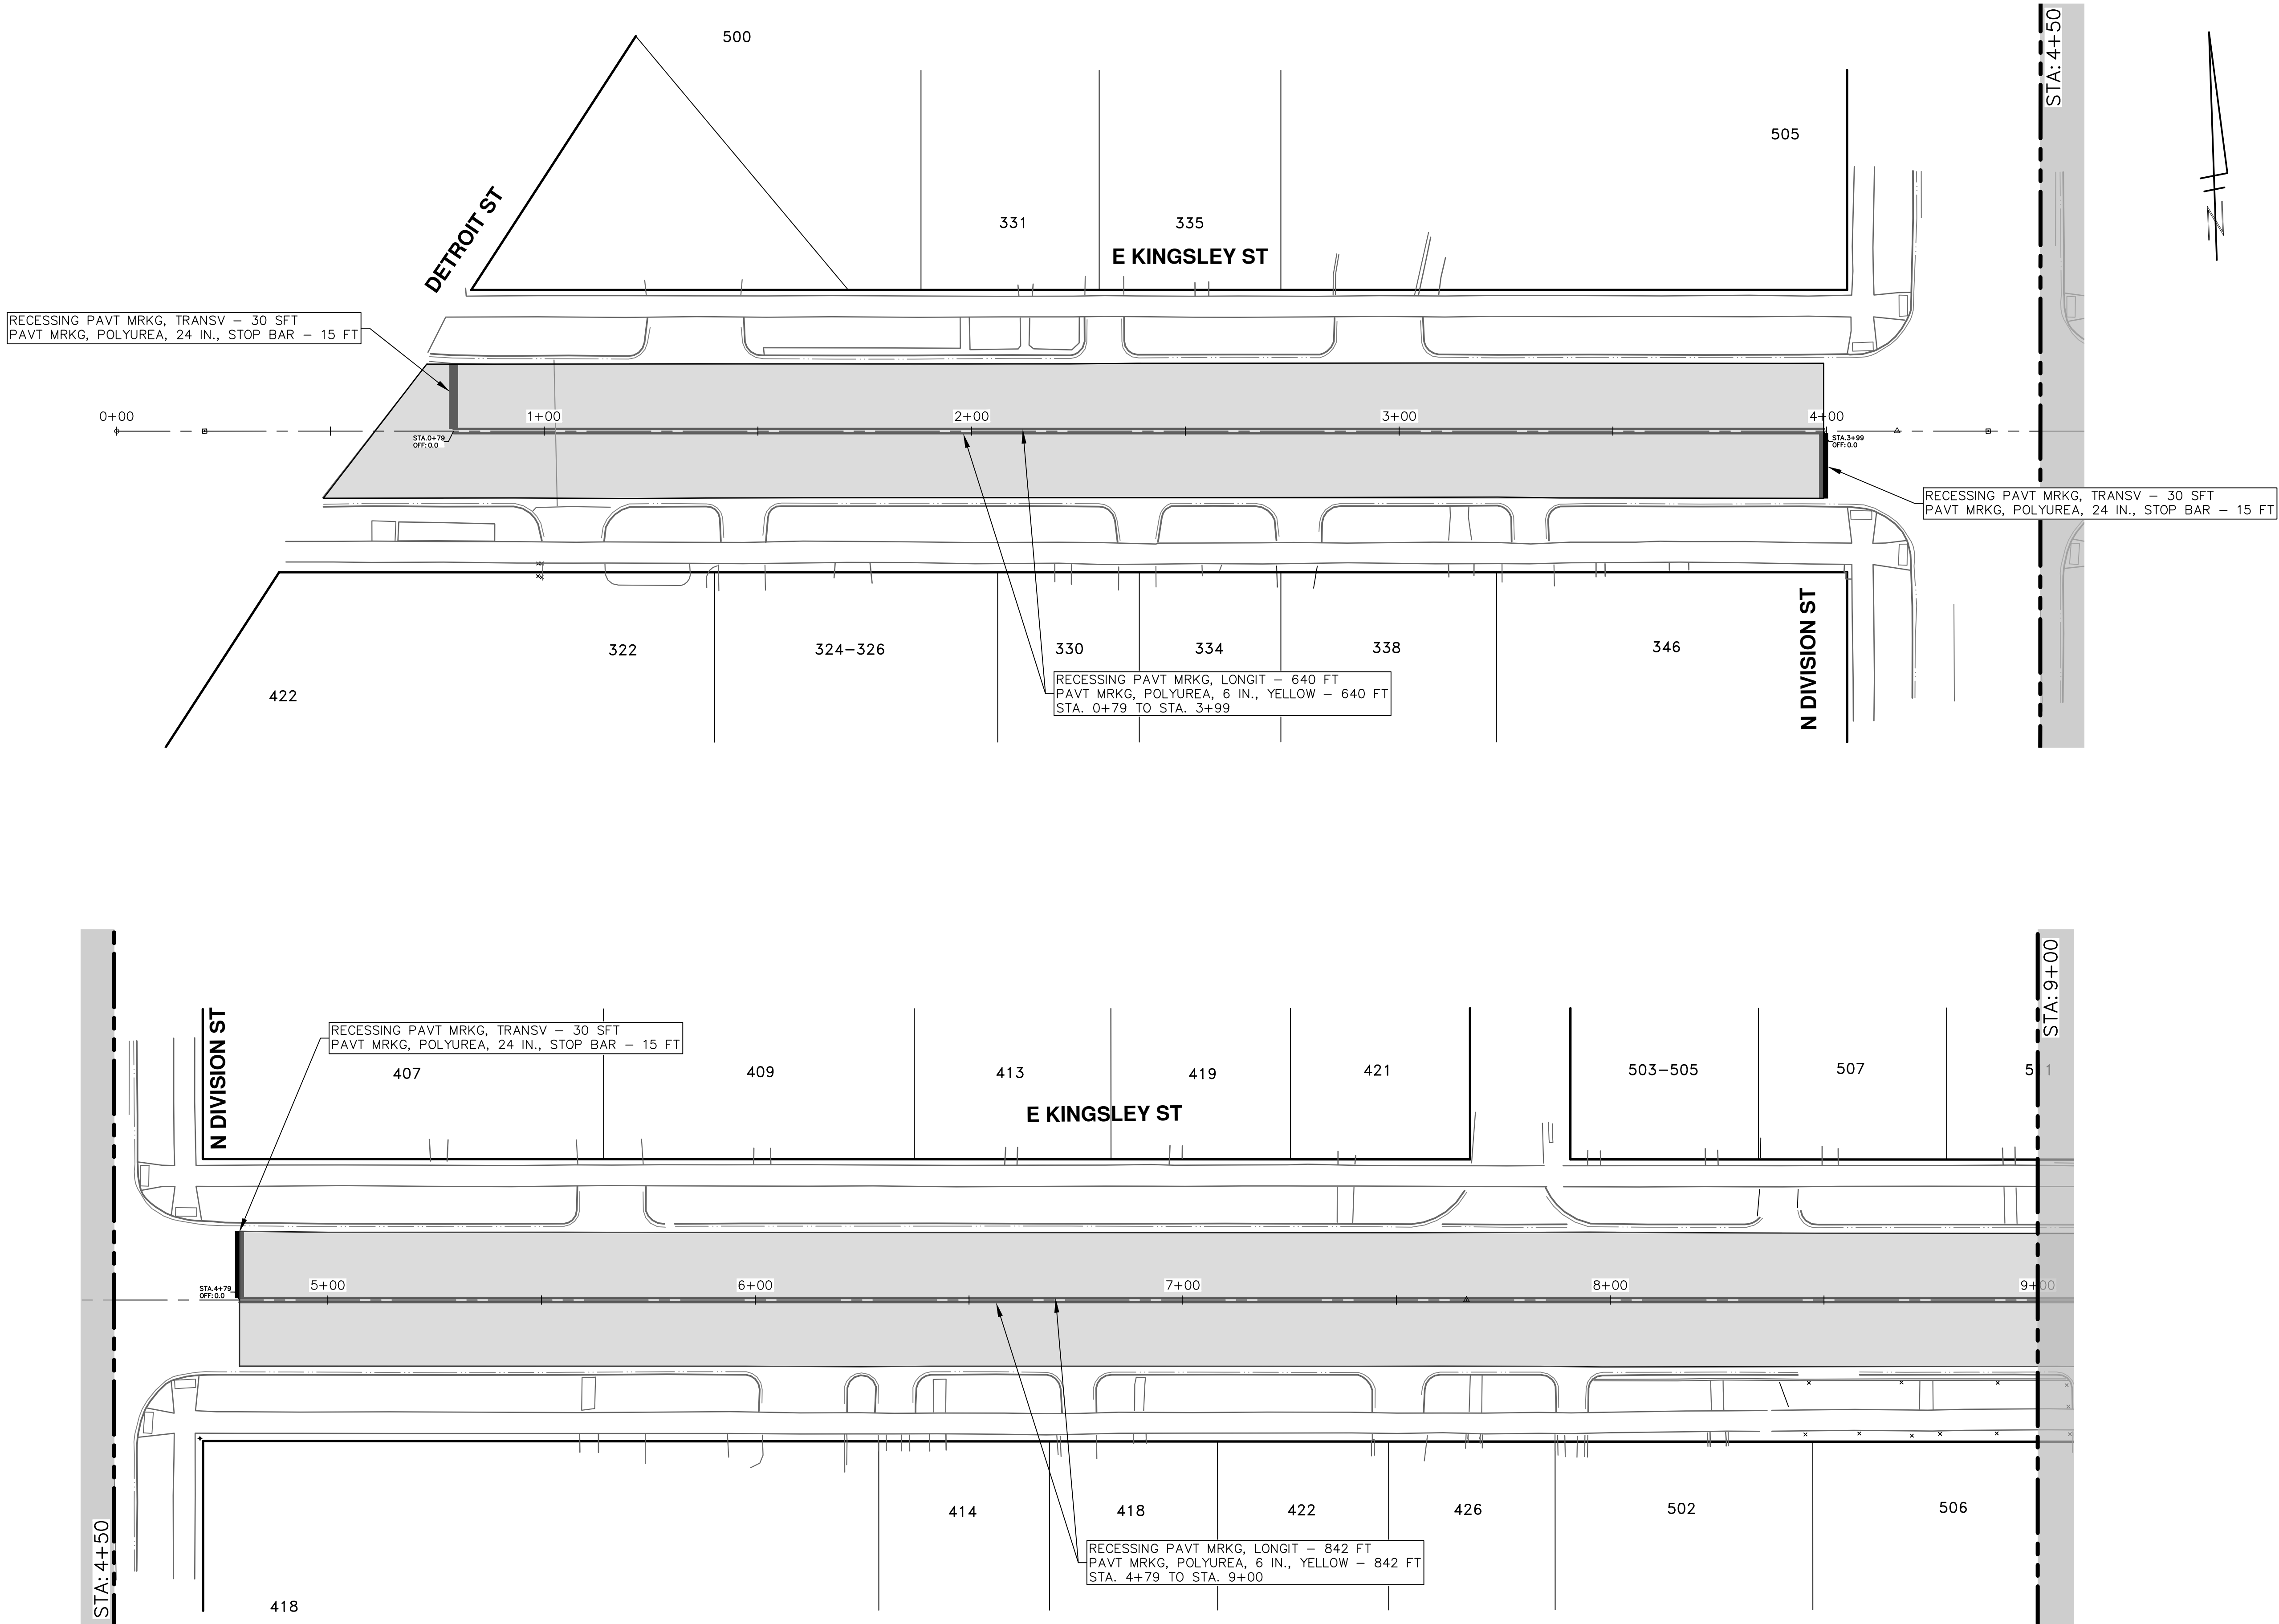

**CITY OF ANN ARBOR  
PUBLIC SERVICES  
301 EAST HURON STREET  
P.O. BOX 8647  
ANN ARBOR, MI 48107-8647  
734-794-6410  
[www.a2gov.org](http://www.a2gov.org)**

CITY OF ANN ARBOR - PUBLIC SERVICES - ENGINEERING

**INGALLS KINGSLEY WATER MAIN  
PAVEMENT MARKINGS & SIGNAGE**

E KINGSLEY ST - DETROIT ST TO STA 9+00

**SCALE PLAN: 1" = 20'**

DRAWING No.  
025012-47

SHEET No.


47 OF 51



Know what's **below**.  
Call before you dig.





R:\2025012 Ingalls Kingsley WM Rsurf\Plan Production\2025012Pmrk-Tsgn.dwg Dwg Created: 26-Jan-26 - \_a2 standard bw.stb - Plot Date: 29-Jan-26

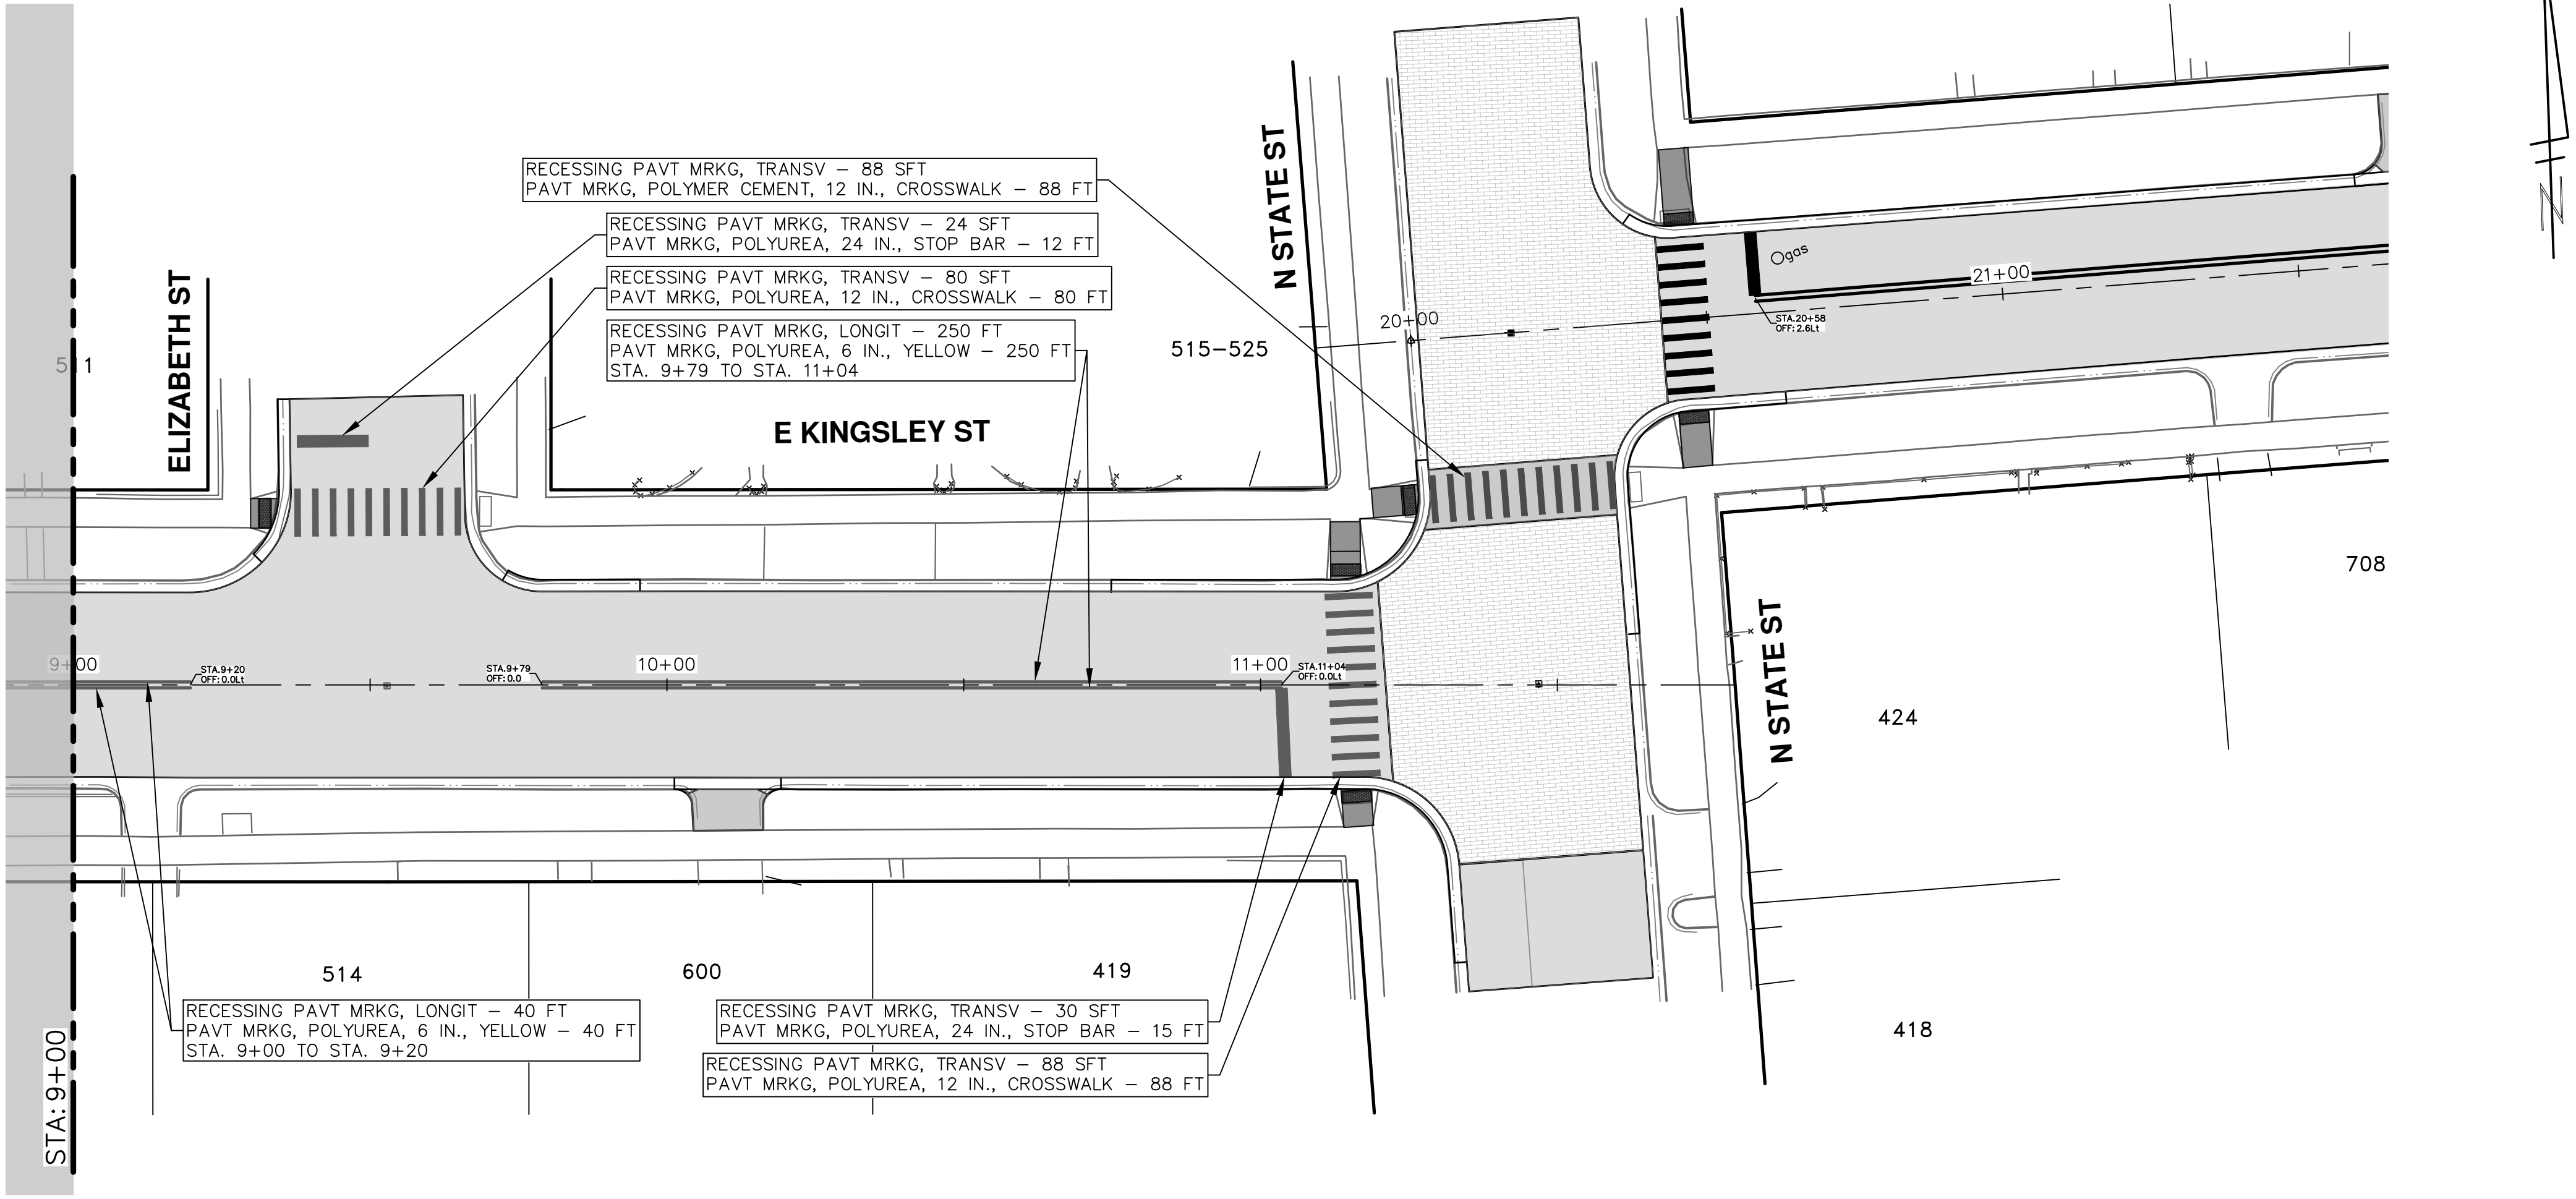[illegible]



R:\2025012 Ingalls Kingsley WM Rsurf\Plan Production\2025012Pmrk-Tsgn.dwg Dwg Created: 26-Jan-26 -- \_a2 standard bw.stb -- Plot Date: 29-Jan-26

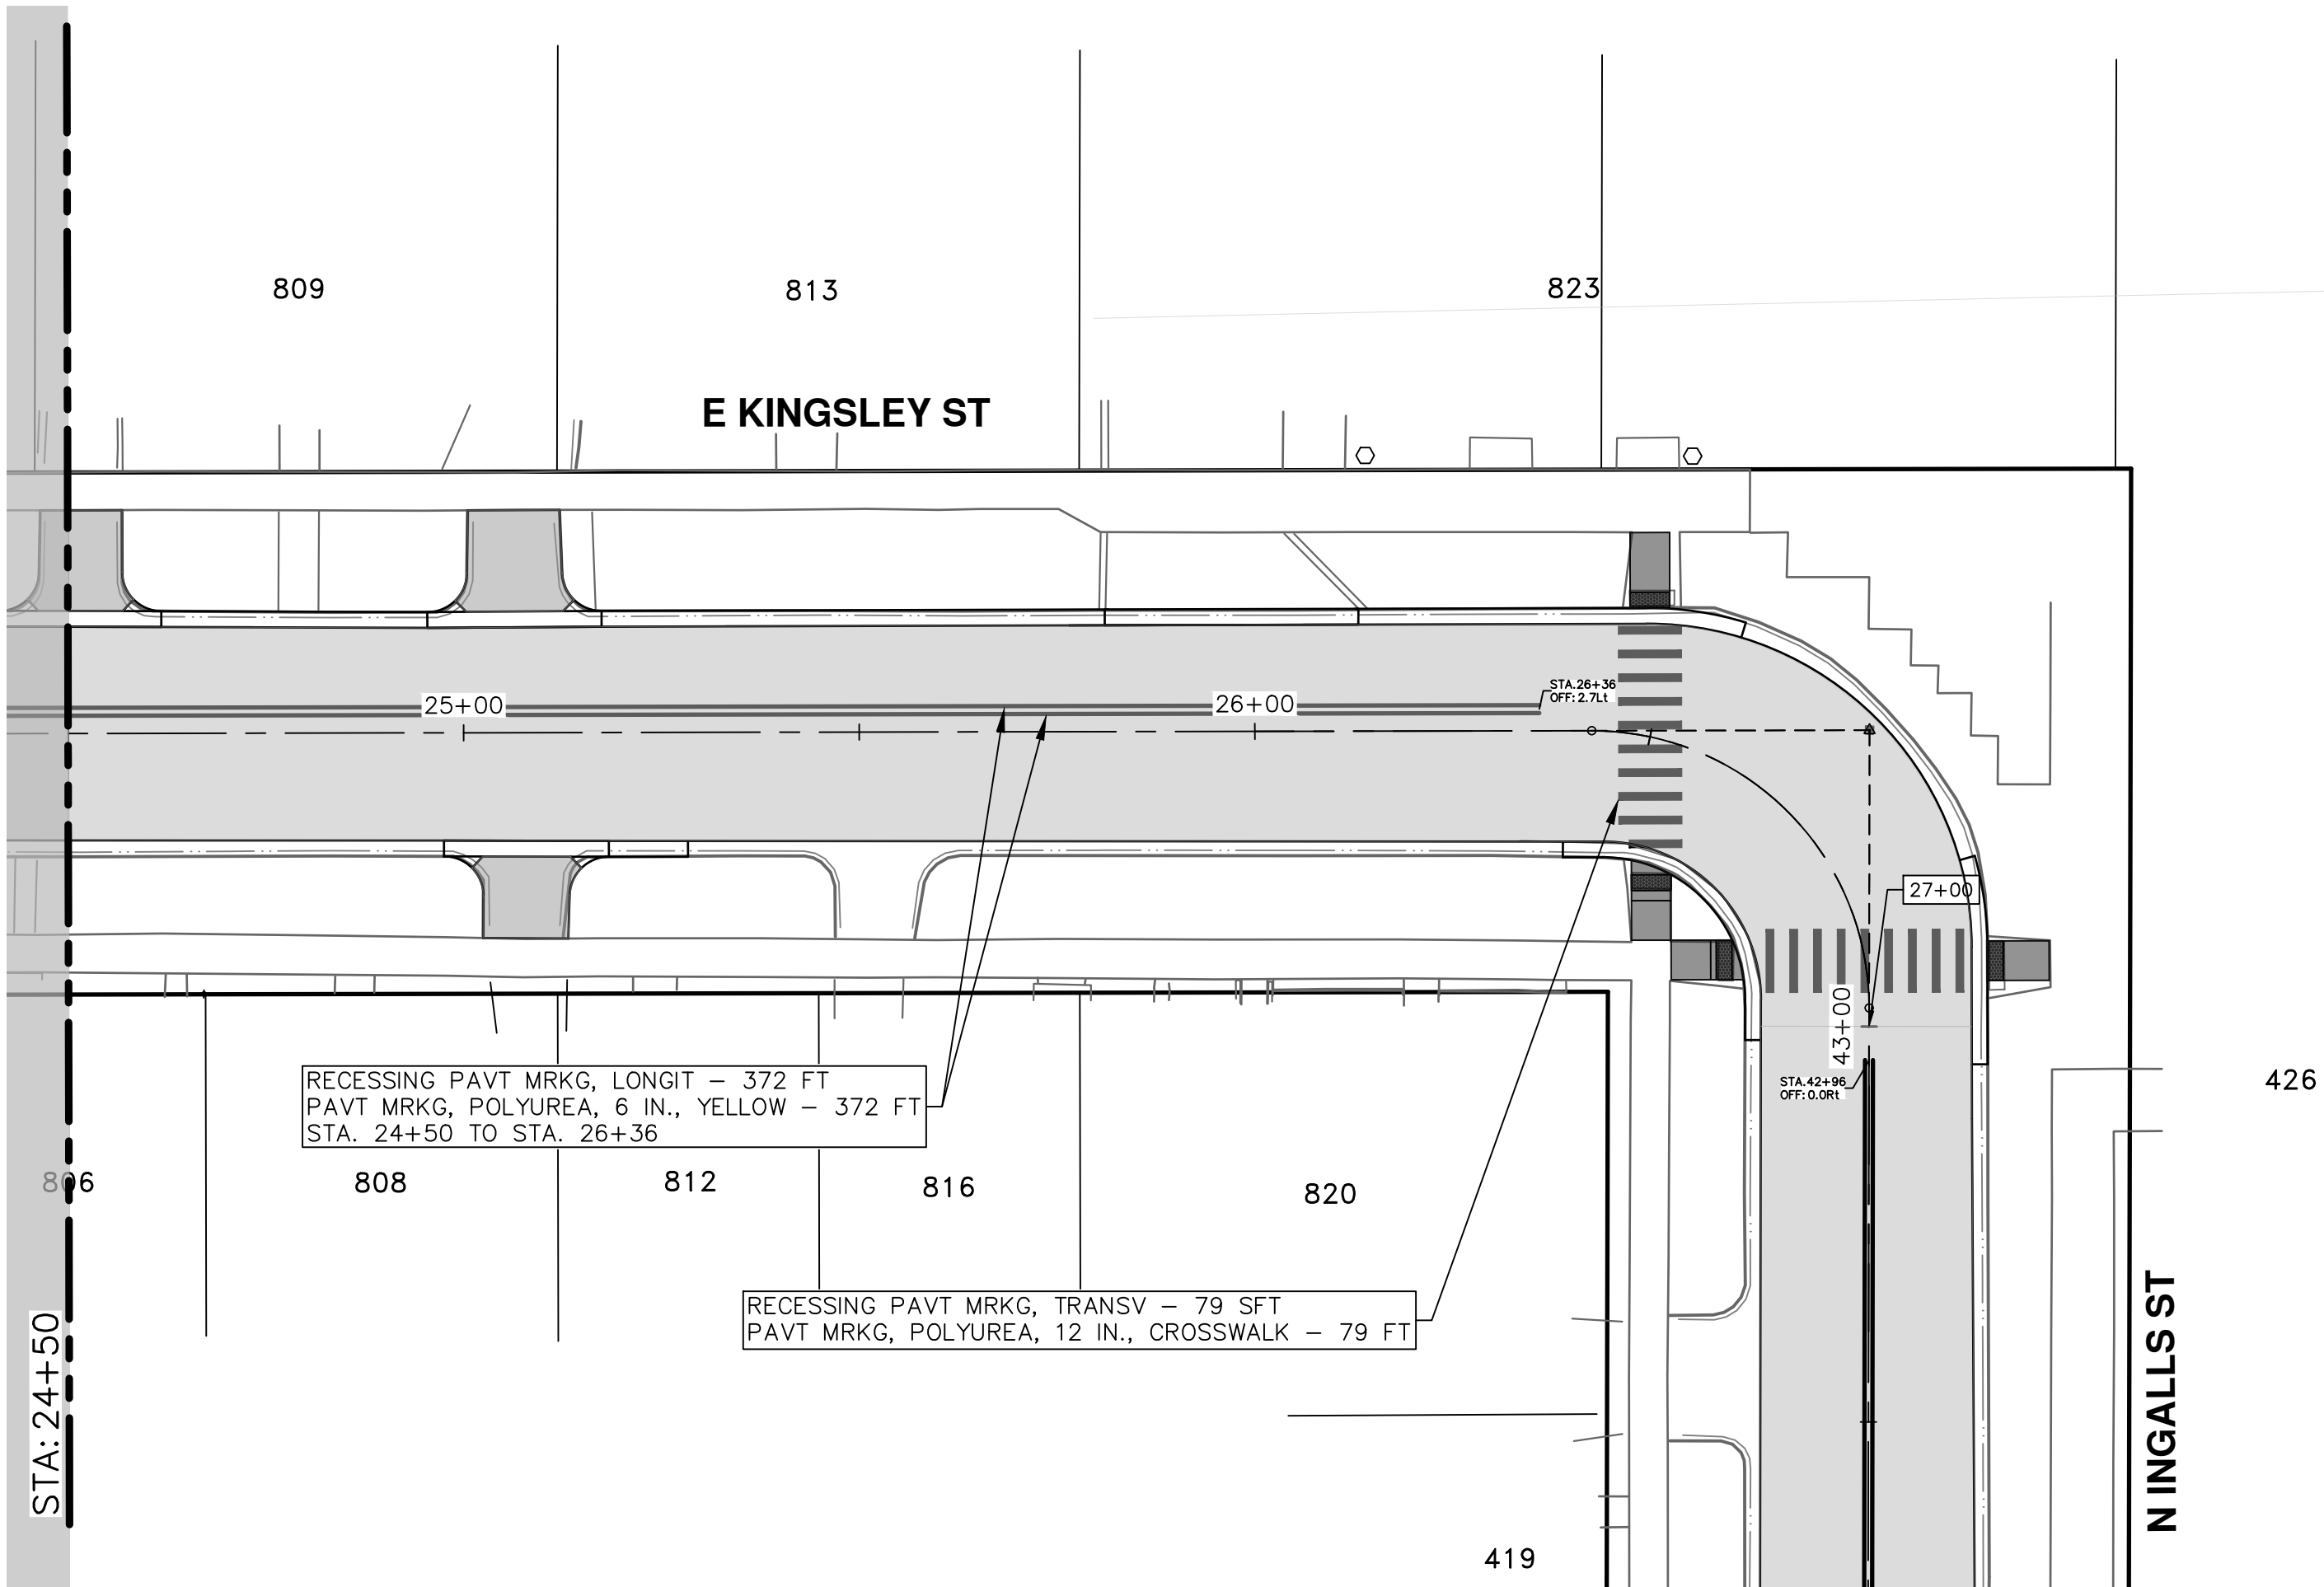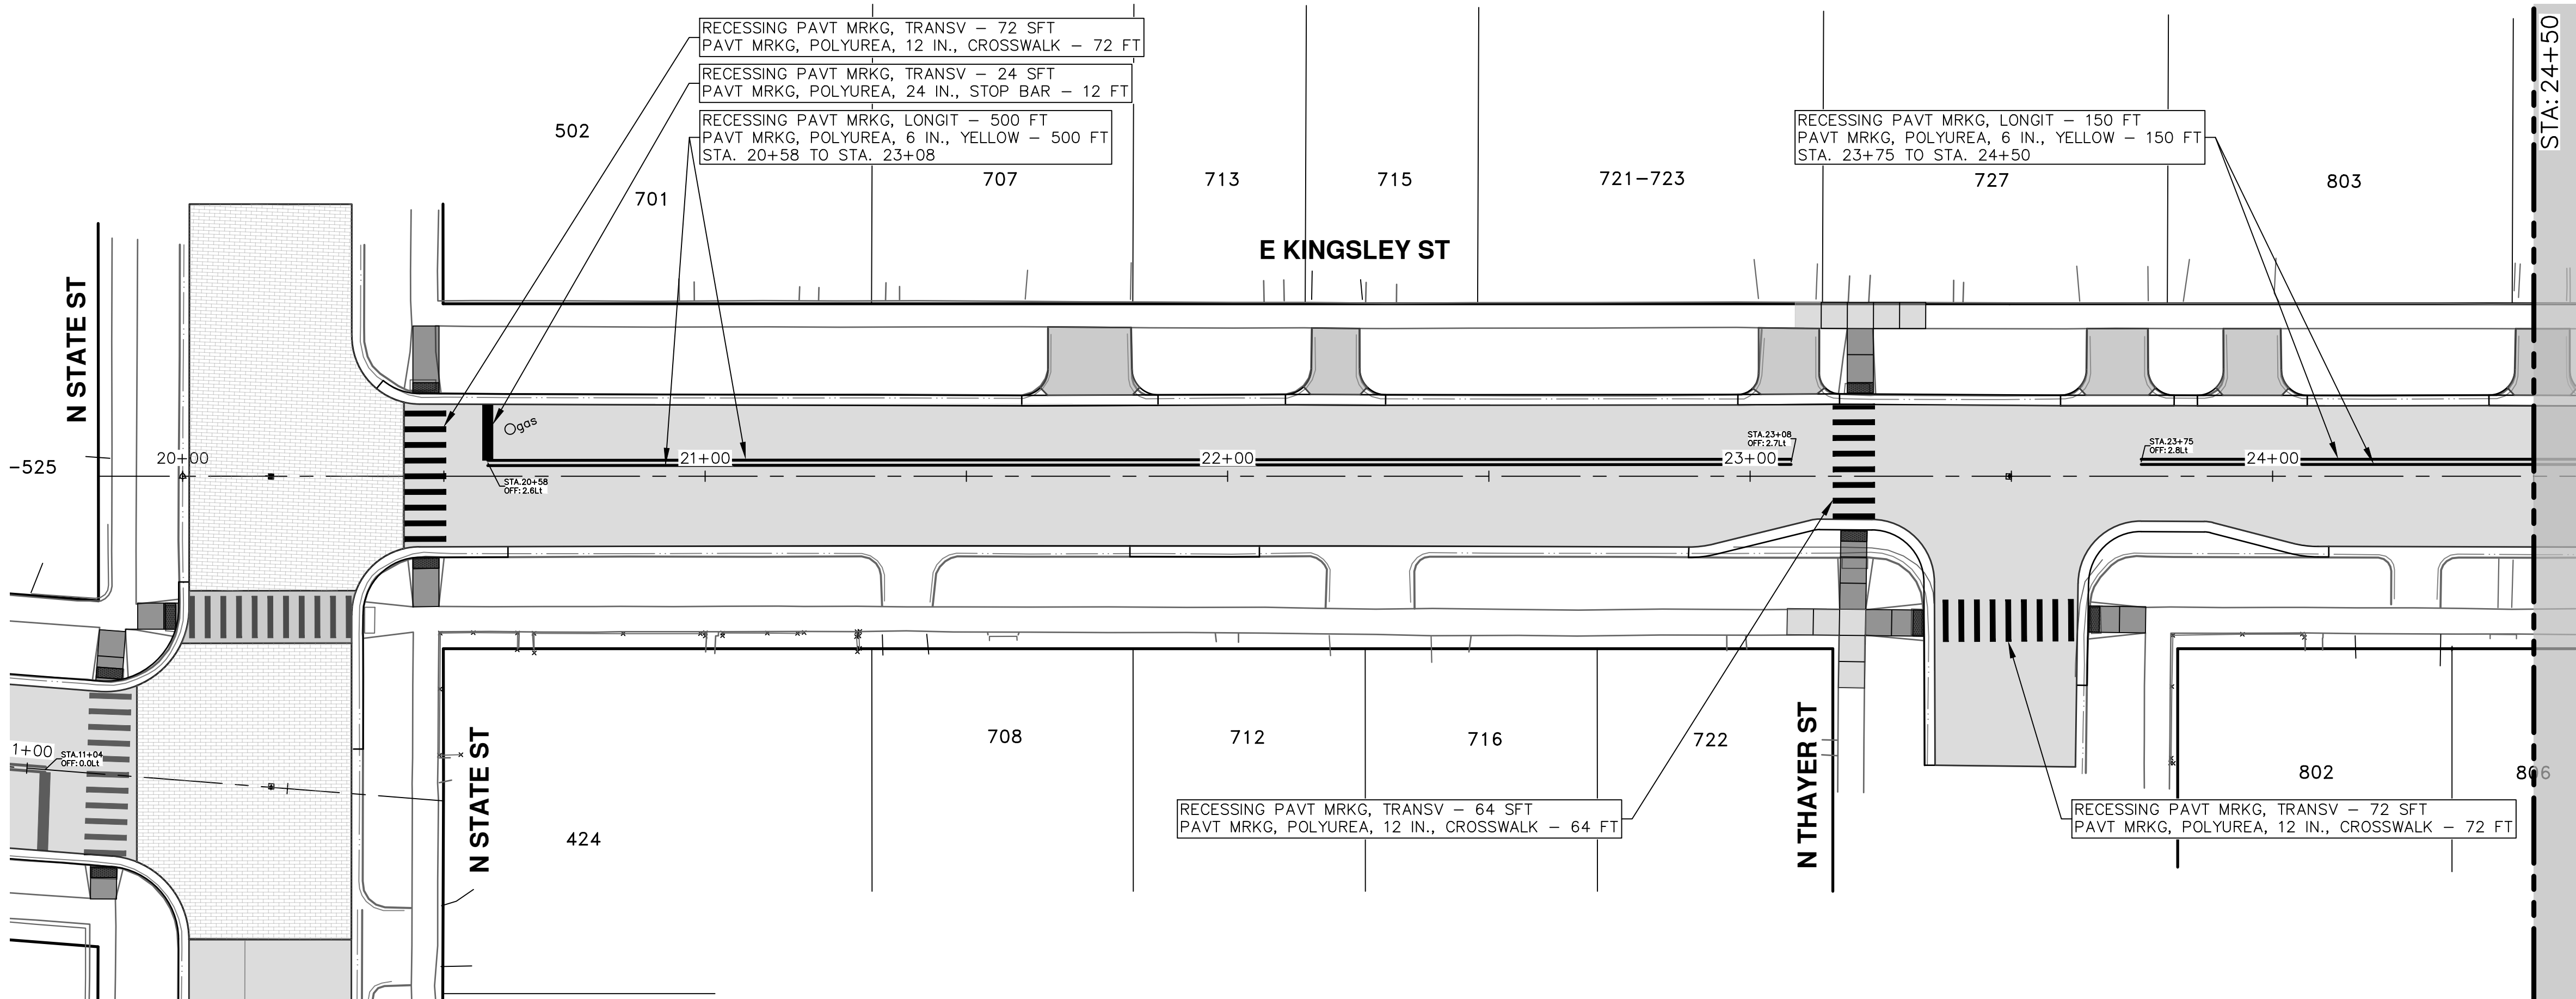

CITY OF ANN ARBOR  
PUBLIC SERVICES  
301 EAST HURON STREET  
ANN ARBOR, MI 48106  
www.a2gov.org



CITY OF ANN ARBOR - PUBLIC SERVICES - ENGINEERING  
INGALLS KINGSLEY WATER MAIN  
PAVEMENT MARKINGS & SIGNAGE  
E KINGSLEY ST - N STATE ST TO N INGALLS ST




SCALE PLAN: 1" = 20'  
DRAWING No.  
2025012-49



| REV. | DESCRIPTION | DATE     | DRAWN | CHECKED |
|------|-------------|----------|-------|---------|
| 00   | OUT FOR BID | 01-30-26 | A2D   | IVK     |



R:\2025012 Ingalls\Plan Production\2025012Pmrk-Tsgn.dwg Dwg Created: 26-Jan-26 -- \_a2 standard bw.stb -- Plot Date: 29-Jan-26

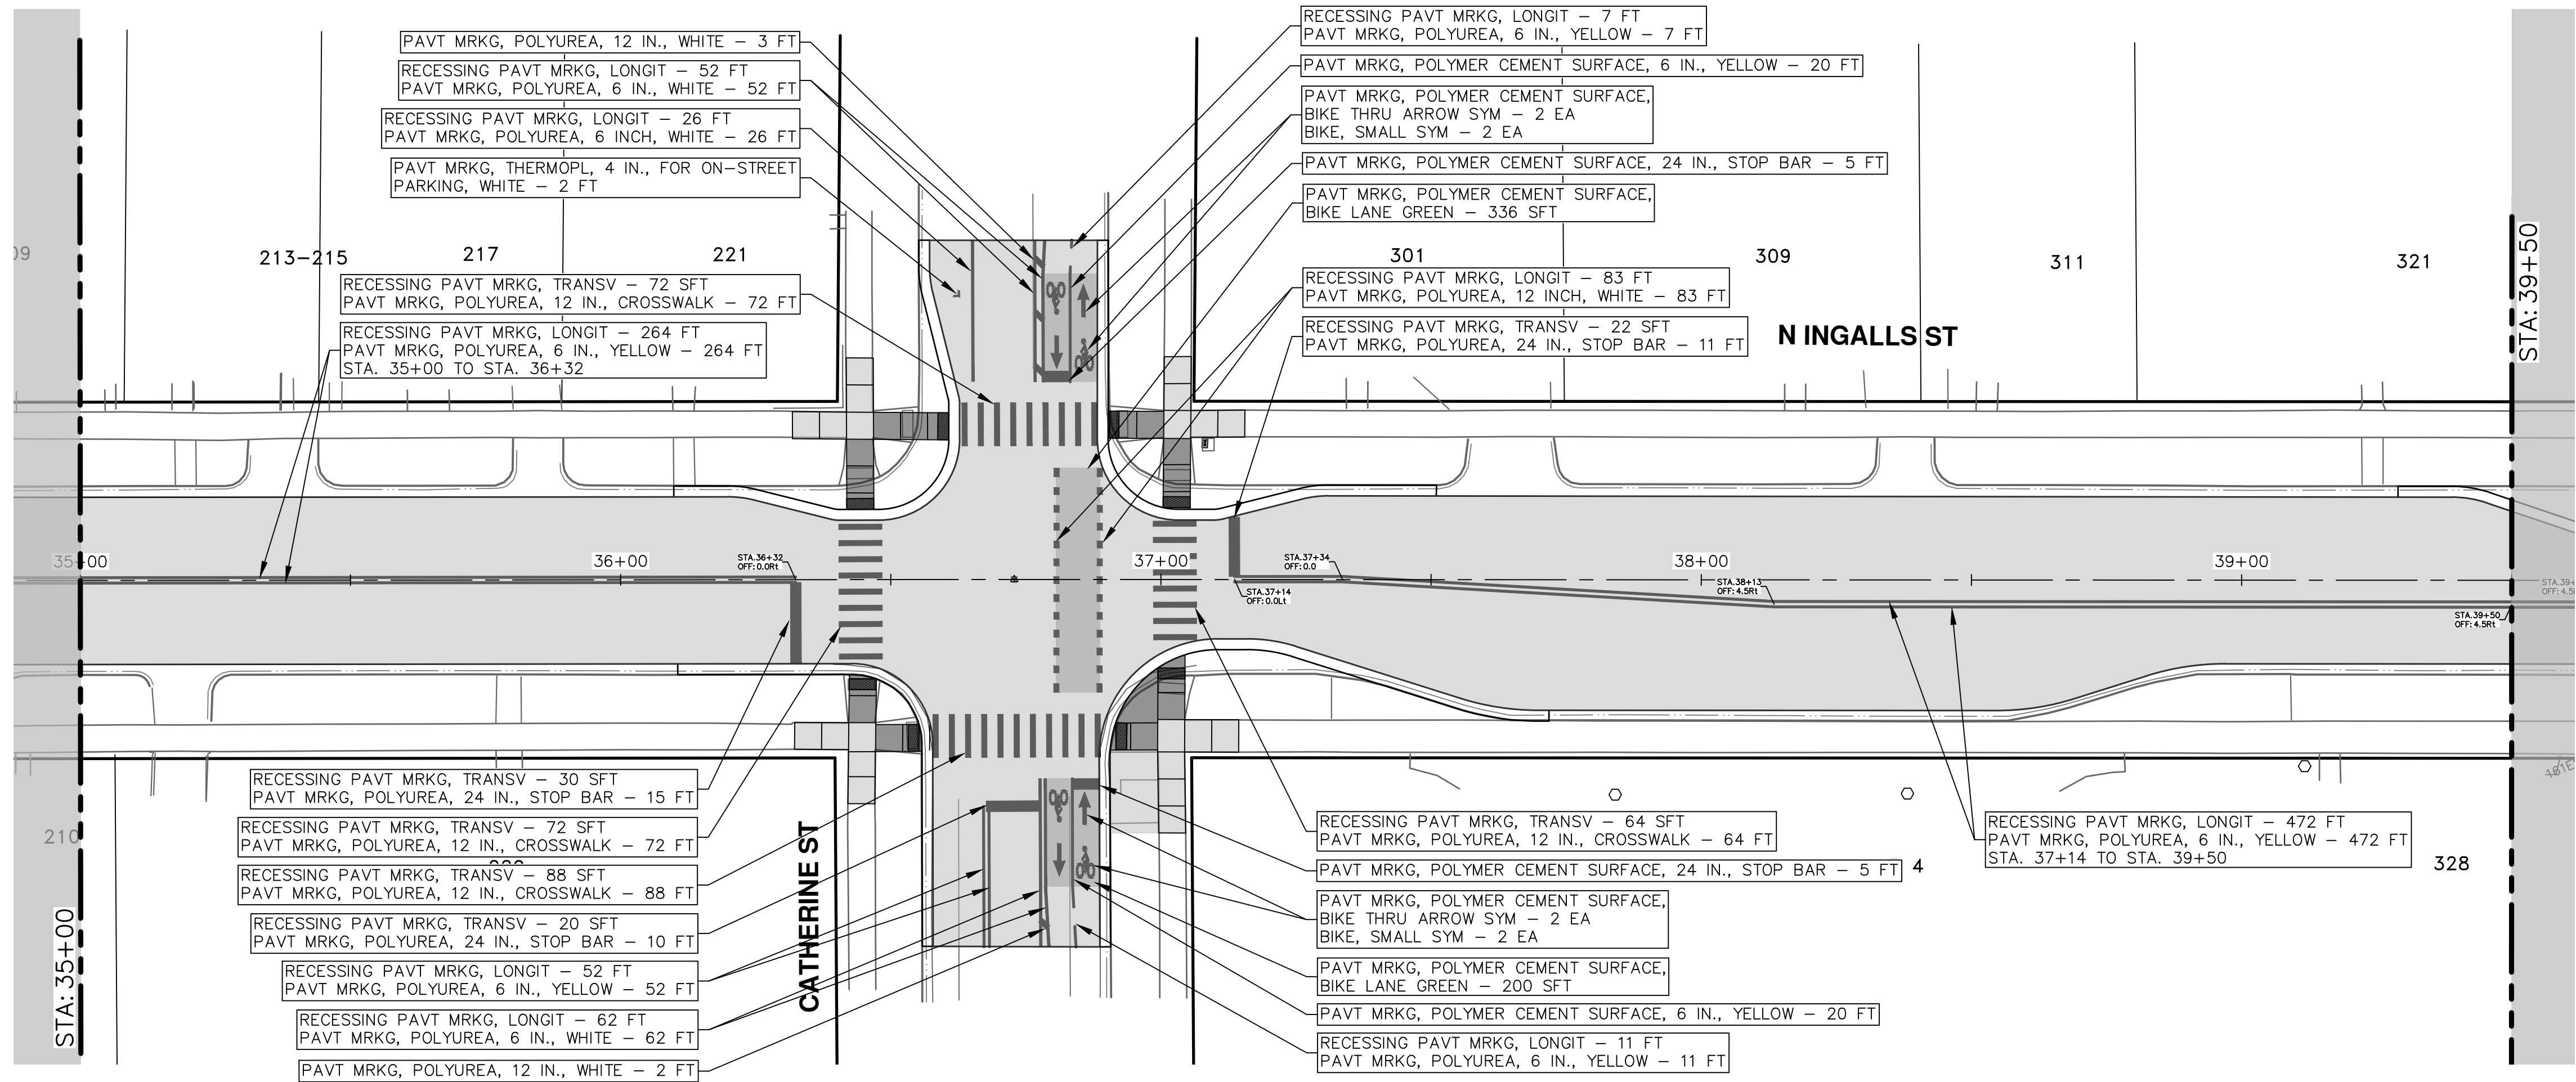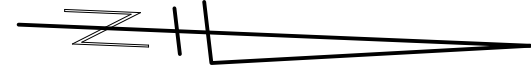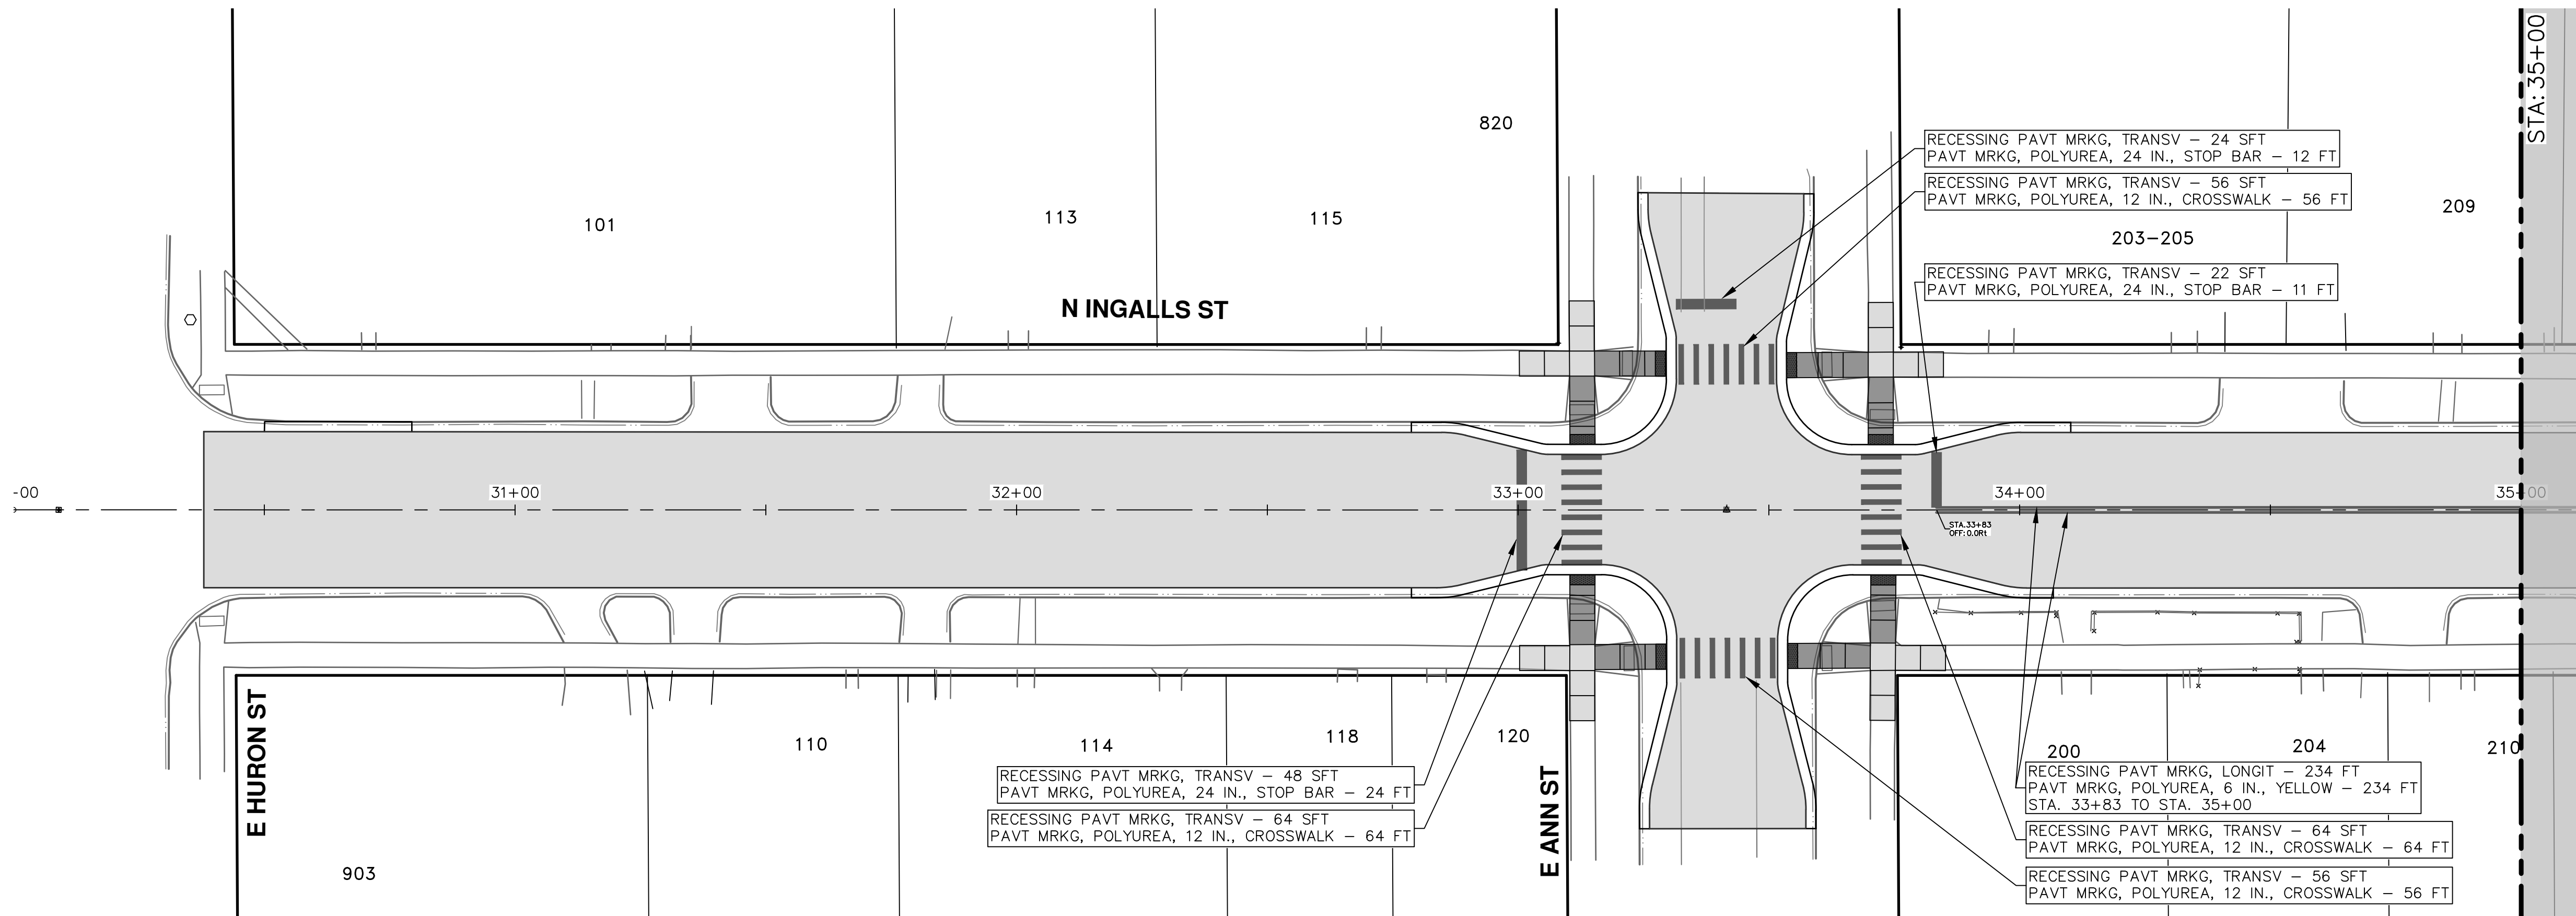

CITY OF ANN ARBOR  
PUBLIC SERVICES  
301 EAST HURON STREET  
P.O. BOX 8647  
ANN ARBOR, MI 48106-8647  
www.a2gov.org

CITY OF ANN ARBOR - PUBLIC SERVICES - ENGINEERING  
INGALLS KINGSLEY WATER MAIN  
PAVEMENT MARKINGS & SIGNAGE  
N INGALLS ST - E HURON ST TO STA 39+50

SCALE PLAN: 1" = 20'  
DRAWING No. 2025012-50  
SHEET No.



| REV | DESCRIPTION | DATE     | DRAWN | CHECKED |
|-----|-------------|----------|-------|---------|
| 00  | OUT FOR BID | 01-30-26 | A2D   | IVK     |



R:\2025012 Ingalls Kingsley WM Rsurf\Plan Production\2025012Fmrk-Tsgn.dwg Dwg Created: 26-Jan-26 -- \_a2 standard bw.stb -- Plot Date: 29-Jan-26

