

PUBLIC IMPROVEMENT REQUEST FOR PROPOSAL

RFP# 26-47

Parks Pool Lining

City of Ann Arbor
Parks and Recreation Services



Due Date: October 20, 2026 by 11:00 a.m. (local time)

Issued By:

City of Ann Arbor
Procurement Unit
301 E. Huron Street
Ann Arbor, MI 48104

TABLE OF CONTENTS

SECTION I: GENERAL INFORMATION	3
SECTION II: SCOPE OF WORK.....	11
SECTION III: MINIMUM INFORMATION REQUIRED	13
SECTION IV: ATTACHMENTS	19

SECTION I - GENERAL INFORMATION

A. OBJECTIVE

The purpose of this Request for Proposal (RFP) is to select a firm to provide licensed pool contracting services for the replacement of existing pool liners within City of Ann Arbor pool facilities.

B. BID SECURITY

Each bid must be accompanied by a certified check or Bid Bond by a surety licensed and authorized to do business within the State of Michigan, in the amount of 5% of the total of the bid price.

Proposals that fail to provide a bid security upon proposal opening will be deemed non-responsive and will not be considered for award.

C. QUESTIONS AND CLARIFICATIONS / DESIGNATED CITY CONTACTS

All questions regarding this Request for Proposal (RFP) shall be submitted via e-mail. Questions will be accepted and answered in accordance with the terms and conditions of this RFP.

All questions shall be submitted on or before October 9, 2026 at 1:00 p.m. (local time), and should be addressed as follows:

Scope of Work/Proposal Content questions shall be e-mailed to Madison Merzlyakov, Client Representative - Madison.Merzlyakov@ohm-advisors.com

RFP Process and Compliance questions shall be e-mailed to Colin Spencer, Buyer - CSpencer@a2gov.org

Should any prospective bidder be in doubt as to the true meaning of any portion of this RFP, or should the prospective bidder find any ambiguity, inconsistency, or omission therein, the prospective bidder shall make a written request for an official interpretation or correction by the due date for questions above.

All interpretations, corrections, or additions to this RFP will be made only as an official addendum that will be posted to a2gov.org and MITN.info and it shall be the prospective bidder's responsibility to ensure they have received all addenda before submitting a proposal. Any addendum issued by the City shall become part of the RFP, and must be incorporated in the proposal where applicable.

D. PRE-PROPOSAL MEETING

A pre-proposal conference for this project will be held on **October 6, 2026 at 11:00 a.m. at Veterans Memorial Park Pool & Ice Arena (2150 Jackson Ave, Ann Arbor, MI 48103). The meeting will begin at Veterans Memorial Park, after which Parks staff will travel to Fuller Park Pool (1519 Fuller Rd, Ann Arbor, MI 48105) and then to Buhr Park Pool (2751 Packard St, Ann Arbor, MI 48104)**

Attendance at this conference is highly recommended. Administrative and technical questions regarding this project will be answered at this time. The pre-proposal conference is for information only. Any answers furnished will not be official until verified in writing by the Financial Service Area, Procurement Unit. Answers that change or substantially clarify the proposal will be affirmed in an addendum.

E. PROPOSAL FORMAT

To be considered, each firm must submit a response to this RFP using the format provided in Section III. No other distribution of proposals is to be made by the prospective bidder. An official authorized to bind the bidder to its provisions must sign the proposal. Each proposal must remain valid for at least one hundred and twenty (120) days from the due date of this RFP.

Proposals should be prepared simply and economically providing a straightforward, concise description of the bidder's ability to meet the requirements of the RFP. No erasures are permitted. Mistakes may be crossed out and corrected and must be initialed in ink by the person signing the proposal.

F. SELECTION CRITERIA

Responses to this RFP will be evaluated using a point system as shown in Section III. A selection committee comprised primarily of staff from the City will complete the evaluation.

If interviews are desired by the City, the selected firms will be given the opportunity to discuss their proposal, qualifications, past experience, and their fee proposal in more detail. The City further reserves the right to interview the key personnel assigned by the selected bidder to this project.

All proposals submitted may be subject to clarifications and further negotiation. All agreements resulting from negotiations that differ from what is represented within the RFP or in the proposal response shall be documented and included as part of the final contract.

G. SEALED PROPOSAL SUBMISSION

All proposals are due and must be delivered to the City on or before October 20, 2026 by 11:00 a.m. (local time). Proposals submitted late or via oral, telephonic, telegraphic, electronic mail or facsimile **will not** be considered or accepted.

Each respondent should submit in a sealed envelope

- **one (1) original proposal**
- **one (1) additional proposal copy**
- **one (1) digital copy of the proposal preferably on a USB/flash drive as one file in PDF format**

Proposals submitted should be clearly marked: **“RFP No. 26-47 – Parks Pool Lining”** and list the bidder’s name and address.

Proposals must be addressed and delivered to:

City of Ann Arbor
c/o Customer Service
301 East Huron Street
Ann Arbor, MI 48107

All proposals received on or before the due date and time will be publicly opened and recorded on the due date. No immediate decisions will be rendered.

Hand delivered proposals may be dropped off in the Purchasing drop box located in the Ann Street (north) vestibule/entrance of City Hall which is open to the public Monday through Friday from 8am to 5pm (except holidays). The City will not be liable to any prospective bidder for any unforeseen circumstances, delivery, or postal delays. Postmarking on the due date will not substitute for receipt of the proposal.

Bidders are responsible for submission of their proposal. Additional time will not be granted to a single prospective bidder. However, additional time may be granted to all prospective bidders at the discretion of the City.

A proposal may be disqualified if the following required forms are not included with the proposal:

- **Attachment B – General Declarations**
- **Attachment D - Prevailing Wage Declaration of Compliance**
- **Attachment E - Living Wage Declaration of Compliance**
- **Attachment G - Vendor Conflict of Interest Disclosure Form**
- **Attachment H - Non-Discrimination Declaration of Compliance**

Proposals that fail to provide these forms listed above upon proposal opening may be deemed non-responsive and may not be considered for award.

H. DISCLOSURES

Under the Freedom of Information Act (Public Act 442), the City is obligated to permit review of its files, if requested by others. All information in a proposal is subject to disclosure under this provision. This act also provides for a complete disclosure of contracts and attachments thereto.

I. TYPE OF CONTRACT

A sample of the Construction Agreement is included as Attachment A. Those who wish to submit a proposal to the City are required to review this sample agreement carefully. **The City will not entertain changes to its Construction Agreement.**

For all construction work, the respondent must further adhere to the City of Ann Arbor General Conditions. The General Conditions are included herein. Retainage will be held as necessary based on individual tasks and not on the total contract value. The Contractor shall provide the required bonds included in the Contract Documents for the duration of the Contract.

The City reserves the right to award the total proposal, to reject any or all proposals in whole or in part, and to waive any informality or technical defects if, in the City's sole judgment, the best interests of the City will be so served.

This RFP and the selected bidder's response thereto, shall constitute the basis of the scope of services in the contract by reference.

J. NONDISCRIMINATION

All bidders proposing to do business with the City shall satisfy the contract compliance administrative policy adopted by the City Administrator in accordance with the Section 9:158 of the Ann Arbor City Code. Breach of the obligation not to discriminate as outlined in Attachment G shall be a material breach of the contract. Contractors are required to post a copy of Ann Arbor's Non-Discrimination Ordinance attached at all work locations where its employees provide services under a contract with the City.

K. WAGE REQUIREMENTS

The Attachments provided herein outline the requirements for payment of prevailing wages or of a "living wage" to employees providing service to the City under this contract. The successful bidder must comply with all applicable requirements and provide documentary proof of compliance when requested.

Pursuant to Resolution R-16-469 all public improvement contractors are subject to prevailing wage and will be required to provide to the City payroll records sufficient to demonstrate compliance with the prevailing wage requirements. Use of Michigan Department of Transportation Prevailing Wage Forms (sample attached hereto) or a City-approved equivalent will be required along with wage rate interviews.

For laborers whose wage level are subject to federal, state and/or local prevailing wage law the appropriate Davis-Bacon wage rate classification is identified based upon the work including within this contract. **The wage determination(s) current on the date 10 days before proposals are due shall apply to this contract.** The U.S. Department of Labor (DOL) has provided explanations to assist with classification in the following resource link: www.sam.gov.

For the purposes of this RFP the Construction Type of **Building** will apply.

L. CONFLICT OF INTEREST DISCLOSURE

The City of Ann Arbor Purchasing Policy requires that the consultant complete a Conflict of Interest Disclosure form. A contract may not be awarded to the selected bidder unless and until the Procurement Unit and the City Administrator have reviewed the Disclosure form and determined that no conflict exists under applicable federal, state, or local law or administrative regulation. Not every relationship or situation disclosed on the Disclosure Form may be a disqualifying conflict. Depending on applicable law and regulations, some contracts may awarded on the recommendation of the City Administrator after full disclosure, where such action is allowed by law, if demonstrated competitive pricing exists and/or it is determined the award is in the best interest of the City. A copy of the Conflict of Interest Disclosure Form is attached.

M. COST LIABILITY

The City of Ann Arbor assumes no responsibility or liability for costs incurred by the bidder prior to the execution of an Agreement. The liability of the City is limited to the terms and conditions outlined in the Agreement. By submitting a proposal, bidder agrees to bear all costs incurred or related to the preparation, submission, and selection process for the proposal.

N. DEBARMENT

Submission of a proposal in response to this RFP is certification that the Respondent is not currently debarred, suspended, proposed for debarment, and declared ineligible or voluntarily excluded from participation in this transaction by any State or Federal departments or agency. Submission is also agreement that the City will be notified of any changes in this status.

O. PROPOSAL PROTEST

All proposal protests must be in writing and filed with the Purchasing Manager within five (5) business days of any notices of intent, including, but not exclusively, divisions on prequalification of bidders, shortlisting of bidders, or a notice of intent to award. Only bidders who responded to the solicitation may file a bid protest. The bidder must clearly state the reasons for the protest. If any bidder contacts a City Service Area/Unit

and indicates a desire to protest an award, the Service Area/Unit shall refer the bidder to the Purchasing Manager. The Purchasing Manager will provide the bidder with the appropriate instructions for filing the protest. The protest shall be reviewed by the City Administrator or designee, whose decision shall be final.

Any inquiries or requests regarding this procurement should be only submitted in writing to the Designated City Contacts provided herein. Attempts by the bidder to initiate contact with anyone other than the Designated City Contacts provided herein that the bidder believes can influence the procurement decision, e.g., Elected Officials, City Administrator, Selection Committee Members, Appointed Committee Members, etc., may lead to immediate elimination from further consideration.

P. SCHEDULE

The following is the schedule for this RFP process.

Activity/Event	Anticipated Date
Pre-Proposal Conference	October 6, 2026, 11:00 a.m. (Local Time)
Written Question Deadline	October 9, 2026, 1:00 p.m. (Local Time)
Addenda Published (if needed)	Week of October 12, 2026
Proposal Due Date	October 20, 2026, 11:00 a.m. (Local Time)
Selection/Negotiations	November 2026
Expected City Council Authorizations	December 2026

The above schedule is for information purposes only and is subject to change at the City's discretion.

Q. IRS FORM W-9

The selected bidder will be required to provide the City of Ann Arbor an IRS form W-9.

R. RESERVATION OF RIGHTS

1. The City reserves the right in its sole and absolute discretion to accept or reject any or all proposals, or alternative proposals, in whole or in part, with or without cause.
2. The City reserves the right to waive, or not waive, informalities or irregularities in terms or conditions of any proposal if determined by the City to be in its best interest.
3. The City reserves the right to request additional information from any or all bidders.
4. The City reserves the right to reject any proposal that it determines to be unresponsive and deficient in any of the information requested within RFP.
5. The City reserves the right to determine whether the scope of the project will be entirely as described in the RFP, a portion of the scope, or a revised scope be implemented.

6. The City reserves the right to select one or more contractors or service providers to perform services.
7. The City reserves the right to retain all proposals submitted and to use any ideas in a proposal regardless of whether that proposal is selected. Submission of a proposal indicates acceptance by the firm of the conditions contained in this RFP, unless clearly and specifically noted in the proposal submitted.
8. The City reserves the right to disqualify proposals that fail to respond to any requirements outlined in the RFP, or failure to enclose copies of the required documents outlined within the RFP.

S. IDLEFREE ORDINANCE

The City of Ann Arbor adopted an idling reduction Ordinance that went into effect July 1, 2017. The full text of the ordinance (including exemptions) can be found at: www.a2gov.org/idlefree.

Under the ordinance, No Operator of a Commercial Vehicle shall cause or permit the Commercial Vehicle to Idle:

- (a) For any period of time while the Commercial Vehicle is unoccupied; or
- (b) For more than 5 minutes in any 60-minute period while the Commercial Vehicle is occupied.

In addition, generators and other internal combustion engines are covered

- (1) Excluding Motor Vehicle engines, no internal combustion engine shall be operated except when it is providing power or electrical energy to equipment or a tool that is actively in use.

T. ENVIRONMENTAL COMMITMENT

The City of Ann Arbor recognizes its responsibility to minimize negative impacts on human health and the environment while supporting a vibrant community and economy. The City further recognizes that the products and services the City buys have inherent environmental and economic impacts and that the City should make procurement decisions that embody, promote and encourage the City's commitment to the environment.

The City strongly encourages potential vendors to bring forward tested, emerging, innovative, and environmentally preferable products and services that are best suited to the City's environmental principles. This includes products and services such as those with lower greenhouse gas emissions, high recycled content, without toxic substances, those with high reusability or recyclability, those that reduce the consumption of virgin materials, and those with low energy intensity.

As part of its environmental commitment, the City reserves the right to award a contract to the most responsive and responsible bidder, which includes bids that bring forward products or services that help advance the City's environmental commitment.

In addition, the City reserves the right to request that all vendors report their annual greenhouse gas emissions, energy consumption, miles traveled, or other relevant criteria in order to help the City more fully understand the environmental impact of its procurement decisions.

U. MAJOR SUBCONTRACTORS

The Bidder shall identify each major subcontractor it expects to engage for this Contract if the work to be subcontracted is 15% or more of the bid sum or over \$50,000, whichever is less. The Bidder also shall identify the work to be subcontracted to each major subcontractor. The Bidder shall not change or replace a subcontractor without approval by the City.

V. LIQUIDATED DAMAGES

A liquidated damages clause, as given on page C-2, Article III of the Contract, provides that the Contractor shall pay the City as liquidated damages, and not as a penalty, a sum certain per day for each and every day that the Contractor may be in default of completion of the specified work, within the time(s) stated in the Contract, or written extensions.

Liquidated damages clauses, as given in the General Conditions, provide further that the City shall be entitled to impose and recover liquidated damages for breach of the obligations under Chapter 112 of the City Code.

The liquidated damages are for the non-quantifiable aspects of any of the previously identified events and do not cover actual damages that can be shown or quantified nor are they intended to preclude recovery of actual damages in addition to the recovery of liquidated damages.

SECTION II - SCOPE OF WORK

A. Objective

The City of Ann Arbor, Michigan is seeking proposals from qualified and licensed pool contractors to provide professional services for the replacement of existing vinyl pool liners at select City aquatic facilities.

The City intends to select a qualified Contractor to perform the pool liner replacement work described herein. Due to funding availability and budget considerations, the City reserves the right to award work for any combination of pools, ranging from one (1) pool to all four (4) pools included in this Request for Proposal. Respondents shall provide separate pricing for each individual pool, including all labor, materials, equipment, mobilization, and associated costs necessary to complete the work. The City will evaluate proposals based on the submitted pricing and may award the contract for the number of pools that can be accommodated within available project funding.

The project includes the removal and replacement of existing vinyl liner systems at four (4) public swimming pools. The pools were originally constructed with marcite finishes and were subsequently retrofitted with vinyl liners. The existing vinyl liners have reached the end of their useful service life and are exhibiting deterioration and failure that necessitate replacement.

The selected Contractor shall remove the existing vinyl liners and thoroughly inspect the underlying marcite surfaces. All necessary cleaning, preparation, patching, and repair work required to provide a sound substrate shall be completed prior to installation of the new liner systems. Upon completion of these repairs, each pool shall be relined with a new vinyl liner in accordance with industry standards and manufacturer requirements.

The project encompasses a total of four (4) pools located at three (3) facilities:

- Veterans Park: One (1) pool
- Buhr Park: Two (2) pools
- Fuller Park: One (1) pool

Because the condition of the underlying marcite surfaces cannot be fully determined until the existing liners are removed, an allowance shall be established to address repairs and remediation of deficiencies discovered during construction. Use of the allowance shall require authorization by the City.

All work shall be scheduled outside of normal pool operating seasons to minimize impacts to public services. Project implementation shall be prioritized in the following order:

1. Veterans Park
2. Buhr Park
3. Fuller Park

The Veterans Park and Buhr Park pools operate seasonally from Memorial Day through Labor Day. The City's preferred approach is to complete relining of the Veterans Park pool during Spring 2027, in advance of the 2027 pool season. Relining of the Buhr Park pools may occur either during Spring 2027, prior to the pool season, or during Fall 2027, following the close of the 2027 season.

The Fuller Park pool operates on an extended season, generally opening approximately three weeks before Memorial Day and remaining open until approximately three weeks after Labor Day. As a result, relining of the Fuller Park pool is anticipated to occur either during Fall 2027, following the 2027 season, or during Spring 2028, prior to the 2028 season.

B. Standard Specifications

All work performed under this Contract shall be performed in accordance with the Public Services Department Standard Specifications in effect at the date of availability of the contract documents stipulated in the Advertisement. All work under this Contract which is not included in these Standard Specifications, or which is performed using modifications to these Standard Specifications, shall be performed in accordance with the Detailed Specifications provided during the implementation of individual tasks under this Contract.

Copies of the Standard Specifications can be downloaded from the following web link.

<https://www.a2gov.org/departments/engineering/Pages/Engineering-and-Contractor-Resources.aspx>

SECTION III - MINIMUM INFORMATION REQUIRED

PROPOSAL FORMAT

The following describes the elements that should be included in each of the proposal sections and the weighted point system that will be used for evaluation of the proposals.

Bidders should organize Proposals into the following Sections:

- A. Qualifications, Experience and Accountability
- B. Workplace Safety
- C. Workforce Development
- D. Social Equity and Sustainability
- E. Schedule of Pricing/Cost
- F. Authorized Negotiator
- G. Attachments

Bidders are strongly encouraged to provide details for all of the information requested below within initial proposals. Backup documentation may be requested at the sole discretion of the City to validate all of the responses provided herein by bidders. False statements by bidders to any of the criteria provided herein will likely result in the proposal being considered non-responsive and will not be considered for award.

Pursuant to Sec 1:324.5 of the City Code which sets forth requirements for evaluating public improvement bids, Bidders should submit the following:

A. Qualifications, Experience and Accountability - 20 Points

1. Qualifications and experience of the bidder and of key persons, management, and supervisory personnel to be assigned by the bidder.
2. References from individuals or entities the bidder has worked for within the last five (5) years including information regarding records of performance and job site cooperation.
3. A statement from the bidder as to any major subcontractors it expects to engage including the name, work, and amount.

B. Workplace Safety – 20 Points

1. Provide evidence of a bidder's safety program (link to information on bidder's publicly available web-site preferred) and evidence of a safety-training program for employees addressing potential hazards of the proposed job site. Bidders must

identify a designated qualified safety representative responsible for bidder's safety program who serves as a contact for safety related matters.

2. Provide the bidder's Experience Modification Rating ("EMR") for the last three consecutive years. Preference within this criterion will be given to an EMR of 1.0 or less based on a three-year average.
3. Evidence that all craft labor that will be employed by the bidder for the project has, or will have prior to project commencement, completed at least an authorized 10-hour OSHA Construction Safety Course.
4. For the last three years provide a copy of any documented violations and the bidder's corrective actions as a result of inspections conducted by the Michigan Occupational Safety & Health Administration (MIOSHA), U.S. Department of Labor – Occupational Safety and Health Administration (OSHA), or any other applicable safety agency.

C. Workforce Development – 20 Points

1. Documentation as to bidder's pay rates, health insurance, pension or other retirement benefits, paid leave, or other fringe benefits to its employees.
- 2.. Documentation that the bidder participates in a Registered Apprenticeship Program that is registered with the United States Department of Labor Office of Apprenticeship or by a State Apprenticeship Agency recognized by the USDOL Office of Apprenticeship. USDOL apprenticeship agreements shall be disclosed to the City in the solicitation response.
3. Bidders shall disclose the number of non-craft employees who will work on the project on a 1099 basis, and the bidders shall be awarded points based on their relative reliance on 1099 work arrangements with more points assigned to companies with fewer 1099 arrangements. Bidders will acknowledge that the City may ask them to produce payroll records at points during the project to verify compliance with this section.

D. Social Equity and Sustainability – 20 Points

1. A statement from the bidder as to what percentage of its workforce resides in the City of Ann Arbor and in Washtenaw County, Michigan. The City will consider in evaluating which bids best serve its interests, the extent to which responsible and qualified bidders employ individuals in either the city of the county.

Washtenaw County jurisdiction is prioritized for evaluation purposes for this solicitation.

2. Evidence of Equal Employment Opportunity Programs for minorities, women, veterans, returning citizens, and small businesses.
3. Evidence that the bidder is an equal opportunity employer and does not discriminate on the basis of race, sex, pregnancy, age, religion, national origin, marital status, sexual orientation, gender identity or expression, height, weight, or disability.
4. The bidder's environmental record, including findings of violations and penalties imposed by government agencies.

E. Schedule of Pricing/Cost – 20 Points

Company: _____

Respondents shall provide separate pricing for each individual pool, including all labor, materials, equipment, mobilization, and associated costs necessary to complete the work.

Veterans Park Pool	\$
Buhr Park Pools (2 pools)	\$
Fuller Park Pool	\$
Allowance for Marcite Repairs	\$100,000.00

ESTIMATED TOTAL \$ _____

F. AUTHORIZED NEGOTIATOR / NEGOTIATIBLE ELEMENTS (ALTERNATES)

Include the name, phone number, and e-mail address of persons(s) in your organization authorized to negotiate the agreement with the City.

The proposal price shall include materials and equipment selected from the designated items and manufacturers listed in the bidding documents. This is done to establish uniformity in bidding and to establish standards of quality for the items named.

If the bidder wishes to quote alternate items for consideration by the City, it may do so under this Section. A complete description of the item and the proposed price differential must be provided. Unless approved at the time of award, substitutions where items are specifically named will be considered only as a negotiated change in Contract Sum.

If the Bidder takes exception to the time stipulated in Article III of the Contract, Time of Completion, page C-2, it is requested to stipulate its proposed time for performance of the work.

Consideration for any proposed alternative items or time may be negotiated at the discretion of the City.

G. ATTACHMENTS

General Declaration, Legal Status of Bidder, Conflict of Interest Form, Living Wage Compliance Form, Prevailing Wage Compliance Form and the Non-Discrimination Form should be completed and returned with the proposal. These elements should be included as attachments to the proposal submission.

PROPOSAL EVALUATION

1. The selection committee will evaluate each proposal by the above-described criteria and point system. The City reserves the right to reject any proposal that it determines to be unresponsive and deficient in any of the information requested for evaluation. A proposal with all the requested information does not guarantee the proposing firm to be a candidate for an interview if interviews are selected to be held by the City. The committee may contact references to verify material submitted by the bidder.
2. The committee then will schedule interviews with the selected firms if necessary. The selected firms will be given the opportunity to discuss in more detail their qualifications, past experience, proposed work plan (if applicable) and pricing.
3. The interview should include the project team members expected to work on the project, but no more than six members total. The interview shall consist of a

presentation of up to thirty minutes (or the length provided by the committee) by the bidder, including the person who will be the project manager on this contract, followed by approximately thirty minutes of questions and answers. Audiovisual aids may be used during the oral interviews. The committee may record the oral interviews.

4. The firms interviewed will then be re-evaluated by the above criteria and adjustments to scoring will be made as appropriate. After evaluation of the proposals, further negotiation with the selected firm may be pursued leading to the award of a contract by City Council, if suitable proposals are received.

The City reserves the right to waive the interview process and evaluate the bidder based on their proposal and pricing schedules alone.

The City will determine whether the final scope of the project to be negotiated will be entirely as described in this RFP, a portion of the scope, or a revised scope.

Work to be done under this contract is generally described through the detailed specifications and must be completed fully in accordance with the contract documents.

Any proposal that does not conform fully to these instructions may be rejected.

PREPARATION OF PROPOSALS

Proposals should have no plastic bindings but will not be rejected as non-responsive for being bound. Staples or binder clips are acceptable. Proposals should be printed double sided on recycled paper.

Each person signing the proposal certifies that they are a person in the bidder's firm/organization responsible for the decisions regarding the fees being offered in the Proposal and has not and will not participate in any action contrary to the terms of this provision.

ADDENDA

If it becomes necessary to revise any part of the RFP, notice of the addendum will be posted to Michigan Inter-governmental Trade Network (MITN) www.mitn.info and/or the City of Ann Arbor web site www.A2gov.org for all parties to download.

Each bidder should acknowledge in its proposal all addenda it has received on the General Declarations form provided in the Attachments section herein. The failure of a bidder to receive or acknowledge receipt of any addenda shall not relieve the bidder of the responsibility for complying with the terms thereof. The City will not be bound by oral responses to inquiries or written responses other than official written addenda.

SECTION IV - ATTACHMENTS

Attachment A – Sample Standard Contract

Attachment B – General Declarations

Attachment C - Legal Status of Bidder

Attachment D – Prevailing Wage Declaration of Compliance Form

Attachment E – Living Wage Declaration of Compliance Form

Attachment F – Living Wage Ordinance Poster

Attachment G – Vendor Conflict of Interest Disclosure Form

Attachment H – Non-Discrimination Ordinance Declaration of Compliance Form

Attachment I – Non-Discrimination Ordinance Poster

Sample Certified Payroll Report Template

ATTACHMENT A SAMPLE STANDARD CONTRACT

If a contract is awarded, the selected contractor will be required to adhere to a set of general contract provisions which will become a part of any formal agreement. These provisions are general principles which apply to all contractors of service to the City of Ann Arbor such as the following:

CONTRACT

THIS CONTRACT is between the CITY OF ANN ARBOR, a Michigan Municipal Corporation, 301 East Huron Street, Ann Arbor, Michigan 48104 ("City") and _____ ("Contractor")

(An individual/partnership/corporation, include state of incorporation) (Address)

Based upon the mutual promises below, the Contractor and the City agree as follows:

ARTICLE I - Scope of Work

The Contractor agrees to furnish all of the materials, equipment and labor necessary; and to abide by all the duties and responsibilities applicable to it for the project titled **Parks Pool Lining RFP 26-47** in accordance with the requirements and provisions of the following documents, including all written modifications incorporated into any of the documents, all of which are incorporated as part of this Contract:

Non-discrimination and Living Wage
Declaration of Compliance Forms (if
applicable)
Vendor Conflict of Interest Form
Prevailing Wage Declaration of
Compliance Form (if applicable)
Bid Forms
Contract and Exhibits
Bonds

General Conditions
Standard Specifications
Addenda

ARTICLE II - Definitions

Administering Service Area/Unit means **Parks and Recreation Services**

Project means **Parks Pool Lining RFP 26-47**

Supervising Professional means the person acting under the authorization of the manager of the Administering Service Area/Unit. At the time this Contract is executed, the Supervising Professional is **Scott Spooner** whose job title is **Parks and Recreation Services Deputy Manager**. If there is any question concerning who the Supervising

Professional is, Contractor shall confirm with the manager of the Administering Service Area/Unit.

Contractor's Representative means _____ [Insert name] whose job title is [Insert job title].

ARTICLE III - Time of Completion

- (A) The work to be completed under this Contract shall begin immediately on the date specified in the Notice to Proceed issued by the City.
- (B) The entire Work under this Contract shall be completed within six hundred seventy (670) consecutive calendar days from the date specified in the Notice to Proceed. The Contractor shall perform and sequence the Work in accordance with the project schedule and pool-specific construction windows identified in the Scope of Work, including completion requirements necessary to accommodate annual pool operations.
- (C) Failure to complete the work for an individual pool by the applicable required opening date specified in the Contract Documents, including any extension granted in writing by the Supervising Professional, shall obligate the Contractor to pay the City, as liquidated damages and not as a penalty, an amount equal to \$500 for each calendar day of delay in the completion of the work for that pool. Liquidated damages shall be assessed independently for each pool. If any liquidated damages are unpaid by the Contractor, the City shall be entitled to deduct these unpaid liquidated damages from the monies due the Contractor.

The liquidated damages are for the non-quantifiable aspects of any of the previously identified events and do not cover actual damages that can be shown or quantified nor are they intended to preclude recovery of actual damages in addition to the recovery of liquidated damages.

ARTICLE IV - The Contract Sum

- (A) The City shall pay to the Contractor for the performance of the Contract, the lump sum price as given in the Bid Form in the amount of:
_____ Dollars (\$_____)
- (B) The amount paid shall be equitably adjusted to cover changes in the work ordered by the Supervising Professional but not required by the Contract Documents. Increases or decreases shall be determined only by written agreement between the City and Contractor.

ARTICLE V - Assignment

This Contract may not be assigned or subcontracted any portion of any right or obligation under this contract without the written consent of the City. Notwithstanding any consent by the City to any assignment, Contractor shall at all times remain bound to all warranties, certifications,

indemnifications, promises and performances, however described, as are required of it under this contract unless specifically released from the requirement, in writing, by the City.

ARTICLE VI - Choice of Law

This Contract shall be construed, governed, and enforced in accordance with the laws of the State of Michigan. By executing this Contract, the Contractor and the City agree to venue in a court of appropriate jurisdiction sitting within Washtenaw County for purposes of any action arising under this Contract. The parties stipulate that the venue referenced in this Contract is for convenience and waive any claim of non-convenience.

Whenever possible, each provision of the Contract will be interpreted in a manner as to be effective and valid under applicable law. The prohibition or invalidity, under applicable law, of any provision will not invalidate the remainder of the Contract.

ARTICLE VII - Relationship of the Parties

The parties of the Contract agree that it is not a Contract of employment but is a Contract to accomplish a specific result. Contractor is an independent Contractor performing services for the City. Nothing contained in this Contract shall be deemed to constitute any other relationship between the City and the Contractor.

Contractor certifies that it has no personal or financial interest in the project other than the compensation it is to receive under the Contract. Contractor certifies that it is not, and shall not become, overdue or in default to the City for any Contract, debt, or any other obligation to the City including real or personal property taxes. City shall have the right to set off any such debt against compensation awarded for services under this Contract.

ARTICLE VIII - Notice

All notices given under this Contract shall be in writing, and shall be by personal delivery or by certified mail with return receipt requested to the parties at their respective addresses as specified in the Contract Documents or other address the Contractor may specify in writing. Notice will be deemed given on the date when one of the following first occur: (1) the date of actual receipt; or (2) three days after mailing certified U.S. mail.

ARTICLE IX - Indemnification

To the fullest extent permitted by law, Contractor shall indemnify, defend and hold the City, its officers, employees and agents harmless from all suits, claims, judgments and expenses including attorney's fees resulting or alleged to result, in whole or in part, from any act or omission, which is in any way connected or associated with this Contract, by the Contractor or anyone acting on the Contractor's behalf under this Contract. Contractor shall not be responsible to indemnify the City for losses or damages caused by or resulting from the City's sole negligence. The provisions of this Article shall survive the expiration or earlier termination of this contract for any reason.

ARTICLE X - Entire Agreement

This Contract represents the entire understanding between the City and the Contractor and it supersedes all prior representations, negotiations, agreements, or understandings whether written or oral. Neither party has relied on any prior representations in entering into this Contract.

No terms or conditions of either party's invoice, purchase order or other administrative document shall modify the terms and conditions of this Contract, regardless of the other party's failure to object to such form. This Contract shall be binding on and shall inure to the benefit of the parties to this Contract and their permitted successors and permitted assigns and nothing in this Contract, express or implied, is intended to or shall confer on any other person or entity any legal or equitable right, benefit, or remedy of any nature whatsoever under or by reason of this Contract. This Contract may be altered, amended or modified only by written amendment signed by the City and the Contractor.

ARTICLE XI – Electronic Transactions

The City and Contractor agree that signatures on this Contract may be delivered electronically in lieu of an original signature and agree to treat electronic signatures as original signatures that bind them to this Contract. This Contract may be executed and delivered by facsimile and upon such delivery, the facsimile signature will be deemed to have the same effect as if the original signature had been delivered to the other party.

[Signatures on next page]

[INSERT CONTRACTOR NAME HERE]

CITY OF ANN ARBOR

By: _____

Name: _____

Title: _____

Date: _____

By: _____

Name: Milton Dohoney Jr.

Title: City Administrator

Date: _____

Approved as to substance:

By: _____

Name: Derek Delacourt

Title: Community Services Area
Administrator

Date: _____

Approved as to form:

By: _____

Name: Atleen Kaur

Title: City Attorney

Date: _____

(Signatures continue on following page)

CITY OF ANN ARBOR

By: _____

Name: _____

Title: Mayor _____

Date: _____

By: _____

Name: _____

Title: City Clerk _____

Date: _____

PERFORMANCE BOND

- (1) of _____ (referred to as "Principal"), and _____, a corporation duly authorized to do business in the State of Michigan (referred to as "Surety"), are bound to the City of Ann Arbor, Michigan (referred to as "City"), for \$ _____, the payment of which Principal and Surety bind themselves, their heirs, executors, administrators, successors and assigns, jointly and severally, by this bond.
- (2) The Principal has entered a written Contract with the City entitled _____, for RFP No. _____ and this bond is given for that Contract in compliance with Act No. 213 of the Michigan Public Acts of 1963, as amended, being MCL 129.201 et seq.
- (3) Whenever the Principal is declared by the City to be in default under the Contract, the Surety may promptly remedy the default or shall promptly:
- (a) complete the Contract in accordance with its terms and conditions; or
 - (b) obtain a bid or bids for submission to the City for completing the Contract in accordance with its terms and conditions, and upon determination by Surety of the lowest responsible bidder, arrange for a Contract between such bidder and the City, and make available, as work progresses, sufficient funds to pay the cost of completion less the balance of the Contract price; but not exceeding, including other costs and damages for which Surety may be liable hereunder, the amount set forth in paragraph 1.
- (4) Surety shall have no obligation to the City if the Principal fully and promptly performs under the Contract.
- (5) Surety agrees that no change, extension of time, alteration or addition to the terms of the Contract or to the work to be performed thereunder, or the specifications accompanying it shall in any way affect its obligations on this bond, and waives notice of any such change, extension of time, alteration or addition to the terms of the Contract or to the work, or to the specifications.
- (6) Principal, Surety, and the City agree that signatures on this bond may be delivered electronically in lieu of an original signature and agree to treat electronic signatures as original signatures that bind them to this bond. This bond may be executed and delivered by facsimile and upon such delivery, the facsimile signature will be deemed to have the same effect as if the original signature had been delivered to the other party.

SIGNED AND SEALED this _____ day of _____, 202__.

(Name of Surety Company)

By _____
(Signature)

Its _____
(Title of Office)

Approved as to form:

Atleen Kaur, City Attorney

(Name of Principal)

By _____
(Signature)

Its _____
(Title of Office)

Name and address of agent:

LABOR AND MATERIAL BOND

- (1) _____ of _____ (referred to as "Principal"), and _____, a corporation duly authorized to do business in the State of Michigan, (referred to as "Surety"), are bound to the City of Ann Arbor, Michigan (referred to as "City"), for the use and benefit of claimants as defined in Act 213 of Michigan Public Acts of 1963, as amended, being MCL 129.201 et seq., in the amount of \$ _____, for the payment of which Principal and Surety bind themselves, their heirs, executors, administrators, successors and assigns, jointly and severally, by this bond.
- (2) The Principal has entered a written Contract with the City entitled _____

_____, for RFP No. _____; and this bond is given for that Contract in compliance with Act No. 213 of the Michigan Public Acts of 1963 as amended;
- (3) If the Principal fails to promptly and fully repay claimants for labor and material reasonably required under the Contract, the Surety shall pay those claimants.
- (4) Surety's obligations shall not exceed the amount stated in paragraph 1, and Surety shall have no obligation if the Principal promptly and fully pays the claimants.
- (5) Principal, Surety, and the City agree that signatures on this bond may be delivered electronically in lieu of an original signature and agree to treat electronic signatures as original signatures that bind them to this bond. This bond may be executed and delivered by facsimile and upon such delivery, the facsimile signature will be deemed to have the same effect as if the original signature had been delivered to the other party.

SIGNED AND SEALED this _____ day of _____, 202__

(Name of Surety Company)
By _____
(Signature)

Its _____
(Title of Office)

(Name of Principal)
By _____
(Signature)

Its _____
(Title of Office)

Approved as to form:

Atleen Kaur, City Attorney

Name and address of agent:

GENERAL CONDITIONS

Section 1 - Execution, Correlation and Intent of Documents

The contract documents shall be signed in 2 copies by the City and the Contractor.

The contract documents are complementary and what is called for by any one shall be binding. The intention of the documents is to include all labor and materials, equipment and transportation necessary for the proper execution of the work. Materials or work described in words which so applied have a well-known technical or trade meaning have the meaning of those recognized standards.

In case of a conflict among the contract documents listed below in any requirement(s), the requirement(s) of the document listed first shall prevail over any conflicting requirement(s) of a document listed later.

(1) Addenda in reverse chronological order; (2) Detailed Specifications; (3) Standard Specifications; (4) Plans; (5) General Conditions; (6) Contract; (7) Bid Forms; (8) Bond Forms; (9) Bid.

Section 2 - Order of Completion

The Contractor shall submit with each invoice, and at other times reasonably requested by the Supervising Professional, schedules showing the order in which the Contractor proposes to carry on the work. They shall include the dates at which the Contractor will start the several parts of the work, the estimated dates of completion of the several parts, and important milestones within the several parts.

Section 3 - Familiarity with Work

The Bidder or its representative shall make personal investigations of the site of the work and of existing structures and shall determine to its own satisfaction the conditions to be encountered, the nature of the ground, the difficulties involved, and all other factors affecting the work proposed under this Contract. The Bidder to whom this Contract is awarded will not be entitled to any additional compensation unless conditions are clearly different from those which could reasonably have been anticipated by a person making diligent and thorough investigation of the site.

The Bidder shall immediately notify the City upon discovery, and in every case prior to submitting its Bid, of every error or omission in the bidding documents that would be identified by a reasonably competent, diligent Bidder. In no case will a Bidder be allowed the benefit of extra compensation or time to complete the work under this Contract for extra expenses or time spent as a result of the error or omission.

Section 4 - Wage Requirements

Under this Contract, the Contractor shall conform to Chapter 14 of Title I of the Code of the City of Ann Arbor as amended; which in part states "...that all craftsmen, mechanics and laborers employed directly on the site in connection with said improvements, including said employees of

subcontractors, shall receive the prevailing wage for the corresponding classes of craftsmen, mechanics and laborers, as determined by statistics for the Ann Arbor area compiled by the United States Department of Labor. At the request of the City, any contractor or subcontractor shall provide satisfactory proof of compliance with the contract provisions required by the Section.

Pursuant to Resolution R-16-469 all public improvement contractors are subject to prevailing wage and will be required to provide to the City payroll records sufficient to demonstrate compliance with the prevailing wage requirements. A sample Prevailing Wage Form is provided in the Appendix herein for reference as to what will be expected from contractors. Use of the Prevailing Wage Form provided in the Appendix section or a City-approved equivalent will be required along with wage rate interviews.

Where the Contract and the Ann Arbor City Ordinance are silent as to definitions of terms required in determining contract compliance with regard to prevailing wages, the definitions provided in the Davis-Bacon Act as amended (40 U.S.C. 278-a to 276-a-7) for the terms shall be used.

If the Contractor is a "covered employer" as defined in Chapter 23 of the Ann Arbor City Code, the Contractor agrees to comply with the living wage provisions of Chapter 23 of the Ann Arbor City Code. The Contractor agrees to pay those employees providing Services to the City under this Contract a "living wage," as defined in Section 1:815 of the Ann Arbor City Code, as adjusted in accordance with Section 1:815(3); to post a notice approved by the City of the applicability of Chapter 23 in every location in which regular or contract employees providing services under this Contract are working; to maintain records of compliance; if requested by the City, to provide documentation to verify compliance; to take no action that would reduce the compensation, wages, fringe benefits, or leave available to any employee or person contracted for employment in order to pay the living wage required by Section 1:815; and otherwise to comply with the requirements of Chapter 23.

Contractor agrees that all subcontracts entered into by the Contractor shall contain similar wage provision covering subcontractor's employees who perform work on this contract.

Section 5 - Non-Discrimination

The Contractor agrees to comply, and to require its subcontractor(s) to comply, with the nondiscrimination provisions of MCL 37.2209. The Contractor further agrees to comply with the provisions of Section 9:158 of Chapter 112 of Title IX of the Ann Arbor City Code, and to assure that applicants are employed and that employees are treated during employment in a manner which provides equal employment opportunity.

Section 6 - Materials, Appliances, Employees

Unless otherwise stipulated, the Contractor shall provide and pay for all materials, labor, water, tools, equipment, light, power, transportation, and other facilities necessary or used for the execution and completion of the work. Unless otherwise specified, all materials incorporated in the permanent work shall be new, and both workmanship and materials shall be of the highest quality. The Contractor shall, if required, furnish satisfactory evidence as to the kind and quality of materials.

The Contractor shall at all times enforce strict discipline and good order among its employees, and shall seek to avoid employing on the work any unfit person or anyone not skilled in the work assigned.

Adequate sanitary facilities shall be provided by the Contractor.

Section 7 - Qualifications for Employment

The Contractor shall employ competent laborers and mechanics for the work under this Contract. For work performed under this Contract, employment preference shall be given to qualified local residents.

Section 8 - Royalties and Patents

The Contractor shall pay all royalties and license fees. It shall defend all suits or claims for infringements of any patent rights and shall hold the City harmless from loss on account of infringement except that the City shall be responsible for all infringement loss when a particular process or the product of a particular manufacturer or manufacturers is specified, unless the City has notified the Contractor prior to the signing of the Contract that the particular process or product is patented or is believed to be patented.

Section 9 - Permits and Regulations

The Contractor must secure and pay for all permits, permit or plan review fees and licenses necessary for the prosecution of the work. These include but are not limited to City building permits, right-of-way permits, lane closure permits, right-of-way occupancy permits, and the like. The City shall secure and pay for easements shown on the plans unless otherwise specified.

The Contractor shall give all notices and comply with all laws, ordinances, rules and regulations bearing on the conduct of the work as drawn and specified. If the Contractor observes that the contract documents are at variance with those requirements, it shall promptly notify the Supervising Professional in writing, and any necessary changes shall be adjusted as provided in the Contract for changes in the work.

Section 10 - Protection of the Public and of Work and Property

The Contractor is responsible for the means, methods, sequences, techniques and procedures of construction and safety programs associated with the work contemplated by this contract. The Contractor, its agents or sub-contractors, shall comply with the "General Rules and Regulations for the Construction Industry" as published by the Construction Safety Commission of the State of Michigan and to all other local, State and National laws, ordinances, rules and regulations pertaining to safety of persons and property.

The Contractor shall take all necessary and reasonable precautions to protect the safety of the public. It shall continuously maintain adequate protection of all work from damage, and shall take all necessary and reasonable precautions to adequately protect all public and private property from injury or loss arising in connection with this Contract. It shall make good any damage, injury or loss to its work and to public and private property resulting from lack of reasonable protective precautions, except as may be due to errors in the contract documents, or caused by agents or

employees of the City. The Contractor shall obtain and maintain sufficient insurance to cover damage to any City property at the site by any cause.

In an emergency affecting the safety of life, or the work, or of adjoining property, the Contractor is, without special instructions or authorization from the Supervising Professional, permitted to act at its discretion to prevent the threatened loss or injury. It shall also so act, without appeal, if authorized or instructed by the Supervising Professional.

Any compensation claimed by the Contractor for emergency work shall be determined by agreement or in accordance with the terms of Claims for Extra Cost - Section 15.

Section 11 - Inspection of Work

The City shall provide sufficient competent personnel for the inspection of the work.

The Supervising Professional shall at all times have access to the work whenever it is in preparation or progress, and the Contractor shall provide proper facilities for access and for inspection.

If the specifications, the Supervising Professional's instructions, laws, ordinances, or any public authority require any work to be specially tested or approved, the Contractor shall give the Supervising Professional timely notice of its readiness for inspection, and if the inspection is by an authority other than the Supervising Professional, of the date fixed for the inspection. Inspections by the Supervising Professional shall be made promptly, and where practicable at the source of supply. If any work should be covered up without approval or consent of the Supervising Professional, it must, if required by the Supervising Professional, be uncovered for examination and properly restored at the Contractor's expense.

Re-examination of any work may be ordered by the Supervising Professional, and, if so ordered, the work must be uncovered by the Contractor. If the work is found to be in accordance with the contract documents, the City shall pay the cost of re-examination and replacement. If the work is not in accordance with the contract documents, the Contractor shall pay the cost.

Section 12 - Superintendence

The Contractor shall keep on the work site, during its progress, a competent superintendent and any necessary assistants, all satisfactory to the Supervising Professional. The superintendent will be responsible to perform all on-site project management for the Contractor. The superintendent shall be experienced in the work required for this Contract. The superintendent shall represent the Contractor and all direction given to the superintendent shall be binding as if given to the Contractor. Important directions shall immediately be confirmed in writing to the Contractor. Other directions will be confirmed on written request. The Contractor shall give efficient superintendence to the work, using its best skill and attention.

Section 13 - Changes in the Work

The City may make changes to the quantities of work within the general scope of the Contract at any time by a written order and without notice to the sureties. If the changes add to or deduct from the extent of the work, the Contract Sum shall be adjusted accordingly. All the changes shall be

executed under the conditions of the original Contract except that any claim for extension of time caused by the change shall be adjusted at the time of ordering the change.

In giving instructions, the Supervising Professional shall have authority to make minor changes in the work not involving extra cost and not inconsistent with the purposes of the work, but otherwise, except in an emergency endangering life or property, no extra work or change shall be made unless in pursuance of a written order by the Supervising Professional, and no claim for an addition to the Contract Sum shall be valid unless the additional work was ordered in writing.

The Contractor shall proceed with the work as changed and the value of the work shall be determined as provided in Claims for Extra Cost - Section 15.

Section 14 - Extension of Time

Extension of time stipulated in the Contract for completion of the work will be made if and as the Supervising Professional may deem proper under any of the following circumstances:

- (1) When work under an extra work order is added to the work under this Contract;
- (2) When the work is suspended as provided in Section 20;
- (3) When the work of the Contractor is delayed on account of conditions which could not have been foreseen, or which were beyond the control of the Contractor, and which were not the result of its fault or negligence;
- (4) Delays in the progress of the work caused by any act or neglect of the City or of its employees or by other Contractors employed by the City;
- (5) Delay due to an act of Government;
- (6) Delay by the Supervising Professional in the furnishing of plans and necessary information;
- (7) Other cause which in the opinion of the Supervising Professional entitles the Contractor to an extension of time.

The Contractor shall notify the Supervising Professional within 7 days of an occurrence or conditions which, in the Contractor's opinion, entitle it to an extension of time. The notice shall be in writing and submitted in ample time to permit full investigation and evaluation of the Contractor's claim. The Supervising Professional shall acknowledge receipt of the Contractor's notice within 7 days of its receipt. Failure to timely provide the written notice shall constitute a waiver by the Contractor of any claim.

In situations where an extension of time in contract completion is appropriate under this or any other section of the contract, the Contractor understands and agrees that the only available adjustment for events that cause any delays in contract completion shall be extension of the required time for contract completion and that there shall be no adjustments in the money due the Contractor on account of the delay.

Section 15 - Claims for Extra Cost

If the Contractor claims that any instructions by drawings or other media issued after the date of the Contract involved extra cost under this Contract, it shall give the Supervising Professional written notice within 7 days after the receipt of the instructions, and in any event before proceeding to execute the work, except in emergency endangering life or property. The procedure shall then be as provided for Changes in the Work-Section I3. No claim shall be valid unless so made.

If the Supervising Professional orders, in writing, the performance of any work not covered by the contract documents, and for which no item of work is provided in the Contract, and for which no unit price or lump sum basis can be agreed upon, then the extra work shall be done on a Cost-Plus-Percentage basis of payment as follows:

- (1) The Contractor shall be reimbursed for all reasonable costs incurred in doing the work, and shall receive an additional payment of 15% of all the reasonable costs to cover both its indirect overhead costs and profit;
- (2) The term "Cost" shall cover all payroll charges for employees and supervision required under the specific order, together with all worker's compensation, Social Security, pension and retirement allowances and social insurance, or other regular payroll charges on same; the cost of all material and supplies required of either temporary or permanent character; rental of all power-driven equipment at agreed upon rates, together with cost of fuel and supply charges for the equipment; and any costs incurred by the Contractor as a direct result of executing the order, if approved by the Supervising Professional;
- (3) If the extra is performed under subcontract, the subcontractor shall be allowed to compute its charges as described above. The Contractor shall be permitted to add an additional charge of 5% percent to that of the subcontractor for the Contractor's supervision and contractual responsibility;
- (4) The quantities and items of work done each day shall be submitted to the Supervising Professional in a satisfactory form on the succeeding day, and shall be approved by the Supervising Professional and the Contractor or adjusted at once;
- (5) Payments of all charges for work under this Section in any one month shall be made along with normal progress payments. Retainage shall be in accordance with Progress Payments-Section 16.

No additional compensation will be provided for additional equipment, materials, personnel, overtime or special charges required to perform the work within the time requirements of the Contract.

When extra work is required and no suitable price for machinery and equipment can be determined in accordance with this Section, the hourly rate paid shall be 1/40 of the basic weekly rate listed in the Rental Rate Blue Book published by Dataquest Incorporated and applicable to the time period the equipment was first used for the extra work. The hourly rate will be deemed to include all costs of operation such as bucket or blade, fuel, maintenance, "regional factors", insurance, taxes, and the like, but not the costs of the operator.

Section 16 - Progress Payments

The Contractor shall submit each month, or at longer intervals, if it so desires, an invoice covering work performed for which it believes payment, under the Contract terms, is due. The submission shall be to the City's Finance Department - Accounting Division. The Supervising Professional will, within 10 days following submission of the invoice, prepare a certificate for payment for the work in an amount to be determined by the Supervising Professional as fairly representing the acceptable work performed during the period covered by the Contractor's invoice. To insure the proper performance of this Contract, the City will retain a percentage of the estimate in accordance with Act 524, Public Acts of 1980. The City will then, following the receipt of the Supervising Professional's Certificate, make payment to the Contractor as soon as feasible, which is anticipated will be within 15 days.

An allowance may be made in progress payments if substantial quantities of permanent material have been delivered to the site but not incorporated in the completed work if the Contractor, in the opinion of the Supervising Professional, is diligently pursuing the work under this Contract. Such materials shall be properly stored and adequately protected. Allowance in the estimate shall be at the invoice price value of the items. Notwithstanding any payment of any allowance, all risk of loss due to vandalism or any damages to the stored materials remains with the Contractor.

In the case of Contracts which include only the Furnishing and Delivering of Equipment, the payments shall be; 60% of the Contract Sum upon the delivery of all equipment to be furnished, or in the case of delivery of a usable portion of the equipment in advance of the total equipment delivery, 60% of the estimated value of the portion of the equipment may be paid upon its delivery in advance of the time of the remainder of the equipment to be furnished; 30% of the Contract Sum upon completion of erection of all equipment furnished, but not later than 60 days after the date of delivery of all of the equipment to be furnished; and payment of the final 10% on final completion of erection, testing and acceptance of all the equipment to be furnished; but not later than 180 days after the date of delivery of all of the equipment to be furnished, unless testing has been completed and shows the equipment to be unacceptable.

With each invoice for periodic payment, the Contractor shall enclose a Contractor's Declaration - Section 43, and an updated project schedule per Order of Completion - Section 2.

Section 17 - Deductions for Uncorrected Work

If the Supervising Professional decides it is inexpedient to correct work that has been damaged or that was not done in accordance with the Contract, an equitable deduction from the Contract price shall be made.

Section 18 - Correction of Work Before Final Payment

The Contractor shall promptly remove from the premises all materials condemned by the Supervising Professional as failing to meet Contract requirements, whether incorporated in the work or not, and the Contractor shall promptly replace and re-execute the work in accordance with the Contract and without expense to the City and shall bear the expense of making good all work of other contractors destroyed or damaged by the removal or replacement.

If the Contractor does not remove the condemned work and materials within 10 days after written notice, the City may remove them and, if the removed material has value, may store the material

at the expense of the Contractor. If the Contractor does not pay the expense of the removal within 10 days thereafter, the City may, upon 10 days written notice, sell the removed materials at auction or private sale and shall pay to the Contractor the net proceeds, after deducting all costs and expenses that should have been borne by the Contractor. If the removed material has no value, the Contractor must pay the City the expenses for disposal within 10 days of invoice for the disposal costs.

The inspection or lack of inspection of any material or work pertaining to this Contract shall not relieve the Contractor of its obligation to fulfill this Contract and defective work shall be made good. Unsuitable materials may be rejected by the Supervising Professional notwithstanding that the work and materials have been previously overlooked by the Supervising Professional and accepted or estimated for payment or paid for. If the work or any part shall be found defective at any time before the final acceptance of the whole work, the Contractor shall forthwith make good the defect in a manner satisfactory to the Supervising Professional. The judgment and the decision of the Supervising Professional as to whether the materials supplied and the work done under this Contract comply with the requirements of the Contract shall be conclusive and final.

Section 19 - Acceptance and Final Payment

Upon receipt of written notice that the work is ready for final inspection and acceptance, the Supervising Professional will promptly make the inspection. When the Supervising Professional finds the work acceptable under the Contract and the Contract fully performed, the Supervising Professional will promptly sign and issue a final certificate stating that the work required by this Contract has been completed and is accepted by the City under the terms and conditions of the Contract. The entire balance found to be due the Contractor, including the retained percentage, shall be paid to the Contractor by the City within 30 days after the date of the final certificate.

Before issuance of final certificates, the Contractor shall file with the City:

- (1) The consent of the surety to payment of the final estimate;
- (2) The Contractor's Affidavit in the form required by Section 44.

In case the Affidavit or consent is not furnished, the City may retain out of any amount due the Contractor, sums sufficient to cover all lienable claims.

The making and acceptance of the final payment shall constitute a waiver of all claims by the City except those arising from:

- (1) unsettled liens;
- (2) faulty work appearing within 12 months after final payment;
- (3) hidden defects in meeting the requirements of the plans and specifications;
- (4) manufacturer's guarantees.

It shall also constitute a waiver of all claims by the Contractor, except those previously made and still unsettled.

Section 20 - Suspension of Work

The City may at any time suspend the work, or any part by giving 5 days notice to the Contractor in writing. The work shall be resumed by the Contractor within 10 days after the date fixed in the

written notice from the City to the Contractor to do so. The City shall reimburse the Contractor for expense incurred by the Contractor in connection with the work under this Contract as a result of the suspension.

If the work, or any part, shall be stopped by the notice in writing, and if the City does not give notice in writing to the Contractor to resume work at a date within 90 days of the date fixed in the written notice to suspend, then the Contractor may abandon that portion of the work suspended and will be entitled to the estimates and payments for all work done on the portions abandoned, if any, plus 10% of the value of the work abandoned, to compensate for loss of overhead, plant expense, and anticipated profit.

Section 21 - Delays and the City's Right to Terminate Contract

If the Contractor refuses or fails to prosecute the work, or any separate part of it, with the diligence required to insure completion, ready for operation, within the allowable number of consecutive calendar days specified plus extensions, or fails to complete the work within the required time, the City may, by written notice to the Contractor, terminate its right to proceed with the work or any part of the work as to which there has been delay. After providing the notice the City may take over the work and prosecute it to completion, by contract or otherwise, and the Contractor and its sureties shall be liable to the City for any excess cost to the City. If the Contractor's right to proceed is terminated, the City may take possession of and utilize in completing the work, any materials, appliances and plant as may be on the site of the work and useful for completing the work. The right of the Contractor to proceed shall not be terminated or the Contractor charged with liquidated damages where an extension of time is granted under Extension of Time - Section 14.

If the Contractor is adjudged a bankrupt, or if it makes a general assignment for the benefit of creditors, or if a receiver is appointed on account of its insolvency, or if it persistently or repeatedly refuses or fails except in cases for which extension of time is provided, to supply enough properly skilled workers or proper materials, or if it fails to make prompt payments to subcontractors or for material or labor, or persistently disregards laws, ordinances or the instructions of the Supervising Professional, or otherwise is guilty of a substantial violation of any provision of the Contract, then the City, upon the certificate of the Supervising Professional that sufficient cause exists to justify such action, may, without prejudice to any other right or remedy and after giving the Contractor 3 days written notice, terminate this Contract. The City may then take possession of the premises and of all materials, tools and appliances thereon and without prejudice to any other remedy it may have, make good the deficiencies or finish the work by whatever method it may deem expedient, and deduct the cost from the payment due the Contractor. The Contractor shall not be entitled to receive any further payment until the work is finished. If the expense of finishing the work, including compensation for additional managerial and administrative services exceeds the unpaid balance of the Contract Sum, the Contractor and its surety are liable to the City for any excess cost incurred. The expense incurred by the City, and the damage incurred through the Contractor's default, shall be certified by the Supervising Professional.

Section 22 - Contractor's Right to Terminate Contract

If the work should be stopped under an order of any court, or other public authority, for a period of 3 months, through no act or fault of the Contractor or of anyone employed by it, then the Contractor may, upon 7 days written notice to the City, terminate this Contract and recover from the City payment for all acceptable work executed plus reasonable profit.

Section 23 - City's Right To Do Work

If the Contractor should neglect to prosecute the work properly or fail to perform any provision of this Contract, the City, 3 days after giving written notice to the Contractor and its surety may, without prejudice to any other remedy the City may have, make good the deficiencies and may deduct the cost from the payment due to the Contractor.

Section 24 - Removal of Equipment and Supplies

In case of termination of this Contract before completion, from any or no cause, the Contractor, if notified to do so by the City, shall promptly remove any part or all of its equipment and supplies from the property of the City, failing which the City shall have the right to remove the equipment and supplies at the expense of the Contractor.

The removed equipment and supplies may be stored by the City and, if all costs of removal and storage are not paid by the Contractor within 10 days of invoicing, the City upon 10 days written notice may sell the equipment and supplies at auction or private sale, and shall pay the Contractor the net proceeds after deducting all costs and expenses that should have been borne by the Contractor and after deducting all amounts claimed due by any lien holder of the equipment or supplies.

Section 25 - Responsibility for Work and Warranties

The Contractor assumes full responsibility for any and all materials and equipment used in the construction of the work and may not make claims against the City for damages to materials and equipment from any cause except negligence or willful act of the City. Until its final acceptance, the Contractor shall be responsible for damage to or destruction of the project (except for any part covered by Partial Completion and Acceptance - Section 26). The Contractor shall make good all work damaged or destroyed before acceptance. All risk of loss remains with the Contractor until final acceptance of the work (Section 19) or partial acceptance (Section 26). The Contractor is advised to investigate obtaining its own builders risk insurance.

The Contractor shall guarantee the quality of the work for a period of one year. The Contractor shall also unconditionally guarantee the quality of all equipment and materials that are furnished and installed under the contract for a period of one year. At the end of one year after the Contractor's receipt of final payment, the complete work, including equipment and materials furnished and installed under the contract, shall be inspected by the Contractor and the Supervising Professional. Any defects shall be corrected by the Contractor at its expense as soon as practicable but in all cases within 60 days. Any defects that are identified prior to the end of one year shall also be inspected by the Contractor and the Supervising Professional and shall be corrected by the Contractor at its expense as soon as practicable but in all cases within 60 days. The Contractor shall assign all manufacturer or material supplier warranties to the City prior to final payment. The assignment shall not relieve the Contractor of its obligations under this paragraph to correct defects.

Section 26 - Partial Completion and Acceptance

If at any time prior to the issuance of the final certificate referred to in Acceptance and Final Payment - Section 19, any portion of the permanent construction has been satisfactorily completed, and if the Supervising Professional determines that portion of the permanent construction is not required for the operations of the Contractor but is needed by the City, the Supervising Professional shall issue to the Contractor a certificate of partial completion, and immediately the City may take over and use the portion of the permanent construction described in the certificate, and exclude the Contractor from that portion.

The issuance of a certificate of partial completion shall not constitute an extension of the Contractor's time to complete the portion of the permanent construction to which it relates if the Contractor has failed to complete it in accordance with the terms of this Contract. The issuance of the certificate shall not release the Contractor or its sureties from any obligations under this Contract including bonds.

If prior use increases the cost of, or delays the work, the Contractor shall be entitled to extra compensation, or extension of time, or both, as the Supervising Professional may determine.

Section 27 - Payments Withheld Prior to Final Acceptance of Work

The City may withhold or, on account of subsequently discovered evidence, nullify the whole or part of any certificate to the extent reasonably appropriate to protect the City from loss on account of:

- (1) Defective work not remedied;
- (2) Claims filed or reasonable evidence indicating probable filing of claims by other parties against the Contractor;
- (3) Failure of the Contractor to make payments properly to subcontractors or for material or labor;
- (4) Damage to another Contractor.

When the above grounds are removed or the Contractor provides a Surety Bond satisfactory to the City which will protect the City in the amount withheld, payment shall be made for amounts withheld under this section.

Section 28 - Contractor's Insurance

- (1) The Contractor shall procure and maintain during the life of this Contract, including the guarantee period and during any warranty work, such insurance policies, including those set forth below, as will protect itself and the City from all claims for bodily injuries, death or property damage that may arise under this Contract; whether the act(s) or omission(s) giving rise to the claim were made by the Contractor, any subcontractor, or anyone employed by them directly or indirectly. Prior to commencement of any work under this contract, Contractor shall provide to the City documentation satisfactory to the City, through City-approved means (currently myCOI), demonstrating it has obtained the required policies and endorsements. The certificates of insurance endorsements and/or copies of

policy language shall document that the Contractor satisfies the following minimum requirements. Contractor shall add registration@mycoitracking.com to its safe sender's list so that it will receive necessary communication from myCOI. When requested, Contractor shall provide the same documentation for its subcontractor(s) (if any).

Required insurance policies include:

- (a) Worker's Compensation Insurance in accordance with all applicable state and federal statutes. Further, Employers Liability Coverage shall be obtained in the following minimum amounts:

- Bodily Injury by Accident - \$500,000 each accident
 - Bodily Injury by Disease - \$500,000 each employee
 - Bodily Injury by Disease - \$500,000 each policy limit

- (b) Commercial General Liability Insurance equivalent to, as a minimum, Insurance Services Office form CG 00 01 04 13 or current equivalent. The City of Ann Arbor shall be named as an additional insured. There shall be no added exclusions or limiting endorsements specifically for the following coverages: Products and Completed Operations, Explosion, Collapse and Underground coverage or Pollution. Further there shall be no added exclusions or limiting endorsements that diminish the City's protections as an additional insured under the policy. The following minimum limits of liability are required:

- \$1,000,000 Each occurrence as respect Bodily Injury Liability or Property Damage Liability, or both combined.
 - \$2,000,000 Per Project General Aggregate
 - \$1,000,000 Personal and Advertising Injury
 - \$2,000,000 Products and Completed Operations Aggregate, which, notwithstanding anything to the contrary herein, shall be maintained for three years from the date the Project is completed.

- (c) Motor Vehicle Liability Insurance, including Michigan No-Fault Coverages, equivalent to, as a minimum, Insurance Services Office form CA 00 01 10 13 or current equivalent. Coverage shall include all owned vehicles, all non-owned vehicles and all hired vehicles. The City of Ann Arbor shall be named as an additional insured. There shall be no added exclusions or limiting endorsements that diminish the City's protections as an additional insured under the policy. Further, the limits of liability shall be \$1,000,000 for each occurrence as respects Bodily Injury Liability or Property Damage Liability, or both combined.

- (d) Umbrella/Excess Liability Insurance shall be provided to apply excess of the Commercial General Liability, Employers Liability and the Motor Vehicle coverage enumerated above, for each occurrence and for aggregate in the amount of \$1,000,000.

- (2) Insurance required under subsection (1)(b) and (1)(c) above shall be considered primary as respects any other valid or collectible insurance that the City may possess, including any self-insured retentions the City may have; and any other insurance the City does possess shall be considered excess insurance only and shall not be required to contribute

with this insurance. Further, the Contractor agrees to waive any right of recovery by its insurer against the City for any insurance listed herein.

- (3) Insurance companies and policy forms are subject to approval of the City Attorney, which approval shall not be unreasonably withheld. Documentation must provide and demonstrate an unconditional and un-qualified 30-day written notice of cancellation in favor of the City of Ann Arbor. Further, the documentation must explicitly state the following: (a) the policy number(s); name of insurance company(s); name and address of the agent(s) or authorized representative(s); name(s), email address(es), and address of insured; project name; policy expiration date; and specific coverage amounts; (b) any deductibles or self-insured retentions which may be approved by the City, in its sole discretion; (c) that the policy conforms to the requirements specified Contractor shall furnish the City with satisfactory certificates of insurance and endorsements prior to commencement of any work. Upon request, the Contractor shall provide within 30 days a copy of the policy(ies) and all required endorsements to the City. If any of the above coverages expire by their terms during the term of this Contract, the Contractor shall deliver proof of renewal and/or new policies and endorsements to the Administering Service Area/Unit at least ten days prior to the expiration date.
- (4) Any Insurance provider of Contractor shall be authorized to do business in the State of Michigan and shall carry and maintain a minimum rating assigned by A.M. Best & Company's Key Rating Guide of "A-" Overall and a minimum Financial Size Category of "V". Insurance policies and certificates issued by non-authorized insurance companies are not acceptable unless approved in writing by the City.
- (5) City reserves the right to require additional coverage and/or coverage amounts as may be included from time to time in the Detailed Specifications for the Project.
- (6) The provisions of General Condition 28 shall survive the expiration or earlier termination of this contract for any reason.

Section 29 - Surety Bonds

Bonds will be required from the successful bidder as follows:

- (1) A Performance Bond to the City of Ann Arbor for the amount of the bid(s) accepted;
- (2) A Labor and Material Bond to the City of Ann Arbor for the amount of the bid(s) accepted.

Bonds shall be executed on forms supplied by the City in a manner and by a Surety Company authorized to transact business in Michigan and satisfactory to the City Attorney.

Section 30 - Damage Claims

The Contractor shall be held responsible for all damages to property of the City or others, caused by or resulting from the negligence of the Contractor, its employees, or agents during the progress of or connected with the prosecution of the work, whether within the limits of the work or elsewhere. The Contractor must restore all property injured including sidewalks, curbing, sodding, pipes, conduit, sewers or other public or private property to not less than its original condition with new work.

Section 31 - Refusal to Obey Instructions

If the Contractor refuses to obey the instructions of the Supervising Professional, the Supervising Professional shall withdraw inspection from the work, and no payments will be made for work performed thereafter nor may work be performed thereafter until the Supervising Professional shall have again authorized the work to proceed.

Section 32 - Assignment

Neither party to the Contract shall assign the Contract without the written consent of the other. The Contractor may assign any monies due to it to a third party acceptable to the City.

Section 33 - Rights of Various Interests

Whenever work being done by the City's forces or by other contractors is contiguous to work covered by this Contract, the respective rights of the various interests involved shall be established by the Supervising Professional, to secure the completion of the various portions of the work in general harmony.

The Contractor is responsible to coordinate all aspects of the work, including coordination of, and with, utility companies and other contractors whose work impacts this project.

Section 34 - Subcontracts

The Contractor shall not award any work to any subcontractor without prior written approval of the City. The approval will not be given until the Contractor submits to the City a written statement concerning the proposed award to the subcontractor. The statement shall contain all information the City may require.

The Contractor shall be as fully responsible to the City for the acts and omissions of its subcontractors, and of persons either directly or indirectly employed by them, as it is for the acts and omissions of persons directly employed by it.

The Contractor shall cause appropriate provisions to be inserted in all subcontracts relative to the work to bind subcontractors to the Contractor by the terms of the General Conditions and all other contract documents applicable to the work of the subcontractors and to give the Contractor the same power to terminate any subcontract that the City may exercise over the Contractor under any provision of the contract documents.

Nothing contained in the contract documents shall create any contractual relation between any subcontractor and the City.

Section 35 - Supervising Professional's Status

The Supervising Professional has the right to inspect any or all work. The Supervising Professional has authority to stop the work whenever stoppage may be appropriate to insure the proper execution of the Contract. The Supervising Professional has the authority to reject all work and materials which do not conform to the Contract and to decide questions which arise in the execution of the work.

The Supervising Professional shall make all measurements and determinations of quantities. Those measurements and determinations are final and conclusive between the parties.

Section 36 - Supervising Professional's Decisions

The Supervising Professional shall, within a reasonable time after their presentation to the Supervising Professional, make decisions in writing on all claims of the City or the Contractor and on all other matters relating to the execution and progress of the work or the interpretation of the contract documents.

Section 37 - Storing Materials and Supplies

Materials and supplies may be stored at the site of the work at locations agreeable to the City unless specific exception is listed elsewhere in these documents. Ample way for foot traffic and drainage must be provided, and gutters must, at all times, be kept free from obstruction. Traffic on streets shall be interfered with as little as possible. The Contractor may not enter or occupy with agents, employees, tools, or material any private property without first obtaining written permission from its owner. A copy of the permission shall be furnished to the Supervising Professional.

Section 38 - Lands for Work

The Contractor shall provide, at its own expense and without liability to the City, any additional land and access that may be required for temporary construction facilities or for storage of materials.

Section 39 - Cleaning Up

The Contractor shall, as directed by the Supervising Professional, remove at its own expense from the City's property and from all public and private property all temporary structures, rubbish and waste materials resulting from its operations unless otherwise specifically approved, in writing, by the Supervising Professional.

Section 40 - Salvage

The Supervising Professional may designate for salvage any materials from existing structures or underground services. Materials so designated remain City property and shall be transported or stored at a location as the Supervising Professional may direct.

Section 41 - Night, Saturday or Sunday Work

No night or Sunday work (without prior written City approval) will be permitted except in the case of an emergency and then only to the extent absolutely necessary. The City may allow night work which, in the opinion of the Supervising Professional, can be satisfactorily performed at night. Night work is any work between 8:00 p.m. and 7:00 a.m. No Saturday work will be permitted unless the Contractor gives the Supervising Professional at least 48 hours but not more than 5 days notice of the Contractor's intention to work the upcoming Saturday.

Section 42 - Sales Taxes

Under State law the City is exempt from the assessment of State Sales Tax on its direct purchases. Contractors who acquire materials, equipment, supplies, etc. for incorporation in City projects are not likewise exempt. State Law shall prevail. The Bidder shall familiarize itself with the State Law and prepare its Bid accordingly. No extra payment will be allowed under this Contract for failure of the Contractor to make proper allowance in this bid for taxes it must pay.

Section 43

CONTRACTOR'S DECLARATION

I hereby declare that I have not, during the period _____, 20____, to _____, 20____, performed any work, furnished any materials, sustained any loss, damage or delay, or otherwise done anything in addition to the regular items (or executed change orders) set forth in the Contract titled _____, for which I shall ask, demand, sue for, or claim compensation or extension of time from the City, except as I hereby make claim for additional compensation or extension of time as set forth on the attached itemized statement. I further declare that I have paid all payroll obligations related to this Contract that have become due during the above period and that all invoices related to this Contract received more than 30 days prior to this declaration have been paid in full except as listed below.

There is/is not (Contractor please circle one and strike one as appropriate) an itemized statement attached regarding a request for additional compensation or extension of time.

Contractor

Date

By _____
(Signature)

Its _____
(Title of Office)

Past due invoices, if any, are listed below.

CONTRACTOR'S AFFIDAVIT

GC-18

STANDARD SPECIFICATIONS

All work under this contract shall be performed in accordance with the Public Services Department Standard Specifications in effect at the date of availability of the contract documents stipulated in the Bid. All work under this Contract which is not included in these Standard Specifications, or which is performed using modifications to these Standard Specifications, shall be performed in accordance with the Detailed Specifications included in these contract documents.

Standard Specifications are available online:

<http://www.a2gov.org/departments/engineering/Pages/Engineering-and-Contractor-Resources.aspx>

APPENDIX

ATTACHMENT B
GENERAL DECLARATIONS

City of Ann Arbor
Guy C. Larcom Municipal Building
Ann Arbor, Michigan 48107

Ladies and Gentlemen:

The undersigned, as Bidder, declares that this Bid is made in good faith, without fraud or collusion with any person or persons bidding on the same Contract; that this Bidder has carefully read and examined the bid documents, including City Nondiscrimination requirements and Declaration of Compliance Form, Living Wage requirements and Declaration of Compliance Form, Prevailing Wage requirements and Declaration of Compliance Form, Vendor Conflict of Interest Form, Notice of Pre-Bid Conference, General Information, Bid, Bid Forms, Contract, Bond Forms, General Conditions, Standard Specifications, Detailed Specifications, all Addenda, and the Plans (if applicable) and understands them. The Bidder declares that it conducted a full investigation at the site and of the work proposed and is fully informed as to the nature of the work and the conditions relating to the work's performance. The Bidder also declares that it has extensive experience in successfully completing projects similar to this one.

The Bidder acknowledges that it has not received or relied upon any representations or warrants of any nature whatsoever from the City of Ann Arbor, its agents or employees, and that this Bid is based solely upon the Bidder's own independent business judgment.

The undersigned proposes to perform all work shown on the plans or described in the bid documents, including any addenda issued, and to furnish all necessary machinery, tools, apparatus, and other means of construction to do all the work, furnish all the materials, and complete the work in strict accordance with all terms of the Contract of which this Bid is one part.

In accordance with these bid documents, and Addenda numbered _____, the undersigned, as Bidder, proposes to perform at the sites in and/or around Ann Arbor, Michigan, all the work included herein for the amounts set forth in the Bid Forms.

The Bidder declares that it has become fully familiar with the liquidated damage clauses for completion times and for compliance with City Code Chapter 112, understands and agrees that the liquidated damages are for the non-quantifiable aspects of non-compliance and do not cover actual damages that may be shown and agrees that if awarded the Contract, all liquidated damage clauses form part of the Contract.

The Bidder declares that it has become fully familiar with the provisions of Chapter 14, Section 1:320 (Prevailing wages) and Chapter 23 (Living Wage) of the Code of the City of Ann Arbor and that it understands and agrees to comply, to the extent applicable to employees providing services to the City under this Contract, with the wage and reporting requirements stated in the City Code provisions cited. Bidder certifies that the statements contained in the City Prevailing Wage and Living Wage Declaration of Compliance Forms are true and correct. Bidder further agrees that the cited provisions of Chapter 14 and Chapter 23 form a part of this Contract.

The Bidder declares that it has become familiar with the City Conflict of Interest Disclosure Form and certifies that the statement contained therein is true and correct.

The Bidder encloses a certified check or Bid Bond in the amount of 5% of the total of the Bid Price. The Bidder agrees both to contract for the work and to furnish the necessary Bonds and insurance documentation within 10 days after being notified of the acceptance of the Bid.

If this Bid is accepted by the City and the Bidder fails to contract and furnish the required Bonds and insurance documentation within 10 days after being notified of the acceptance of this Bid, then the Bidder shall be considered to have abandoned the Contract and the certified check or Bid Bond accompanying this Bid shall become due and payable to the City.

If the Bidder enters into the Contract in accordance with this Bid, or if this Bid is rejected, then the accompanying check or Bid Bond shall be returned to the Bidder.

In submitting this Bid, it is understood that the right is reserved by the City to accept any Bid, to reject any or all Bids, to waive irregularities and/or informalities in any Bid, and to make the award in any manner the City believes to be in its best interest.

SIGNED THIS _____ DAY OF _____, 202_.

Bidder's Name

Authorized Signature of Bidder

Official Address

(Print Name of Signer Above)

Telephone Number

Email Address for Award Notice

ATTACHMENT C
LEGAL STATUS OF BIDDER

(The bidder shall fill out the appropriate form and strike out the other three.)

Bidder declares that it is:

* A corporation organized and doing business under the laws of the State of _____

_____, for whom _____, bearing the office title of _____, whose signature is affixed to this Bid, is authorized to execute contracts.

NOTE: If not incorporated in Michigan, please attach the corporation's Certificate of Authority

• A limited liability company doing business under the laws of the State of _____, whom _____ bearing the title of _____ whose signature is affixed to this proposal, is authorized to execute contract on behalf of the LLC.

* A partnership, organized under the laws of the state of _____ and filed in the county of _____, whose members are (list all members and the street and mailing address of each) (attach separate sheet if necessary):

* An individual, whose signature with address, is affixed to this Bid: _____
(initial here)

Authorized Official

_____ **Date** _____, 202__

(Print) Name _____ Title _____

Company:

Address:

Contact Phone () _____ Fax () _____

Email _____

ATTACHMENT D

At the request of the city, any contractor or subcontractor shall provide satisfactory proof of compliance with this provision.

- (a) To pay each of its employees whose wage level is required to comply with federal, state or local prevailing wage law, for work covered or funded by this contract with the City,
- (b) To require each subcontractor performing work covered or funded by this contract with the City to pay each of its employees the applicable prescribed wage level under the conditions stated in subsection (a) or (b) above.
- (c) To provide to the City payroll records or other documentation within ten (10) business days from the receipt of a request by the City.
- (d) To permit access to work sites to City representatives for the purposes of monitoring compliance, and investigating complaints or non-compliance.

Company Name _____

Signature of Authorized Representative	Date
--	------

Print Name and Title _____

Address, City, State, Zip

Phone/Email address

9/25/15 Rev 0

PW

ATTACHMENT E

LIVING WAGE ORDINANCE DECLARATION OF COMPLIANCE

The Ann Arbor Living Wage Ordinance (Section 1:811-1:821 of Chapter 23 of Title I of the Code) requires that an employer who is (a) a contractor providing services to or for the City for a value greater than \$10,000 for any twelve-month contract term, or (b) a recipient of federal, state, or local grant funding administered by the City for a value greater than \$10,000, or (c) a recipient of financial assistance awarded by the City for a value greater than \$10,000, shall pay its employees a prescribed minimum level of compensation (i.e., Living Wage) for the time those employees perform work on the contract or in connection with the grant or financial assistance. The Living Wage must be paid to these employees for the length of the contract/program.

<i>Companies employing fewer than 5 persons and non-profits employing fewer than 10 persons are exempt from compliance with the Living Wage Ordinance. If this exemption applies to your company/non-profit agency please check here ☐ No. of employees _____</i>
--

The Contractor or Grantee agrees:

- (a) To pay each of its employees whose wage level is not required to comply with federal, state or local prevailing wage law, for work covered or funded by a contract with or grant from the City, no less than the Living Wage. The current Living Wage is defined as \$17.42/hour for those employers that provide employee health care (as defined in the Ordinance at Section 1:815 Sec. 1 (a)), or no less than \$19.42/hour for those employers that do not provide health care. The Contractor or Grantor understands that the Living Wage is adjusted and established annually on April 30 in accordance with the Ordinance and covered employers shall be required to pay the adjusted amount thereafter to be in compliance with Section 1:815(3).

Check the applicable box below which applies to your workforce

- | | |
|--------------------------|---|
| ☐ | Employees who are assigned to any covered City contract/grant will be paid at or above the applicable living wage without health benefits |
| ☐ | Employees who are assigned to any covered City contract/grant will be paid at or above the applicable living wage with health benefits |

- (b) To post a notice approved by the City regarding the applicability of the Living Wage Ordinance in every work place or other location in which employees or other persons contracting for employment are working.
- (c) To provide to the City payroll records or other documentation within ten (10) business days from the receipt of a request by the City.
- (d) To permit access to work sites to City representatives for the purposes of monitoring compliance, and investigating complaints or non-compliance.
- (e) To take no action that would reduce the compensation, wages, fringe benefits, or leave available to any employee covered by the Living Wage Ordinance or any person contracted for employment and covered by the Living Wage Ordinance in order to pay the living wage required by the Living Wage Ordinance.

The undersigned states that he/she has the requisite authority to act on behalf of his/her employer in these matters and has offered to provide the services or agrees to accept financial assistance in accordance with the terms of the Living Wage Ordinance. The undersigned certifies that he/she has read and is familiar with the terms of the Living Wage Ordinance, obligates the Employer/Grantee to those terms and acknowledges that if his/her employer is found to be in violation of Ordinance it may be subject to civil penalties and termination of the awarded contract or grant of financial assistance.

Company Name

Street Address

Signature of Authorized Representative

Date

City, State, Zip

Print Name and Title

Phone/Email address

Attachment F

CITY OF ANN ARBOR LIVING WAGE ORDINANCE

RATE EFFECTIVE APRIL 30, 2026 - ENDING APRIL 29, 2027

\$17.42 per hour

If the employer provides health care benefits*

\$19.42 per hour

If the employer does **NOT** provide health care benefits*

Employers providing services to or for the City of Ann Arbor or recipients of grants or financial assistance from the City of Ann Arbor for a value of more than \$10,000 in a twelve-month period of time must pay those employees performing work on a City of Ann Arbor contract or grant, the above living wage.

ENFORCEMENT

The City of Ann Arbor may recover back wages either administratively or through court action for the employees that have been underpaid in violation of the law. Persons denied payment of the living wage have the right to bring a civil action for damages in addition to any action taken by the City.

Violation of this Ordinance is punishable by fines of not more than \$500/violation plus costs, with each day being considered a separate violation. Additionally, the City of Ann Arbor has the right to modify, terminate, cancel or suspend a contract in the event of a violation of the Ordinance.

* Health Care benefits include those paid for by the employer or making an employer contribution toward the purchase of health care. The employee contribution must not exceed \$.50 an hour for an average work week; and the employer cost or contribution must equal no less than \$1/hr for the average work week.

The Law Requires Employers to Display This Poster Where Employees Can Readily See It.

**For Additional Information or to File a Complaint contact
Colin Spencer at 734/794-6500 or cspencer@a2gov.org**



ATTACHMENT G

Vendor Conflict of Interest Disclosure Form

All vendors interested in conducting business with the City of Ann Arbor must complete and return the Vendor Conflict of Interest Disclosure Form in order to be eligible to be awarded a contract. Please note that all vendors are subject to comply with the City of Ann Arbor's conflict of interest policies as stated within the certification section below.

If a vendor has a relationship with a City of Ann Arbor official or employee, an immediate family member of a City of Ann Arbor official or employee, the vendor shall disclose the information required below.

1. No City official or employee or City employee's immediate family member has an ownership interest in vendor's company or is deriving personal financial gain from this contract.
2. No retired or separated City official or employee who has been retired or separated from the City for less than one (1) year has an ownership interest in vendor's Company.
3. No City employee is contemporaneously employed or prospectively to be employed with the vendor.
4. Vendor hereby declares it has not and will not provide gifts or hospitality of any dollar value or any other gratuities to any City employee or elected official to obtain or maintain a contract.
5. Please note any exceptions below:

Conflict of Interest Disclosure*	
Name of City of Ann Arbor employees, elected officials or immediate family members with whom there may be a potential conflict of interest.	() Relationship to employee
	() Interest in vendor's company
	() Other (please describe in box below)

*Disclosing a potential conflict of interest does not disqualify vendors. In the event vendors do not disclose potential conflicts of interest and they are detected by the City, vendor will be exempt from doing business with the City.

I certify that this Conflict of Interest Disclosure has been examined by me and that its contents are true and correct to my knowledge and belief and I have the authority to so certify on behalf of the Vendor by my signature below:		
Vendor Name		Vendor Phone Number
Signature of Vendor Authorized Representative	Date	Printed Name of Vendor Authorized Representative

Questions about this form? Contact Procurement Office City of Ann Arbor Phone: 734/794-6500, procurement@a2gov.org

ATTACHMENT I

CITY OF ANN ARBOR NON-DISCRIMINATION ORDINANCE

Relevant provisions of Chapter 112, Nondiscrimination, of the Ann Arbor City Code are included below.

You can review the entire ordinance at www.a2gov.org/humanrights.

Intent: It is the intent of the city that no individual be denied equal protection of the laws; nor shall any individual be denied the enjoyment of his or her civil or political rights or be discriminated against because of actual or perceived age, arrest record, color, disability, educational association, familial status, family responsibilities, gender expression, gender identity, genetic information, height, HIV status, marital status, national origin, political beliefs, race, religion, sex, sexual orientation, source of income, veteran status, victim of domestic violence or stalking, or weight.

Discriminatory Employment Practices: No person shall discriminate in the hire, employment, compensation, work classifications, conditions or terms, promotion or demotion, or termination of employment of any individual. No person shall discriminate in limiting membership, conditions of membership or termination of membership in any labor union or apprenticeship program.

Discriminatory Effects: No person shall adopt, enforce or employ any policy or requirement which has the effect of creating unequal opportunities according to actual or perceived age, arrest record, color, disability, educational association, familial status, family responsibilities, gender expression, gender identity, genetic information, height, HIV status, marital status, national origin, political beliefs, race, religion, sex, sexual orientation, source of income, veteran status, victim of domestic violence or stalking, or weight for an individual to obtain housing, employment or public accommodation, except for a bona fide business necessity. Such a necessity does not arise due to a mere inconvenience or because of suspected objection to such a person by neighbors, customers or other persons.

Nondiscrimination by City Contractors: All contractors proposing to do business with the City of Ann Arbor shall satisfy the contract compliance administrative policy adopted by the City Administrator in accordance with the guidelines of this section. All city contractors shall ensure that applicants are employed and that employees are treated during employment in a manner which provides equal employment opportunity and tends to eliminate inequality based upon any classification protected by this chapter. All contractors shall agree not to discriminate against an employee or applicant for employment with respect to hire, tenure, terms, conditions, or privileges of employment, or a matter directly or indirectly related to employment, because of any applicable protected classification. All contractors shall be required to post a copy of Ann Arbor's Non-Discrimination Ordinance at all work locations where its employees provide services under a contract with the city.

Complaint Procedure: If any individual believes there has been a violation of this chapter, he/she may file a complaint with the City's Human Rights Commission. The complaint must be filed within 180 calendar days from the date of the individual's knowledge of the allegedly discriminatory action or 180 calendar days from the date when the individual should have known of the allegedly discriminatory action. A complaint that is not filed within this timeframe cannot be considered by the Human Rights Commission. To file a complaint, first complete the complaint form, which is available at www.a2gov.org/humanrights. Then submit it to the Human Rights Commission by e-mail (hrc@a2gov.org), by mail (Ann Arbor Human Rights Commission, PO Box 8647, Ann Arbor, MI 48107), or in person (City Clerk's Office). For further information, please call the commission at 734-794-6141 or e-mail the commission at hrc@a2gov.org.

Private Actions For Damages or Injunctive Relief: To the extent allowed by law, an individual who is the victim of discriminatory action in violation of this chapter may bring a civil action for appropriate injunctive relief or damages or both against the person(s) who acted in violation of this chapter.

THIS IS AN OFFICIAL GOVERNMENT NOTICE AND
MUST BE DISPLAYED WHERE EMPLOYEES CAN READILY SEE IT.

MICHIGAN DEPARTMENT OF TRANSPORTATION CERTIFIED PAYROLL

COMPLETION OF CERTIFIED PAYROLL FORM FULFILLS THE MINIMUM MDOT PREVAILING WAGE REQUIREMENTS

(1) NAME OF CONTRACTOR / SUBCONTRACTOR (CIRCLE ONE)										(2) ADDRESS														
(3) PAYROLL NO.			(4) FOR WEEK ENDING			(5) PROJECT AND LOCATION			(6) CONTRACT ID															
(a)	(b)	(c)	(d) DAY AND DATE							(e)	(f)	(g)	(h)	(i)	(j) DEDUCTIONS						(k)			
EMPLOYEE INFORMATION	WORK CLASSIFICATION	Hour Type	HOURS WORKED ON PROJECT							TOTAL HOURS ON PROJECT	PROJECT RATE OF PAY	PROJECT RATE OF FRINGE PAY	GROSS PROJECT EARNED	GROSS WEEKLY EARNED	TOTAL WEEKLY HOURS WORKED ALL JOBS	FICA	FEDERAL	STATE		OTHER	TOTAL DEDUCT	TOTAL WEEKLY WAGES PAID FOR ALL JOBS		
NAME:										0			\$0.00										\$0.00	\$0.00
ETH#GEN: ID #:	GROUP/CLASS #:	S								0			\$0.00									\$0.00	\$0.00	
NAME:										0			\$0.00									\$0.00	\$0.00	
ETH#GEN: ID #:	GROUP/CLASS #:	S								0			\$0.00									\$0.00	\$0.00	
NAME:										0			\$0.00									\$0.00	\$0.00	
Date _____

I, _____
 (Name of Signatory Party) (Title)

do hereby state:

(1) That I pay or supervise the payment of the persons employed by

_____ on the
 (Contractor or Subcontractor)
 _____; that during the payroll period commencing on the
 (Building or Work)
 _____ day of _____, _____, and ending the _____ day of _____, _____,
 all persons employed on said project have been paid the full weekly wages earned, that no rebates have
 been or will be made either directly or indirectly to or on behalf of said

_____ from the full
 (Contractor or Subcontractor)
 weekly wages earned by any person and that no deductions have been made either directly or indirectly
 from the full wages earned by any person, other than permissible deductions as defined in Regulations, Part
 3 (29 C.F.R. Subtitle A), issued by the Secretary of Labor under the Copeland Act, as amended (48 Stat. 948,
 63 Stat. 108, 72 Stat. 967; 76 Stat. 357; 40 U.S.C. § 3145), and described below:

(2) That any payrolls otherwise under this contract required to be submitted for the above period are
 correct and complete; that the wage rates for laborers or mechanics contained therein are not less than the
 applicable wage rates contained in any wage determination incorporated into the contract; that the
 classifications set forth therein for each laborer or mechanic conform with the work he performed.

(3) That any apprentices employed in the above period are duly registered in a bona fide
 apprenticeship program registered with a State apprenticeship agency recognized by the Bureau of
 Apprenticeship and Training, United States Department of Labor, or if no such recognized agency exists in a
 State, are registered with the Bureau of Apprenticeship and Training, United States Department of Labor.

(4) That:

(a) WHERE FRINGE BENEFITS ARE PAID TO APPROVED PLANS, FUNDS, OR PROGRAMS

- ☐ — in addition to the basic hourly wage rates paid to each laborer or mechanic listed in
 the above referenced payroll, payments of fringe benefits as listed in the contract
 have been or will be made to appropriate programs for the benefit of such
 employees, except as noted in section 4(c) below.

(b) WHERE FRINGE BENEFITS ARE PAID IN CASH

- ☐ — Each laborer or mechanic listed in the above referenced payroll has been paid,
 as indicated on the payroll, an amount not less than the sum of the applicable
 basic hourly wage rate plus the amount of the required fringe benefits as listed
 in the contract, except as noted in section 4(c) below.


(c) EXCEPTIONS

EXCEPTION (CRAFT)	EXPLANATION

REMARKS:

NAME AND TITLE	SIGNATURE
THE WILLFUL FALSIFICATION OF ANY OF THE ABOVE STATEMENTS MAY SUBJECT THE CONTRACTOR OR SUBCONTRACTOR TO CIVIL OR CRIMINAL PROSECUTION. SEE SECTION 1001 OF TITLE 18 AND SECTION 231 OF TITLE 31 OF THE UNITED STATES CODE.	


NOTE:
ALL FERROUS AND CONDUCTIVE METAL AROUND THE PERIMETER OF THE POOLS SHALL BE PROPERLY GROUNDED IN STRICT ACCORDANCE WITH THE APPROPRIATE AND APPLICABLE PROVISIONS OF THE LATEST EDITION OF THE NATIONAL ELECTRIC CODE (NEC). SEE ALSO ELECTRICAL DRAWINGS AND SPECIFICATIONS.

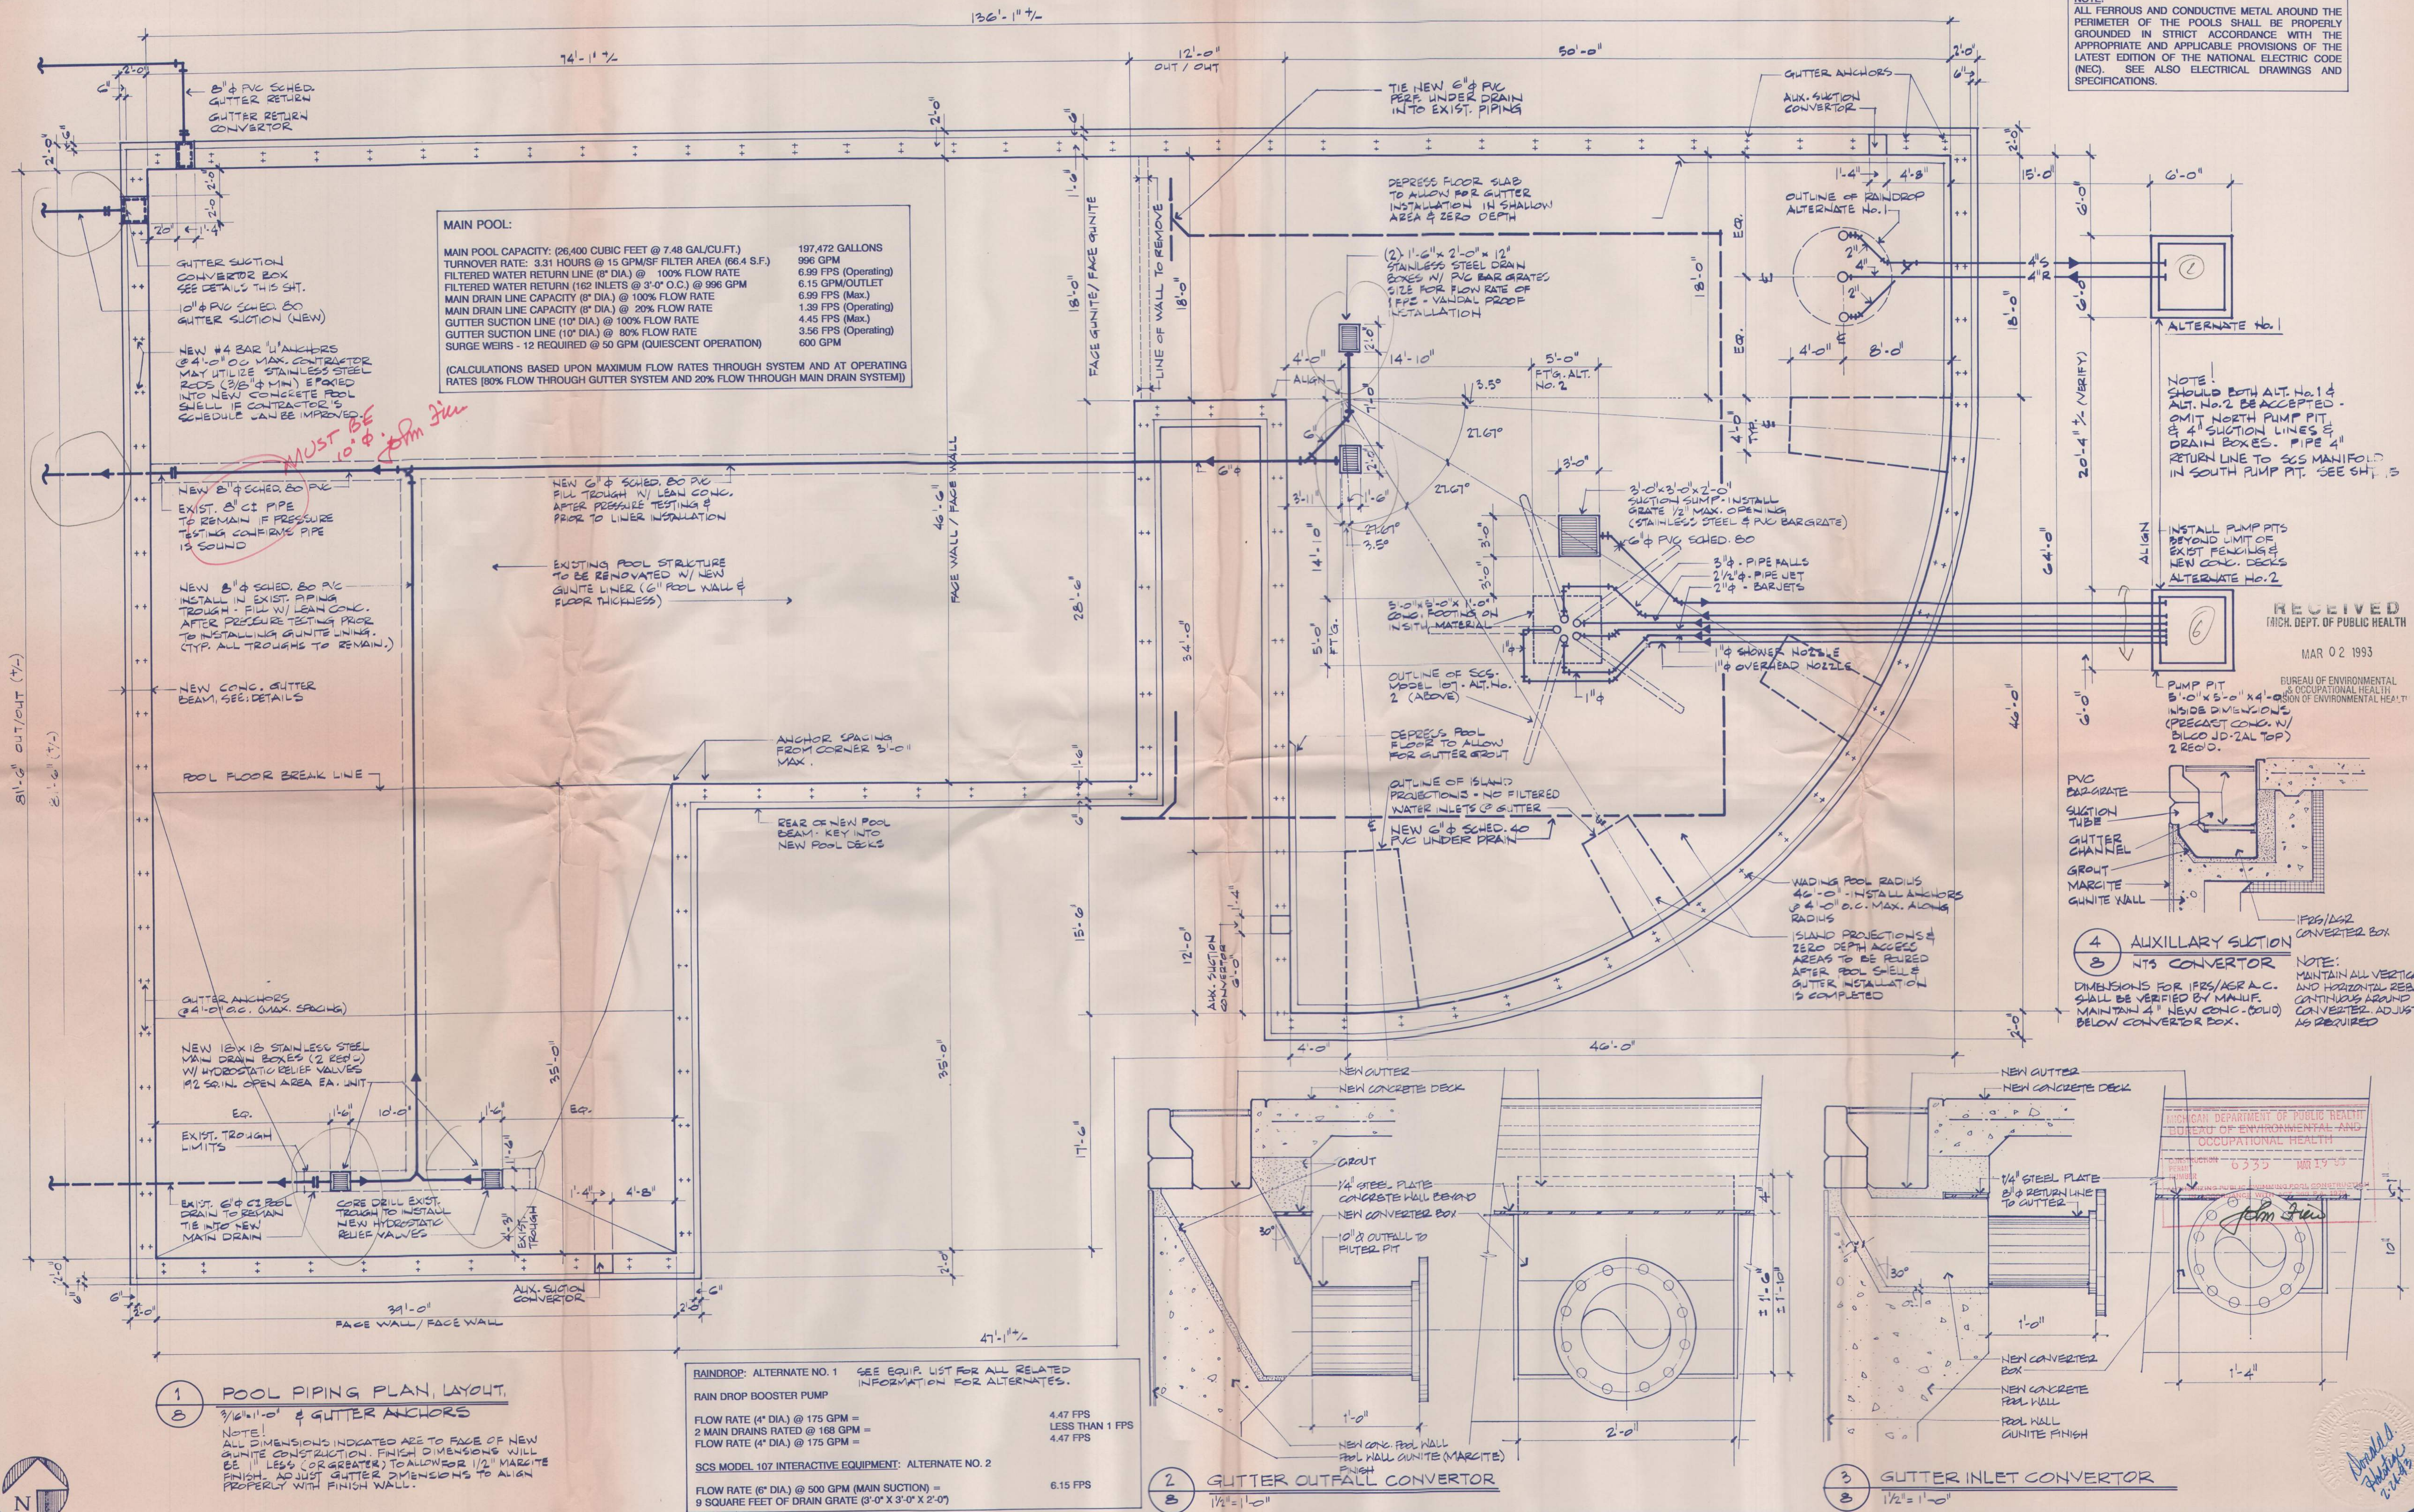

RECEIVED
MICH. DEPT. OF PUBLIC HEALTH

MAR 02 1993


BUREAU OF ENVIRONMENTAL
& OCCUPATIONAL HEALTH
DIVISION OF ENVIRONMENTAL HEALTH

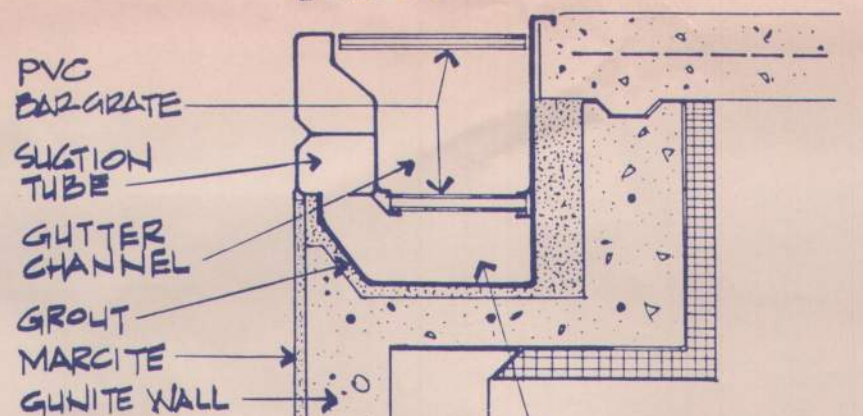

4 AUXILIARY SUCCTION NTS CONVERTOR
 DIMENSIONS FOR IFRS/ASR A.C. SHALL BE VERIFIED BY MANUF. MAINTAIN 4" NEW CONC. (GOLD) BELOW CONVERTOR BOX.

NOTE: MAINTAIN ALL VERTICAL AND HORIZONTAL REBAR CONTINUOUS AROUND CONVERTOR. ADJUST AS REQUIRED.

MICHIGAN DEPARTMENT OF PUBLIC HEALTH
BUREAU OF ENVIRONMENTAL AND OCCUPATIONAL HEALTH
DIVISION OF ENVIRONMENTAL HEALTH
6335 MAR 19 1993

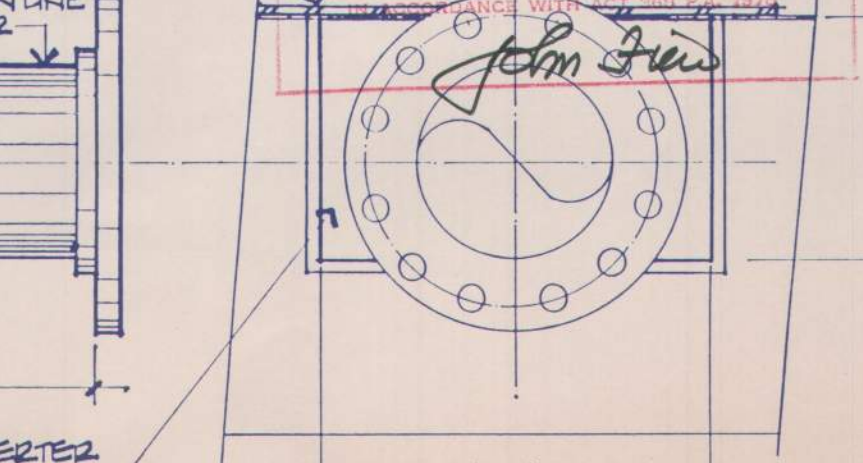

3 GUTTER INLET CONVERTER
 1/2" 1'-0"

NOTE: MAINTAIN ALL VERTICAL AND HORIZONTAL REBAR CONTINUOUS AROUND CONVERTOR. ADJUST AS REQUIRED.

RenoSys[®] Corporation

2825 East 55th Place Indianapolis, Indiana 46220
Phone: 317-251-0207 Fax: 317-251-0360

Submittal Package

Date: July 17, 2014 Project Number: 3960
Project: Buhr & Fuller Park
Ann Arbor, Michigan
Sold To: City of Ann Arbor
Ann Arbor, Michigan

Pool Type:

☐ Elevated ☐ Indoor
☒ In-ground ☒ Outdoor

Pool Type:

☒ Concrete
☐ Metal (Circle one: Stainless steel,
carbon steel, aluminum)
☐ Fiberglass
☐ Other _____

Buhr Main Pool

Area 1 48'-0" x 75'-0" (2'-7" - 4'-9" Deep)
Area 2 35'-0" x 40'-0" (12'-0" Deep)

Buhr Wading Pool

Area 1 50'-0" x 51'-6" (0'-0" - 2'-0" Deep)

Fuller Main Pool

Area 1 50'-0" x 54'-0" (2'-0" - 2'-6" Deep)
Area 2 57'-0" x 164'-0" (3'-6" - 5'-0" Deep)
Area 3 34'-0" x 41'-0" (12'-0" Deep)

Pool Features:

☒ Gutter	☒ Zero Entry
☐ Skimmers	☐ Benches
☒ Inlets	☐ Toe Ledge
☒ Main Drains	☐ Perimeter Tile Band
☐ Lights	☒ Break Line
☒ Lane Lines	☒ ADA Lift
☒ Recessed Steps	☐ Water Feature
☐ Stairs	☐ Floor Trough
☒ Ladders	☒ Depth Markers

Submittal Requirements

Revisions

Date: _____

Date: _____

Date: _____

Please date & initial each revision

- ☐ Not approved, resubmit at noted
☐ Approved, as noted
☐ Approved, release for fabrication
and/or shipment immediately
☐ Other: _____


Approved by: _____

Date: _____

The attached information provided herein are based on our understanding and interpretation of the details and specifications. Please review, comment accordingly and return two (2) copies. Should an item require additional information or clarification, please indicate such on the returned submittal.

Notes:

1. All dimensions and locations to be field verified prior to installation.
2. Liner and RecDeck membranes are reflective systems.
3. Racing lane markings to be field located, centered between existing rope anchors or to match existing.
4. * = Air relief valves QTY. 12 required

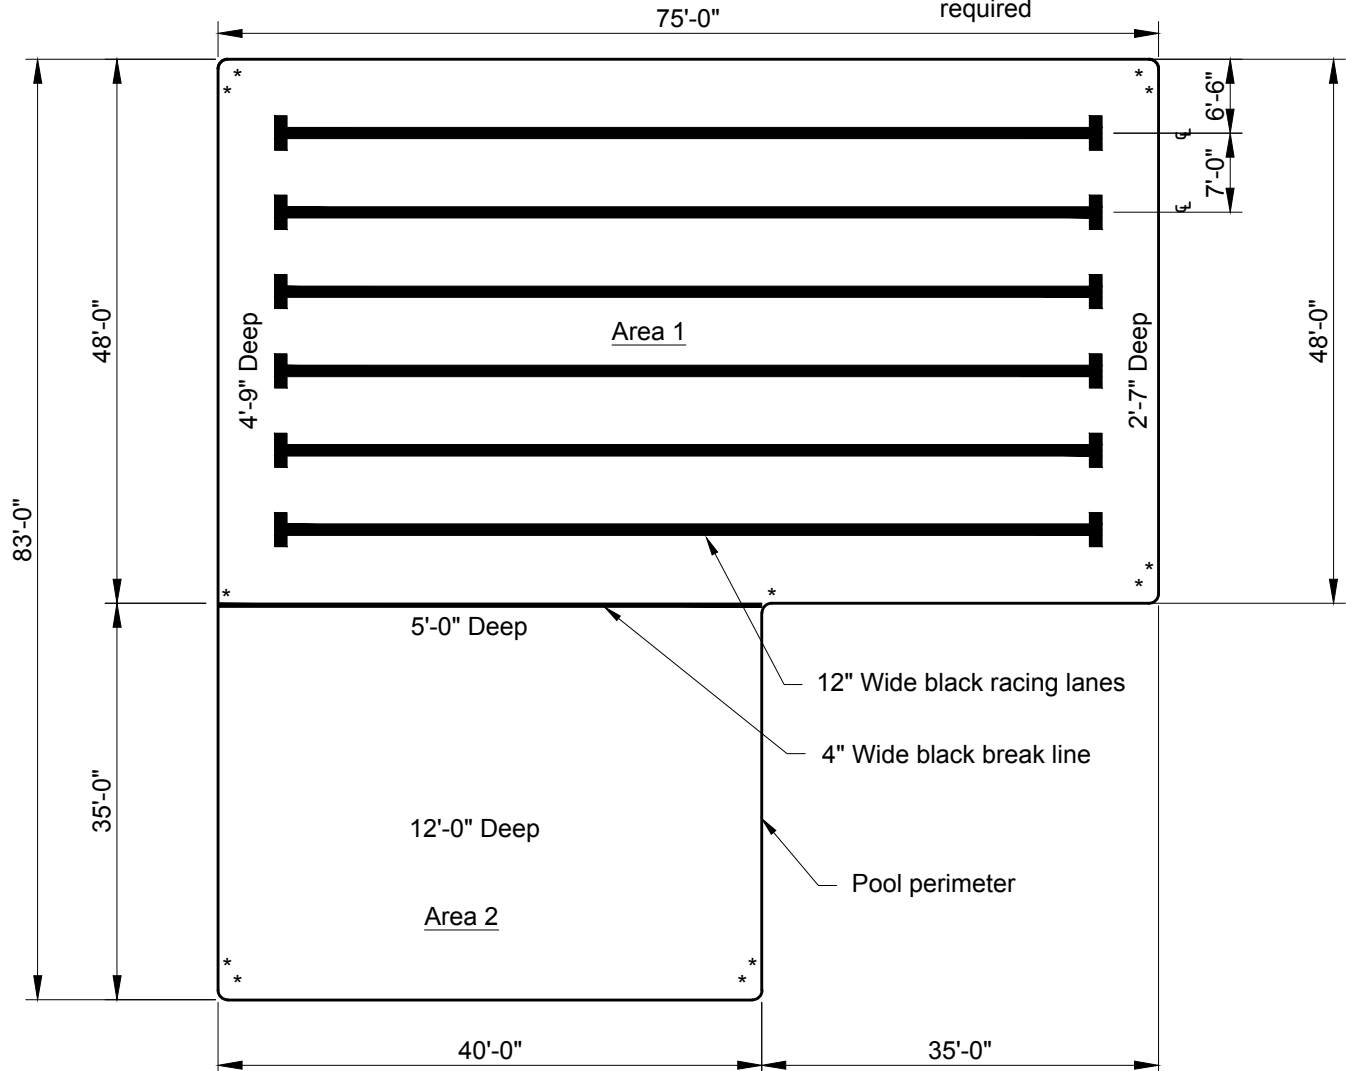

Buhr Main Pool Layout

RenoSys[®]
corporation

2825 East 55th Place
Indianapolis, IN 46220
Phone: 317-251-0207
Fax: 317-251-0360

Project: Buhr & Fuller Park
Ann Arbor, Michigan
#3960

DWG #:
Issue Date: 07/08/14

Scale: N/A
Item #:


Date: 07/08/14
Drawn by: TMM
Appr'd by:

1 of 17

All designs and data included and implied, within the contents of the submitted designs are proprietary. All submitted designs and data are subject to verification from the purchaser/owner. ARS will not be held liable based upon inaccurate information and unknown conditions. We reserve the right to modify details without notice where conditions require. No documents shall be modified, copied or reproduced without express written consent of ARS. 190032003 ARS Inc. All Rights Reserved. #3960 Buhr & Fuller Park.dwg, 7/25/2014 11:51:07 AM, DWG TO PDF.pc3

Notes:

1. All dimensions and locations to be field verified prior to installation.
2. Liner and RecDeck membranes are reflective systems.
3. * = Air relief values
QTY. 6

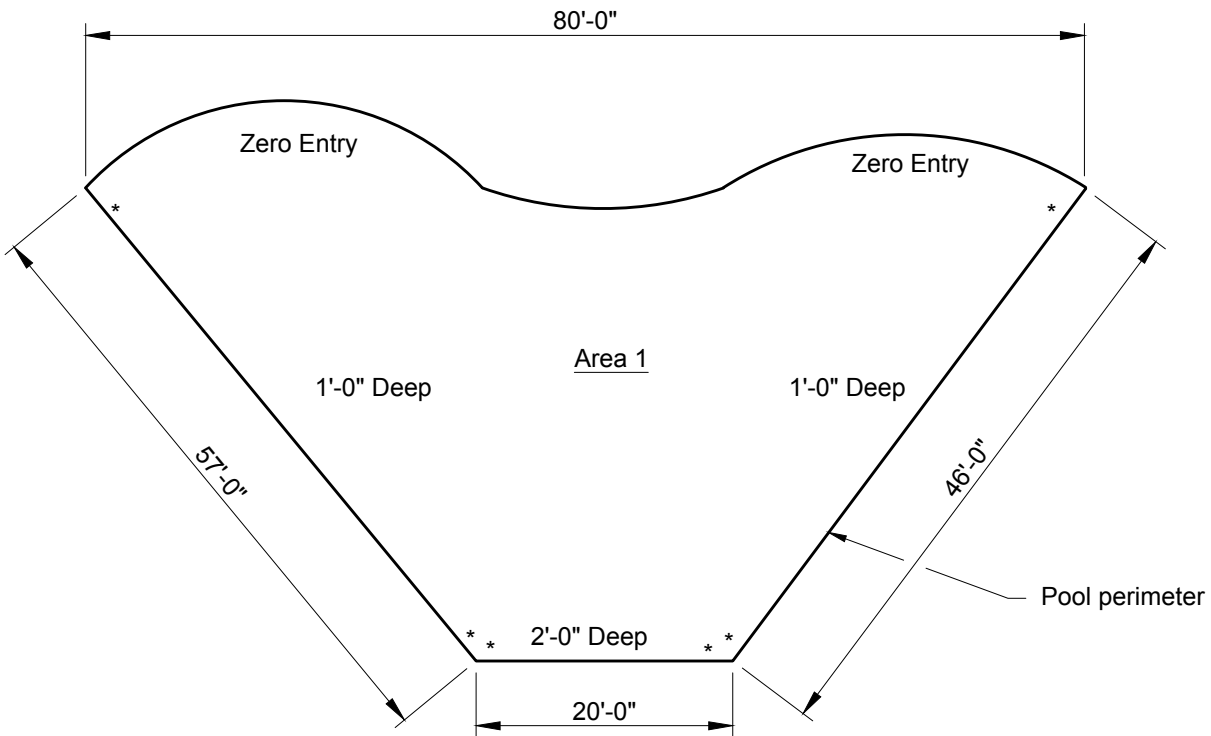

Buhr Wading Pool Layout

RenoSys[®]
corporation

2825 East 55th Place
Indianapolis, IN 46220
Phone: 317-251-0207
Fax: 317-251-0360

Project: Buhr & Fuller Park
Ann Arbor, Michigan
#3960

DWG #:

Issue Date: 07/08/14

Scale: N/A

Item #:

Date: 07/08/14

Drawn by: TMM


Appr'd by:

2 of 17

All designs and data included and implied, within the contents of the submitted designs are proprietary. All submitted designs and data are subject to verification from the purchaser/owner. ARS will not be held liable based upon inaccurate information and unknown conditions. We reserve the right to modify details without notice where conditions require. No documents shall be modified, copied or reproduced without express written consent of ARS.

Notes:

1. All dimensions and locations to be field verified prior to installation.
2. Liner and RecDeck membranes are reflective systems.
3. Racing lane markings to be field located, centered between existing rope anchors or to match existing.
4. * = Air relief values
QTY. 16

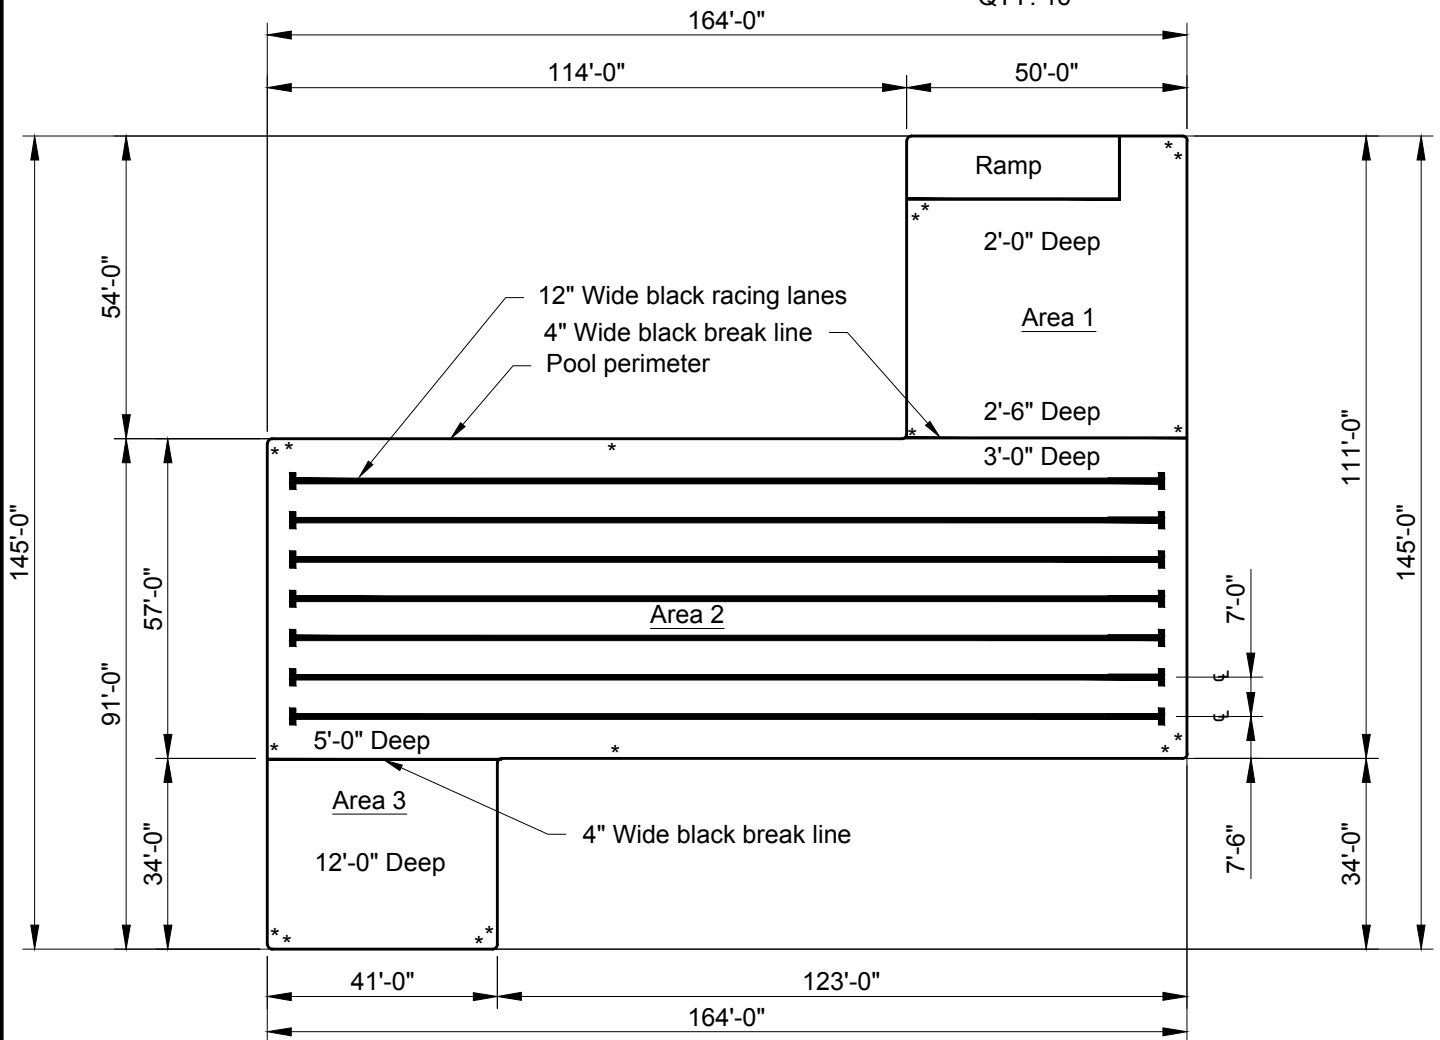

Fuller Main Pool Layout

RenoSys[®]
corporation

2825 East 55th Place
Indianapolis, IN 46220
Phone: 317-251-0207
Fax: 317-251-0360

Project: Buhr & Fuller Park
Ann Arbor, Michigan
#3960

DWG #:
Issue Date: 07/08/14

Scale: N/A
Item #:


Date: 07/08/14
Drawn by: TMM
Appr'd by:

3 of 17

All designs and data included and implied, within the contents of the submitted designs are proprietary. All submitted designs and data are subject to verification from the purchaser/owner. ARS will not be held liable based upon inaccurate information and unknown conditions. We reserve the right to modify details without notice where conditions require. No documents shall be modified, copied or reproduced without express written consent of ARS.

Note:

System includes antimicrobial agent and RenoFelt adhesive (Not Shown)

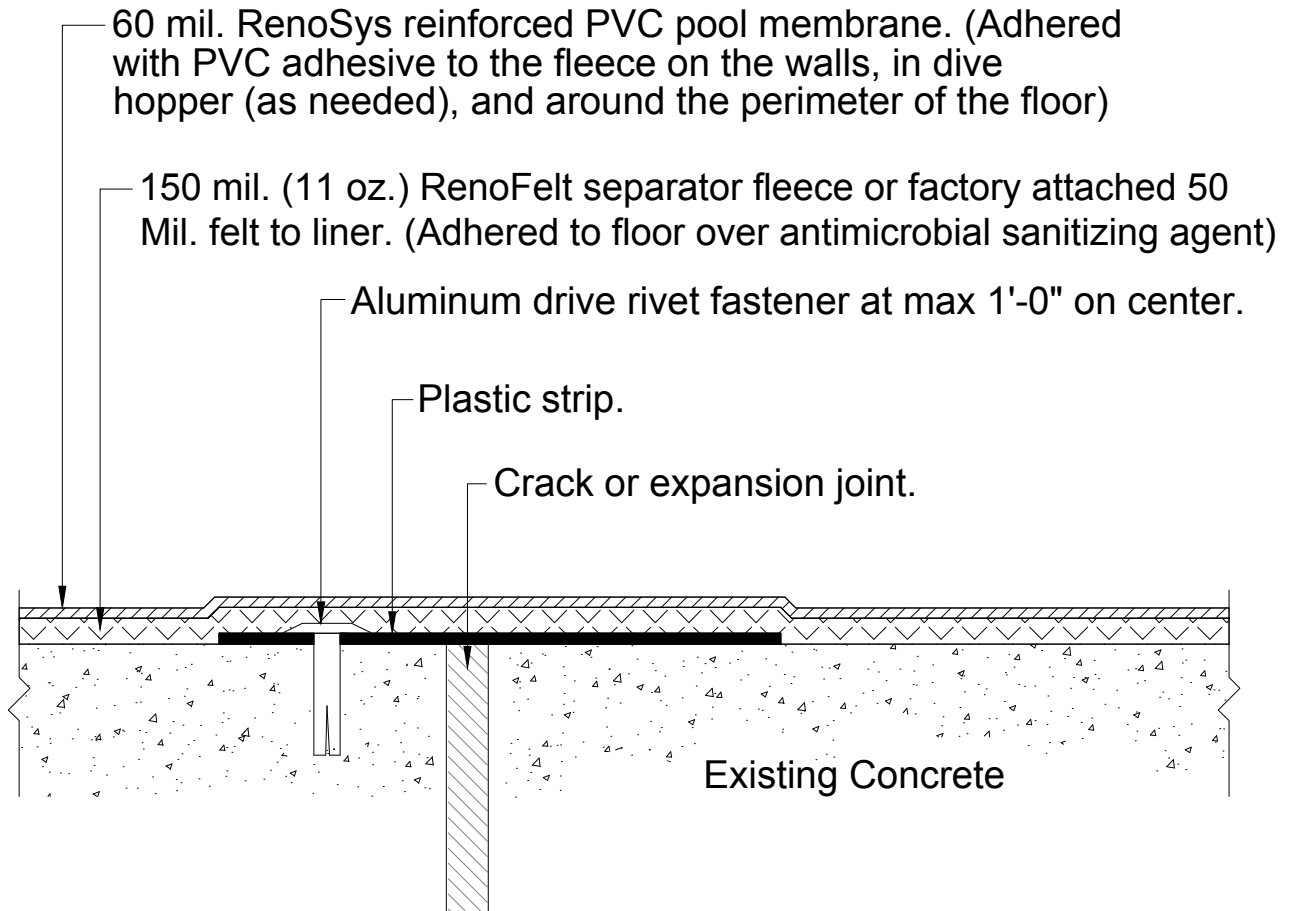

Floor and Wall Expansion Joint Detail

RenoSys[®]
corporation

2825 East 55th Place
Indianapolis, IN 46220
Phone: 317-251-0207
Fax: 317-251-0360

Project: Buhr & Fuller Park
Ann Arbor, Michigan
#3960

Date: 07/08/14

Drawn by: TMM

Appr'd by:

DWG #: L102

Scale: N/A


Issue Date: 11/20/06

Item #:

5 of 17

All designs and data included and implied, within the contents of the submitted designs are proprietary. All submitted designs and data are subject to verification from the purchaser/owner. ARS will not be held liable based upon inaccurate information and unknown conditions. We reserve the right to modify details without notice where conditions require. No documents shall be modified, copied or reproduced without express written consent of ARS.

Note:
System includes antimicrobial
agent and RenoFelt adhesive
(Not Shown)

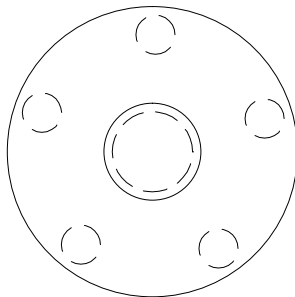

Top View

60 mil. RenoSys reinforced PVC pool membrane. (Adhered with PVC adhesive to the fleece on the walls, in dive hopper (as needed), and around the perimeter of the floor)

150 mil. (11 oz.) RenoFelt separator fleece or factory attached felt to liner. (Adhered to floor over antimicrobial sanitizing agent)

Fastener Schedule

Concrete	Stainless steel screw with 10-12 Bantam plug.
Aluminum	Nylon 1/4" 20 phillips flat head 1/2".
Steel	Stainless steel 1/4" 20 phillips flat head 1/2".

All fasteners to be countersunk in PVC compression flanges


Compression Flange

For circular penetrations: 1/4" Hard PVC (shown)

For rectangular penetrations: PVC compression bar with cap, corners to be mitered or 1/4" rigid PVC Plate may be used with eased edges.

Sponge gasket or RenoCaulk.

Stainless steel fastener (see fastener guide above)
Into 1/4" hole drilled 3" on center in pool floor or wall.

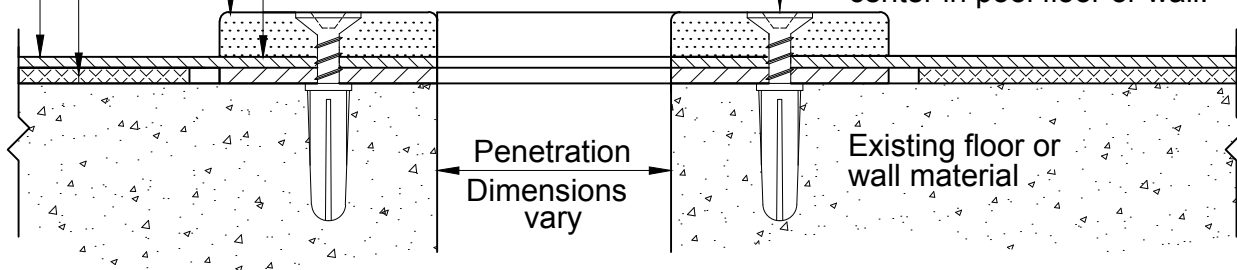

This detail used at new or existing:
Main drains, lights, inlets, wall anchors, rail posts, etc...

Underwater Penetration Flange Condition

RenoSys[®]
corporation

2825 East 55th Place
Indianapolis, IN 46220
Phone: 317-251-0207
Fax: 317-251-0360

Project: Buhr & Fuller Park
Ann Arbor, Michigan
#3960

Date: 07/08/14

Drawn by: TMM

Appr'd by:

DWG #:

Scale: N/A

Issue Date:


Item #:

6 of 17


All designs and data included and implied, within the contents of the submitted designs are proprietary. All submitted designs and data are subject to verification from the purchaser/owner. ARS will not be held liable based upon inaccurate information and unknown conditions. We reserve the right to modify details without notice where conditions require. No documents shall be modified, copied or reproduced without express written consent of ARS.

Note:

System includes antimicrobial agent and RenoFelt adhesive
(Not Shown)

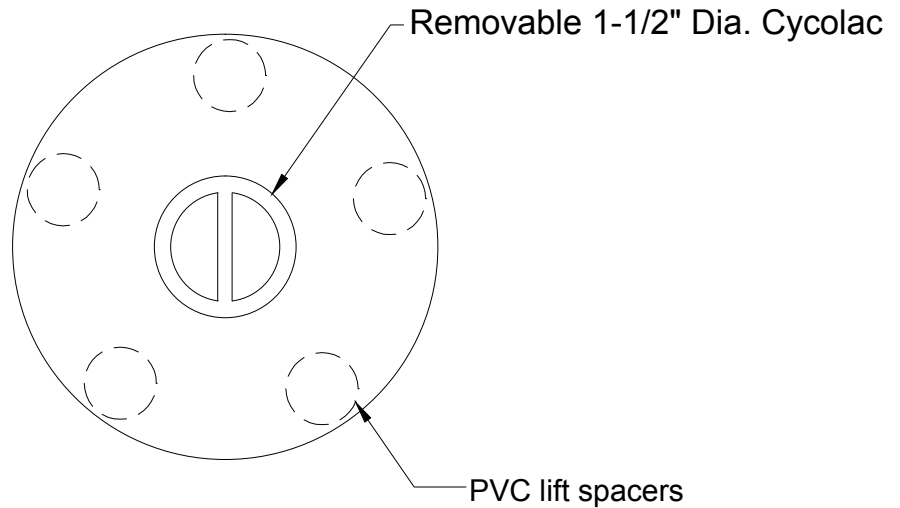

Top View

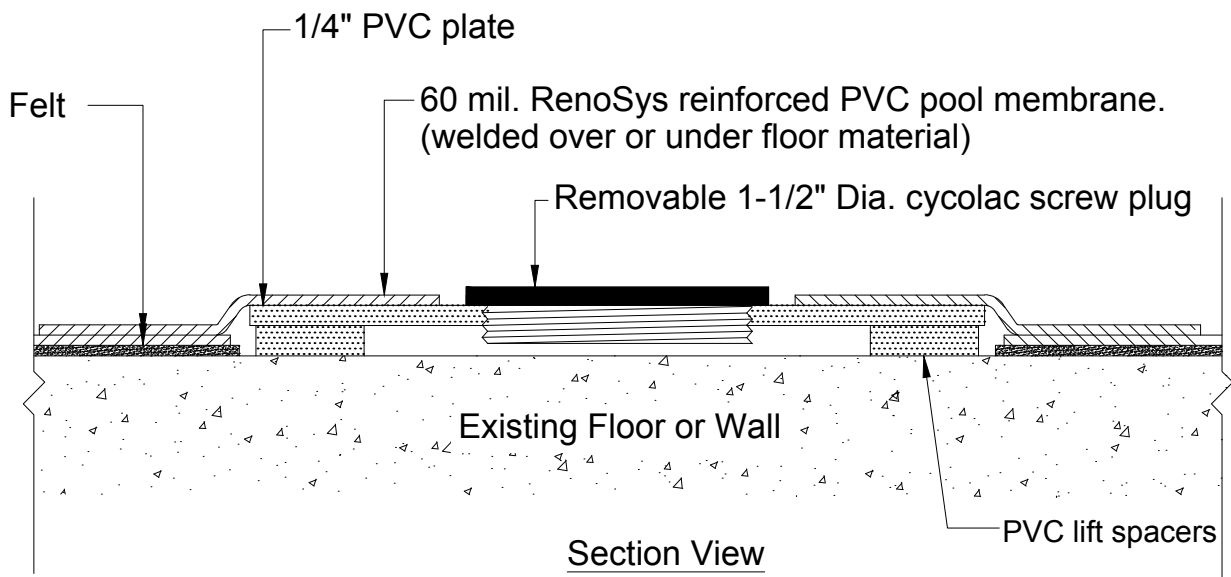

Section View

Emergency Water Pumpout Assembly

RenoSys[®]
corporation

2825 East 55th Place
Indianapolis, IN 46220
Phone: 317-251-0207
Fax: 317-251-0360

Project: Buhr & Fuller Park
Ann Arbor, Michigan
#3960

Date: 07/08/14

Drawn by: TMM

Appr'd by:

DWG #: L107

Scale: N/A

Issue Date: 11/20/06

Item #:


7 of 17

All designs and data included and implied, within the contents of the submitted designs are proprietary. All submitted designs and data are subject to verification from the purchaser/owner. ARS will not be held liable based upon inaccurate information and unknown conditions. We reserve the right to modify details without notice where conditions require. No documents shall be modified, copied or reproduced without express written consent of ARS.

Note:

System includes antimicrobial agent and RenoFelt adhesive
(Not Shown)

Air relief assemblies shall be used at all pool corners at the highest point possible.
Assembly to be fully hot air welded to wall membrane.

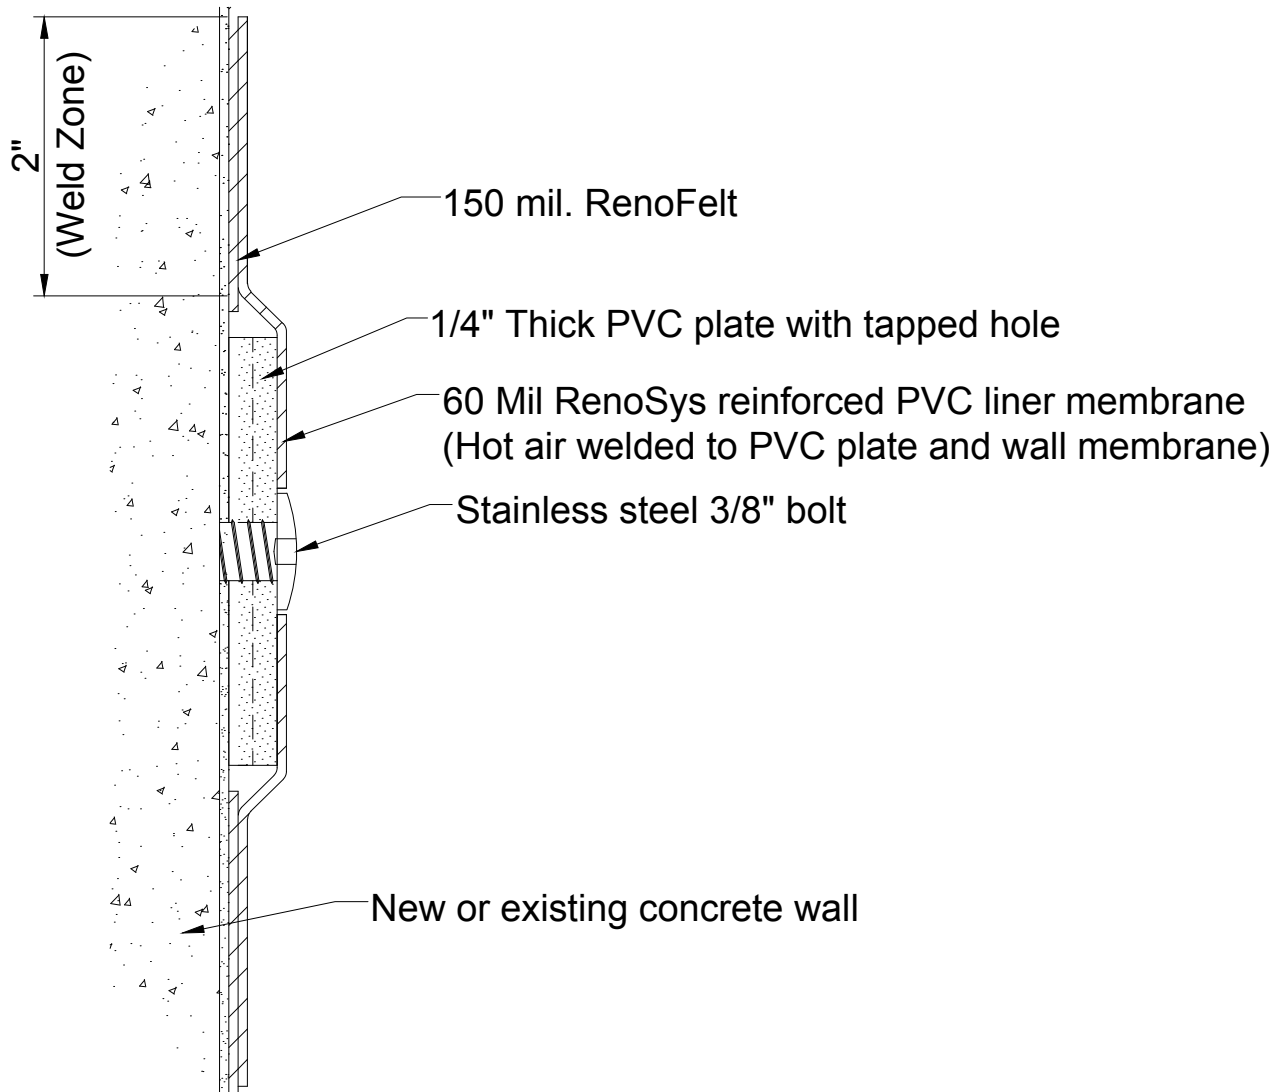

Air Relief Assembly

RenoSys[®]
corporation

2825 East 55th Place
Indianapolis, IN 46220
Phone: 317-251-0207
Fax: 317-251-0360

Project: Buhr & Fuller Park
Ann Arbor, Michigan
#3960

Date: 07/08/14

Drawn by: TMM

Appr'd by:

DWG #: L108

Scale: N/A

Issue Date: 12/05/07


Item #:

8 of 17

All designs and data included and implied, within the contents of the submitted designs are proprietary. All submitted designs and data are subject to verification from the purchaser/owner. ARS will not be held liable based upon inaccurate information and unknown conditions. We reserve the right to modify details without notice where conditions require. No documents shall be modified, copied or reproduced without express written consent of ARS.

Note:

System includes antimicrobial agent and RenoFelt adhesive (Not Shown)

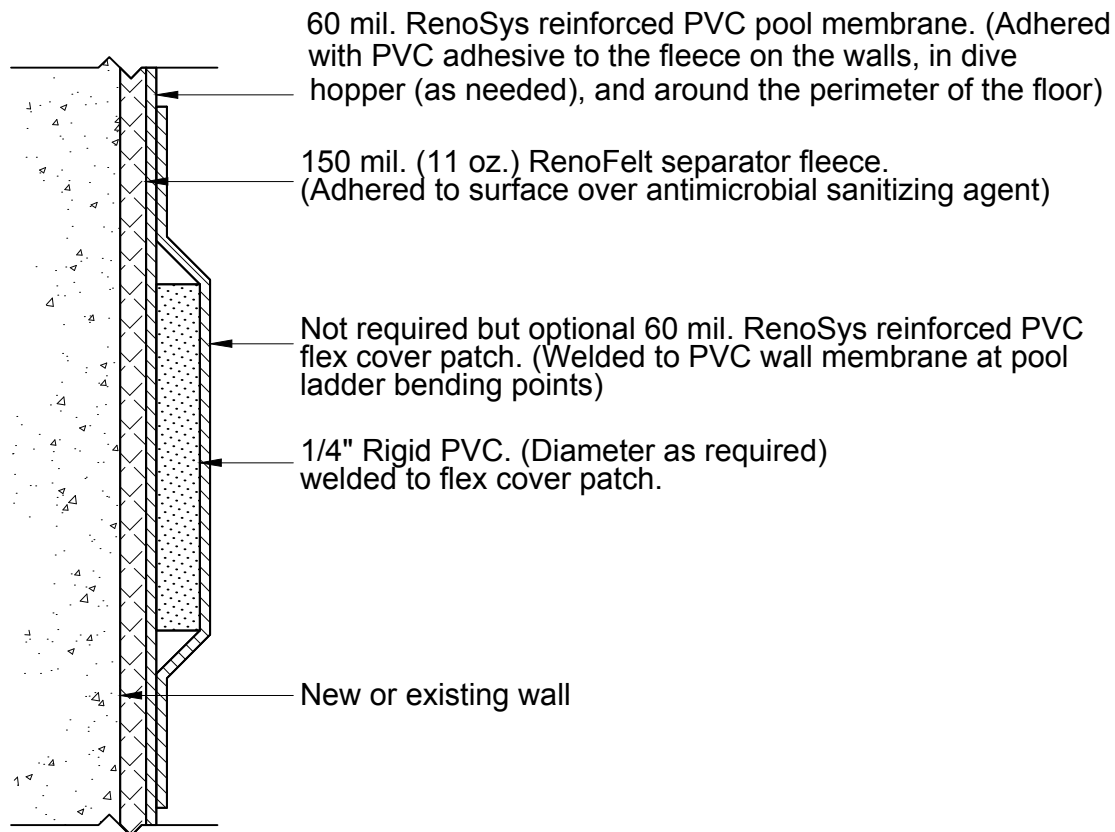

Ladder Bumper

RenoSys[®]
corporation

2825 East 55th Place
Indianapolis, IN 46220
Phone: 317-251-0207
Fax: 317-251-0360

Project: Buhr & Fuller Park
Ann Arbor, Michigan
#3960

Date: 07/08/14

Drawn by: TMM

Appr'd by:

DWG #: L105

Scale: N/A


Issue Date: 11/20/06

Item #:

9 of 17

All designs and data included and implied, within the contents of the submitted designs are proprietary. All submitted designs and data are subject to verification from the purchaser/owner. ARS will not be held liable based upon inaccurate information and unknown conditions. We reserve the right to modify details without notice where conditions require. No documents shall be modified, copied or reproduced without express written consent of ARS.

White 1/4" PVC compression flange with fasteners

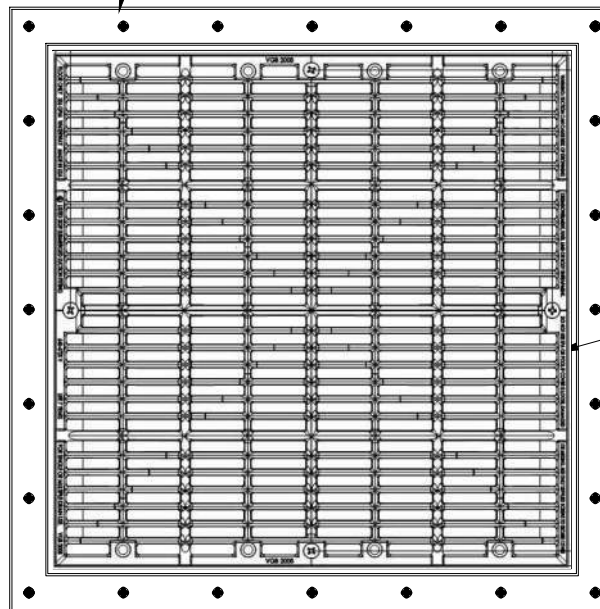


Existing main drain cover

Note:
PVC compression strip termination
to be used in water depths of 5'-0"
and less.

Top View

Top view for reference only. Type
and quantity of covers may vary,
based upon pool requirements

White 1/4" PVC compression flange with fasteners

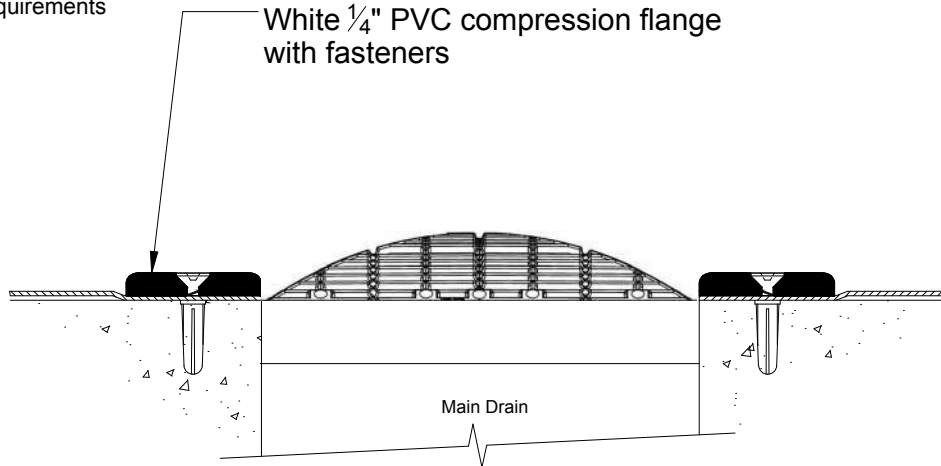

Section View

Main Drain Termination

RenoSys[®]
corporation

2825 East 55th Place
Indianapolis, IN 46220
Phone: 317-251-0207
Fax: 317-251-0360

Project: Buhr & Fuller Park
Ann Arbor, Michigan
#3960

Date: 07/08/14

Drawn by: TMM

Appr'd by:

DWG #: L156A

Scale: N/A

Issue Date: 4/17/09


Item #:

10 of 17

All designs and data included and implied, within the contents of the submitted designs are proprietary. All submitted designs and data are subject to verification from the purchaser/owner. ARS will not be held liable based upon inaccurate information and unknown conditions. We reserve the right to modify details without notice where conditions require. No documents shall be modified, copied or reproduced without express written consent of ARS.

Note:

System includes antimicrobial agent and RenoFelt adhesive (Not Shown)

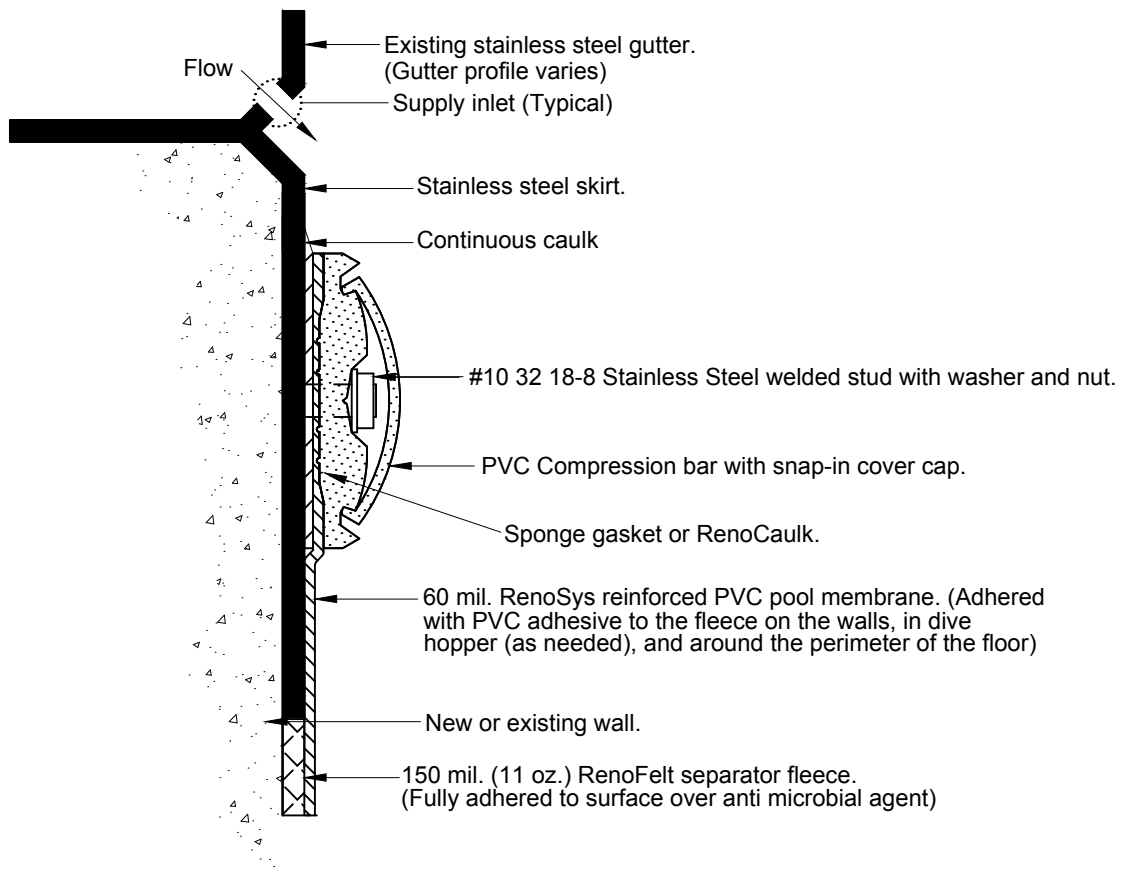

PVC Liner Termination

(Main Pools)

RenoSys[®]
corporation

2825 East 55th Place
Indianapolis, IN 46220
Phone: 317-251-0207
Fax: 317-251-0360

Project: Buhr & Fuller Park
Ann Arbor, Michigan
#3960

Date: 07/08/14

Drawn by: TMM

Appr'd by:

DWG #: L109

Scale: N/A


Issue Date: 11/20/06

Item #:

11 of 17

All designs and data included and implied, within the contents of the submitted designs are proprietary. All submitted designs and data are subject to verification from the purchaser/owner. ARS will not be held liable based upon inaccurate information and unknown conditions. We reserve the right to modify details without notice where conditions require. No documents shall be modified, copied or reproduced without express written consent of ARS.

Note:
System includes antimicrobial
agent and RenoFelt adhesive
(Not Shown)

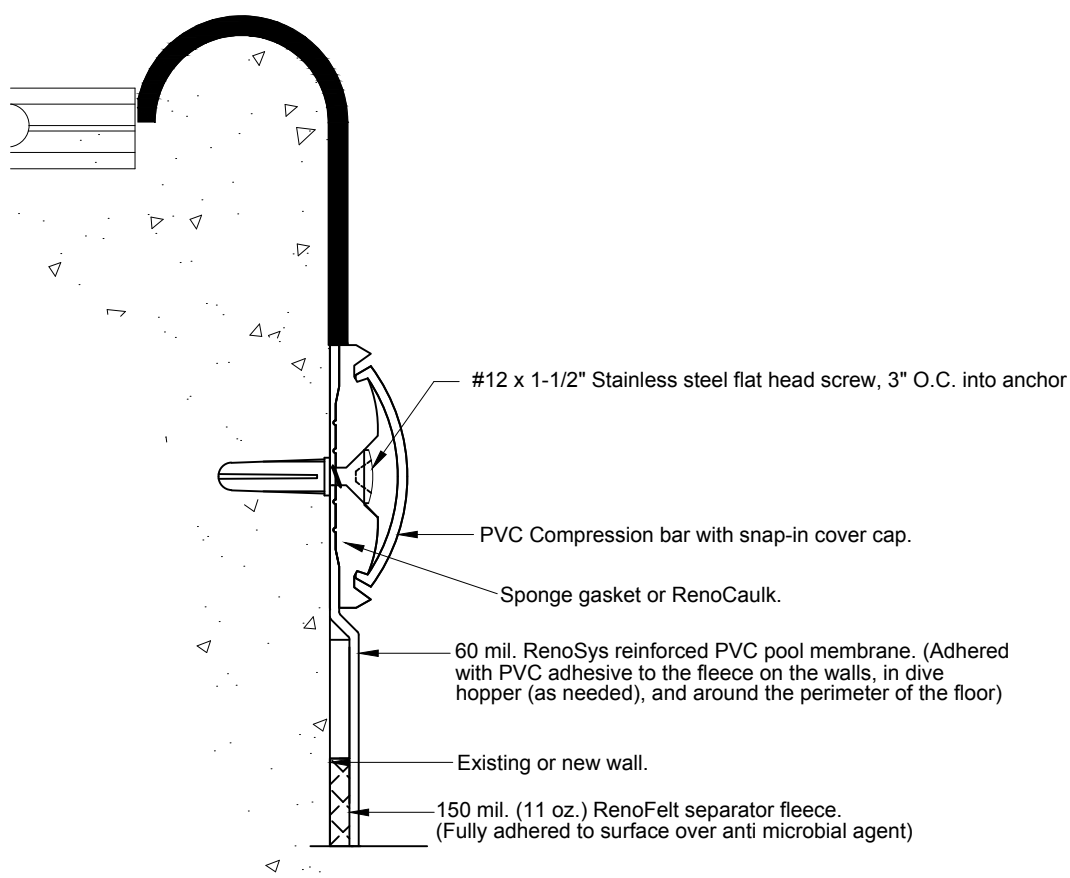

Liner Termination

(Wading Pool Only)

RenoSys[®]
corporation

2825 East 55th Place
Indianapolis, IN 46220
Phone: 317-251-0207
Fax: 317-251-0360

Project: Buhr & Fuller Park
Ann Arbor, Michigan
#3960

Date: 07/08/14

Drawn by: TMM

Appr'd by:

DWG #: L110

Scale: N/A

Issue Date: 11/20/06

Item #:


12 of 17

All designs and data included and implied, within the contents of the submitted designs are proprietary. All submitted designs and data are subject to verification from the purchaser/owner. ARS will not be held liable based upon inaccurate information and unknown conditions. We reserve the right to modify details without notice where conditions require. No documents shall be modified, copied or reproduced without express written consent of ARS.

Printed: ARS-19062013 ARS Inc. All Rights Reserved #3960 Buhr & Fuller Park.dwg, 7/25/2014 11:52:02 AM, DWG to PDF.pc3

Note:

System includes antimicrobial
agent and RenoFelt adhesive
(Not Shown)

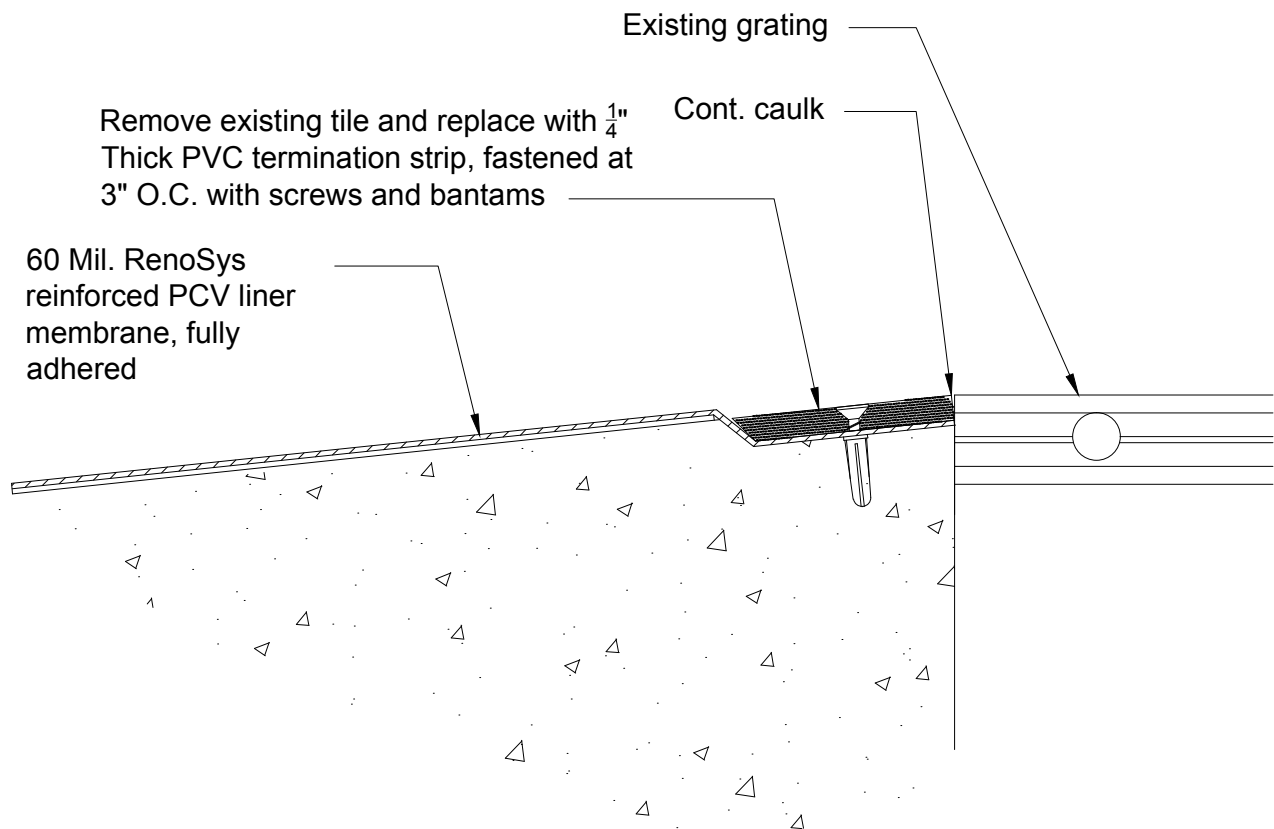

Zero Depth Termination

(Wading Pool Only)

RenoSys[®]
corporation

2825 East 55th Place
Indianapolis, IN 46220
Phone: 317-251-0207
Fax: 317-251-0360

Project: Buhr & Fuller Park
Ann Arbor, Michigan
#3960

Date: 07/08/14

Drawn by: TMM

Appr'd by:

DWG #: L153D

Scale: N/A

Issue Date: 1/16/09

Item #:

13 of 17

All designs and data included and implied, within the contents of the submitted designs are proprietary. All submitted designs and data are subject to verification from the purchaser/owner. ARS will not be held liable based upon inaccurate information and unknown conditions. We reserve the right to modify details without notice where conditions require. No documents shall be modified, copied or reproduced without express written consent of ARS.

Note:

System includes antimicrobial agent and RenoFelt adhesive (Not Shown)



Typical 4" Break line (black)
(Field verify width)

Break Line Detail

RenoSys[®] corporation

2825 East 55th Place
Indianapolis, IN 46220
Phone: 317-251-0207
Fax: 317-251-0360

Project: Buhr & Fuller Park
Ann Arbor, Michigan
#3960

Date: 07/08/14

Drawn by: TMM

Appr'd by:

DWG #: L139

Scale: N/A

Issue Date: 3/27/08

Item #:


14 of 17

All designs and data included and implied, within the contents of the submitted designs are proprietary. All submitted designs and data are subject to verification from the purchaser/owner. ARS will not be held liable based upon inaccurate information and unknown conditions. We reserve the right to modify details without notice where conditions require. No documents shall be modified, copied or reproduced without express written consent of ARS.

Submitted by: ARS-ENR0902603
ARS Inc./ Air Rights/Regulatory 3960 B

Copyright © 1990-2003 Autodesk, Inc. All Rights Reserved. #3960 Buhner & Fuller Park.dwg, 7/25/2014 11:52:12 AM, DWG To PDF.pc3

Note:
System includes antimicrobial
agent and RenoFelt adhesive
(Not Shown)

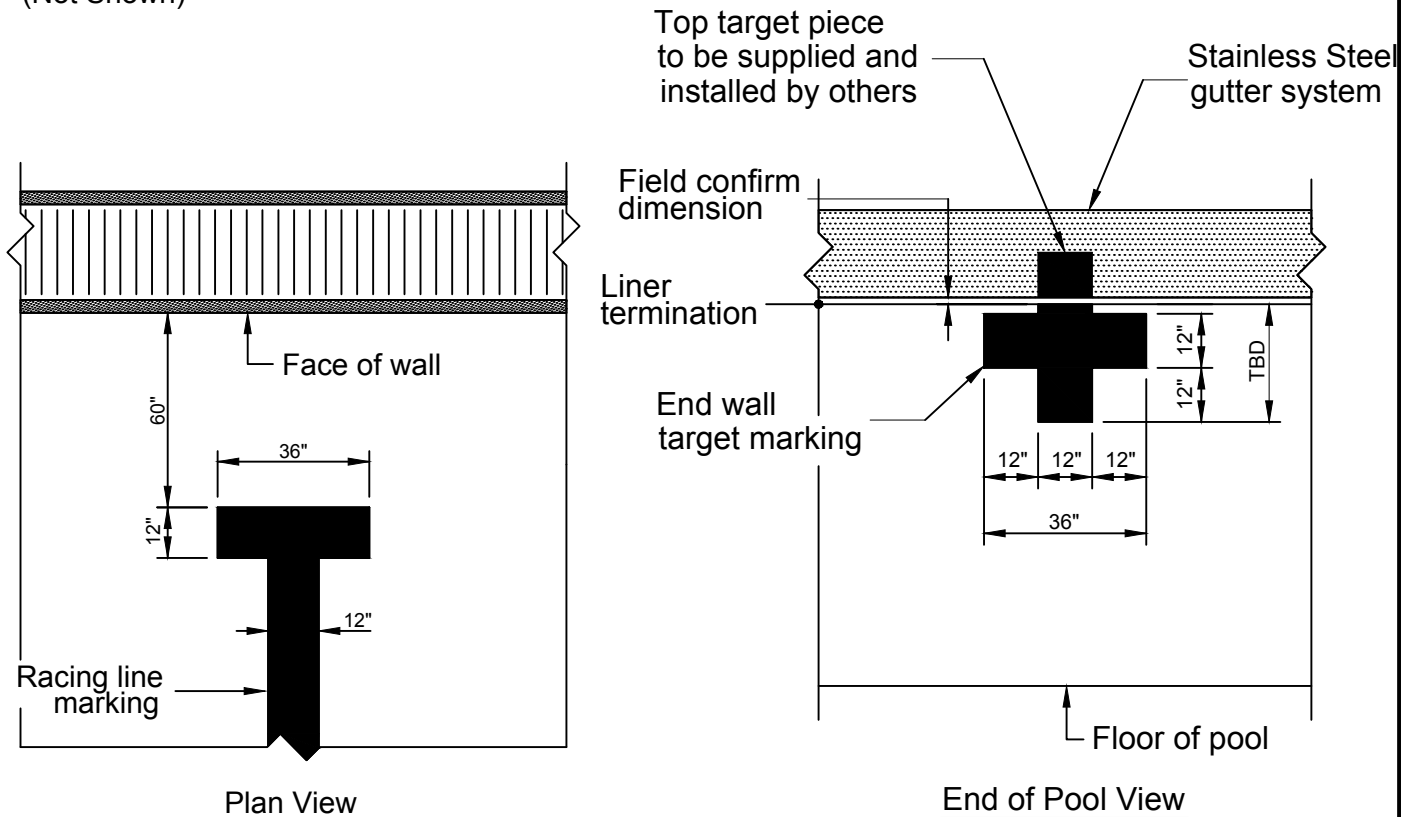

Racing lane markings and end wall target markings
bonded and welded or Polymer Bond Coated over
60 mil. PVC as per United States Swimming (USS).
(or other governing body rules).

Racing Lane and Target Markings for Stainless Steel Gutters

RenoSys[®]
corporation

2825 East 55th Place
Indianapolis, IN 46220
Phone: 317-251-0207
Fax: 317-251-0360

Project: Buhr & Fuller Park
Ann Arbor, Michigan
#3960

DWG #: L119

Issue Date: 5/8/06

Scale: N/A

Item #:

Date: 07/08/14


Drawn by: TMM

Appr'd by:

15 of 17

All designs and data included and implied, within the contents of the submitted designs are proprietary. All submitted designs and data are subject to verification from the purchaser/owner. ARS will not be held liable based upon inaccurate information and unknown conditions. We reserve the right to modify details without notice where conditions require. No documents shall be modified, copied or reproduced without express written consent of ARS. © 2006 ARS Inc. All Rights Reserved. #3960 Buhr & Fuller Park.dwg, 7/25/2014 11:52:17 AM, DWG To PDF.pc3

Note:
System includes antimicrobial
agent and RenoFelt adhesive
(Not Shown)

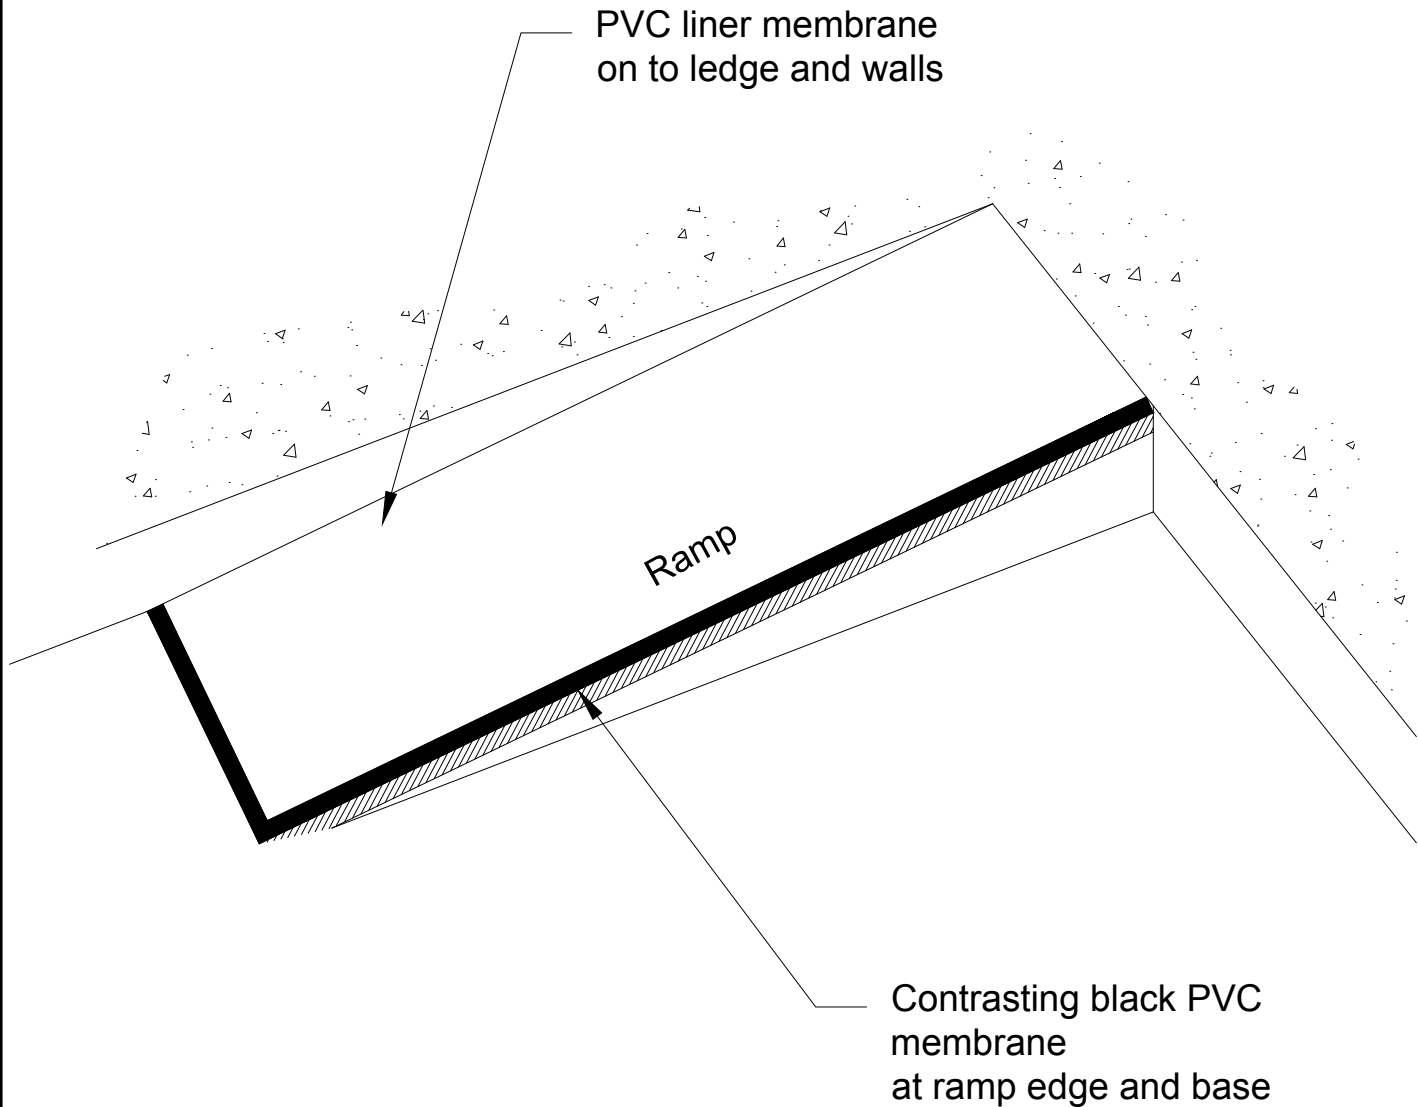


Typical Ramp Edge Detail

RenoSys[®]
corporation


2825 East 55th Place
Indianapolis, IN 46220
Phone: 317-251-0207
Fax: 317-251-0360

Project: Buhr & Fuller Park Ann Arbor, Michigan #3960		Date: 07/08/14	
		Drawn by: TMM	
DWG #: L147C		Scale: N/A	
Issue Date: 07/08/14		Item #:	
All designs and data included and implied, within the contents of the submitted designs are proprietary. All submitted designs and data are subject to verification from the purchaser/owner. ARS will not be held liable based upon inaccurate information and unknown conditions. We reserve the right to modify details without notice where conditions require. No documents shall be modified, copied or reproduced without express written consent of ARS.		16 of 17	

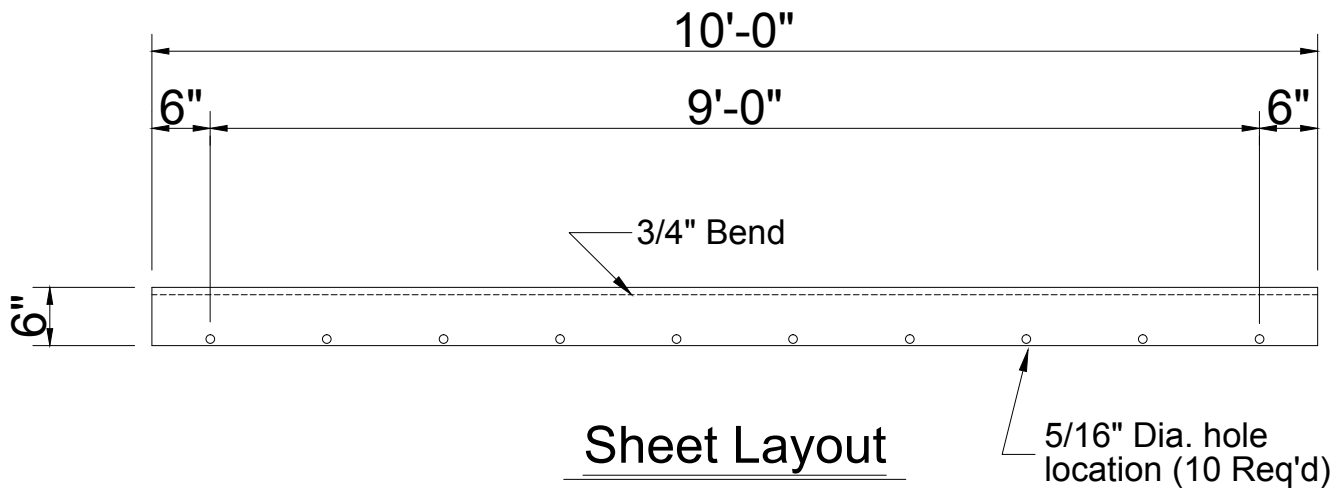

Notes: Deburr all edges.

Skirt constructed
of 304 stainless
steel 12 ga

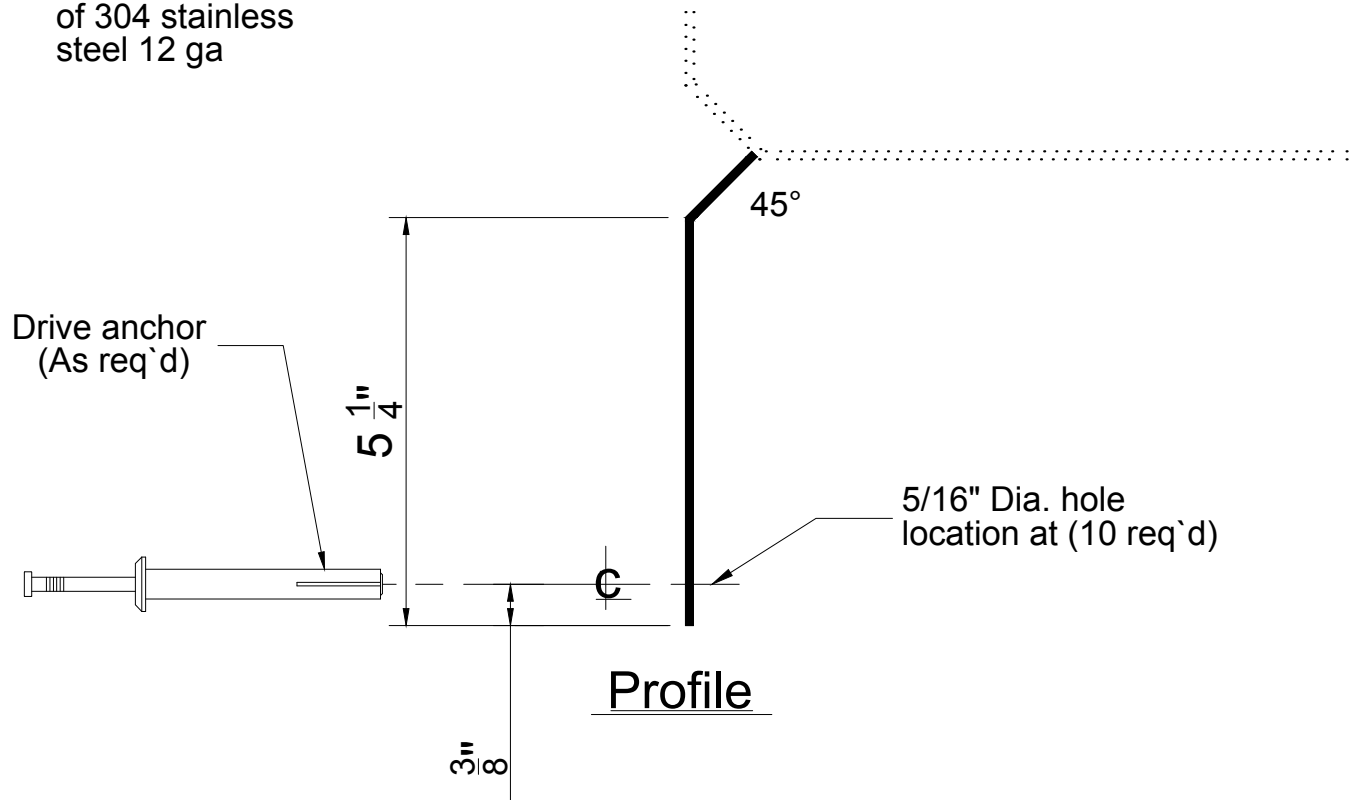

6" Gutter Skirt Detail

RenoSys[®]
corporation

2825 East 55th Place
Indianapolis, IN 46220
Phone: 317-251-0207
Fax: 317-251-0360

Project: Buhr & Fuller Park
Ann Arbor, Michigan
#3960

Date: 07/08/14

Drawn by: TMM

Appr'd by:

DWG #:






Scale: N/A

Issue Date:

Item #:


17 of 17

All designs and data included and implied, within the contents of the submitted designs are proprietary. All submitted designs and data are subject to verification from the purchaser/owner. ARS will not be held liable based upon inaccurate information and unknown conditions. We reserve the right to modify details without notice where conditions require. No documents shall be modified, copied or reproduced without express written consent of ARS.

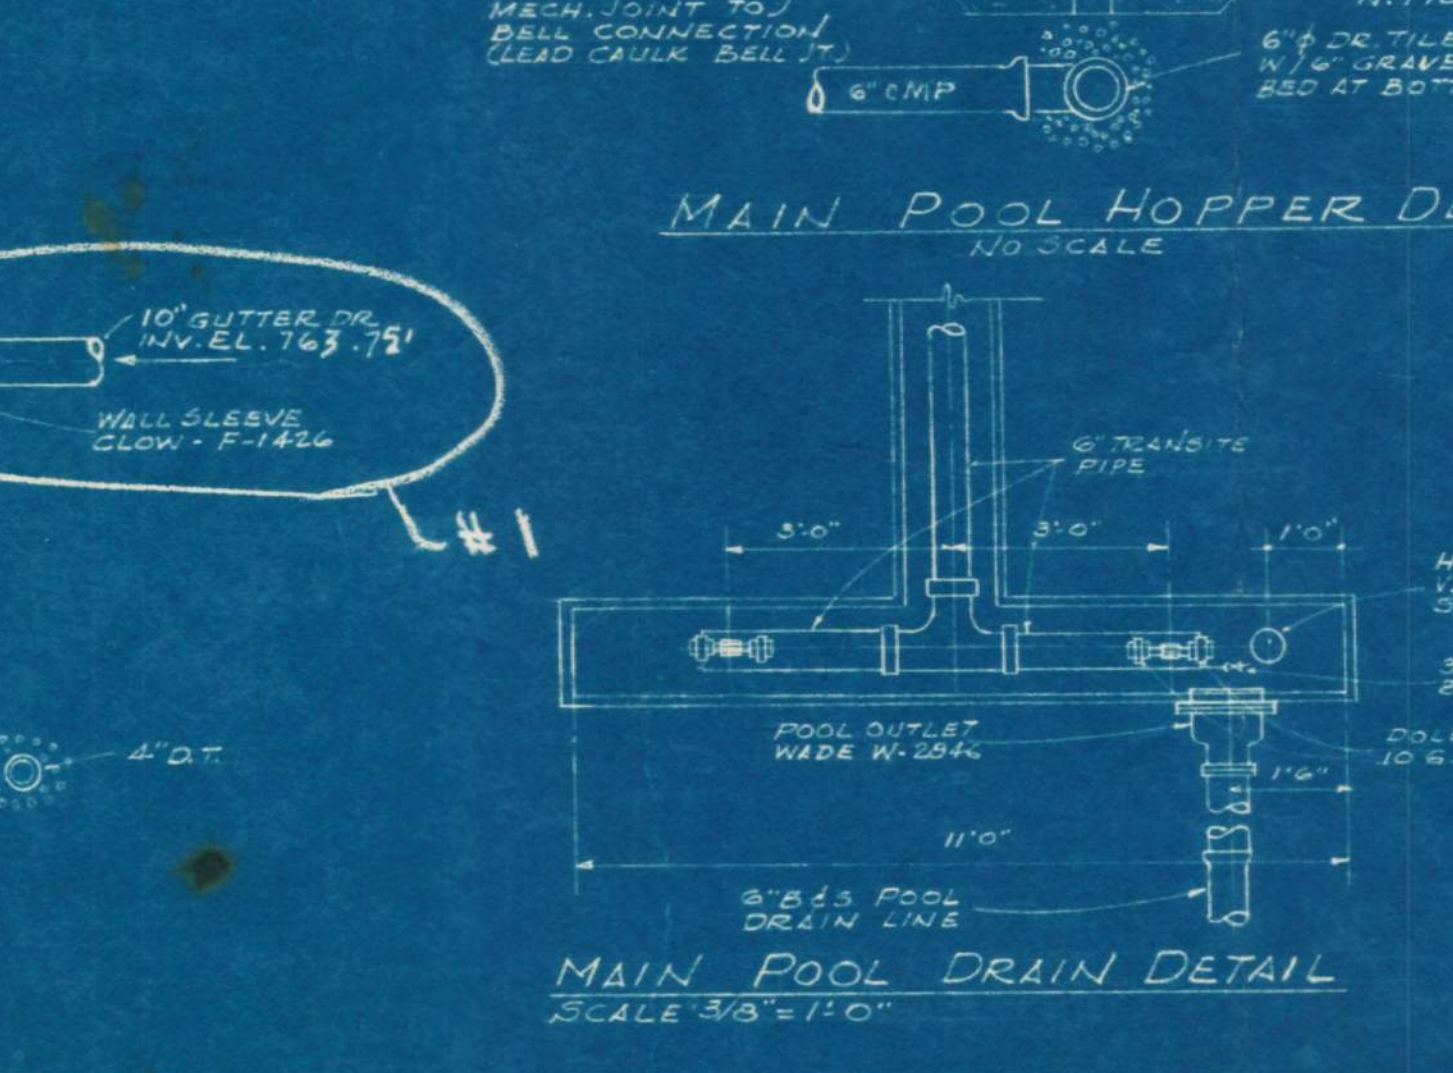
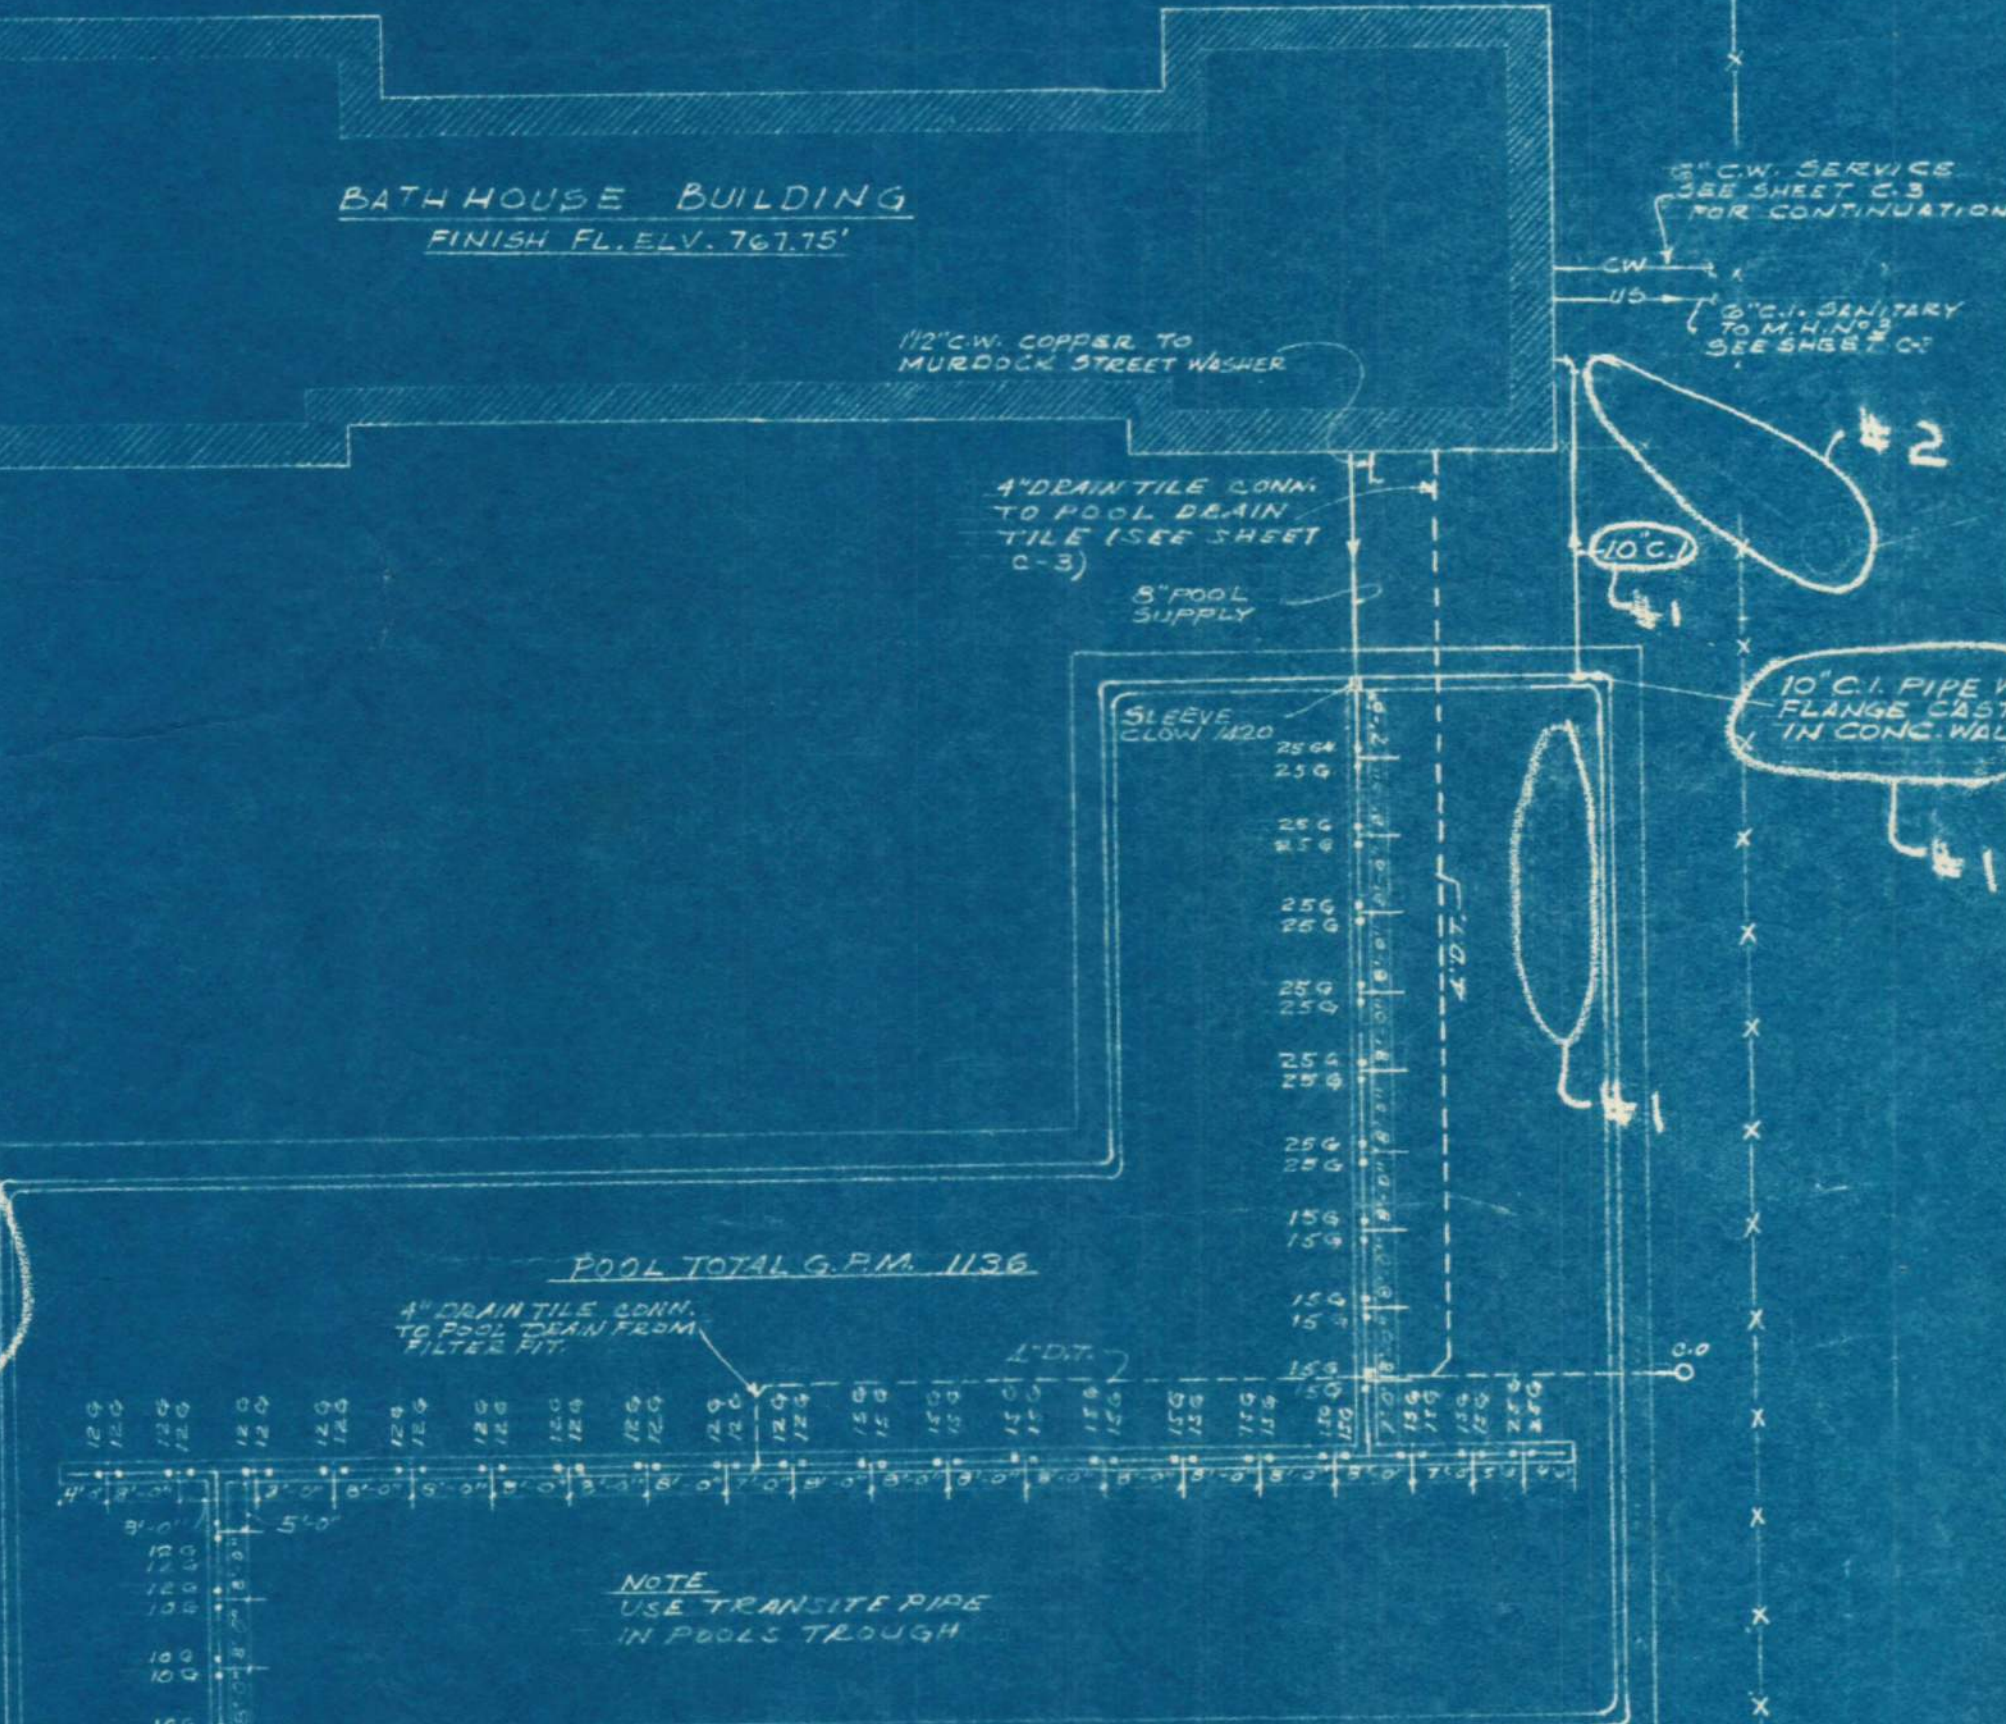
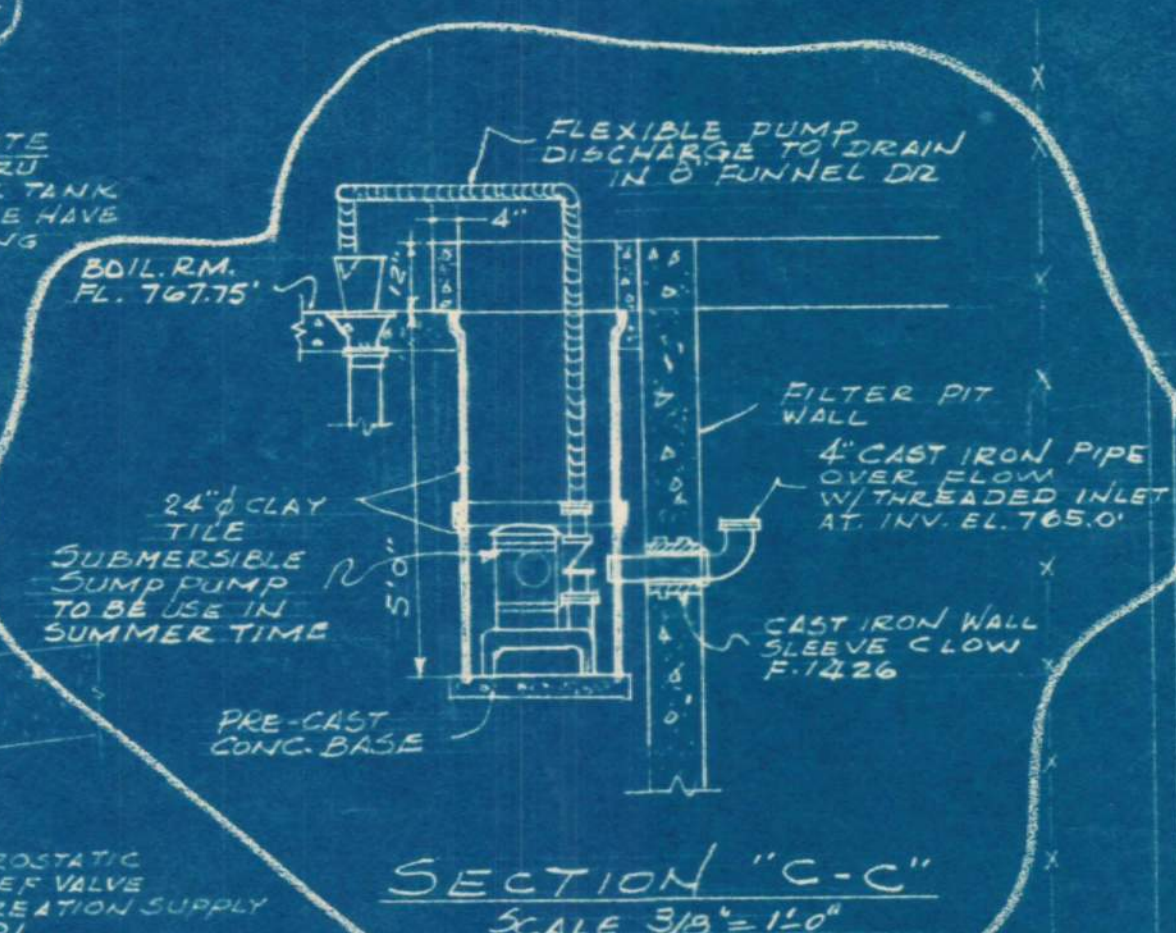
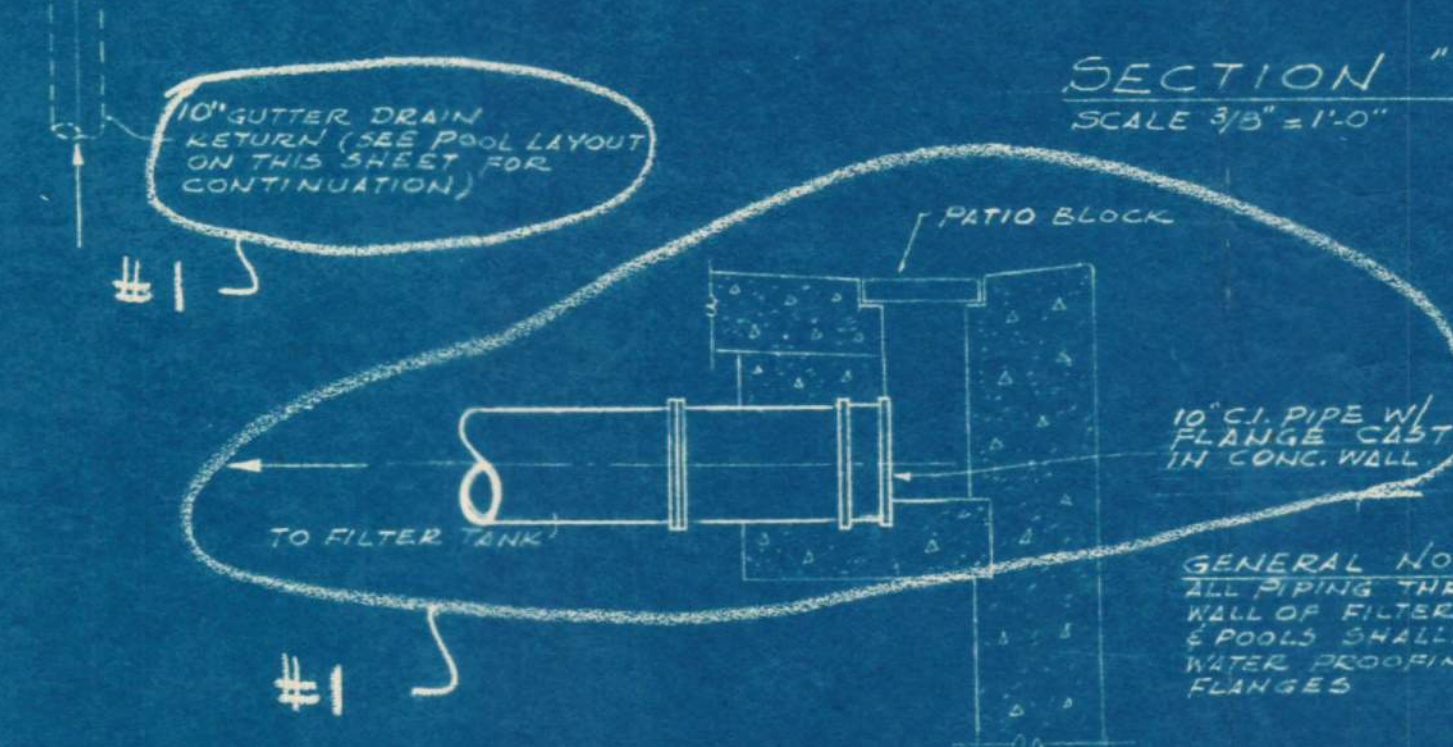
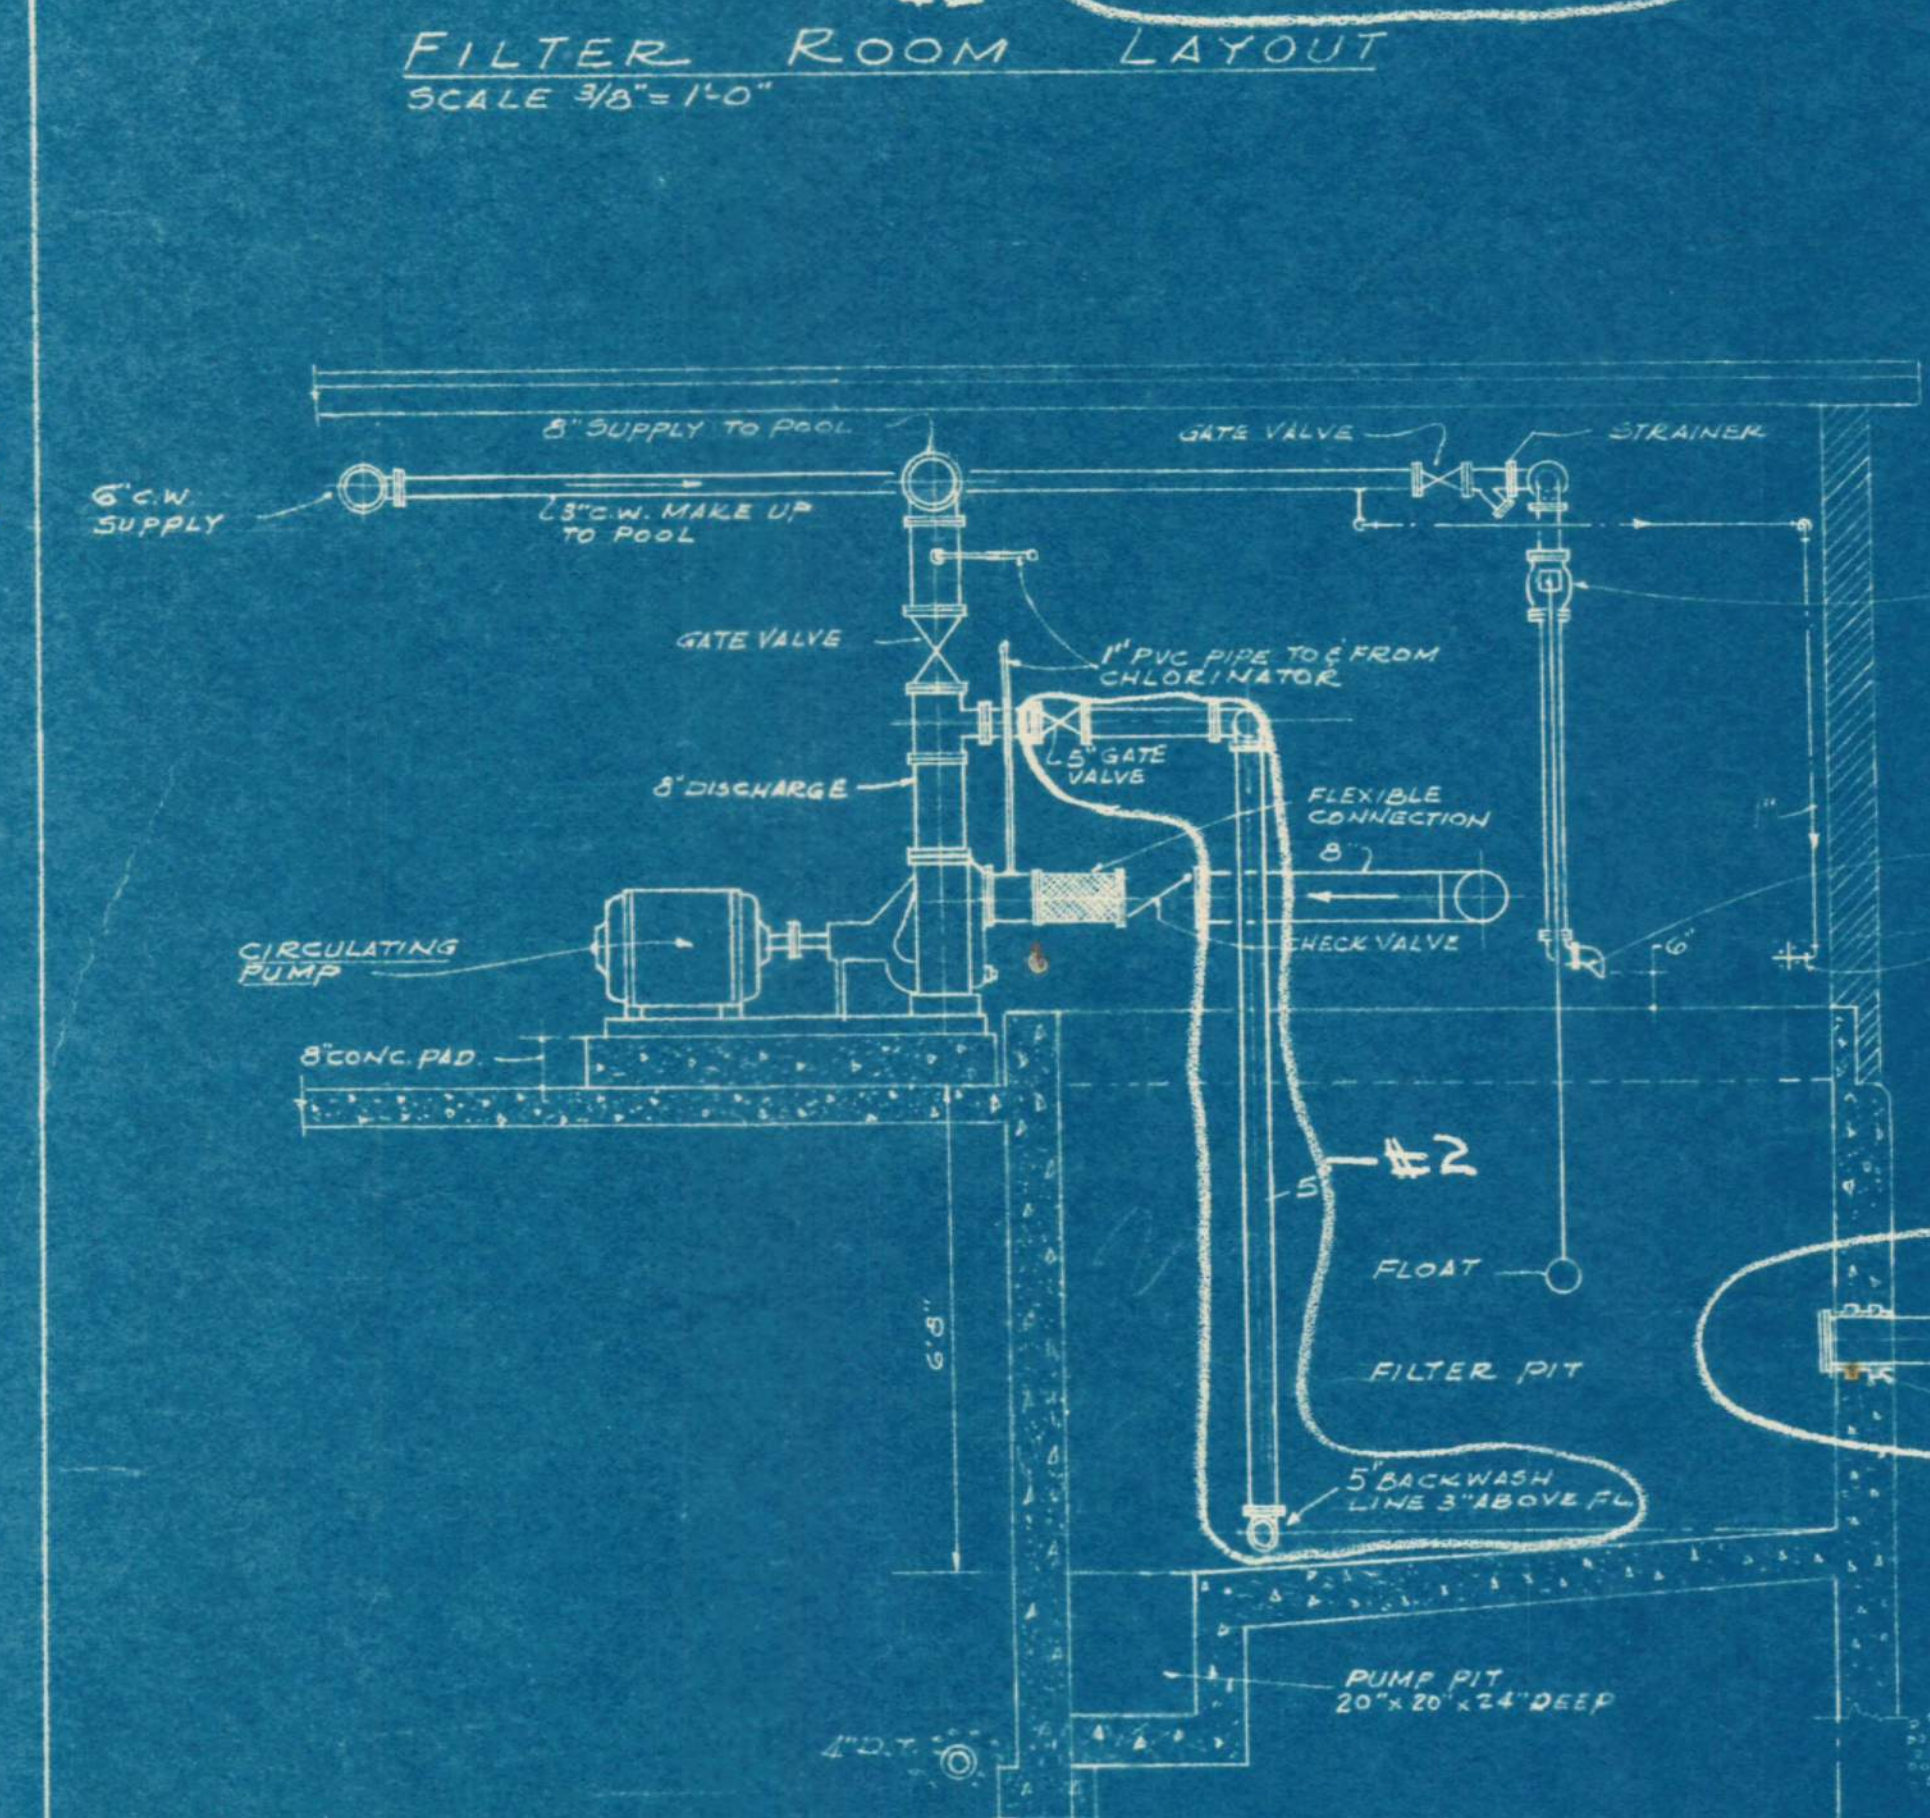


FLOW CONTROL VALVE SCHEDULE		
ITEM	VALVE SIZE	NIPPLE SIZE
25 G	25 GALLONS	1"
15 G	15 GALLONS	1"
12 G	12 GALLONS	1"
10 G	10 GALLONS	3/4"

REV. # 2	REVISION 2 AS STATE SANITICIZATION DEBAR OF PUBLIC HEALTH - 216. # 2 & 3 - OCT. 1962
REV. # 1	REVISION AS P&R APPENDUM N°1 - SEP. 13 - 1962
FULLER ROAD SITE - RECATHION FACILITY ANN ARBOR - MICHIGAN	
FILTER EQUIPMENT LAYOUT & DETAIL	
Ralph H. Burke, Engineers 506-508 Higgins Road, Park Ridge, Illinois Architects 20 North Wacker Drive, Chicago 6, Illinois by VGD date 8-16-62 by VB 4 scale 3/8" = 1' apppr. GFI apppr. JLD job number 6664 drawing number B372 P-2	

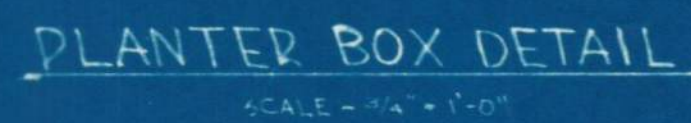

DECK AREA	22,100	SQ. FT.
POOL PERIMETER	610 FT.	2 IN.
POOL AREA	13,100	SQ. FT.
WATER CAPACITY	409,250 ±	GALS.
FILTER RATE	2.0	GPM / G.F.
FILTER SIZE	700	SQ. FT.

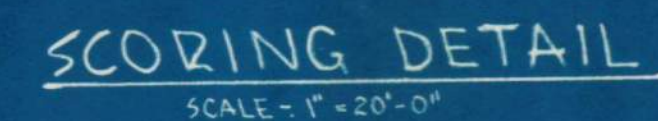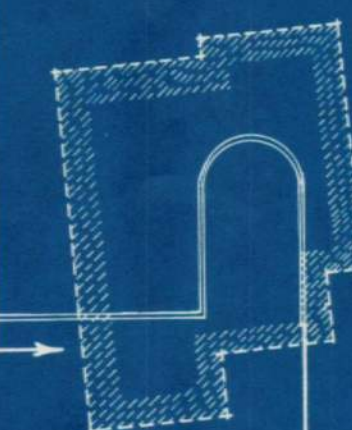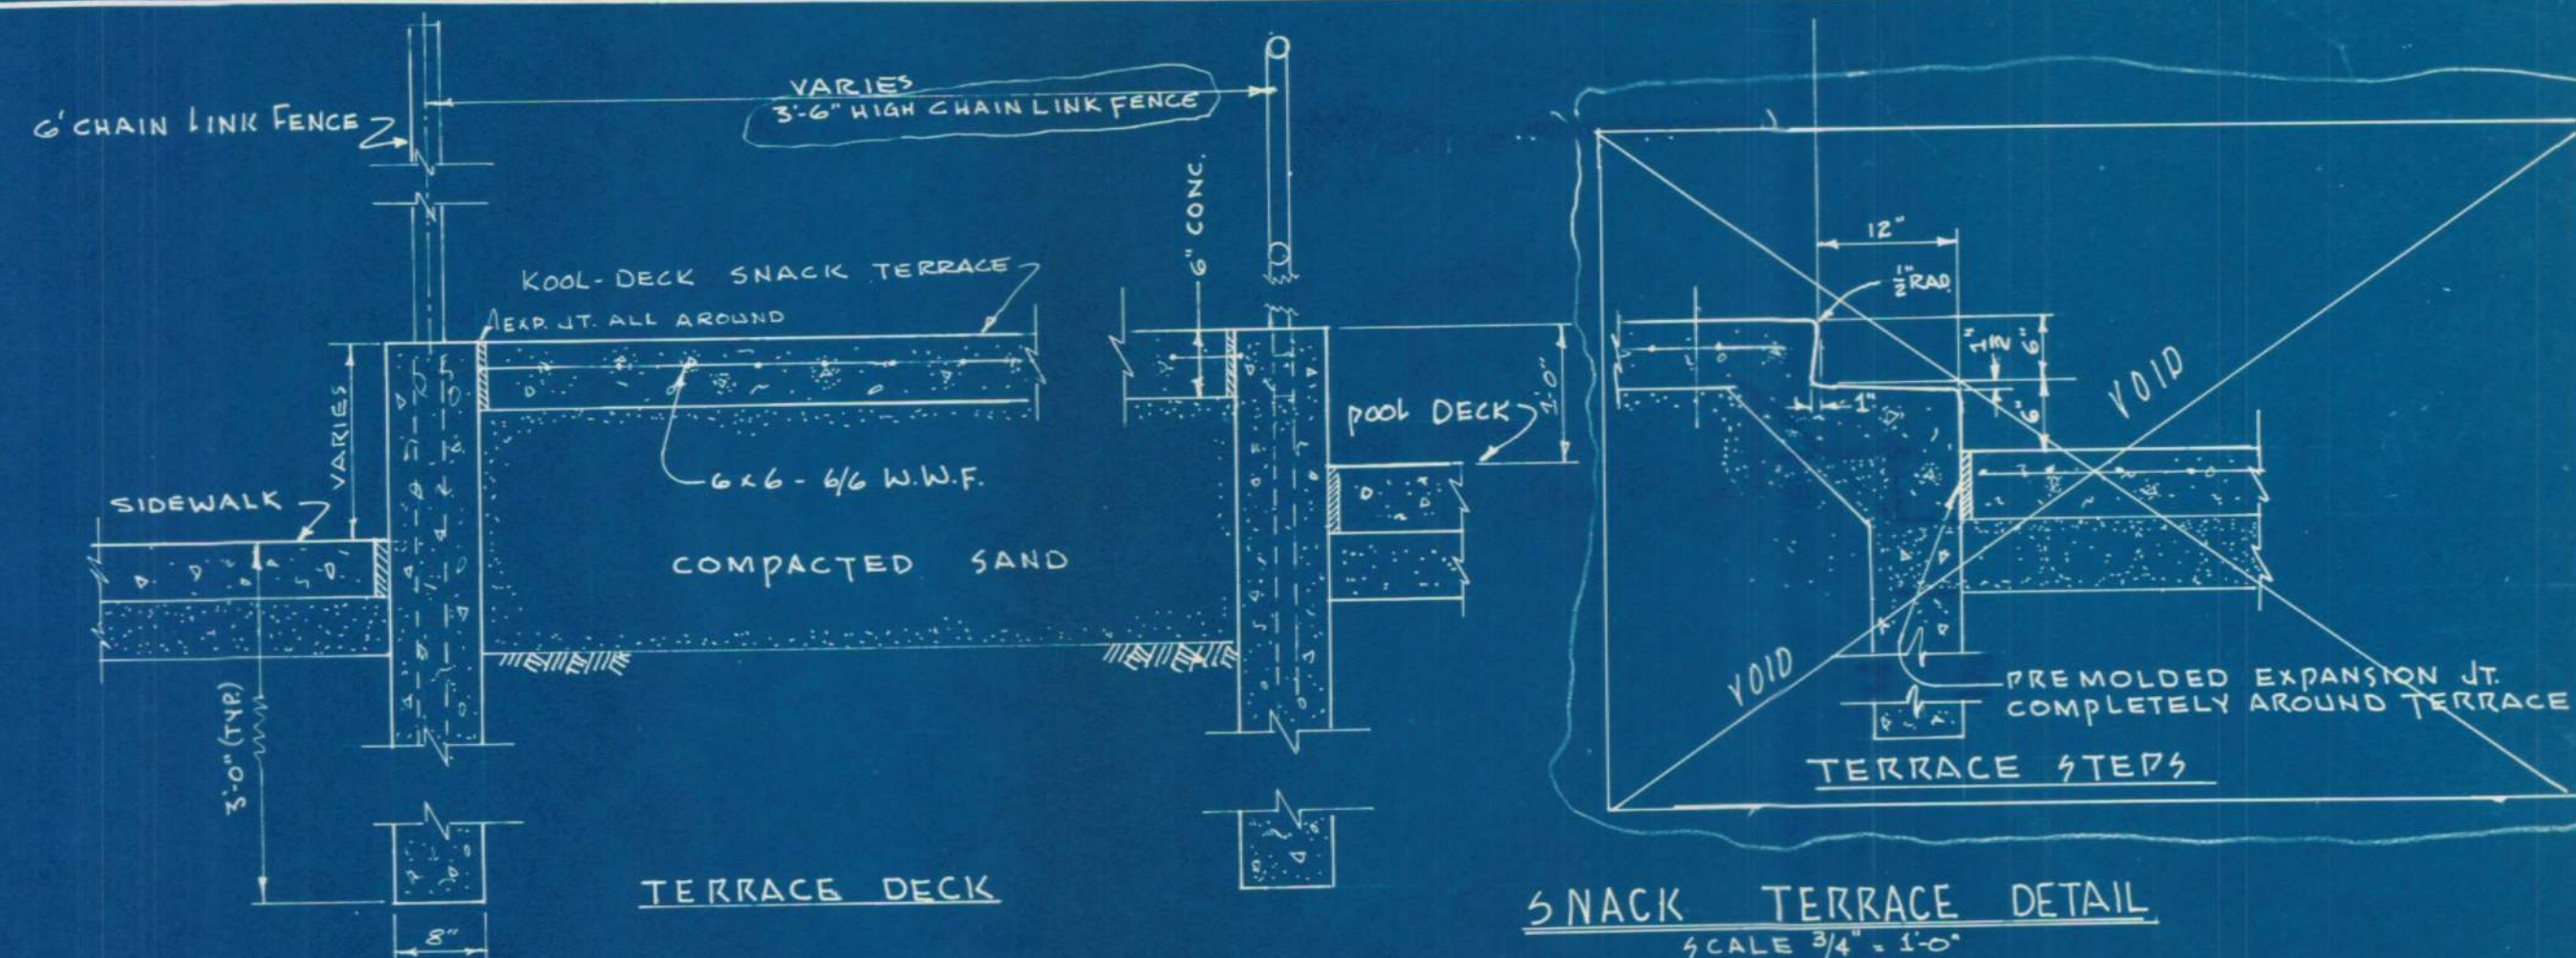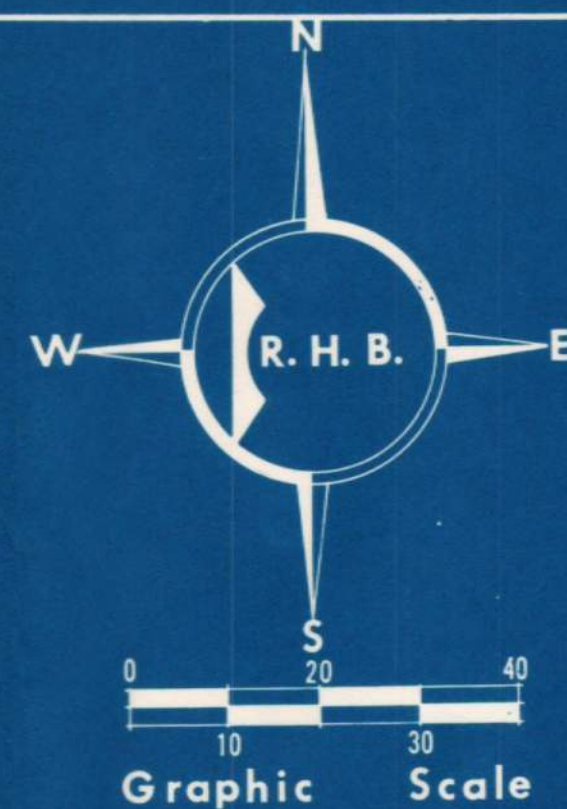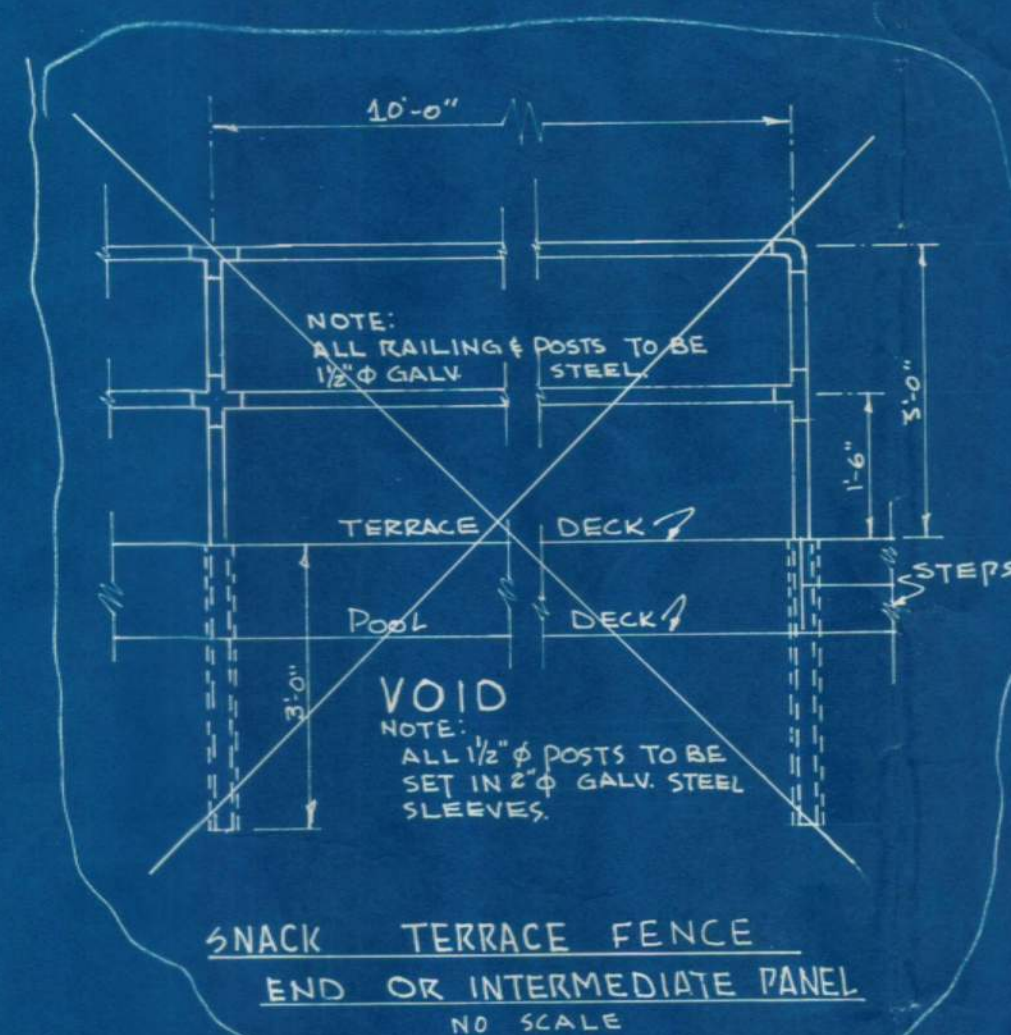

REV #1

REVISED PER MICHIGAN DEPT. OF PUBLIC HEALTHS LETTER
OF 10-5-67, PARAGRAPH NO.1

FULLER PARK
ANN ARBOR,

RECREATION FACILITIES
MICHIGAN

POOL DECK SCORING, PAVING & FENCE DETAILS

Ralph H. Burke, Assoc.

Engineers

506-508 Higgins Road, Park Ridge, Illinois

Architects

20 North Wacker Drive, Chicago 8, Illinois

+ Storm

date 8-16-67

ck h.g.v.

scale AS SHOWN

approved

SP1

approved


JLD

job number

6664

drawing number


B-372 C2

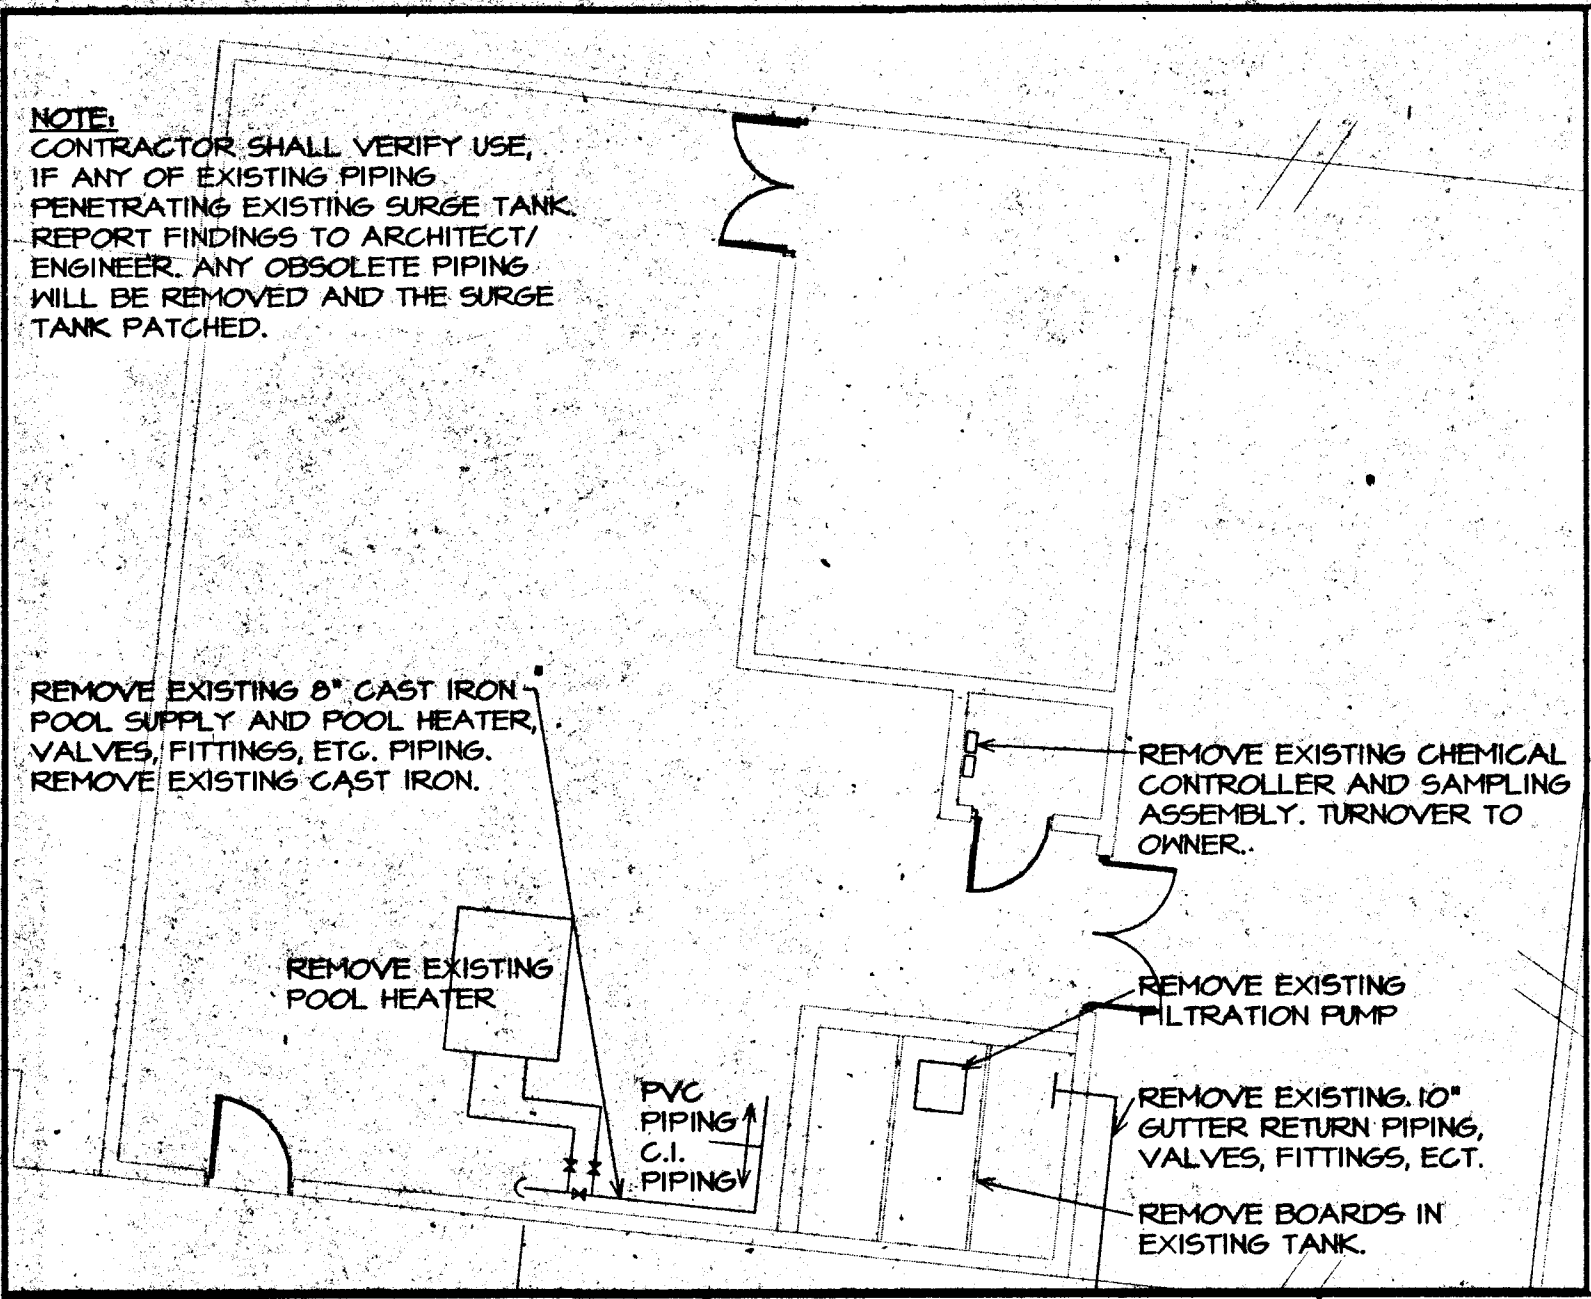


POOL MECHANICAL DEMOLITION PLAN D1.0-2
SCALE: 1/8"=1'0"

- 1 ALL CONDITIONS SHOWN ON THIS DRAWING ARE EXISTING. OWNER AND POOL CONSULTANT ASSUME NO RESPONSIBILITY FOR ACCURACY OR COMPLETENESS OF INFORMATION SHOWN. CONTRACTOR IS RESPONSIBLE TO VISIT THE SITE AND REVIEW ALL DOCUMENTS PRIOR TO SUBMITTING THEIR BID TO COMPLETELY FAMILIARIZE THEMSELVES WITH ALL CONDITIONS.
 - 2 REFER TO OTHER DRAWINGS FOR FURTHER DETAIL ON NEW CONSTRUCTION REQUIREMENTS.
 - 3 DEMOLITION DRAWINGS ARE INTENDED TO BE SCHEMATIC IN NATURE, AND MAY NOT DESCRIBE ALL MISCELLANEOUS WORK NECESSARY TO COMPLETE THE DEMOLITION AND NEW WORK. CONTRACTOR SHALL INCLUDE THIS MISCELLANEOUS NECESSARY WORK IN HIS BASE BID. SEE OTHER DRAWINGS FOR ADDITIONAL DEMOLITION REQUIRIFICATIONS, AND INTENT OF FINAL CONSTRUCTION AND FINISHES.
 - 4 EXCAVATIONS FOR DEMOLISHED UNDERGROUND STRUCTURES AND POOLS SHALL BE FILLED AND COMPACTED IN ACCORDANCE WITH THE SPECIFICATIONS SECTION 02200 - SITE WORK.
 - 5 CONTRACTOR SHALL BE RESPONSIBLE FOR THE PROTECTION OF EXISTING TREES AND SHRUBS TO REMAIN WITHIN THE LIMITS OF CONSTRUCTION TO THE EXTENT OF THE DRIP LINES. EXISTING TREES SHALL BE FENCED OFF AND NO MATERIALS OR HEAVY EQUIPMENT SHALL ENCROUCH FENCED AREA DURING DEMOLITION AND CONSTRUCTION.
 - 6 CONTRACTOR TO REMOVE AND DISPOSE OF ALL DEBRIS IN A LEGAL MANNER. COPIES OF ALL MANIFESTS SHALL BE GIVEN TO THE OWNER SHOWING FINAL DISPOSAL LOCATION OF ALL MATERIALS.
 - 7 CATCH BASINS, SEWER INLETS, ETC., ARE TO BE PROTECTED FROM DEBRIS AND SEDIMENTATION DURING DEMOLITION.
 - 8 CONTRACTOR SHALL MAINTAIN INTEGRITY OF FACILITY DURING THIS DEMOLITION PERIOD.
 - 9 CONTRACTOR IS RESPONSIBLE FOR COORDINATING AND TERMINATING EXISTING POWER AND GAS LINES WITH LOCAL UTILITIES.
- DEMO POOL


GENERAL SITE DEMOLITION NOTES D1.0-3

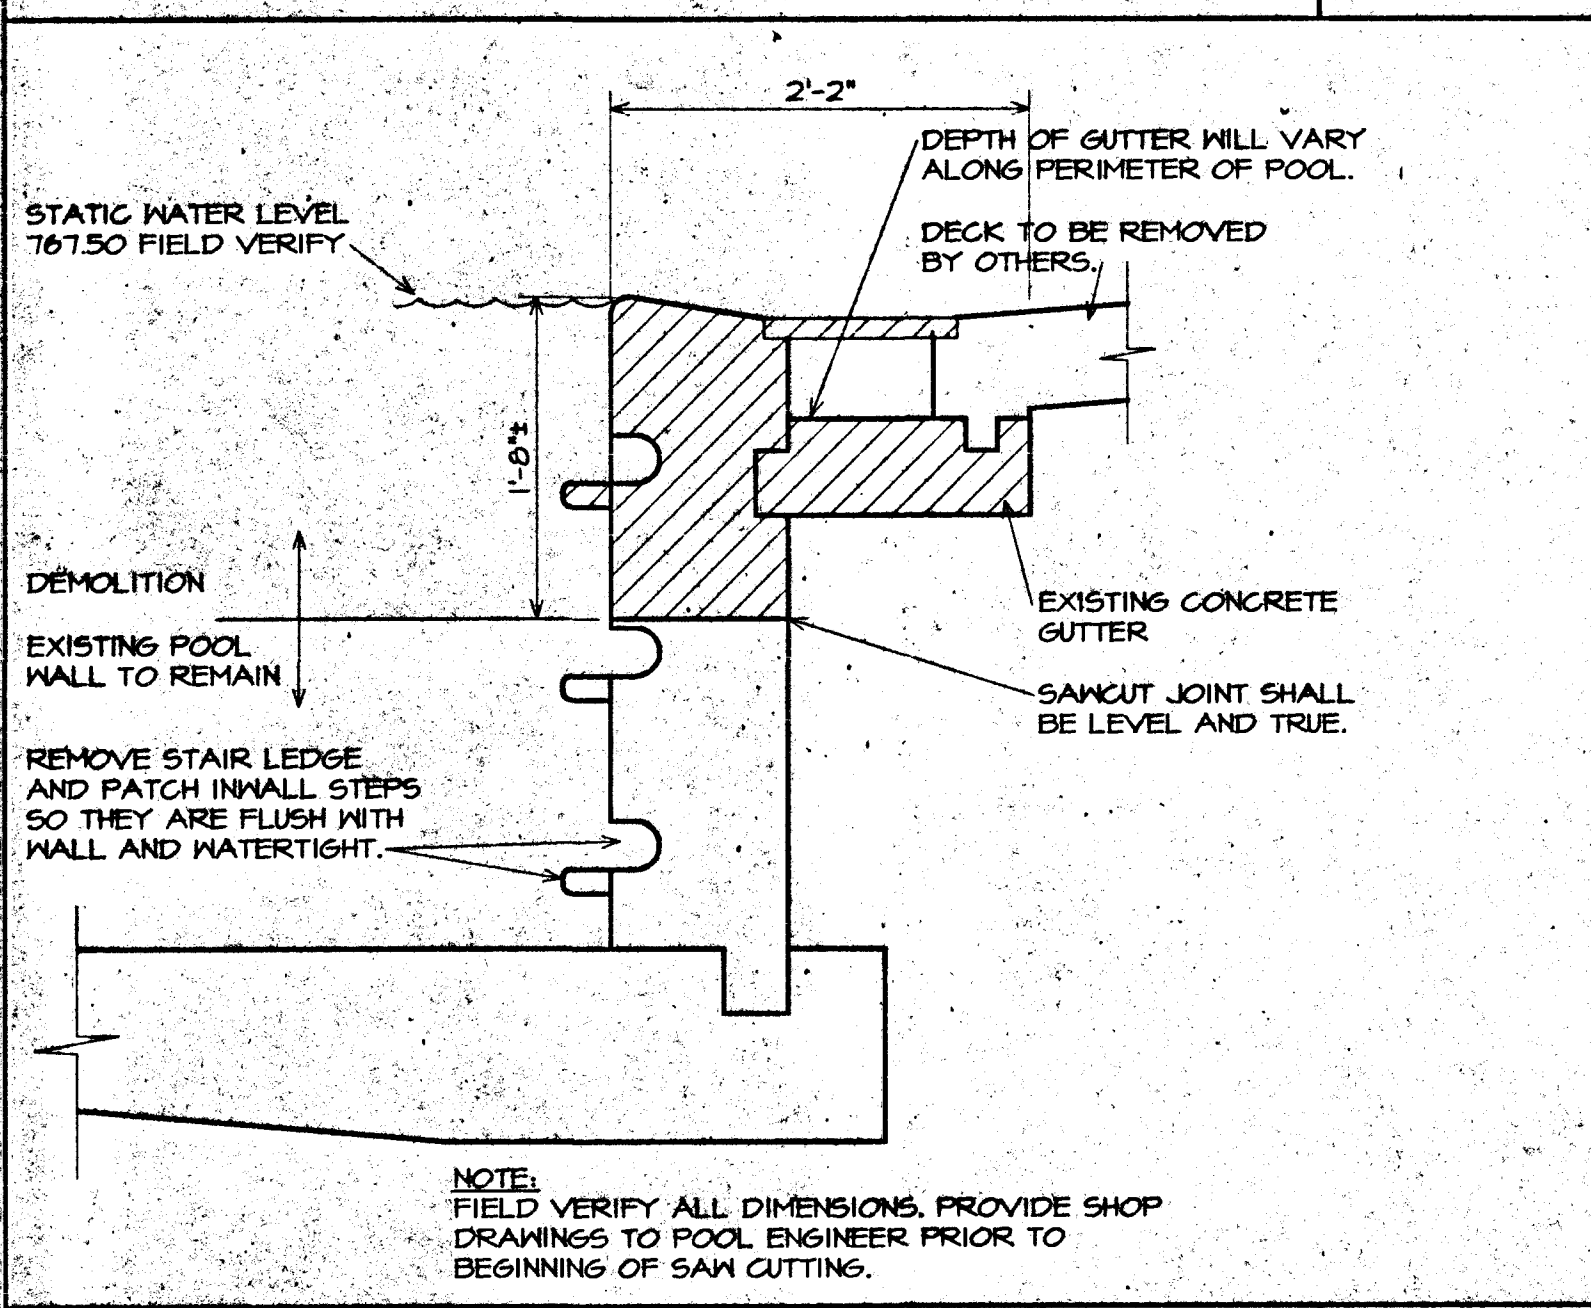

TYPICAL WALL DEMOLITION SECTION D1.0-4
SCALE: NONE

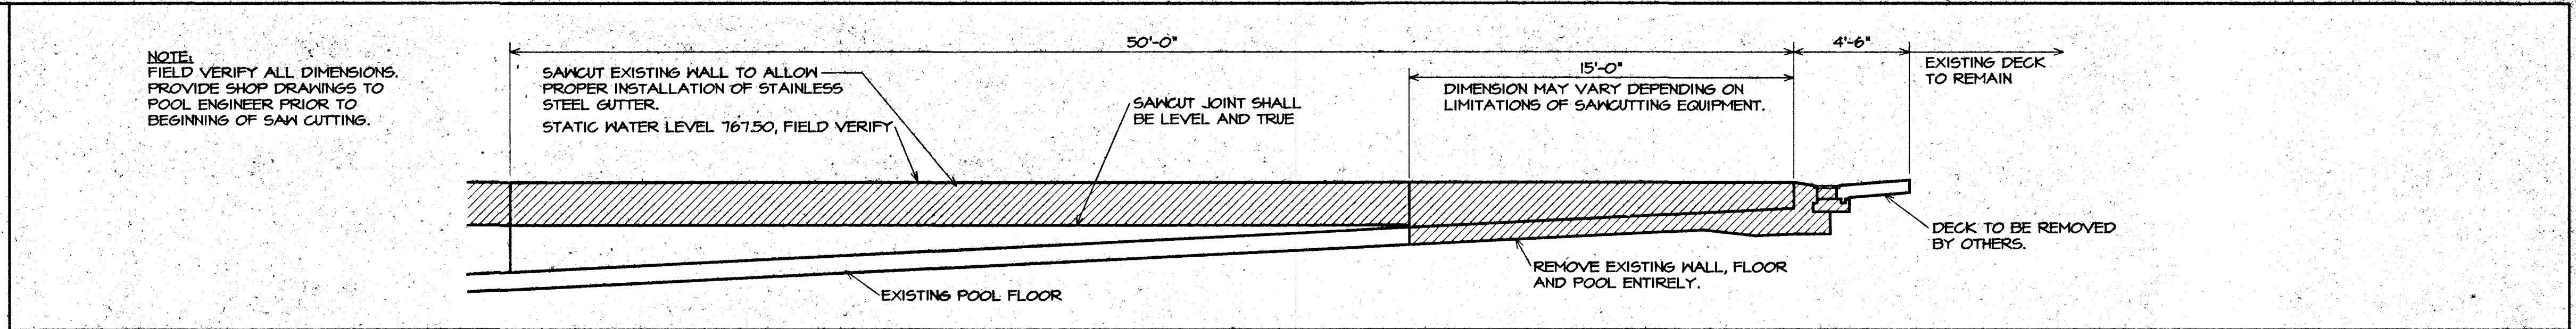

POOL DEMOLITION SECTION D1.0-A
SCALE: 1/4"=1'0"

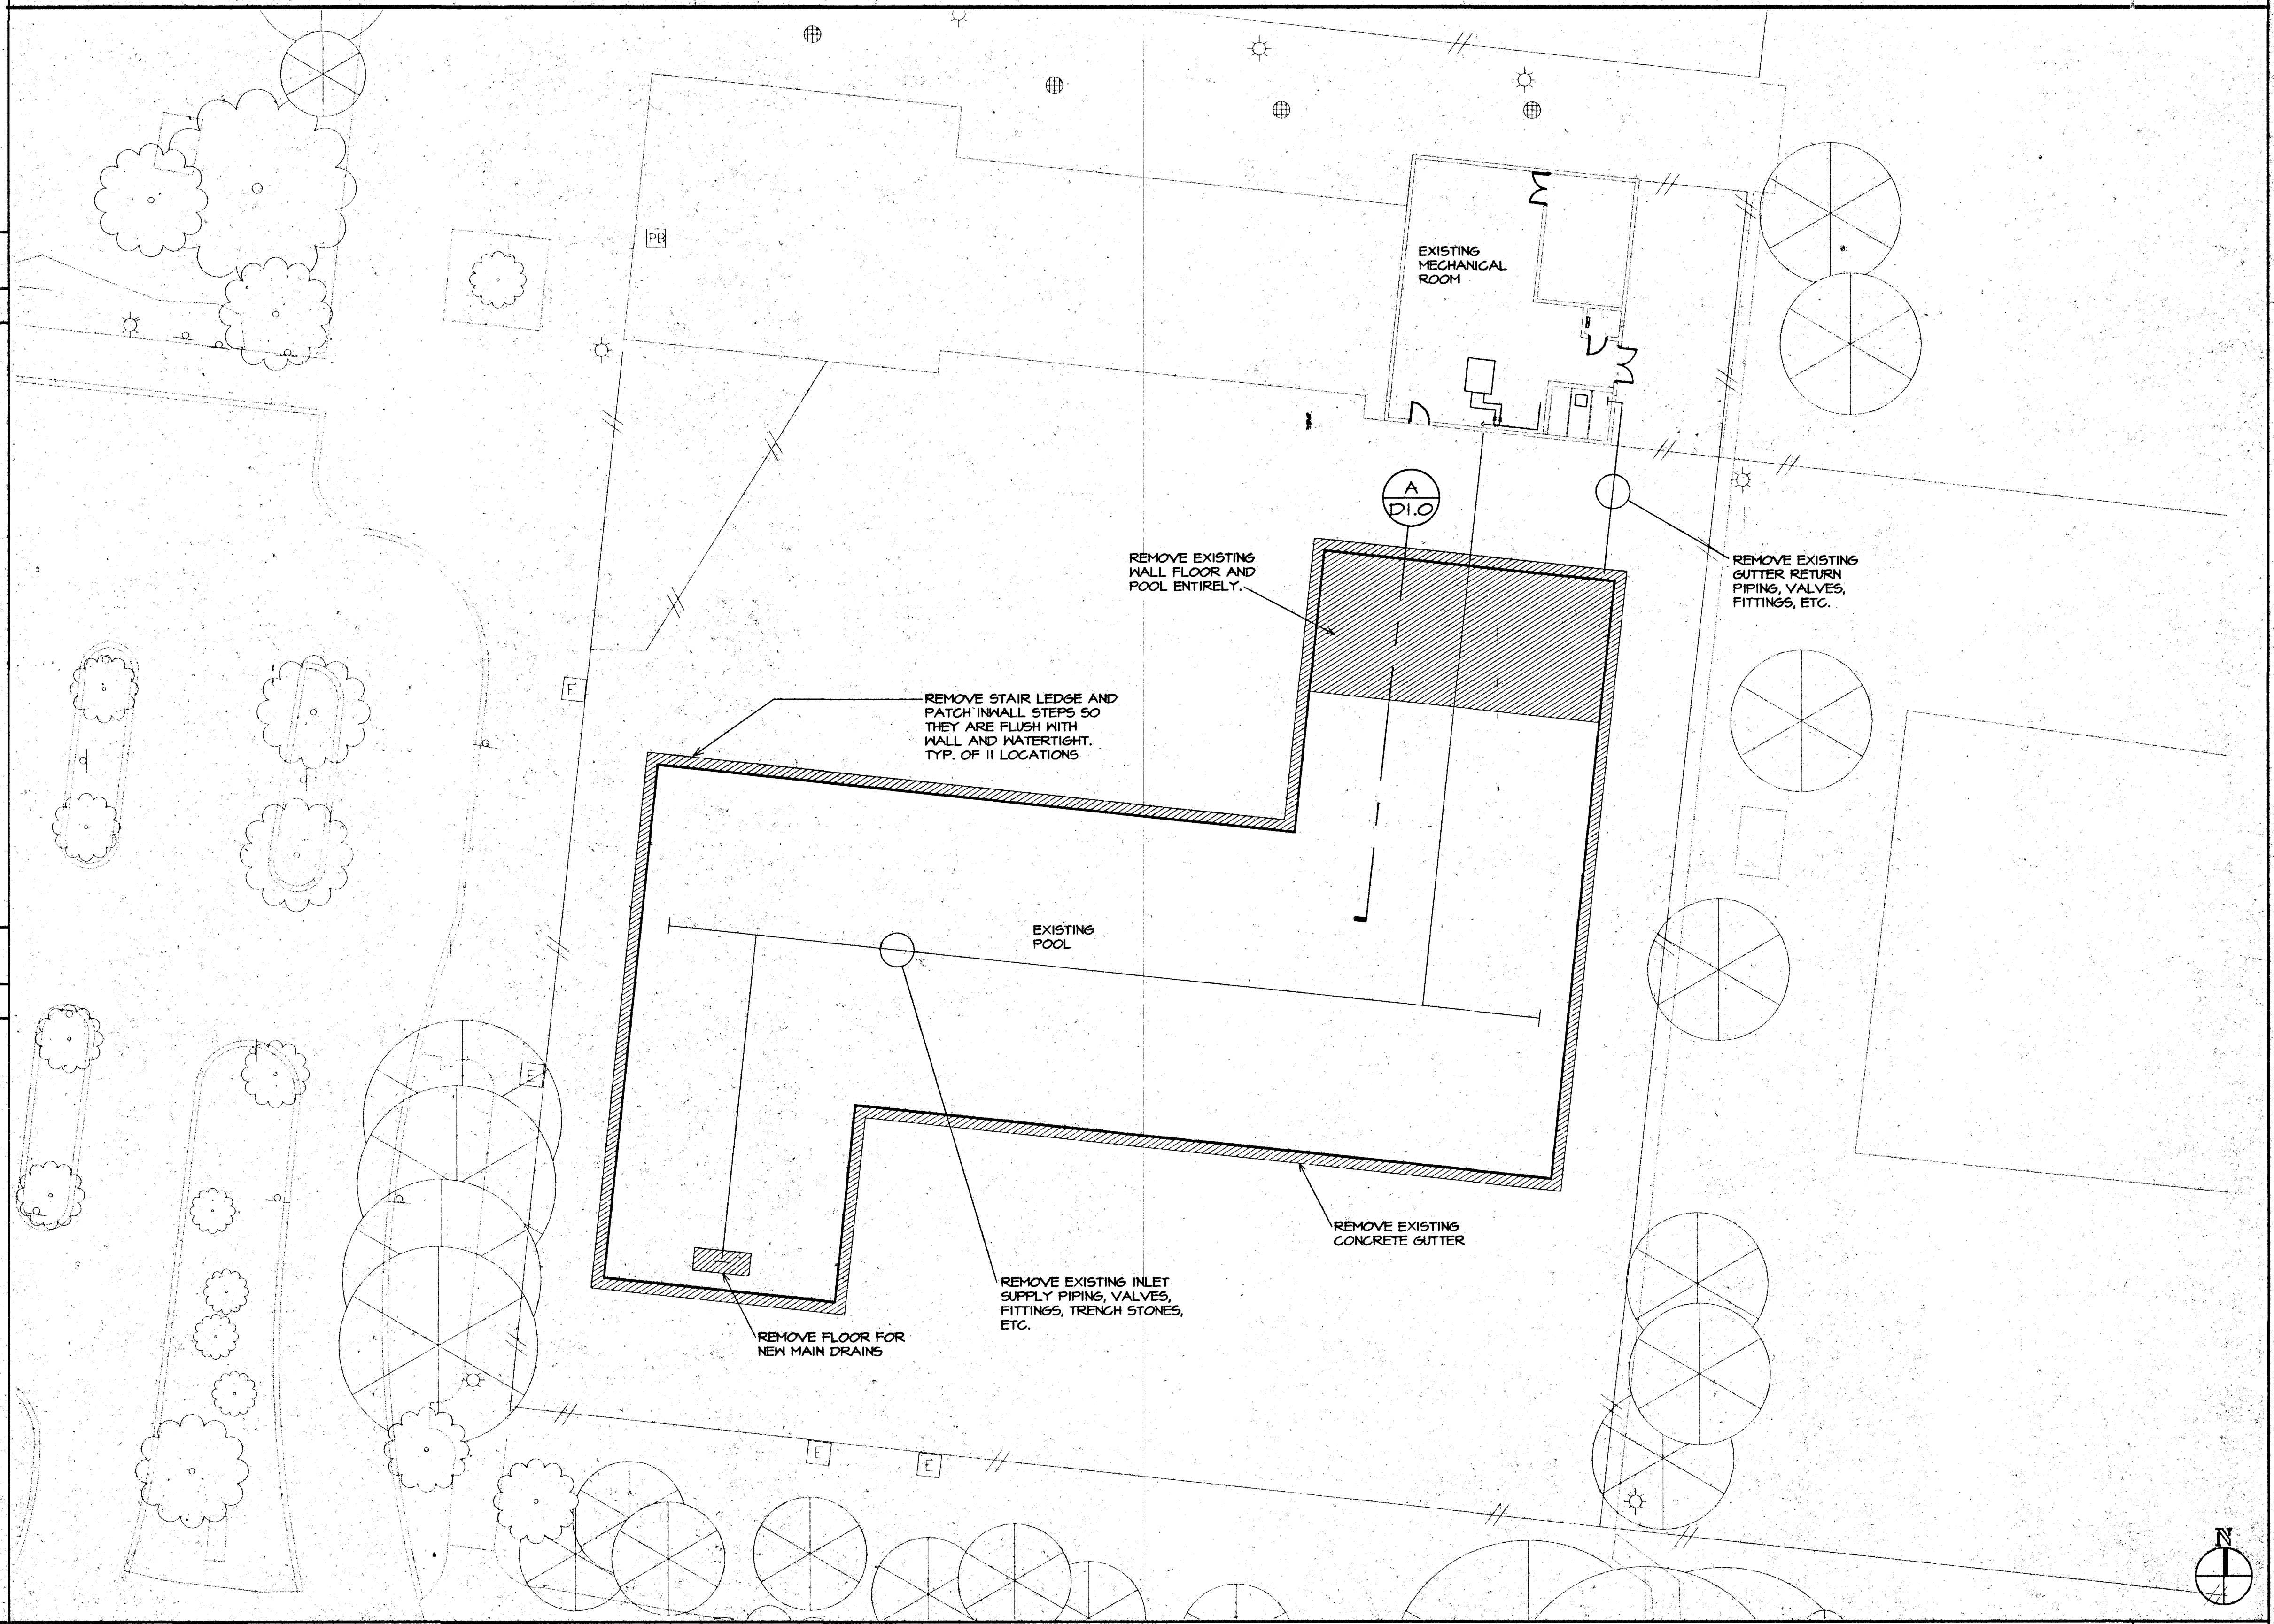

POOL DEMOLITION PLAN D1.0-1
SCALE: 1/16"=1'0"

<u>SURFACE AREA</u>	
EXISTING POOL:	13,084 SF
<u>VOLUME</u>	
EXISTING POOL:	439,200 GALLONS
<u>TURNOVER RATE</u>	
EXISTING POOL:	360 MIN
<u>FILTRATION RATE</u>	
EXISTING POOL:	1,220 GPM
<u>ACTIVITY FLOW RATES</u>	
OPEN BODY SLIDE:	1,000 GPM
ENCLOSED BODY SLIDE:	1,000 GPM
(FUTURE)	
<u>SURGE TANK DIMENSIONS</u>	
EXISTING POOL:	41'-0" x 18'-6" x 7'-0"
<u>SURGE VOLUME REQUIRED BY CODE</u>	
EXISTING POOL:	13,084 GAL.
<u>SURGE VOLUME PROVIDED</u>	
EXISTING POOL:	15,221 GAL.

NOTE: EXISTING HIGH RATE SAND FILTER AND EXISTING RECIRCULATION SYSTEM TO REMAIN. NEW GUTTER AND RETURN LINES SHALL CONNECT TO EXISTING SYSTEM.

- GENERAL NOTES:
- LOCATE LIFEGUARD CHAIRS PER STATE & LOCAL CODES AND OWNER'S RISK MANAGEMENT REQUIREMENTS.
 - ALL NEW CONSTRUCTION WALL TO WALL, FLOOR TO WALL AND FLOOR TO FLOOR JUNCTIONS SHALL BE COVERED.
 - CONTRACTOR SHALL VERIFY ALL POOL DIMENSIONS WITH EXISTING POOL.
 - SEE ARCHITECTURAL PLANS FOR ACTUAL LOCATION AND ORIENTATION OF SURGE TANK, SLIDES AND SLIDE TOWER.

POOL CALCULATIONS & NOTES

PL1.0-2

- LIFE GUARD CHAIR (PORTABLE)

DEPTH/NO DIVING MARKERS

LANE MARKINGS

LADDER

HANDRAIL


LANE ROPES

MAIN DRAIN

STANCHION

BACKSTROKE LINE

SPRAYS

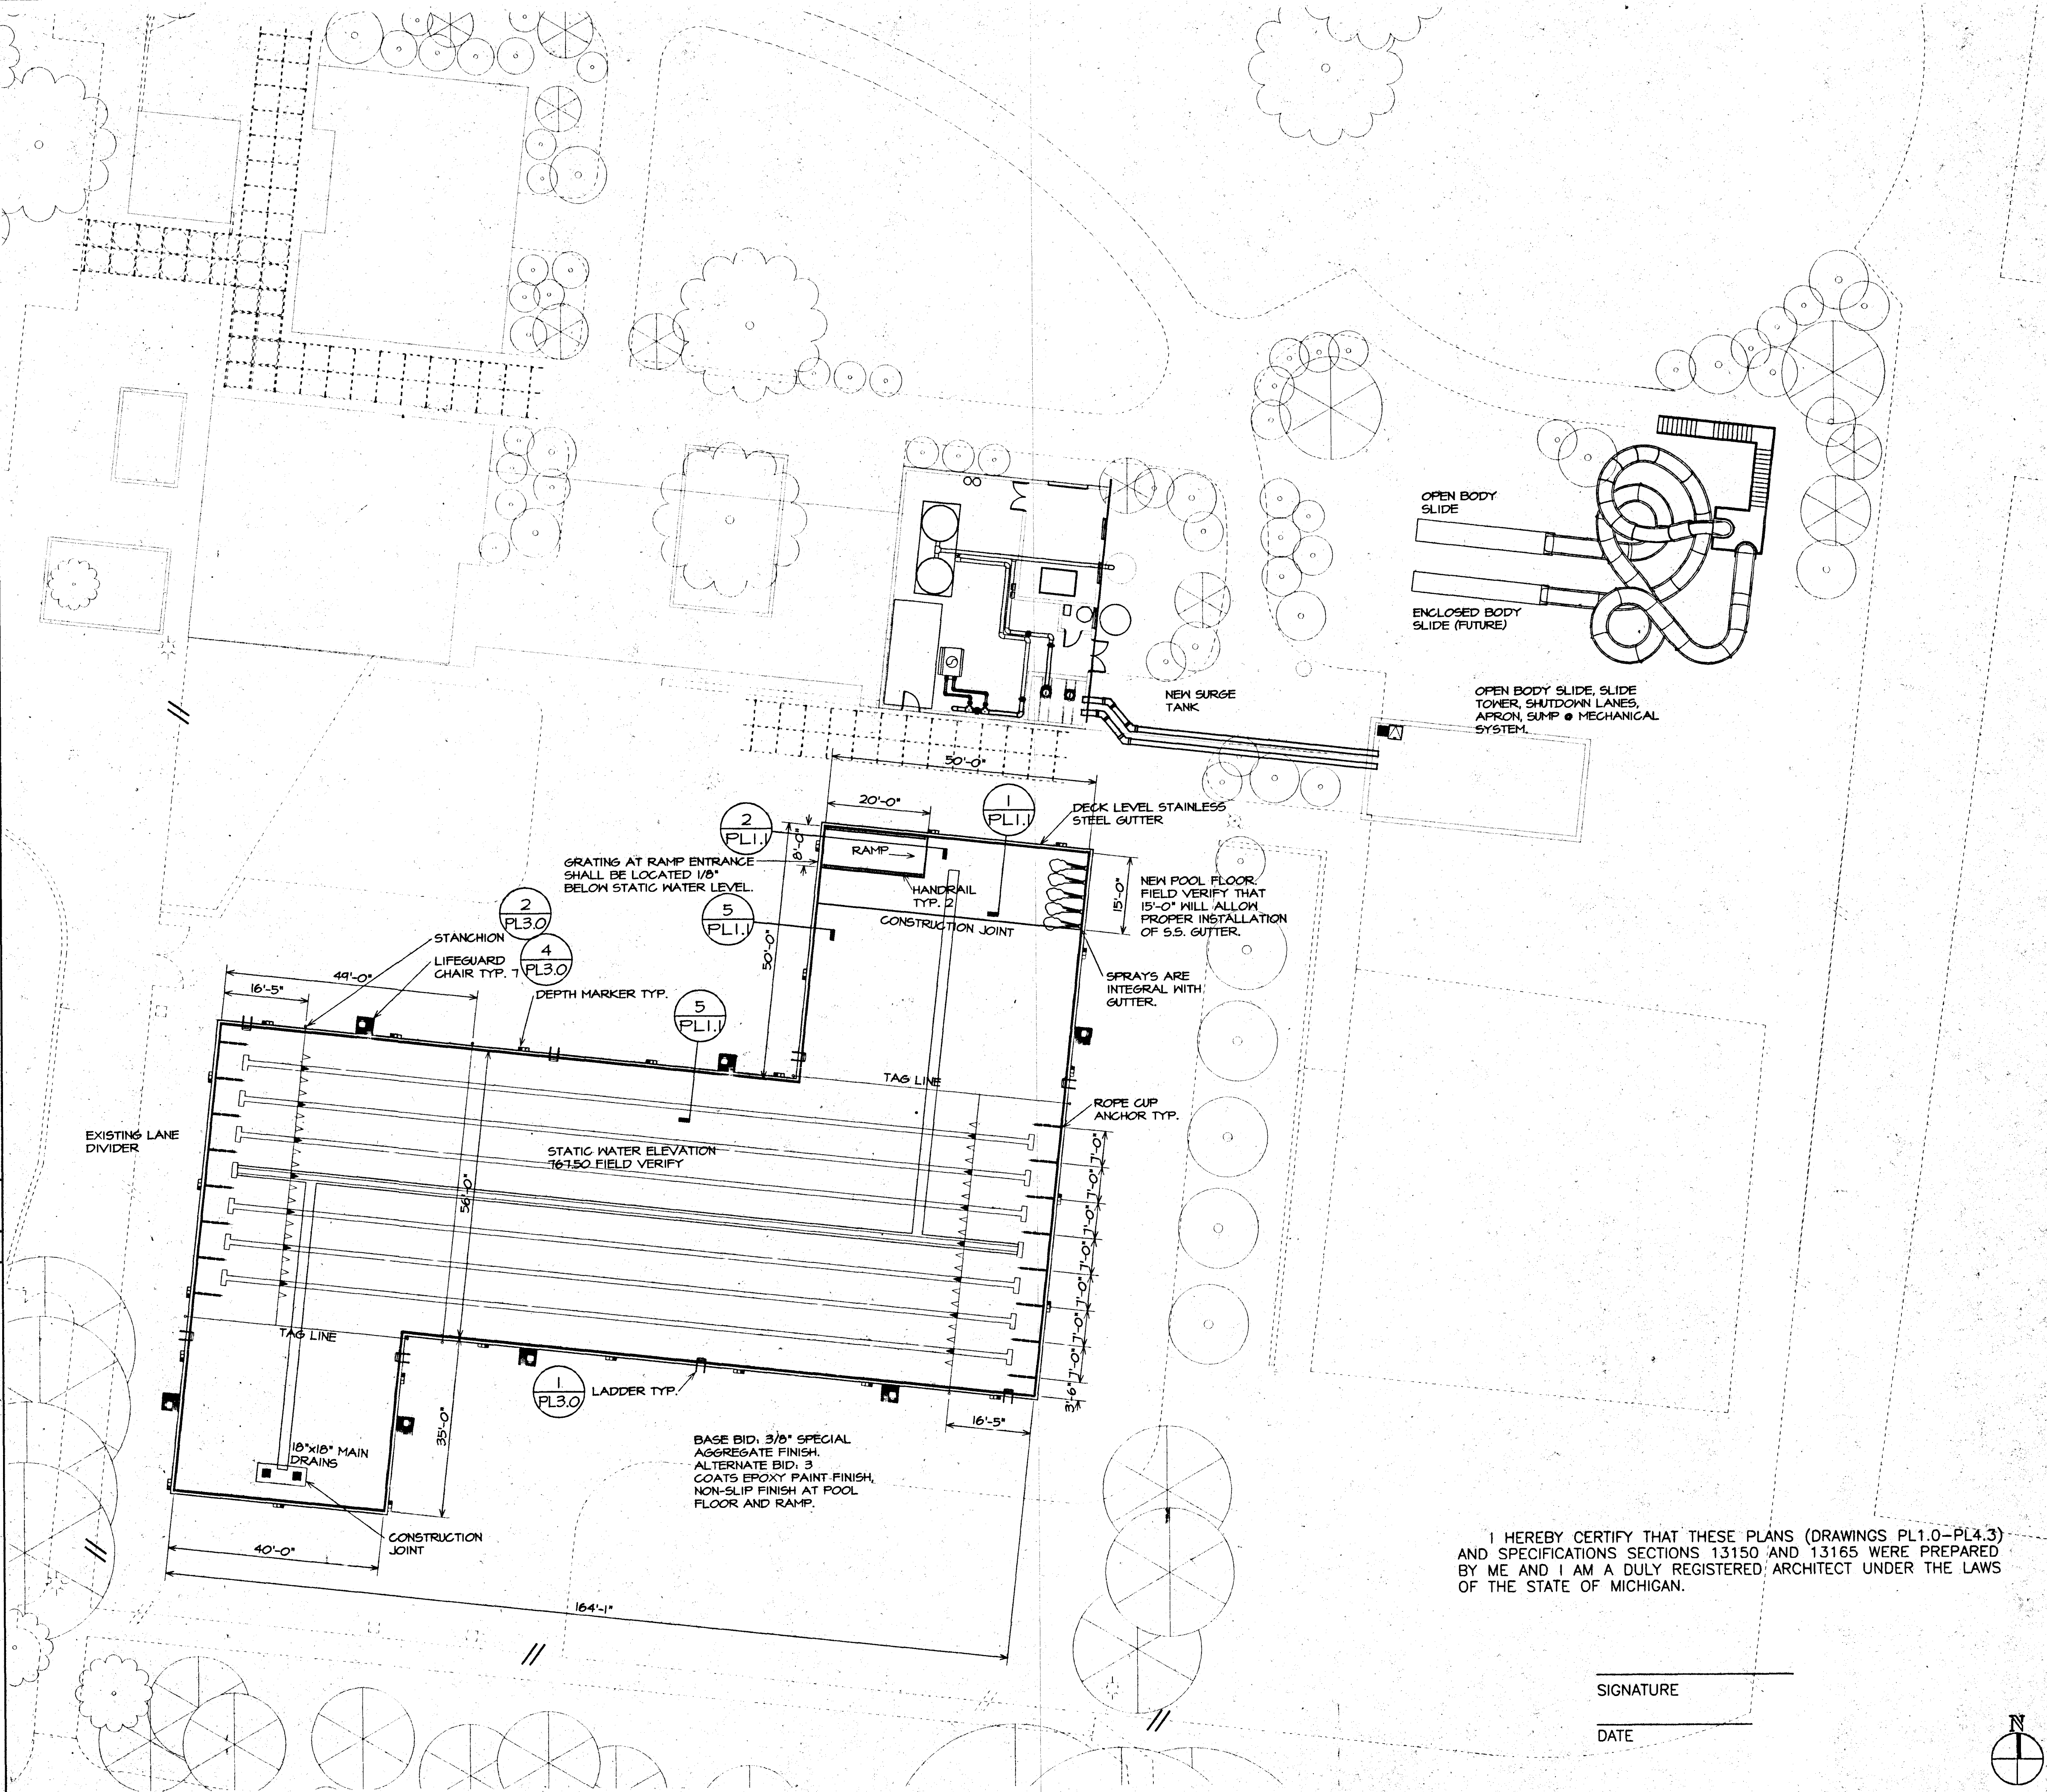

I HEREBY CERTIFY THAT THESE PLANS (DRAWINGS PL1.0-PL4.3) AND SPECIFICATIONS SECTIONS 13150 AND 13165 WERE PREPARED BY ME AND I AM A DULY REGISTERED ARCHITECT UNDER THE LAWS OF THE STATE OF MICHIGAN.

SIGNATURE

DATE

SYMBOL KEY


PL1.0-3

POOL SITE PLAN

SCALE: NONE

PL1.0-1

SCALE: 1/16"=1'-0"

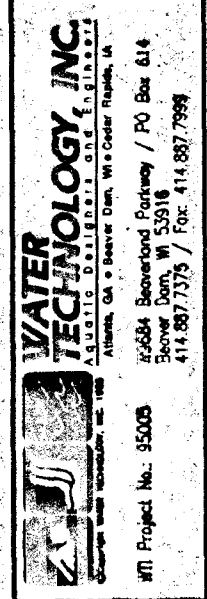


DATE: 7/16/96
REVISIONS:

MITCHELL & MOVAT ARCHITECTS, INC.
120 1/2 W. Washington
Ann Arbor, Michigan 48104
Phone: (313) 662-8070 Fax: (313) 662-6490

CITY OF ANN ARBOR PARKS AND RECREATION
Piller Park Pool

POOL SITE PLAN

PL1.0

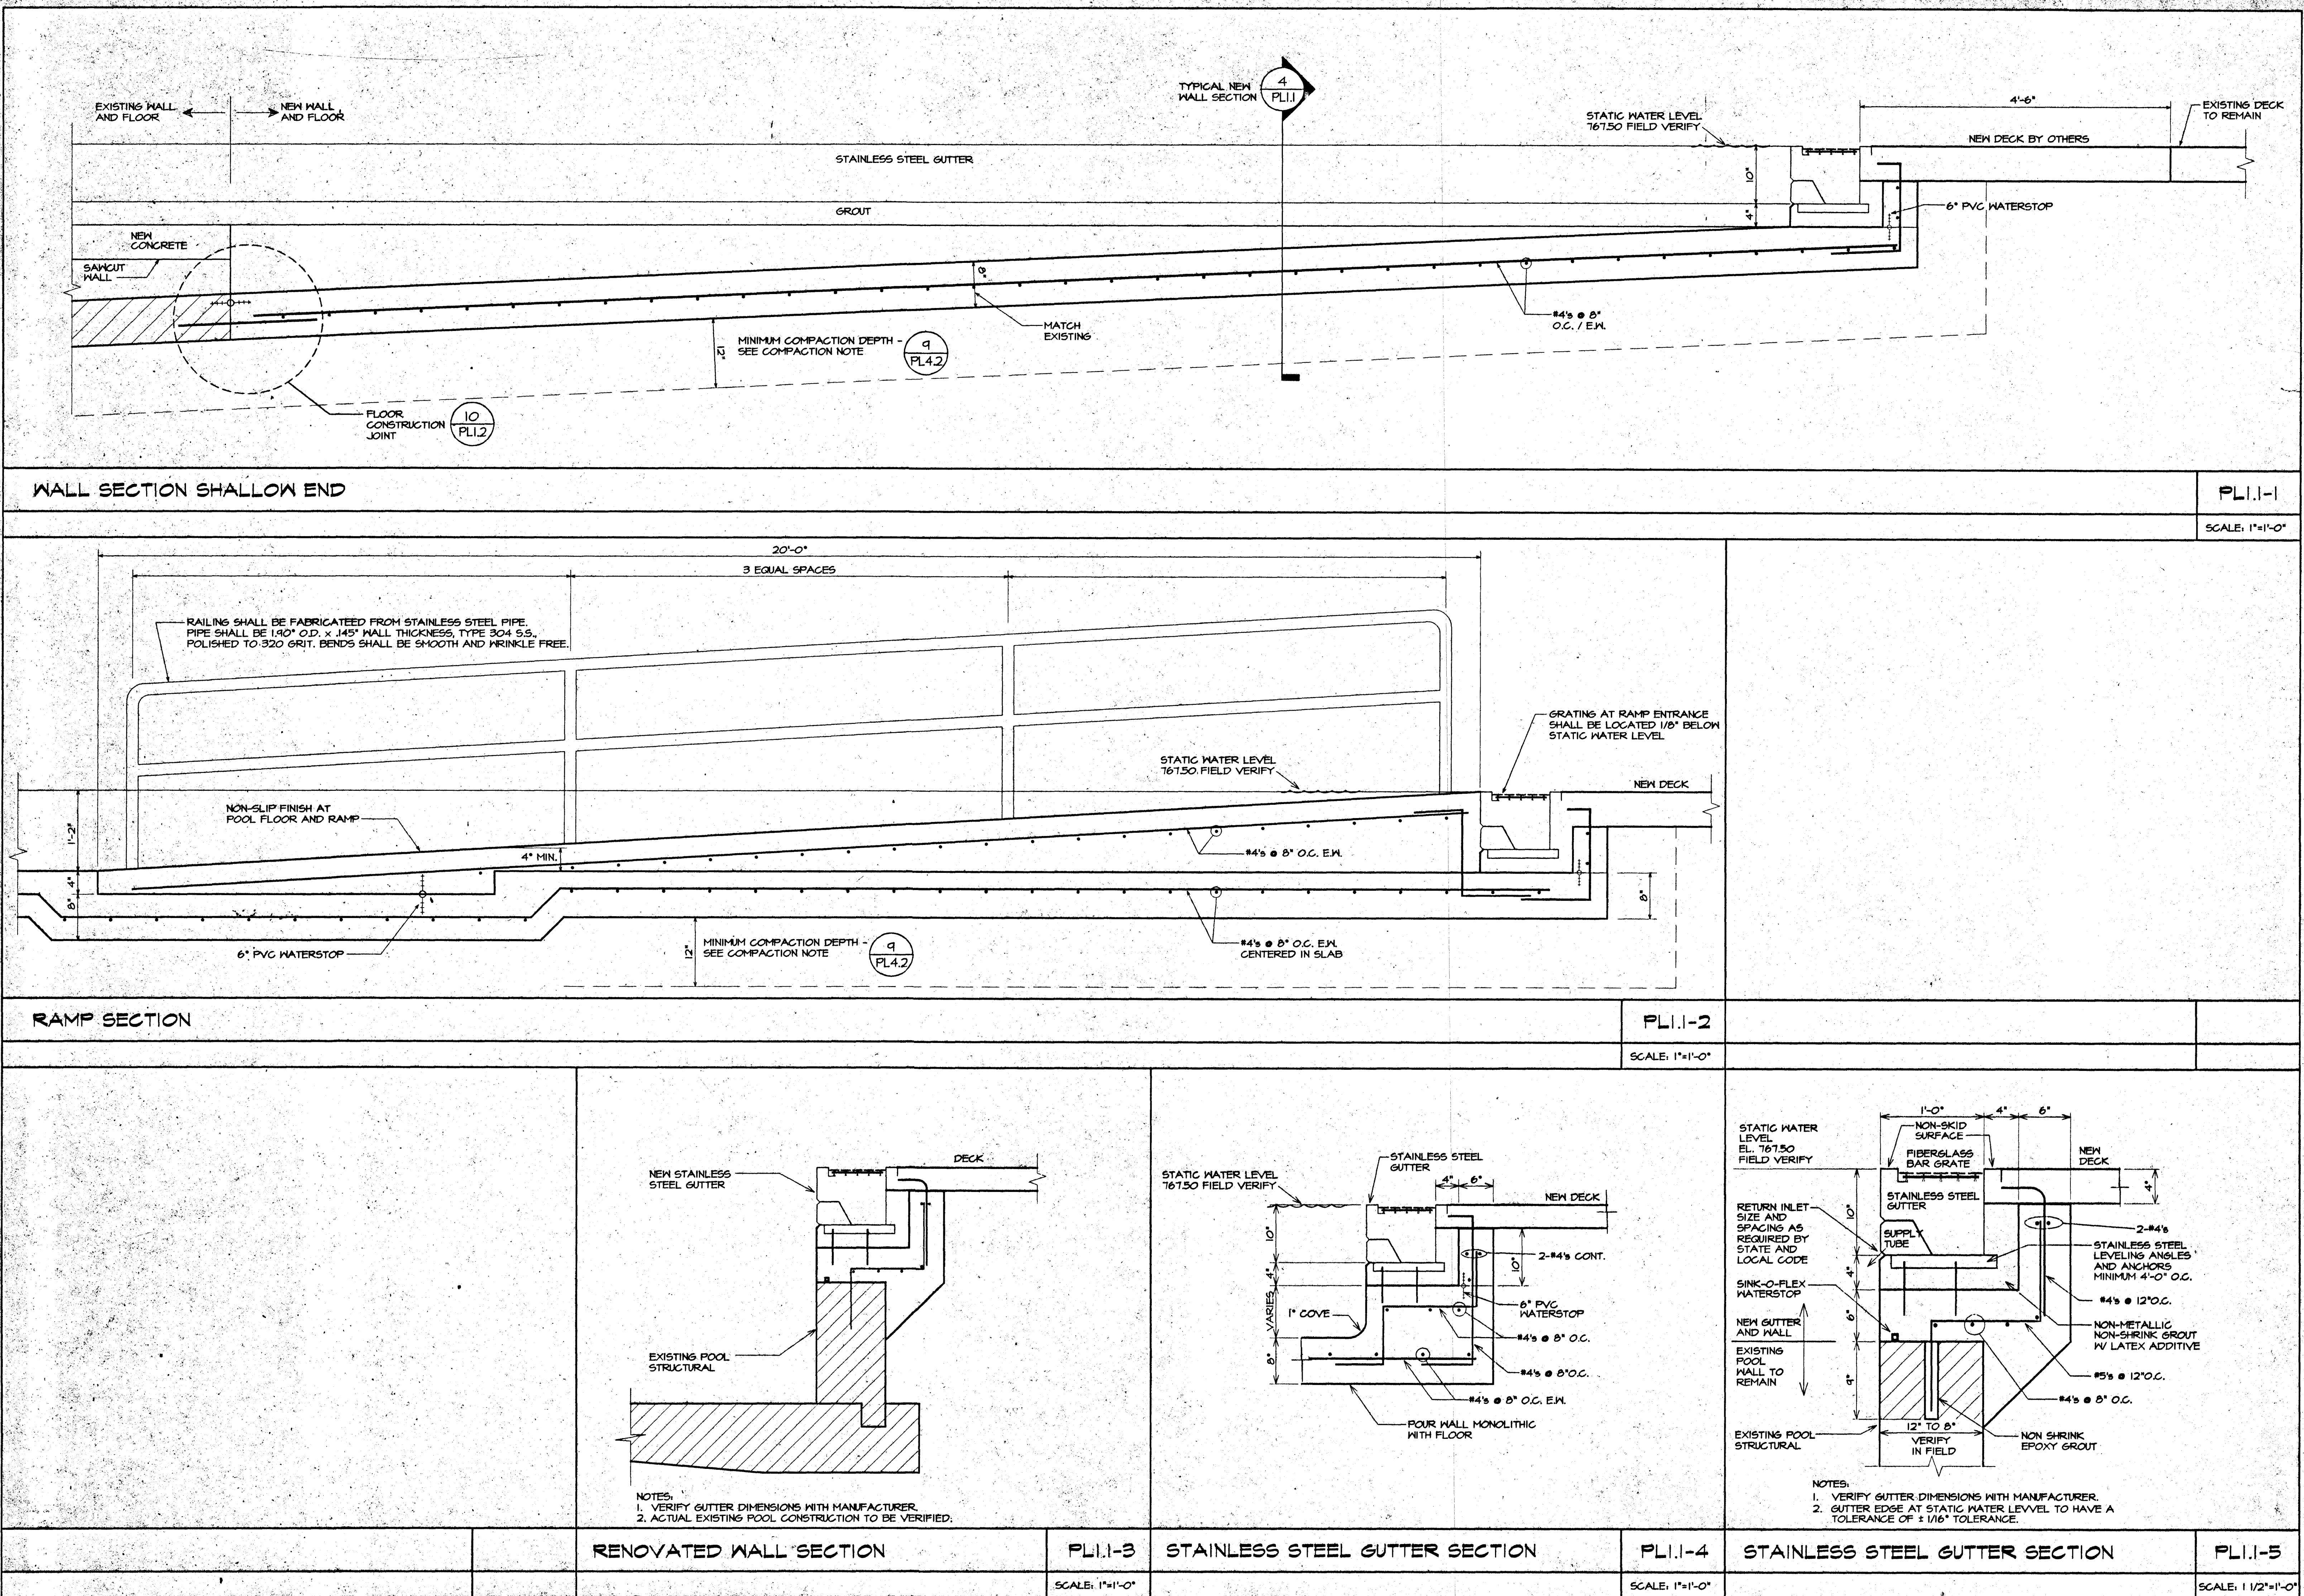

WATER TECHNOLOGY, INC.
 10000 Riverchase Parkway / N. 14th St. #114
 Dallas, TX 75244
 Tel: (972) 575-7777 / Fax: (972) 575-7778

DATE: 7/18/06
 REVISIONS:

MITCHELL & MOUAT ARCHITECTS, INC.
 120 1/2 N. Washington
 Ann Arbor, Michigan 48104
 (313) 962-6070 Fax: (313) 962-6400


CITY OF ANN ARBOR PARKS AND RECREATION
 Fuller Park Pool

POOL SECTIONS


PL1.1

SPECIFICATIONS-MAIN DRAIN FRAME & GRATE
SHALL BE OF HEAVY DUTY, NON-CORROSIVE, NON-CONDUCTIVE, INJECTION-MOLDED WHITE CYCOLAC. GRATE SHALL BE SECURED TO FRAME WITH VANDAL PROOF STAINLESS STEEL SCREWS

Technical drawing of a window assembly. The main view is a top-down perspective of a rectangular window frame containing a grid of 12 columns and 10 rows of panes. Dimensions are indicated: 'A' for the total width, 'B' for the width of the frame, and '3/8"' for the thickness of the frame. A cross-section view on the right shows the frame's profile, with 'B' for the width of the frame and '3/8"' for the thickness. The text 'SECURING SCREEN' is written below the cross-section. Below the cross-section, the text 'AS MANUFACTURED BY' is followed by 'Purtex/Triton Headquarters', '1620 HAWKINS AVENUE', 'SANFORD, NC 27330 USA', and '(919) 714-4041'.

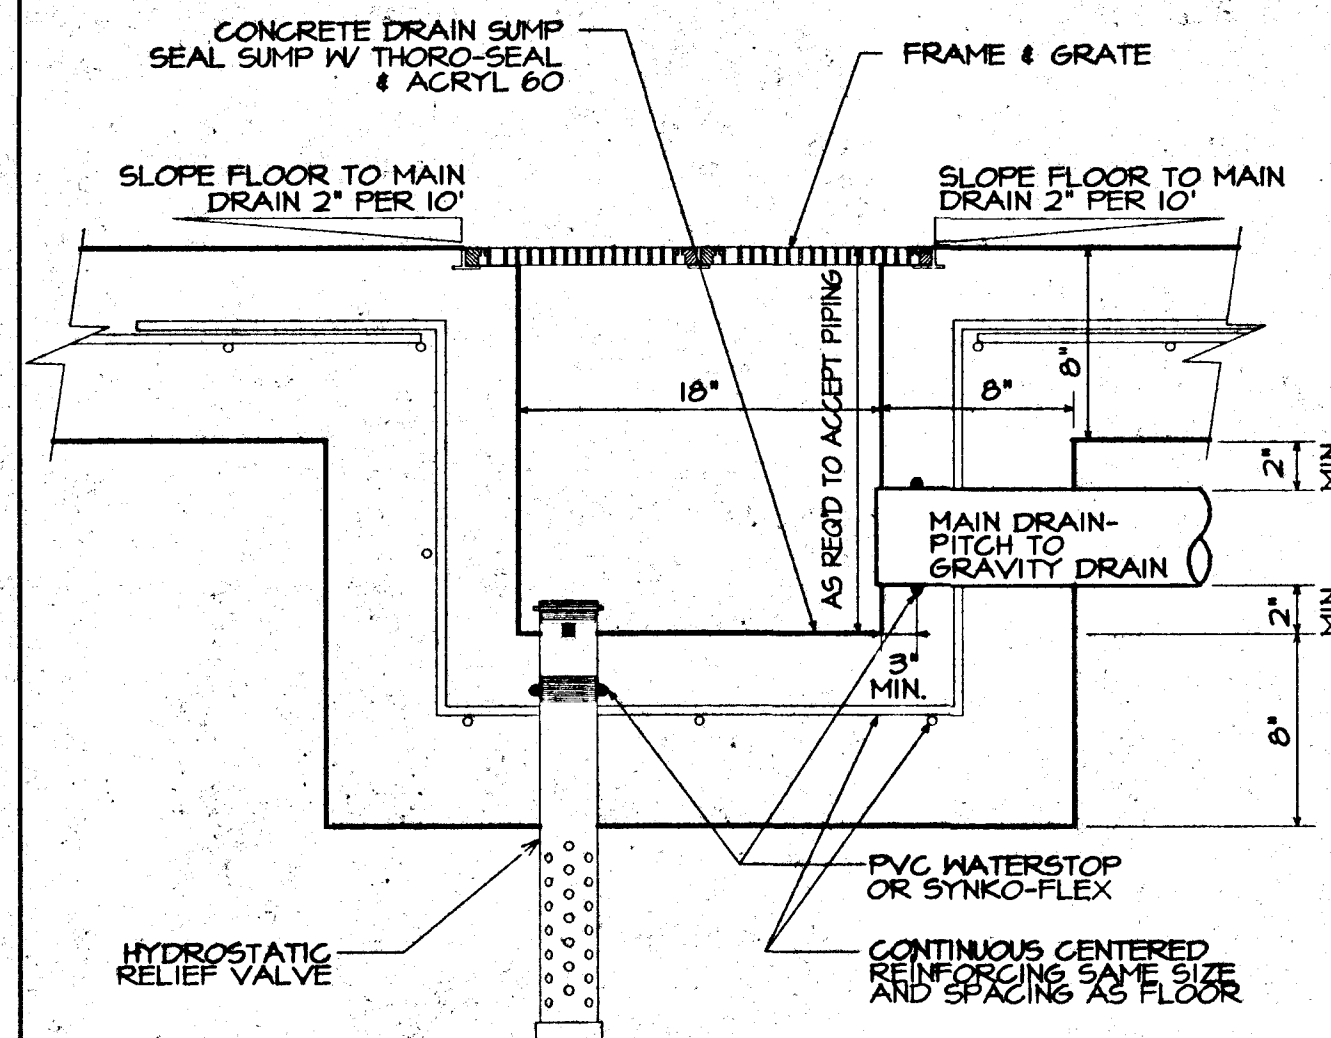

NOTE: MAIN DRAIN SUMPS SHALL BE POURED MONOLITHIC W/FLOOR
VERIFY FRAME & GRATE DIMENSIONS W/MANUFACTURER.

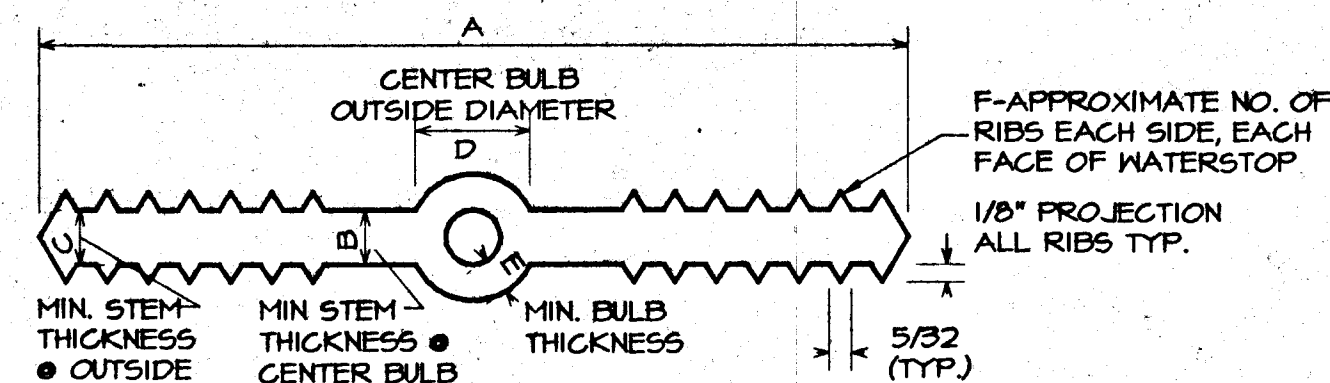


SIZE	A	B	C	D	E	F
WALLS 6"x3/8"	6"	3/8"	3/8"	7/8"	1/4"	6
FLOOR 3"x3/8"	9"	3/8"	3/8"	1"	1/4"	8

NOTES:

1. MATERIAL QUALITY PER SPECIFICATIONS SECTION 13150
2. DIM. REQUIREMENTS INDICATED SHOULD BE GIVEN TO SUPPLIERS PRIOR TO PLACING ORDERS
3. NON-ROUND CENTER BULBS SHALL HAVE A MIN. OUTSIDE DIM. OF "D"

CONSULT WATERSTOP MANUFACTURER FOR SPLICING METHODS

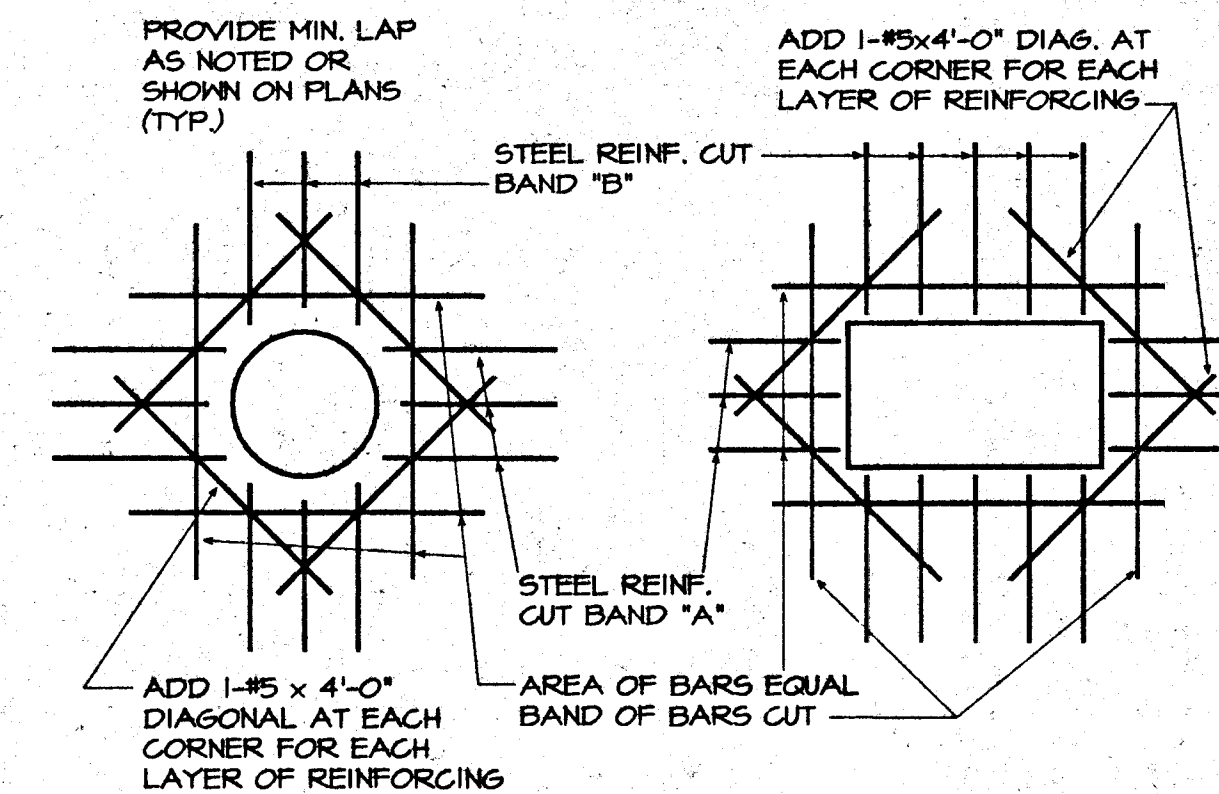

NOTES:

1. TYPICAL FOR ALL OPENINGS IN CONCRETE WALLS AND SLAB UNLESS INDICATED OTHERWISE ON PLANS.
2. DO NOT WELD REINFORCEMENT TO PIPE SLEEVES AND INSERTS.
3. ALL OPENINGS THROUGH WATERTIGHT TANK REQUIRE WATERSTOPS.

SCALE: NONE


SCALE: 1 1/2":1'0"

PLI.2-3

PLI.2-4


SCALE: NONE

SCALE: NONE

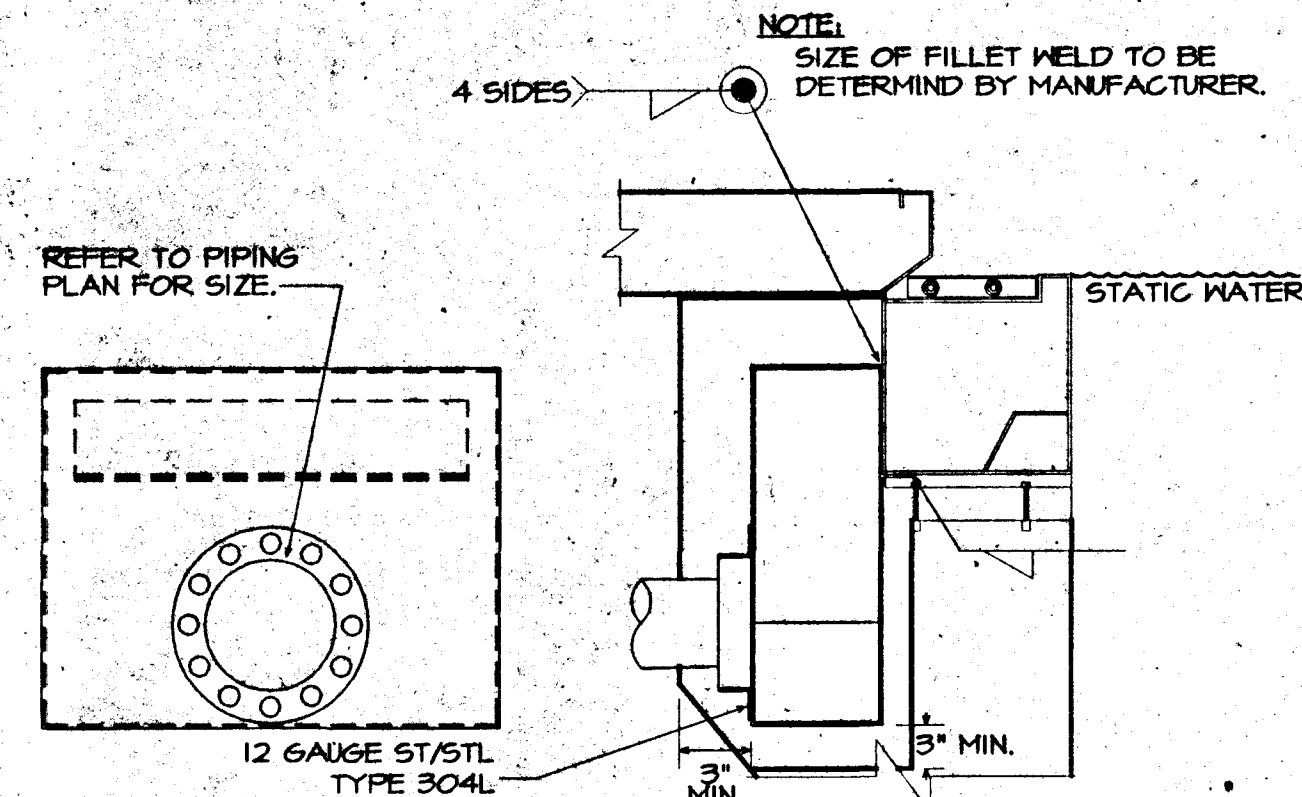

NOTES:


1. VERIFY COLLECTOR DETAILS & DIMENSIONS W/MFG. BEFORE WALL CONSTRUCTION.
2. VERIFY GUTTER DIMENSIONS & INSTALLATION REQUIREMENTS W/MANUFACTURER BEFORE WALL INSTALLATION.
3. INSTALL WITH SYNKO-FLEX WATERSTOP CONTINUOUS @ BOX-OUT.
4. NOTE: REFER TO PIPING SCHEMATIC FOR SIZE & LOCATION.

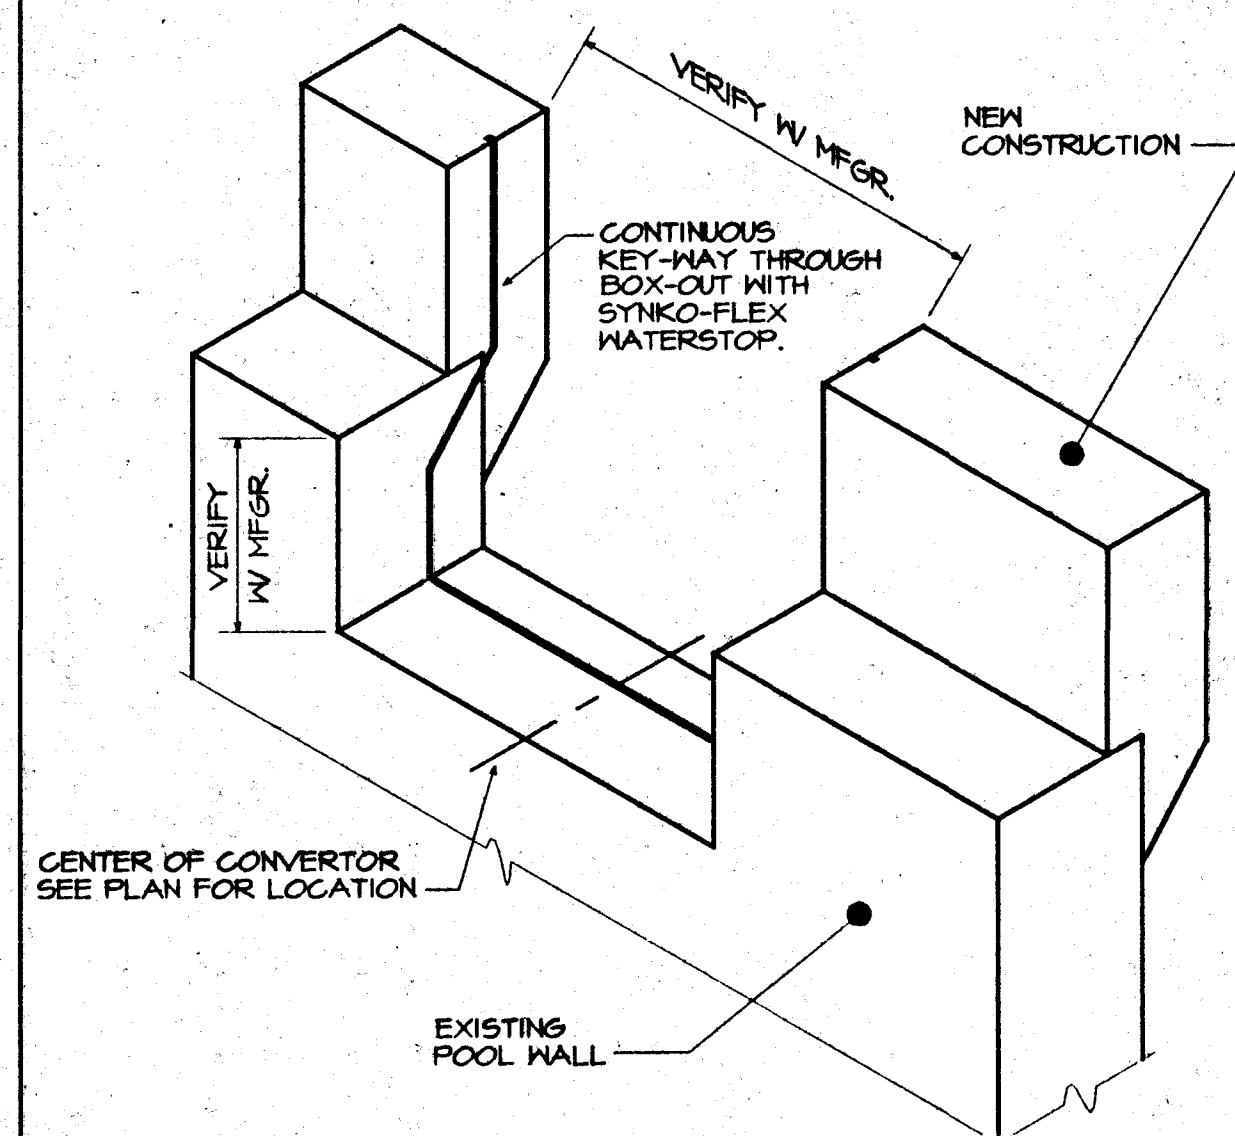

SCALE: NONE

SCALE: NONE

PLI.2-7

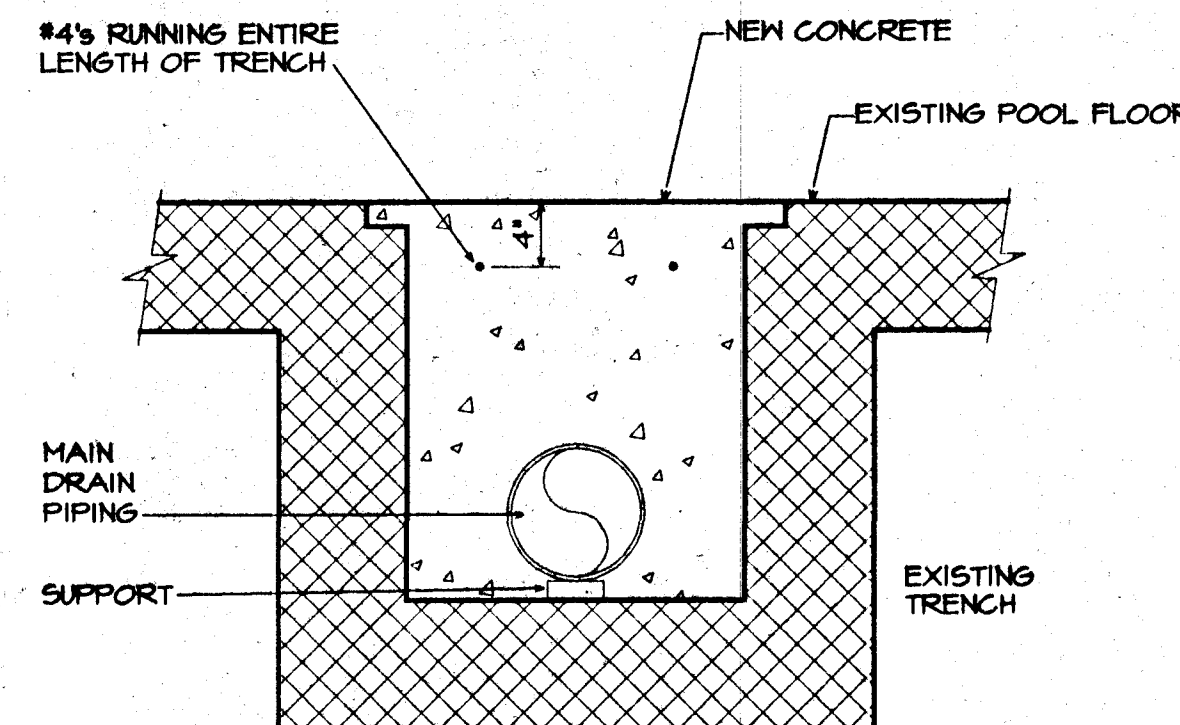

STRUCTURAL NOTES:

1. UNLESS OTHERWISE SHOWN, CONCRETE WALLS AND SLABS SHALL BE REINFORCED AS FOLLOWS: NO. 4'S @ 8" EACH WAY CENTER OF 8" SECTIONS; NO. 4'S @ 12" EACH FACE OF 12" SECTIONS. SINGLE MAT REINFORCEMENT SHALL BE AT CENTER OF SECTION, UNLESS SHOWN OTHERWISE


2. MINIMUM CLEARANCE FOR REINFORCEMENT BARS, UNLESS SHOWN OTHERWISE, SHALL BE 3" WHEN PLACED ON GROUND: FOR SURFACES EXPOSED TO WATER, EARTH OR WEATHER- 2" CLEARANCE FOR NO. 4 BARS OR SMALLER AND 2" CLEARANCE FOR LARGER BARS: INTERIOR SLABS- 3/4" CLEARANCE, INTERIOR BEAMS 1 1/2" CLEARANCE.

3. REFER TO WALL CORNER AND WALL INTERSECTION REINFORCING DETAIL. IN GENERAL, THE WALL CORNER REINFORCING SIZES AND SPACINGS SHALL BE CALLED OUT ON THE PLANS AND REFERENCED TO THESE DETAILS AND THE TYPICAL HORIZONTAL WALL REINFORCING SHALL LAP WITH CORNER AND INTERSECTION REINFORCING.

4. ALL BENDS, UNLESS OTHERWISE SHOWN, SHALL BE A 90 DEGREE STANDARD HOOK AS DEFINED IN LATEST EDITION OF ACI 318

5. UNLESS OTHERWISE NOTED, ALL WALL REINFORCEMENT BARS SHALL BE CONTINUOUS AROUND CORNERS AND THROUGH COLUMNS OR FLASERS. REINFORCEMENT SHALL BE EXTENDED INTO CONNECTING WALLS AND LAPPED ON THE OPPOSITE FACE OF THE CONNECTING WALLS AS INDICATED ELSEWHERE ON THESE DRAWINGS. VERTICAL WALL BARS SHALL BE LAPPED WITH DOUELS FROM BASE SLABS AND EXTENDED INTO THE TOP FACE OF ROOF SLABS AND LAPPED WITH TOP SLAB REINFORCEMENT. UNLESS INDICATED OTHERWISE, CONTRACTOR MAY SPlice CONTINUOUS SLAB OR LONGITUDINAL BEAM BARS AT LOCATIONS OF HIS CHOOSING, EXCEPT THAT TOP BAR SPICES SHALL BE LOCATED AT MIDSPAN AND BOTTOM BAR SPICES SHALL BE LOCATED AT SUPPORTS. ALL REINFORCEMENT BENDS AND LAPS, UNLESS OTHERWISE NOTED, SHALL SATISFY THE FOLLOWING MINIMUM REQUIREMENTS. (SHOWN BELOW)

DETAIL OF REINFORCEMENT - LAP LENGTHS - CONC. DESIGN STRENGTH 4000 PSI									
BAR SIZE	#4	#5	#6	#7	#8	#9	#10	#11	
TOP BAR	2'0"	2'6"	3'0"	3'8"	4'3"	6'0"	7'8"	9'6"	
GR-60 OTHER BAR	1'6"	2'0"	2'4"	2'8"	3'6"	4'4"	5'6"	6'3"	

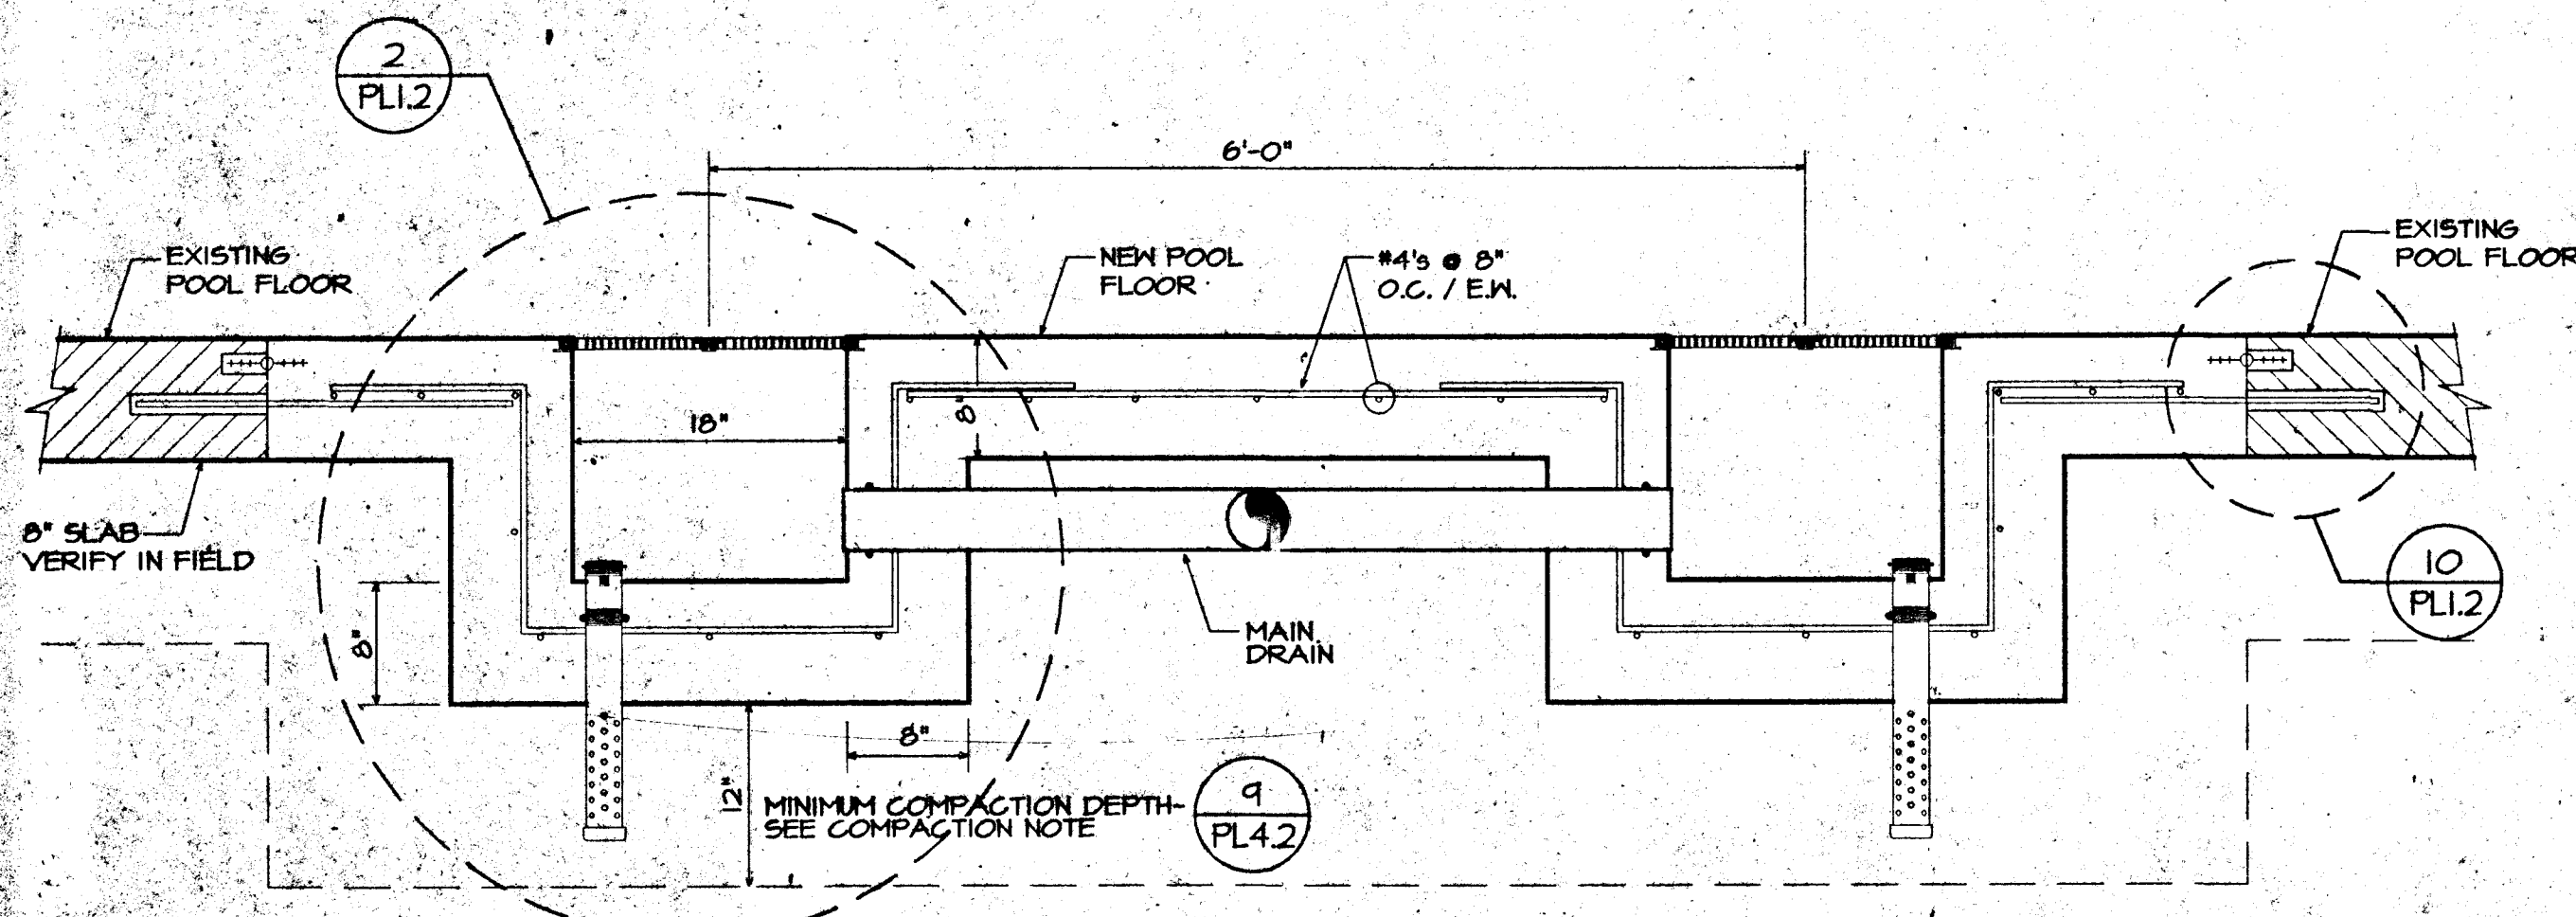

SCALE: 1"=1'-0"

PLI.2-10

PL1.2-11

SCALE: 1"=1'-0"


SCALE: NONE

- PIPING NOTES
REFER TO SPECIFICATION SECTION 13150 FOR DETAILS
1. PIPING:
- 1a. ALL PIPING SHALL BE IN ACCORDANCE WITH THE MICHIGAN STATE PLUMBING CODE AND MICHIGAN DEPARTMENT OF PUBLIC HEALTH CODE. THE A.S.T.M. DESIGNATION NUMBER D-1785, AND THE NSF SEAL FOR POTABLE WATER.
- 1b. ALL PIPING DESIGNED FOR 5"/SECOND MAXIMUM SUCTION, 10"/SECOND MAXIMUM PRESSURE, AND 3"/SECOND MAXIMUM GRAVITY.
- 1c. MAIN DRAIN PIPING SHALL CARRY 100% OF RECIRCULATION RATE AT A VELOCITY NOT TO EXCEED 3"/SECOND.
- 1d. ALL GUTTER AND INLET RETURN PIPING MUST BE LAID ON A GRADE SO IT WILL DRAIN TO THE SURGE TANK COMPLETELY BY GRAVITY. MAIN DRAIN LINE PIPING MUST BE LAID ON A GRADE SO:
- (A) ALL PIPING FROM BENEATH THE POOL TO THE ELEVATION CHANGE SHALL PITCH TO DRAIN TO THE POOL MAIN DRAIN SUMPS AND;
- (B) ALL PIPING FROM THE ELEVATION CHANGE TO THE SURGE TANK SHALL PITCH TO DRAIN TO THE SURGE TANK.
- IN ALL INSTANCES WHERE GRAVITY DRAINAGE IS NOT PROVIDED, THE CONTRACTOR SHALL INSTALL DRAIN VALVES SO THAT ALL LINES CAN BE DRAINED COMPLETELY TO SURGE TANK OR ANOTHER APPROVED LOCATION. DRAINAGE PLUGS SHALL BE PROVIDED IN THE PIPING SYSTEM TO ALLOW FOR DRAINING OF POOL PIPING. CONTRACTOR SHALL PROVIDE OPERATION AND DRAINING INSTRUCTIONS TO OWNER.
- 1e. ALL ELEVATIONS TO BE FIELD VERIFIED TO ALLOW FOR PROPER PITCH AND DRAINAGE. PITCH - APPROX. 1/10'-0". POOL CONTRACTOR SHALL MAKE EVERY EFFORT TO CURTAIL THE USE OF FITTINGS TO REDUCE HEAD.
- 1f. THIS DRAWING IS INTENDED FOR SCHEMATIC USE ONLY!! FINAL LOCATIONS SHALL BE FIELD VERIFIED WITH ALL OTHER TRADES, BY CONTRACTOR.
- 1g. CONTRACTOR SHALL COORDINATE ALL WORK WITH ARCHITECTURAL, MECHANICAL, ELECTRICAL AND STRUCTURAL DRAWINGS.
2. DRAINS:
- 2a. ALL DRAIN FITTINGS TO CARRY 100% OF RECIRCULATION RATE AT A VELOCITY NOT TO EXCEED 1.5"/SECOND THROUGH THE CLEAR AREA OF THE GRATE.
- 2b. SURGE TANK DRAIN LINE, SURGE TANK OVERFLOW LINE, TO DISCHARGE TO SEWER WITH MINIMUM 6" AIR GAP.
3. COMPOUND GAUGES:
- 3a. COMPOUND GAUGES TO BE INSTALLED ON ALL PUMP DISCHARGES.
4. VALVES:
- 4a. PROVIDE BACKWATER VALVES & GEAR OPERATED SUB-SURFACE BUTTERFLY VALVES WITH VALVE EXTENSION FOR SURGE TANK DRAIN LINES.
- 4b. EACH VALVE SHALL HAVE A PERMANENT IDENTIFYING LABEL OR TAG ATTACHED TO IT. THE SEQUENCE OF OPERATION, BRIEFLY STATED, SHALL BE PROMINENTLY DISPLAYED.
5. HEATER:
- 5a. FURNISH AND INSTALL THERMOMETERS (80-240 DEGREE F WITH 2 DEGREE GRADUATIONS) IN INLET AND OUTLET PIPING TO HEATER AND DOWNSTREAM IN THE BLENDED WATER SYSTEM. PIPE PRESSURE RELIEF VALVE WITHIN 6' OF FLOOR. FURNISH AND INSTALL BYPASS VALVE AND ISOLATION VALVES FOR INLET AND OUTLET PIPING.

PIPING NOTES PL2.0-2

- GENERAL NOTES:
1. THIS DRAWING IS FOR SCHEMATIC USE ONLY.
2. ARROWS DENOTE DIRECTION OF FLOW.
3. SEE CIVIL DRAWINGS FOR CIVIL PIPING.
- SECTION 13150 CONTRACTOR SHALL:
4. VERIFY FLUME FOUNDATION LOCATIONS WITH SECTION 13165 CONTRACTOR & COORDINATE PIPING.
5. COORDINATE ALL PIPING & EMBEDMENTS WITH ALL AFFECTED TRADES.
6. SEE 4/PL1.2 FOR REINFORCEMENT @ PIPE PENETRATIONS.
7. ALL CONNECTIONS & HANGERS IN THE SURGE TANK SHALL BE STAINLESS STEEL.
8. PROVIDE WINTERIZING/DRAINING INSTRUCTIONS TO THE OWNER.
9. STAINLESS STEEL GUTTER SHOP DRAWINGS AND HYDRAULIC CALCULATIONS TO BE SUBMITTED TO THE M.D.P.H. BY THE CONTRACTOR FURNISHING THE GUTTER.
10. PIPES ARE SPREAD OUT FOR CLARITY, THEY CAN BE "STACKED" AT DIFFERENT ELEVATIONS TO NARROW THE TRENCH.
11. CALCULATE WALL INLET ORIFICE SIZES, FLOW & VELOCITY.

GENERAL PIPING NOTES PL2.0-3

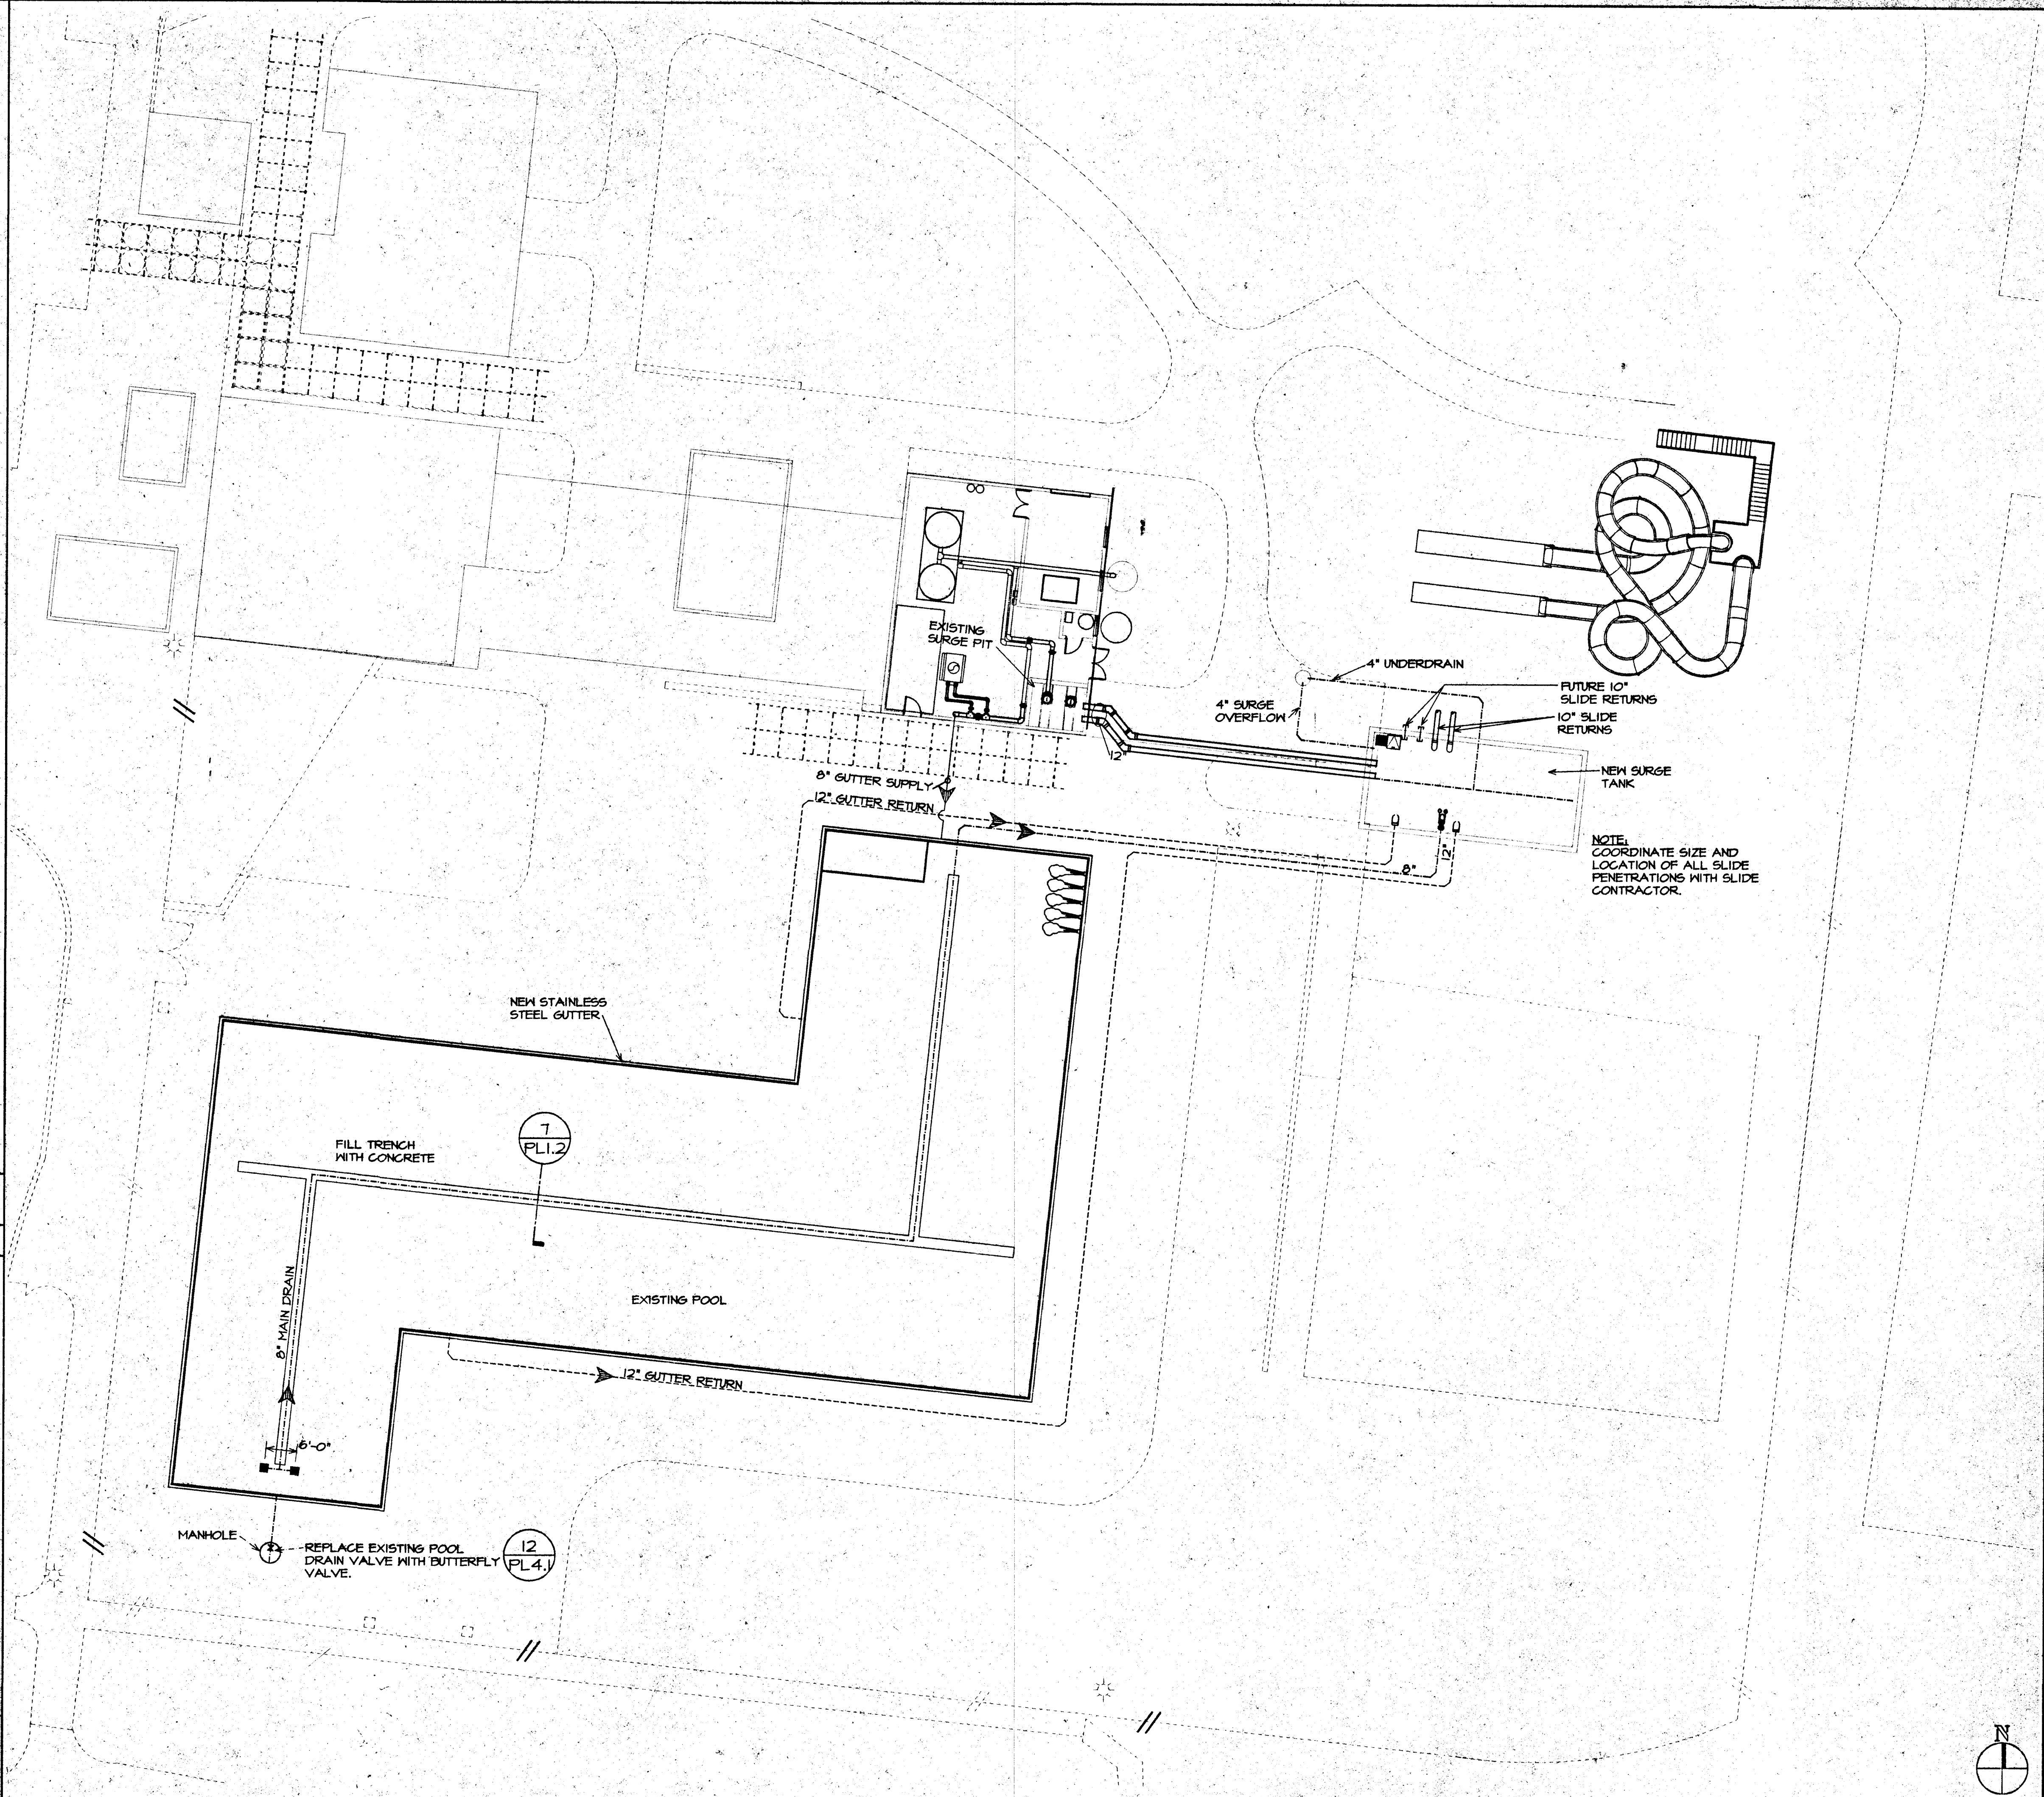

POOL PIPING PLAN PL2.0-1

WATER TECHNOLOGY, INC.
10000 Woodward Avenue / PO Box 614
Ann Arbor, Michigan 48106
Tel: (313) 662-5070 Fax: (313) 662-5070

DATE: 7/18/96
REVISIONS:









MITCHELL & MOUAT ARCHITECTS, INC.
120 1/2 W. Washington
Ann Arbor, Michigan 48104
(313) 662-5070 Fax: (313) 662-6190



CITY OF ANN ARBOR PARKS AND RECREATION
Fuller Park Pool

POOL PIPING PLAN

PL2.0

SCALE: 1/8"=1'-0"

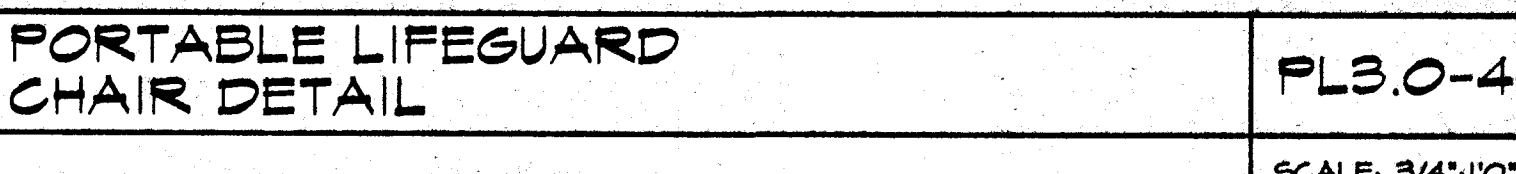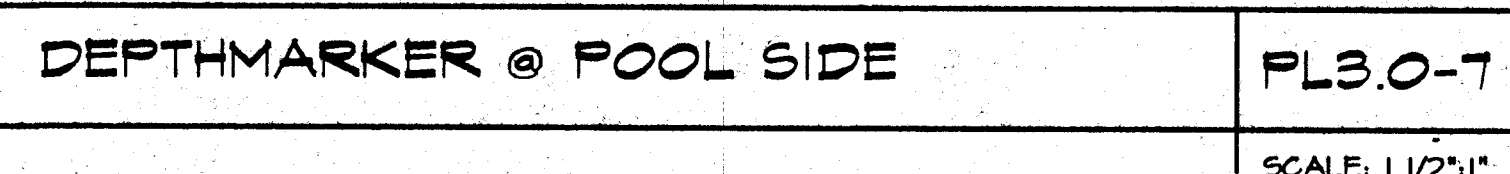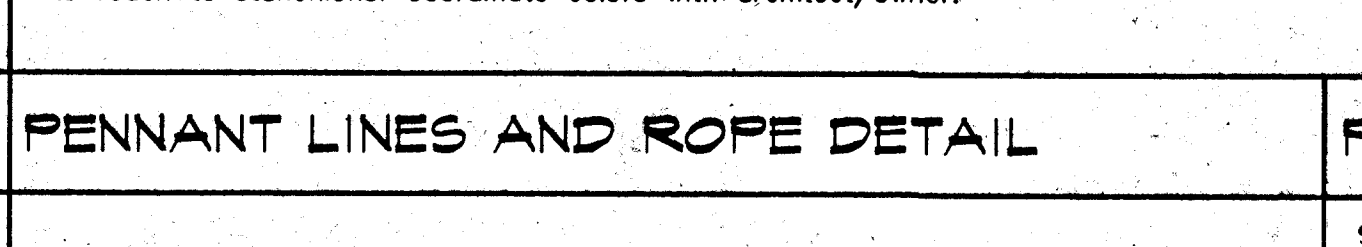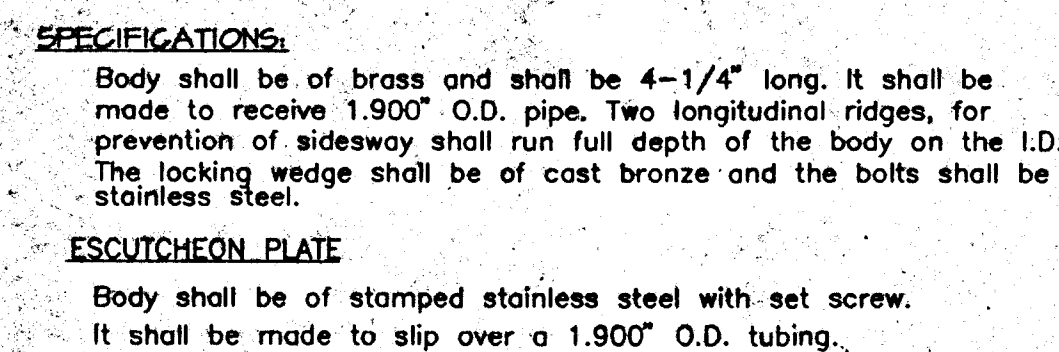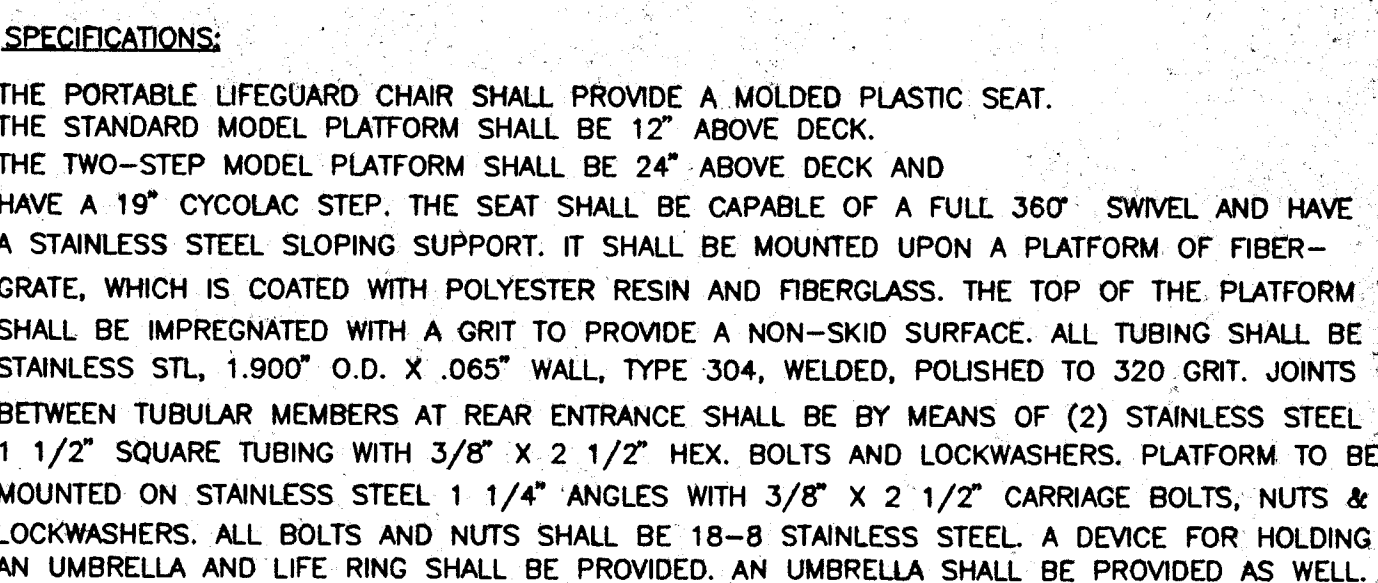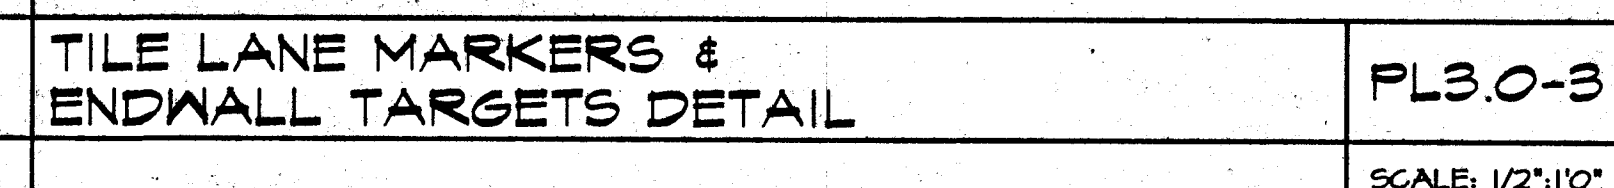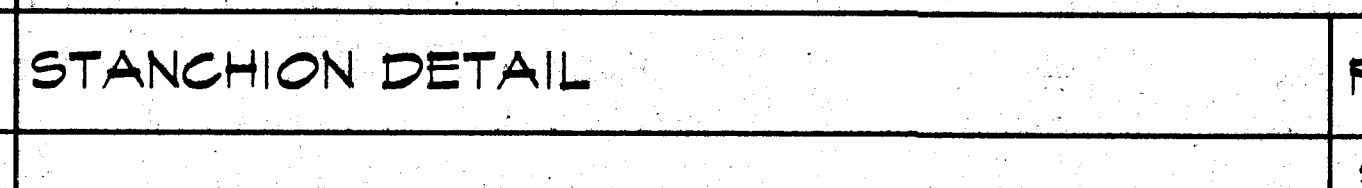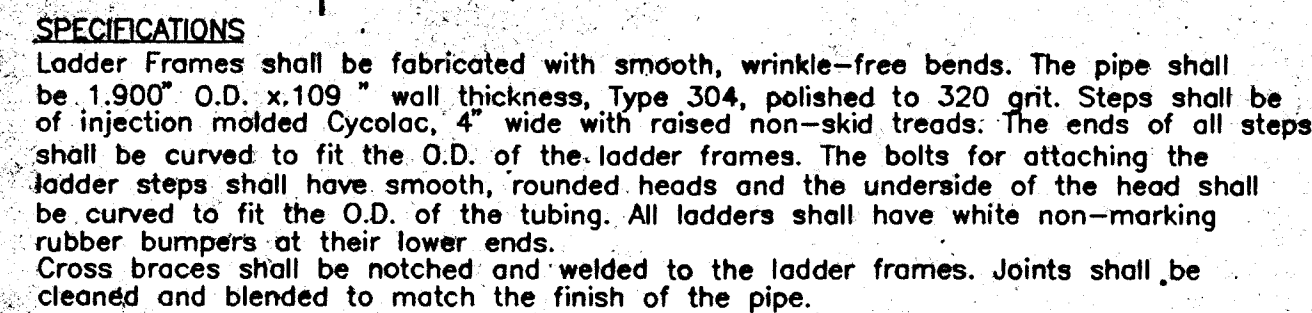

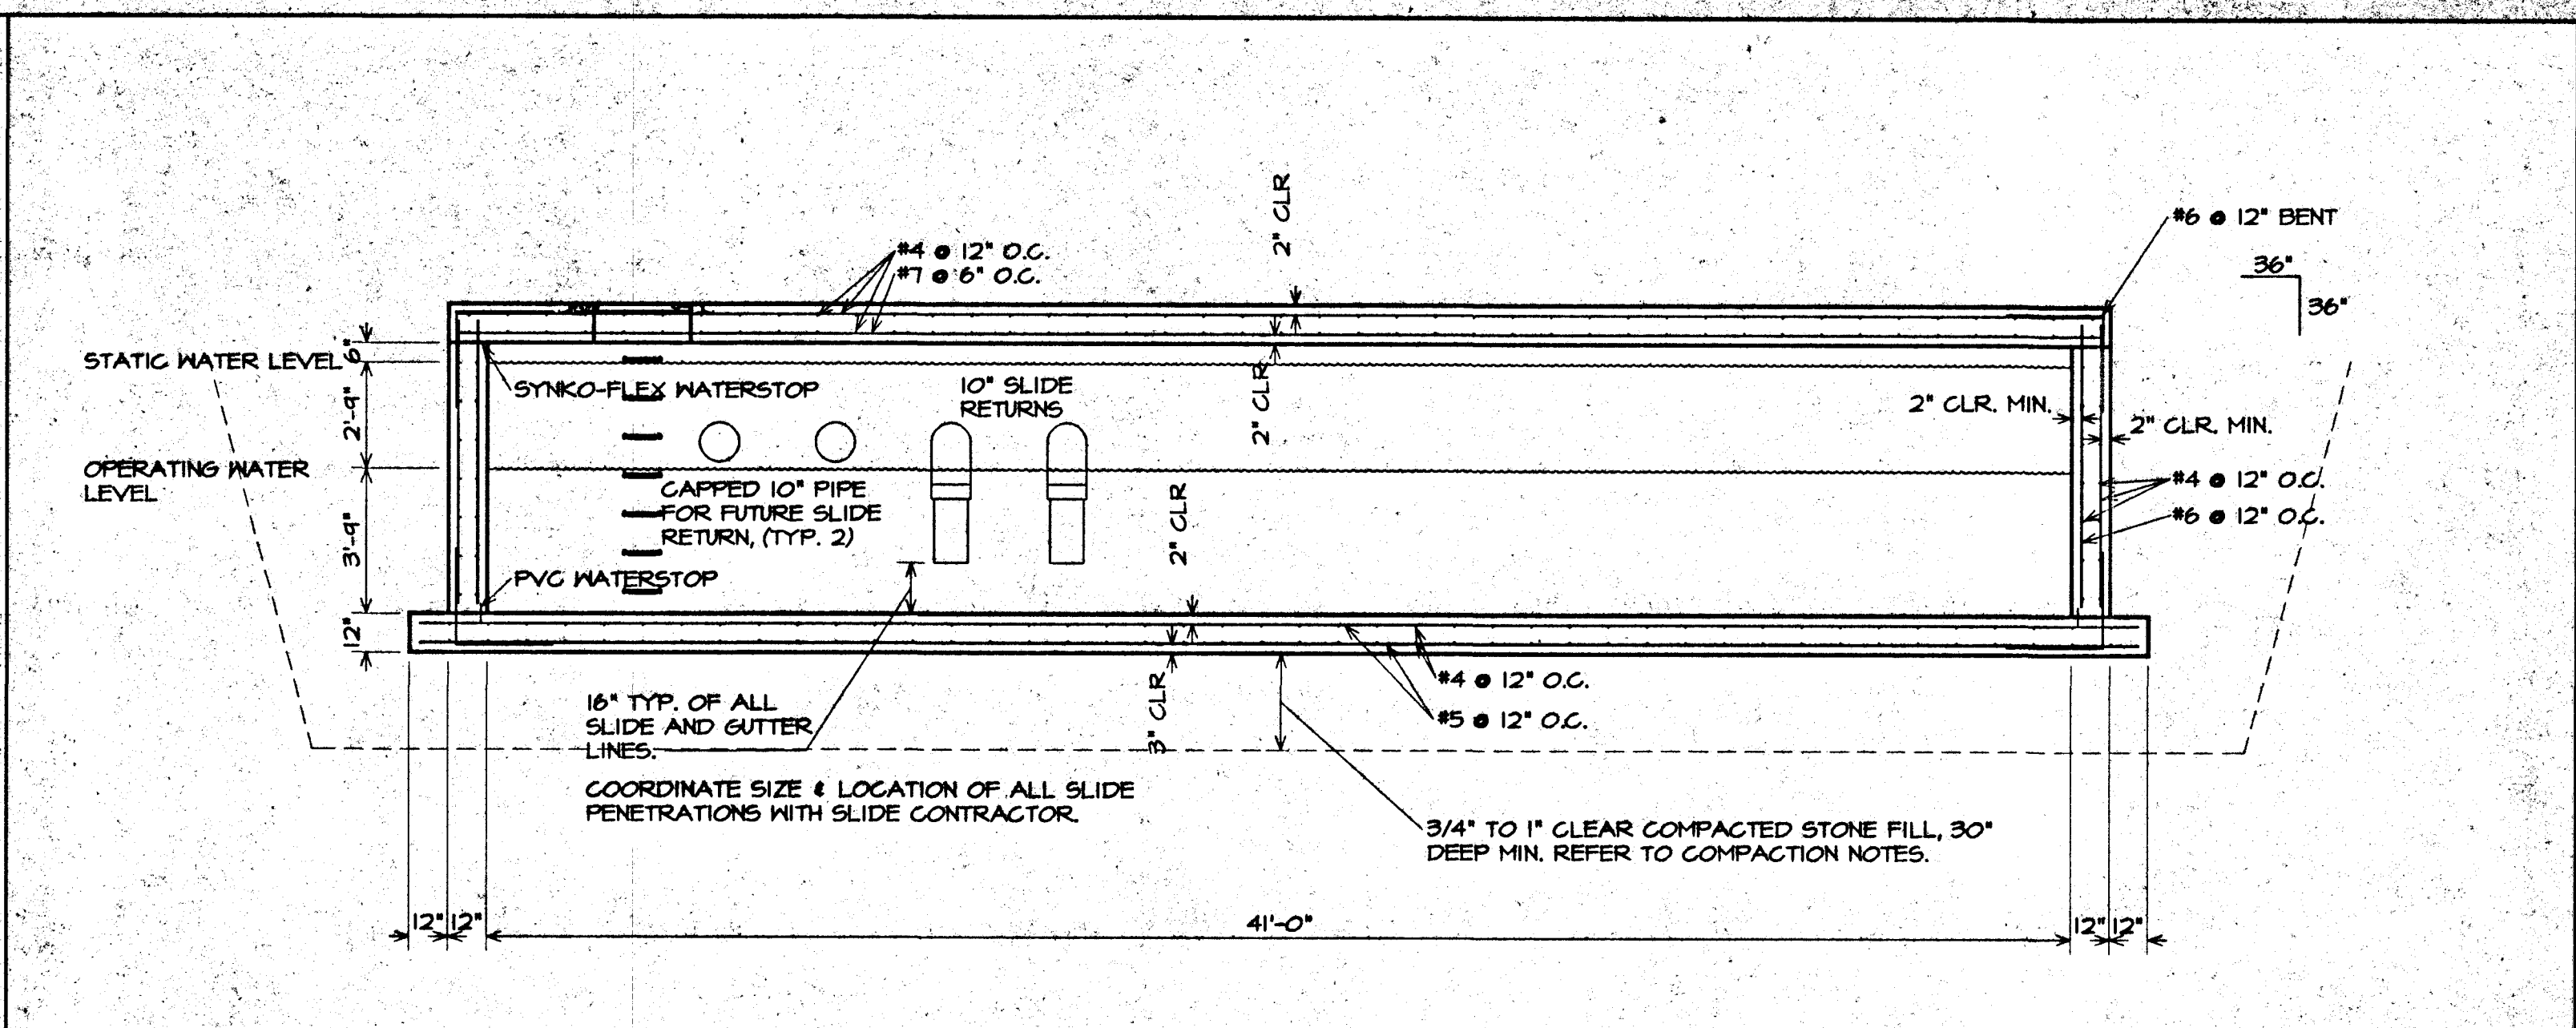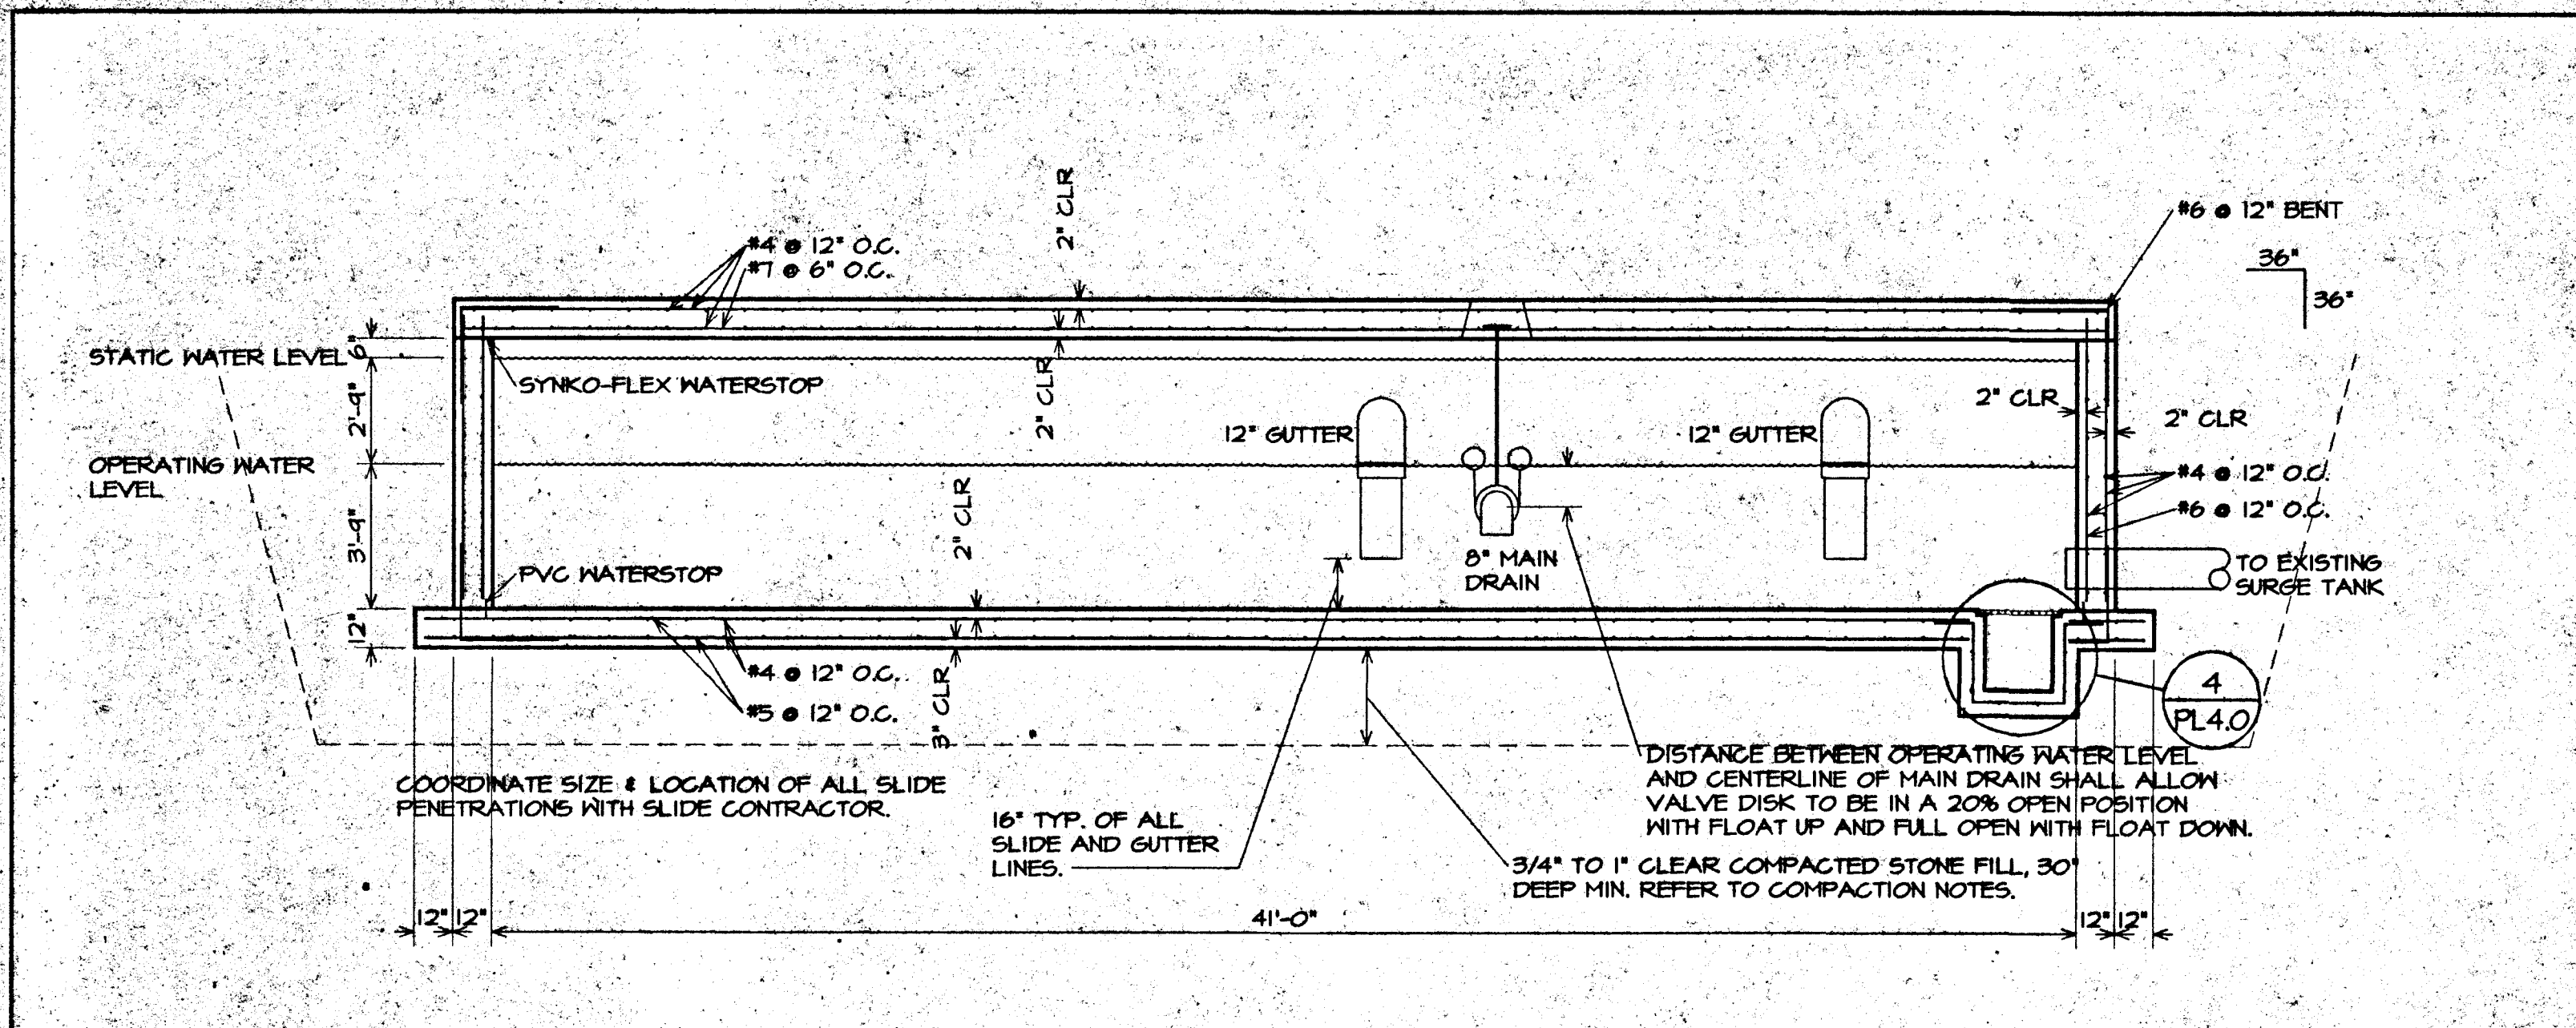

SURGE TANK SECTION PL4.0-A
SCALE: 1/4"=1'0"

SURGE TANK SECTION PL4.0-B
SCALE: 1/4"=1'0"

ACTIVITY & PLUNGE POOL EQUIPMENT LIST

KEY	EQUIPMENT	QNTY	DESCRIPTION
1	FILTRATION PUMP:	1	VERTILINE, VERTICAL TURBINE, BRONZE FITTED EPOXY COATED COLUMN, VLB HEAD, 14KHM BOWL, 30 HP, 230/460 VOLT, 3 PHASE, 1750 RPM, 1200 GPM @ 70' TDH. PROVIDE WITH ANTI-VORTEX SECONDARY STAINLESS STEEL STRAINER AND PRIMARY STAINLESS STEEL STRAINER.
2	CHEMICAL CONTROLLER:	1	STRANTRON, SYSTEM FOUR, CONTINUOUS MONITORING AND CONTROL, 0.0 TO 14.0 PH RANGE, 0.0 TO 20.0 CHLORINE RANGE, 1 - 1000 Mv ORP RANGE, WITH WSRK SAMPLE STREAM ASSEMBLY.
3	HEATER:	1	TELEDYNE LAARS, #16701, 1,670,000 BTU (INDOOR, NATURAL GAS, 1 1/2" GAS CONNECTION, 2 1/2" WATER CONNECTIONS, 18" DIAMETER FLUE. PROVIDE WITH A.S.M.E. LABEL, RELIEF VALVE, FLOW SWITCH, SAFETY DEVICE PACKAGE PER MICHIGAN CODE.
4	pH SYSTEM:	1	STRANTRON, CO2-6 DUAL TANK PRESSURE REGULATOR WITH CO2-3 FEED UNIT AND TWO HEATING UNITS. PROVIDE MAZZEI #878 VENTURI, BULK CO2 CYLINDERS FURNISHED BY OWNER. CONTRACTOR TO RESTRAIN TANK WITH STAINLESS STEEL TANK PER CODE.
	THERMOMETERS:	3	TREXICE, A40 SERIES, 9" SCALE.


NOTE: CURRENT CHARACTERISTICS MAY VARY. THE 13150 CONTRACTOR SHALL VERIFY AVAILABLE VOLTAGE BEFORE ORDERING PUMP MOTORS.

MINIMUM REQUIRED SUPPORT SPACING (IN FEET)

PVC PIPE

NOM. PIPE SIZE (in)	Schedule 40					Schedule 80				
	60	80	100	120	140	60	80	100	120	140
1/2	4-1/2	4-1/2	4	2-1/2	2-1/2	5	4-1/2	4-1/2	3	2-1/2
3/4	5	4-1/2	4	2-1/2	2-1/2	5-1/2	5	4-1/2	3	2-1/2
1	5-1/2	5	4-1/2	3	2-1/2	6	5-1/2	5	3-1/2	3
1-1/4	5-1/2	5-1/2	5	3	3	6	6	5-1/2	3-1/2	3
1-1/2	6	5-1/2	5	3-1/2	3	6-1/2	6	5-1/2	3-1/2	3-1/2
2	6	5-1/2	5	3-1/2	7	7	6-1/2	6	4	3-1/2
2-1/2	7	6-1/2	6	4	3-1/2	7-1/2	7-1/2	6-1/2	4-1/2	4
3	7	7	6	4	3-1/2	8	7-1/2	7	4-1/2	4
4	7-1/2	7	6-1/2	4-1/2	4	9	8-1/2	7-1/2	5	4-1/2
6	8-1/2	8	7-1/2	5	4-1/2	10	9-1/2	9	6	5
8	9	8-1/2	8	5	4-1/2	11	10-1/2	9-1/2	6-1/2	5-1/2
10	10	9	8-1/2	5-1/2	5	12	11	10	7	6
12	11-1/2	10-1/2	9-1/2	6-1/2	5-1/2	12	11	10	7	6


EQUIPMENT LIST PL4.0-2 **POOL PIPE SUPPORT NOTE** PL4.0-3

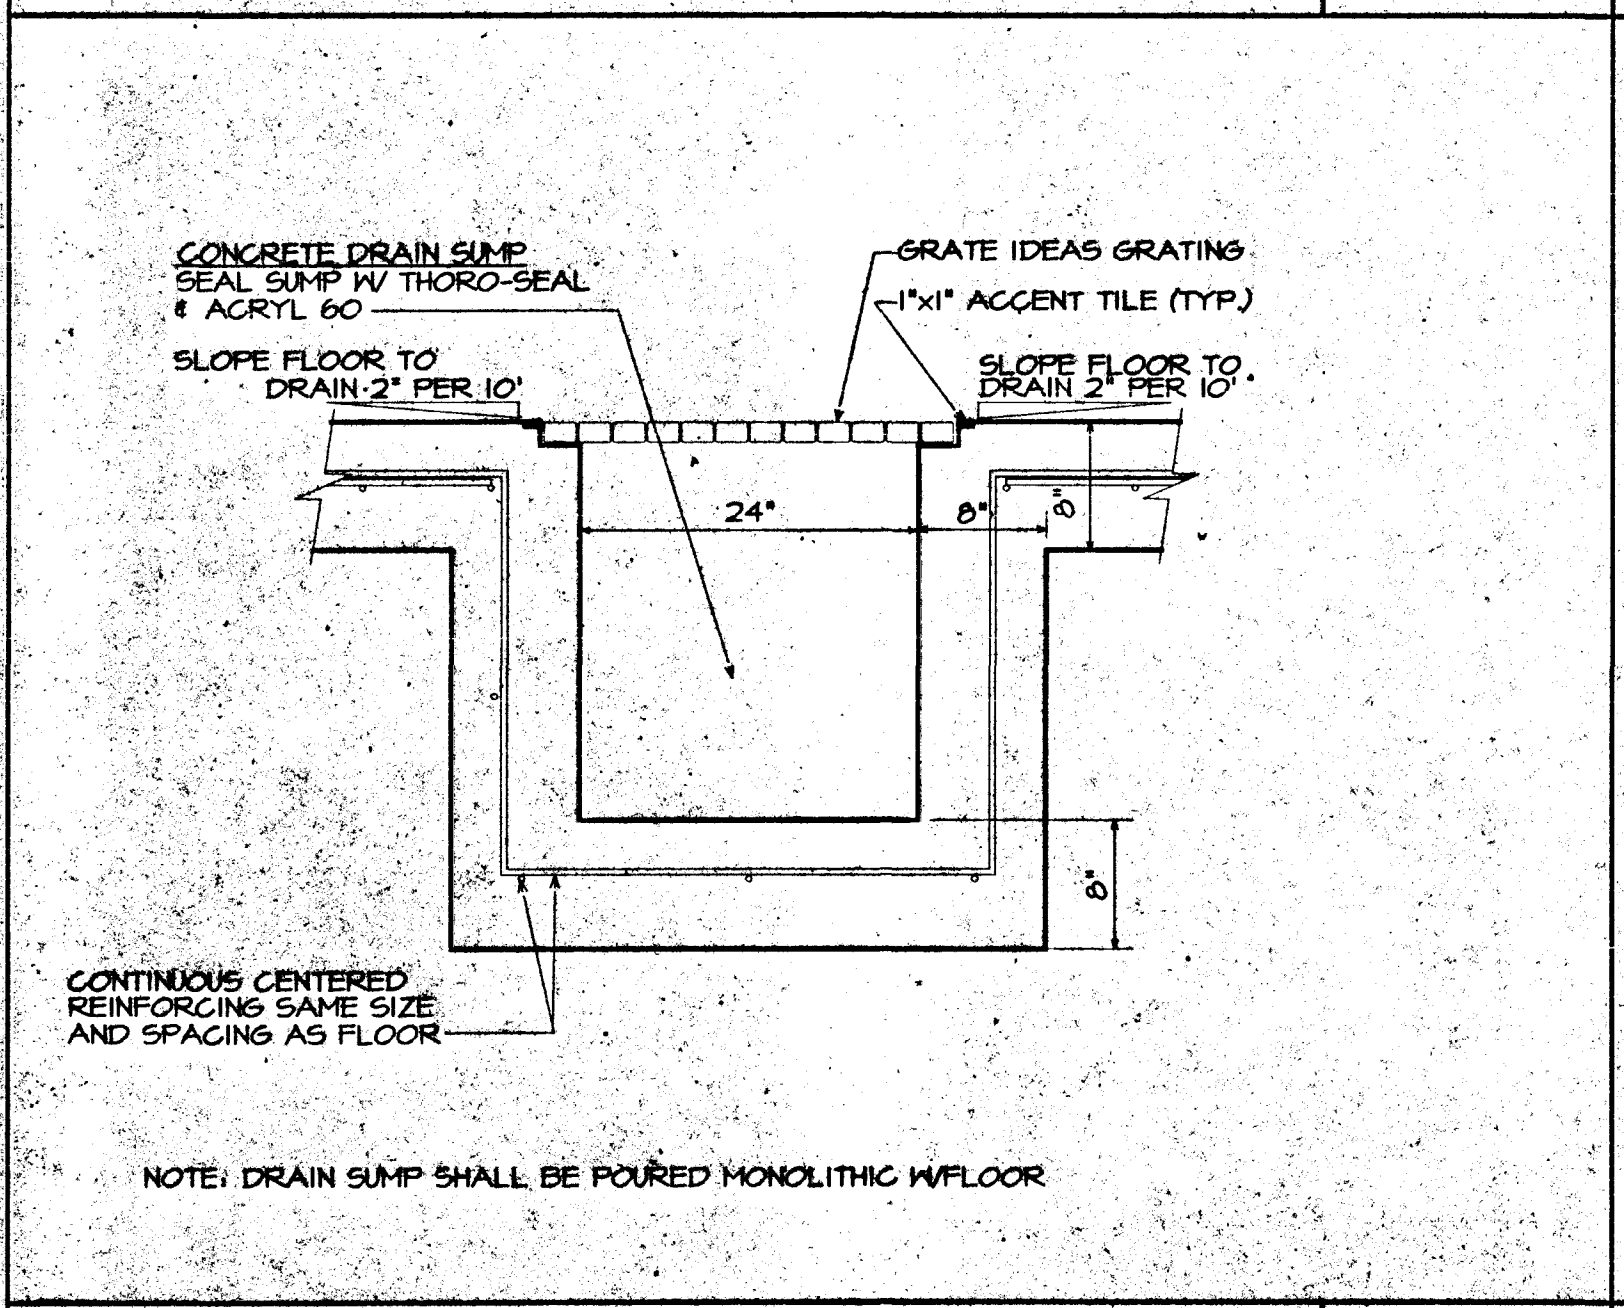

POOL PIPE SUPPORT NOTE


NOTE: DRAIN SUMP SHALL BE POURED MONOLITHIC W/FLOOR

SURGE TANK SUMP DETAIL PL4.0-4
SCALE: 1"=1'0"

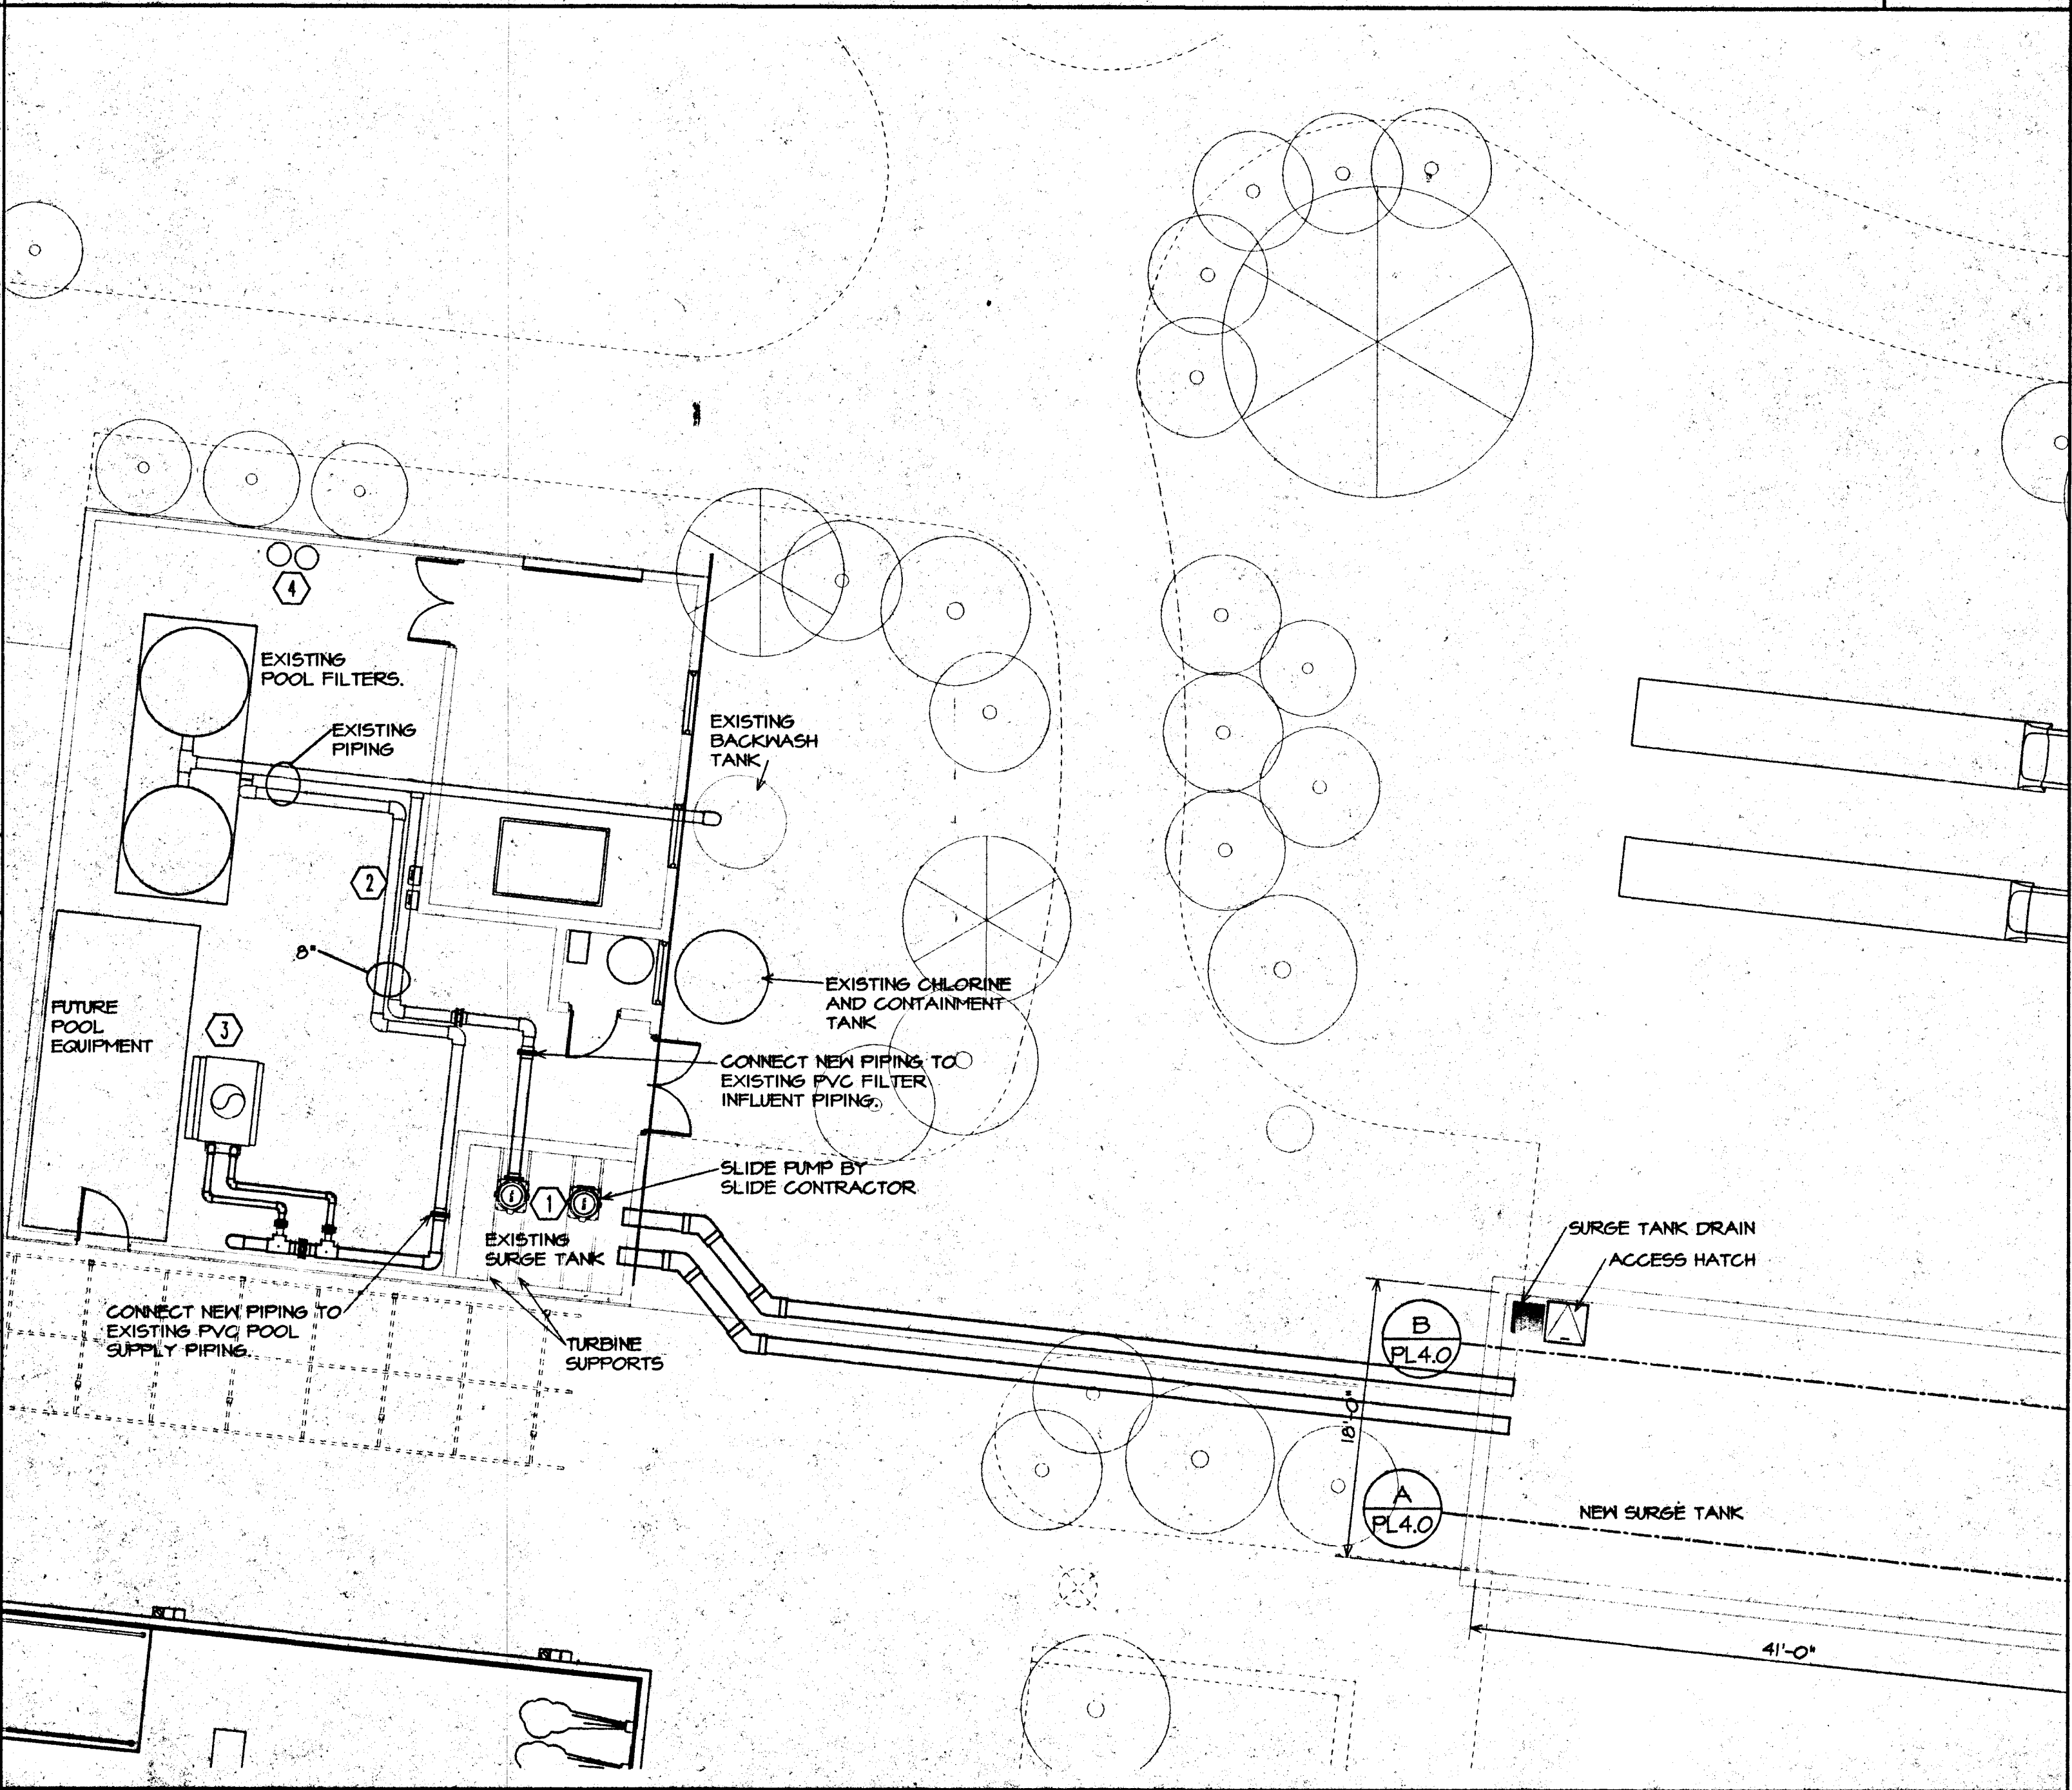

MECHANICAL ROOM PLAN PL4.0-1
SCALE: 1/8"=1'0"


THIS BOX NOT USED

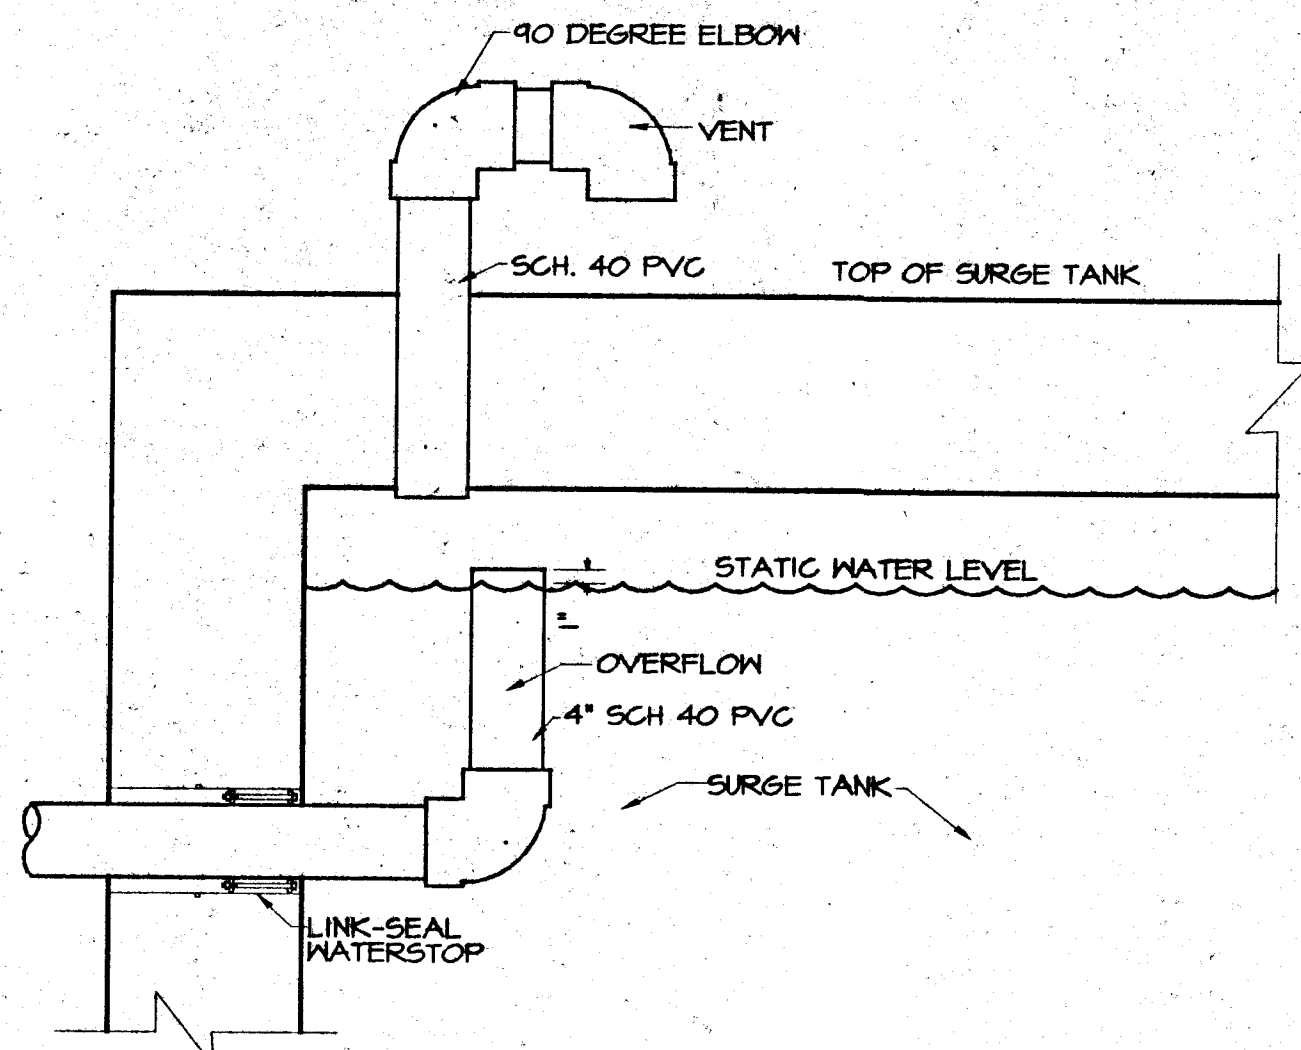

PL4.1-1 SURGE TANK AIR VENT AND OVERFLOW DETAIL

PL4.1-2


SCALE: NONE

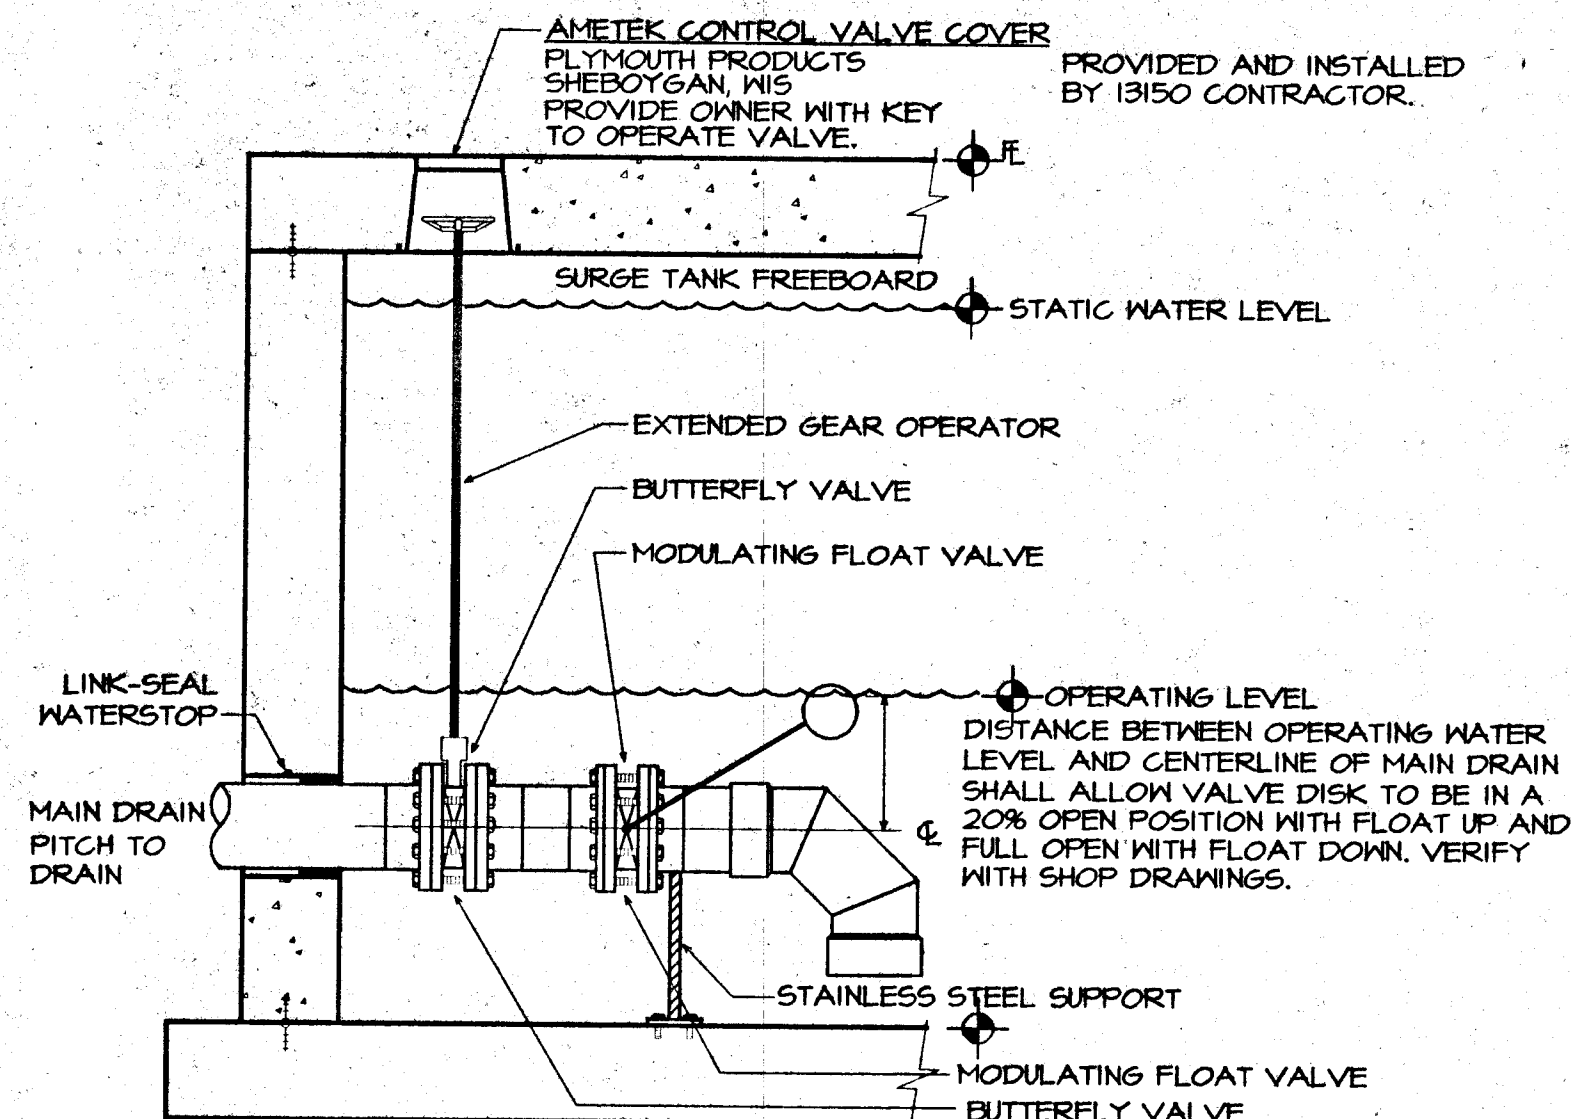

MAIN DRAIN PENETRATION DETAIL

PL4.1-3


SCALE: NONE

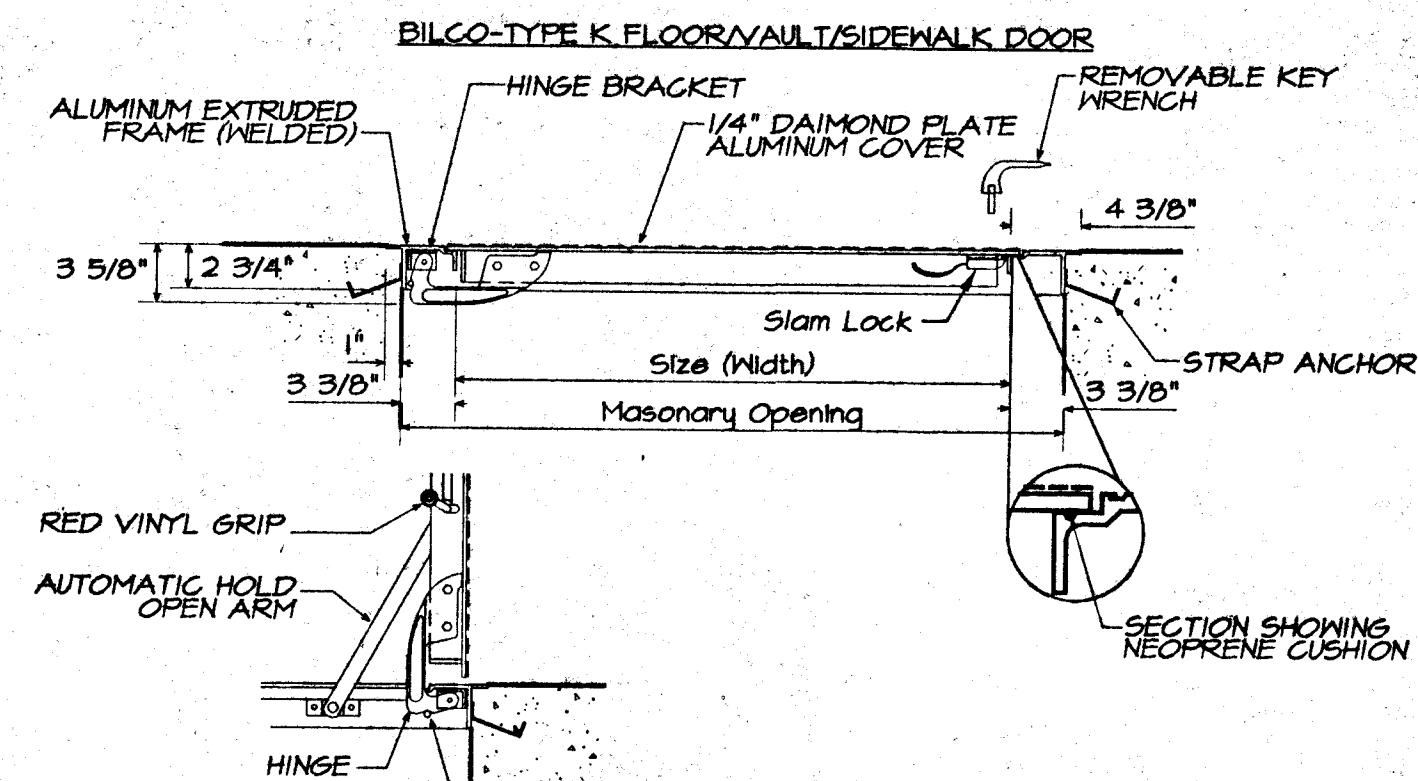

ACCESS HATCH DETAIL

PL4.1-4


SCALE: NONE

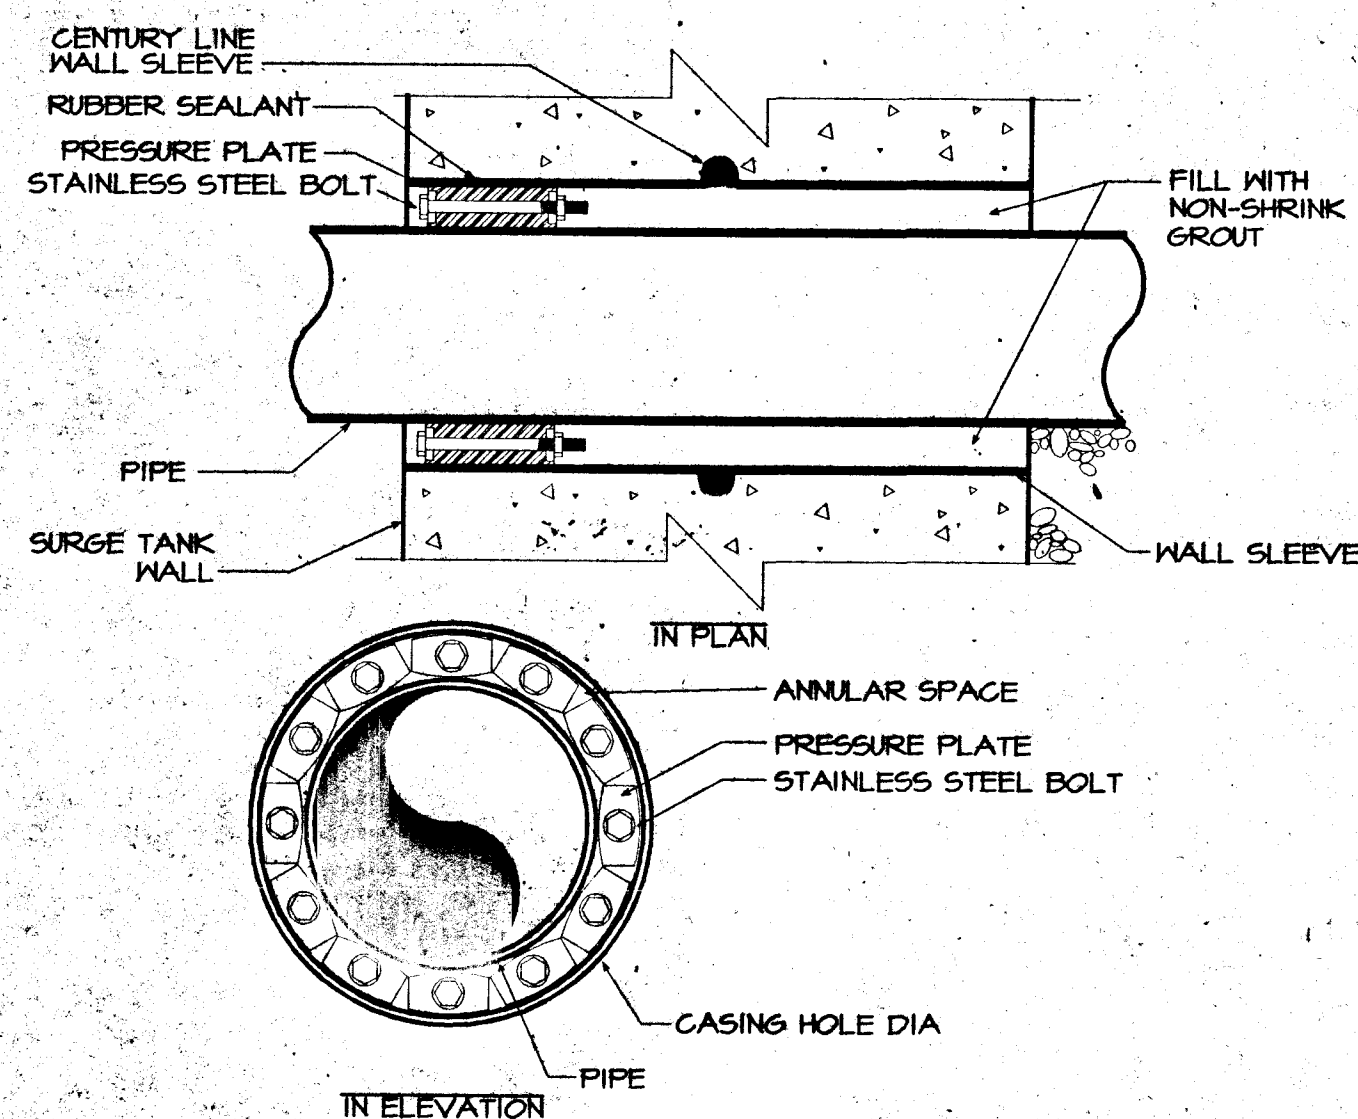

WALL SLEEVE / LINK SEAL DETAIL

PL4.1-5


SCALE: NONE

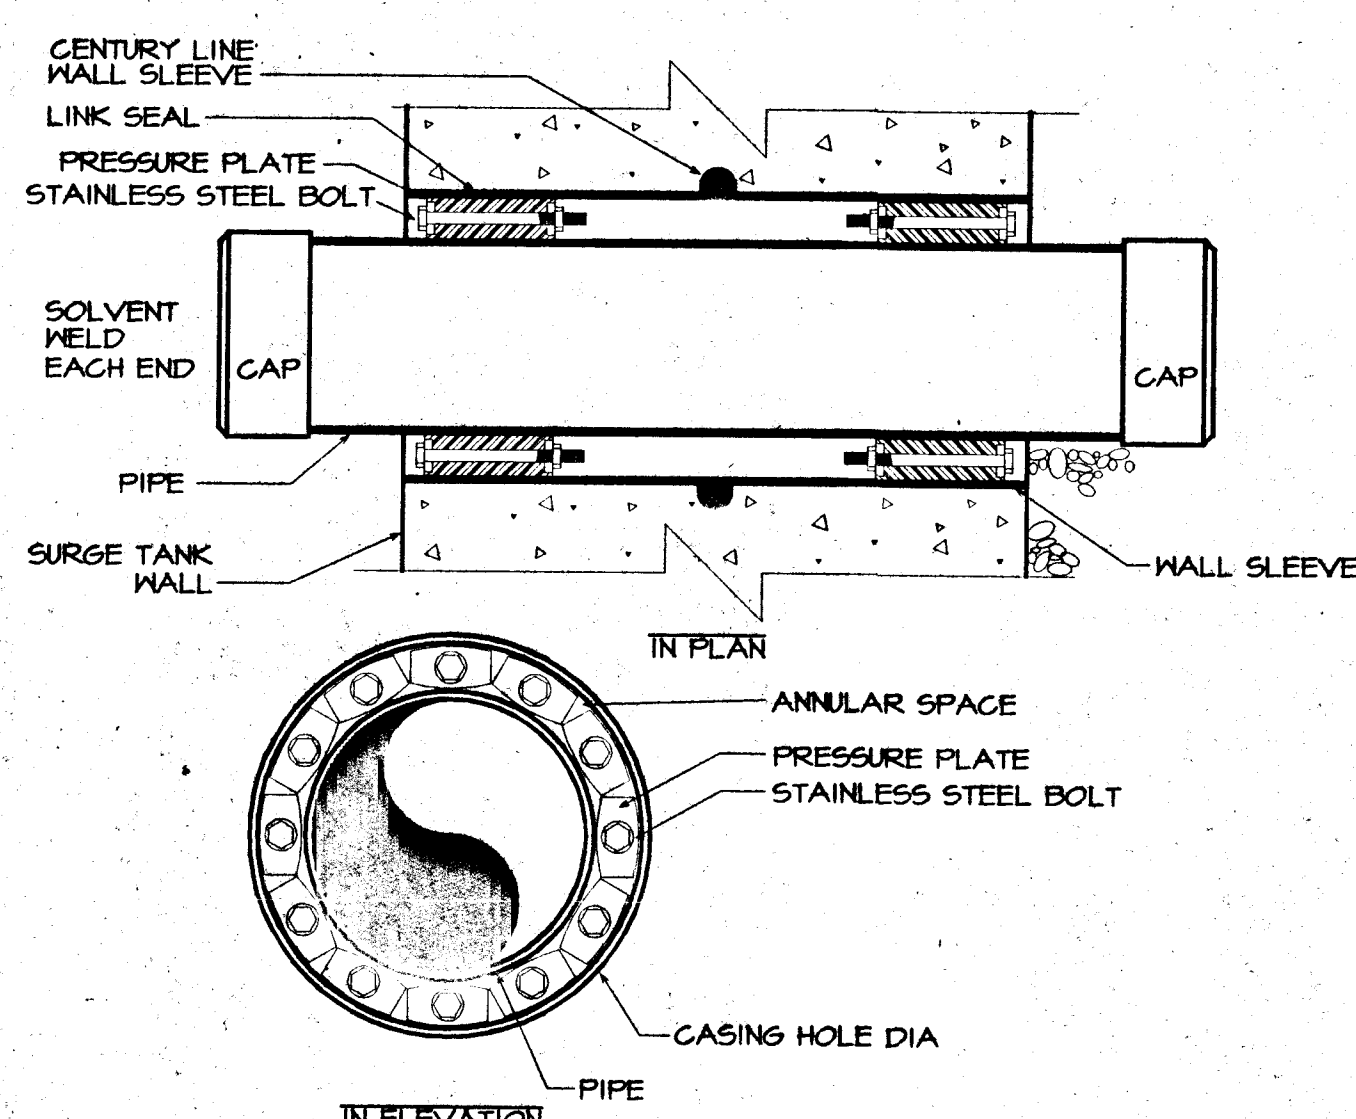

WALL SLEEVE W/CAPS

PL4.1-6


SCALE: NONE

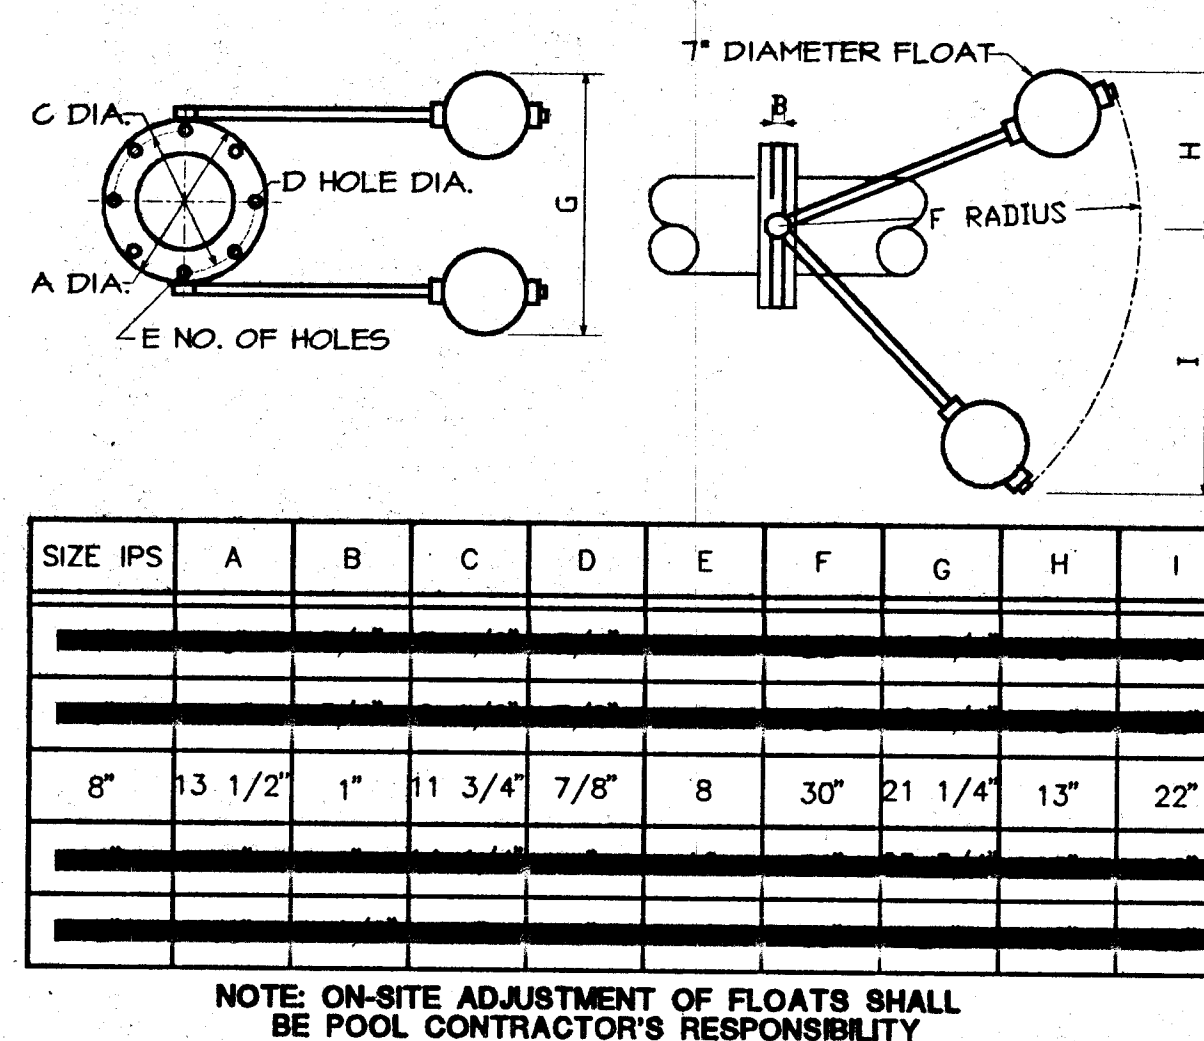

MAIN DRAIN FLOAT VALVE DETAIL

PL4.1-7


SCALE: NONE

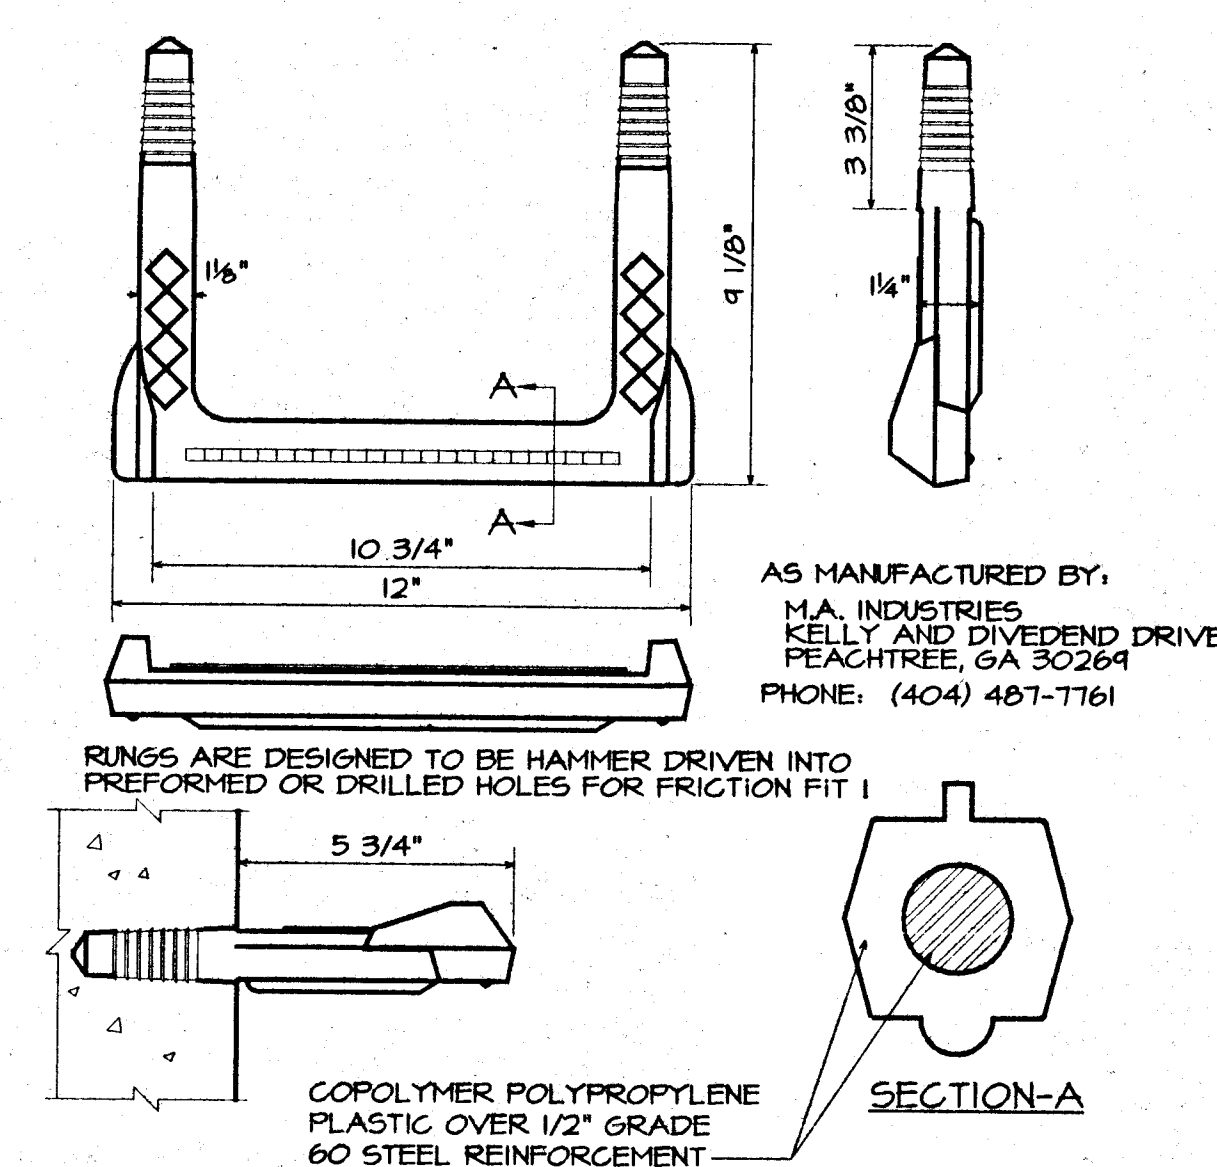

SUBMERGED SERVICE ACCESS RUNG DETAIL

PL4.1-8










SCALE: NONE

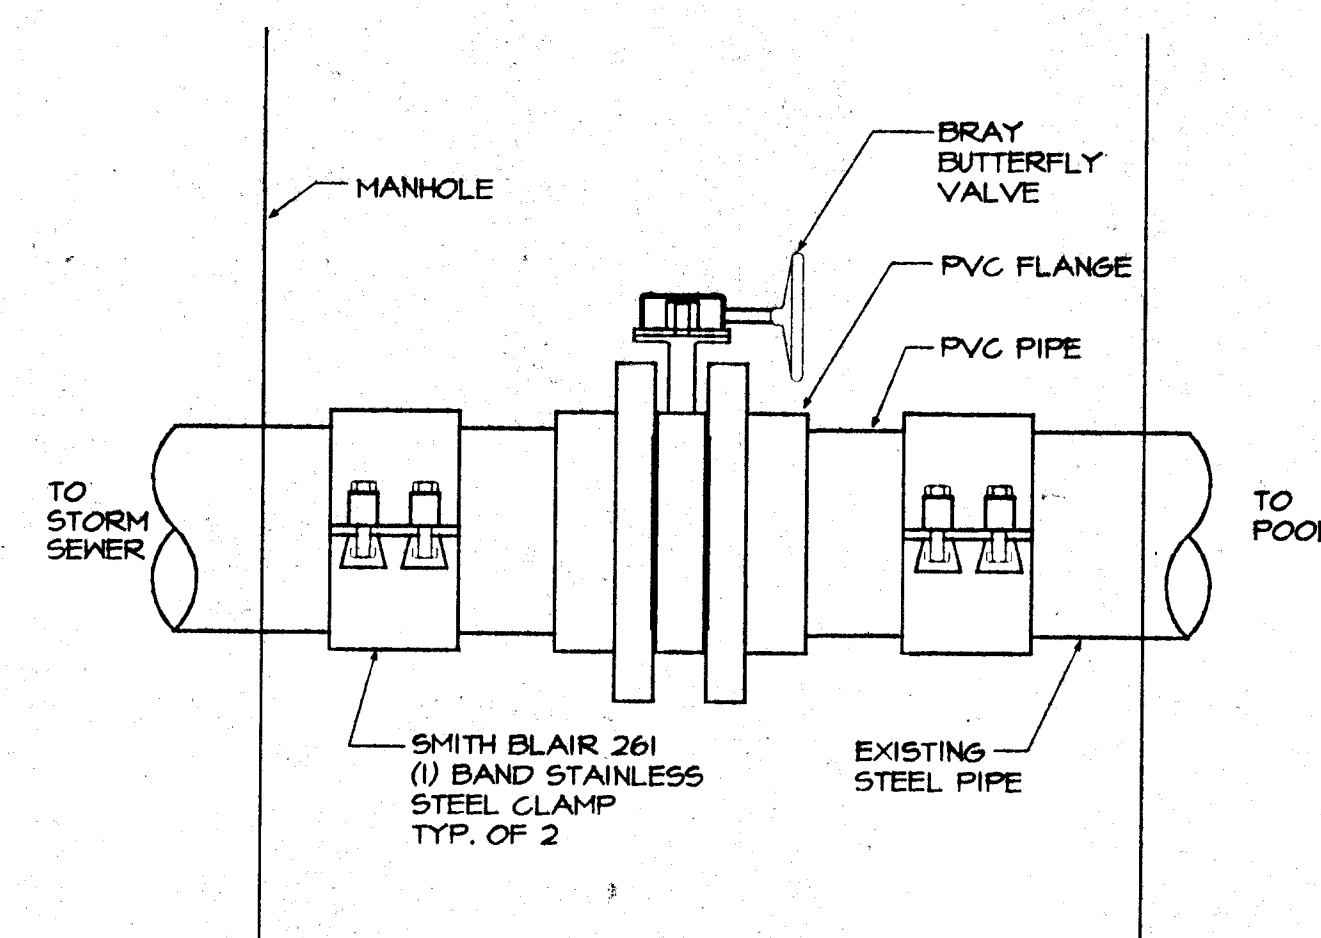


POOL DRAIN VALVE DETAIL

PL4.1-12

SCALE: NONE

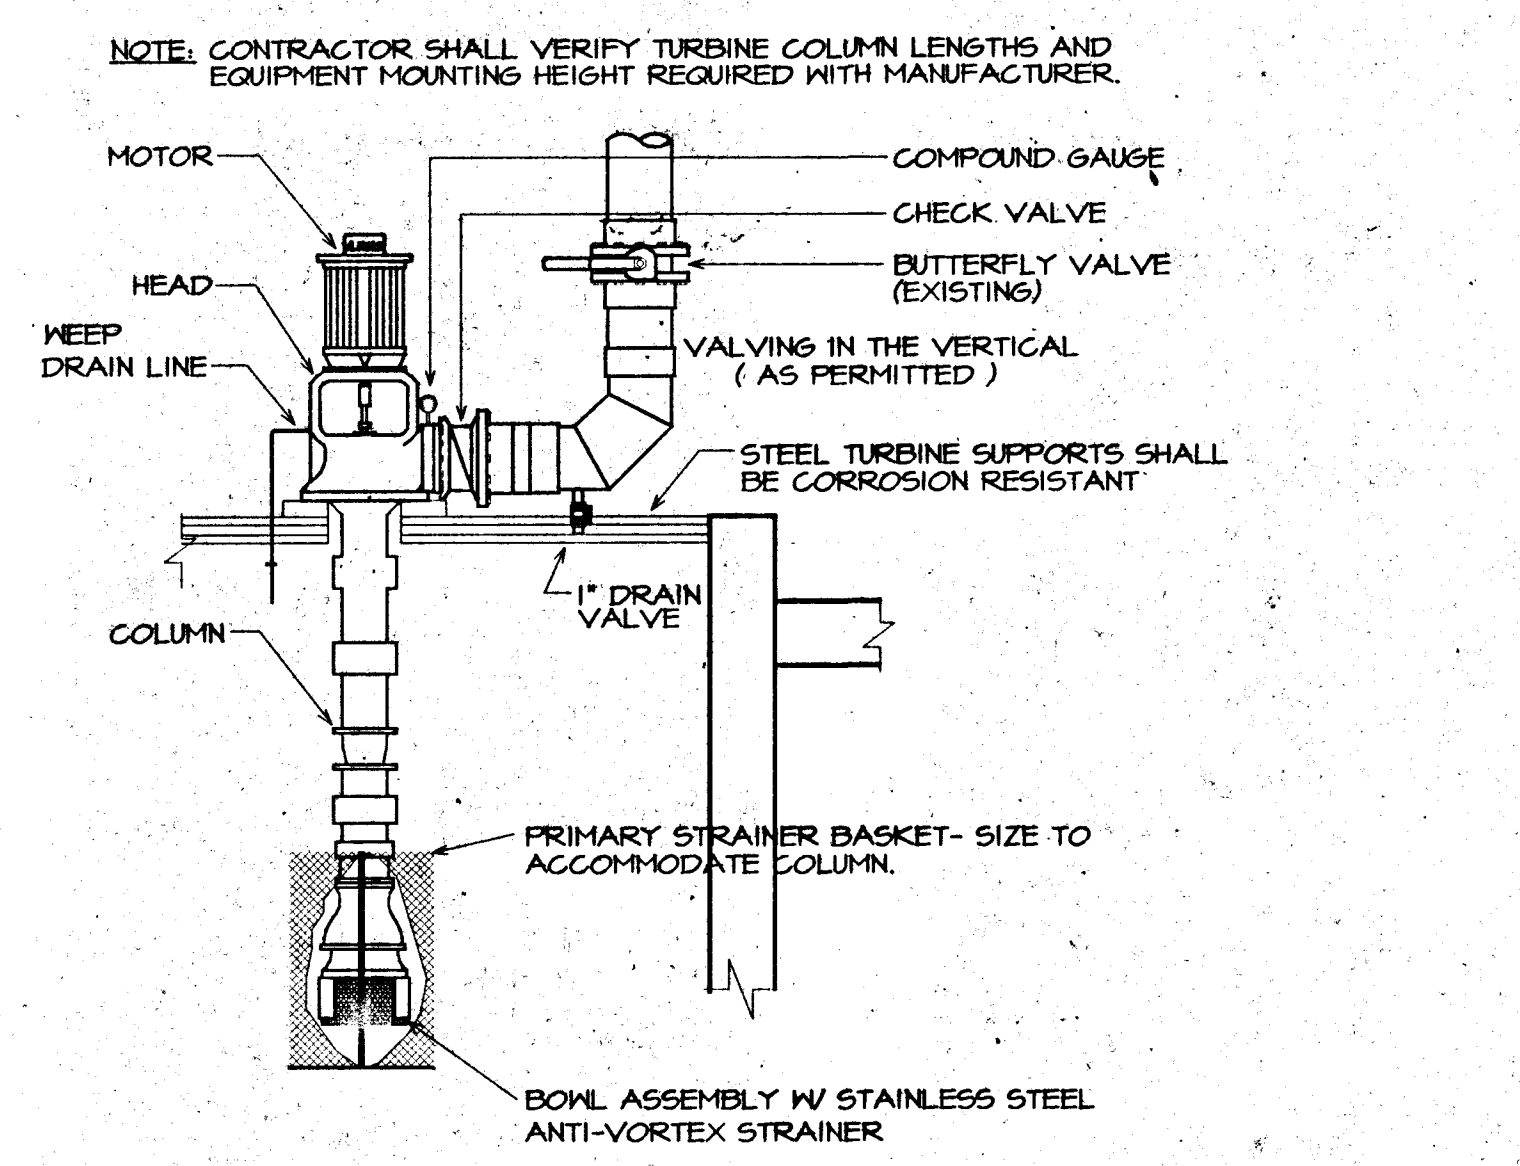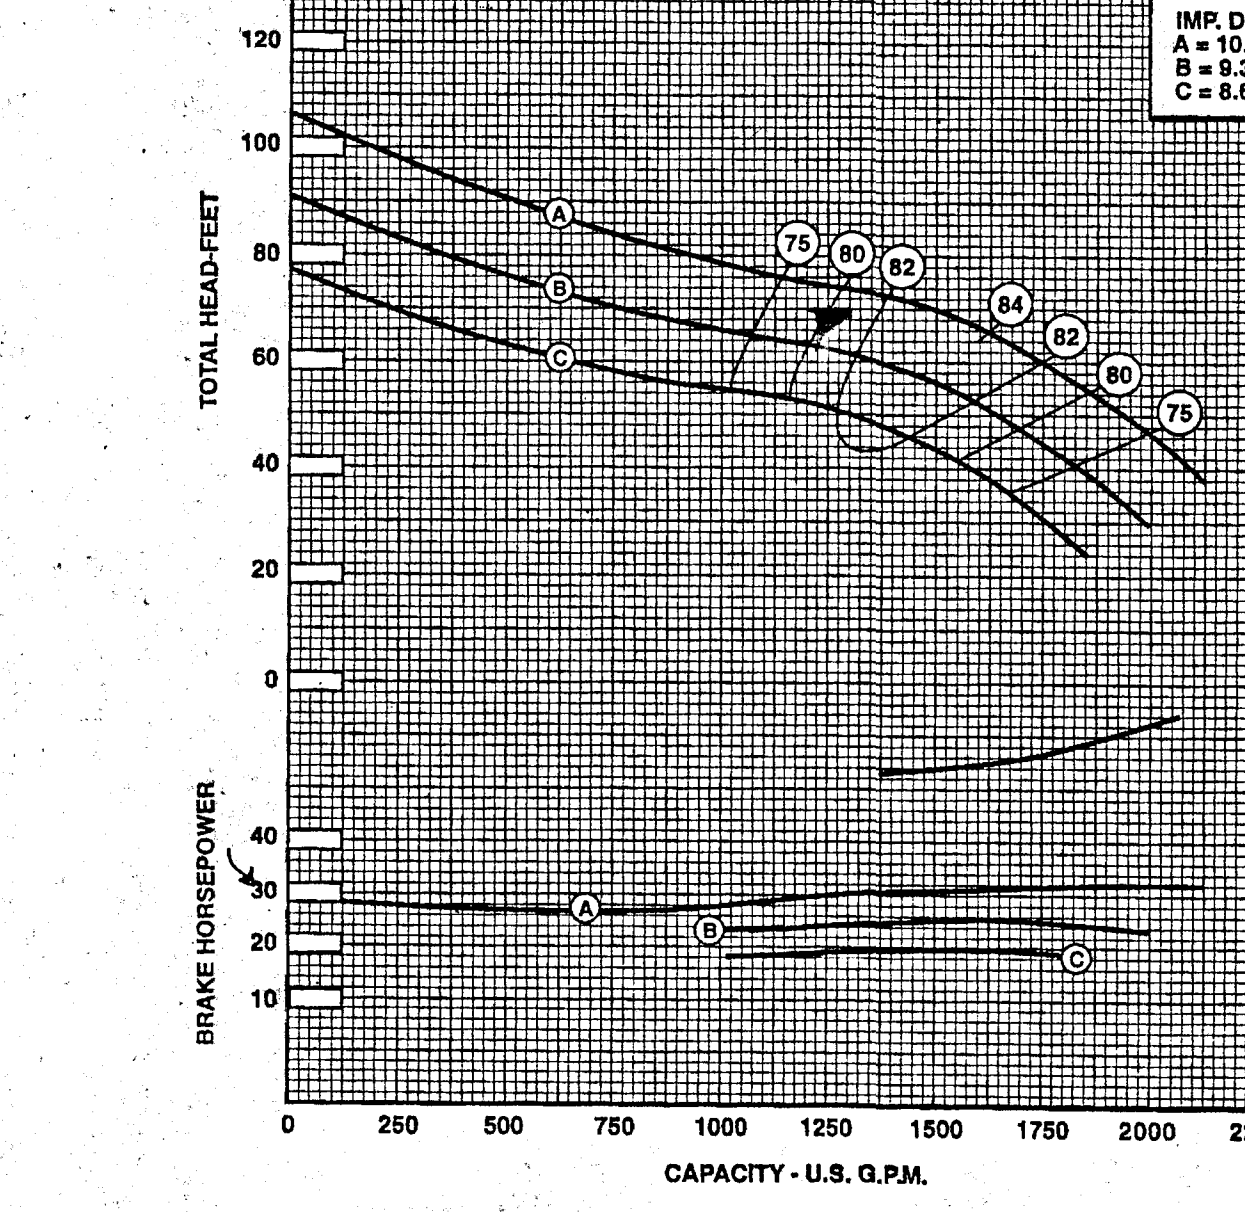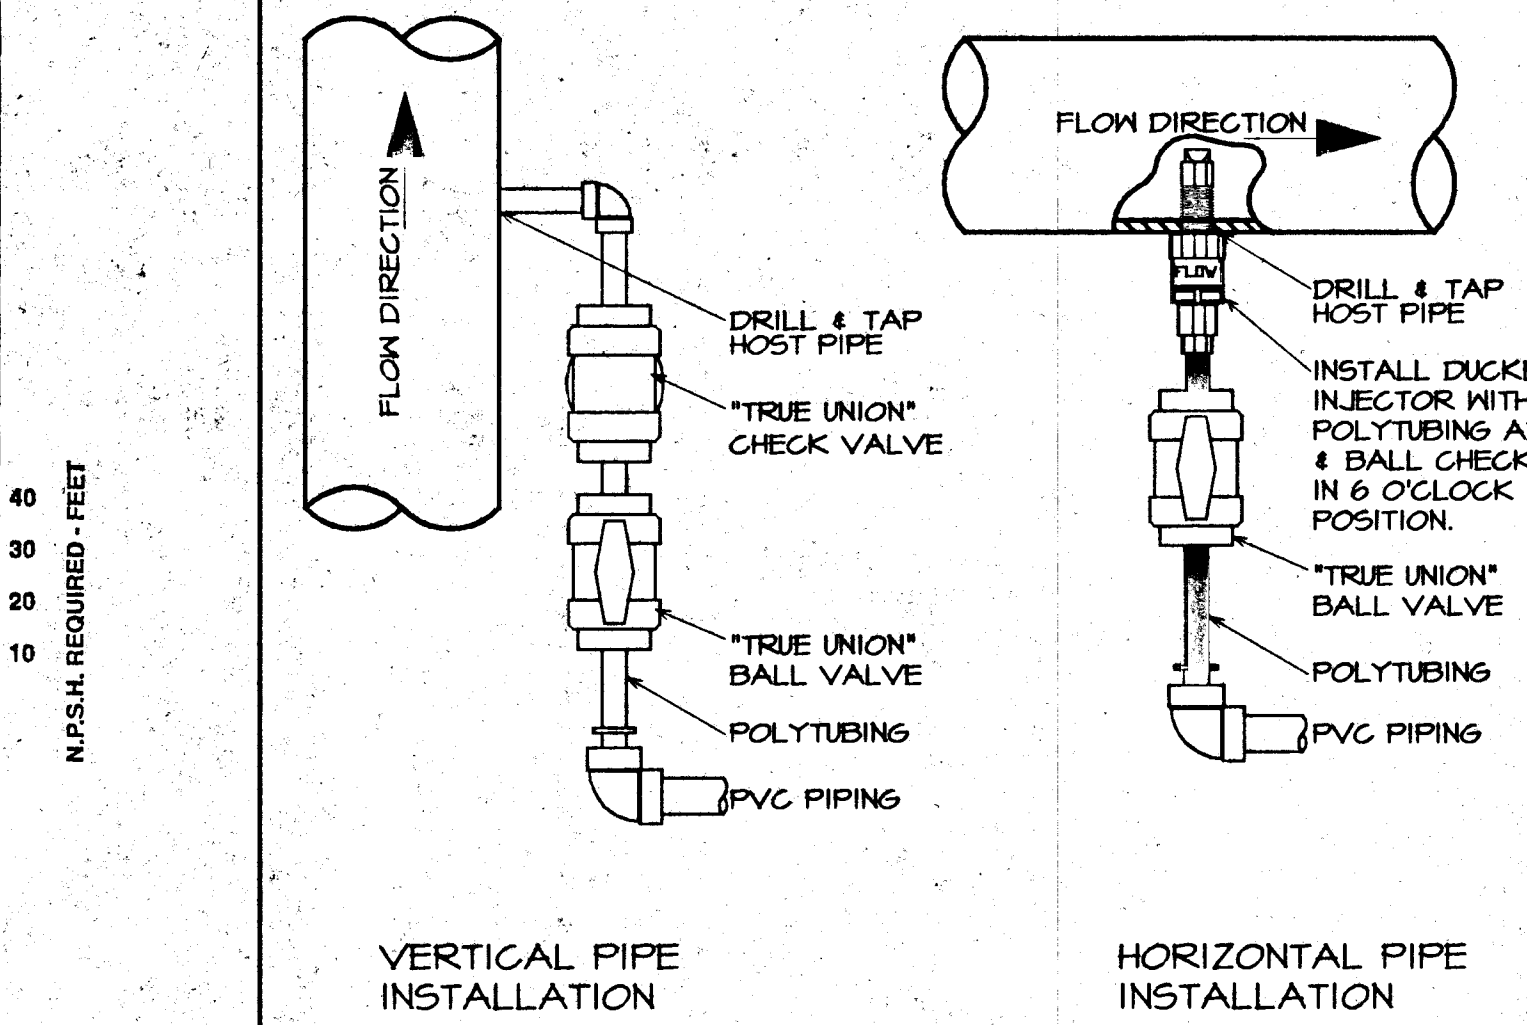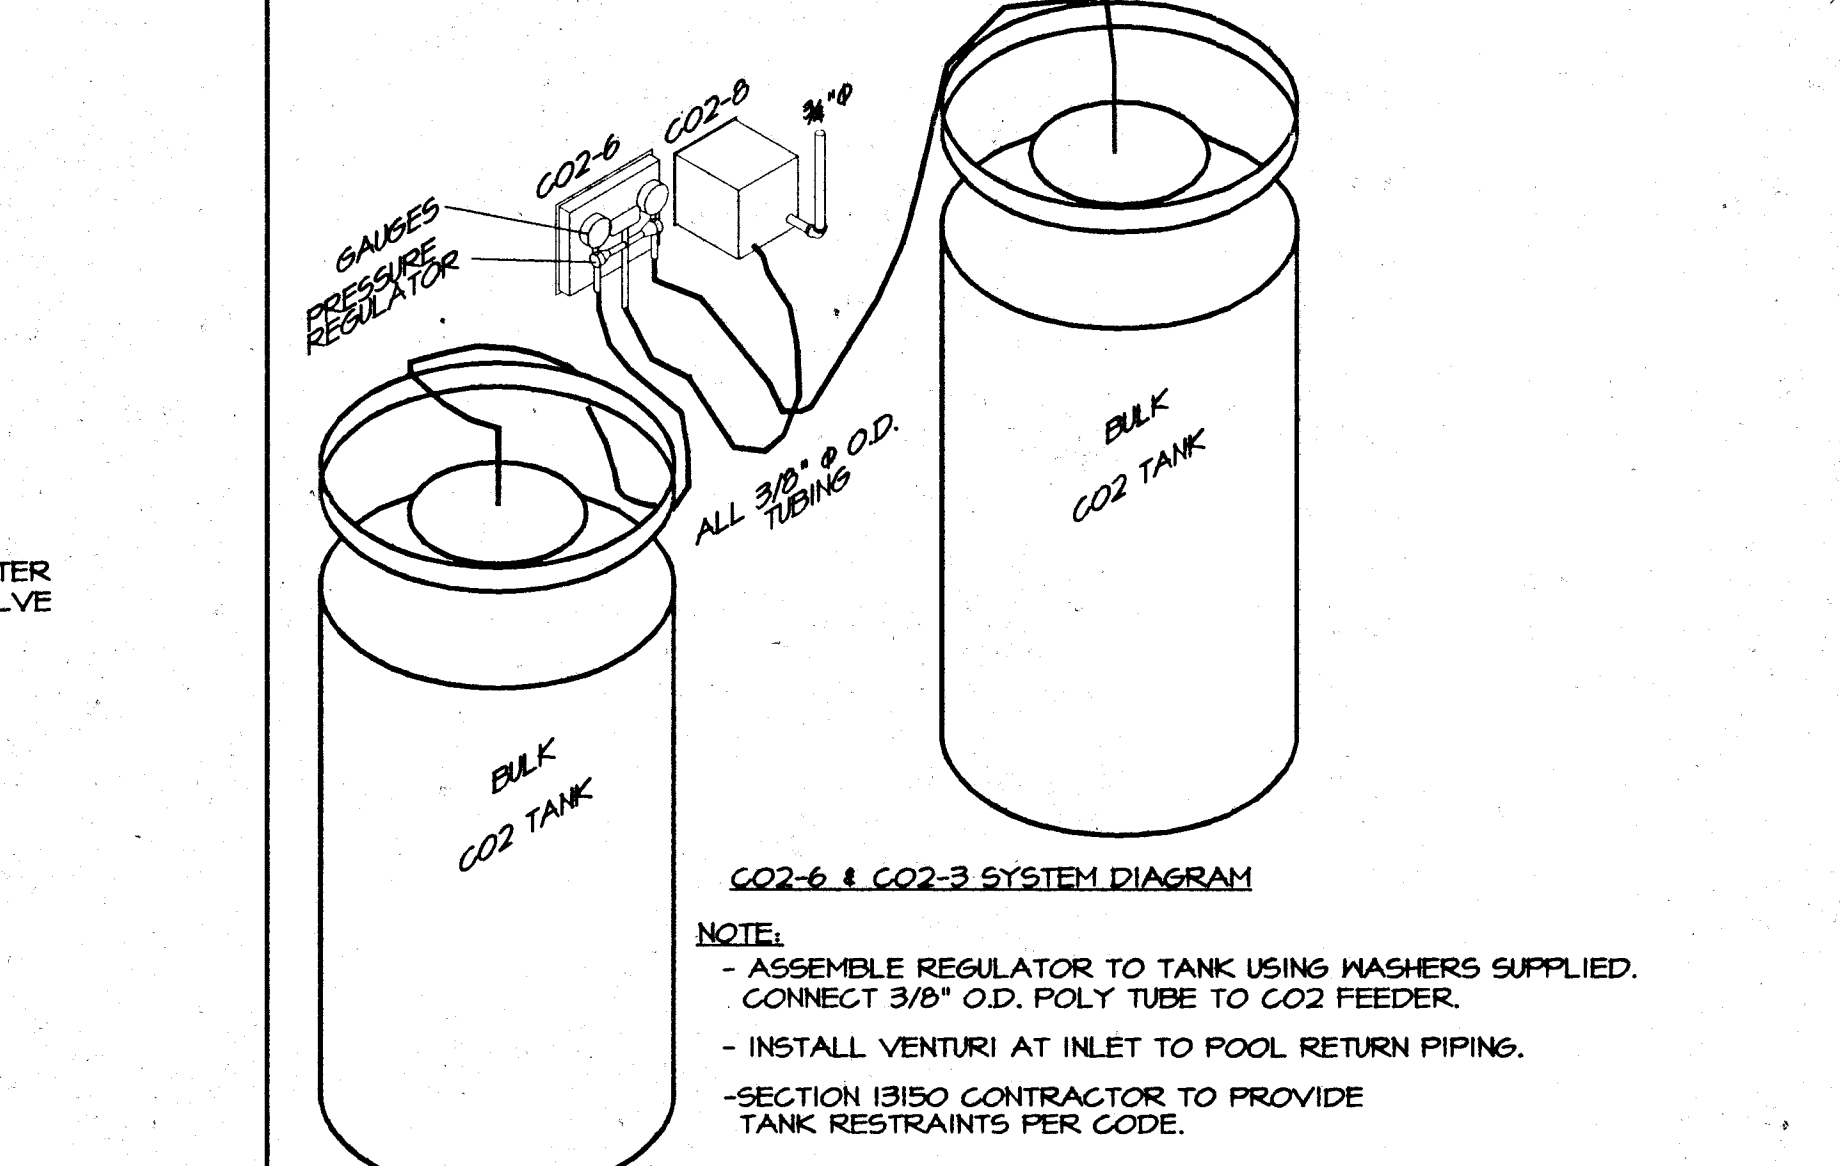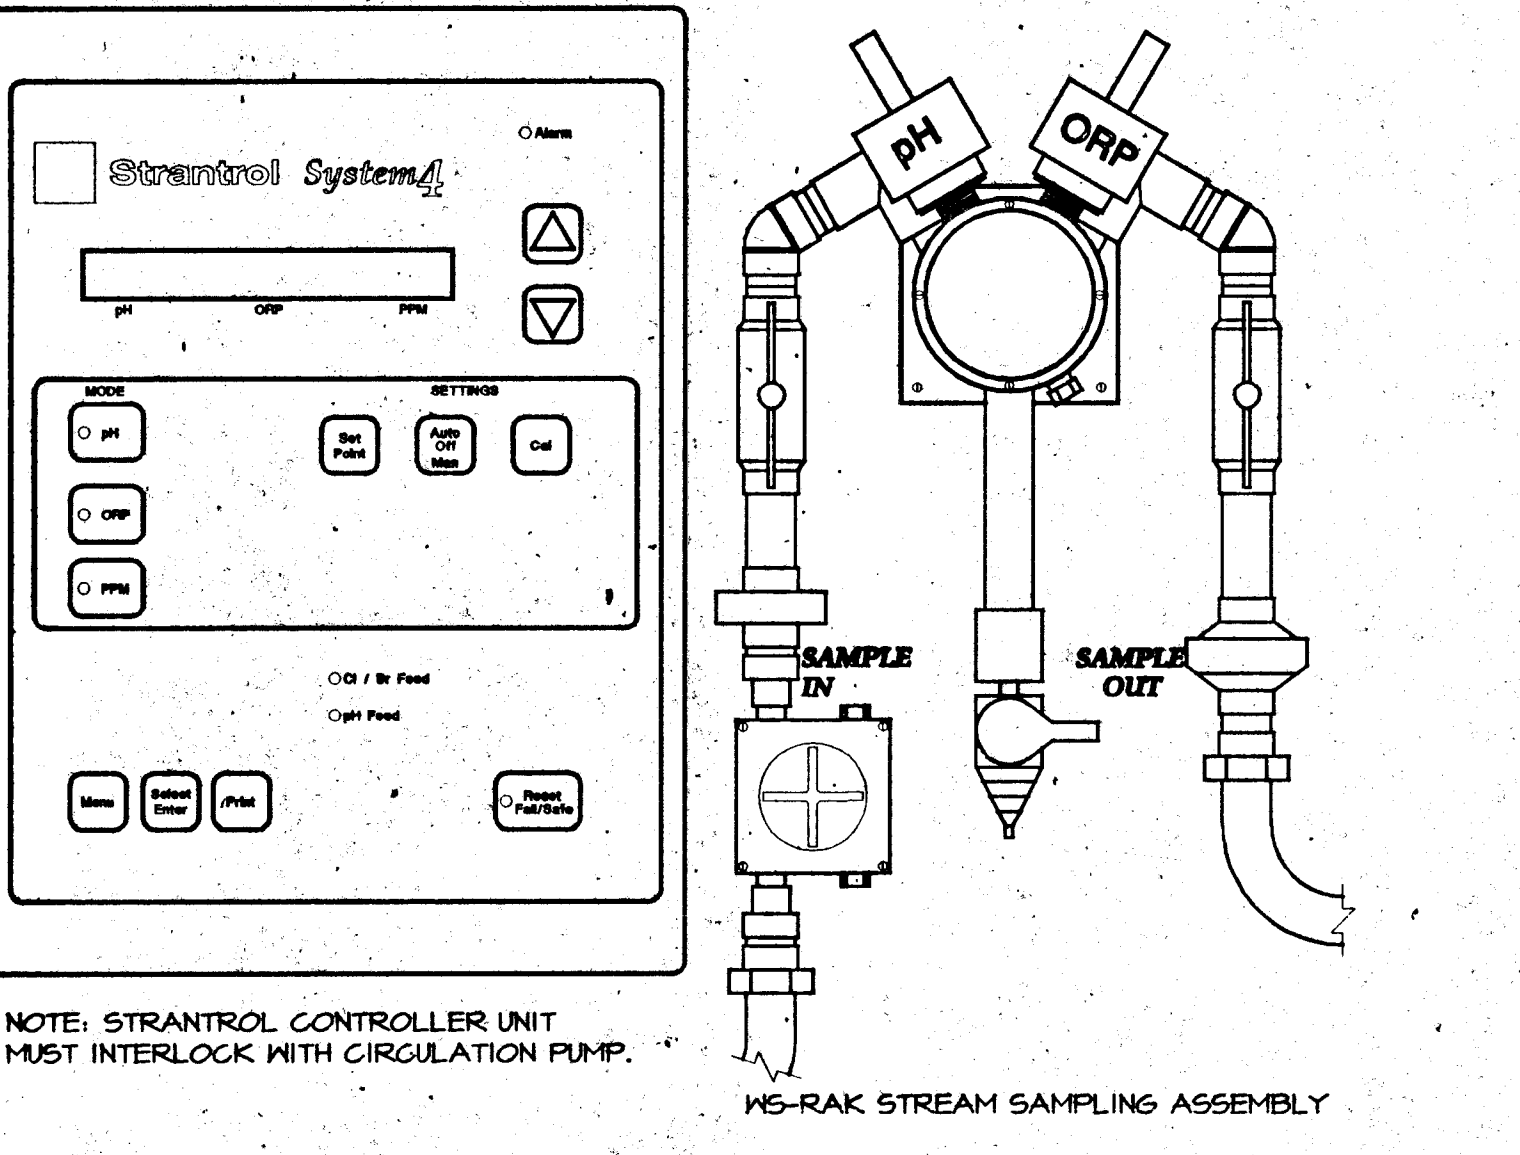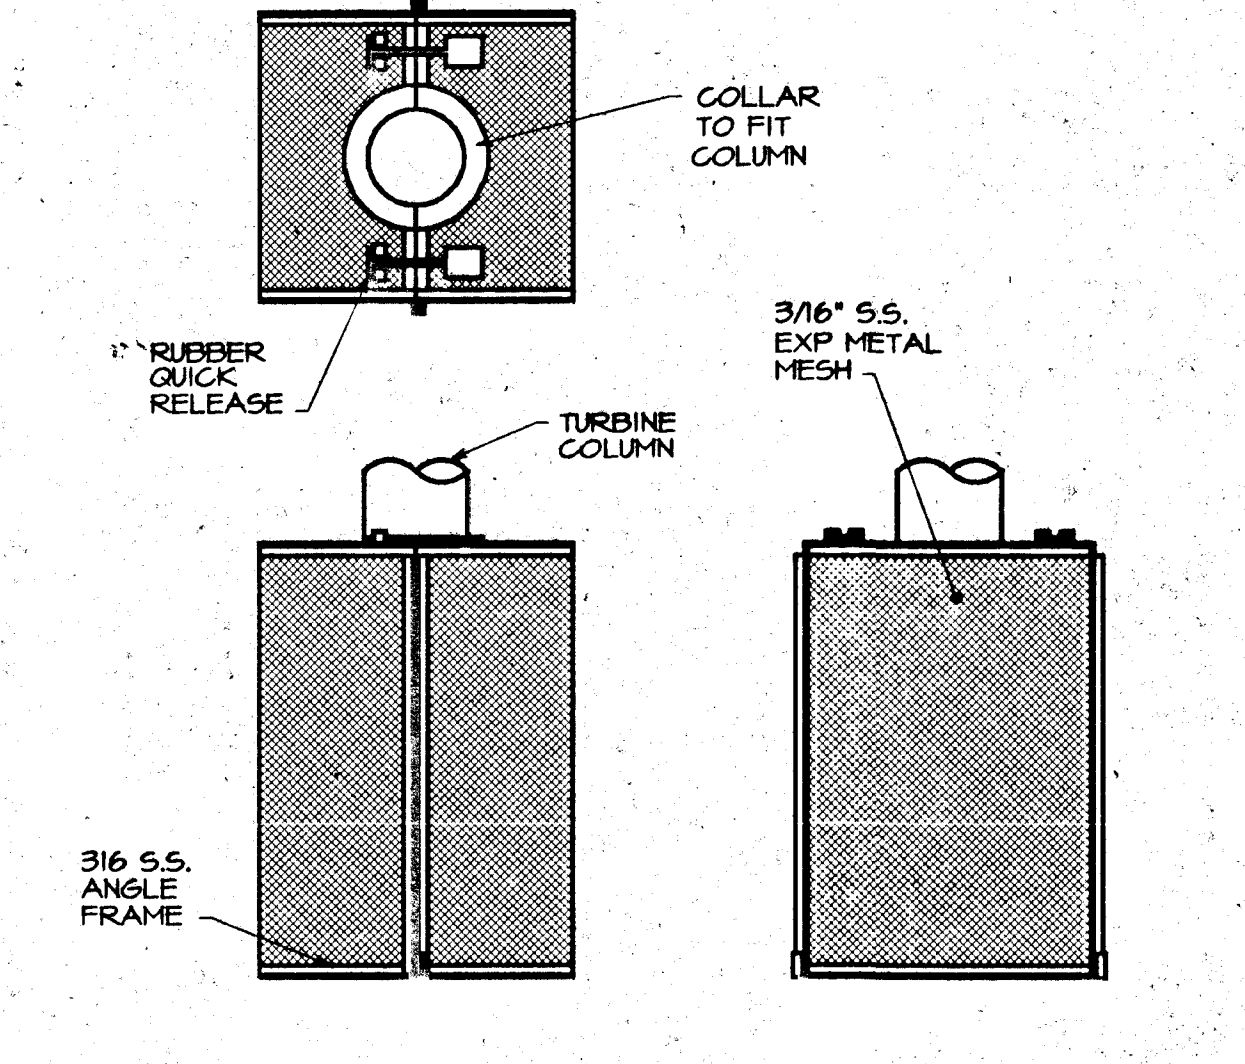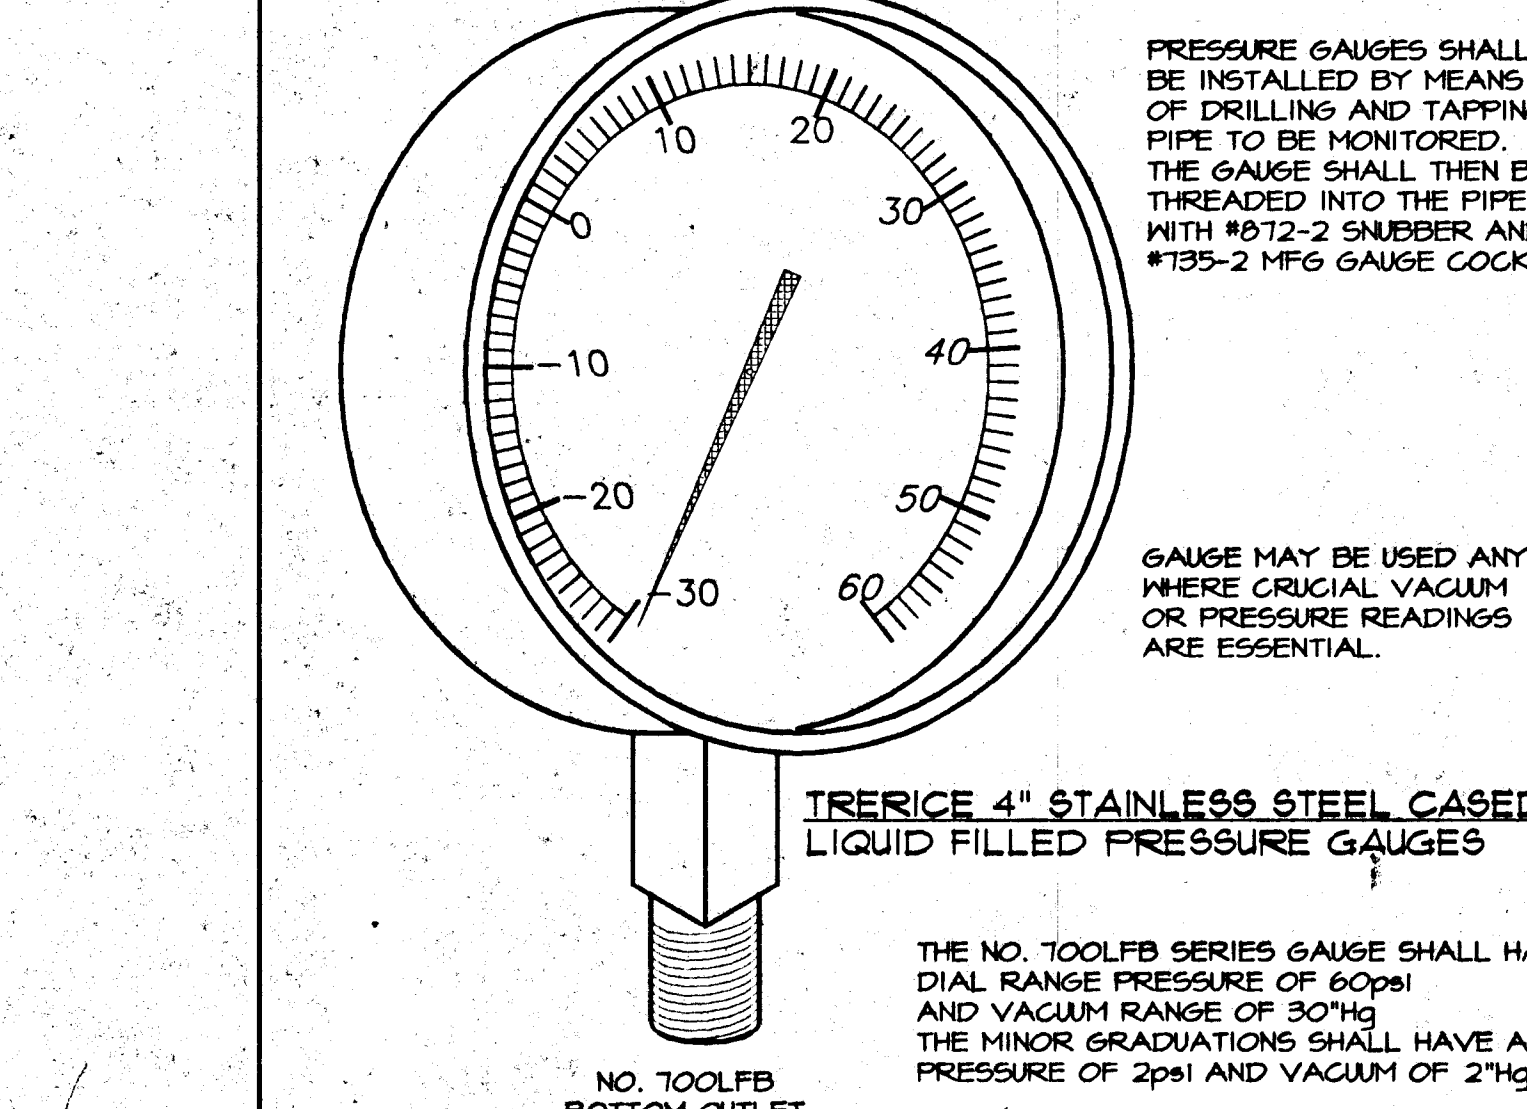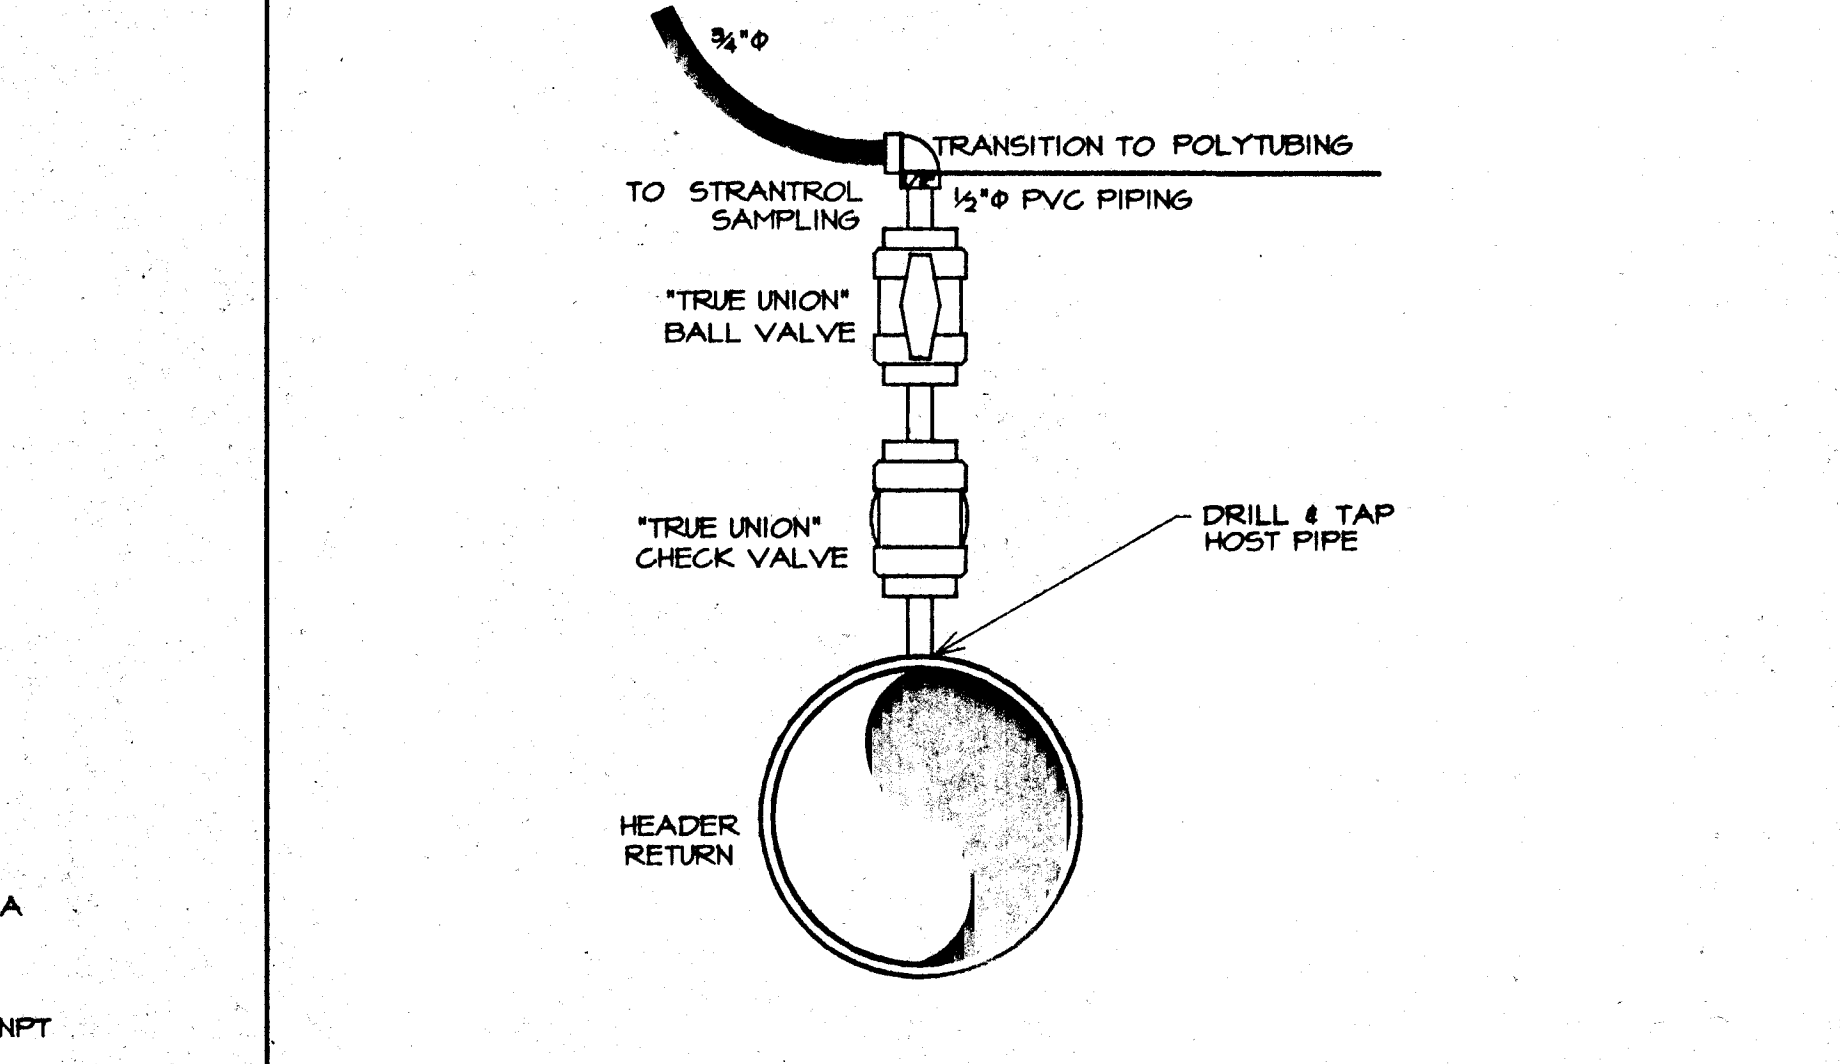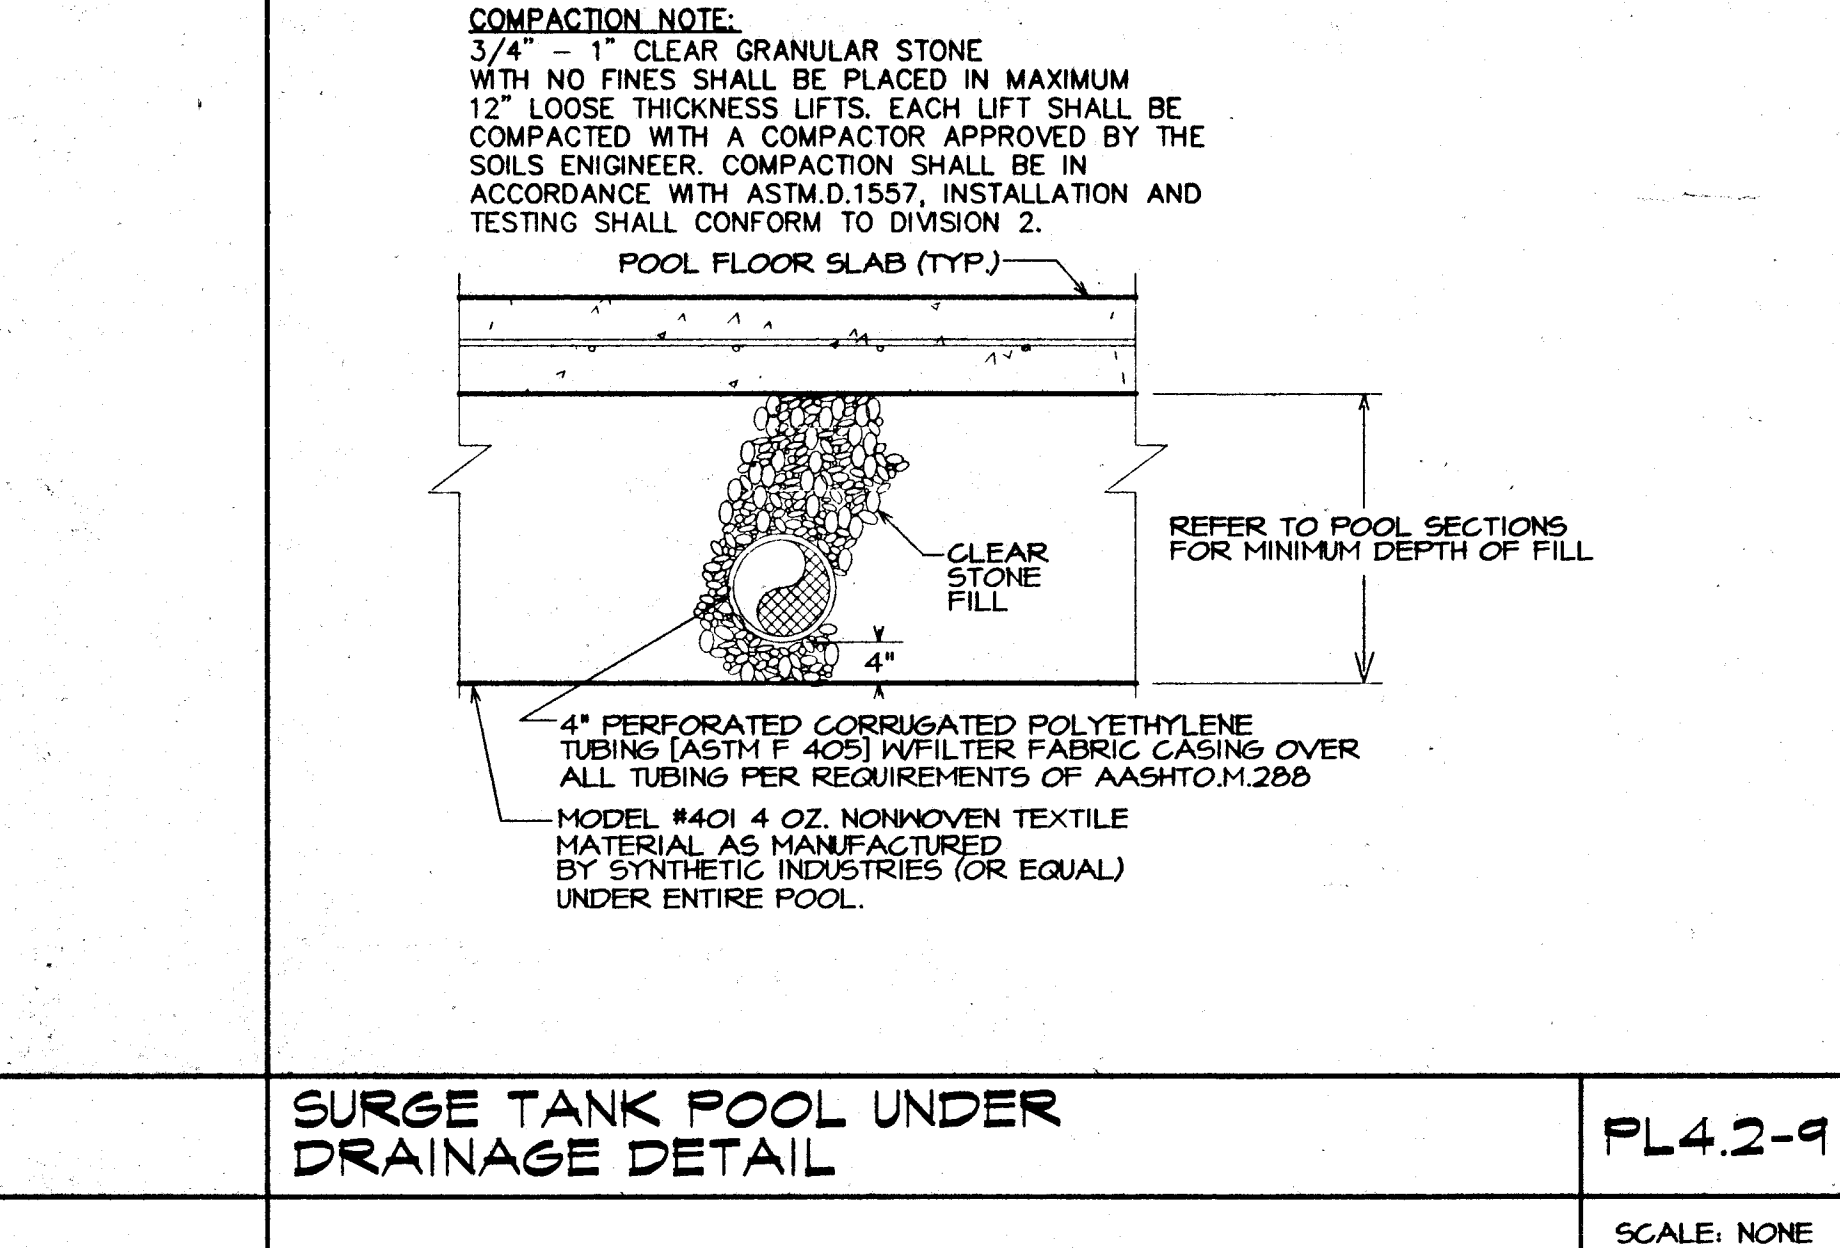 NOTE: CONTRACTOR SHALL VERIFY TURBINE COLUMN LENGTHS AND EQUIPMENT MOUNTING HEIGHT REQUIRED WITH MANUFACTURER. MOTOR HEAD WEEP DRAIN LINE COLUMN PRIMARY STRAINER BASKET- SIZE TO ACCOMMODATE COLUMN BOWL ASSEMBLY W/ STAINLESS STEEL ANTI-VORTEX STRAINER COMPOUND GAUGE CHECK VALVE BUTTERFLY VALVE (EXISTING) VALVING IN THE VERTICAL (AS PERMITTED) STEEL TURBINE SUPPORTS SHALL BE CORROSION RESISTANT 1" DRAIN VALVE	 IMP. DIA. A = 10.125 B = 8.375 C = 6.825 TOTAL HEAD- FEET BRAKE HORSEPOWER CAPACITY - U.S. G.P.M. N.P.S.H. REQUIRED - FEET	 FLOW DIRECTION DRILL & TAP HOST PIPE "TRUE UNION" CHECK VALVE "TRUE UNION" BALL VALVE POLYTUBING PVC PIPING INSTALL DUCKBILL INJECTOR WITH POLYTUBING ADAPTER & BALL CHECK VALVE IN 6 O'CLOCK POSITION. VERTICAL PIPE INSTALLATION HORIZONTAL PIPE INSTALLATION	 GAUGES PRESSURE REGULATOR CO2-6 CO2-3 ALL 3/8" O.D. TUBING BULK CO2 TANK BULK CO2 TANK CO2-6 & CO2-3 SYSTEM DIAGRAM NOTE: - ASSEMBLE REGULATOR TO TANK USING WASHERS SUPPLIED. CONNECT 3/8" O.D. POLY TUBE TO CO2 FEEDER. - INSTALL VENTURI AT INLET TO POOL RETURN PIPING. - SECTION 13150 CONTRACTOR TO PROVIDE TANK RESTRAINTS PER CODE.	FILTRATION TURBINE INSTALLATION DETAIL PL4.2-1 SCALE: NONE	FILTRATION PUMP CURVE PL4.2-2 SCALE: NONE	CHEMICAL INJECTOR DETAIL PL4.2-3 SCALE: NONE	DUAL BULK TANK CO2 SYSTEM DETAIL PL4.2-4 SCALE: NONE
 Strantrol System 4 PH ORP WS-RAK STREAM SAMPLING ASSEMBLY NOTE: STRANTROL CONTROLLER UNIT MUST INTERLOCK WITH CIRCULATION PUMP.	 COLLAR TO FIT COLUMN 1" RUBBER QUICK RELEASE TURBINE COLUMN 3/16" S.S. EXP METAL MESH 3/16 S.S. ANGLE FRAME	 PRESSURE GAUGES SHALL BE INSTALLED BY MEANS OF DRILLING AND TAPPING PIPE TO BE MONITORED. THE GAUGE SHALL THEN BE THREADED INTO THE PIPE WITH #812-2 SNUBBER AND #135-2 MFG GAUGE COCKS. GAUGE MAY BE USED ANY WHERE CRUCIAL VACUUM OR PRESSURE READINGS ARE ESSENTIAL. TRERICE 4" STAINLESS STEEL CASED LIQUID FILLED PRESSURE GAUGES THE NO. 700LFB SERIES GAUGE SHALL HAVE A DIAL RANGE PRESSURE OF 60psi AND VACUUM RANGE OF 30"Hg. THE MINOR GRADUATIONS SHALL HAVE A PRESSURE OF 2psi AND VACUUM OF 2"Hg. 1/4" NPT NO. 700LFB BOTTOM OUTLET	 TO STRANTROL SAMPLING 3/4" PVC PIPING TRANSITION TO POLYTUBING "TRUE UNION" BALL VALVE "TRUE UNION" CHECK VALVE DRILL & TAP HOST PIPE HEADER RETURN	SYSTEM 4 CONTROLLER DETAIL PL4.2-5 SCALE: NONE	TURBINE SUCTION PRE-STRAINER PL4.2-6 SCALE: NONE	COMPOUND GAUGE DETAIL PL4.2-7 SCALE: NONE	SAMPLE STREAM DETAIL PL4.2-8 SCALE: NONE
			 COMPACTION NOTE: 3/4" - 1" CLEAR GRANULAR STONE WITH NO FINES SHALL BE PLACED IN MAXIMUM 12" LOOSE THICKNESS LIFTS. EACH LIFT SHALL BE COMPACTED WITH A COMPACTOR APPROVED BY THE SOILS ENGINEER. COMPACTION SHALL BE IN ACCORDANCE WITH ASTM.D.1557. INSTALLATION AND TESTING SHALL CONFORM TO DIVISION 2. POOL FLOOR SLAB (TYP.) CLEAR STONE FILL REFER TO POOL SECTIONS FOR MINIMUM DEPTH OF FILL 4" PERFORATED CORRUGATED POLYETHYLENE TUBING (ASTM F 409) W/ FILTER FABRIC CASING OVER ALL TUBING PER REQUIREMENTS OF AASHTO.M.288 MODEL #401 4 OZ. NONWOVEN TEXTILE MATERIAL AS MANUFACTURED BY SYNTHETIC INDUSTRIES (OR EQUAL) UNDER ENTIRE POOL. SURGE TANK POOL UNDER DRAINAGE DETAIL PL4.2-9 SCALE: NONE				

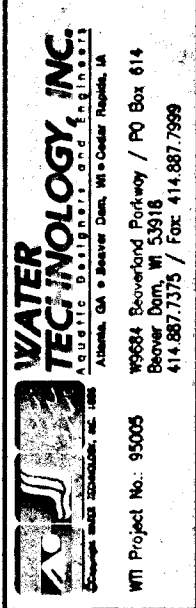

WATER TECHNOLOGY, INC.
 99042 Boulevard Parkway / PO Box 614
 Ann Arbor, Michigan 48104
 Tel: (313) 662-6070 / Fax: (313) 662-6070

DATE: 7/18/96

REVISIONS:


MITCHELL & MOUAT ARCHITECTS, INC.
 120 1/2 W. Washington
 Ann Arbor, Michigan 48104
 Tel: (313) 662-6070 / Fax: (313) 662-6490

CITY OF ANN ARBOR PARKS AND RECREATION
 Fuller Park Pool


PIPING DETAILS

PL4.2


THIS BOX NOT USED

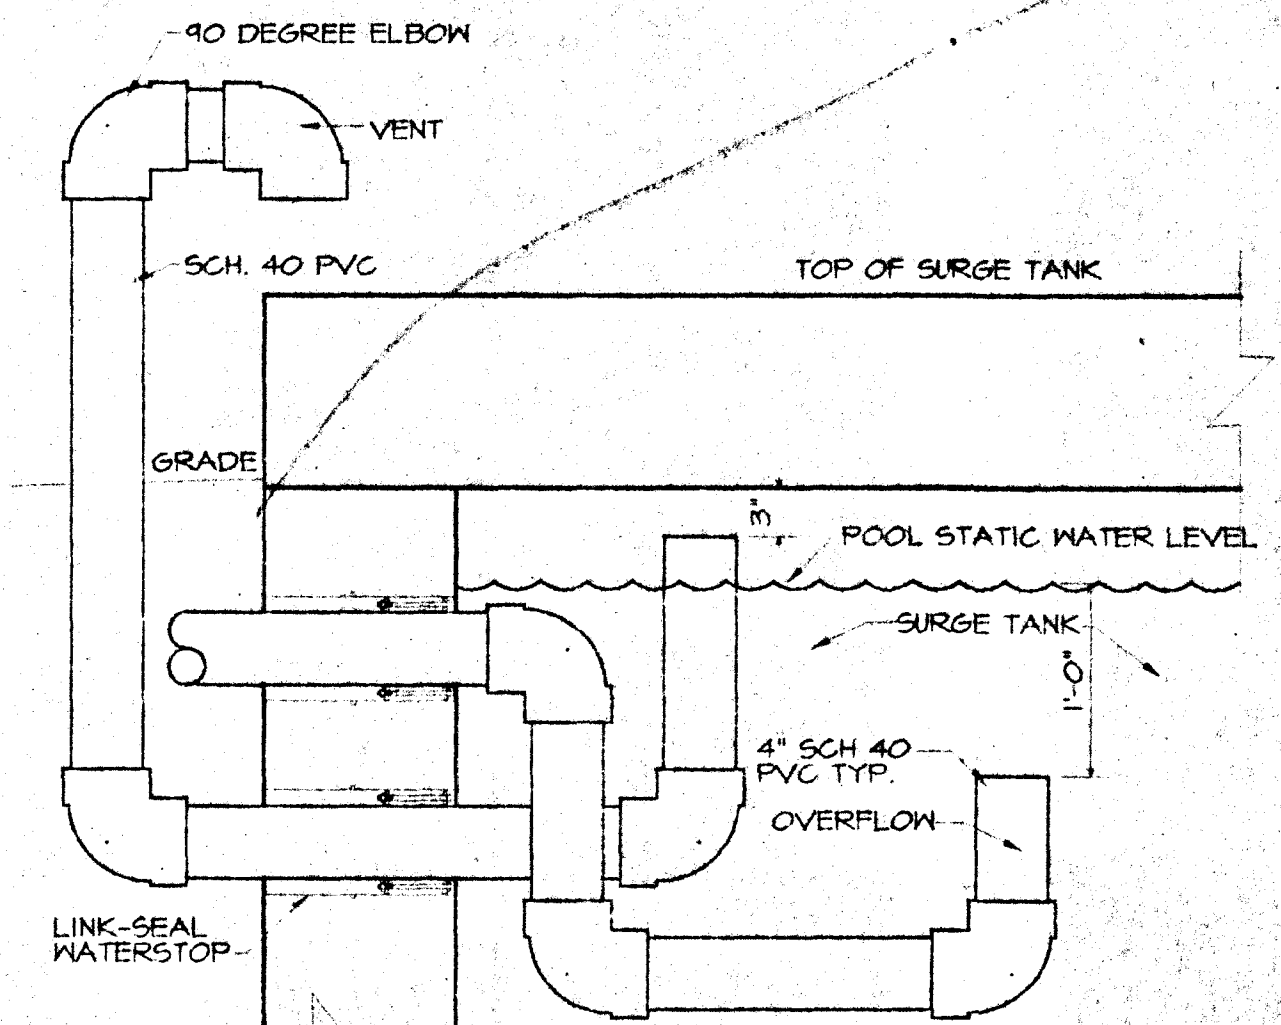


PL4.1-1 SURGE TANK AIR VENT AND OVERFLOW DETAIL

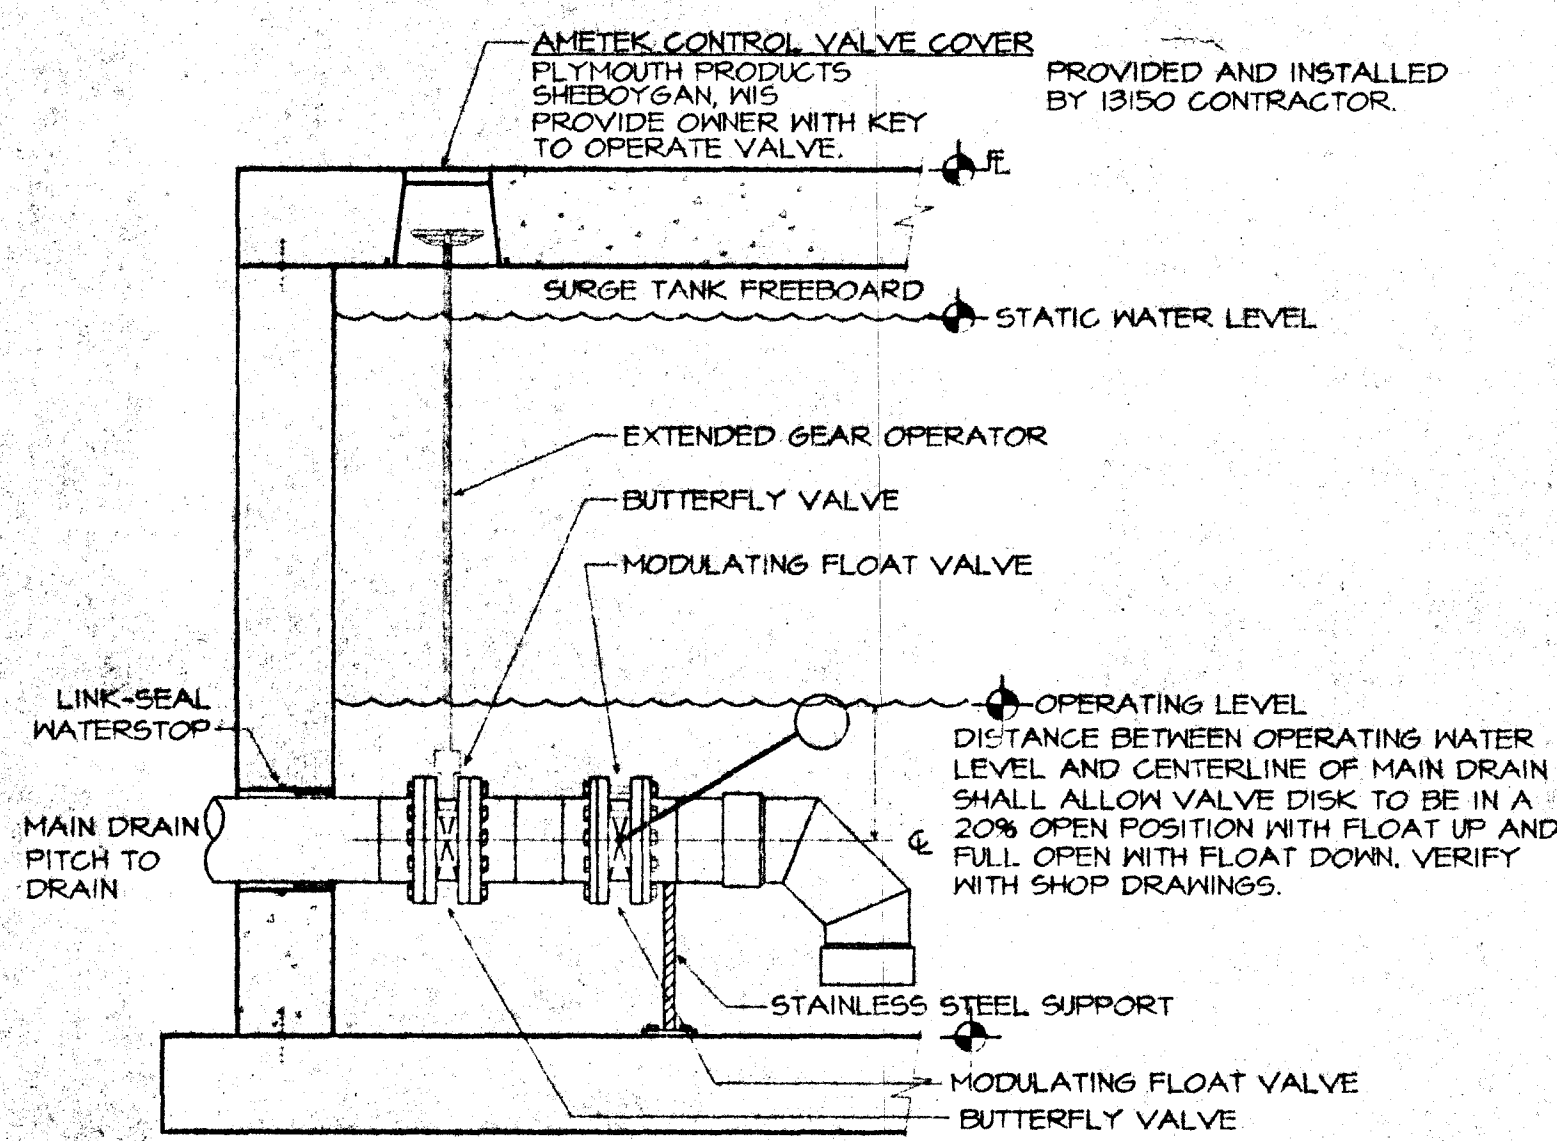


PL4.1-2 MAIN DRAIN PENETRATION DETAIL

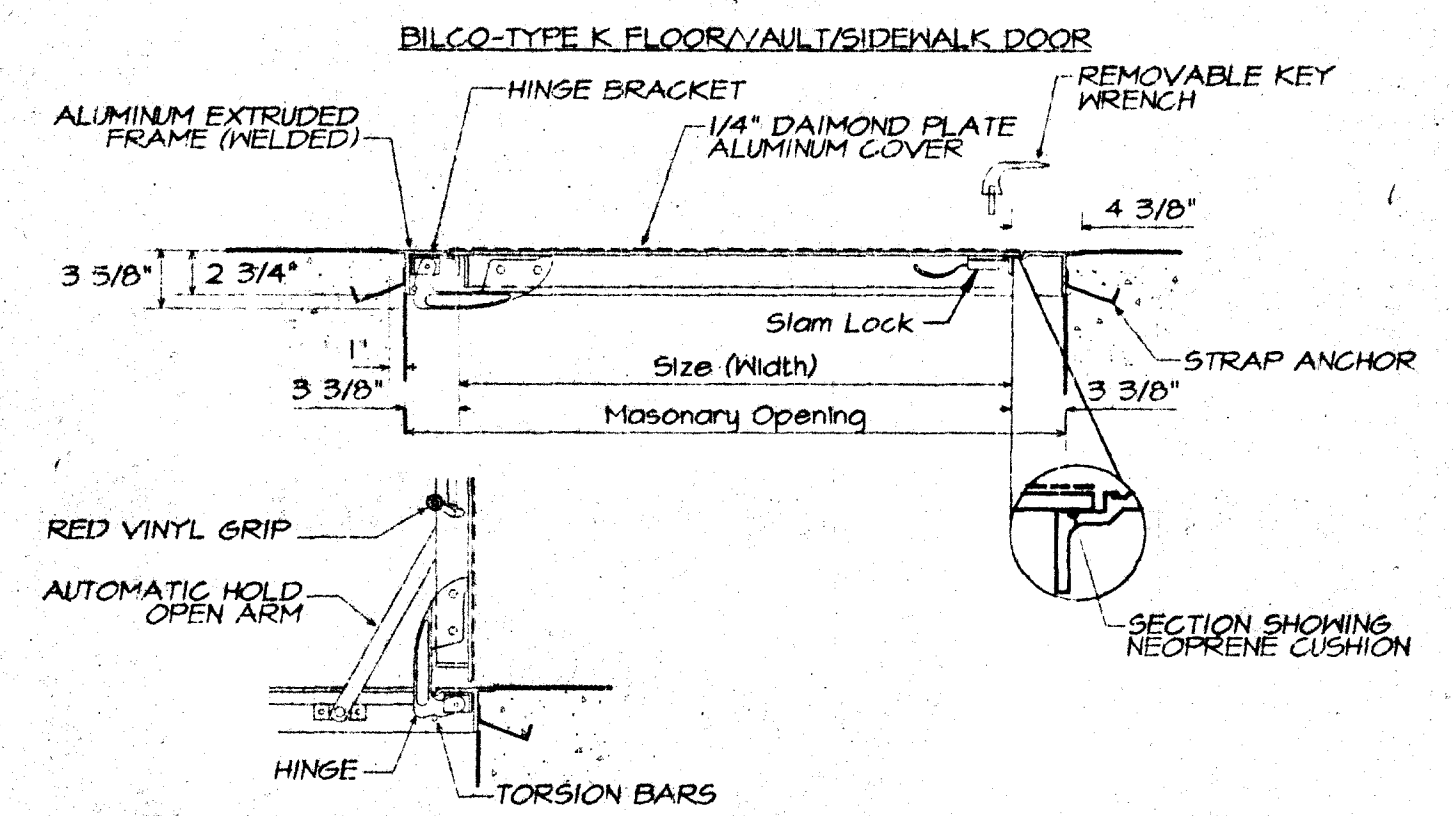


PL4.1-3 ACCESS HATCH DETAIL

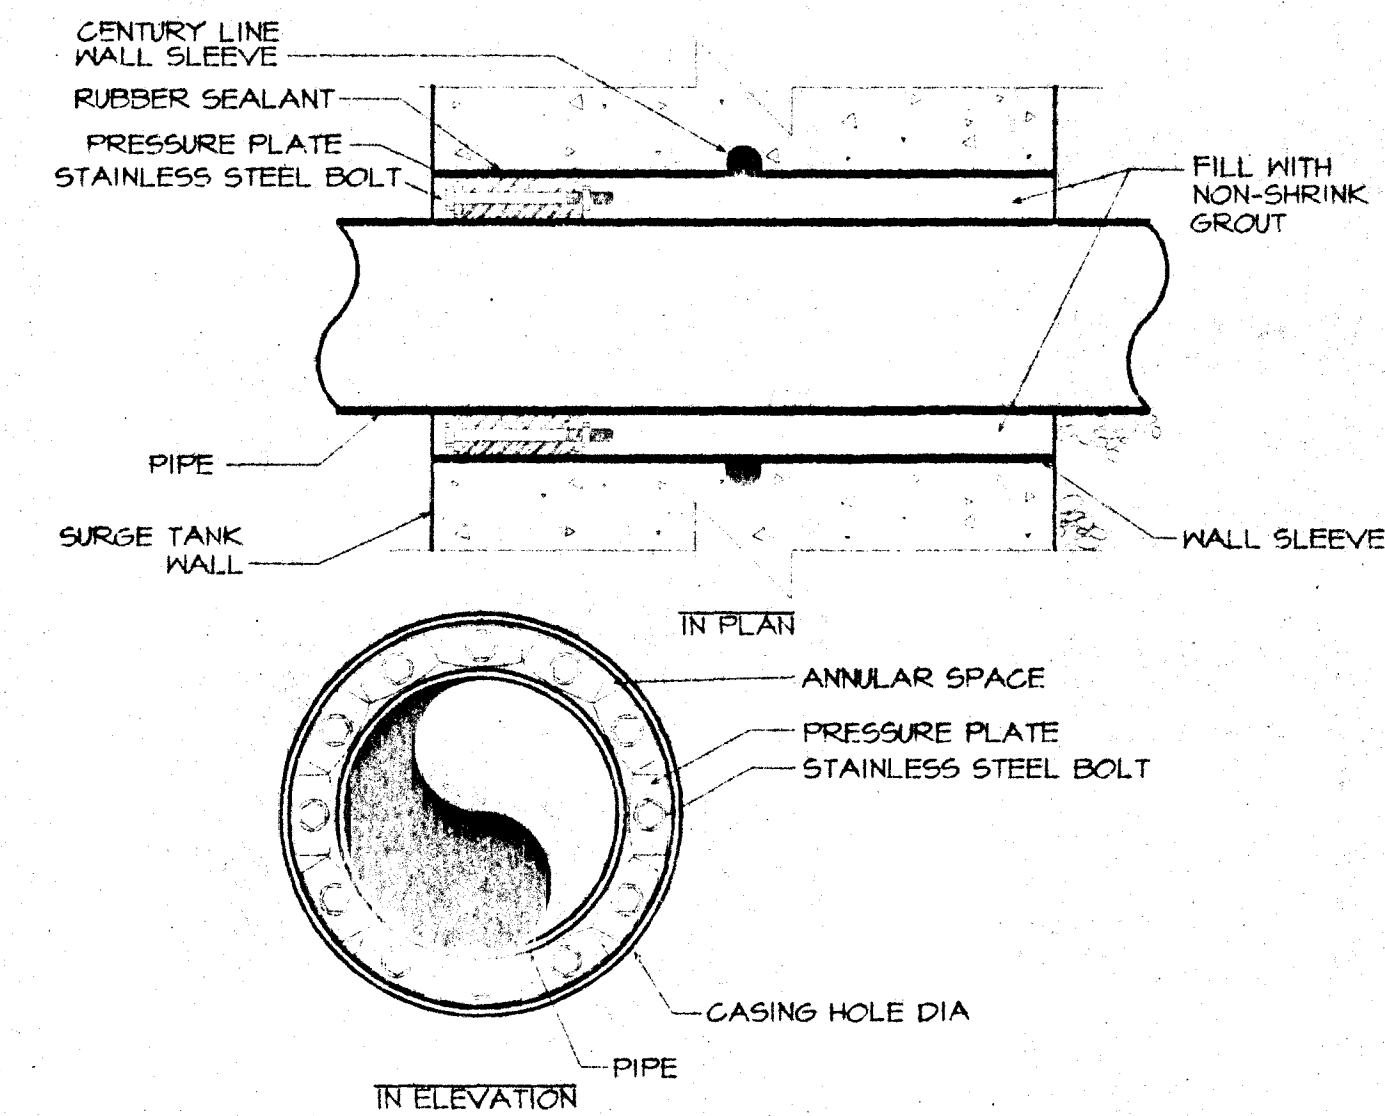


WALL SLEEVE / LINK SEAL DETAIL

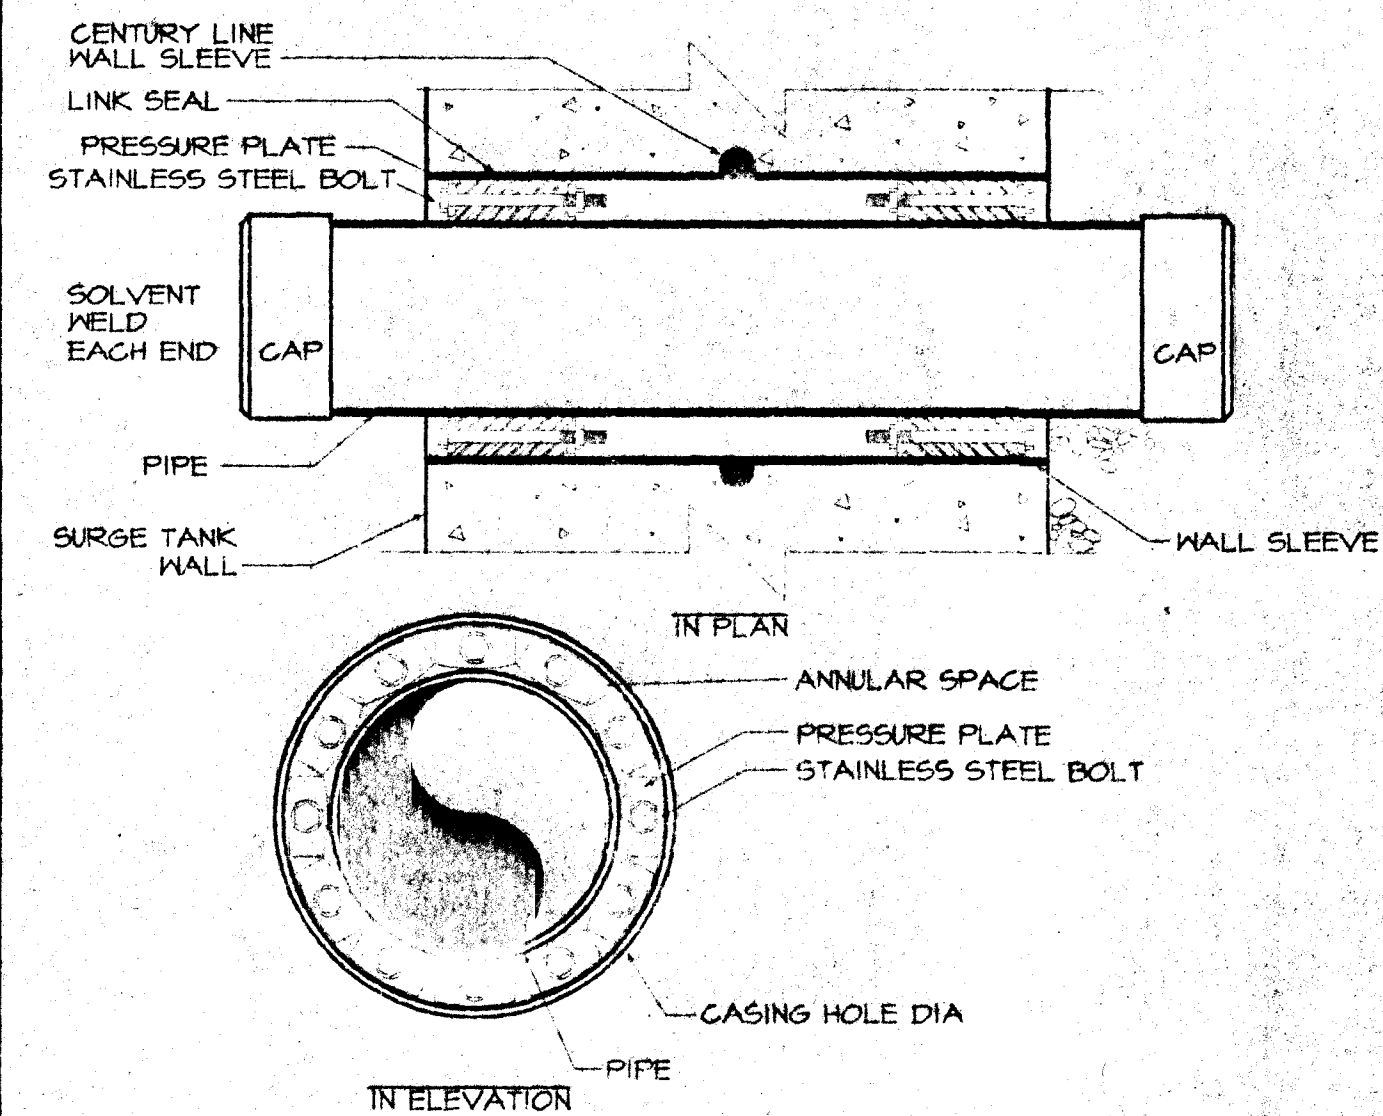


WALL SLEEVE W/CAPS

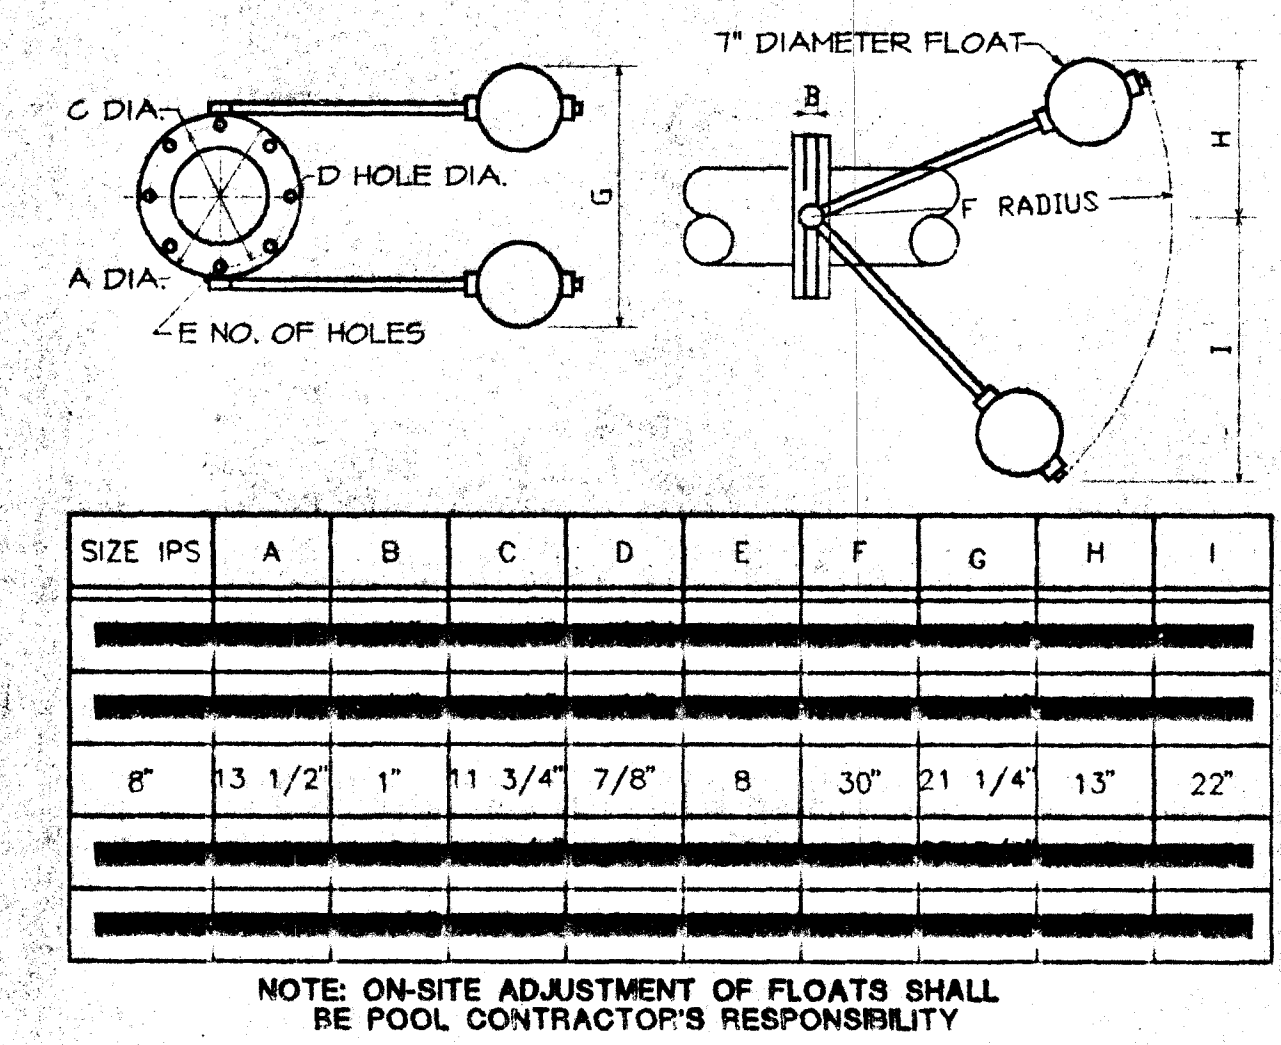

MAIN DRAIN FLOAT VALVE DETAIL

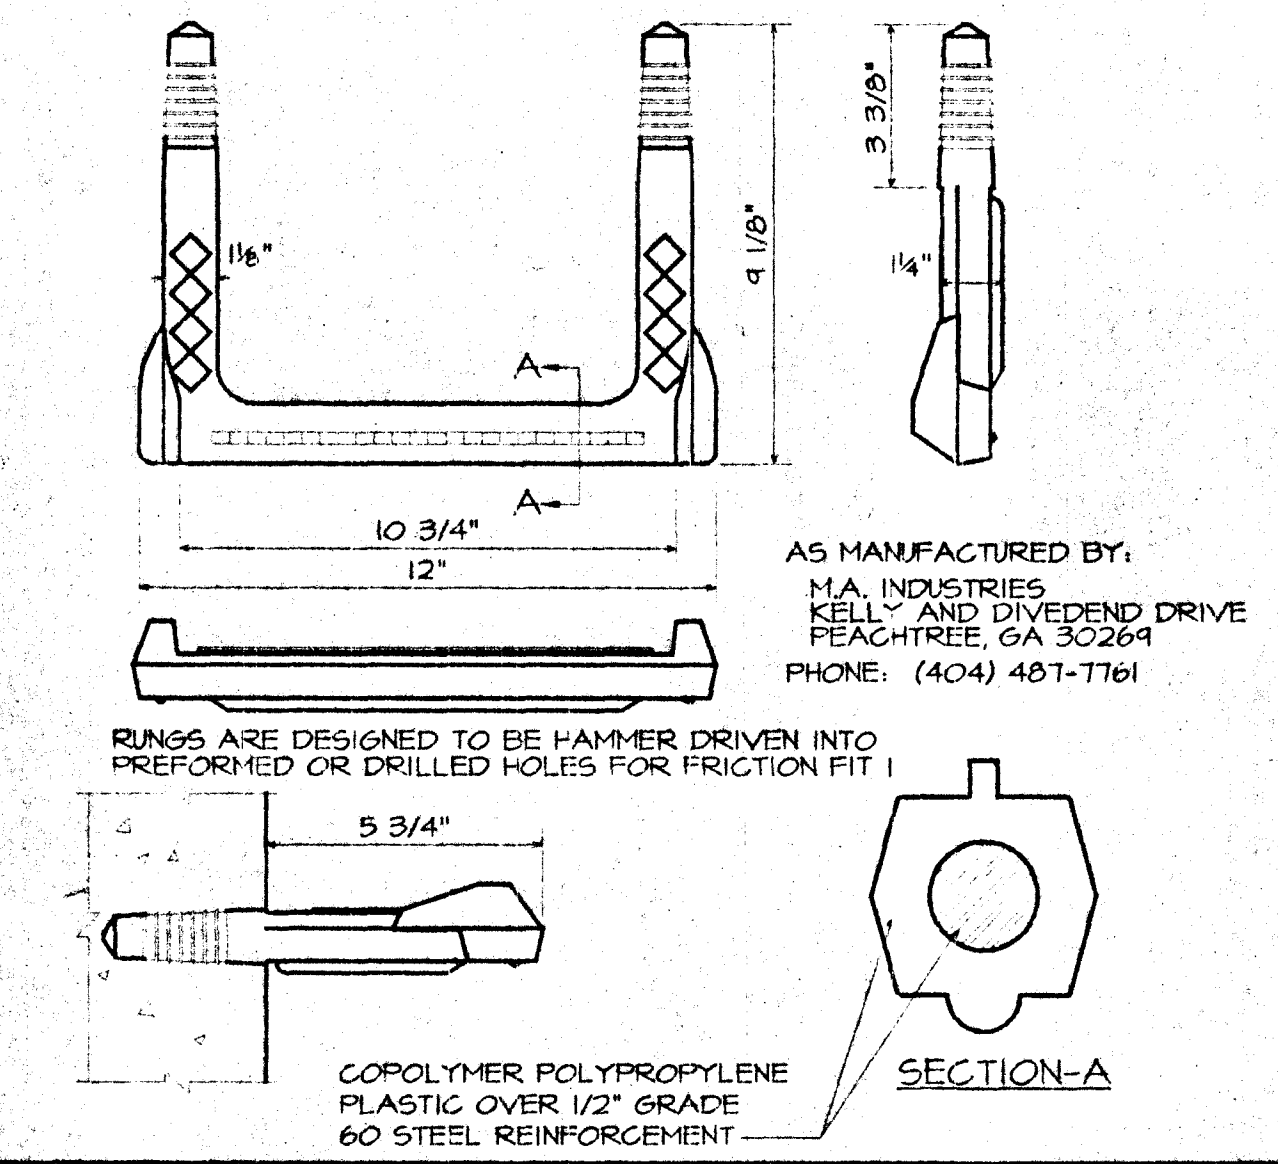


SUBMERGED SERVICE ACCESS RUNG DETAIL

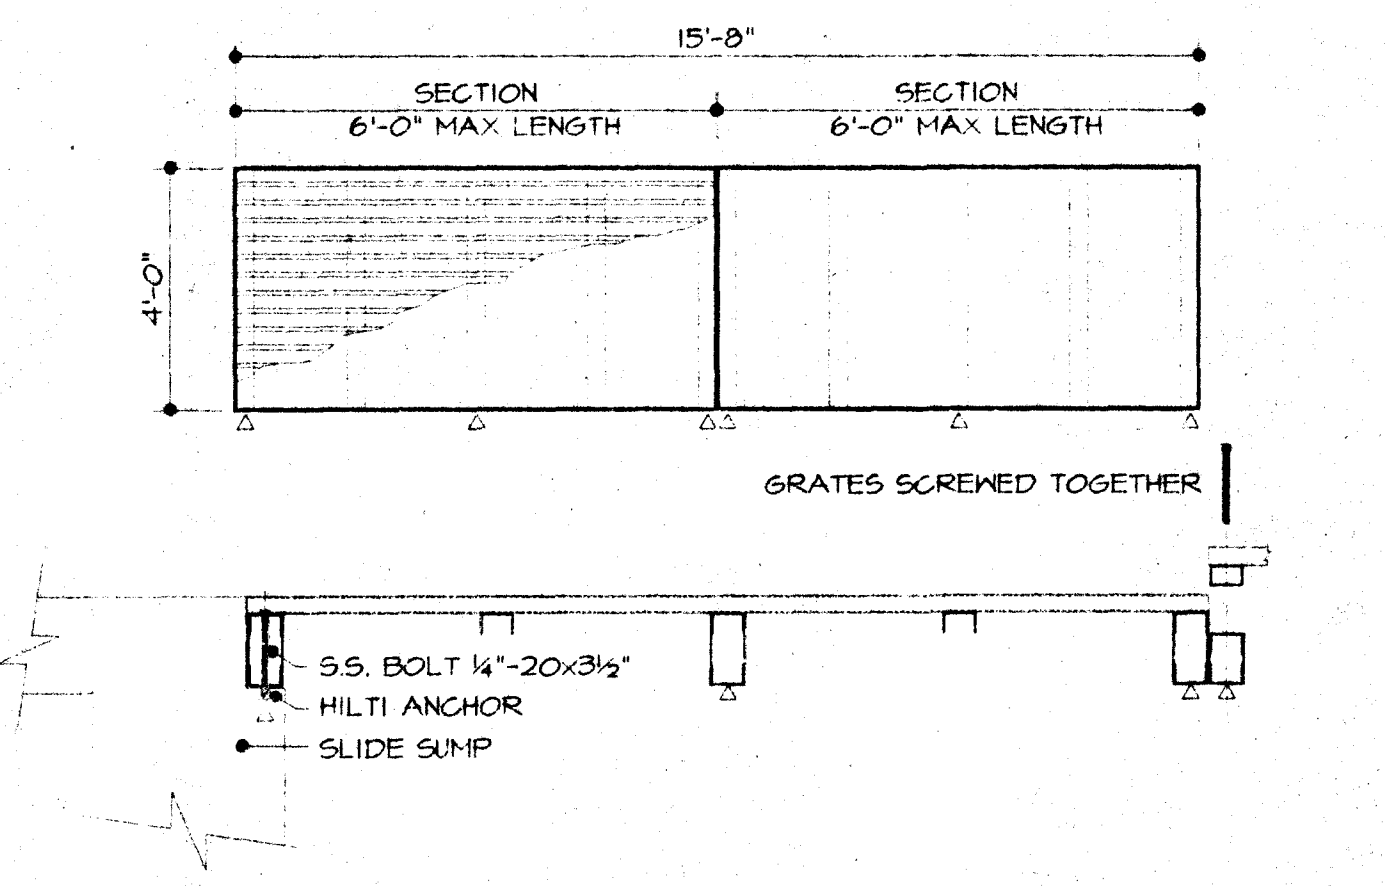

NOTES:
1. GRATE SHALL BE 3/4" x 1 1/2" x 0.150" PVC TUBING. ALL CONNECTIONS SHALL BE MADE WITH STAINLESS STEEL HARDWARE. MAXIMUM 3/4" WIDE OPENINGS IN GRATE.
2. VERIFY GRATE DIMENSIONS WITH MANUFACTURER.
3. ANCHOR GRATE TO CONCRETE WITH STAINLESS STEEL HARDWARE AT MINIMUM 2'-0" ON CENTER SPACING.

SLIDE RUNOUT GRATING DETAIL

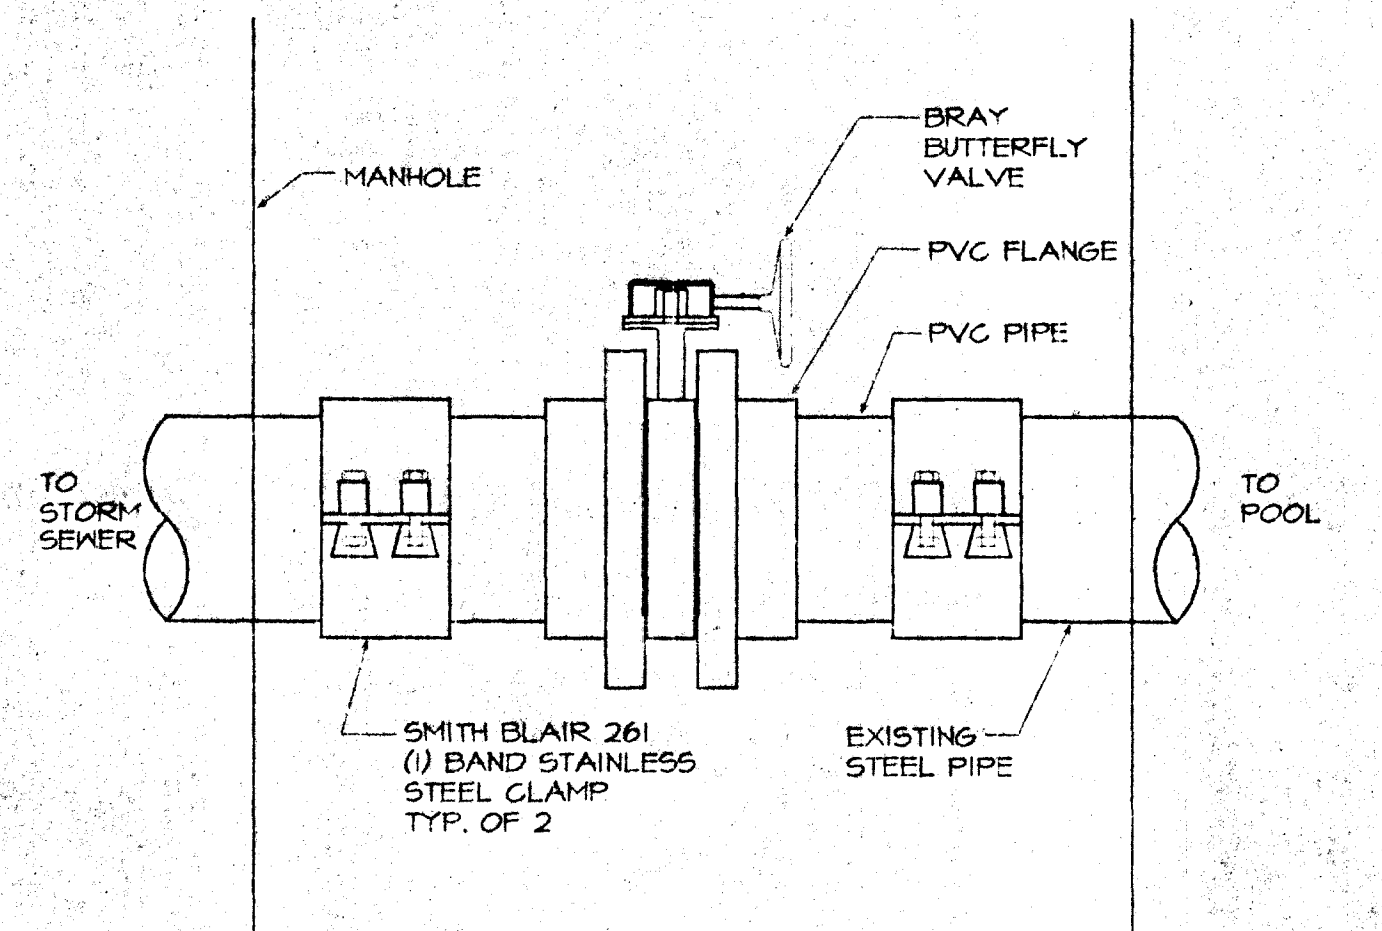

POOL DRAIN VALVE DETAIL

WATER TECHNOLOGY, INC.
11180/11175 / 11180/11175
11180/11175 / 11180/11175

DATE: 7/18/96
REVISIONS:
1. REFER TO BULLETIN #1 11/22/96
2. PERMIT REVIEW 3/29/97





MITCHELL & MOUAT ARCHITECTS, INC.
120 1/2 W Washington
Ann Arbor, Michigan 48104
PHONE: (404) 481-7761
(313) 662-6000

CITY OF ANN ARBOR PARKS AND RECREATION
Parks Park Pool

MECHANICAL DETAILS

PL4.1

NOTE: CONTRACTOR SHALL VERIFY TURBINE COLUMN LENGTHS AND EQUIPMENT MOUNTING HEIGHT REQUIRED WITH MANUFACTURER.

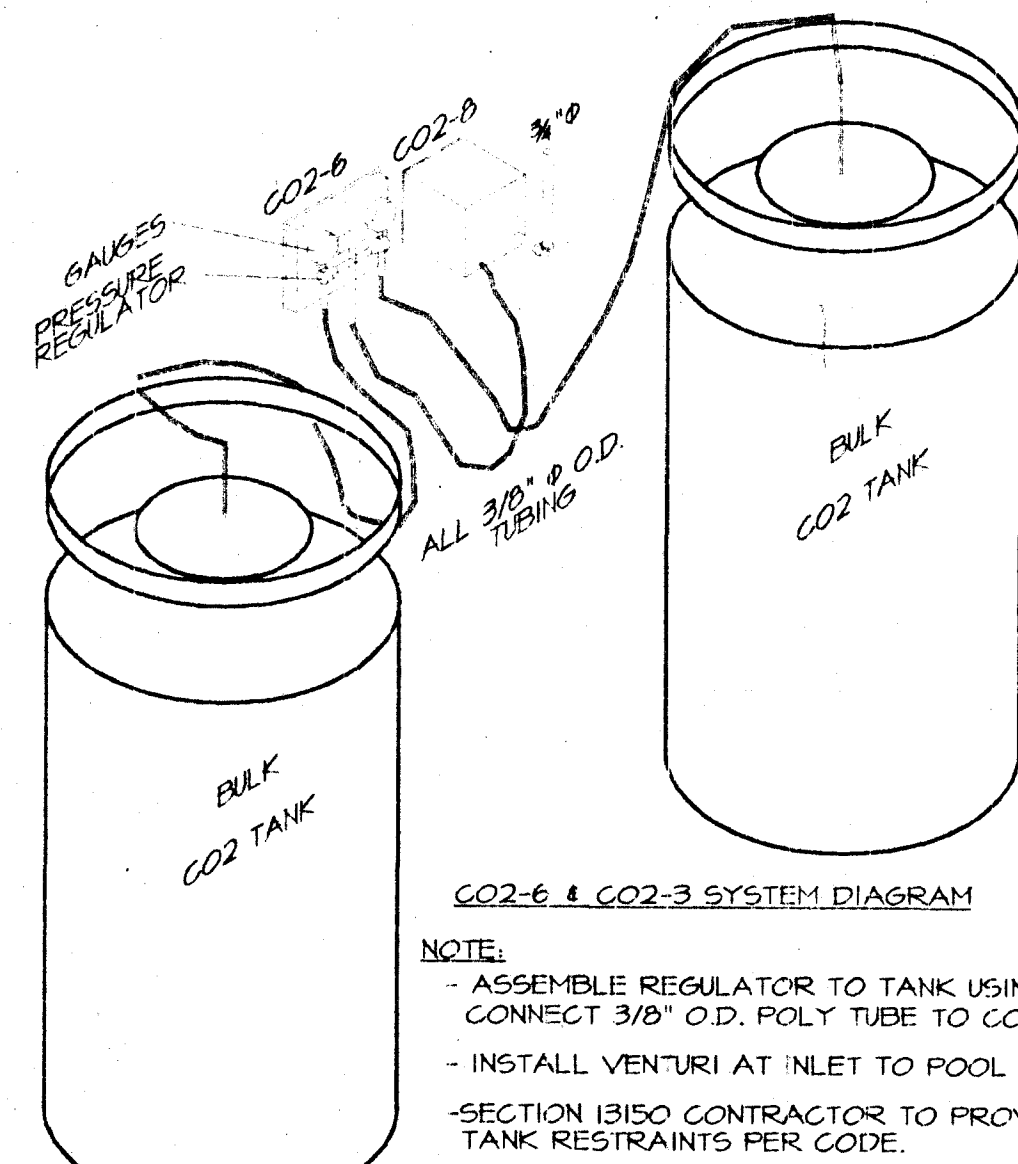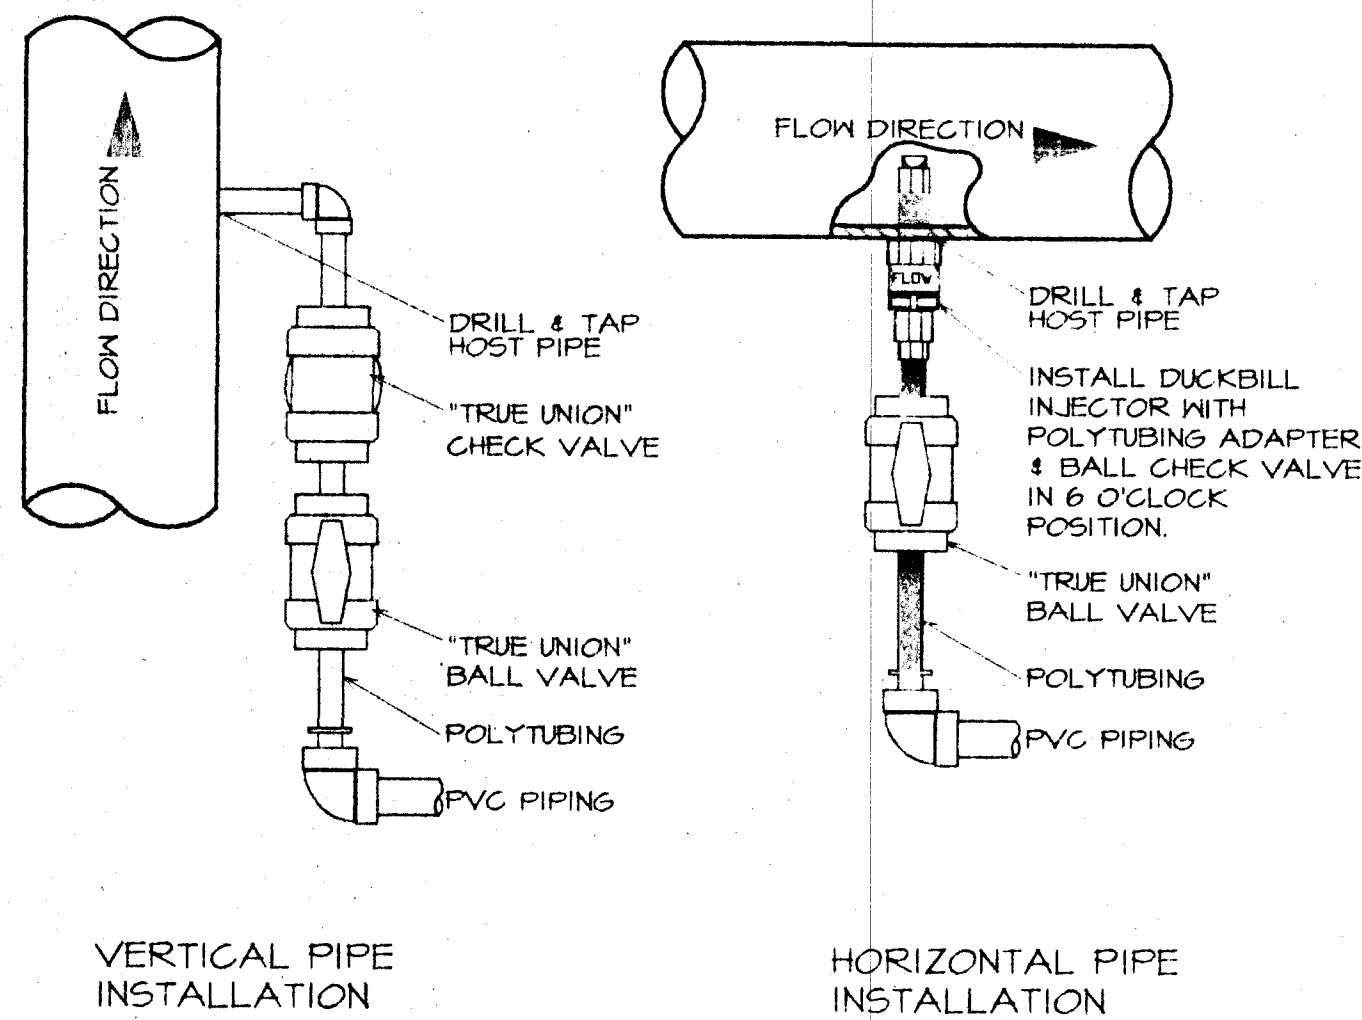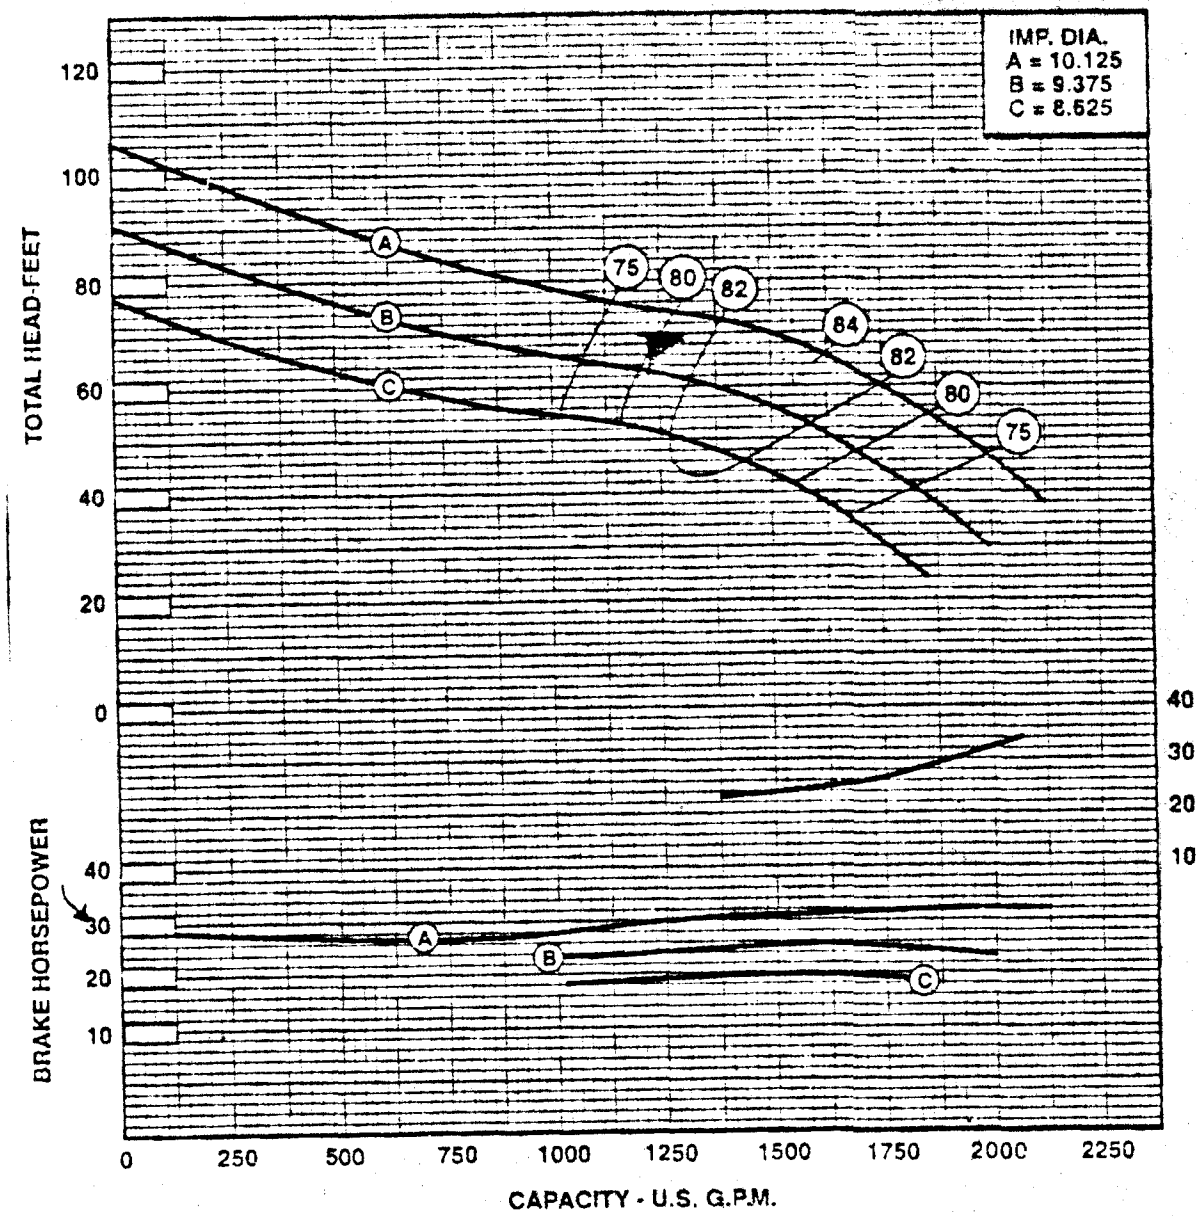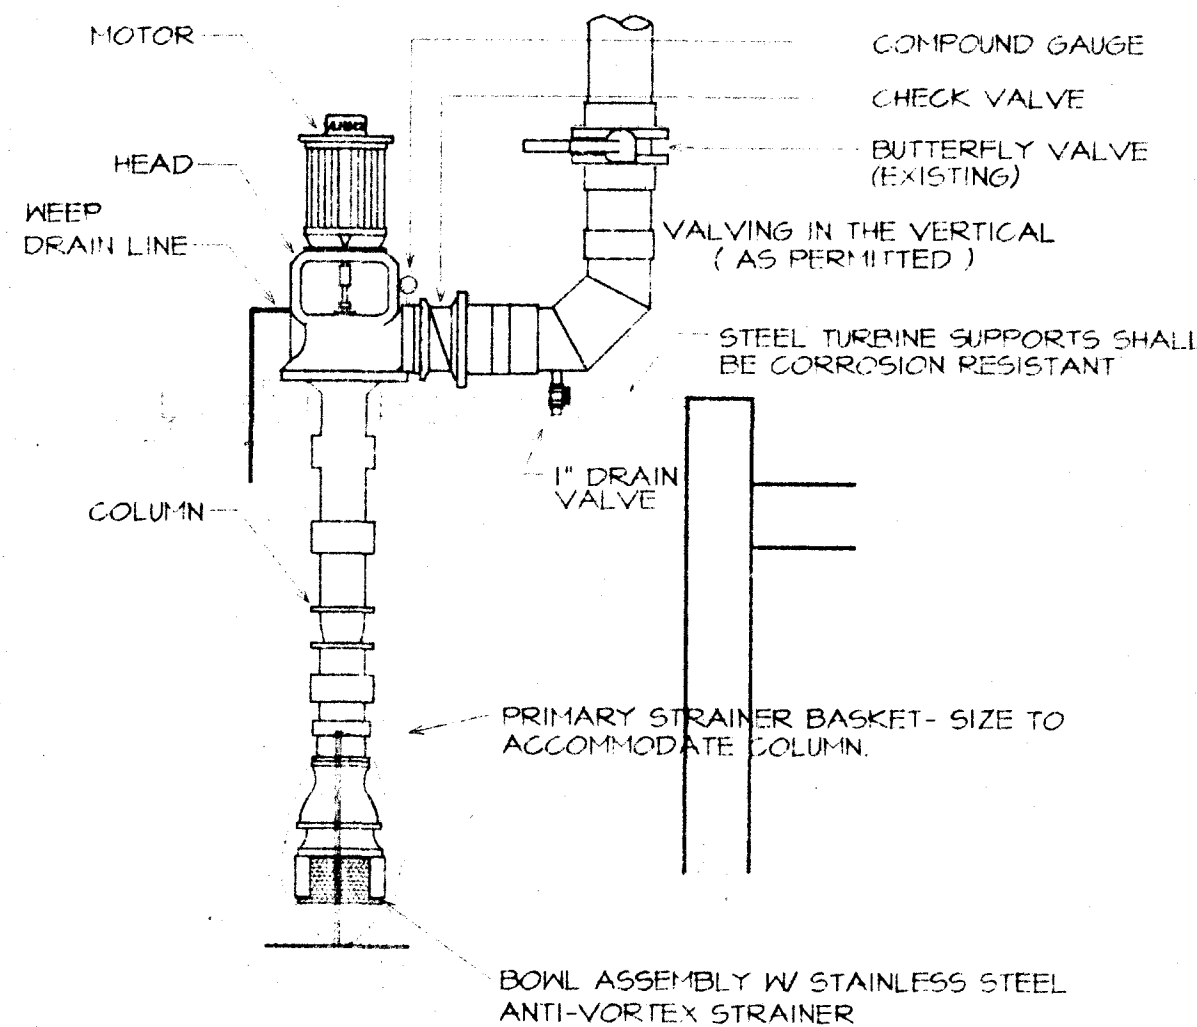

CO2-6 & CO2-3 SYSTEM DIAGRAM

NOTE:

- ASSEMBLE REGULATOR TO TANK USING WASHERS SUPPLIED. CONNECT 3/8" O.D. POLY TUBE TO CO2 FEEDER.
- INSTALL VENTURI IN INLET TO POOL RETURN PIPING.
- SECTION 13150 CONTRACTOR TO PROVIDE TANK RESTRAINTS PER CODE.

FILTRATION TURBINE INSTALLATION DETAIL

PL4.2-1

FILTRATION PUMP CURVE

PL4.2-2

CHEMICAL INJECTOR DETAIL

PL4.2-3


DUAL BULK TANK CO2 SYSTEM DETAIL

PL4.2-4

SCALE: NONE



SCALE: NONE

SCALE: NONE

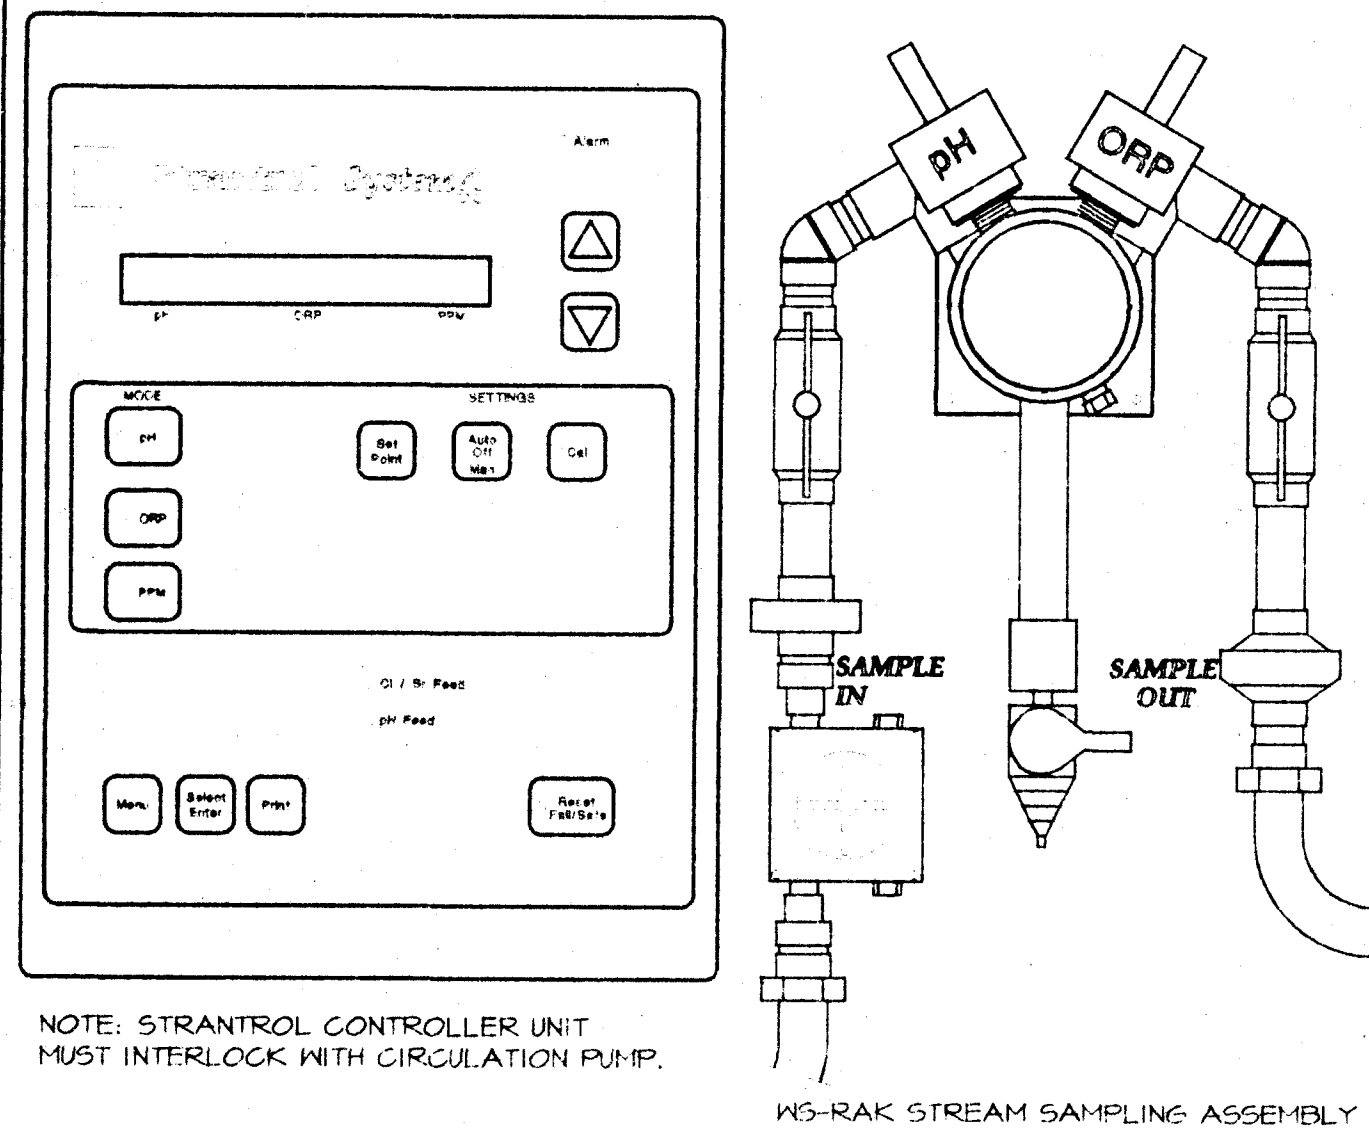

NOTE: STRANTRONIC CONTROLLER UNIT MUST INTERLOCK WITH CIRCULATION PUMP.

WS-RAK STREAM SAMPLING ASSEMBLY

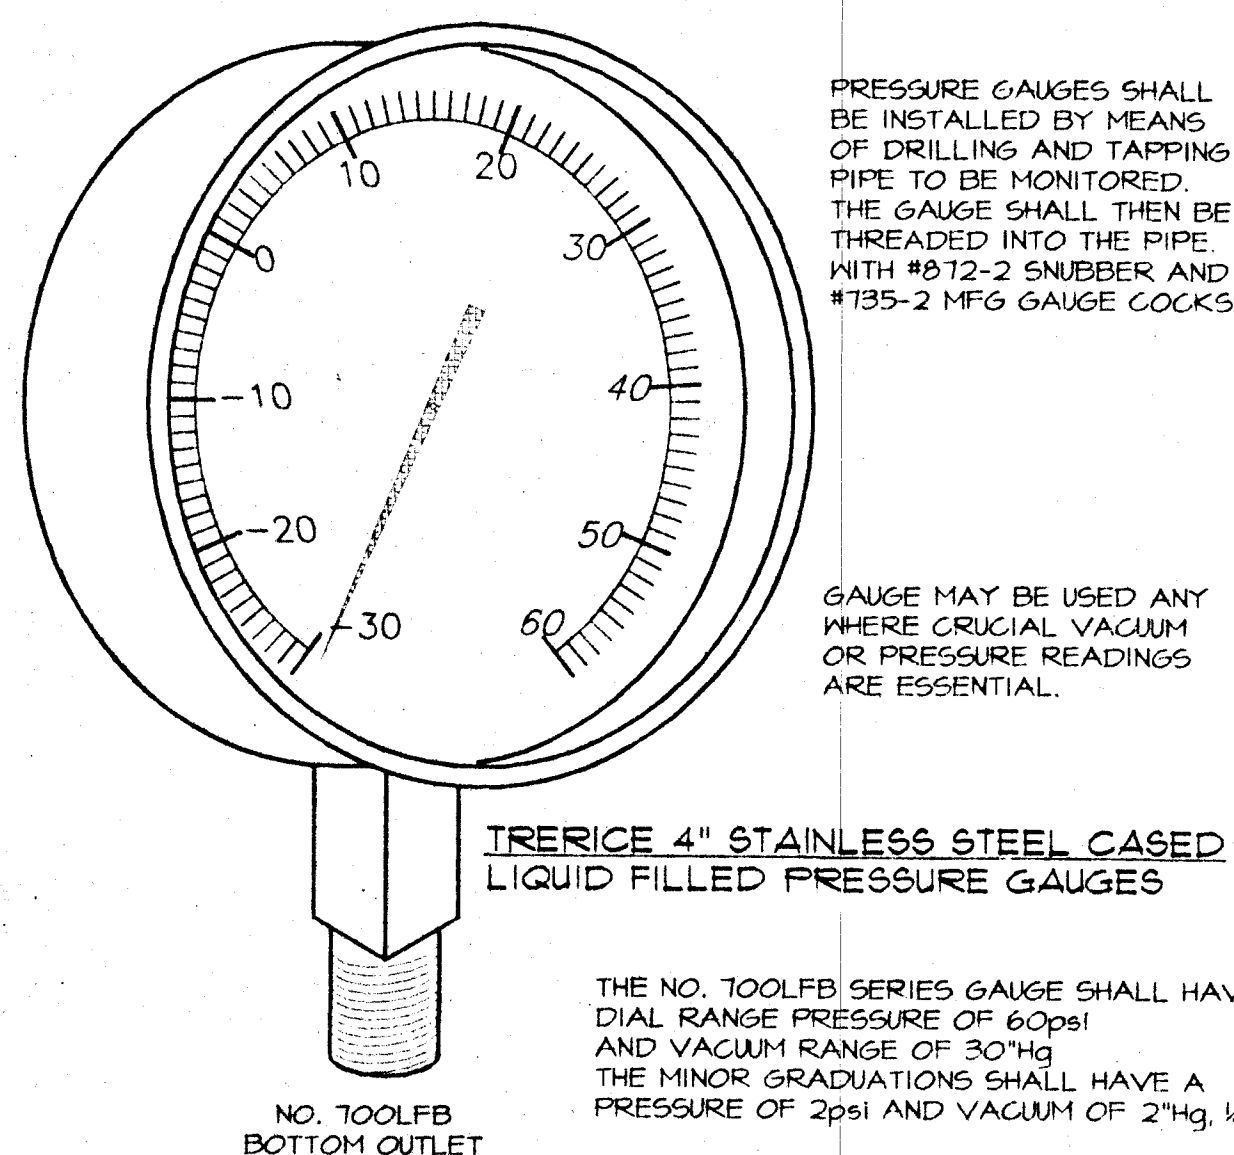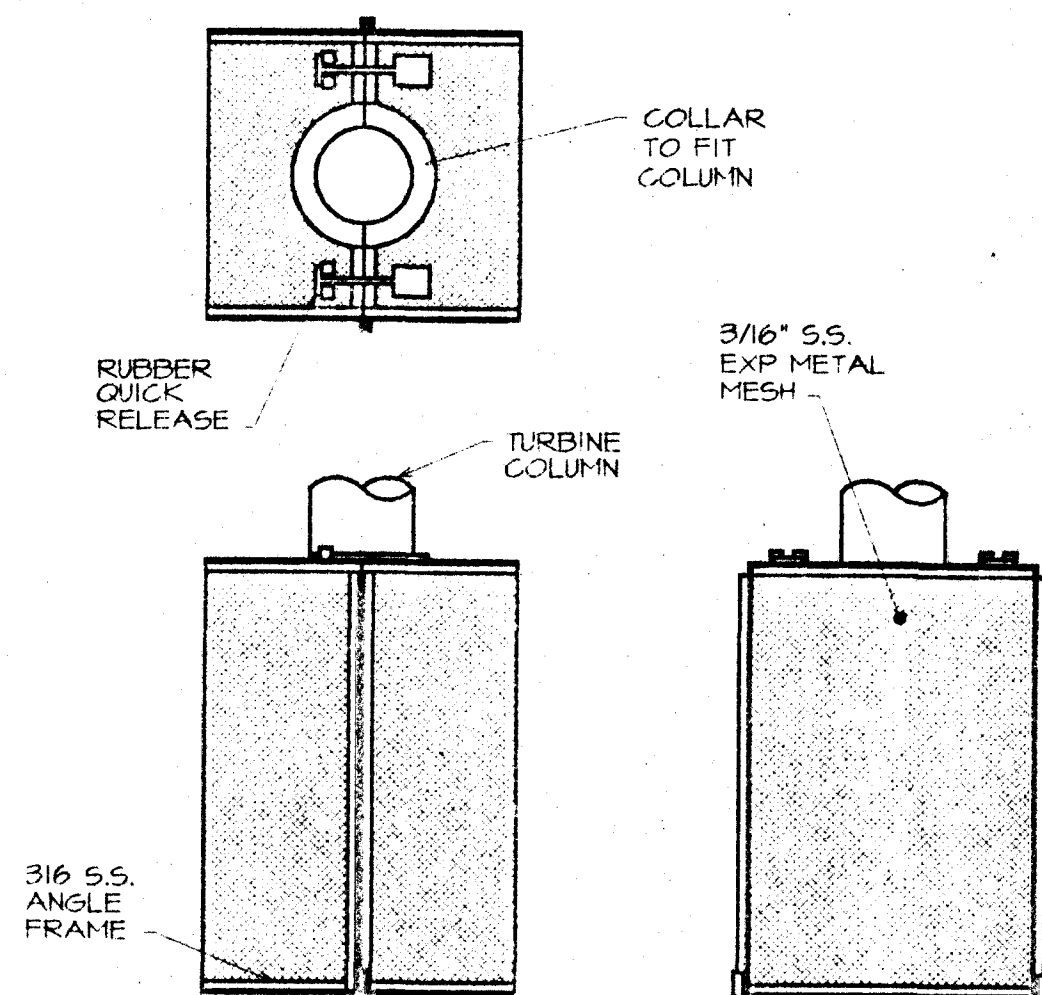


PRESSURE GAUGES SHALL BE INSTALLED BY MEANS OF DRILLING AND TAPPING PIPE TO BE MONITORED. THE GAUGE SHALL THEN BE THREADED INTO THE PIPE WITH #12-2 SNUBBER AND #135-2 MFG GAUGE COCKS.

GAUGE MAY BE USED ANY WHERE CRUCIAL VACUUM OR PRESSURE READINGS ARE ESSENTIAL.

TRERICE 4" STAINLESS STEEL CASED LIQUID FILLED PRESSURE GAUGES

THE NO. 100LFB SERIES GAUGE SHALL HAVE A DIAL RANGE PRESSURE OF 60PSI AND VACUUM RANGE OF 30" Hg. THE MINOR GRADUATIONS SHALL HAVE A PRESSURE OF 2PSI AND VACUUM OF 2" Hg. 1/4" NPT

NO. 100LFB BOTTOM OUTLET

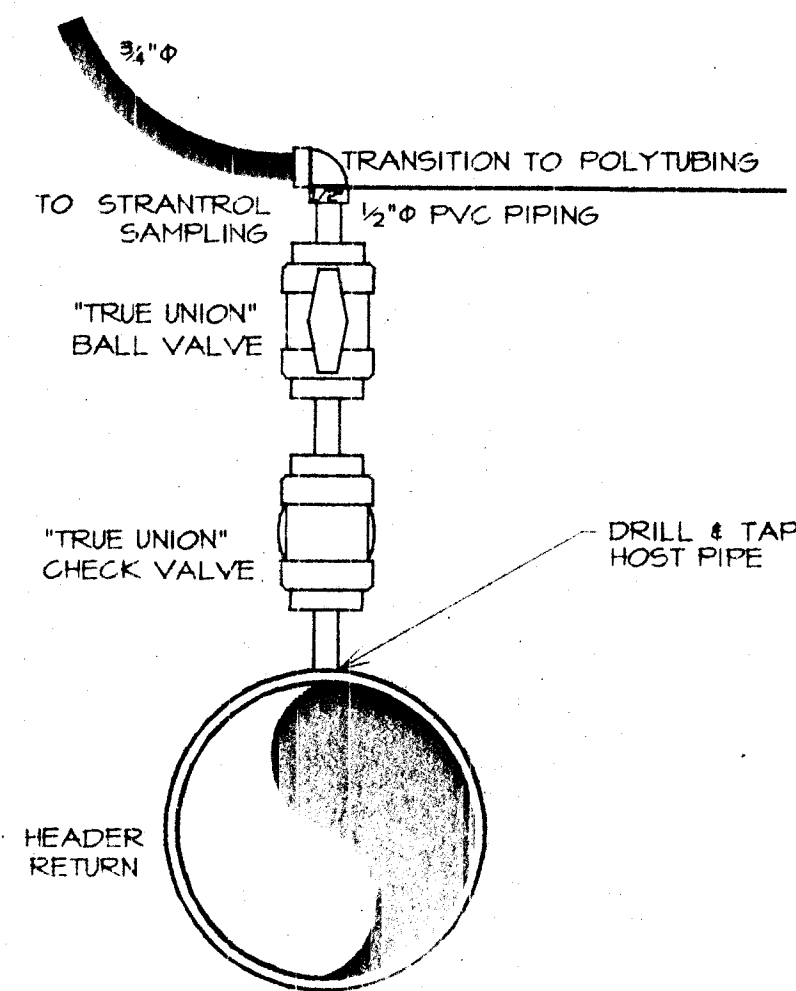

SYSTEM 4 CONTROLLER DETAIL

PL4.2-5

TURBINE SUCTION PRE-STRAINER

PL4.2-6

COMPOUND GAUGE DETAIL

PL4.2-7

SAMPLE STREAM DETAIL

PL4.2-8

SCALE: NONE


SCALE: NONE

SCALE: NONE

SCALE: NONE

COMPACTION NOTE:
3/4" CLEAR GRANULAR STONE WITH NO FINES SHALL BE PLACED IN MAXIMUM 12" LOOSE THICKNESS LIFTS. EACH LIFT SHALL BE COMPACTED WITH A COMPACTOR APPROVED BY THE SOILS ENGINEER. COMPACTION SHALL BE IN ACCORDANCE WITH ASTM D 1557. INSTALLATION AND TESTING SHALL CONFORM TO DIVISION 2.

POOL FLOOR SLAB (TYP)

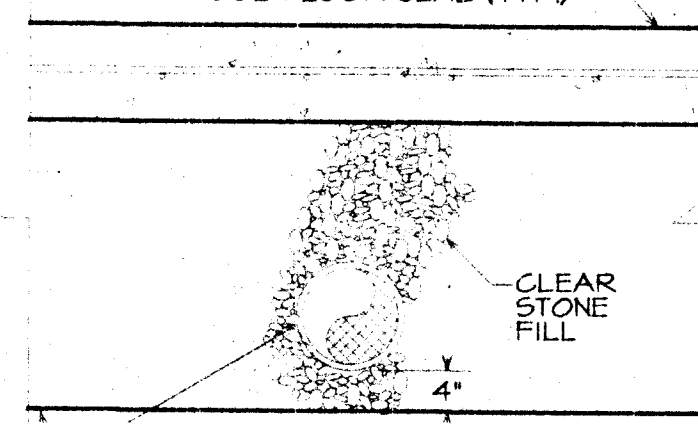

CLEAR STONE FILL

REFER TO POOL SECTIONS FOR MINIMUM DEPTH OF FILL

4" PERFORATED CORRUGATED POLYETHYLENE TUBING (ASTM F 405) FILTER FABRIC CASING OVER ALL TUBING PER REQUIREMENTS OF AASHTO M 288

MODEL #401 4 OZ. NONWOVEN TEXTILE MATERIAL AS MANUFACTURED BY SYNTHETIC INDUSTRIES (OR EQUAL) UNDER ENTIRE POOL.

SURGE TANK POOL UNDER DRAINAGE DETAIL

PL4.2-9

SCALE: NONE



DATE: 7/18/96
REVISIONS:
1. REFER TO BULLETIN #1 11/22/96
2. PERMIT REVIEW 3/26/97

MITCHELL & MOUAT ARCHITECTS, INC.
120 1/2 W. Washington
Ann Arbor, Michigan 48104
(313) 962 6070 FAX (313) 962 6190

CITY OF ANN ARBOR PARKS AND RECREATION
Puffer Park Pool

PIPING DETAILS

PL4.2

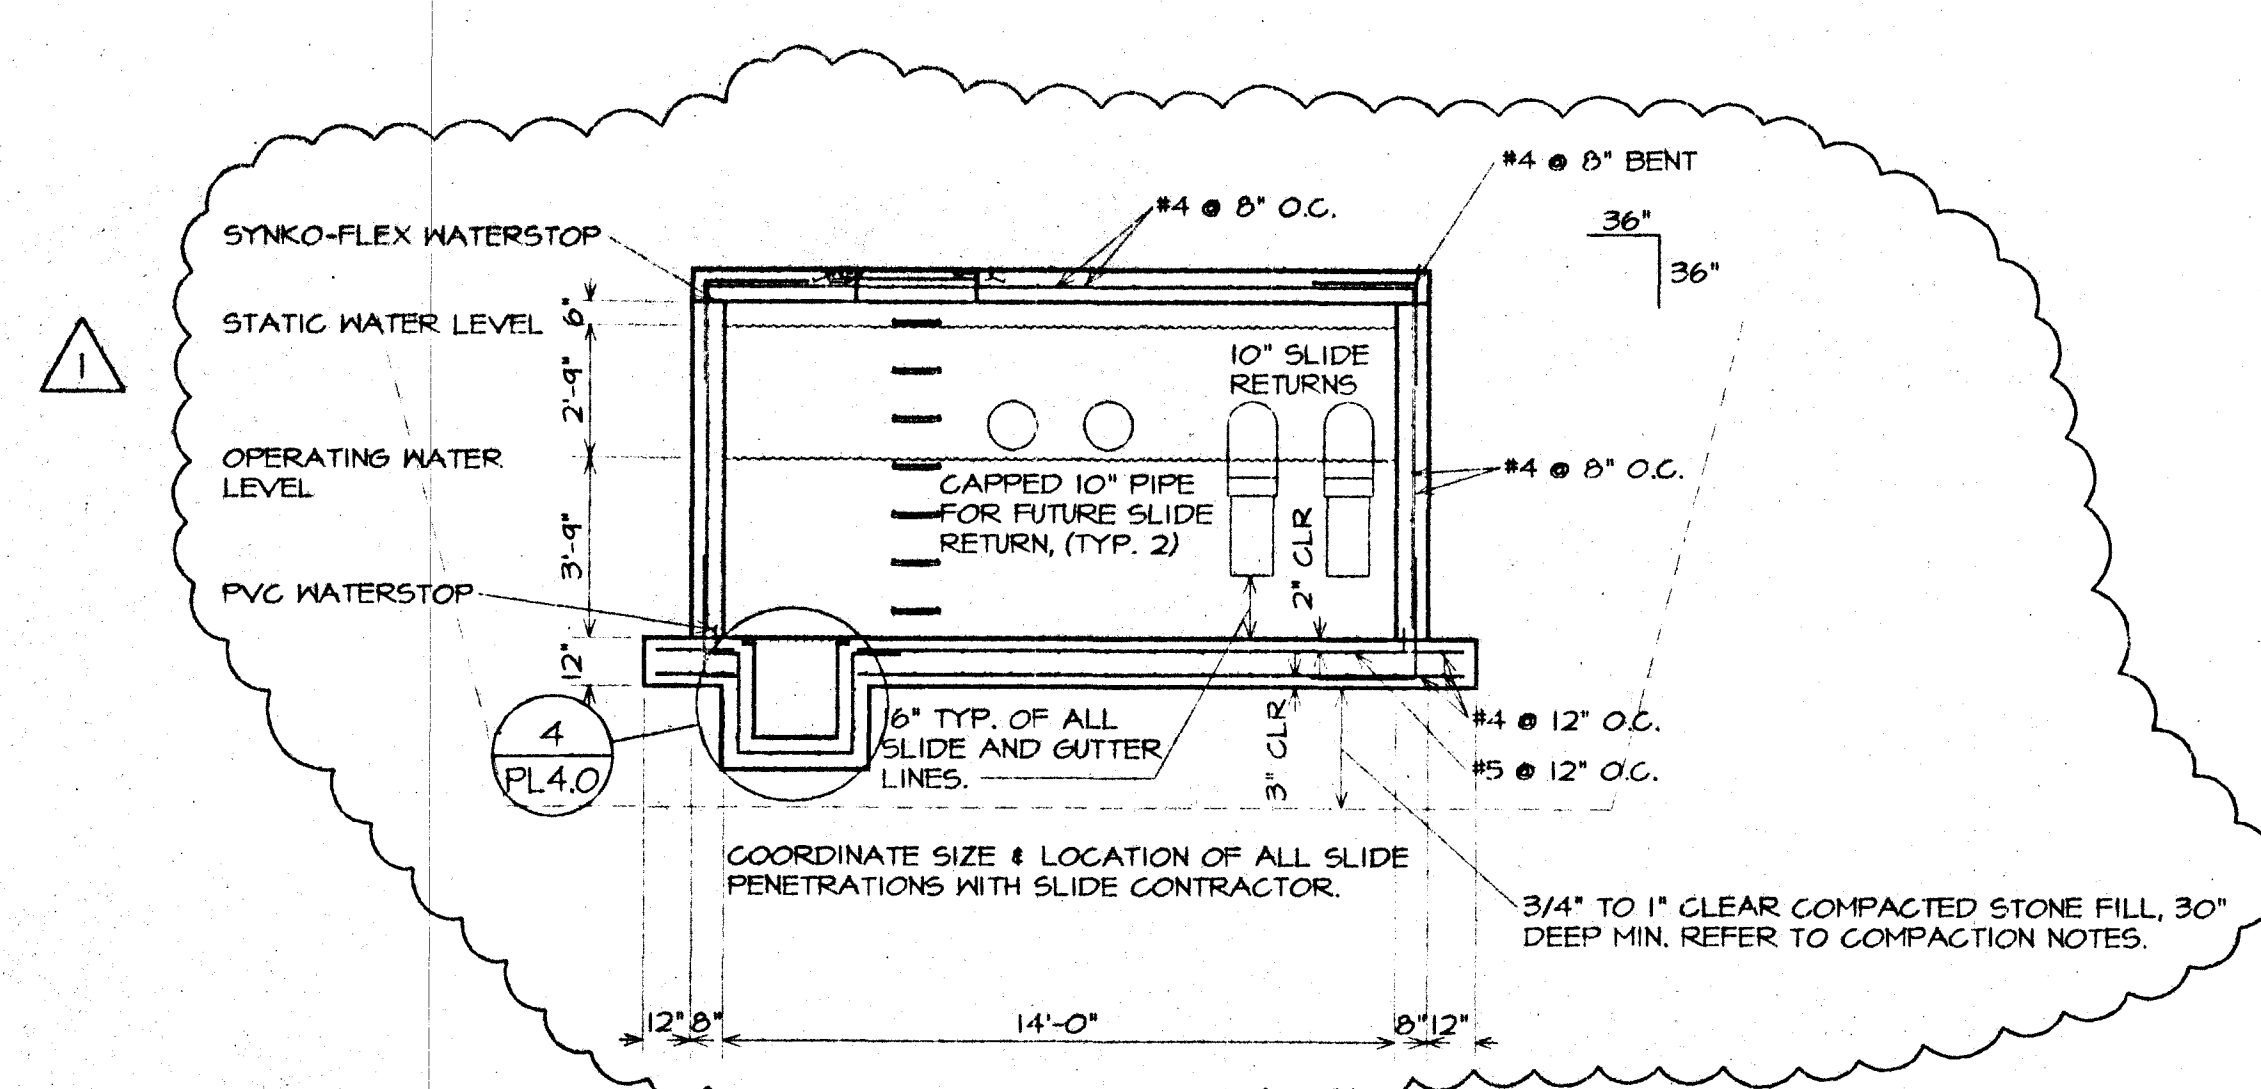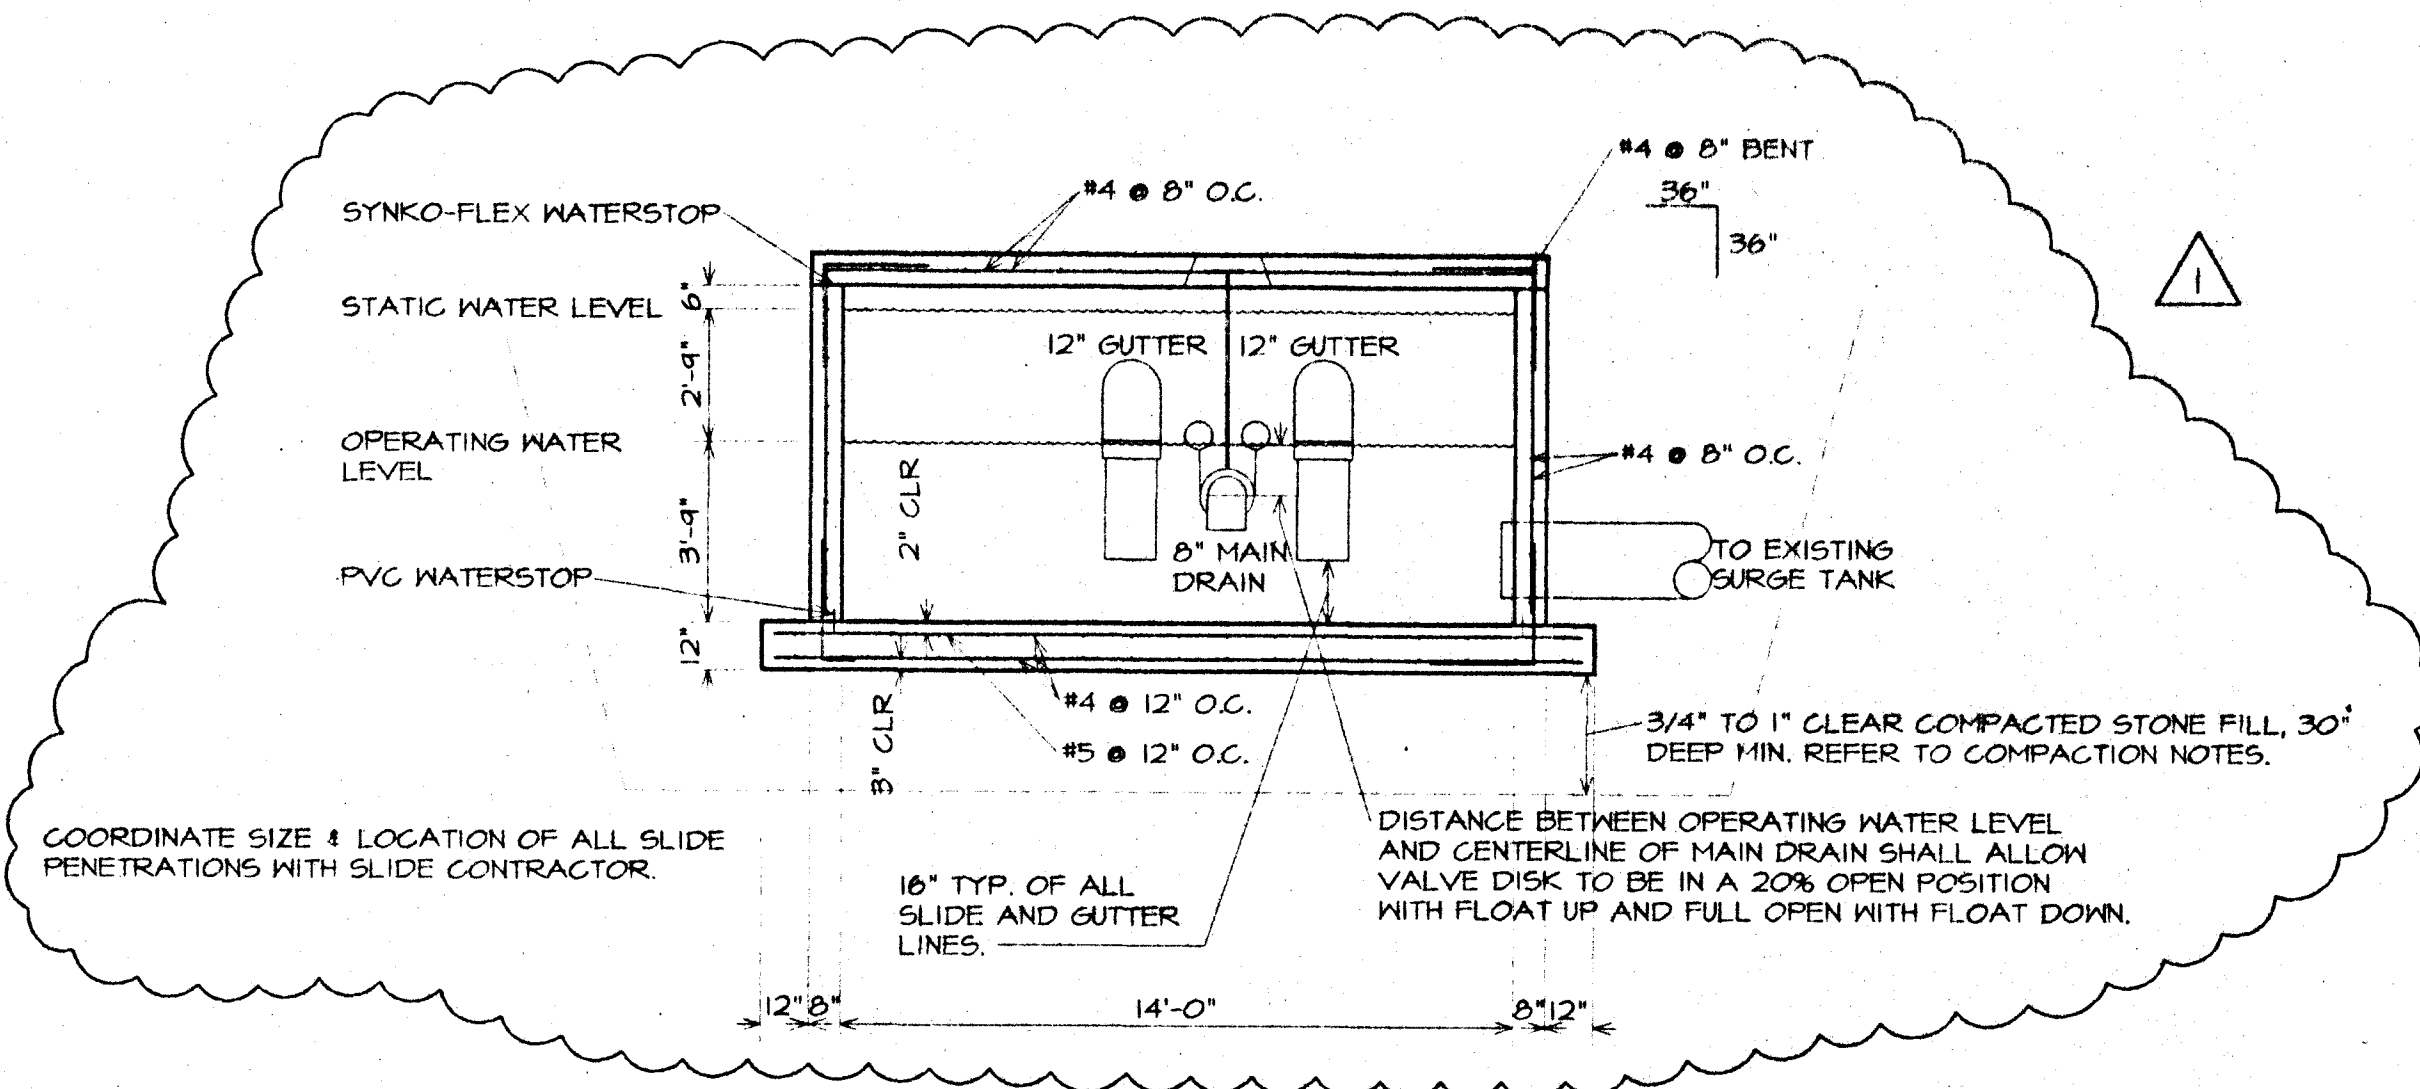

SURGE TANK SECTION A-1

PL4.0-A SURGE TANK SECTION A-1

PL4.0-B

KEY	EQUIPMENT	QNTY	DESCRIPTION
1	FILTRATION PUMP:	1	VERTILINE, VERTICAL TURBINE, BRONZE FITTED EPOXY COATED COLUMN, VLH8 HEAD, 14KHM BOWL, 30 HP, 230/460 VOLT, 3 PHASE, 1750 RPM, 1220 GPM @ 70' TDH. PROVIDE WITH ANTI-VORTEX SECONDARY STAINLESS STEEL STRAINER AND PRIMARY STAINLESS STEEL STRAINER.
2	CHEMICAL CONTROLLER:	1	STRANTRON, SYSTEM FOUR, CONTINUOUS MONITORING AND CONTROL, 0.0 TO 14.0 PH RANGE, 0.0 TO 20.0 CHLORINE RANGE, 1 - 1000 Mv ORP RANGE, WITH WSRK SAMPLE STREAM ASSEMBLY.
3	HEATER:	1	TELEDYNE LAARS, #16701, 1,670,000 BTU INDOOR, NATURAL GAS, 1 1/2" GAS CONNECTION, 2 1/2" WATER CONNECTIONS, 18" DIAMETER FLUE. PROVIDE WITH A.S.M.E. LABEL, RELIEF VALVE, FLOW SWITCH, SAFETY DEVICE PACKAGE PER MICHIGAN CODE.
4	PH SYSTEM:	1	STRANTRON, CO2-6 DUAL TANK PRESSURE REGULATOR WITH CO2-8 FEED UNIT AND TWO HEATING UNITS. PROVIDE MAZZEI #878 VENTURI. BULK CO2 CYLINDERS FURNISHED BY OWNER CONTRACTOR TO RESTRAIN TANK WITH STAINLESS STEEL TANK PER CODE.
5	THERMOMETERS:	3	TREPSA, A40 SERIES, 9" SCALE.
6	SLIDE PUMP:	1	VERTILINE, VERTICAL TURBINE, BRONZE FITTED EPOXY COATED COLUMN, VLH18 HEAD, 10RH BOWL, 10 HP, 230/460 VOLT, 3 PHASE, 1750 RPM, 800 GPM @ 40' TDH. PROVIDE WITH ANTI-VORTEX SECONDARY STAINLESS STEEL STRAINER AND PRIMARY STAINLESS STEEL STRAINER. ELECTRICAL EQUIPMENT SHALL BE SIZED TO HANDLE FUTURE 20 HP MOTOR.


MINIMUM REQUIRED SUPPORT SPACING (IN FEET)

NOM PIPE SIZE (in)	PVC PIPE									
	Schedule 40					Schedule 80				
	Temp °F					Temp °F				
1/2	4-1/2	4-1/2	4	2-1/2	2-1/2	5	4-1/2	4-1/2	3	2-1/2
3/4	5	4-1/2	4	2-1/2	2-1/2	5-1/2	5	4-1/2	3	2-1/2
1	5-1/2	5	4-1/2	3	2-1/2	6	5-1/2	5	3-1/2	3
1-1/4	5-1/2	5-1/2	5	3	3	6	6	5-1/2	3-1/2	3
1-1/2	6	5-1/2	5	3-1/2	3	6-1/2	6	5-1/2	3-1/2	3-1/2
2	6	5-1/2	5	3-1/2	7	7	6-1/2	6	4	3-1/2
2-1/2	7	6-1/2	6	4	3-1/2	7-1/2	7-1/2	6-1/2	4-1/2	4
3	7	7	6	4	3-1/2	8	7-1/2	7	4-1/2	4
4	7-1/2	7	6-1/2	4-1/2	4	9	8-1/2	7-1/2	5	4-1/2
6	8-1/2	8	7-1/2	5	4-1/2	10	9-1/2	9	6	5
8	9	8-1/2	8	5	4-1/2	11	10-1/2	9-1/2	6-1/2	5-1/2
10	10	9	8-1/2	5-1/2	5	12	11	10	7	6
12	11-1/2	10-1/2	9-1/2	6-1/2	5-1/2	12	11	10	7	6

EQUIPMENT LIST A-2


PL4.0-2 POOL PIPE SUPPORT NOTE

PL4.0-3

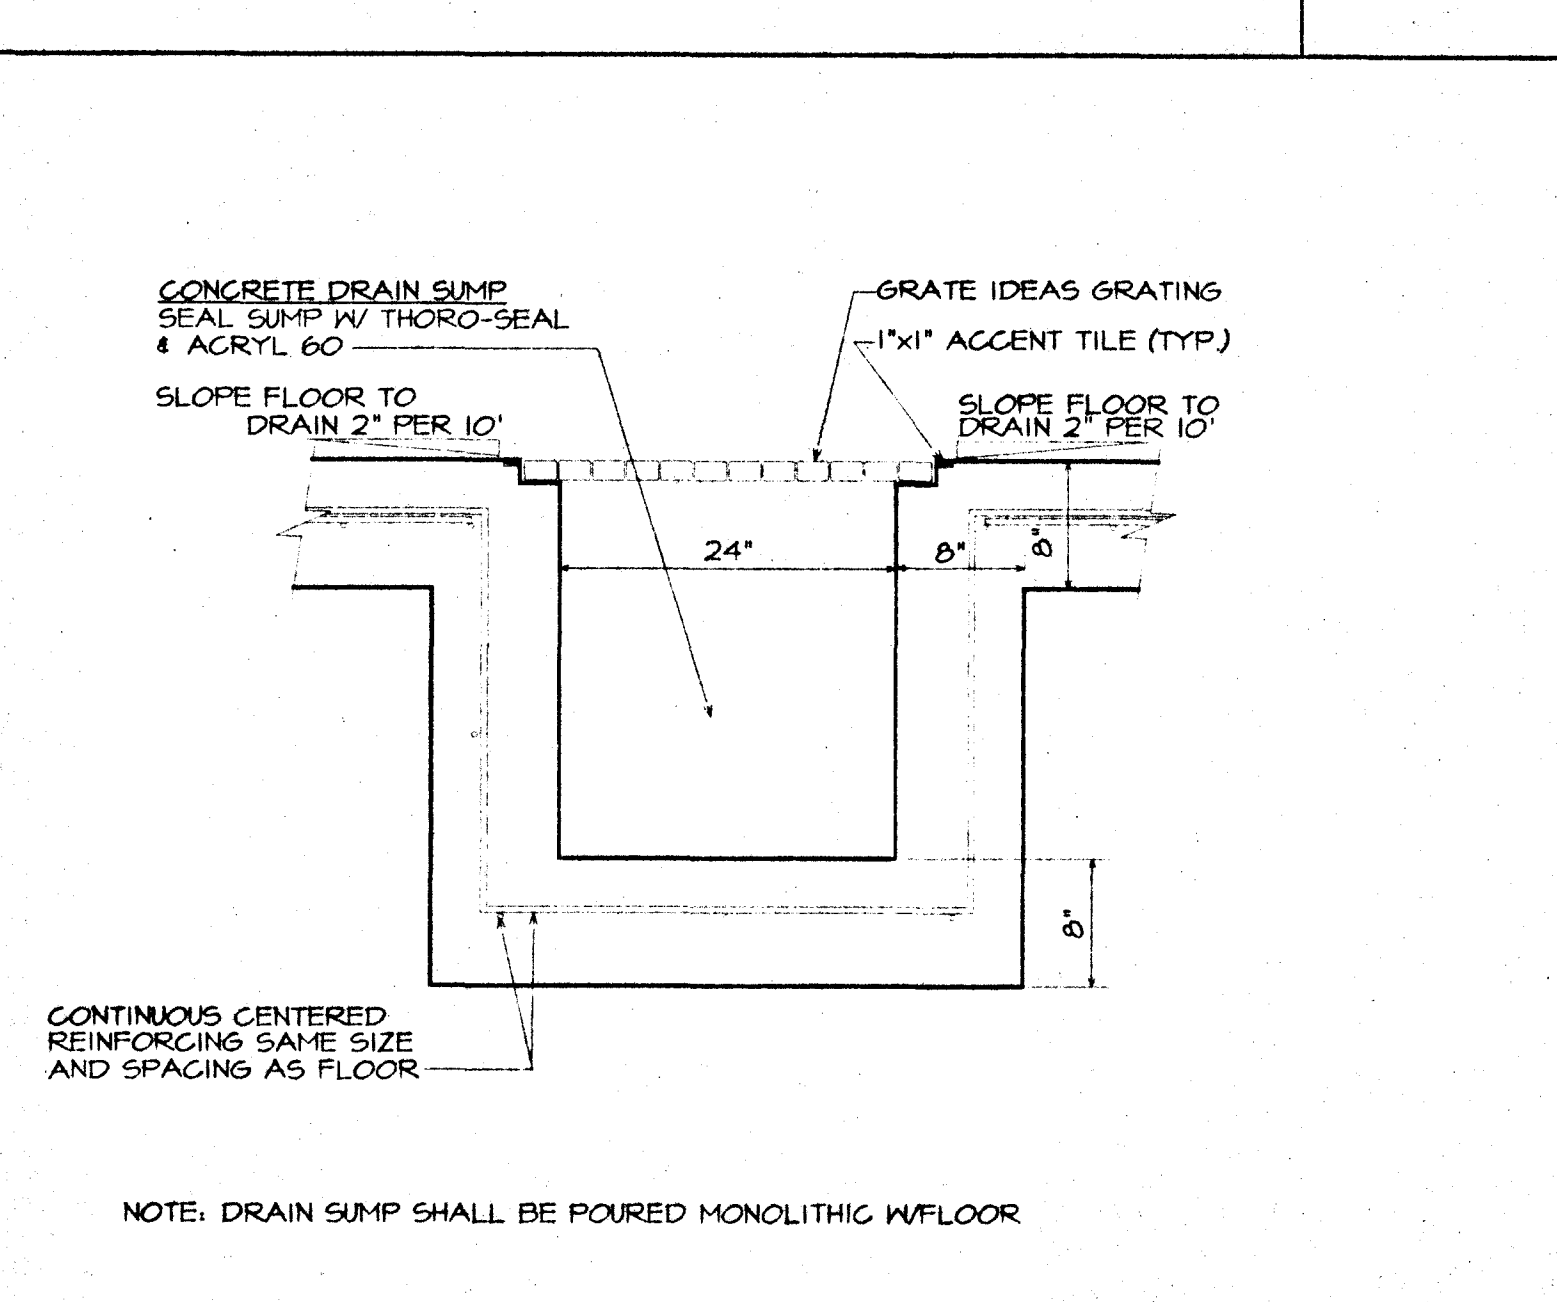

SURGE TANK SUMP DETAIL

PL4.0-4

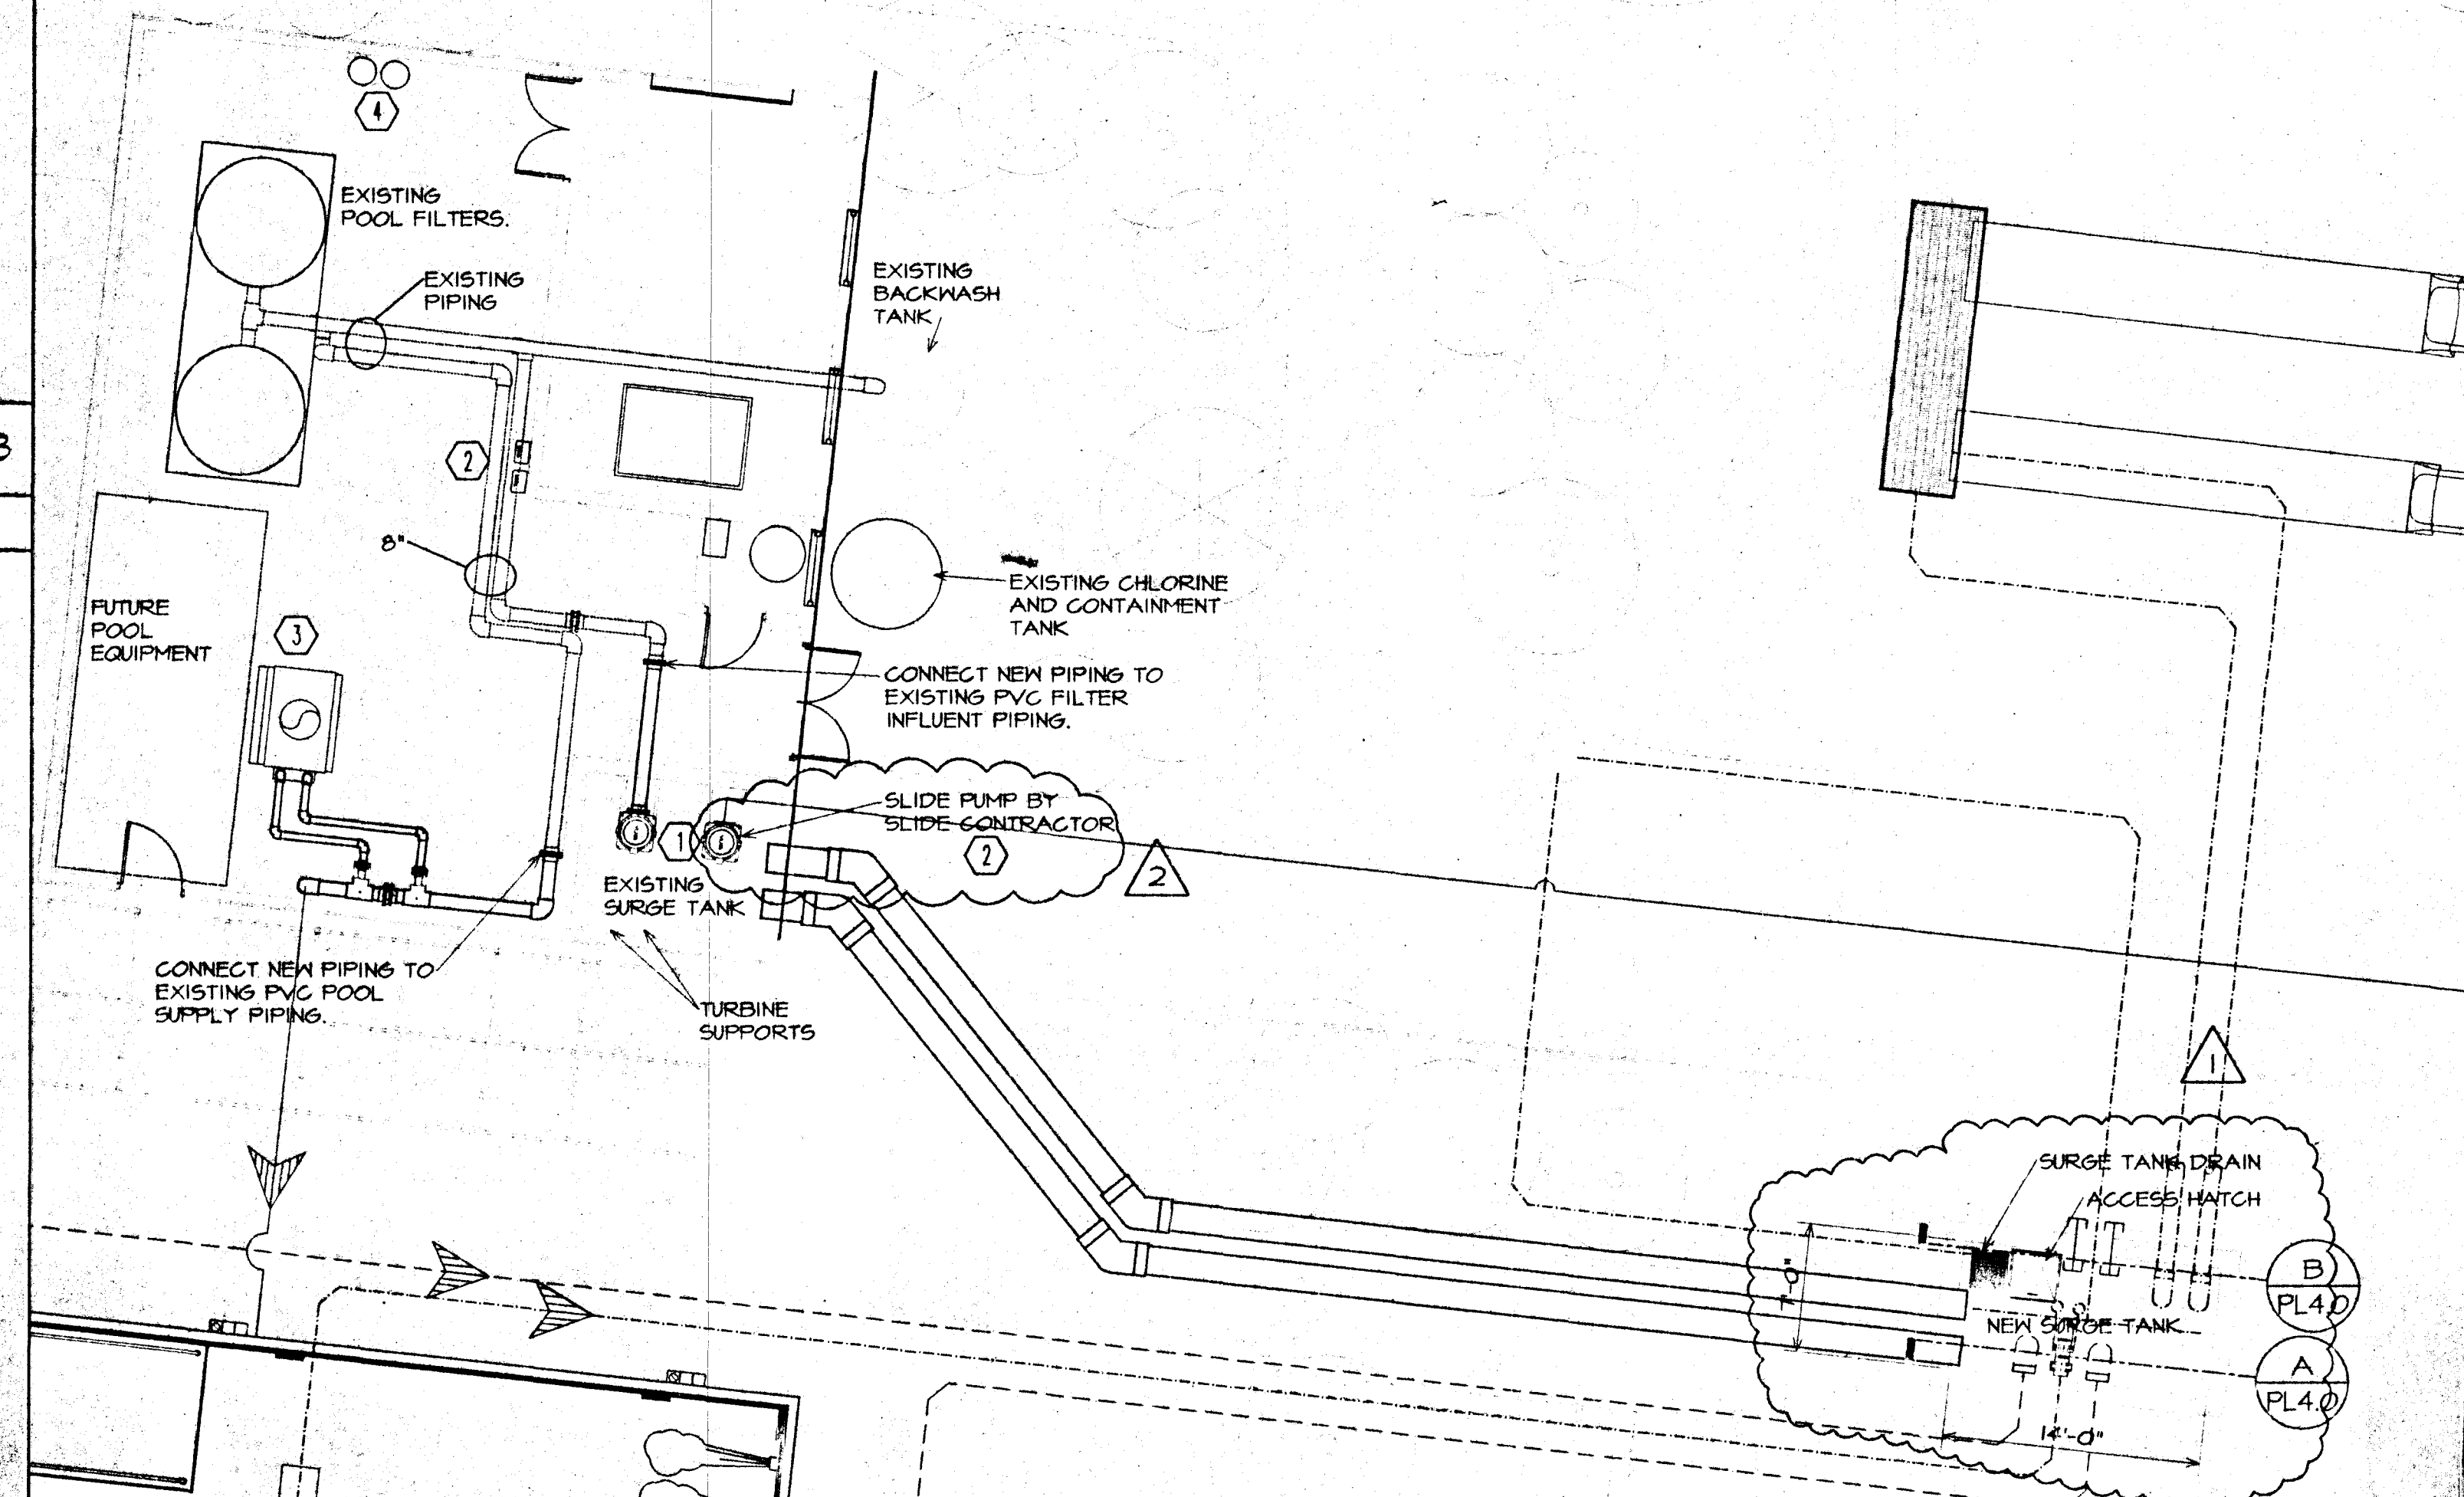

MECHANICAL ROOM PLAN A-2

PL4.0-1

MINIMUM REQUIRED SUPPORT SPACING
(IN FEET)


PIPE SIZE (in)	PVC PIPE									
	Schedule 40					Schedule 80				
	Temp F					Temp F				
1/2	4-1/2	4-1/2	4	2-1/2	2-1/2	5	4-1/2	4-1/2	3	2-1/2
3/4	5	4-1/2	4	2-1/2	2-1/2	5-1/2	5	4-1/2	3	2-1/2
1	5-1/2	5	4-1/2	3	2-1/2	6	5-1/2	5	3-1/2	3
1-1/4	5-1/2	5-1/2	5	3	3	6	6	5-1/2	3-1/2	3
1-1/2	6	5-1/2	5	3-1/2	3	6-1/2	6	5-1/2	3-1/2	3-1/2
2	6	5-1/2	5	3-1/2	3	7	6-1/2	6	4	3-1/2
2-1/2	7	6-1/2	6	4	3-1/2	7-1/2	7-1/2	6-1/2	4-1/2	4
3	7	7	6	4	3-1/2	8	7-1/2	7	4-1/2	4
4	7-1/2	7	6-1/2	4-1/2	4	9	8-1/2	7-1/2	5	4-1/2
6	8-1/2	8	7-1/2	5	4-1/2	10	9-1/2	8	6	5
8	9	8-1/2	8	5	4-1/2	11	10-1/2	9-1/2	6-1/2	5-1/2
10	10	9	8-1/2	5-1/2	5	12	11	10	7	6
12	11-1/2	10-1/2	9-1/2	6-1/2	5-1/2	12	11	10	7	6

KEY EQUIPMENT QTY DESCRIPTION

- (A1) TURBINE(S) 1 VERTI-LINE PUMP, VLN812 HEAD, 11GHEH BOWL, 600 GPM AT 70' TDH, 20 HP, 208 VOLT, 3 PHASE, 60HZ, 1750 RPM, IFC MOTOR, END SUCTION, CLOSE COUPLED, BRONZE FITTED, EPOXY COATED VOLUTE, PROVIDE WITH PRIMARY STRAINER.
- (A2) ACTIVITY PUMP 1 AURORA PUMP, 340-ES, 6x6x12, 800 GPM AT 30' TDH, 10 HP, 208 VOLT, 3 PHASE, 60 HZ, 1750 RPM, IFC MOTOR, END SUCTION, CLOSE COUPLED, BRONZE FITTED, EPOXY COATED VOLUTE.
- (A3) STRAINER (ACTIVITY PUMP) 1 MER-MADE FILTER, INC., 10x6 ECCENTRIC REDUCING BASKET STRAINER, FIBERGLASS BODY, TRANSPARENT ACRYLIC LID, STAINLESS STEEL BASKET, PROVIDE WITH EXTRA STAINLESS STEEL BASKET.
- (A4) CHEMICAL CONTROLLER 1 STRANCO, INC., STRANTRON SYSTEM 4, CONTINUOUS MONITORING AND CONTROL, 0.0 TO 14.0 PH RANGE, 0.1 TO 20.0 CHLORINE RANGE, 1 TO 1000 mV ORP RANGE, PROVIDE WITH WSRK SAMPLE STREAM ASSEMBLY AND DATA VOICE TELECOMMUNICATOR.
- (A5) CO2 FEEDER 1 STRANCO, INC., STRANTRON CO2 FEED SYSTEM, CO2-5 SINGLE TANK PRESSURE REGULATOR, CO2-8 FLOW CONTROL UNIT W/ONE HEATING UNIT, CO2 CYLINDERS/TANKS FURNISHED BY OWNER, CONTRACTOR TO PROVIDE STAINLESS STEEL CYLINDER/TANK RESTRAINTS PER CODE.
- (A6) AUTO FILL 1 CL-VAL CO., CF1 FLOAT CONTROLLER AND REQUIRED FLOAT ROD LENGTH, FLOAT ROD TO BE OF PVC ROD STOCK ONLY.
- (A7) FLOWMETER 1 SIGNET SCIENTIFIC, MK 515 ROTOR-X FLOW SENSOR, PVB SERIES, SADDLE OR TEE MOUNTED SENSOR INSTALLATION FITTING, MK 509 SELF-POWERED ANALOG FLOWMETER, FLOWMETER SHALL BE WALL MOUNTED.
- RETURN (MAIN POOL): 1 SCALE RANGE 0 TO 800 GPM
RETURN (ACTIVITY POOL): 1 SCALE RANGE 0 TO 500 GPM

NOTE: CURRENT CHARACTERISTICS MAY VARY. IT IS THE CONTRACTOR'S RESPONSIBILITY TO VERIFY VOLTAGE PRIOR TO ORDERING PUMPS.

PROVIDE SLEEVES & PROPER SLEEVE LOCATION TO GENERAL CONTRACTOR, SECTION #13150. CONTRACTOR TO FILL & CAULK VOIDS BETWEEN SLEEVE & PIPING.

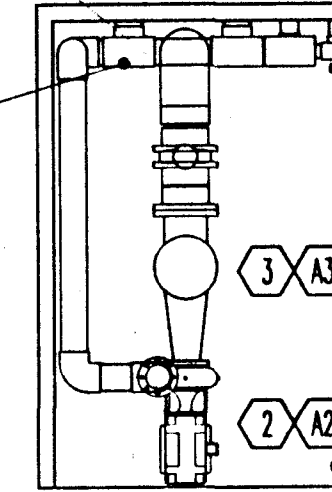

PROVIDE DRAIN LINES FOR ACTIVITY PIPING AND OTHER POOL PIPING AS REQUIRED.

CONCRETE PAD AND RETAINING WALL BY GENERAL CONTRACTOR

POOL PIPE SUPPORT NOTE

PL4.0-3

EQUIPMENT LIST - ALT. #1

PL4.0-5

VERTICAL TURBINE FILTRATION CURVE
ALTERNATE BID #1

PL4.0-6

ACTIVITY PUMP PLAN

PL4.0-7

SCALE: NONE

SCALE: NONE

SCALE: NONE

SCALE: 1/4"=1'0"

KEY EQUIPMENT QTY DESCRIPTION
ACTIVITY POOL

- (1) FILTRATION PUMP 1 STA-RITE, CSP SERIES, #CCSPH2L3, 290 GPM AT 70' TDH, 10 HP, 200 VOLT, 3 PHASE, 60HZ, 3500 RPM, IFC MOTOR, END SUCTION, SELF PRIMING, CLOSE COUPLED, BRONZE FITTED, EPOXY COATED VOLUTE, PROVIDE WITH EPOXY COATED STRAINER #184C AND EXTRA STAINLESS STEEL BASKET.
- (2) ACTIVITY PUMP 1 AURORA PUMP, 340-ES, 6x6x12, 800 GPM AT 30' TDH, 10 HP, 208 VOLT, 3 PHASE, 60 HZ, 1750 RPM, IFC MOTOR, END SUCTION, CLOSE COUPLED, BRONZE FITTED, EPOXY COATED VOLUTE.
- (3) STRAINER (ACTIVITY PUMP) 1 MER-MADE FILTER, INC., 10x6 ECCENTRIC REDUCING BASKET STRAINER, FIBERGLASS BODY, TRANSPARENT ACRYLIC LID, STAINLESS STEEL BASKET, PROVIDE WITH EXTRA STAINLESS STEEL BASKET.
- (4) FILTER(S) 3 PUREX TRITON, TRITON C SERIES, #TR-140, 36" DIAMETER FIBERGLASS TANK, 21.2 SQUARE FEET OF TOTAL SURFACE AREA, 15.7 GPM/S.F. OF FILTER AREA, PROVIDE WITH 2" HI-FLOW MULTI-PORT VALVE, MANUALLY BACKWASH ONE TANK AT A TIME.
- (5) HEATER(S) 1 TELEDYNE LAARS, ESC MODEL #ESC-400, 400,000 BTU/H INPUT, 1" NATURAL GAS CONNECTION, UNIVERSAL WATER CONNECTIONS, 9" DIAMETER FLUE, PROVIDE WITH A.S.M.E. LABEL, RELIEF VALVE, FLOW SWITCH, SAFETY DEVICE PACKAGE PER STATE AND LOCAL CODE.
- (6) CHEMICAL CONTROLLER 1 STRANCO, INC., STRANTRON SYSTEM 4, CONTINUOUS MONITORING AND CONTROL, 0.0 TO 14.0 PH RANGE, 0.1 TO 20.0 CHLORINE RANGE, 1 TO 1000 mV ORP RANGE, PROVIDE WITH WSRK SAMPLE STREAM ASSEMBLY AND DATA VOICE TELECOMMUNICATOR.
- (7) CHLORINE FEEDER(S) 2 LIQUID METRONICS, INC., SERIES A, #A161-74S, 0.02 TO 2.0 GALLONS PER HOUR OUTPUT, 120 VOLTS, PROVIDE WITH FOUR FUNCTION VALVE, USE SODIUM HYPOCHLORITE FOR DISINFECTANT.
- (8) CHLORINE STORAGE USE EXISTING TANK FROM EXISTING POOLS.
- (9) CO2 FEEDER 1 STRANCO, INC., STRANTRON CO2 FEED SYSTEM, CO2-5 SINGLE TANK PRESSURE REGULATOR, CO2-8 FLOW CONTROL UNIT W/ONE HEATING UNIT, CO2 CYLINDERS/TANKS FURNISHED BY OWNER, CONTRACTOR TO PROVIDE STAINLESS STEEL CYLINDER/TANK RESTRAINTS PER CODE.
- (10) AUTO FILL 1 CL-VAL CO., #124-01A, 1" VALVE, PROVIDE WITH CF1 FLOAT CONTROLLER AND REQUIRED FLOAT ROD LENGTH, FLOAT ROD TO BE OF PVC ROD STOCK ONLY.
- (11) FLOWMETER 1 SIGNET SCIENTIFIC, MK 515 ROTOR-X FLOW SENSOR, PVB SERIES, SADDLE OR TEE MOUNTED SENSOR INSTALLATION FITTING, MK 509 SELF-POWERED ANALOG FLOWMETER, FLOWMETER SHALL BE WALL MOUNTED.
- MAIN: 1 SCALE RANGE 0 TO 500 GPM

LAP POOL

- (12) CHEMICAL CONTROLLER 1 STRANCO, INC., STRANTRON SYSTEM 4, CONTINUOUS MONITORING AND CONTROL, 0.0 TO 14.0 PH RANGE, 0.1 TO 20.0 CHLORINE RANGE, 1 TO 1000 mV ORP RANGE, PROVIDE WITH WSRK SAMPLE STREAM ASSEMBLY AND DATA VOICE TELECOMMUNICATOR.
- (13) CO2 FEEDER 1 STRANCO, INC., STRANTRON CO2 FEED SYSTEM, CO2-5 SINGLE TANK PRESSURE REGULATOR, CO2-8 FLOW CONTROL UNIT W/ONE HEATING UNIT, CO2 CYLINDERS/TANKS FURNISHED BY OWNER, CONTRACTOR TO PROVIDE STAINLESS STEEL CYLINDER/TANK RESTRAINTS PER CODE.
- (14) AUTO FILL 1 CL-VAL CO., CF1 FLOAT CONTROLLER AND REQUIRED FLOAT ROD LENGTH, FLOAT ROD TO BE OF PVC ROD STOCK ONLY.
- (15) FLOWMETER 1 SIGNET SCIENTIFIC, MK 515 ROTOR-X FLOW SENSOR, PVB SERIES, SADDLE OR TEE MOUNTED SENSOR INSTALLATION FITTING, MK 509 SELF-POWERED ANALOG FLOWMETER, FLOWMETER SHALL BE WALL MOUNTED.
- MAIN: 1 SCALE RANGE 0 TO 800 GPM

NOTE: CURRENT CHARACTERISTICS MAY VARY. IT IS THE CONTRACTOR'S RESPONSIBILITY TO VERIFY VOLTAGE PRIOR TO ORDERING PUMPS.

EQUIPMENT LIST - BASE BID

PL4.0-4

MECHANICAL ROOM PLAN - ALTERNATE #1

PL4.0-2

MECHANICAL ROOM PLAN - BASE BID

PL4.0-1

SCALE: NONE

SCALE: 1/4"=1'0"


SCALE: 1/4"=1'0"

DATE: 8/6/97
REVISIONS: 10/9/97 HEALTH DEPARTMENT
4-27-98 OWNER REQUESTED
5-8-98 RELEASE FOR CONSTRUCTION

MITCHELL & MOUAT ARCHITECTS, INC.
113 South Fourth Ave.
Ann Arbor, Michigan 48104
(313) 662-6070 fax (313) 662-3802

CITY OF ANN ARBOR PARKS AND RECREATION
Bohr Park Pool

POOL MECHANICAL PLAN
PL4.0

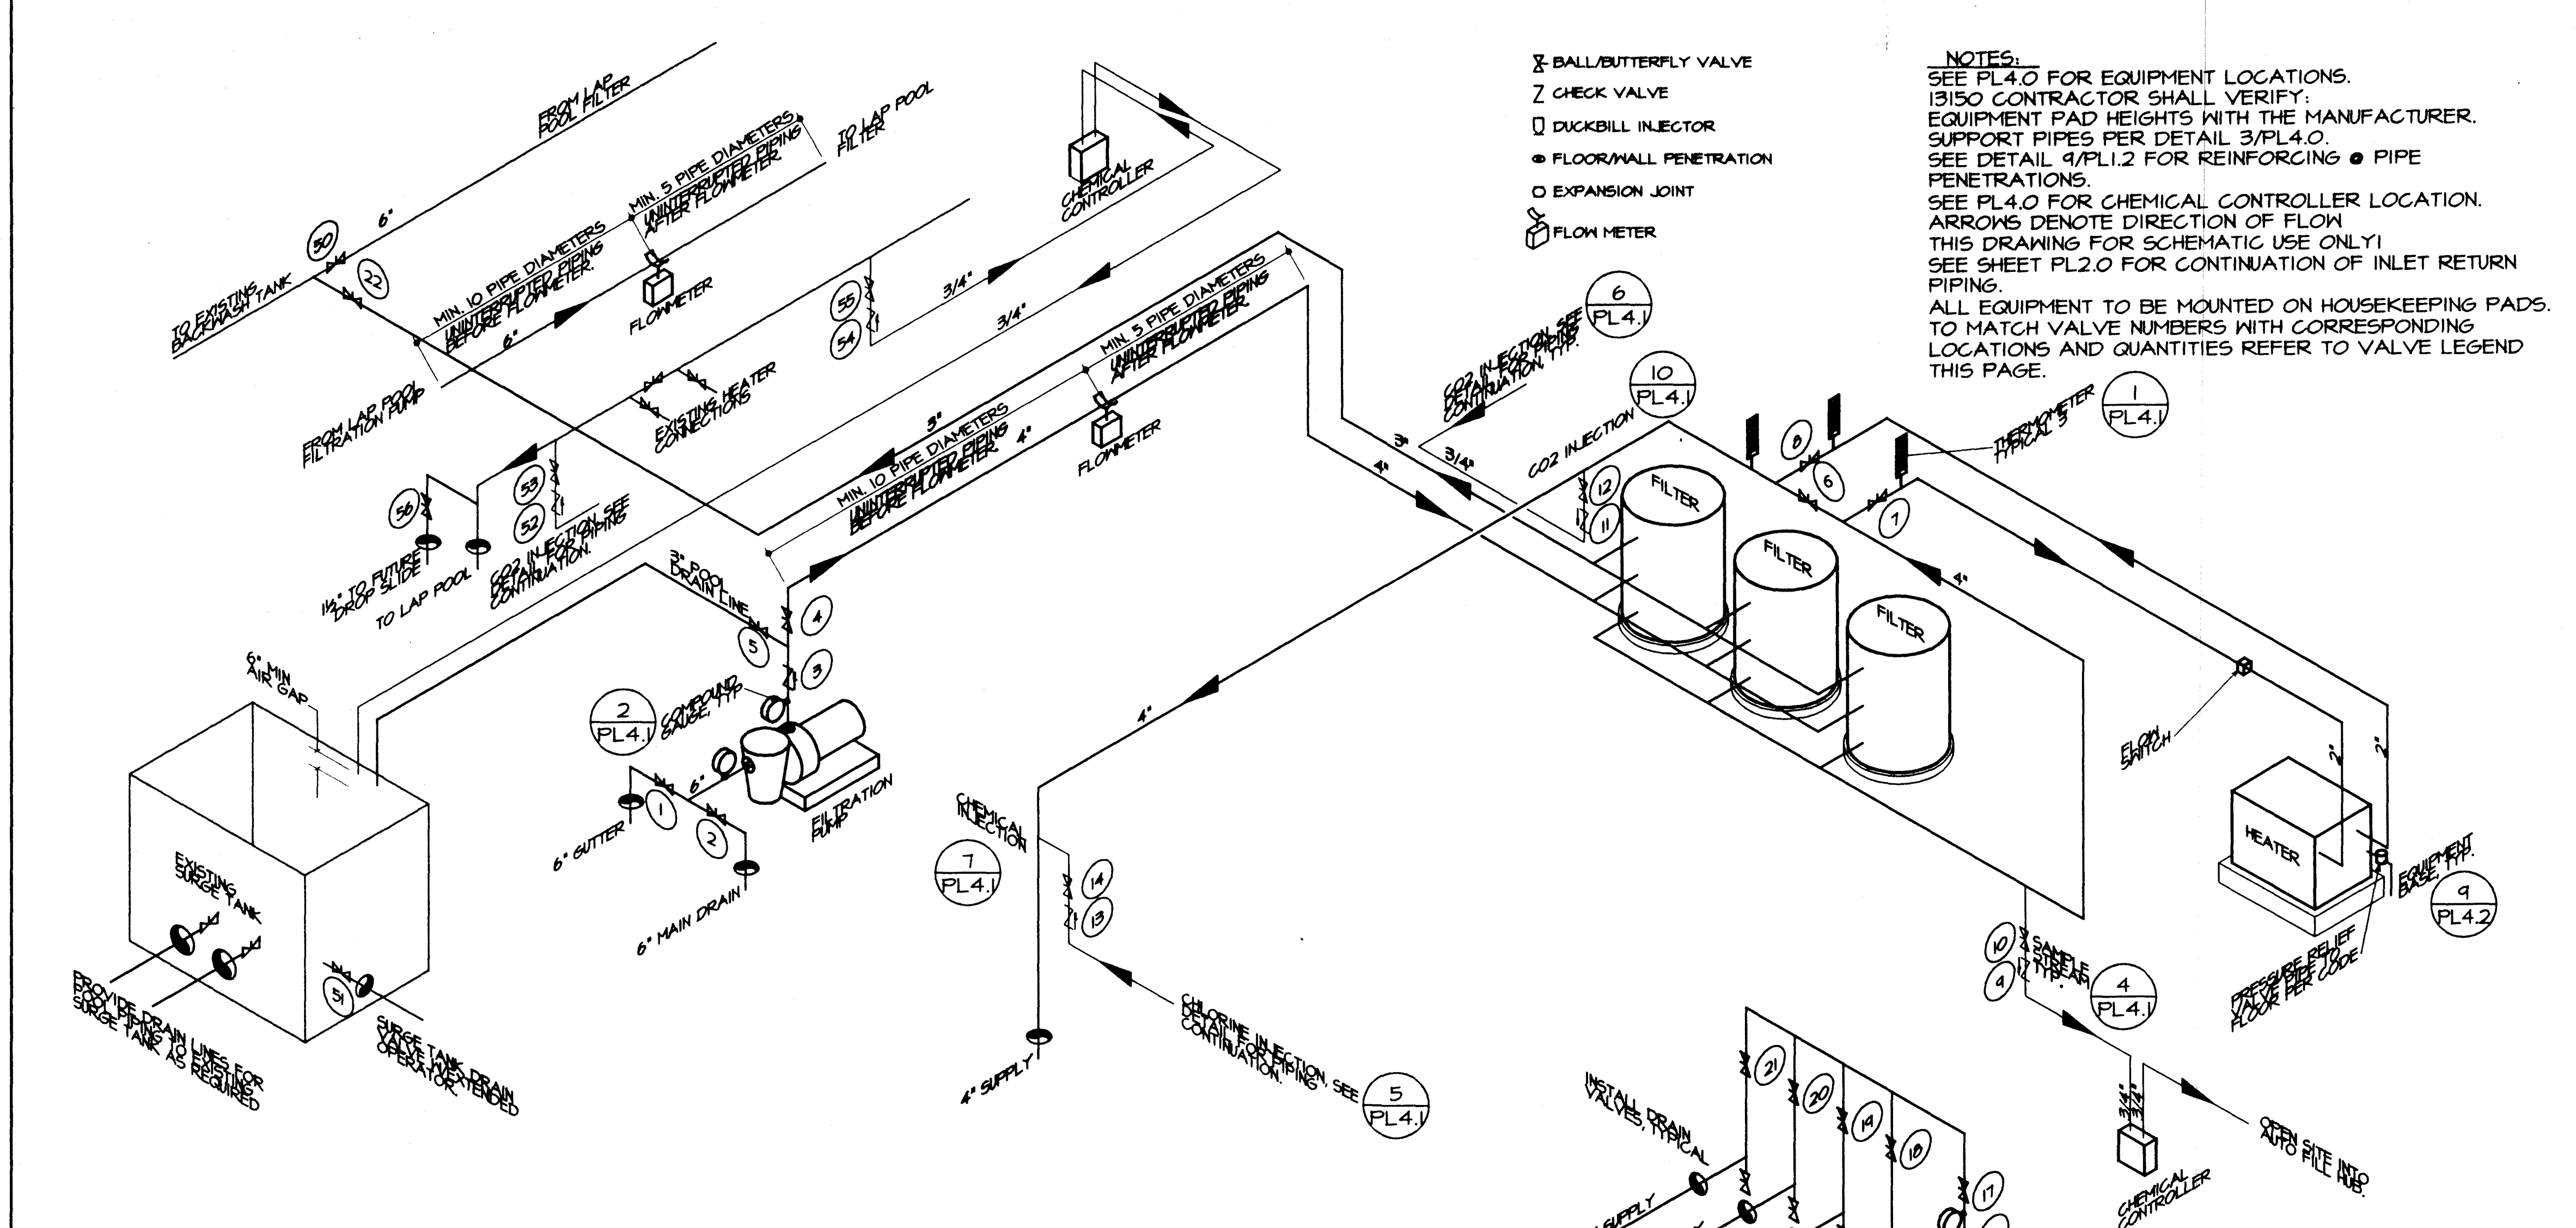

NOTES:
SEE PL4.0 FOR EQUIPMENT LOCATIONS.
13150 CONTRACTOR SHALL VERIFY:
EQUIPMENT PAD HEIGHTS WITH THE MANUFACTURER.
SUPPORT PIPES PER DETAIL 3/PL4.0.
SEE DETAIL 9/PL1.2 FOR REINFORCING PIPE
PENETRATIONS.
SEE PL4.0 FOR CHEMICAL CONTROLLER LOCATION.
ARROWS DENOTE DIRECTION OF FLOW
THIS DRAWING FOR SCHEMATIC USE ONLY!
SEE SHEET PL2.0 FOR CONTINUATION OF INLET RETURN
PIPING.
ALL EQUIPMENT TO BE MOUNTED ON HOUSEKEEPING PADS.
TO MATCH VALVE NUMBERS WITH CORRESPONDING
LOCATIONS AND QUANTITIES REFER TO VALVE LEGEND
THIS PAGE.

ACTIVITY POOL			
NO.	TYPE	OPERATOR	DESCRIPTION
1	BUTTERFLY	GEAR	FILTRATION PUMP GUTTER SUCTION
2	BUTTERFLY	GEAR	FILTRATION PUMP MAIN DRAIN SUCTION
3	CHECK		FILTRATION PUMP DISCHARGE
4	BUTTERFLY	GEAR	FILTRATION PUMP THROTTLING
5	BUTTERFLY	GEAR	POOL DRAIN
6	BUTTERFLY	GEAR/CHAIN	HEATER BY-PASS
7	BUTTERFLY	GEAR/CHAIN	HEATER INFLUENT
8	BUTTERFLY	GEAR/CHAIN	HEATER EFFLUENT
9	T.U. BALL CHECK		CHEMICAL CONTROLLER SAMPLING
10	T.U. BALL VALVE		CHEMICAL CONTROLLER SAMPLING
11	T.U. BALL CHECK		CO2 INJECTION
12	T.U. BALL VALVE		CO2 INJECTION
13	T.U. BALL CHECK		CHLORINE INJECTION
14	T.U. BALL VALVE		CHLORINE INJECTION
15	BUTTERFLY	GEAR	ACTIVITY PUMP SUCTION
16	CHECK	---	ACTIVITY PUMP DISCHARGE
17	BUTTERFLY	GEAR	ACTIVITY PUMP THROTTLING
18	BUTTERFLY	GEAR	ACTIVITY THROTTLING
19	BUTTERFLY	GEAR	ACTIVITY THROTTLING
20	BUTTERFLY	GEAR	ACTIVITY THROTTLING
21	BUTTERFLY	GEAR	ACTIVITY THROTTLING
22	BUTTERFLY	GEAR	BACKWASH THROTTLING
23			


LAP POOL			
NO.	TYPE	OPERATOR	DESCRIPTION
50	BUTTERFLY	GEAR	BACKWASH THROTTLING
51	BUTTERFLY	S.S.E.G.	SURGE TANK DRAIN
52	T.U. BALL CHECK		CO2 INJECTION
53	T.U. BALL VALVE		CO2 INJECTION
54	T.U. BALL CHECK		CHEMICAL CONTROLLER SAMPLING
55	T.U. BALL VALVE		CHEMICAL CONTROLLER SAMPLING
56	T.U. BALL VALVE		DROP SLIDE THROTTLING
57	BUTTERFLY	S.S.E.G.	POOL DRAIN

T.U. = TRUE UNION
S.S.E.G. = SUBMERGED SERVICE EXTENDED GEAR

NOTE: THE INTENT OF THIS VALVE LEGEND IS NOT TO BE INCLUSIVE OF ALL VALVES REQUIRED FOR THIS PROJECT. IT IS THE CONTRACTOR'S RESPONSIBILITY TO DETERMINE ALL VALVES REQUIRED.
INSTALL DRAIN VALVES WHERE GRAVITY DRAINAGE IS NOT PROVIDED

VALVE LEGEND - BASE BID PL4.3-2

POOL FILTRATION ISOMETRIC - BASE BID

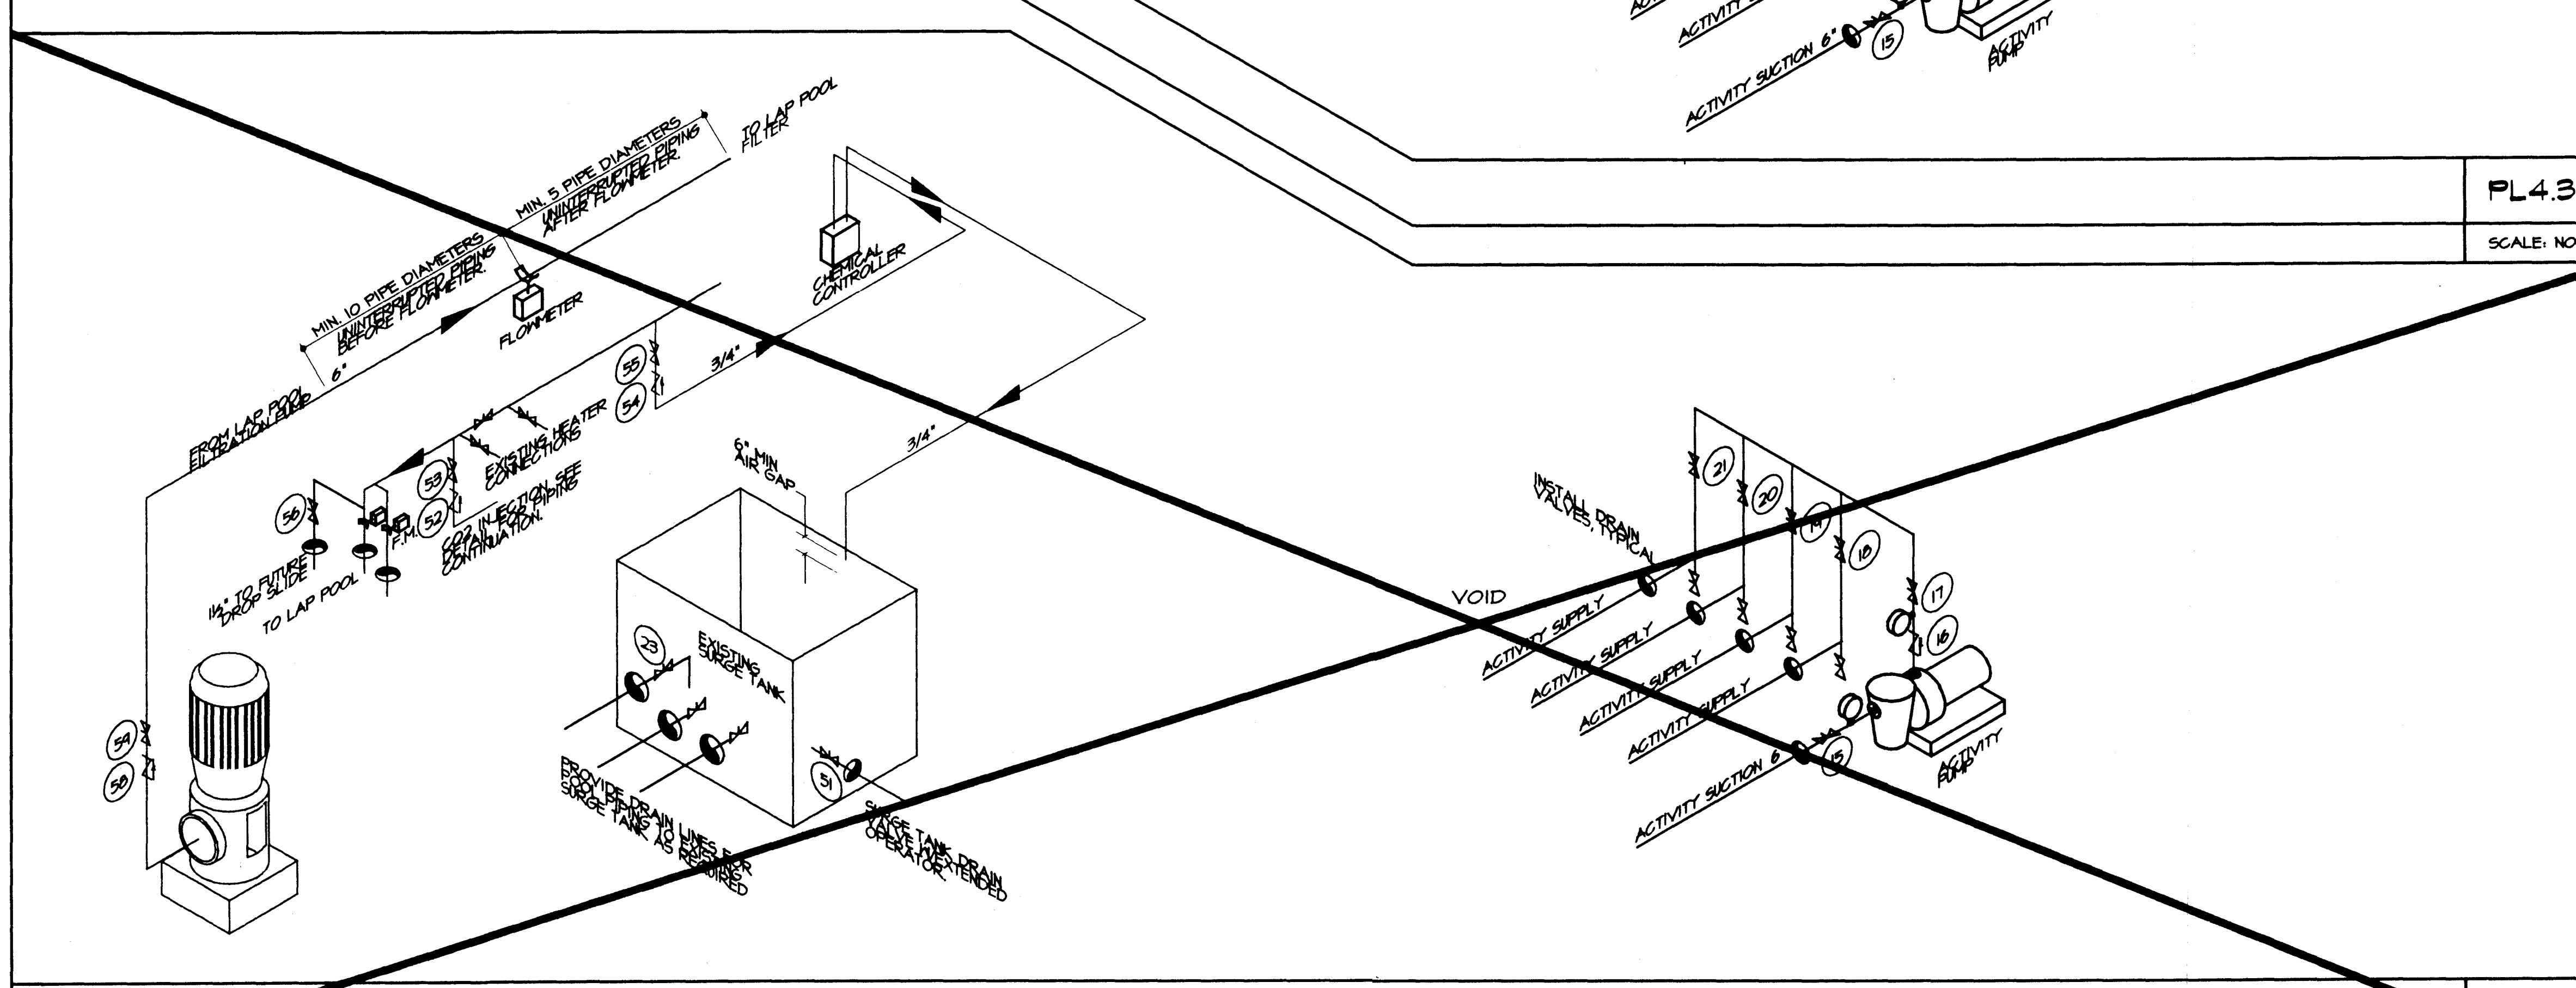

POOL FILTRATION ISOMETRIC - ALTERNATE BID#1

PL4.3-1
SCALE: NONE

PL4.3-3 VALVE LEGEND - ALTERNATE BID#1 PL4.3-4
SCALE: NONE

ACTIVITY POOL			
NO.	TYPE	OPERATOR	DESCRIPTION
15	BUTTERFLY	GEAR	ACTIVITY PUMP SUCTION
16	CHECK	---	ACTIVITY PUMP DISCHARGE
17	BUTTERFLY	GEAR	ACTIVITY PUMP THROTTLING
18	BUTTERFLY	GEAR	ACTIVITY THROTTLING
19	BUTTERFLY	GEAR	ACTIVITY THROTTLING
20	BUTTERFLY	GEAR	ACTIVITY THROTTLING
21	BUTTERFLY	GEAR	ACTIVITY THROTTLING
22			
23	BUTTERFLY	S.S.E.G.	MAIN DRAIN

LAP POOL			
NO.	TYPE	OPERATOR	DESCRIPTION
50	BUTTERFLY	GEAR	BACKWASH THROTTLING
51	BUTTERFLY	S.S.E.G.	SURGE TANK DRAIN
52	T.U. BALL CHECK		CO2 INJECTION
53	T.U. BALL VALVE		CO2 INJECTION
54	T.U. BALL CHECK		CHEMICAL CONTROLLER SAMPLING
55	T.U. BALL VALVE		CHEMICAL CONTROLLER SAMPLING
56	T.U. BALL VALVE		DROP SLIDE THROTTLING
57	BUTTERFLY	S.S.E.G.	POOL DRAIN
58	CHECK		FILTRATION TURBINE DISCHARGE
59	BUTTERFLY	GEAR	FILTRATION TURBINE THROTTLING

T.U. = TRUE UNION
S.S.E.G. = SUBMERGED SERVICE EXTENDED GEAR

NOTE: THE INTENT OF THIS VALVE LEGEND IS NOT TO BE INCLUSIVE OF ALL VALVES REQUIRED FOR THIS PROJECT. IT IS THE CONTRACTOR'S RESPONSIBILITY TO DETERMINE ALL VALVES REQUIRED.
INSTALL DRAIN VALVES WHERE GRAVITY DRAINAGE IS NOT PROVIDED

WATER TECHNOLOGY, INC.
1133 South Fourth Ave
Ann Arbor, Michigan 48104
(313) 662-6070 Fax: (313) 662-3802


DATE: 8/6/97
REVISIONS: 10/3/97 HEALTH DEPARTMENT
4-27-98 OWNER REQUESTED
5-9-98 RELEASE FOR CONSTRUCTION

MITCHELL & MOUAT ARCHITECTS, INC.
113 South Fourth Ave
Ann Arbor, Michigan 48104
(313) 662-6070 Fax: (313) 662-3802

CITY OF ANN ARBOR PARKS AND RECREATION
Bulkr Park Pool

POOL FILTRATION ISOMETRIC

PL4.3

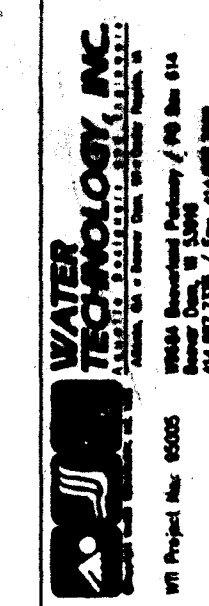

DATE: 8/6/97
REVISIONS: 10/3/97 HEALTH DEPARTMENT Δ
4-27-98 OWNER REQUESTED Δ
5. 0. 08 DELETED FOR CONCENTRATION

● MITCHELL & MOUAT ARCHITECTS, INC.
113 South Fourth Ave.
Ann Arbor, Michigan 48104
(313) 662 6070 fax (313) 662 3902

CITY OF ANN ARBOR PARKS AND RECREATION
Buhr Park Pool


FILTRATION ISOMETRIC

 Δ


SCALE: 1/2"=1'0"



SCALE: NONE

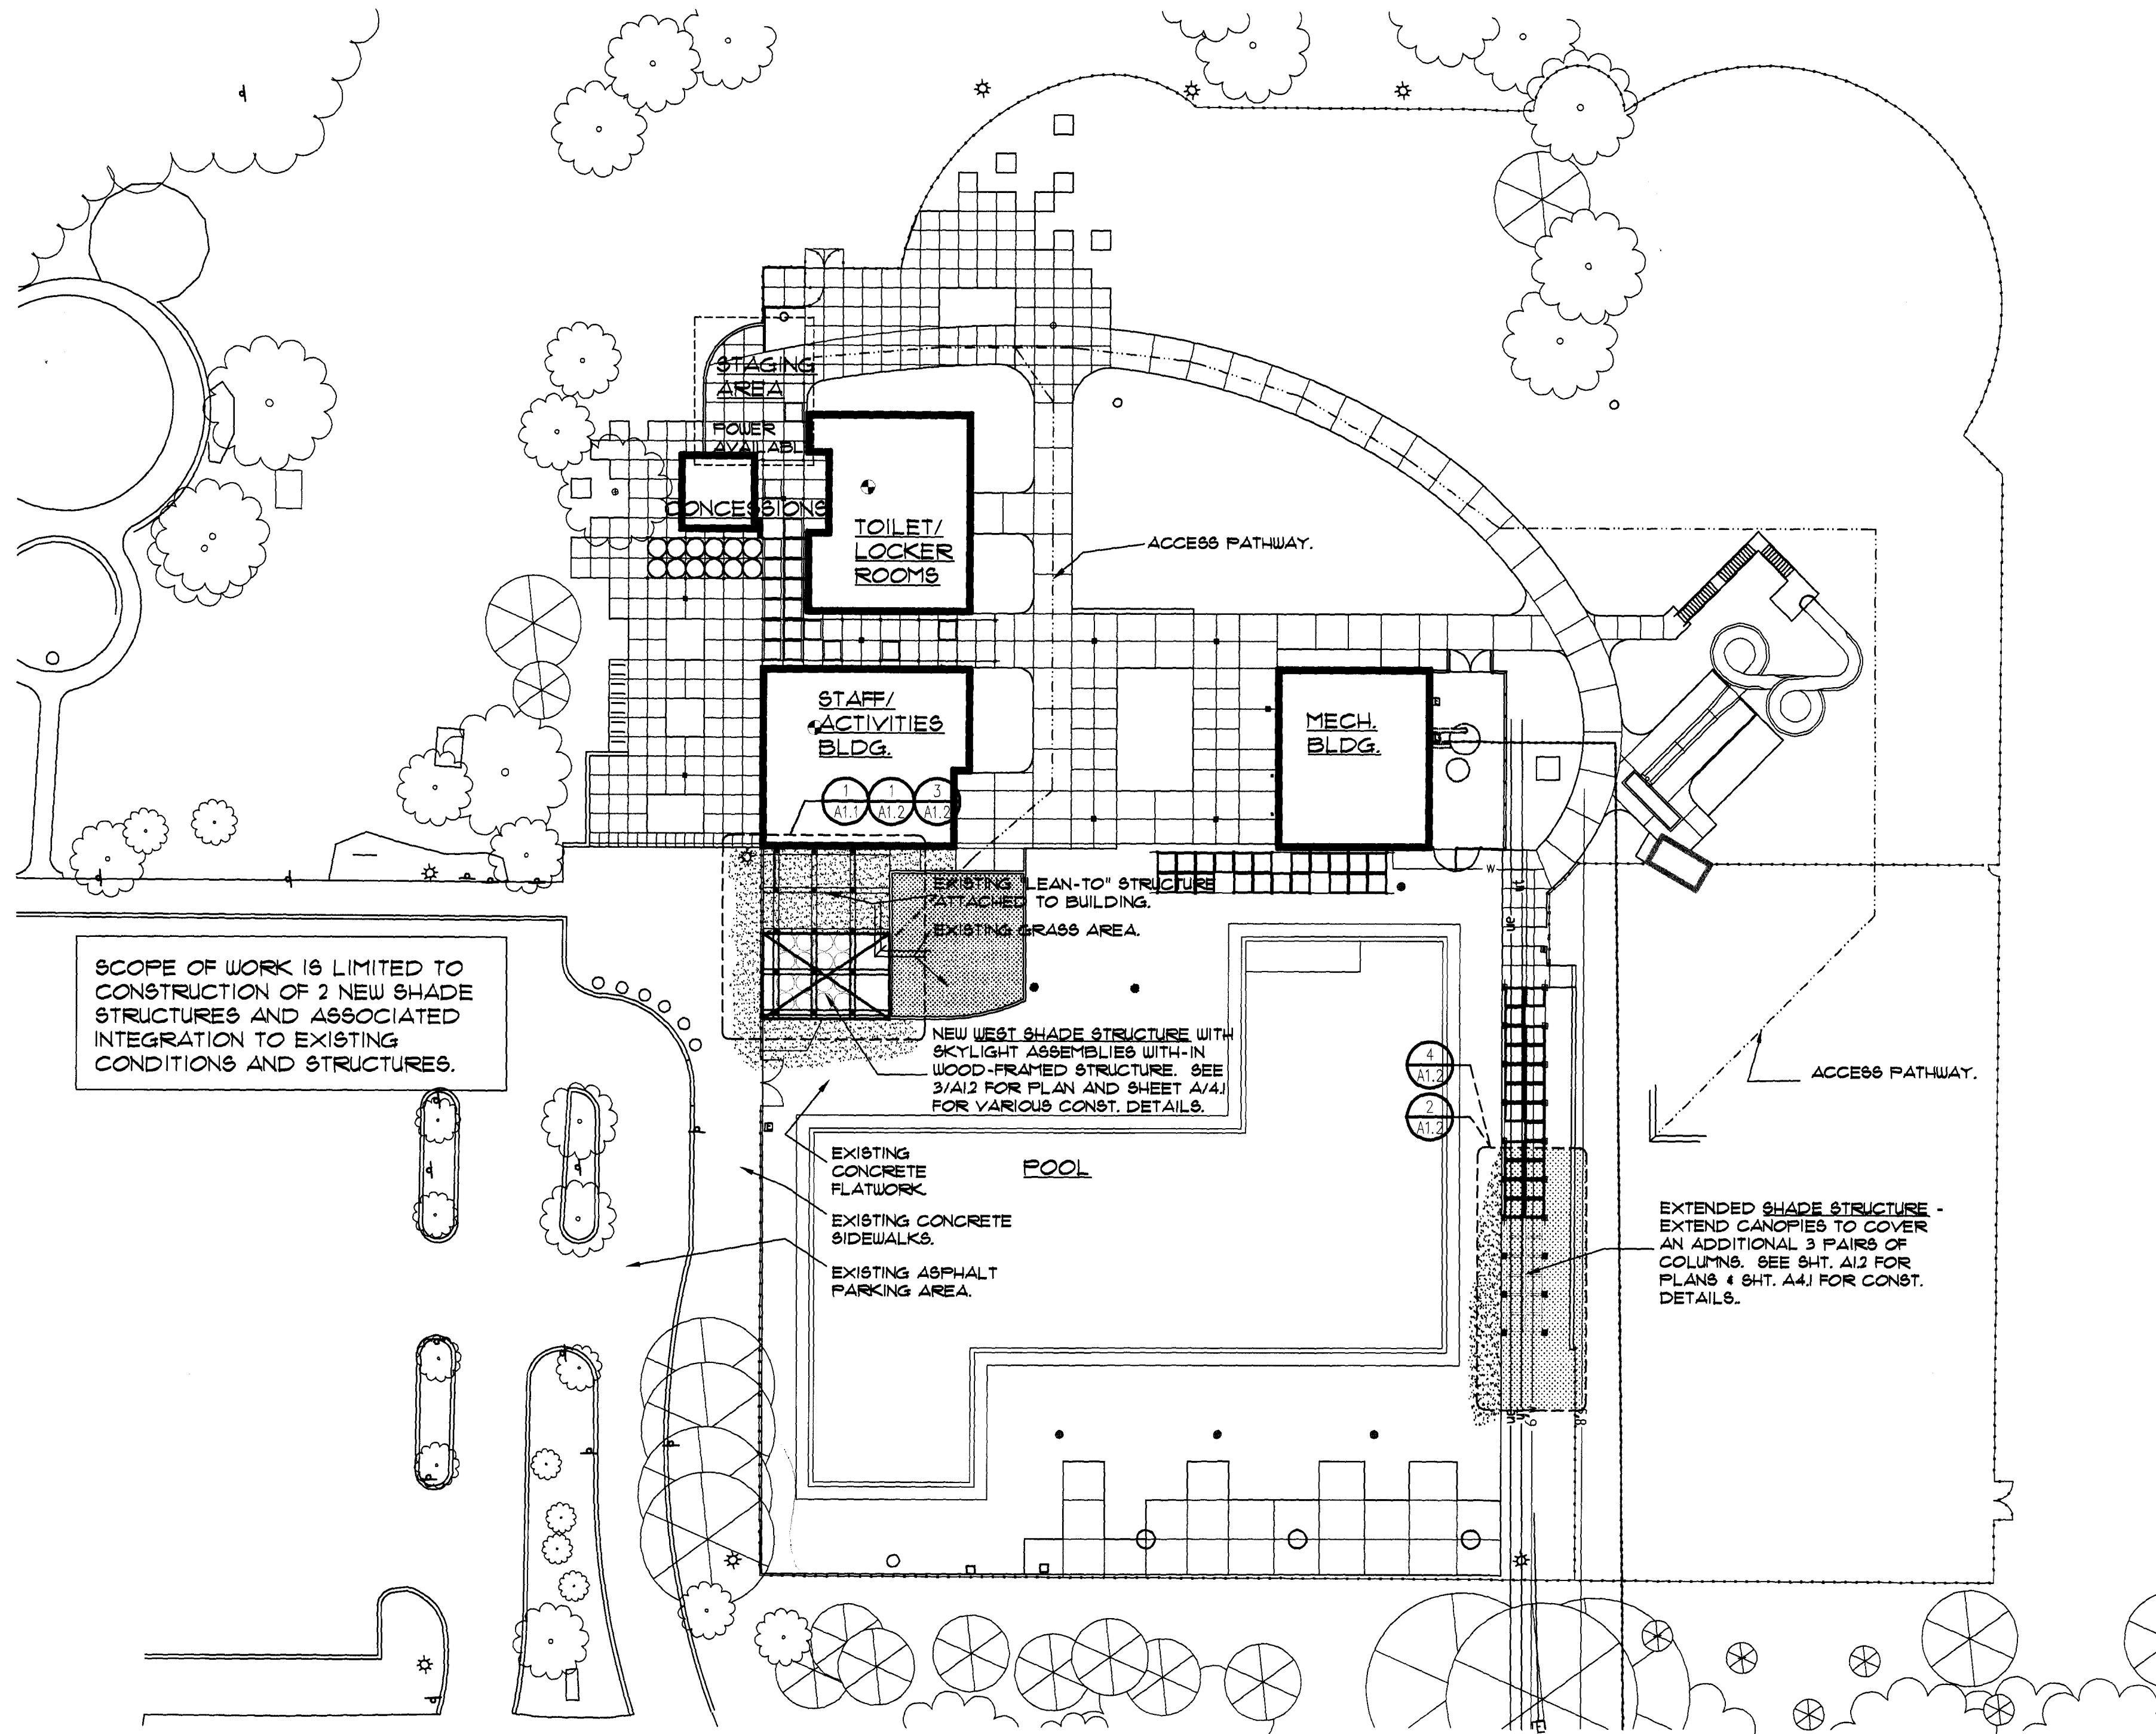


1 SITE PLAN
A1.1 SCALE: 1" = 30'-0"

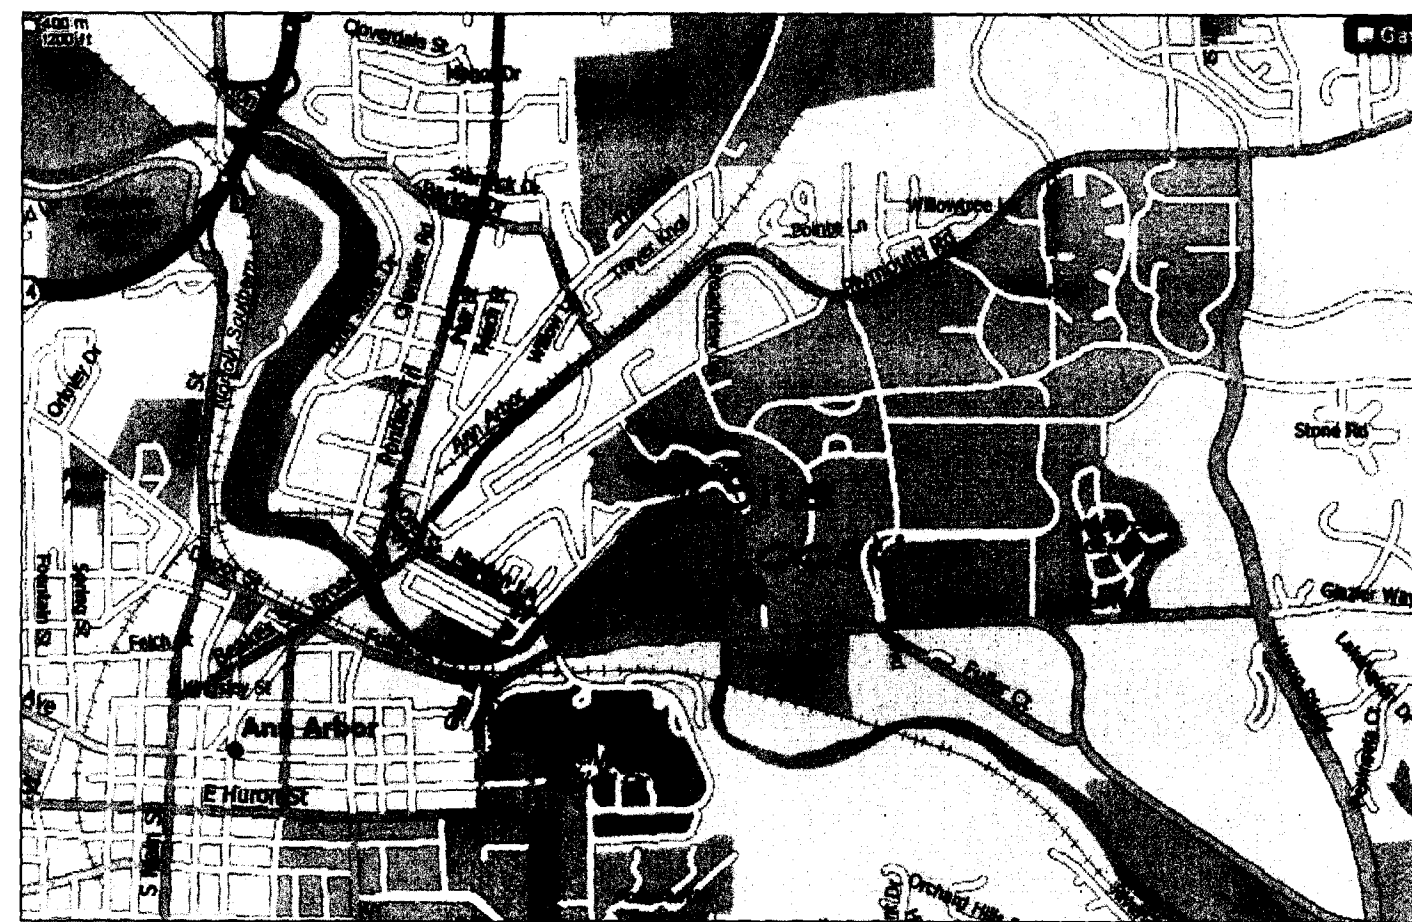

3 SITE LOCATION MAP
A1.1 SCALE: none

DEMOLITION AND GENERAL NOTES:

1. THE CONTRACTOR IS RESPONSIBLE TO VISIT THE SITE AND BE FAMILIAR WITH EXISTING MATERIAL AND CONDITIONS FOR COORDINATION INTO NEW CONSTRUCTION.
2. THE EXISTING MATERIALS AND REQUIRED DEMOLITION ARE NOTED AND SHOULD BE CONSIDERED THE MINIMUM REQUIREMENT FOR ACCEPTANCE OF NEW CONSTRUCTION.
3. THE PLANS AND DETAILS NOTED HEREIN ILLUSTRATE THE INTENT OF THE NEW CONSTRUCTION AND SHALL BE COORDINATED WITH EXISTING MATERIALS AND CONDITIONS FOR ALL WORK TO COME TOGETHER.
4. IT IS THE INTEREST OF THE CITY OF ANN ARBOR THAT ALL DEMOLITION AND FOUNDATION WORKS BE COMPLETED DURING TIMES WHEN THE FACILITY IS NOT IN OPERATION. THE PUBLIC OPENING OF THE FACILITY IS MAY 23rd, BUT ACCESS TO THE FACILITY DURING OFF-HOURS IS AVAILABLE FOR THIS WORK. ALL WORK DONE DURING THE ACTIVE TIMES OF THE FACILITY NECESSITATING CUTTING SHALL BE DONE IN THE STAGING AREA ONLY, AND STRICT CONTROL OF ALL CONSTRUCTION MATERIAL, EQUIPMENT AND OPERATIONS IN PUBLICLY ACCESSIBLE AREAS IS REQUIRED.

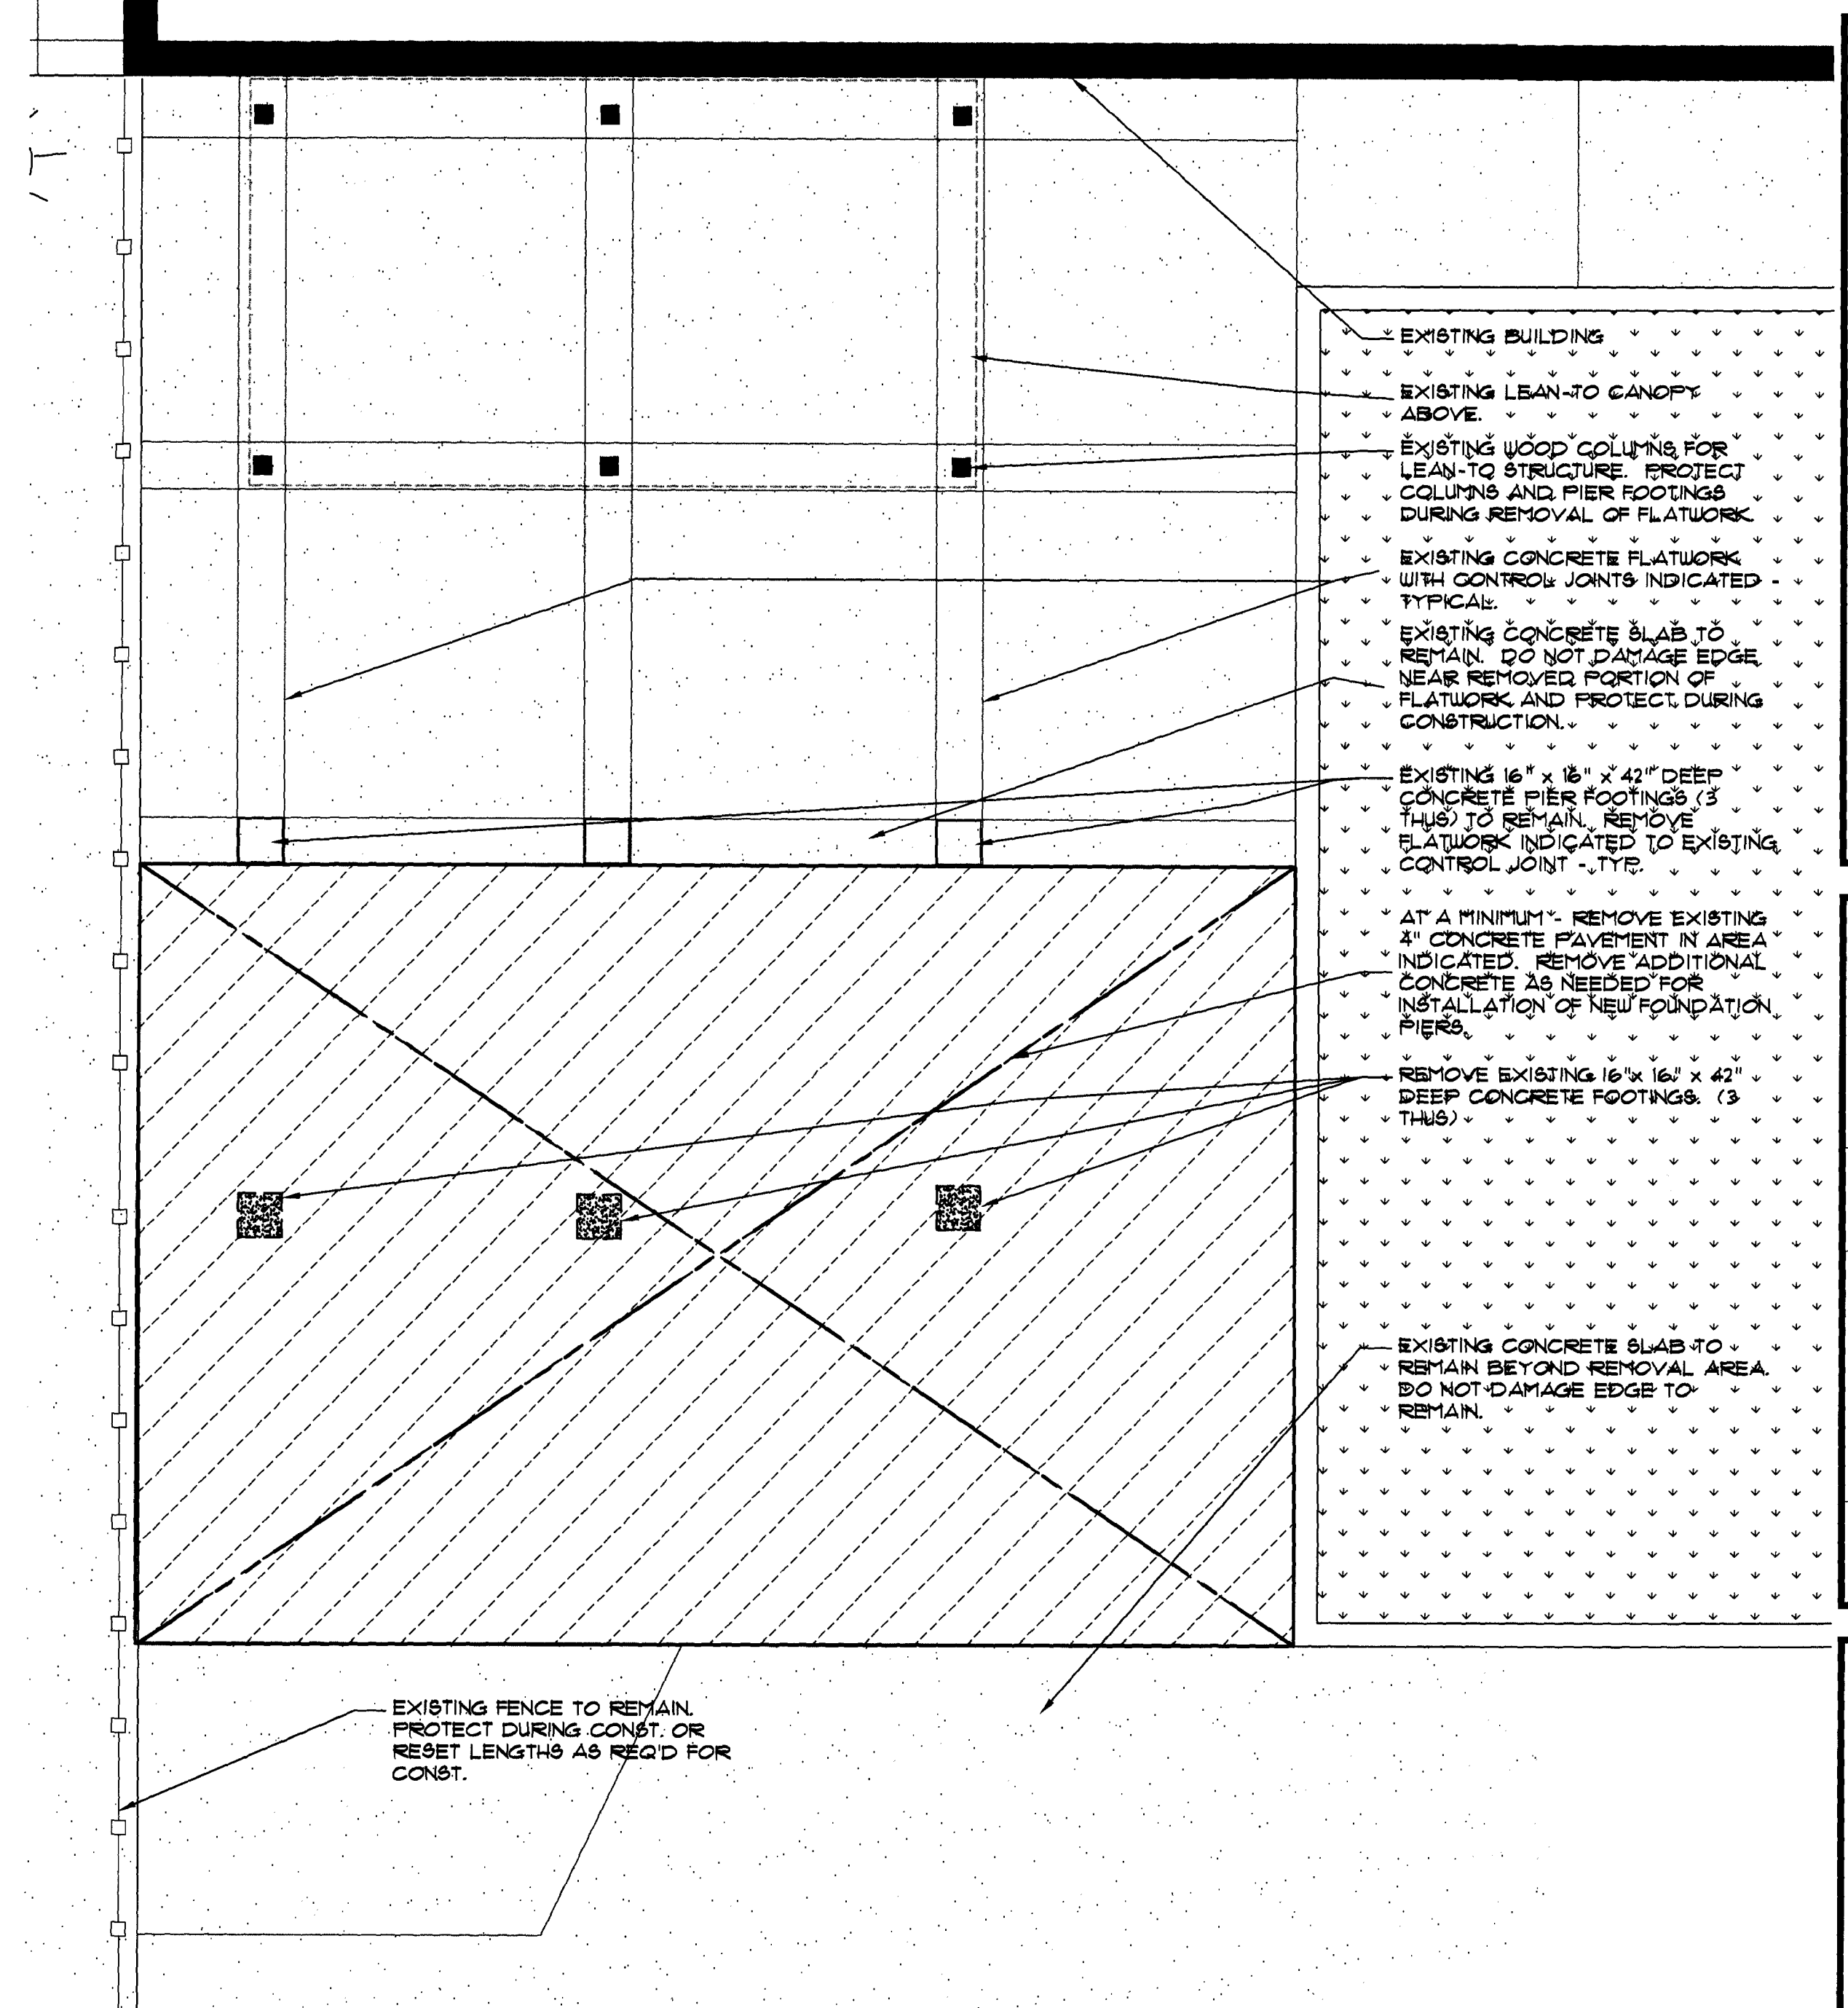

2 SLAB/FOOTING DEMOLITION PLAN
A1.1 SCALE: 1/4" = 1'-0" WEST SHADE STRUCTURE

SITE CONSTRUCTION PLAN NOTES:

1. CHAIN LINK FENCING TO BE INSTALLED AS NECESSARY PER SPECIFICATIONS FROM THE CITY OF ANN ARBOR PUBLIC SERVICES DEPARTMENT.
2. FOR TREE PROTECTION AS REQUIRED PER WORK SCOPE, REFER TO THE CITY OF ANN ARBOR PUBLIC SERVICES DEPARTMENT REQUIREMENTS.
3. REFER TO THE CITY OF ANN ARBOR PUBLIC SERVICES DEPARTMENT REQUIREMENTS FOR SILT FENCING (EROSION CONTROL).
4. CALL MISS DIG FOR ALL AREAS SUBJECT TO EXCAVATION.
5. COORDINATE WITH OWNER FOR SEASONAL AND HOURLY OPERATIONS OF PARK FACILITIES. IF CONSTRUCTION IS OCCURRING DURING NORMAL PARK OPERATIONAL TIMES THE CONTRACTOR MUST PROVIDE MEANS TO LIMIT PUBLIC ACCESS TO THE WORK ZONE WHILE ALSO ALLOWING CONTRACTOR PASSAGE WITHOUT LIMITING THE SAFETY OF THE PUBLIC NOR A CLEAN ENVIRONMENT FOR PATRONS.
6. FULLER PARK WILL BE OPEN TO THE PUBLIC FROM MAY 23 THRU JUNE 14, M-F 5:30 AM TO 1:15 AM AND 12:15 PM TO 8:00 PM - AND SAT/SUN FROM 9:00 AM TO 8:00 PM. BEGINNING JUNE 15 THE PARK WILL BE OPEN M-F 5:30 TO 8:00 PM AND SAT/SUN 9:00 AM TO 8:00 PM. THE POOL WILL BE FILLING THE FIRST WEEK OF MAY.
7. COORDINATE WITH THE OWNER FOR ON-SITE PARKING AND AVENUES OF ACCESSING THE WORK. ANY SURFACES DISTURBED DURING CONSTRUCTION WHILE BE REPAIRED AS REQUIRED TO "AS NEW" CONDITIONS.
8. THE CONTRACTOR SHALL SET UP STAGING AND CUTTING OPERATIONS AT A REMOTE LOCATION FOR THE PROTECTION OF THE PUBLIC DURING OPEN USE. SEE SITE PLAN FOR SUGGESTED LOCATION AND AVAILABILITY OF ELECTRICITY. THE CONTRACTOR SHALL STAGE IN THIS AREA AND PROVIDE A SAFE AND PROTECTED PATHWAY TO THE ACTUAL CONSTRUCTION SITE TO SAFEGUARD THE PUBLIC DURING ALL HOURS OF OPERATION.

UNIT PRICING

PROVIDE UNIT PRICING FOR THE FOLLOWING ITEMS, COORDINATE WITH INFORMATION IN THE SPECIFICATIONS:

1. FABRIC IN-FILLS PER PANEL, WITH HEIMED EDGES AND ALL 5 GROMMETS IN PLACE - AS INDICATED ON DOCUMENTS.
2. COST OF PROVIDING AND INSTALLING A COLUMN METAL CAP.
3. COST OF PROVIDING AND INSTALLING A SINGLE SKYLIGHT.





Mitchell
architects

Date: 03-19-09
Issued For: Preliminary Review
03-29-09 Bidding

Fuller Park
1519 Fuller
Ann Arbor, MI
Project Number: 0905


Site Plan &
Demolition Plan

A1.1

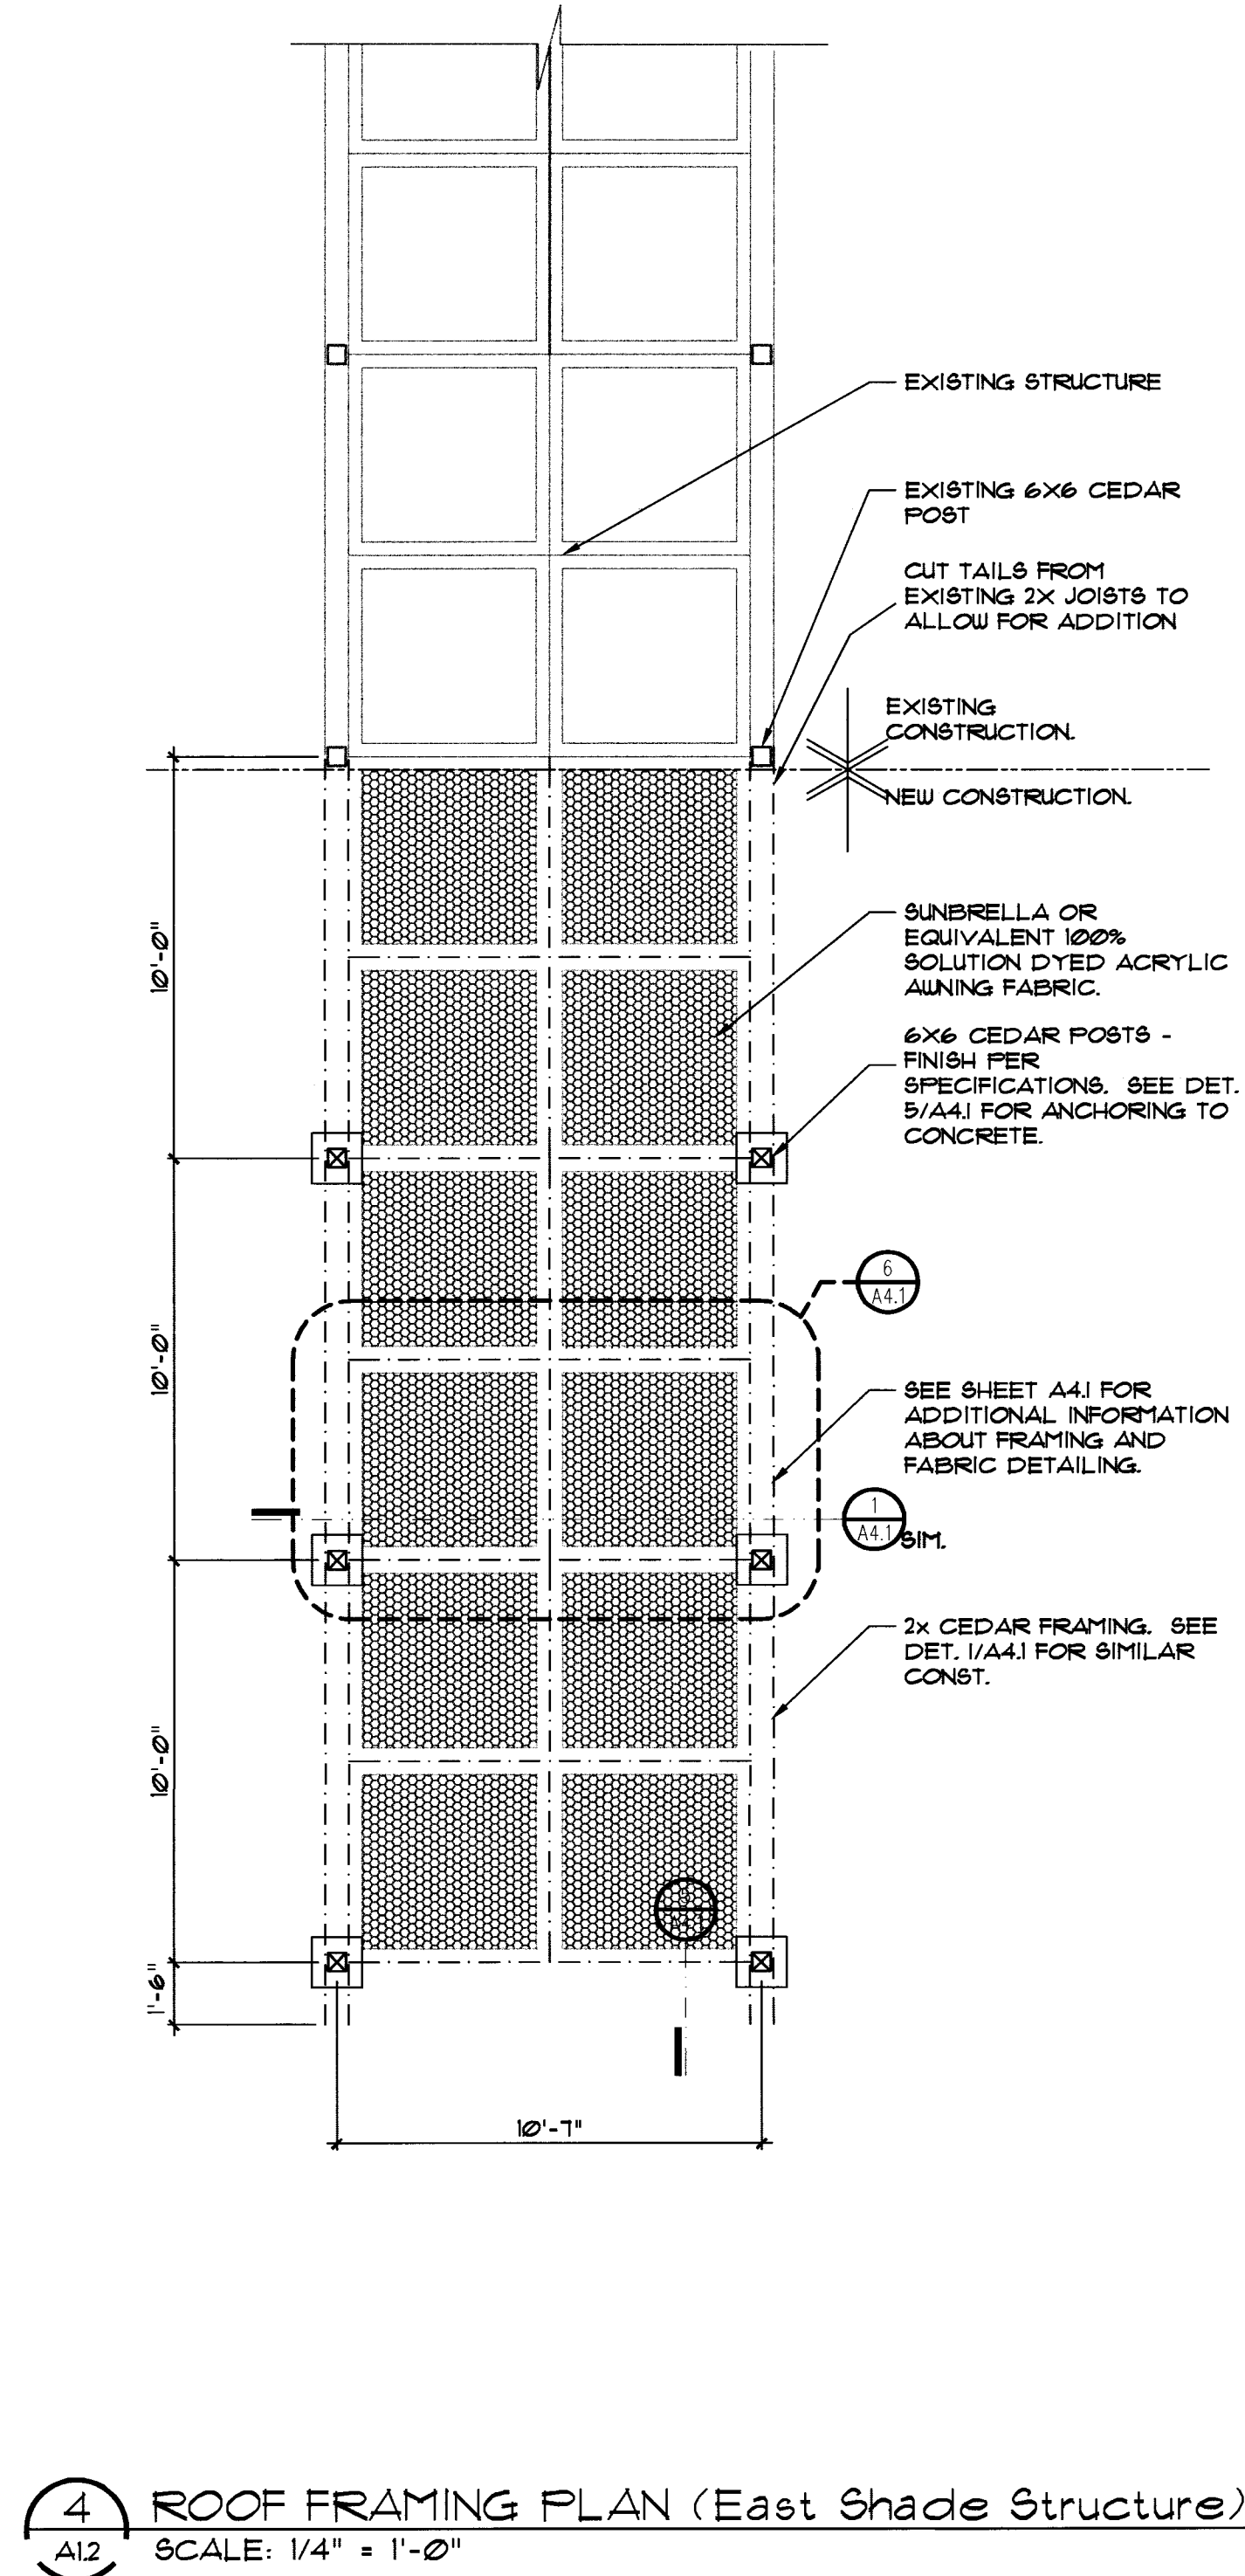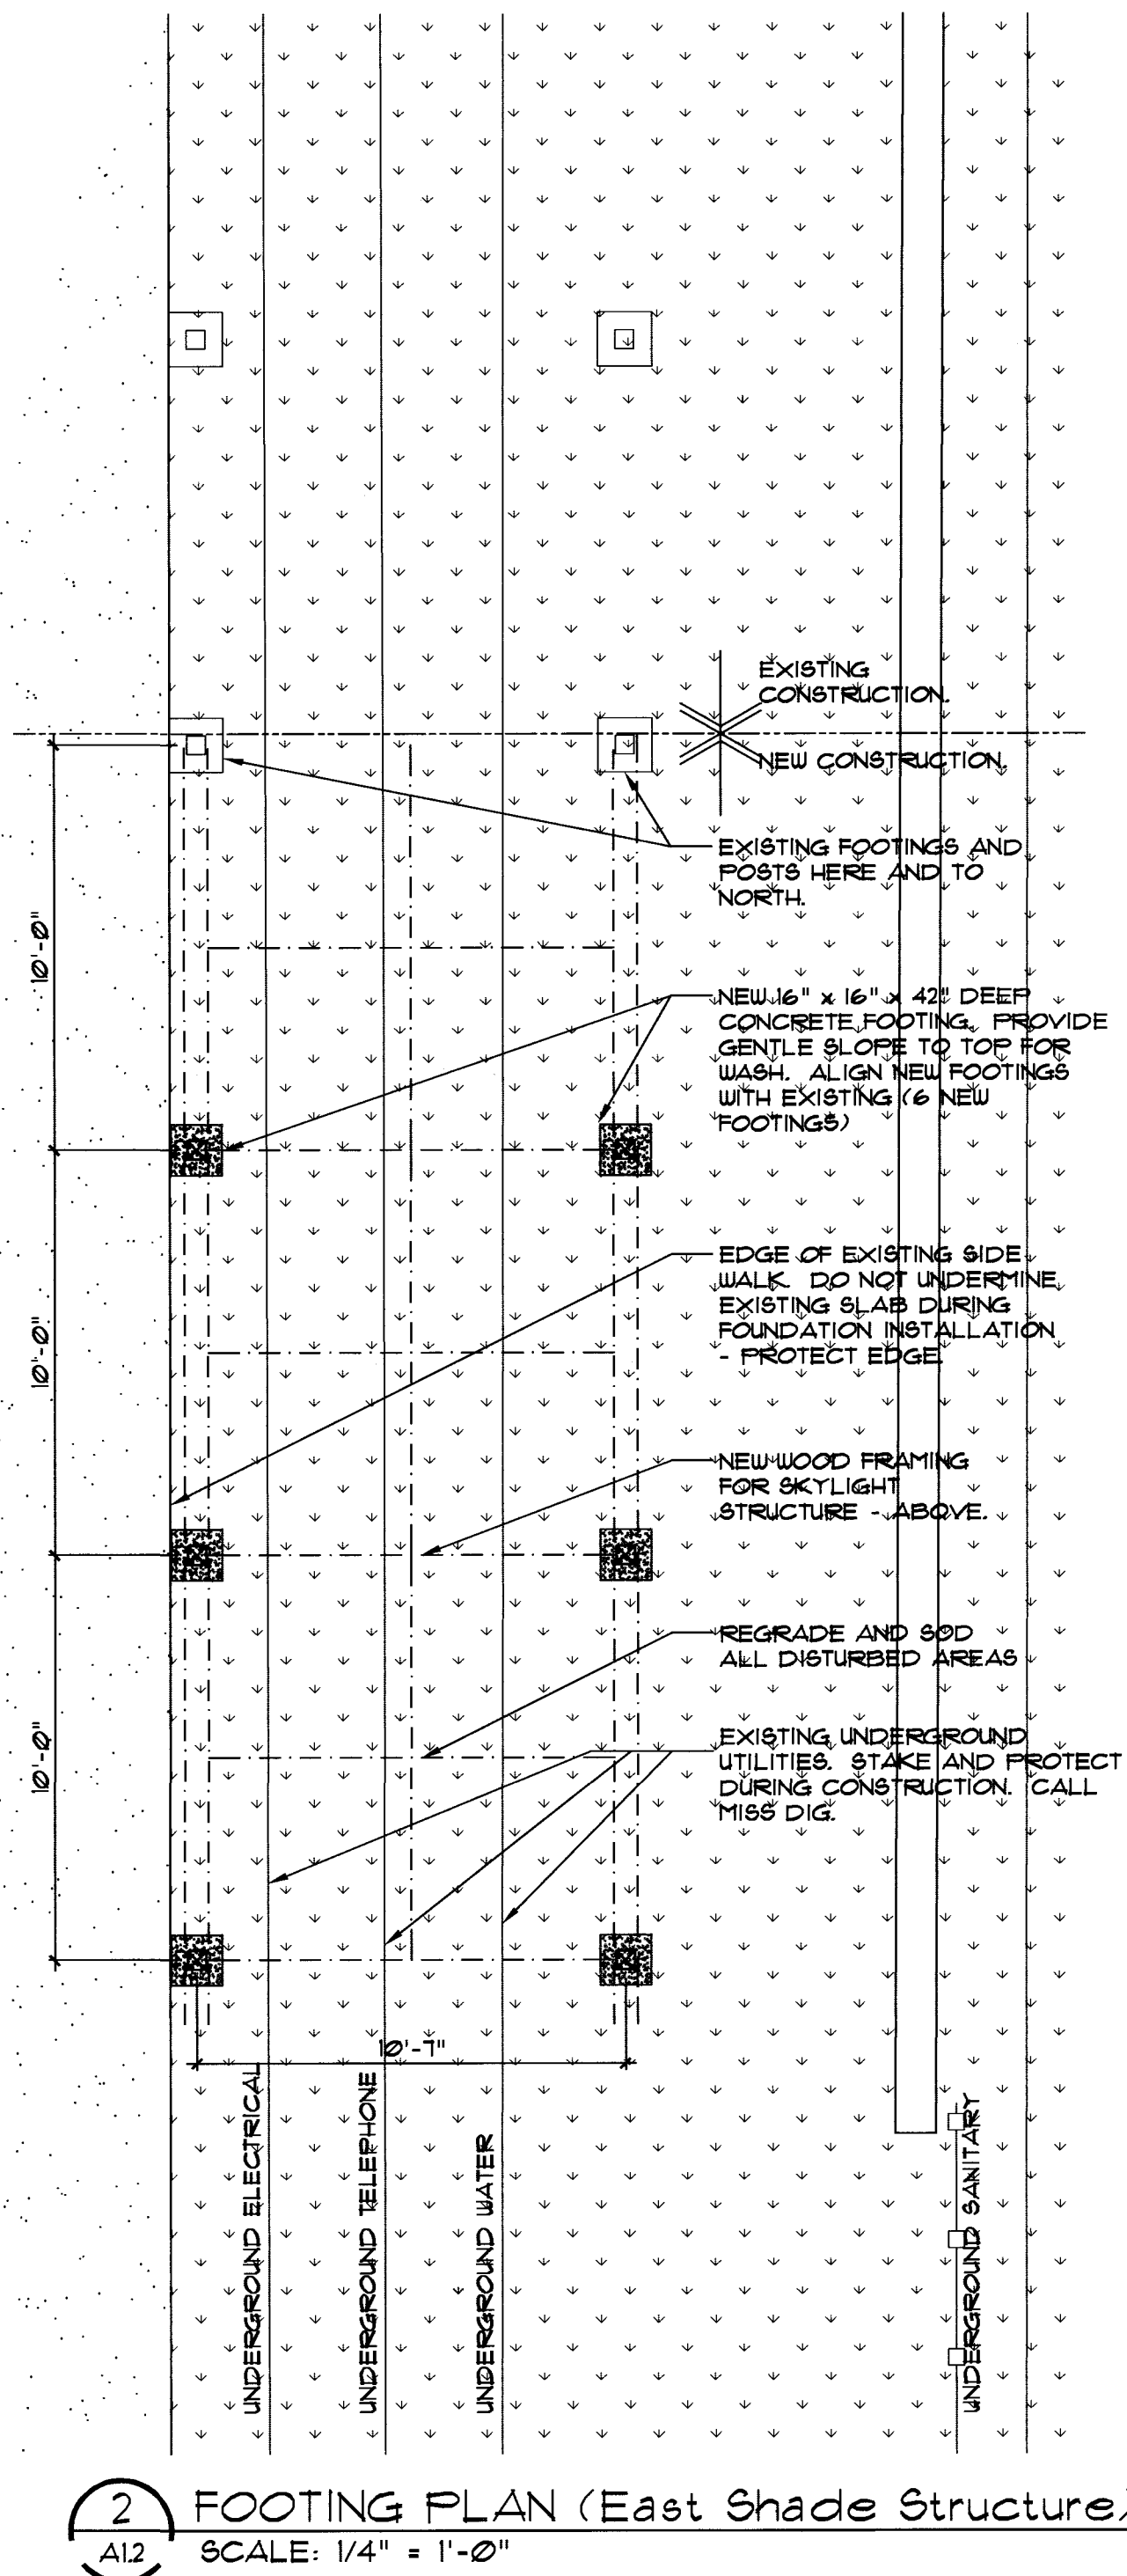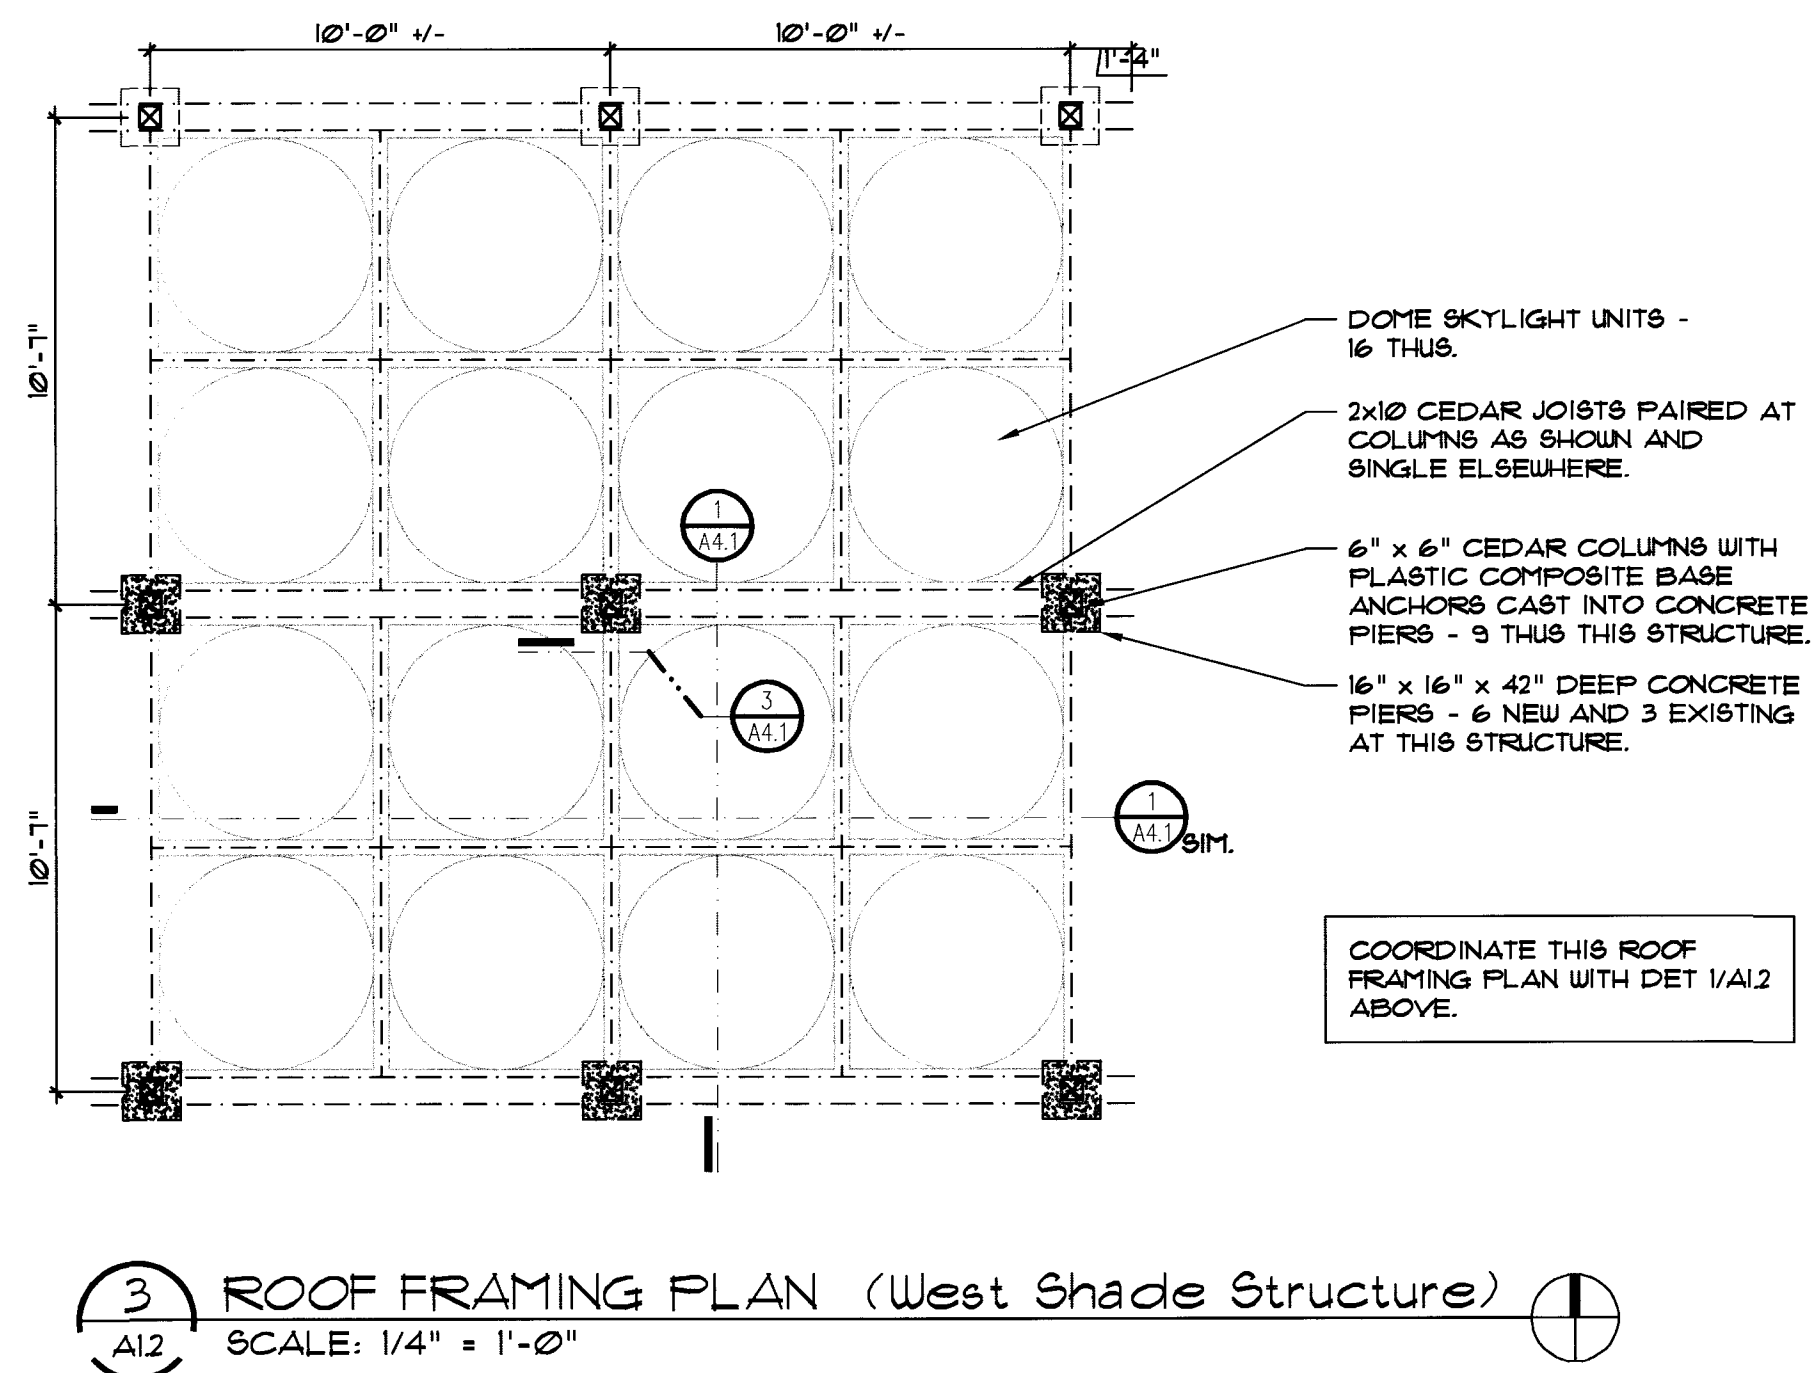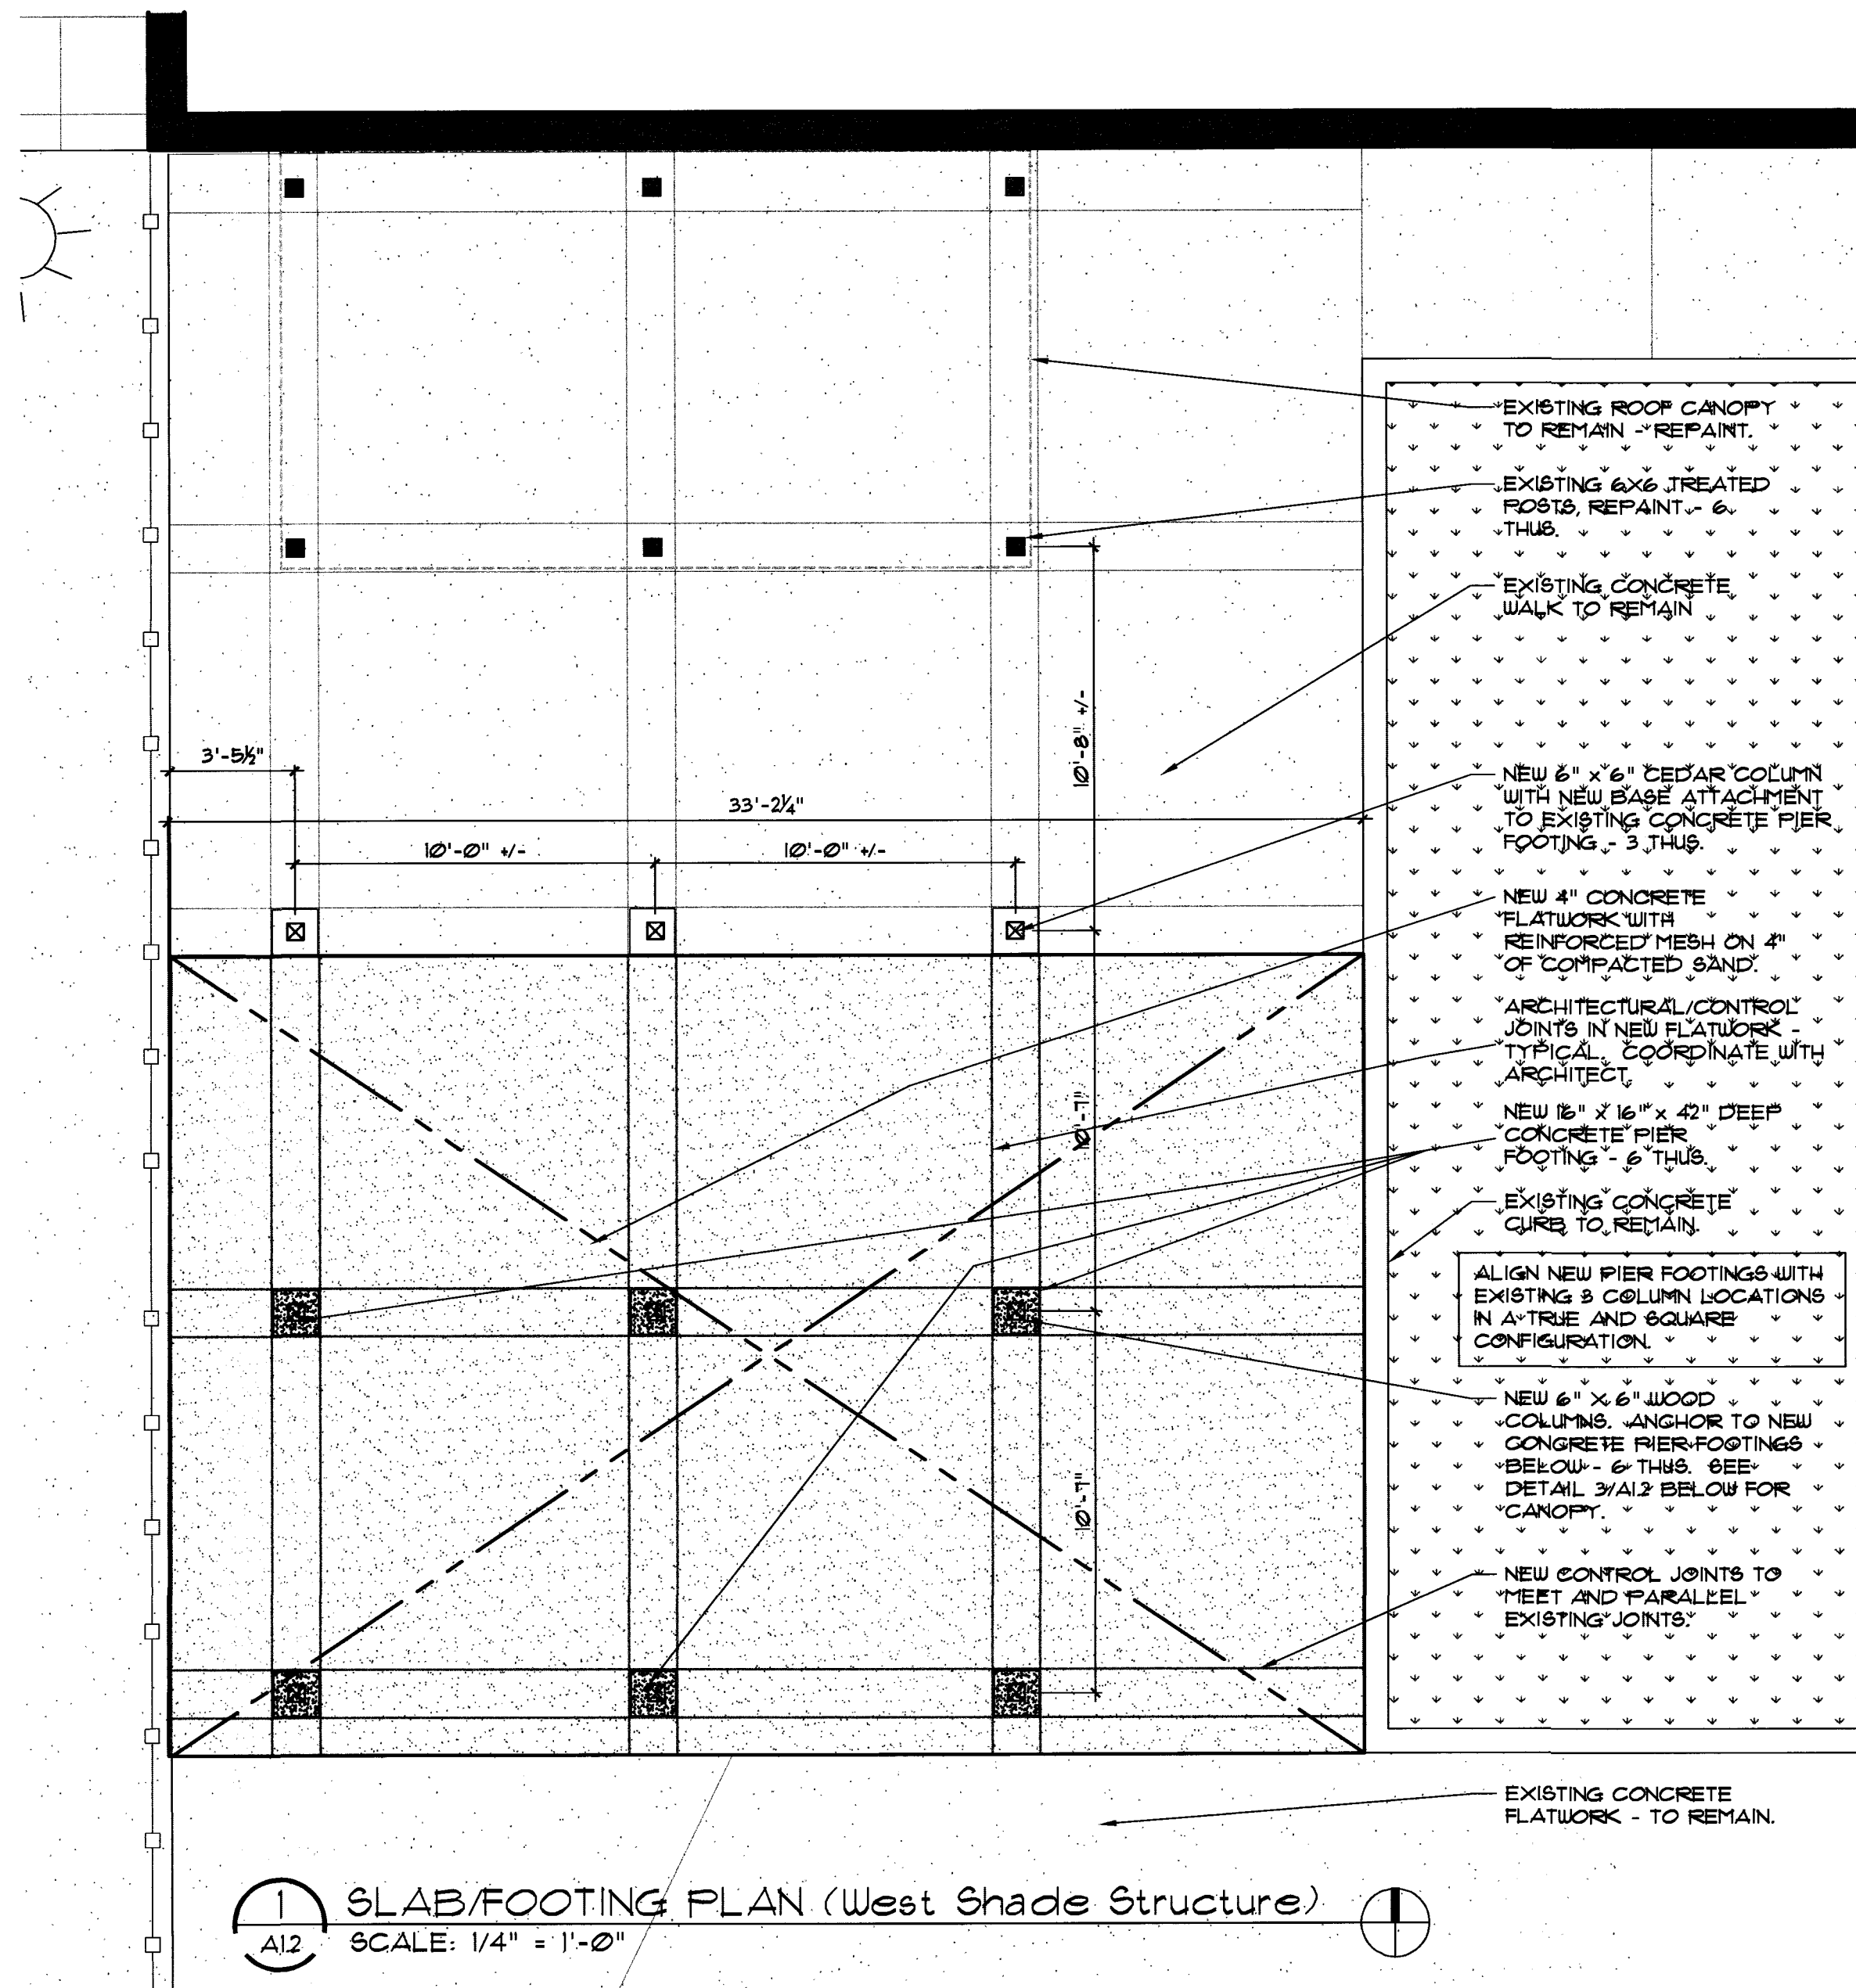


GENERAL PLAN NOTES


- REFER TO SPECIFICATIONS AND ALTERNATES FOR INFORMATION ON WOOD MATERIAL AND ASSOCIATED FINISHING.
- SEAL ALL EDGES AND CUTS OF WOOD REGARDLESS OF WOOD SPECIES.
- SET TOPS OF ALL CONCRETE PIERS TO SAME RELATIVE HEIGHT ABOVE GRADE. KEEP ALL FRAMING ABOVE LEVEL. THIS MAY REQUIRE THE COLUMNS TO BE OF VARIOUS LENGTHS.
- PROVIDE SLIGHT WASH TO TOP OF ALL CONCRETE PIERS. KEEP LEVEL AT ANCHOR PLATES AS REQUIRED - TYPICAL.
- MODIFY EXISTING WOOD FRAMING AS REQUIRED TO PROVIDE A STABLE AND SUITABLE ANCHORAGE FOR NEW CONSTRUCTION.
- CANOPIES MATERIAL SHALL BE CUT AND HEMMED TO ALLOW EQUAL MARGINS IN EACH STRUCTURAL BAY.

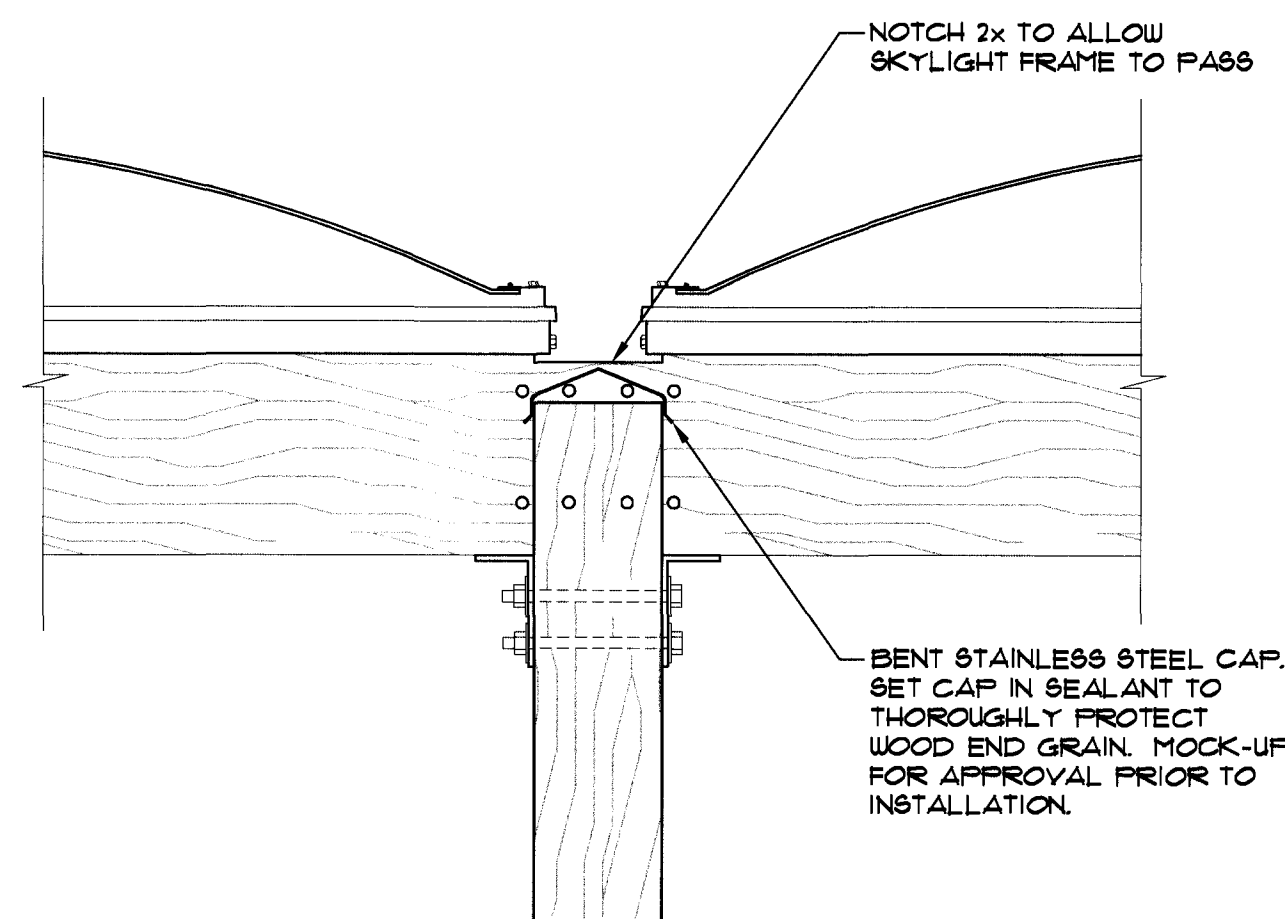


2 Section @ Post Cap
SCALE: 1-1/2" = 1'-0"

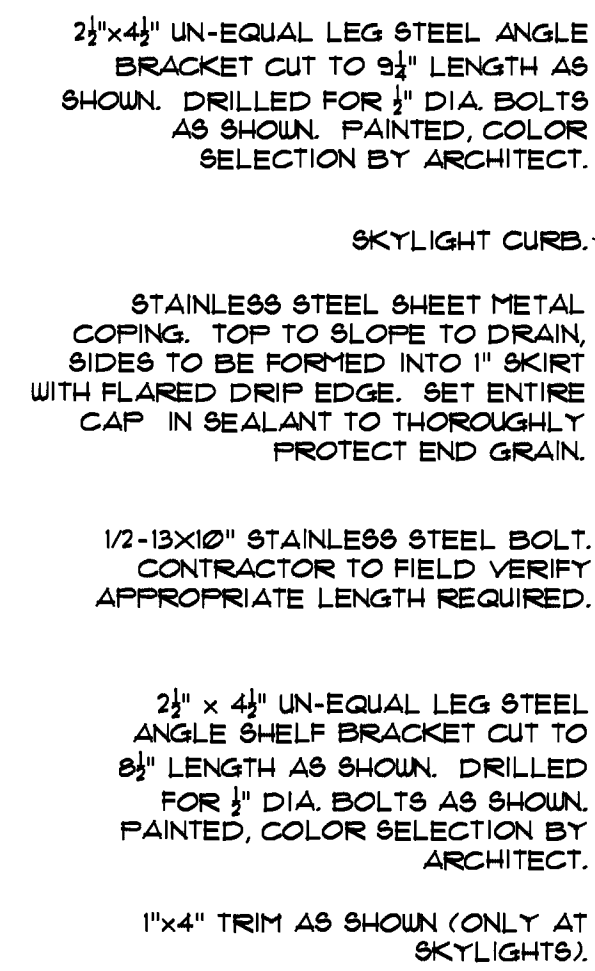

1 Section @ Domed Skylights
SCALE: 1-1/2" = 1'-0"

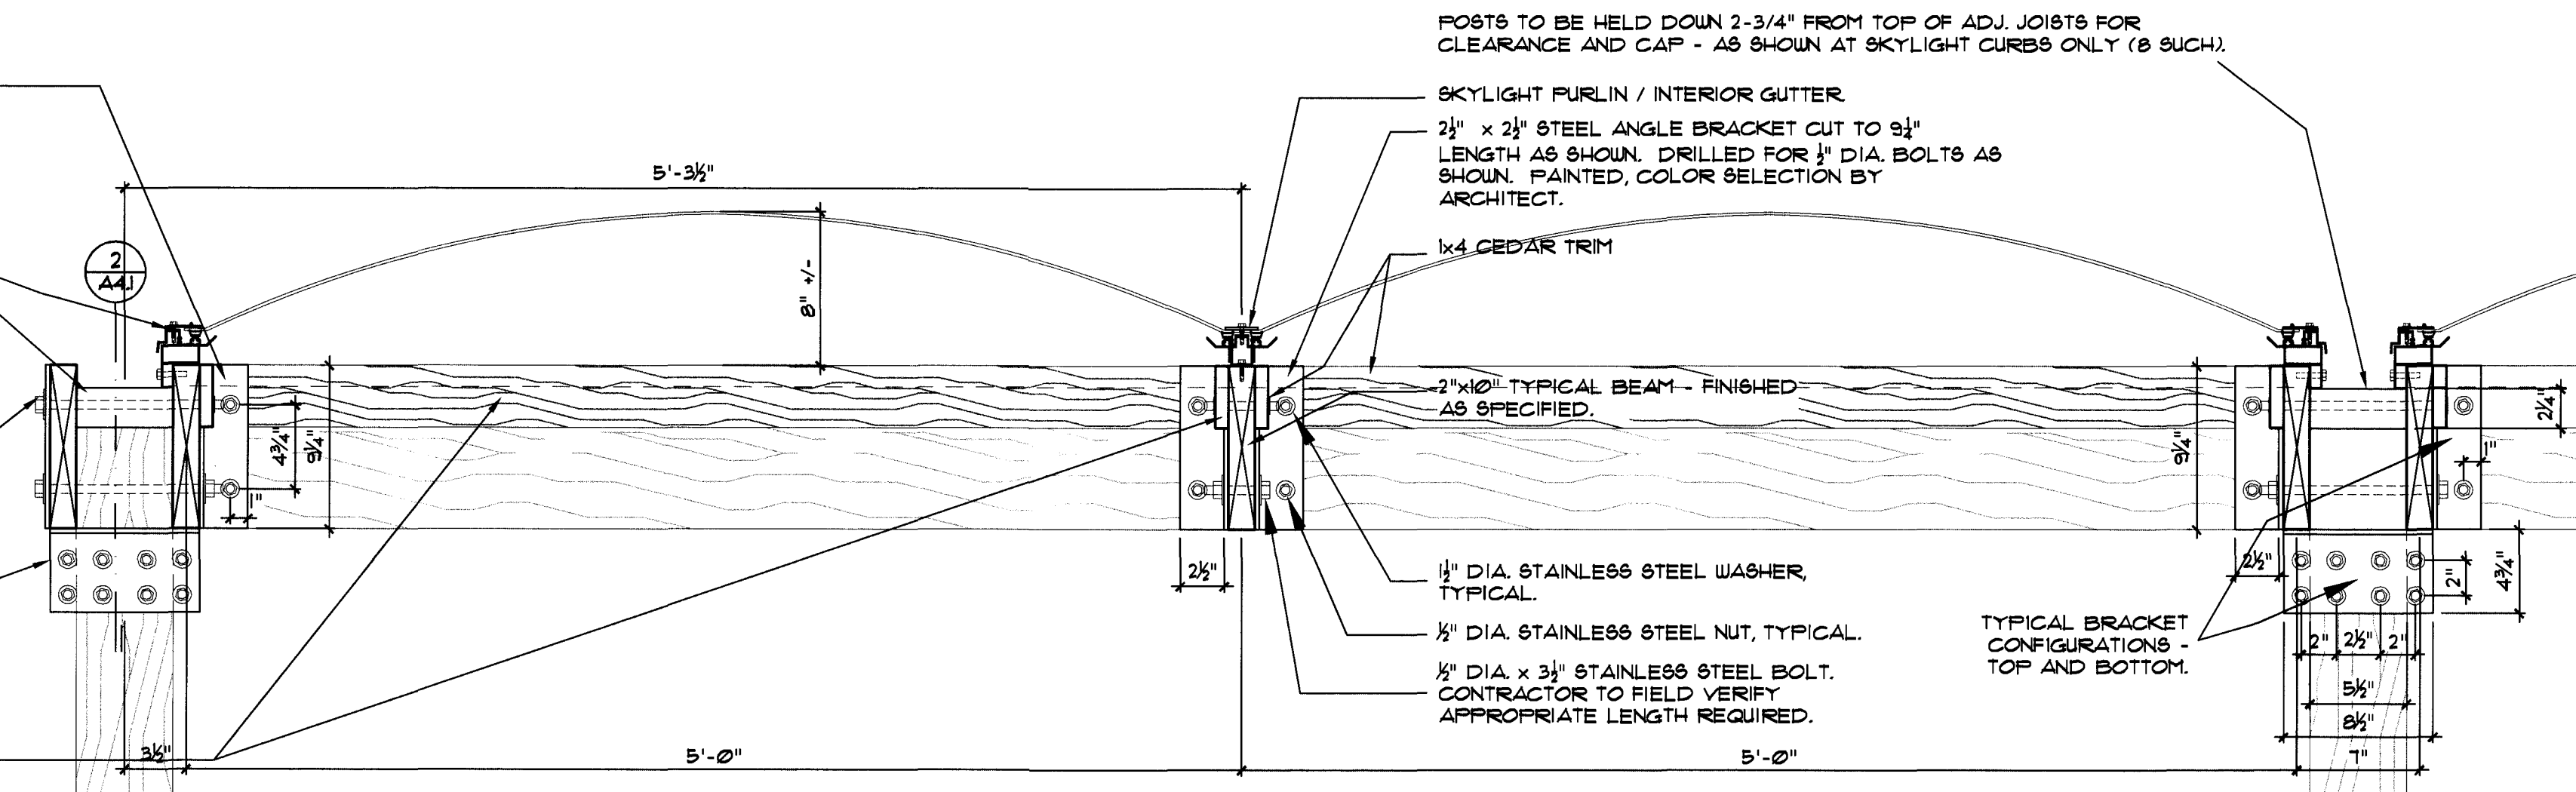


3 Section @ Post Connection
SCALE: 1-1/2" = 1'-0"

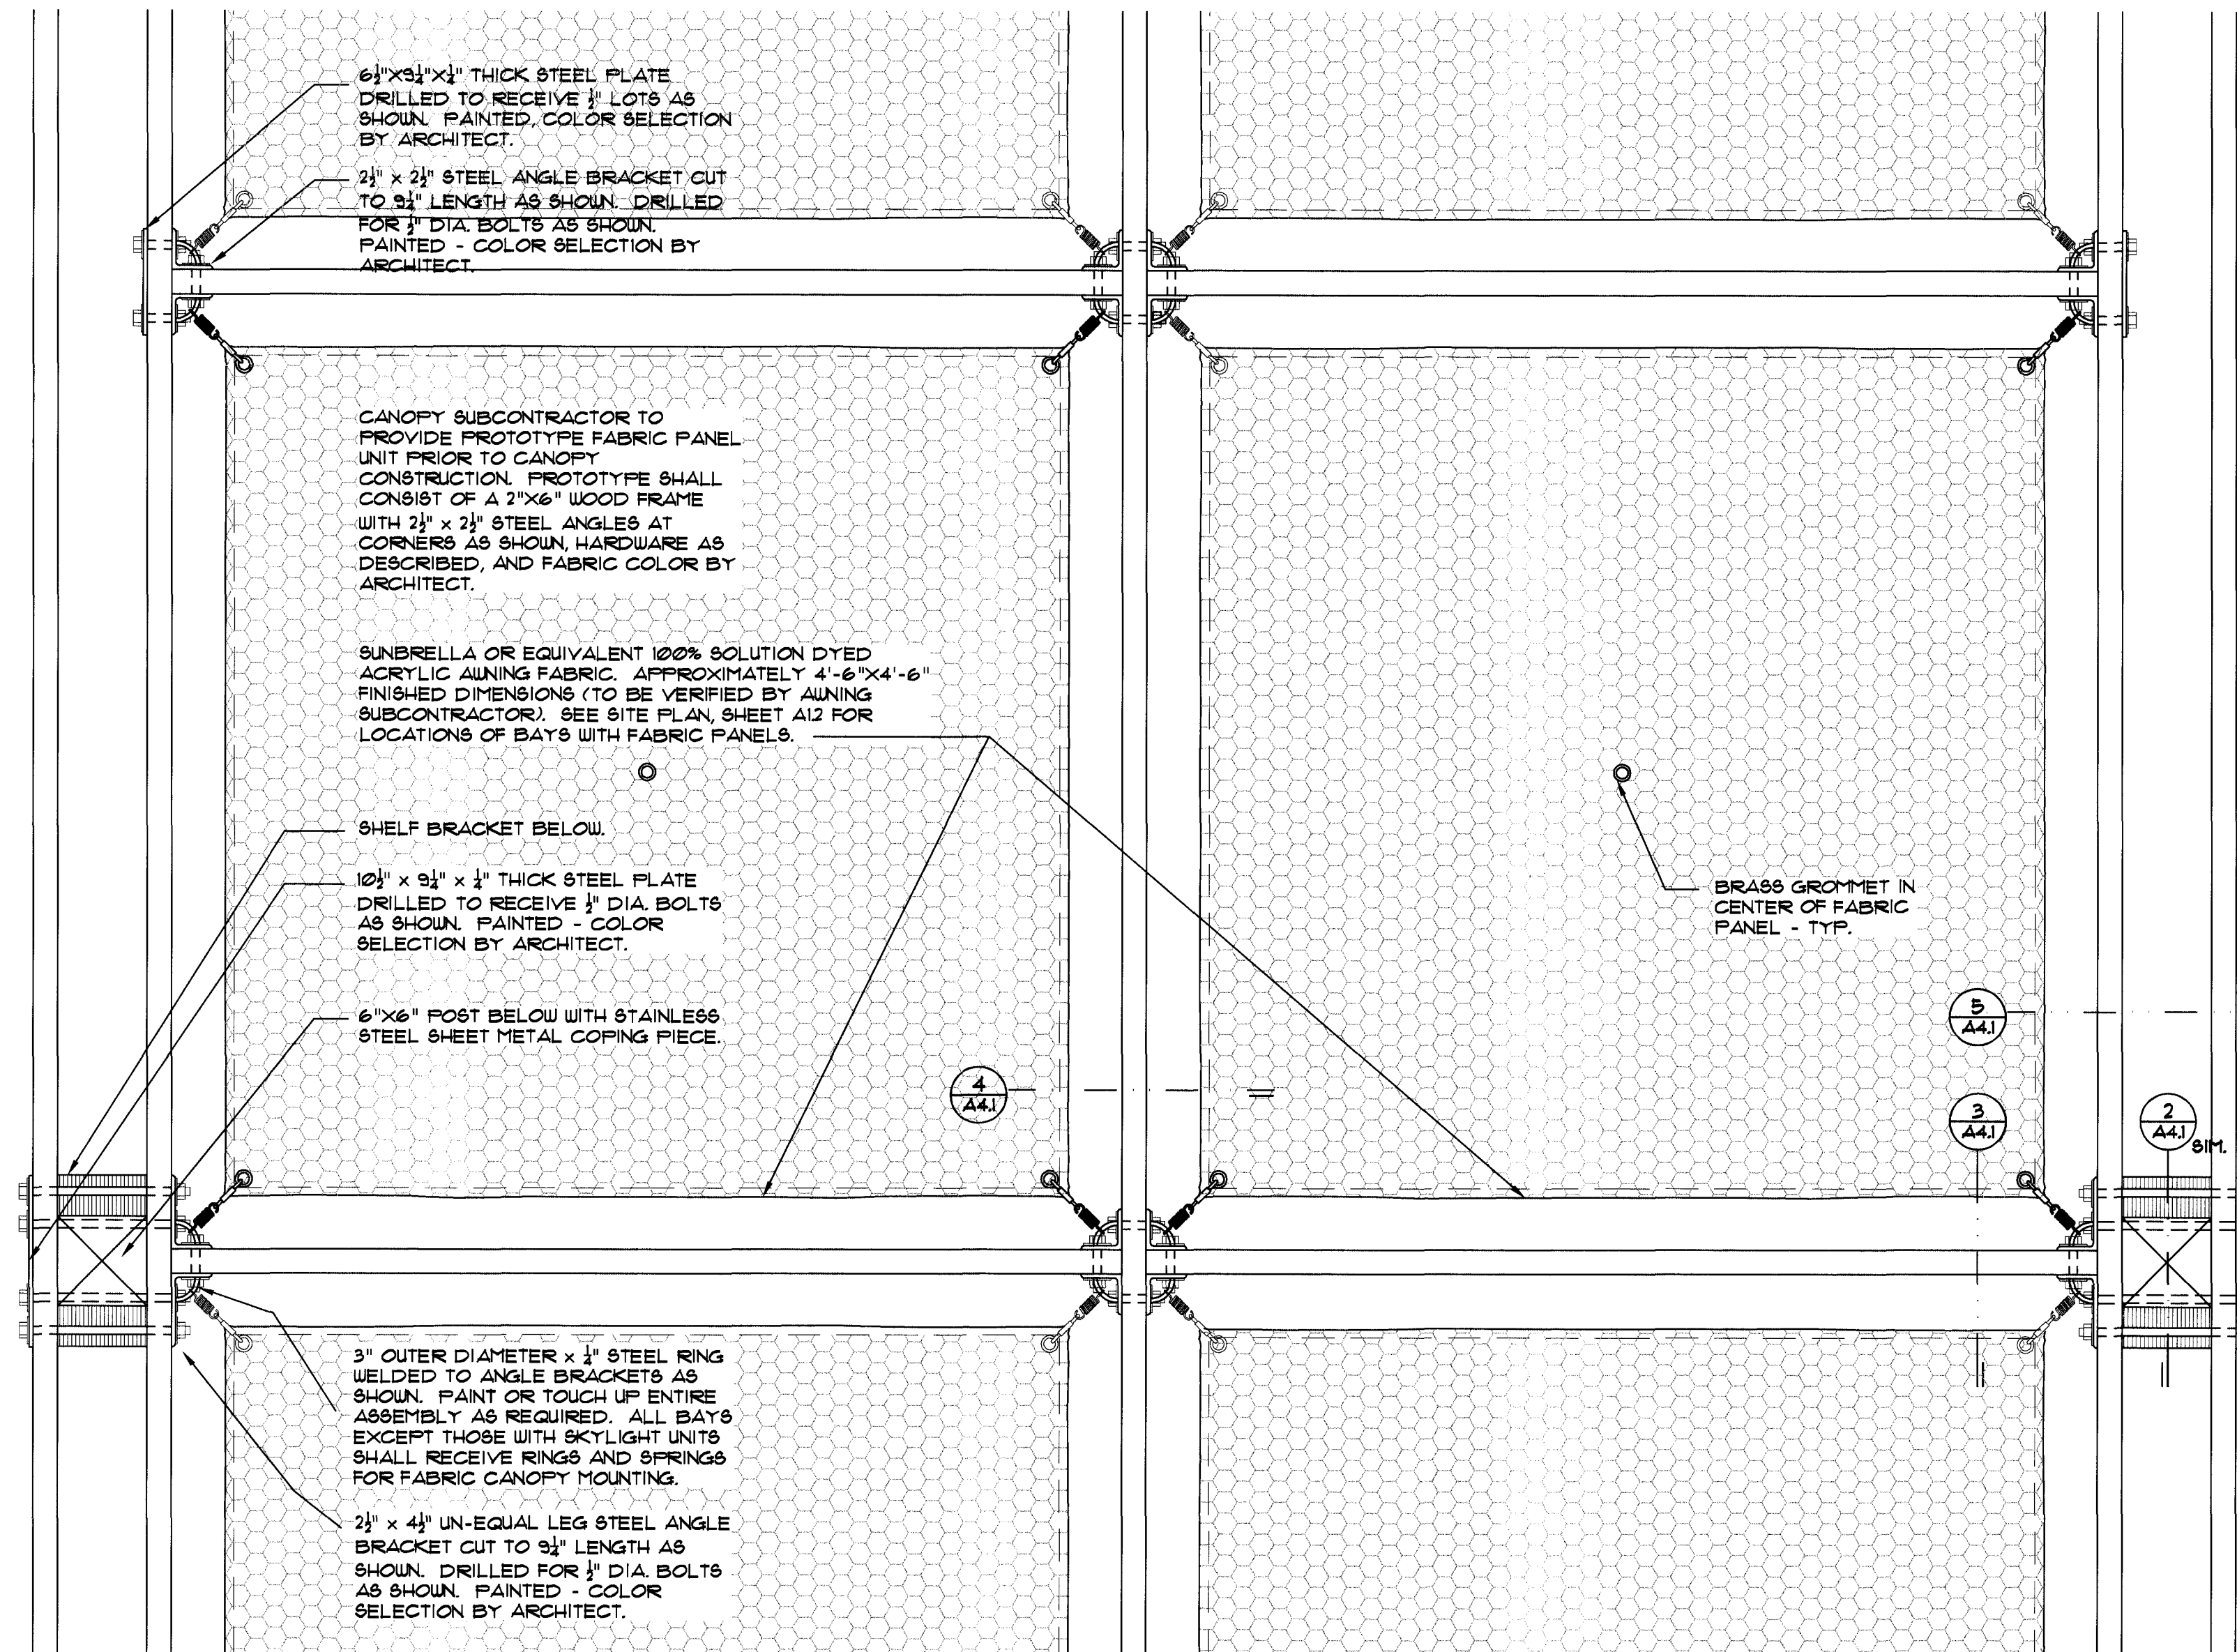


6 Plan of Fabric Canopy Structure
SCALE: 1-1/2" = 1'-0"


FABRIC CANOPY CONSTRUCTION SIMILAR TO SKYLIGHT STRUCTURE. SEE DET. 1/4/4.1.

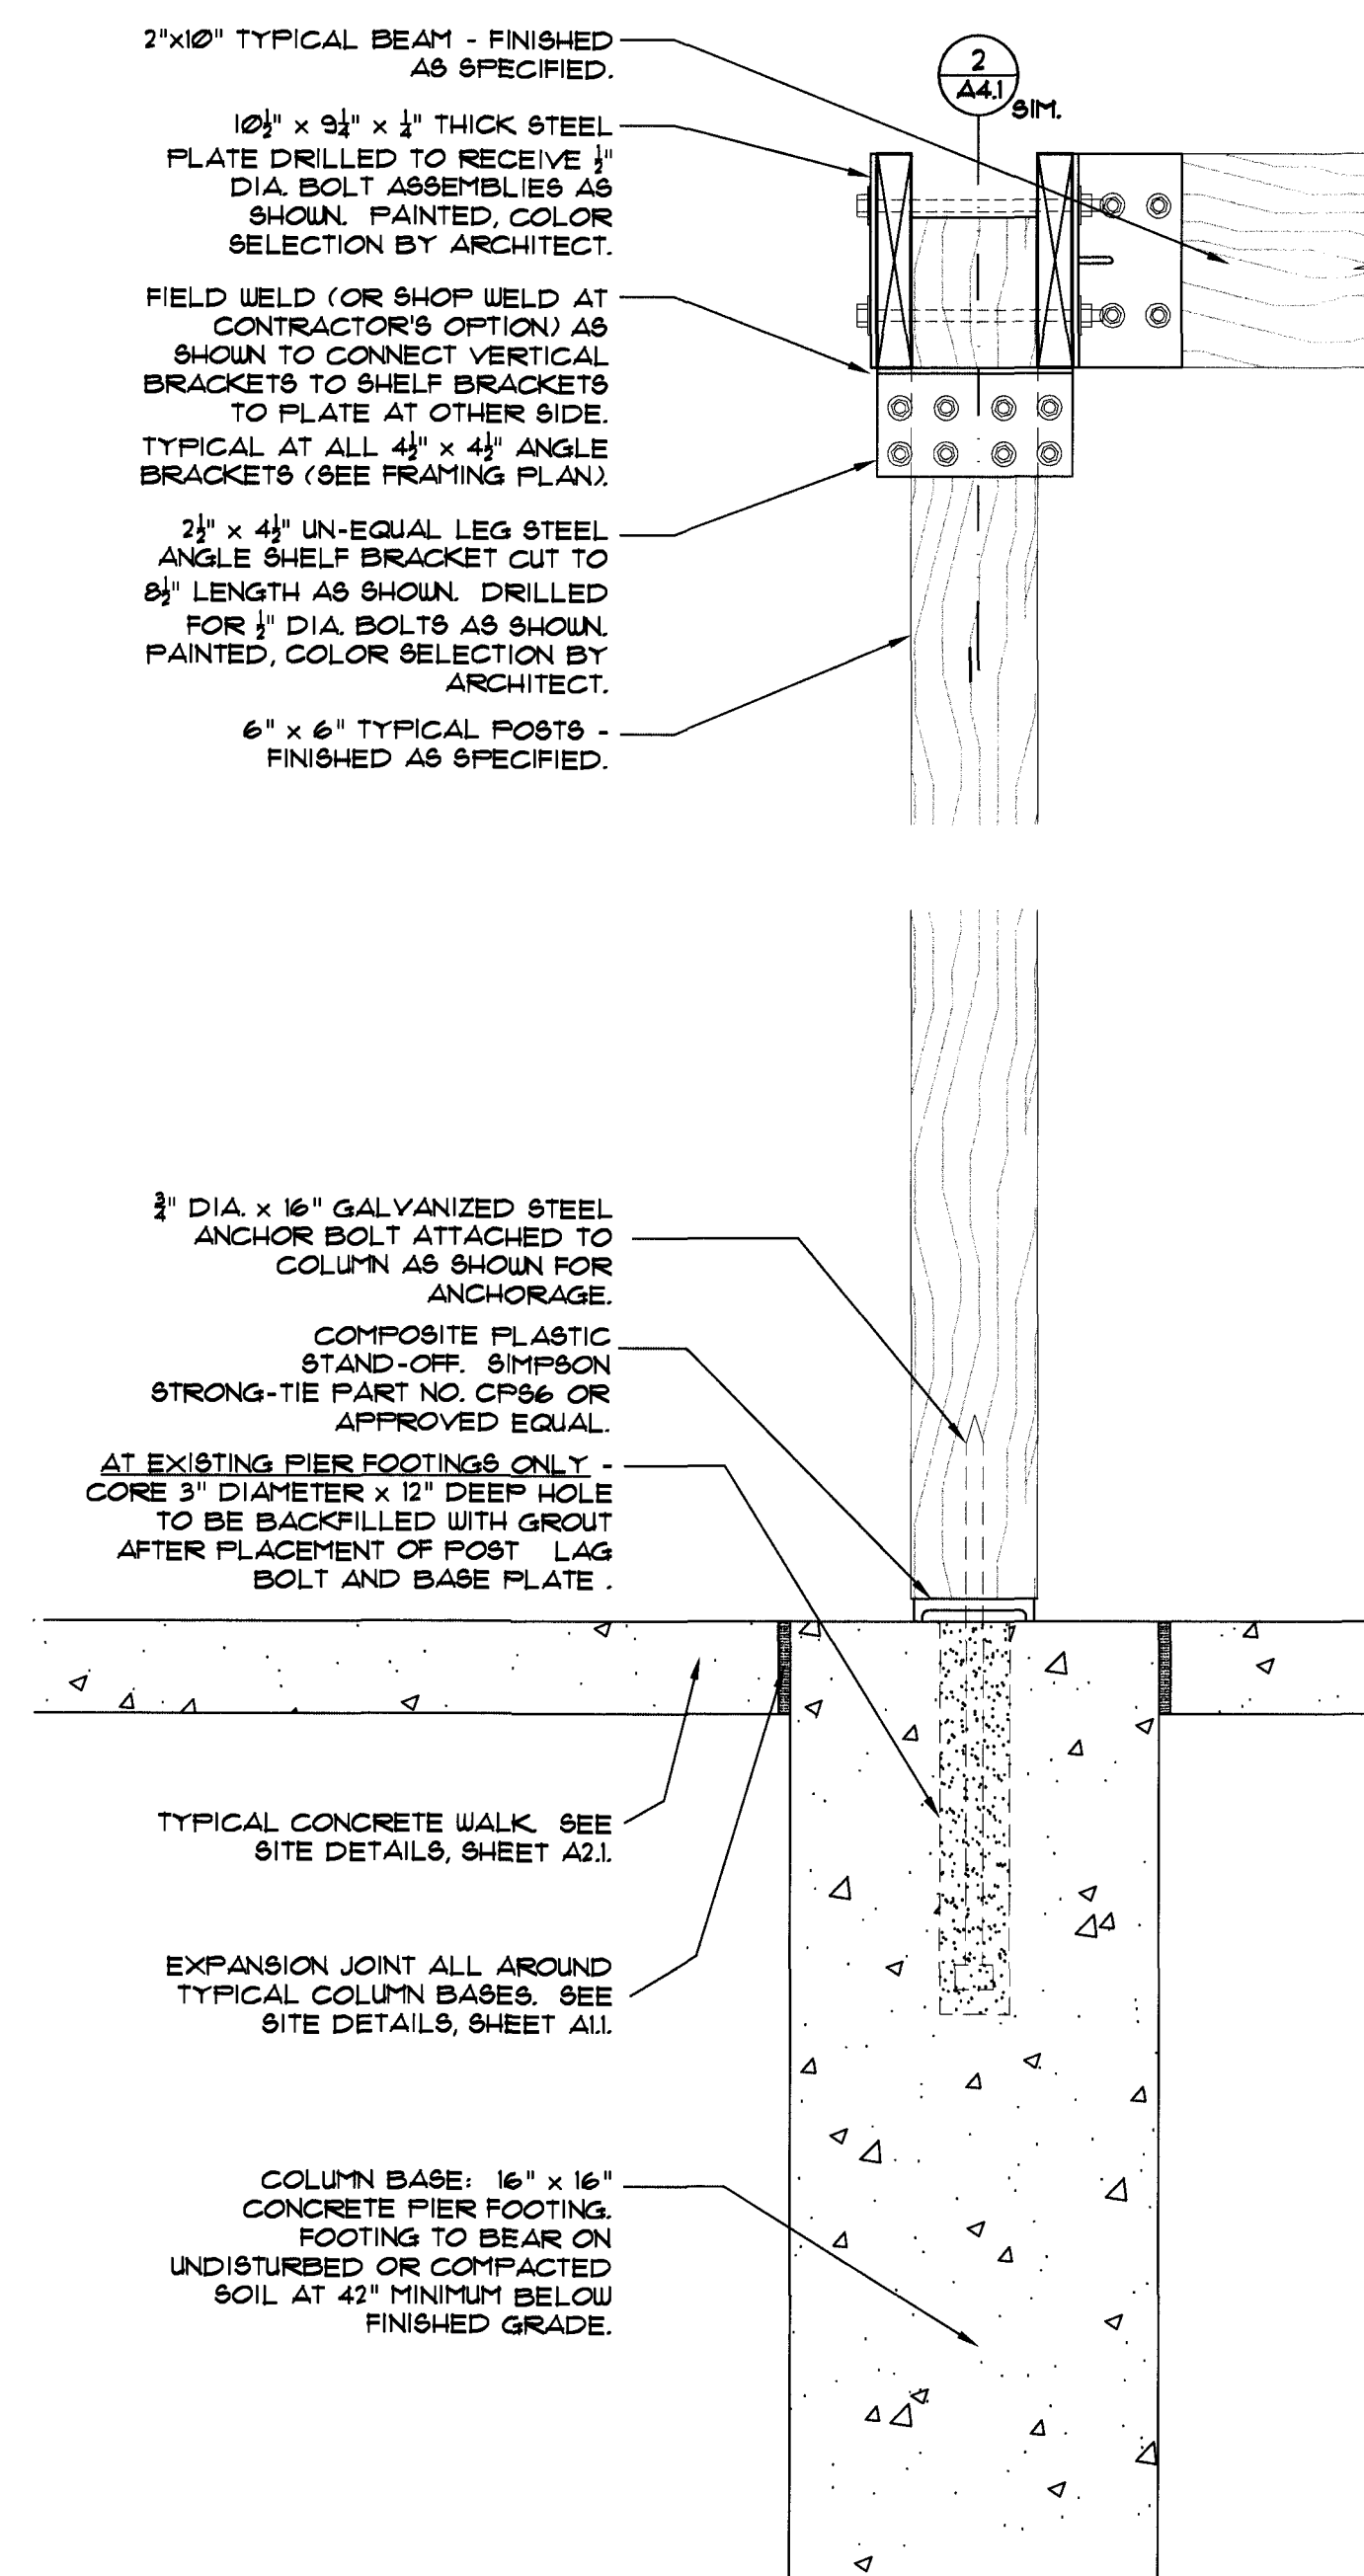

5 Section @ Post - Typ.
SCALE: 1-1/2" = 1'-0"

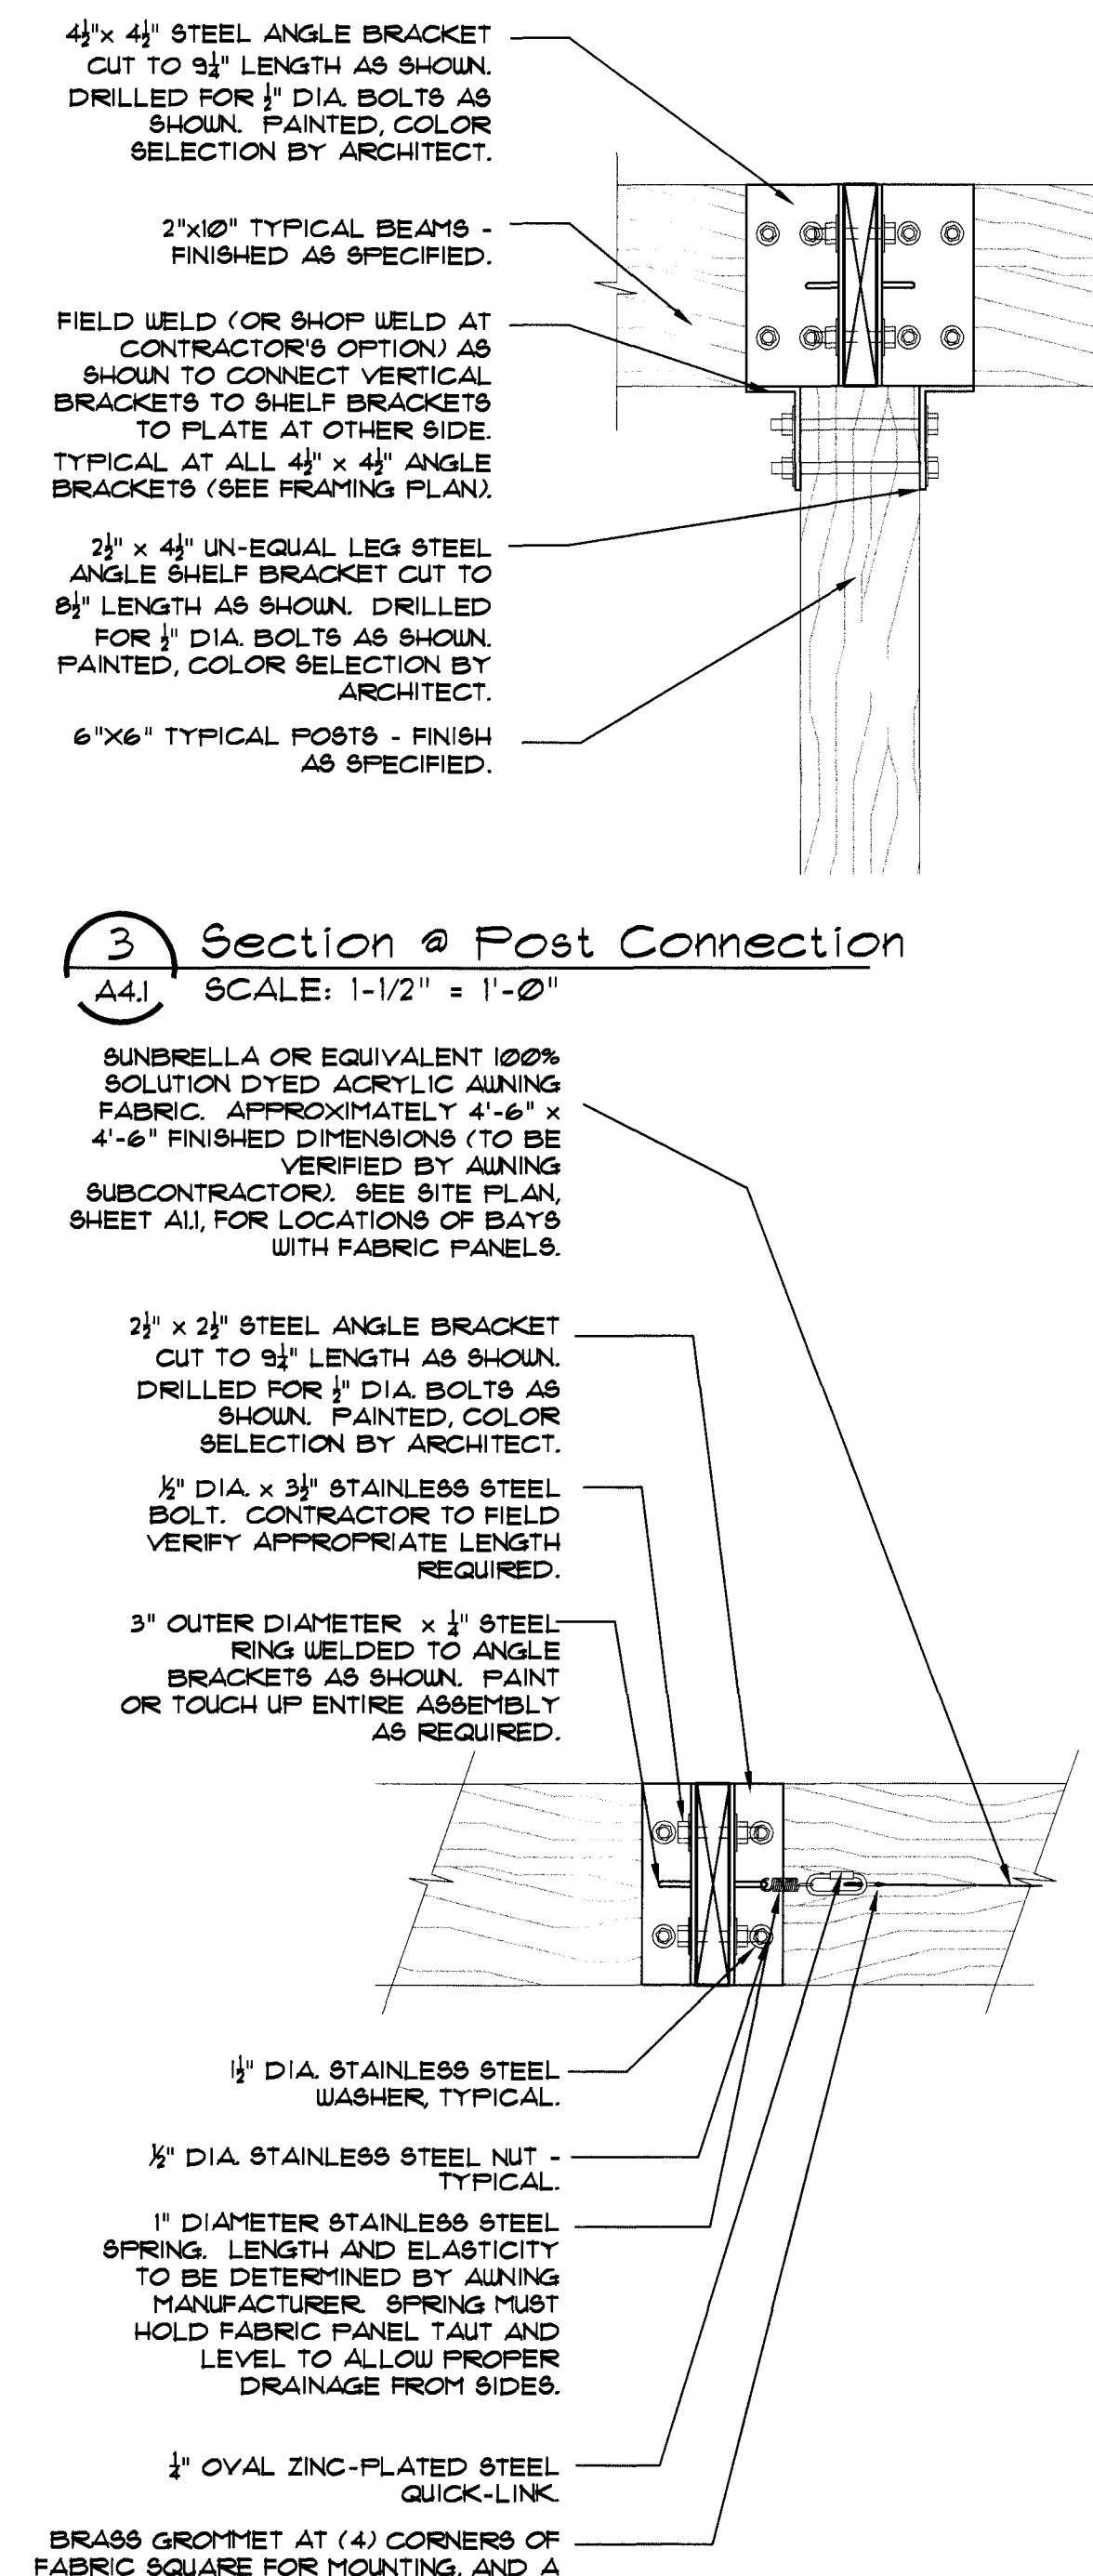


4 Section @ Mid-Connection
SCALE: 1-1/2" = 1'-0"

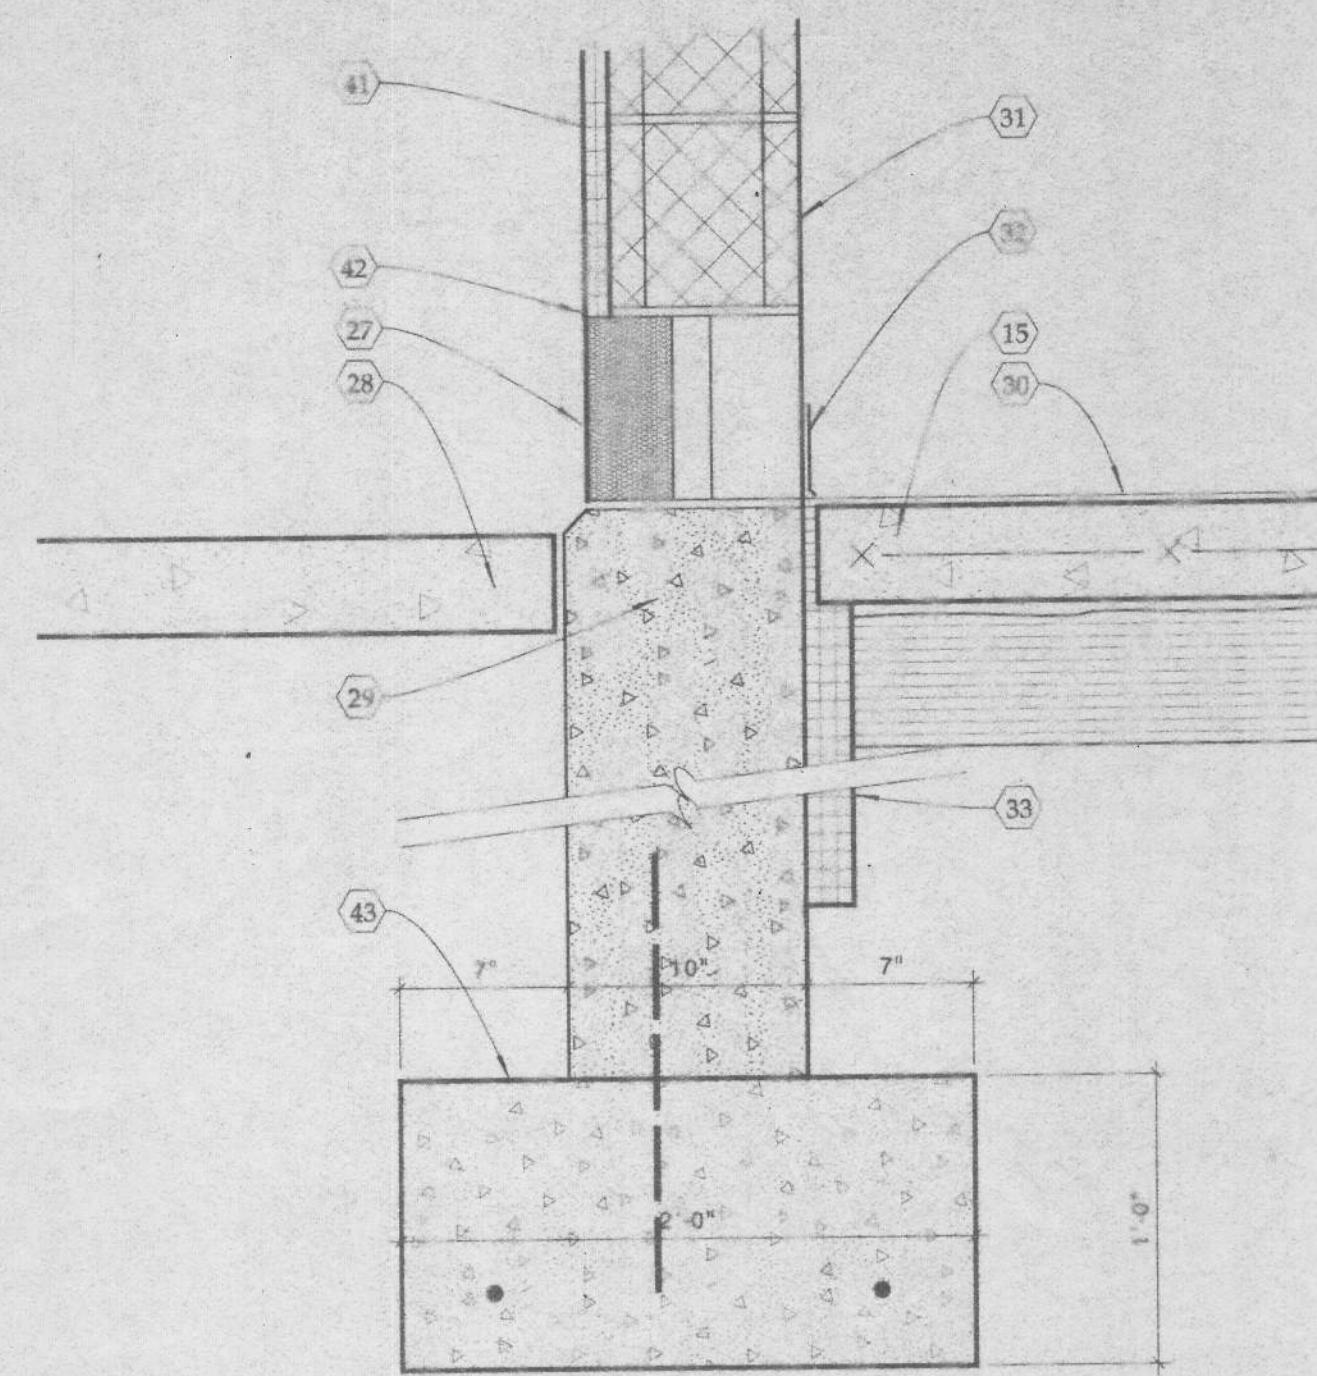

3 Thickened Slab Detail
A4/A4 Scale: 1 1/2" = 1'-0"

4 Foundation Detail
A4/A4 Scale: 1 1/2" = 1'-0"

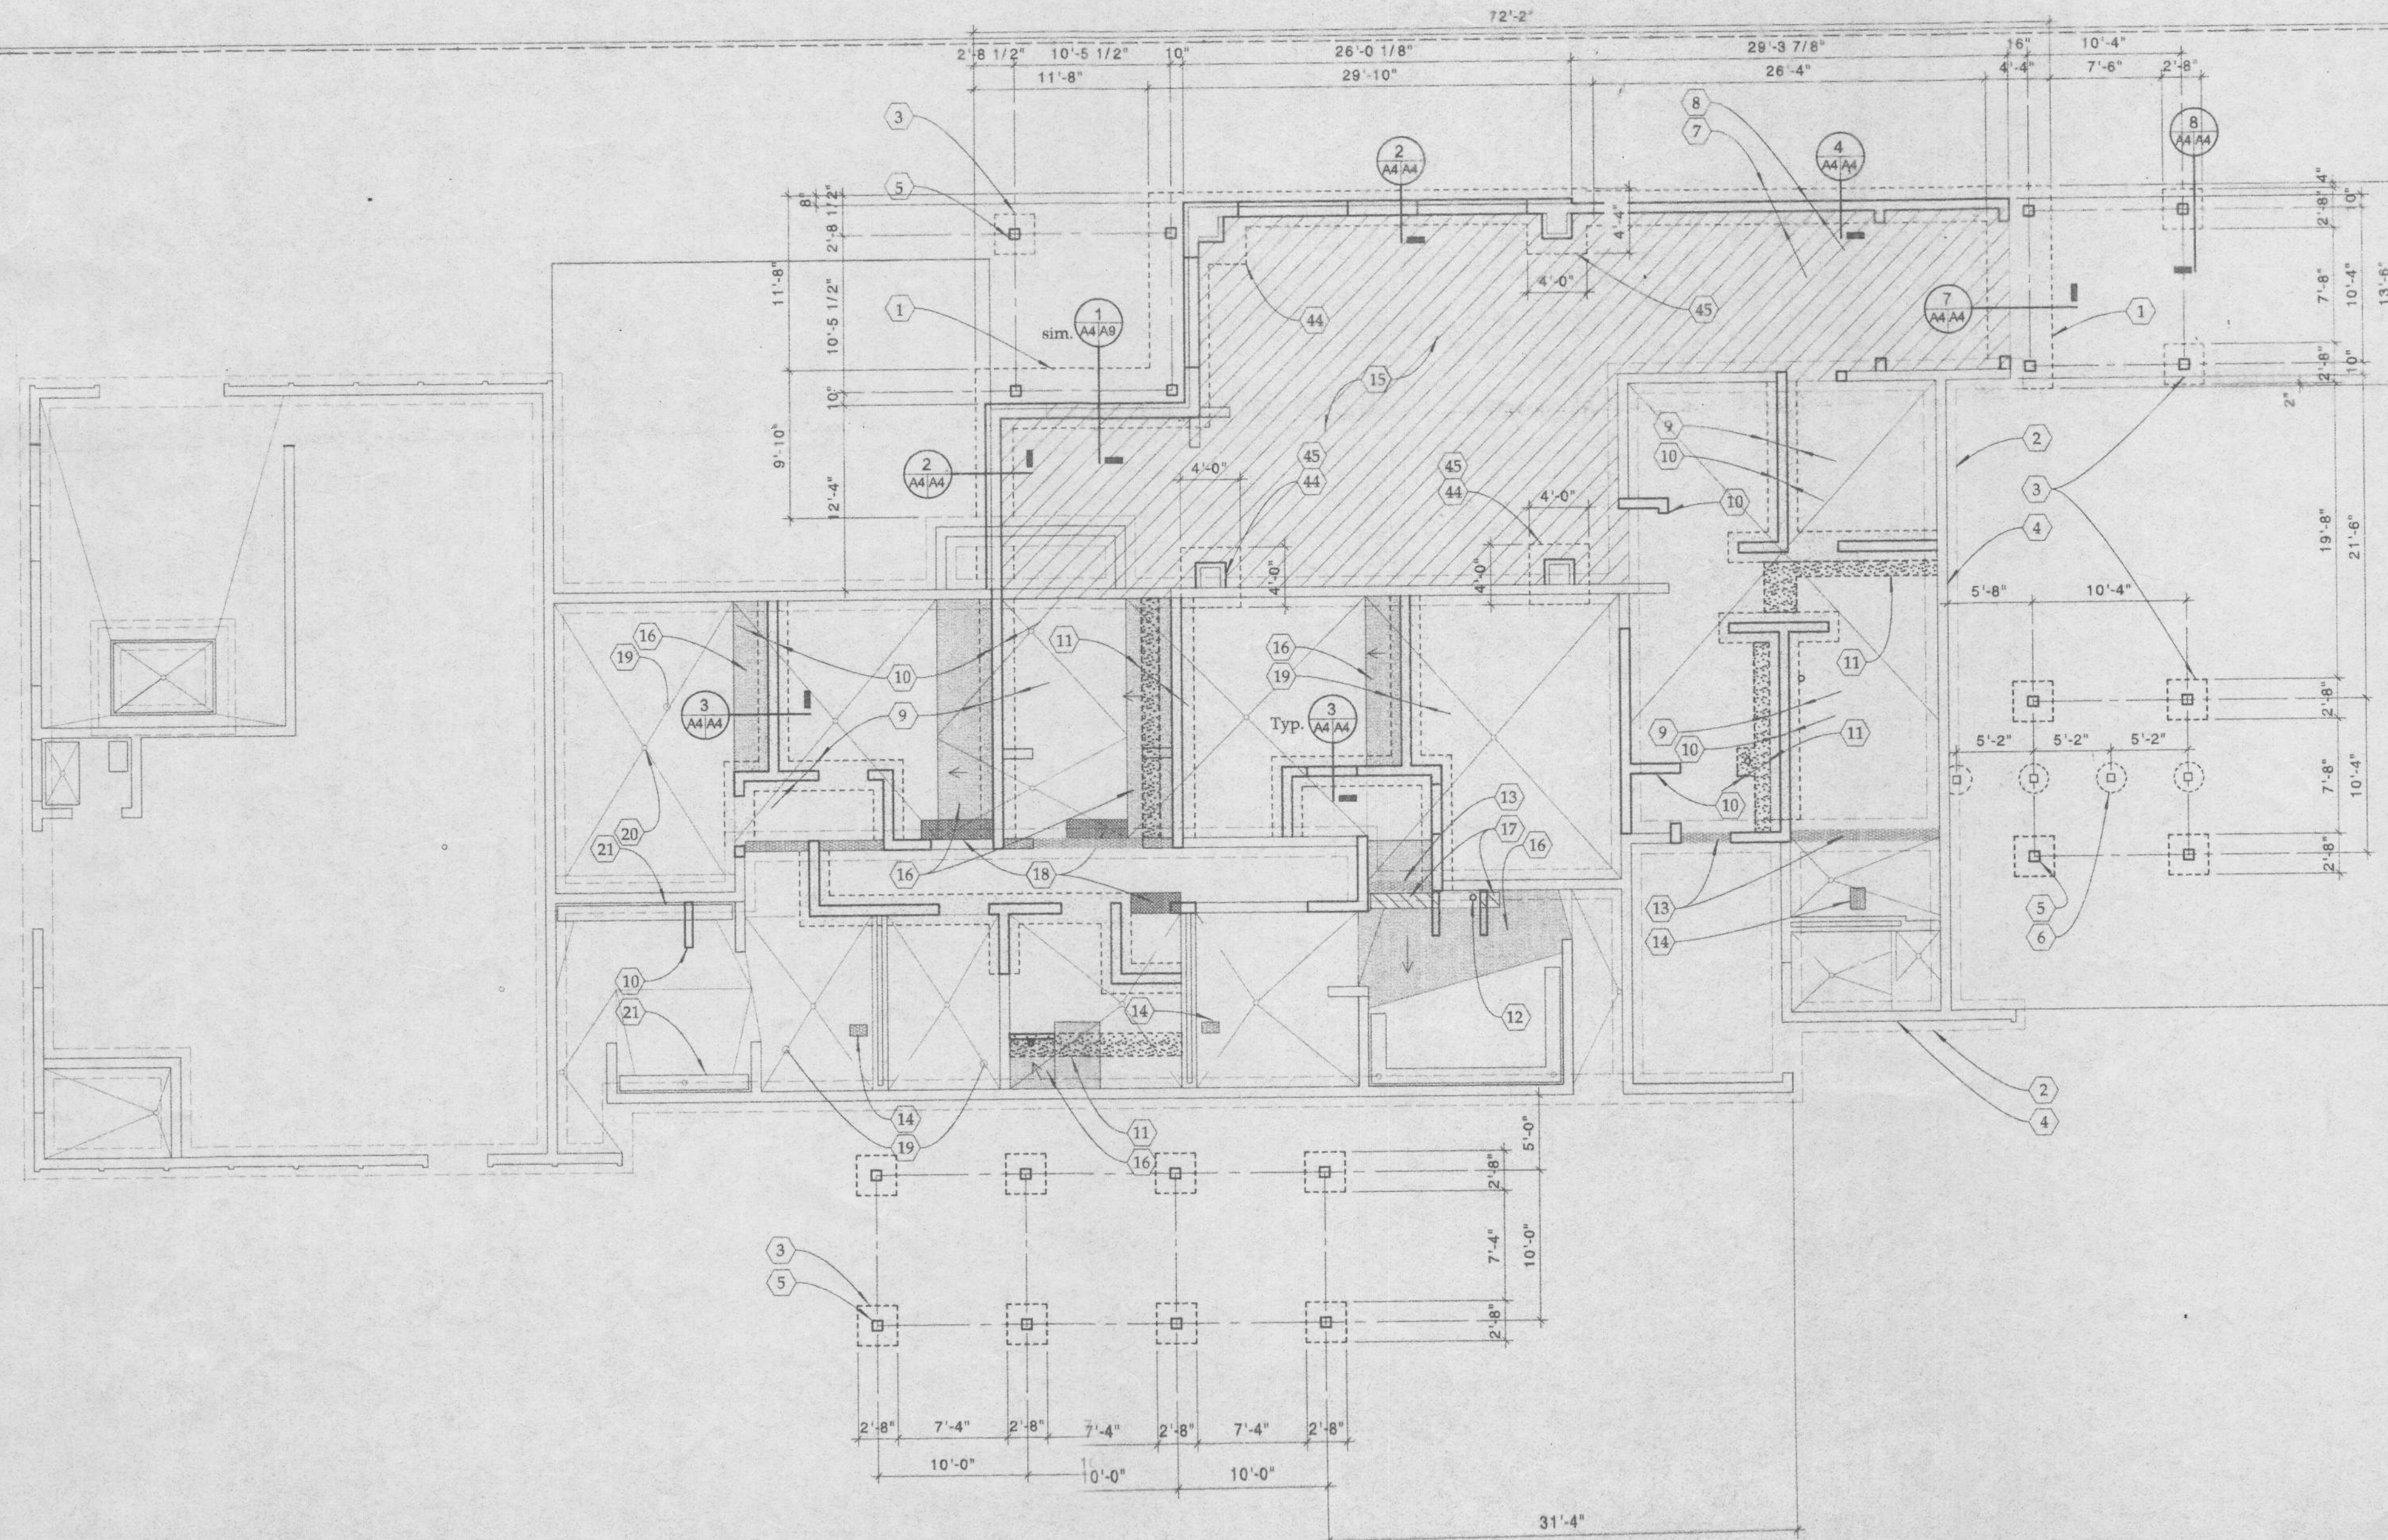
$$8'' = 1'-0''$$

408

General Notes:

A. Provide saw cutting for all concrete at underground piping and conduits. Refer to plumbing and electrical drawings. Patch and repair concrete. Provide 12" #3 dowels @24" between new and existing slabs.

Keynotes:

41. 42" thick footing reinforced with #5 @ 9" o.c. each way, bottom.
42. Existing footing.
43. 24"x34"x42" thick footing reinforced with #5 @ 9" o.c. each way, bottom. Top of footing to be even w/ top of concrete wall. Provide isolation joints.
44. Existing foundation wall.
45. 6"x8" cedar post. Refer to sheet A12.
46. 12" dia. concrete footing at screen wall supports. 36" thick. Top of footing to be 6" below top of concrete wall.
47. 24"x12" spread footing with 2-#5 continuous, bottom.
48. New 10" concrete foundation wall.
49. Remove existing concrete slab and install new thickened slab. Refer to detail.
50. New 8" CMU wall above.
51. Darker hatch area indicates portion of existing slab to be removed to allow for installation of new below slab piling. Refer to plumbing plan and detail 3/A4. Install new thickened slab flush with existing.
52. Refer to plumbing plans for locations of all new floor drains and fixtures which require existing slab modifications.
53. Where existing walls were removed, install concrete fill level with adjacent floor.
54. Where existing plumbing fixtures are to be removed, install concrete flush with adjacent floor slab. Typical. Refer to plumbing drawings for all locations.
55. Hatched area indicates interior 4" concrete floor slab with mesh reinforcement over vapor barrier over compacted sand.
56. Shaded area indicates portion of existing floor slab which requires floor leveling to provide positive drainage to floor drain. Match slope of adjacent floor.
57. After below slab plumbing work is complete, fill in existing trench drain in areas indicated by the hatching.
58. Where existing locker base was removed, install concrete fill level with adjacent floor.
59. Lines indicate drainage pattern of existing floor.
60. Existing floor drain.
61. Existing trench drain to remain.
62. Brick ties every 3 courses vertically.
63. Face brick.
64. 2" rigid cavity insulation.
65. Thru-wall flashing.
66. Provide 12" pea gravel.
67. Burnished concrete masonry unit.
68. Exterior concrete slab. Slope away from building. Refer to site plans for exterior slab work.
69. Concrete foundation wall. Chamfer outside top corner as shown.
70. Flooring. Refer to room finish schedule.
71. 8" concrete masonry unit
72. 4" vinyl base.
73. 1" perimeter insulation.
74. 2"x4"x12" spread footing with 2-#5 bars continuous, bottom.
75. Weep holes at 24".
76. Groun sloped behind flashing.
77. Install 12" thickened slab below new masonry partition walls. Provide 2-#5 bars continuous, bottom.
78. Provide #5 x 12" dowels at 24" between new and existing slab.
79. Provide compacted fill below new thickened slab.
80. Where indicated on foundation plan, provide additional slab removal and replacement to allow for below slab plumbing work. Coordinate with plumbing contractor.
81. Exterior insulated finish system.
82. Provide continuous caulk bead along bottom of EIFS.
83. 24"x12" spread footing with 2-#5 bars continuous, bottom.
84. Underpin existing footing by placing full depth of new footing below existing. Contractor to provide shoring and sequencing procedures as needed to protect existing structure.
85. 12" thick footing reinforced with 2-#5 @ 9" o.c. each way, bottom.

DATE: 8/6/97
REVISIONS:

• MITCHELL and MOUAT ARCHITECTS, INC.
113 South Fourth Avenue
Ann Arbor, Michigan 48104
(313) 662.6070 fax (313) 662.3802

Ann Arbor Department of
Parks and Recreation
Buhr Park Pool

Foundation Plan

(A4)

1. ALL PIPING SHALL BE IN ACCORDANCE WITH THE MICHIGAN STATE PLUMBING CODE AND MICHIGAN DEPARTMENT OF PUBLIC HEALTH CODE. THE A.S.T.M. DESIGNATION NUMBER D-1785, AND THE NSF SEAL FOR POTABLE WATER.
2. ALL PIPING DESIGNED FOR 5"/SECOND MAXIMUM SUCTION, 10"/SECOND MAXIMUM PRESSURE, AND 3"/SECOND MAXIMUM GRAVITY.
3. MAIN DRAIN PIPING SHALL CARRY 100% OF RECIRCULATION RATE AT A VELOCITY NOT TO EXCEED 5"/SECOND.
4. ALL ZERO DEPTH GUTTER, GUTTER AND INLET RETURN PIPING MUST BE LAID ON A GRADE SO IT WILL DRAIN TO THE SURGE TANK COMPLETELY BY GRAVITY. MAIN DRAIN LINE PIPING MUST BE MADE SO:
 - (A) ALL PIPING FROM BENEATH THE POOL TO THE ELEVATION CHANGE SHALL PITCH TO DRAIN TO THE POOL MAIN DRAIN SUMPS AND;
 - (B) ALL PIPING FROM THE ELEVATION CHANGE TO THE SURGE TANK SHALL PITCH TO DRAIN TO THE SURGE TANK.IN ALL INSTANCES WHERE GRAVITY DRAINAGE IS NOT PROVIDED; THE CONTRACTOR SHALL INSTALL DRAIN VALVES SO THAT ALL LINES CAN BE DRAINED COMPLETELY TO SURGE TANK. ACTIVITY SUPPLY AND SUCTION PIPING LOCATIONS, DRAINAGE PLUGS SHALL BE PROVIDED IN THE PIPING SYSTEM TO ALLOW FOR DRAINING OF POOL PIPING. CONTRACTOR SHALL PROVIDE OPERATION AND DRAINING INSTRUCTIONS TO OWNER.
5. ALL ELEVATIONS TO BE FIELD VERIFIED TO ALLOW FOR PROPER PITCH AND DRAINAGE. PITCH - APPROX. 1" / 10'-0". POOL CONTRACTOR SHALL MAKE EVERY EFFORT TO CURTAIL THE USE OF FITTINGS TO REDUCE HEAD.
6. THIS DRAWING IS INTENDED FOR SCHEMATIC USE ONLY!! FINAL LOCATIONS SHALL BE FIELD VERIFIED WITH ALL OTHER TRADES, BY CONTRACTOR.
7. CONTRACTOR SHALL COORDINATE ALL WORK WITH ARCHITECTURAL, MECHANICAL, ELECTRICAL AND STRUCTURAL DRAWINGS.
8. GRAVITY DRAIN ACTIVITY SUPPLY AND SUCTION PIPING BACK TO ACTIVITY PUMP PAD.
9. DUE TO UNKNOWN EXISTING CONDITIONS IT IS THE CONTRACTOR'S RESPONSIBILITY TO DETERMINE IF THE POOL PIPING SHOULD HAVE DRAIN LINES TO THE EXISTING SURGE TANK OR ACTIVITY PUMP PAD.

2a. ALL DRAIN FITTINGS TO CARRY 100% OF RECIRCULATION RATE AT A VELOCITY NOT TO EXCEED 1.5'/SECOND THROUGH THE CLEAR AREA OF THE GRATE.

3a. COMPOUND GAUGES TO BE INSTALLED ON ALL PUMP DISCHARGE AND SUCTION PIPING.

4b. EACH VALVE SHALL HAVE A PERMANENT IDENTIFYING LABEL OR TAG ATTACHED TO IT. THE SEQUENCE OF OPERATION, BRIEFLY STATED, SHALL BE PROMINENTLY DISPLAYED.

5a. FLOWMETER SHALL BE PROVIDED IN THE RECIRCULATION PUMP DISCHARGE LINE AND EACH INLET RETURN LINE. INSTALL ON A STRAIGHT LENGTH OF PIPE AT A DISTANCE OF AT LEAST 10 PIPE DIAMETERS DOWNSTREAM AND 5 PIPE DIAMETERS UPSTREAM FROM ANY VALVE, ELBOW OR OTHER SOURCE OF TURBULENCE OR PER MANUFACTURER'S SPECIFICATIONS.

6a. FILTER SHALL BE PROVIDED WITH THE FOLLOWING APPROPRIATELY LOCATED ACCESSORIES: PRESSURE GAUGES, BACKWASH SIGHT GLASS ON WASTE DISCHARGE LINE, AN AIR RELIEF VALVE AT THE HIGH POINT OF THE FILTER & A VALVED TANK DRAIN.

7a. EQUIPPED WITH THERMOMETERS, 80-240 DEGREES F WITH 2 DEGREE GRADUATIONS; AUTOMATIC TEMPERATURE LIMITING DEVICE; FLOW SWITCH; HEATER BYPASS VALVE, ALL INFLUENT/EFFLUENT HEATER PIPING TO BE METALLIC; PRESSURE RELIEF VALVE TO BE PROVIDED AND PIPED TO WITHIN 6' OF FLOOR, THE AUTOMATIC TEMPERATURE SWITCH, HEATER PIPING TO BE METALLIC; SET FOR A MAXIMUM OF 100 DEGREES, FURNISH AND INSTALL THERMOMETERS IN INLET AND OUTLET PIPING TO HEATER AND DOWNSTREAM IN THE BLENDED WATER SYSTEM.

PL2.0-2

1. THIS DRAWING IS FOR SCHEMATIC USE ONLY.
2. ARROWS DENOTE DIRECTION OF FLOW.
3. SEE CIVIL DRAWINGS FOR CIVIL PIPING.
- SECTION 13150 CONTRACTOR SHALL:
4. COORDINATE ALL PIPING & EMBEDMENTS WITH ALL AFFECTED TRADES.
5. SEE 9/PL1.2 FOR REINFORCEMENT ○ PIPE PENETRATIONS.
6. ALL CONNECTIONS & HANGERS IN THE SURGE TANK SHALL BE STAINLESS STEEL.
7. PROVIDE WINTERIZING/DRAINING INSTRUCTIONS TO THE OWNER.
8. STAINLESS STEEL GUTTER SHOP DRAWINGS AND HYDRAULIC CALCULATIONS TO BE SUBMITTED TO THE M.D.P.H. BY THE CONTRACTOR FURNISHING THE GUTTER.
9. PIPES ARE SPREAD OUT FOR CLARITY, THEY CAN BE "STACKED" AT DIFFERENT ELEVATIONS TO NARROW THE TRENCH.
10. CALCULATE WALL INLET ORFICE SIZES, FLOW & VELOCITY.
11. PROVIDE SYNKO-FLEX WATERSTOP WHERE PVC PIPE PENETRATES CONCRETE WALL OR FLOOR.
12. LOWER GUTTER FLOOR WHERE PIPE PENETRATES WALL TO PROVIDE COMPLETE DRAINING OF GUTTER.

PL2.0-3 | POOL PIPING PLAN



DATE: 8/6/97
REVISIONS: 10/3/97 HEALTH DEPARTMENT

● MITCHELL & MOUAT ARCHITECTS, INC.
113 South Fourth Ave.
Ann Arbor, Michigan 48104
(313) 662.6070 fax (313) 662.3802


CITY OF ANN ARBOR PARKS AND RECREATION
Buhr Park Pool

POOL PIPING PLAN

PLS.0

D 30-1


SCALE: 1/8"=1'0"

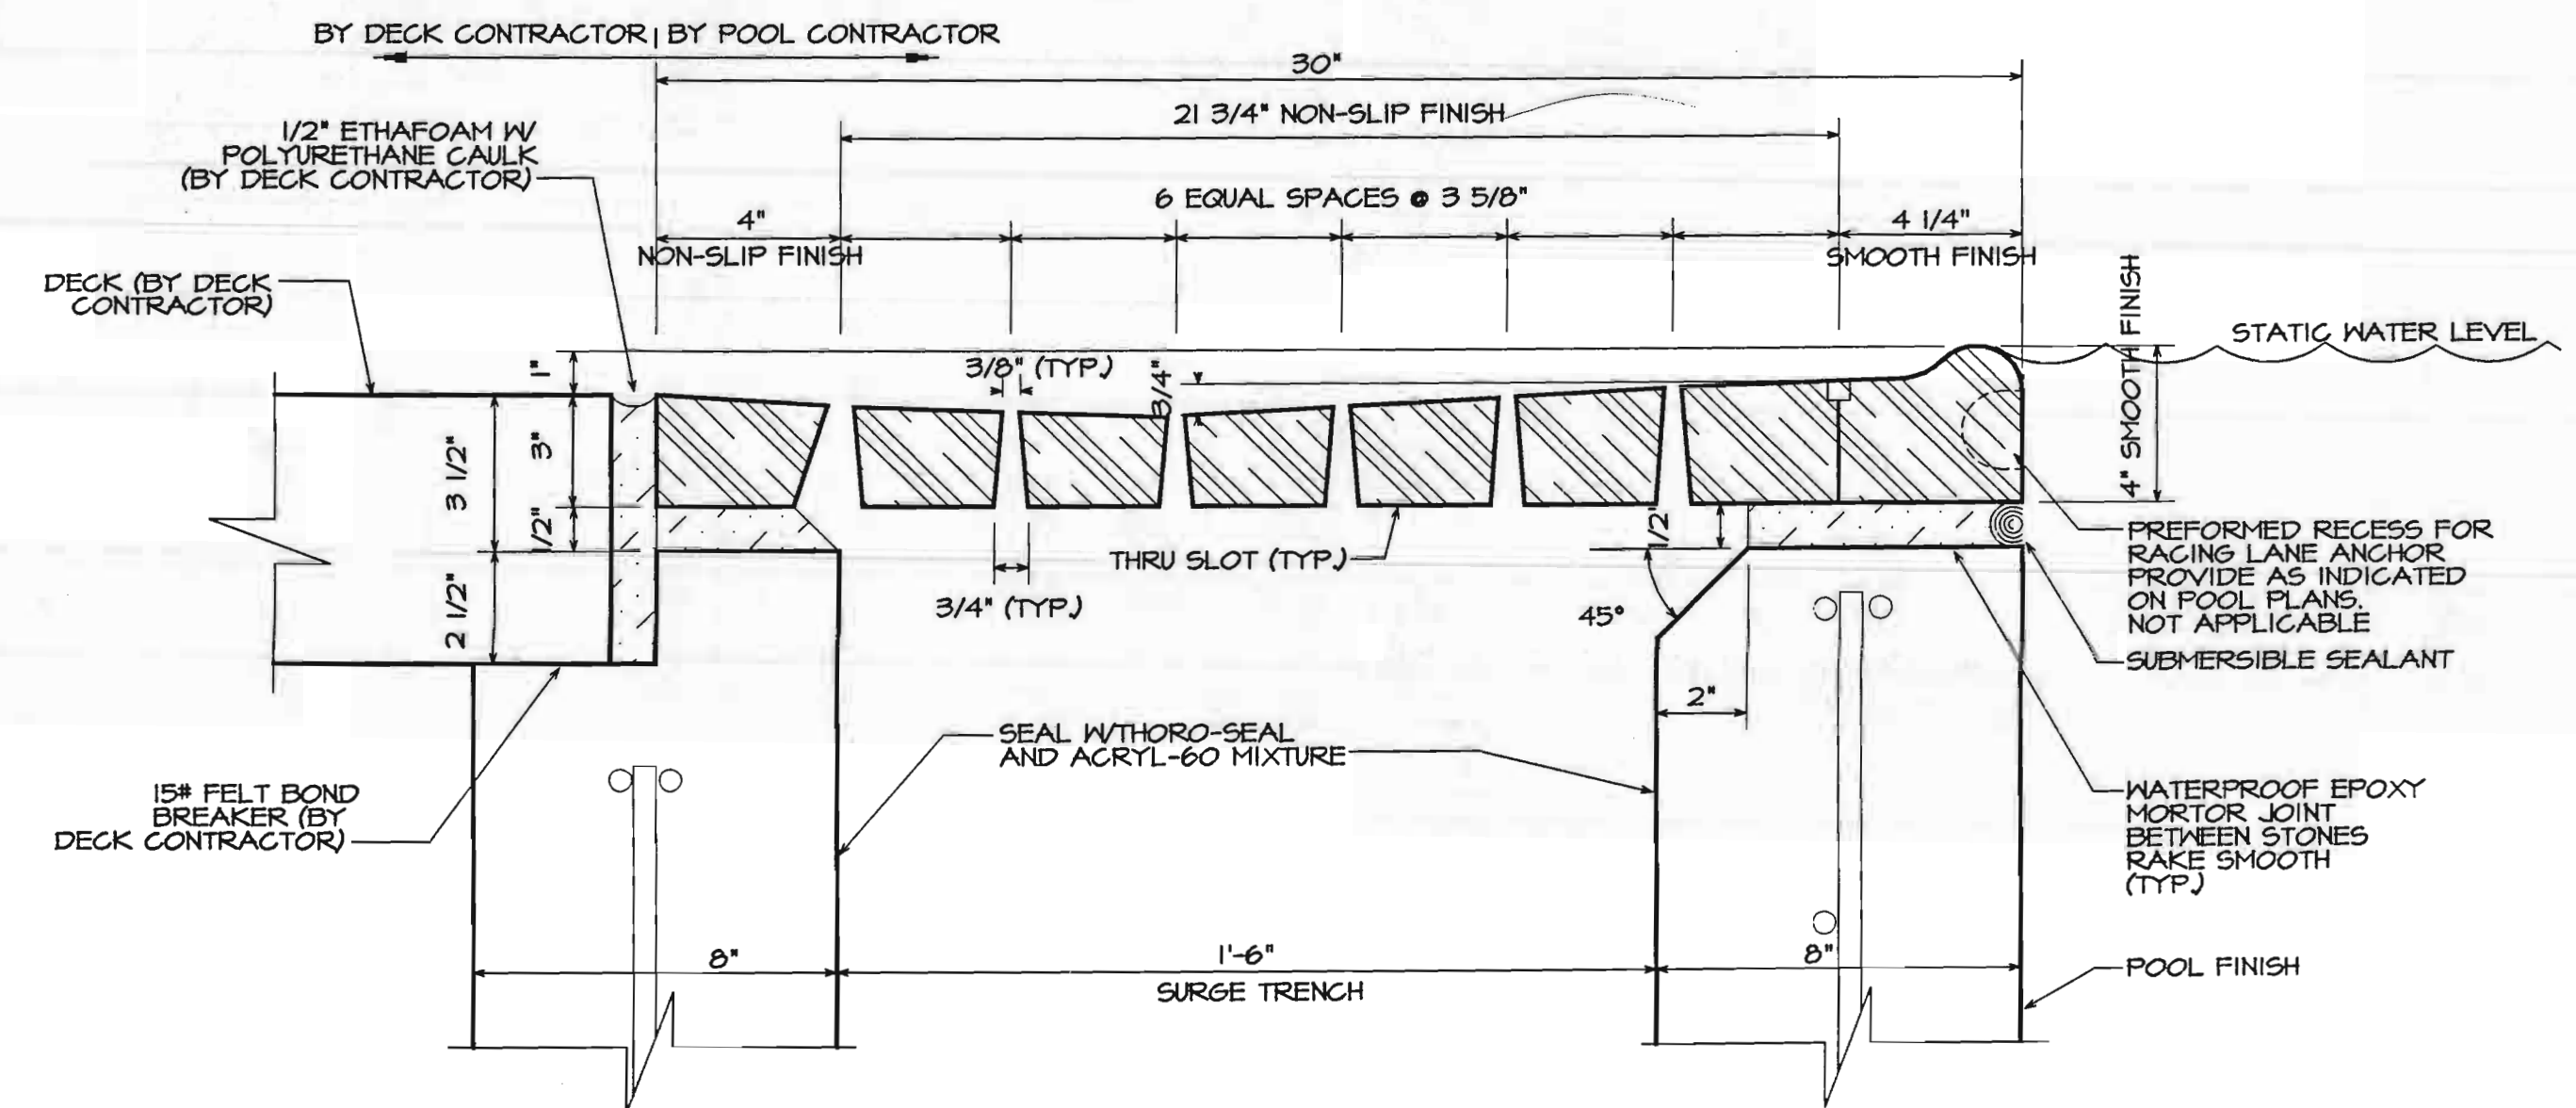

PLI.2-2

SCALE: NONE

DETAIL OF REINFORCEMENT - LAP LENGTHS - CONC. DESIGN STRENGTH 4000 PSI									
BAR SIZE	#4	#5	#6	#7	#8	#9	#10	#11	
TOP BAR	2'0"	2'6"	3'0"	3'8"	4'9"	6'0"	7'8"	9'6"	
GR-60 OTHER BAR	1'6"	2'0"	2'4"	2'8"	3'6"	4'4"	5'6"	6'9"	

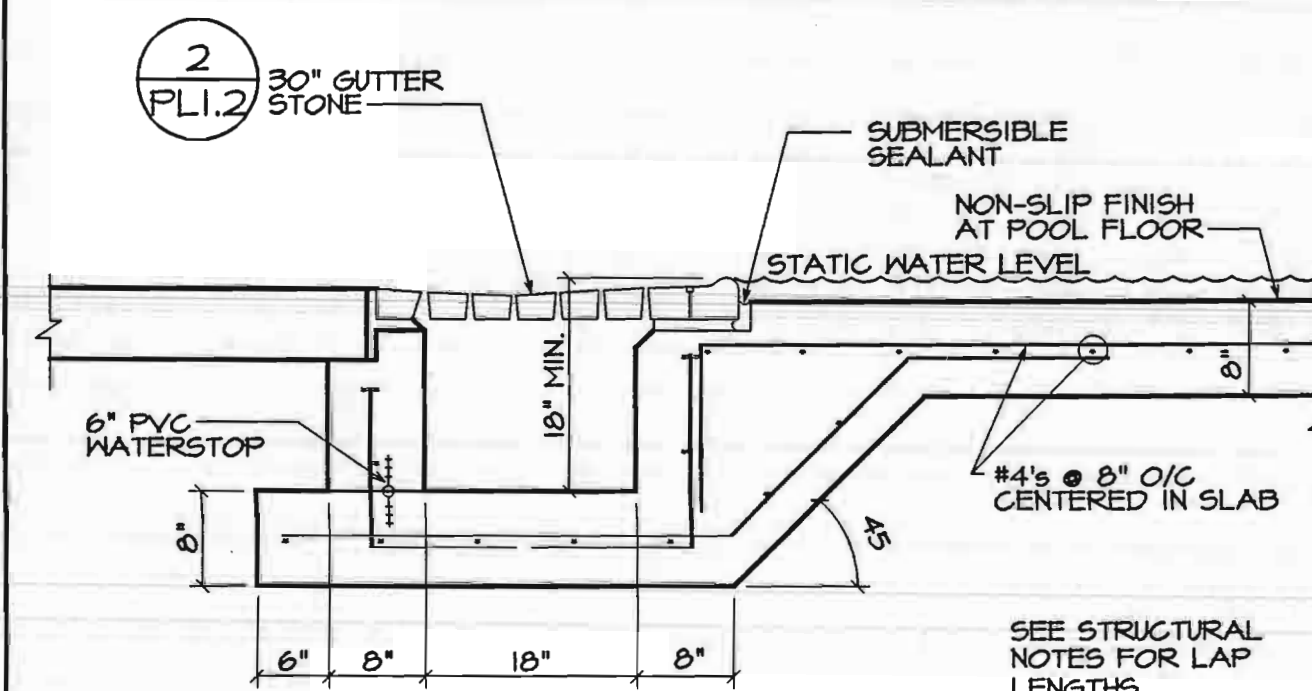


PLI.2-7

SCALE: 3/4"=1'-0"

PLI.2-7

SCALE: 3/4"=1'-0"

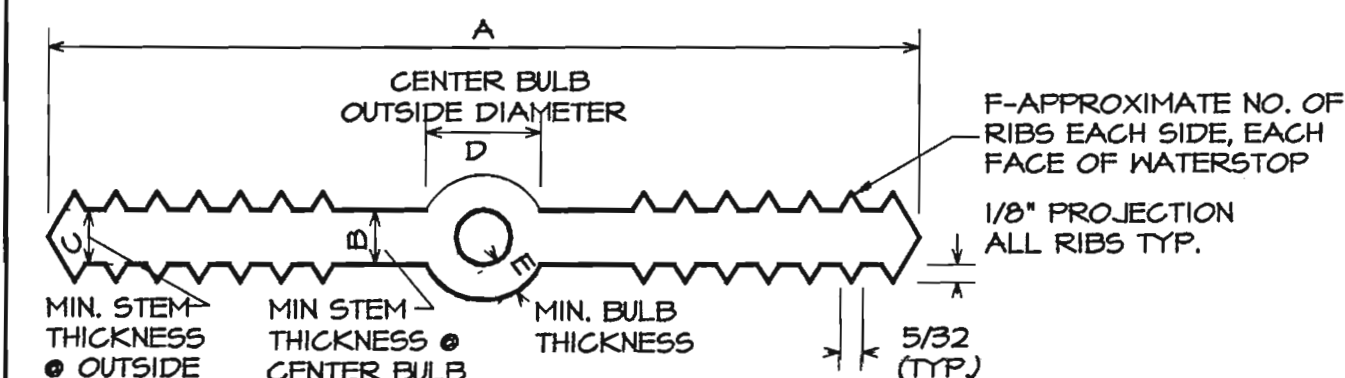

NOTES:

1. MATERIAL QUALITY PER SPECIFICATIONS SECTION 13150
2. DIM. REQUIREMENTS INDICATED SHOULD BE GIVEN TO SUPPLIERS PRIOR TO PLACING ORDERS
3. NON-ROUND CENTER BULBS SHALL HAVE A MIN. OUTSIDE DIM. OF "D"

PROVIDE MIN. LAP
AS NOTED OR
SHOWN ON PLANS
(TYP.)

STEEL REINF. CUT
BAND "B"

STEEL REINF.
CUT BAND "A"

ADD 1-#5 x 4'-0"
DIAGONAL AT EACH
CORNER FOR EACH
LAYER OF REINFORCING

AREA OF BARS EQUAL
BAND OF BARS CUT

7162

BAR 09 '88

REINFORCEMENT DETAIL FOR SWIMMING POOL CONSTRUCTION
DESIGNED WITH ACT 368, PA. 1978, AS AMENDED
DATE 12/15/88 BY P.E. DEAN CARR

7162

BAR 09 '88

REINFORCEMENT DETAIL FOR SWIMMING POOL CONSTRUCTION
DESIGNED WITH ACT 368, PA. 1978, AS AMENDED
DATE 12/15/88 BY P.E. DEAN CARR

STATE OF PENNSYLVANIA

NOTES:

1. TYPICAL FOR ALL OPENINGS IN CONCRETE WALLS AND SLAB UNLESS INDICATED OTHERWISE ON PLANS.
2. DO NOT WELD REINFORCEMENT TO PIPE SLEEVES AND INSERTS.
3. ALL OPENINGS THROUGH WATERTIGHT TANK REQUIRE WATERSTOPS.

PLI.2-10

SCALE: NONE

SURFACE AREA	
LAP POOL:	4,963 SF
ACTIVITY POOL:	2,294 SF
VOLUME	
LAP POOL:	196,000 GALLONS
ACTIVITY POOL:	17,500 GALLONS
TURNOVER RATE	
LAP POOL:	360 MIN
ACTIVITY POOL:	60 MIN
FILTRATION RATE	
LAP POOL:	545 GPM
ACTIVITY POOL:	290 GPM
FILTER FLOW RATE	
LAP POOL:	14.1 GPM/SF FILTER AREA
ACTIVITY POOL:	13.7 GPM/SF FILTER AREA
ACTIVITY FLOW RATES	
GEYSERS:	500 GPM
VORTEX GEYSER:	60 GPM
VORTEX DUMPING BUCKET:	10 GPM
TOTAL:	570 GPM
SURGE VOLUME PROVIDED	
LAP POOL:	REUSE EXISTING
ACTIVITY POOL:	2,800 GAL.


BASE BID POOL CALCULATIONS	PLO.O-2
----------------------------	---------

SURFACE AREA	
LAP POOL:	4,963 SF
ACTIVITY POOL:	2,294 SF
VOLUME	
LAP POOL:	196,000 GALLONS
ACTIVITY POOL:	17,500 GALLONS
TURNOVER RATE	
LAP POOL:	480 MIN
ACTIVITY POOL:	90 MIN
FILTRATION RATE	
LAP POOL:	410 GPM
ACTIVITY POOL:	190 GPM
TOTAL:	600 GPM
FILTER FLOW RATE	
LAP/ACTIVITY POOL:	15.6 GPM/SF FILTER AREA
ACTIVITY FLOW RATES	
GEYSERS:	500 GPM
VORTEX GEYSERS:	60 GPM
VORTEX DUMPING BUCKET:	10 GPM
TOTAL:	570 GPM
SURGE VOLUME PROVIDED	
LAP POOL:	REUSE EXISTING
ACTIVITY POOL:	2,800 GAL.


ALTERNATE BID #1 POOL CALCULATIONS	PLO.O-3
------------------------------------	---------

LOCATE LIFEGUARD CHAIRS PER STATE & LOCAL CODES AND OWNER'S RISK MANAGEMENT REQUIREMENTS.	
1. ON ALL NEW CONSTRUCTION - WALL TO WALL, FLOOR TO WALL AND FLOOR TO FLOOR JUNCTIONS SHALL BE COVERED.	
2. CONTRACTOR SHALL VERIFY ALL POOL DIMENSIONS ON EXISTING POOLS.	
3. SEE ARCHITECTURAL PLANS FOR ACTUAL LOCATION AND ORIENTATION OF SURGE TANK, SLIDES AND SLIDE TOWER.	
4.	

GENERAL POOL NOTES	PLO.O-4
--------------------	---------

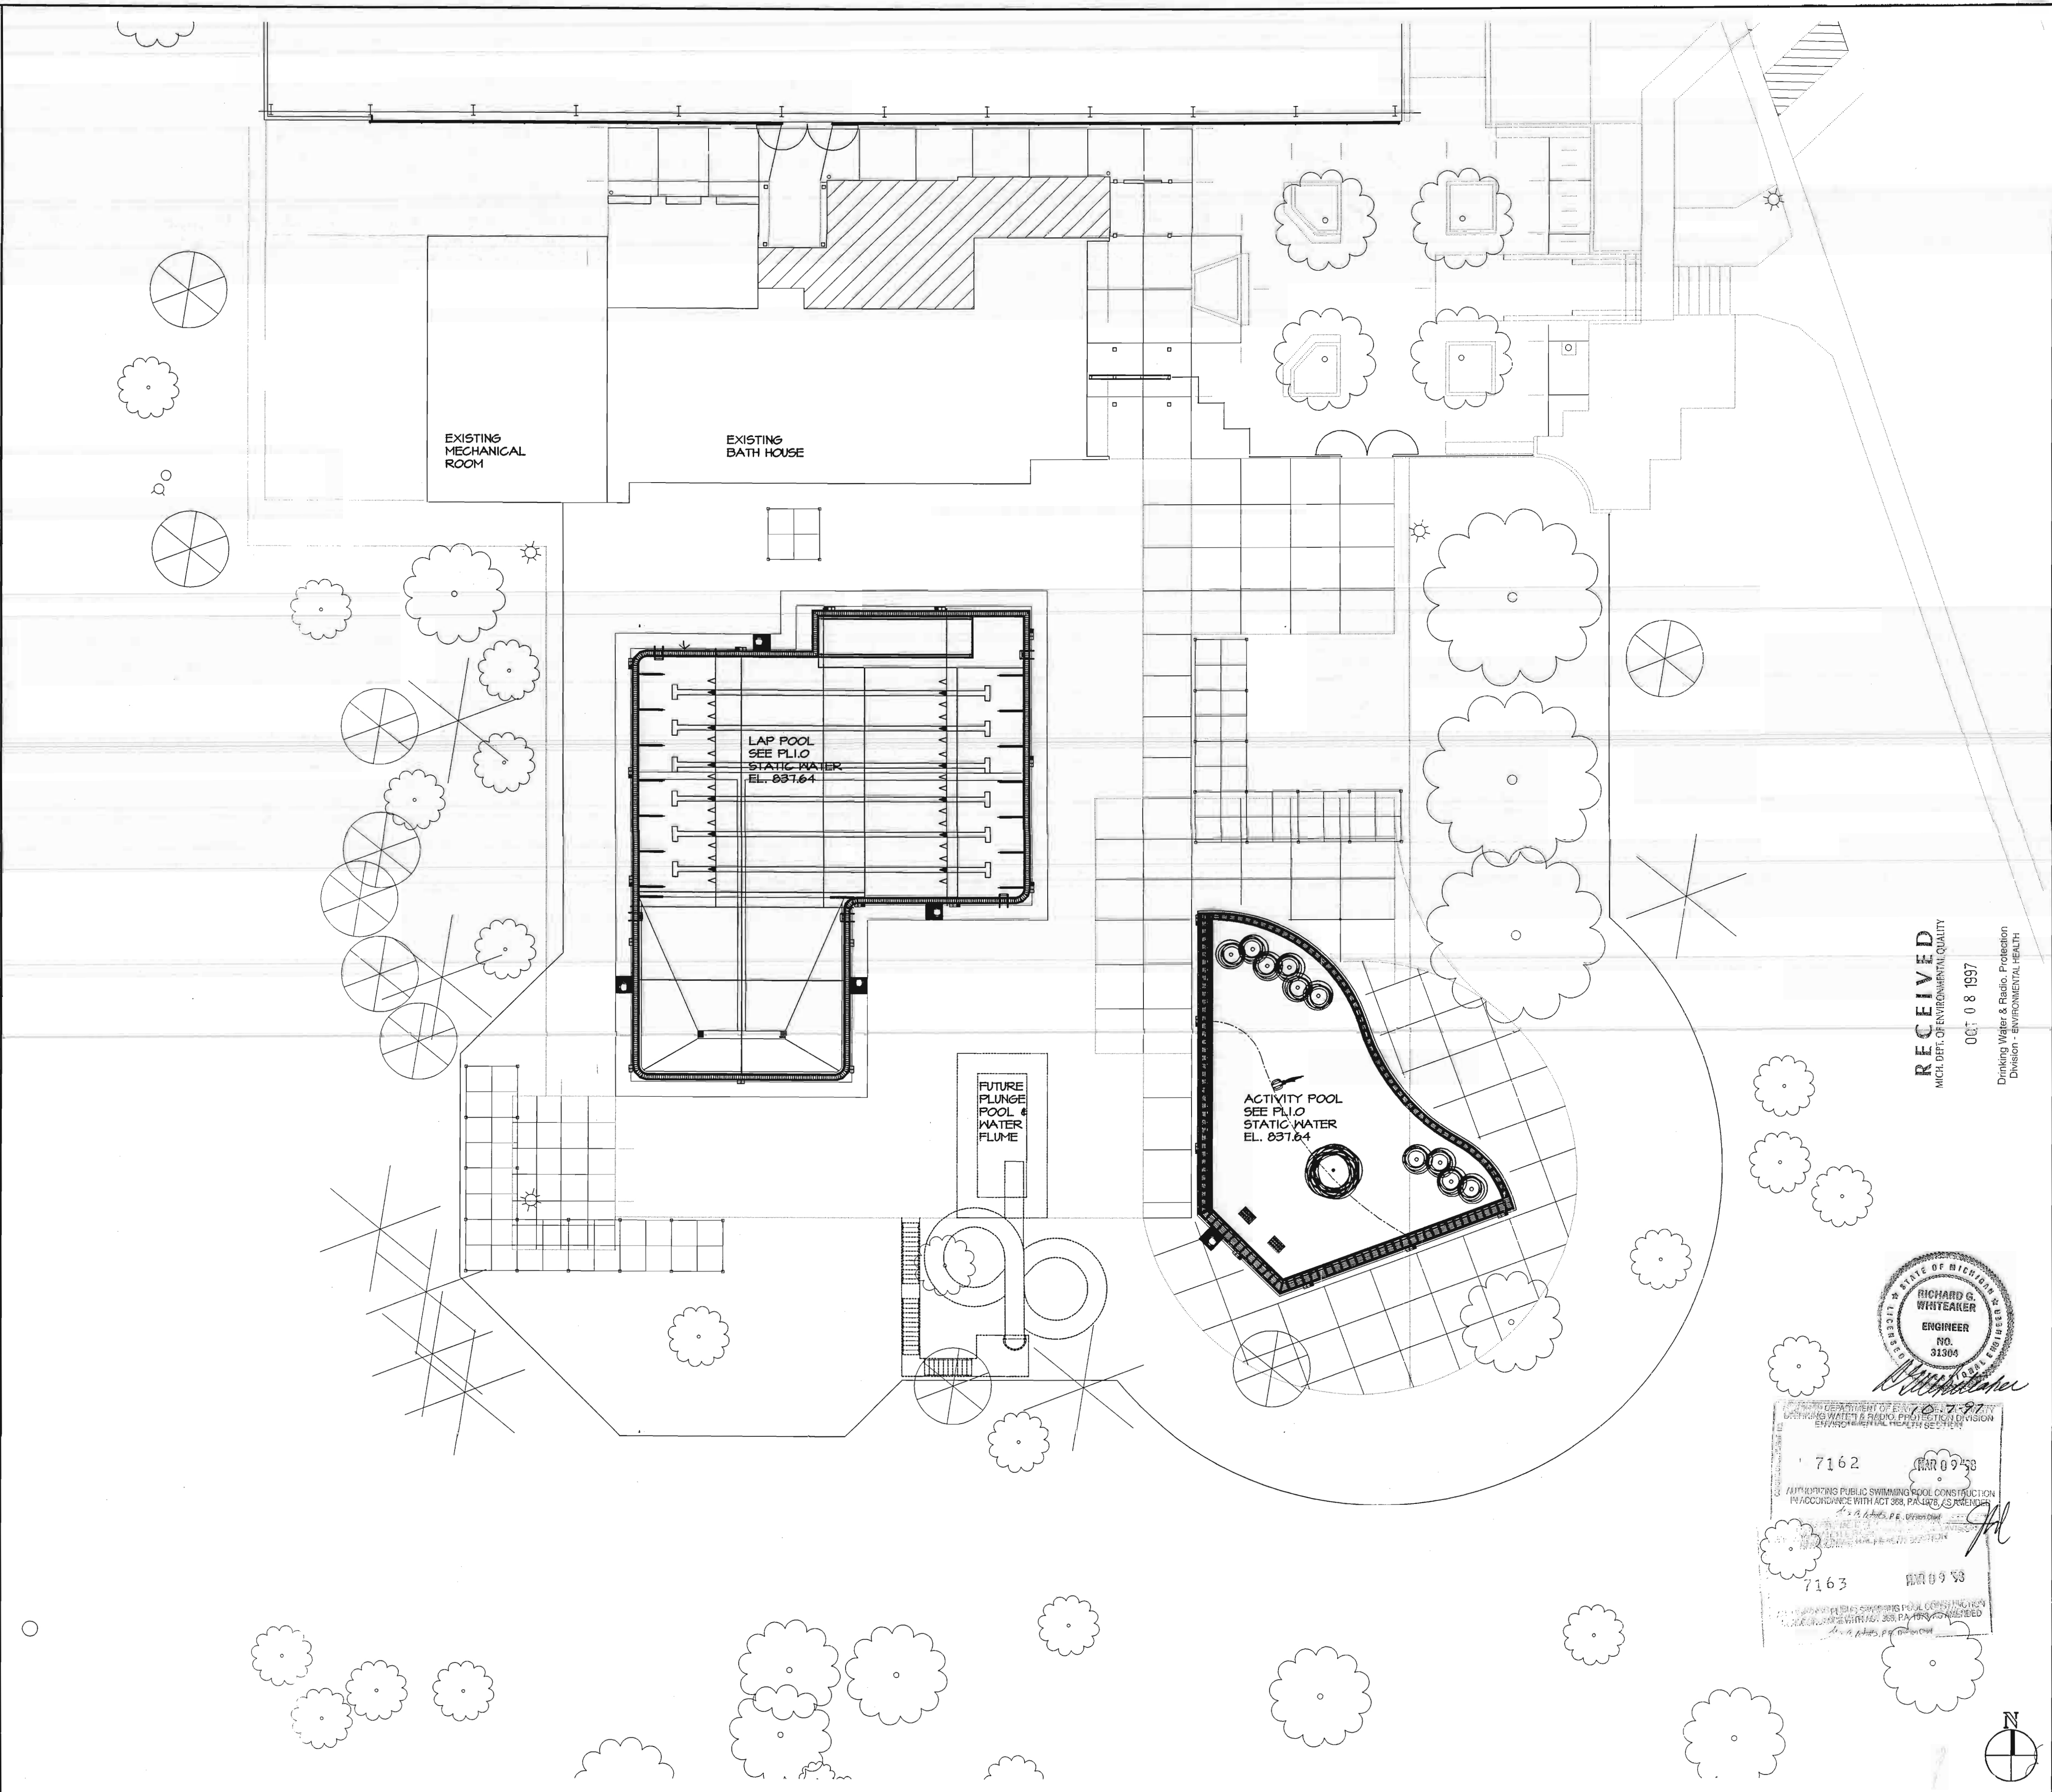

RECEIVED
MICH. DEPT. OF ENVIRONMENTAL QUALITY
OCT 08 1997
Drinking Water & Radio. Protection
Division - ENVIRONMENTAL HEALTH


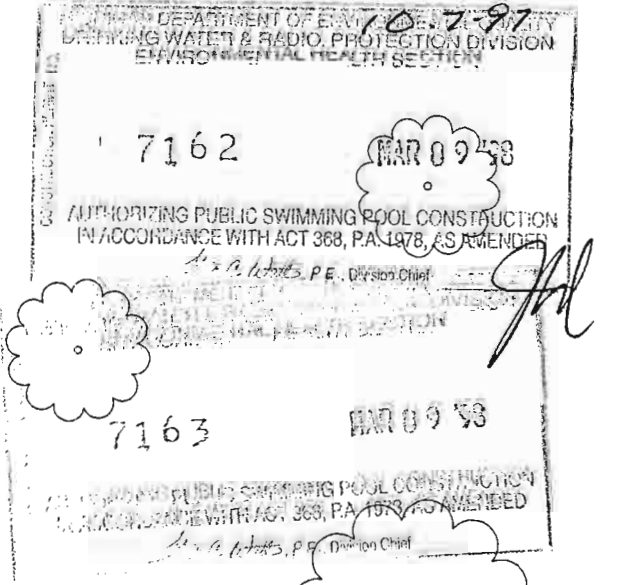


DATE: 8/6/97
REVISIONS: 10/3/97 HEALTH DEPARTMENT

MITCHELL & MOUAT ARCHITECTS, INC.
113 South Fourth Ave.
Ann Arbor, Michigan 48104
(313) 662.8070 fax (313) 662.3902

CITY OF ANN ARBOR PARKS AND RECREATION
Buhr Park Pool

POOL SITE PLAN

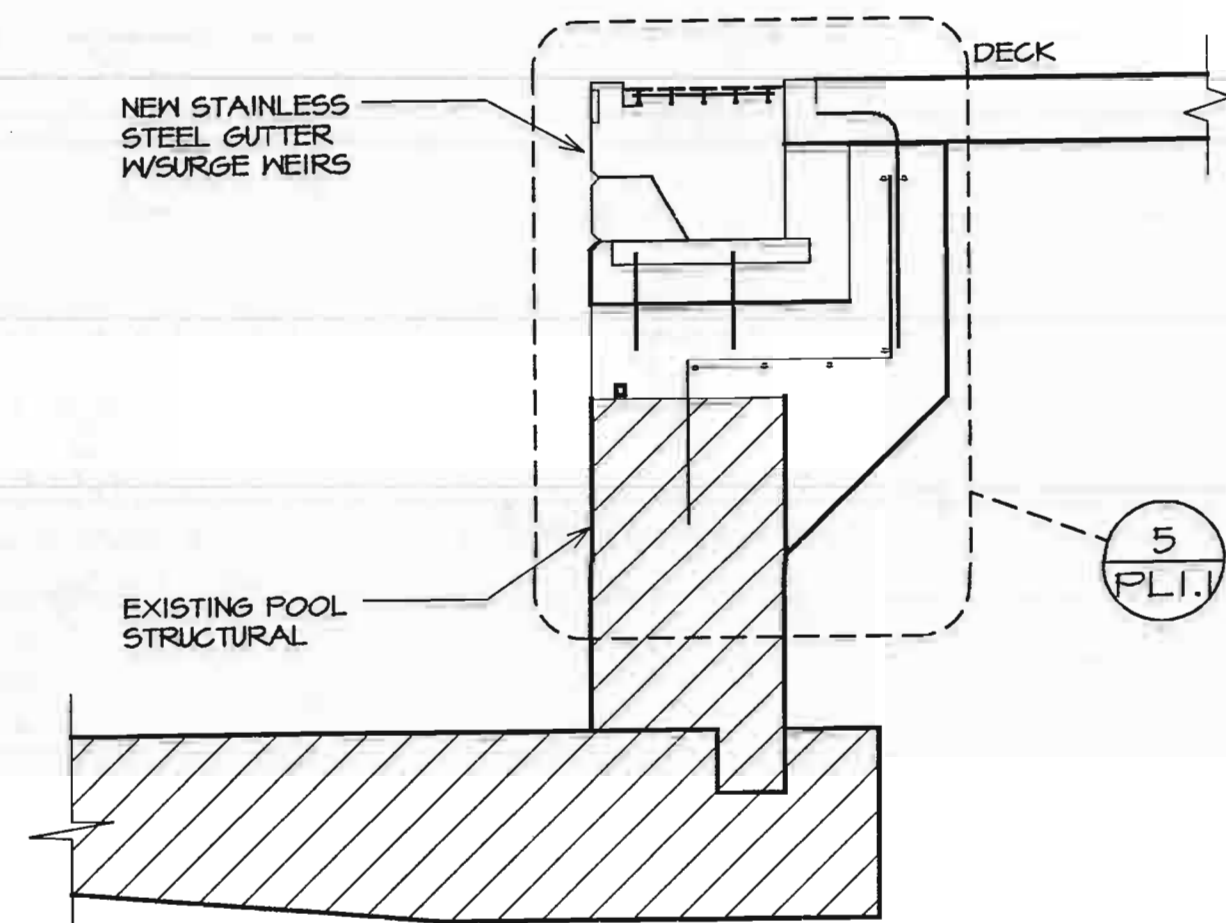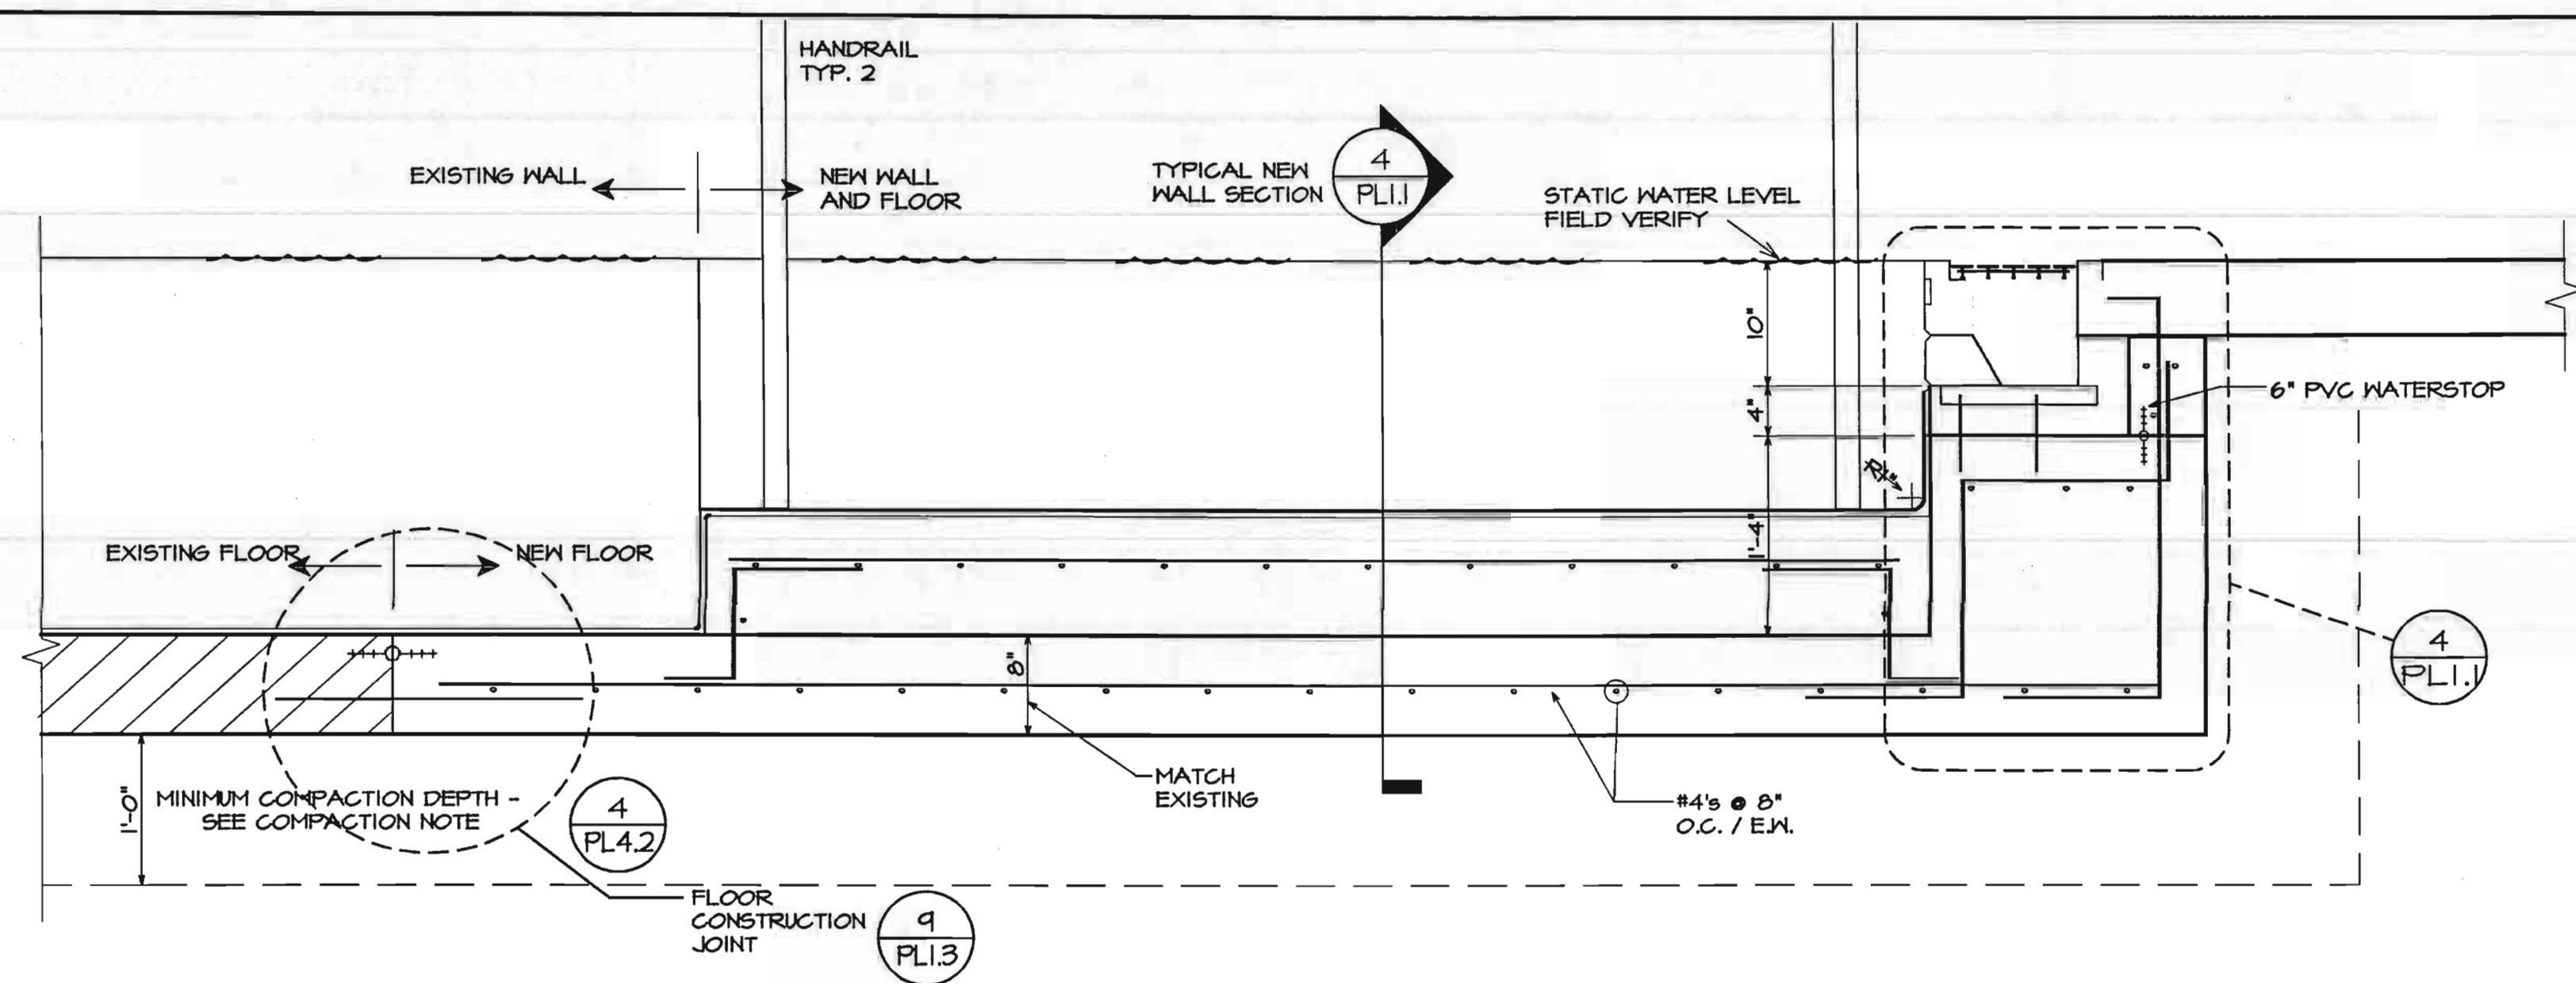

NOTES:
1. VERIFY GUTTER DIMENSIONS WITH MANUFACTURER.
2. ACTUAL EXISTING POOL CONSTRUCTION TO BE VERIFIED.

WALL SECTION SHALLOW END


PL1.1-1

RENOVATED WALL SECTION

PL1.1-3

SCALE: 1"=1'-0"




SCALE: 1"=1'-0"

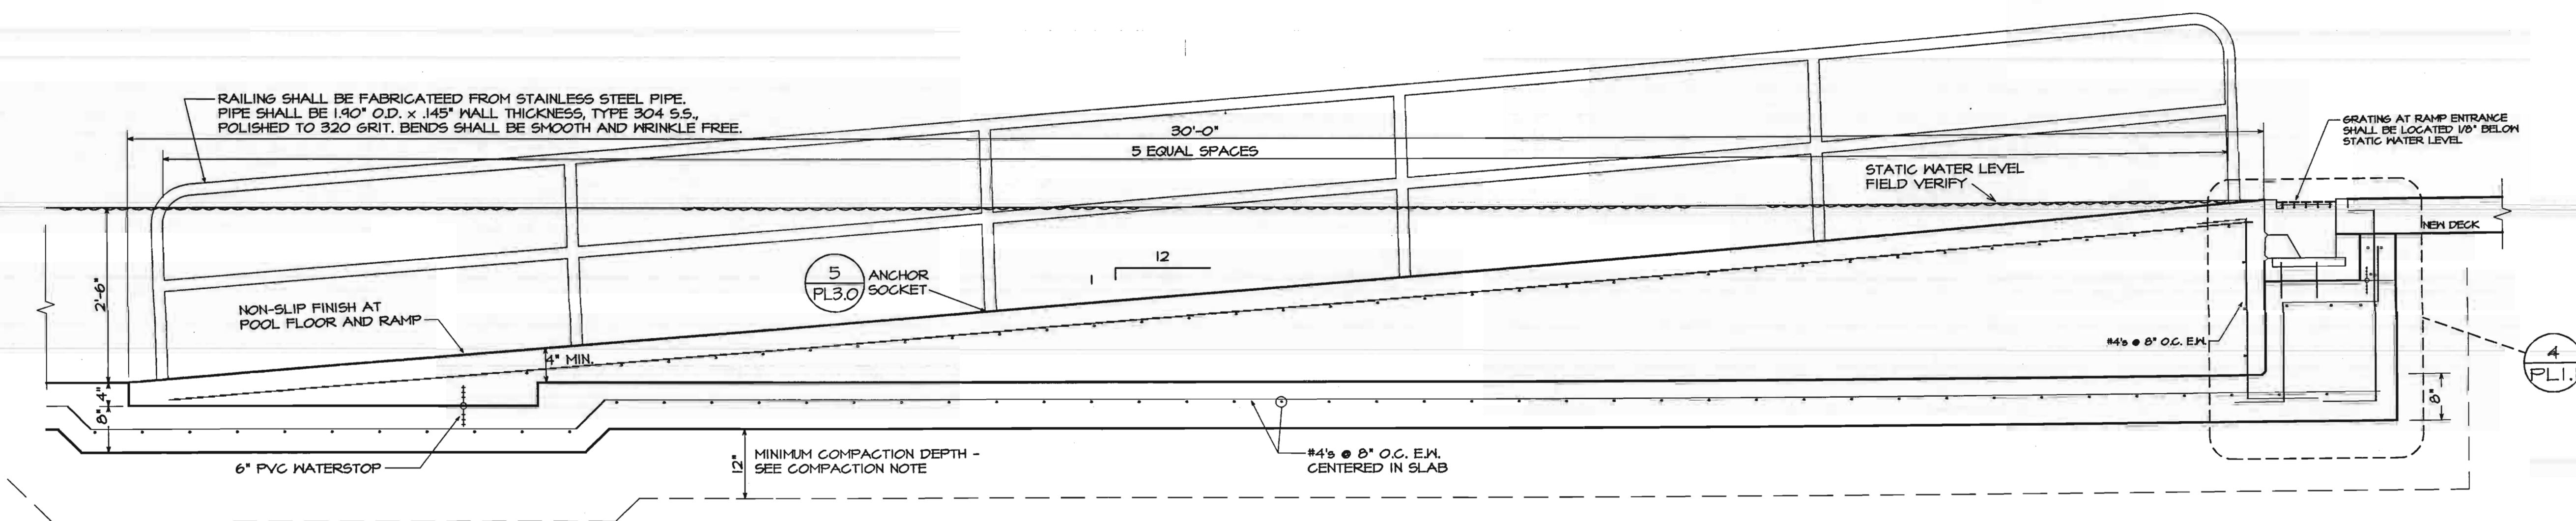

RAMP SECTION

PL1.1-2

SCALE: 3/4"=1'-0"

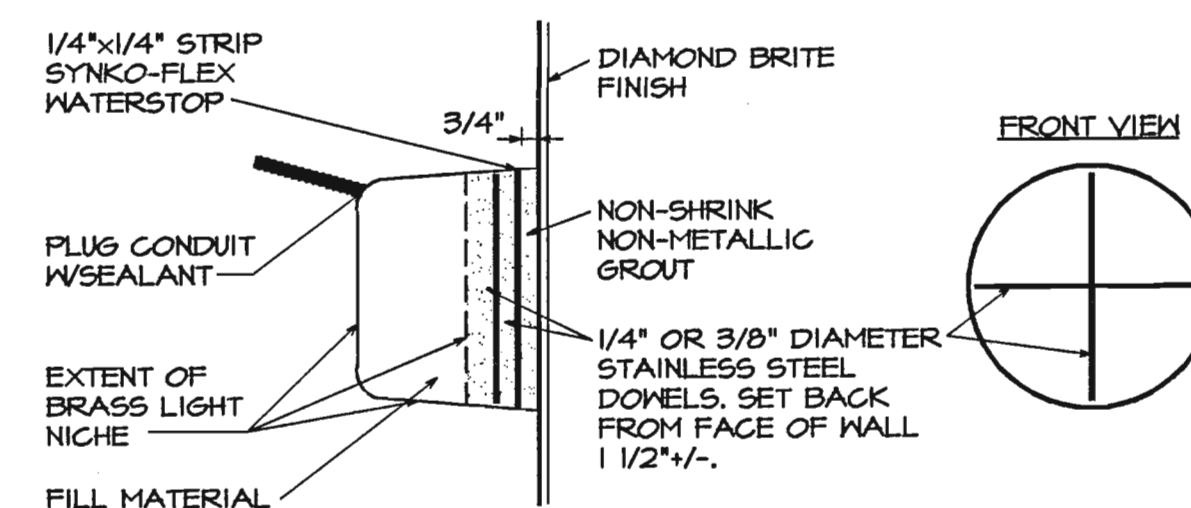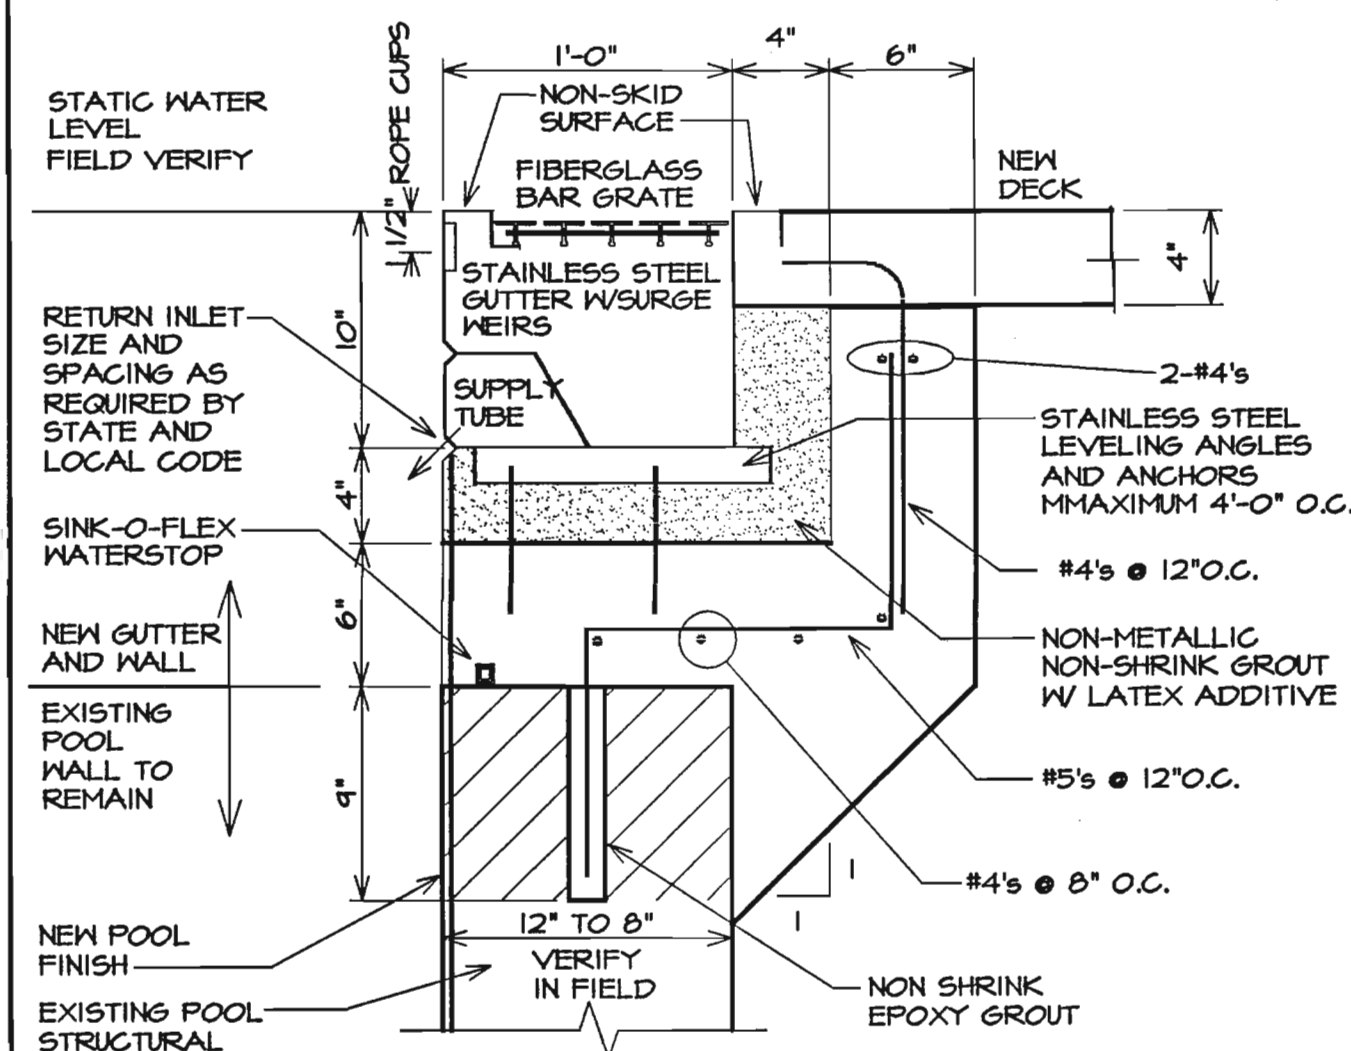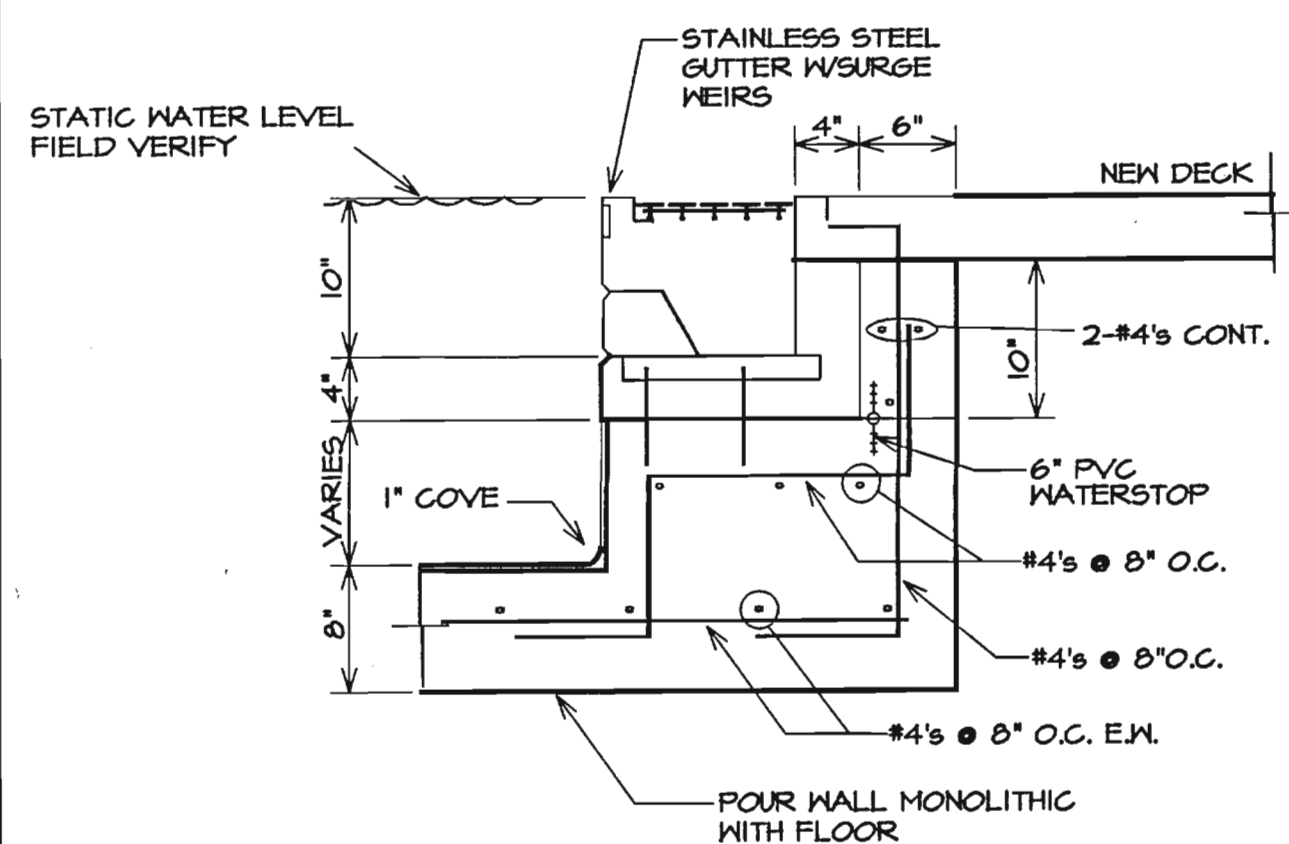

STAINLESS STEEL GUTTER SECTION

PL1.1-4

STAINLESS STEEL GUTTER SECTION

PL1.1-5

EXISTING POOL LIGHT SECTION VIEW

PL1.1-6

SCALE: 1"=1'-0"

SCALE: 1 1/2"=1'-0"

SCALE: NONE

DATE: 8/6/97
REVISIONS: 10/9/97 HEALTH DEPARTMENT


MITCHELL & MOUAT ARCHITECTS, INC.
113 South Fourth Ave.
Ann Arbor, Michigan 48104
(313) 662-6070 fax (313) 662-3802

CITY OF ANN ARBOR PARKS AND RECREATION
Bahr Park Pool












POOL SECTIONS

PL1.1

WATER TECHNOLOGY, INC.
113 South Fourth Ave.
Ann Arbor, Michigan 48104
(313) 662-6070 fax (313) 662-3802

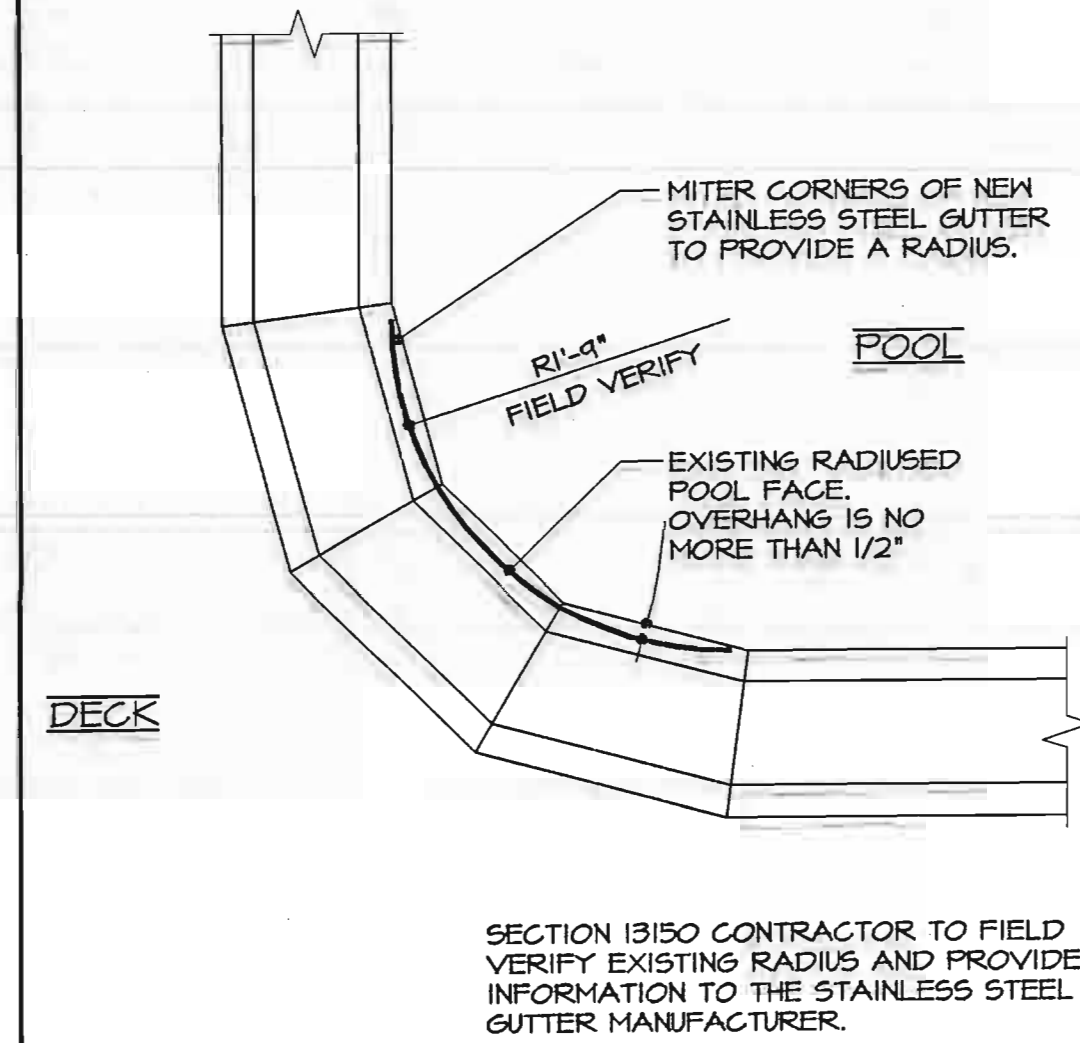

LAP POOL MAIN DRAIN DETAIL 	PLI.-10
	SCALE: NONE

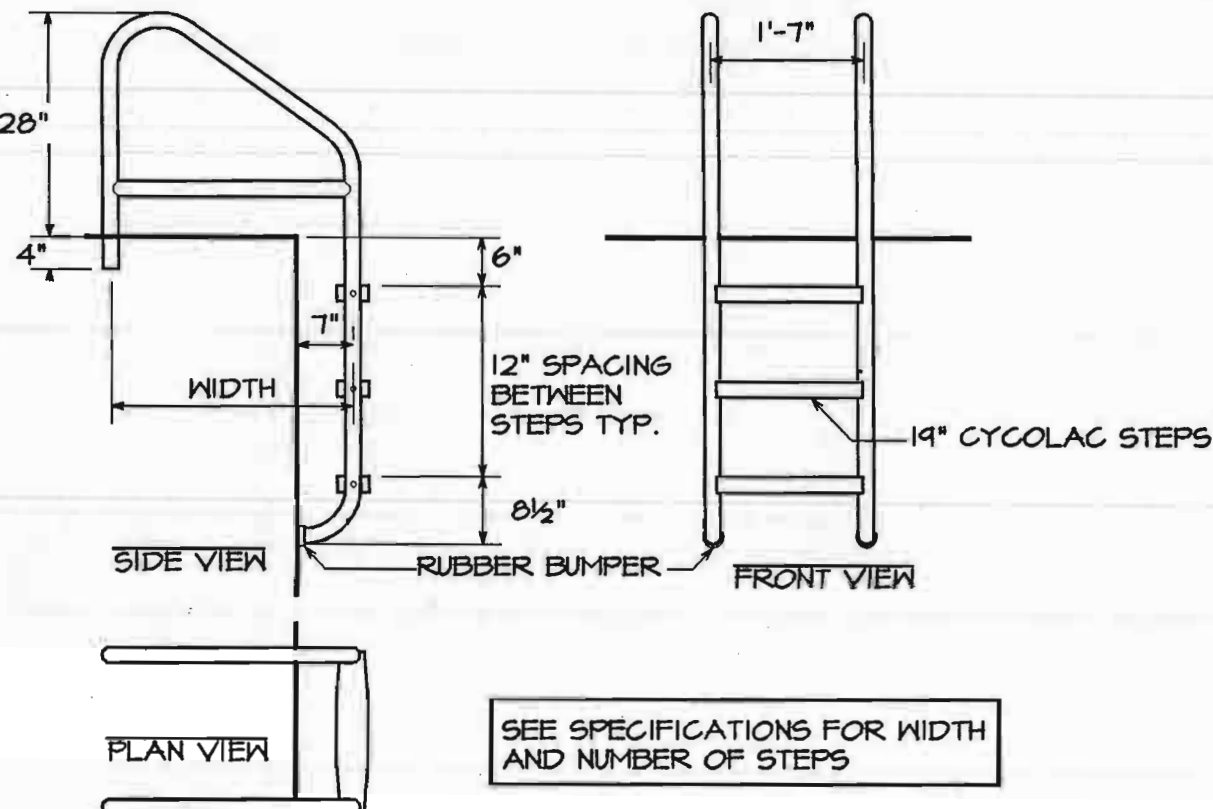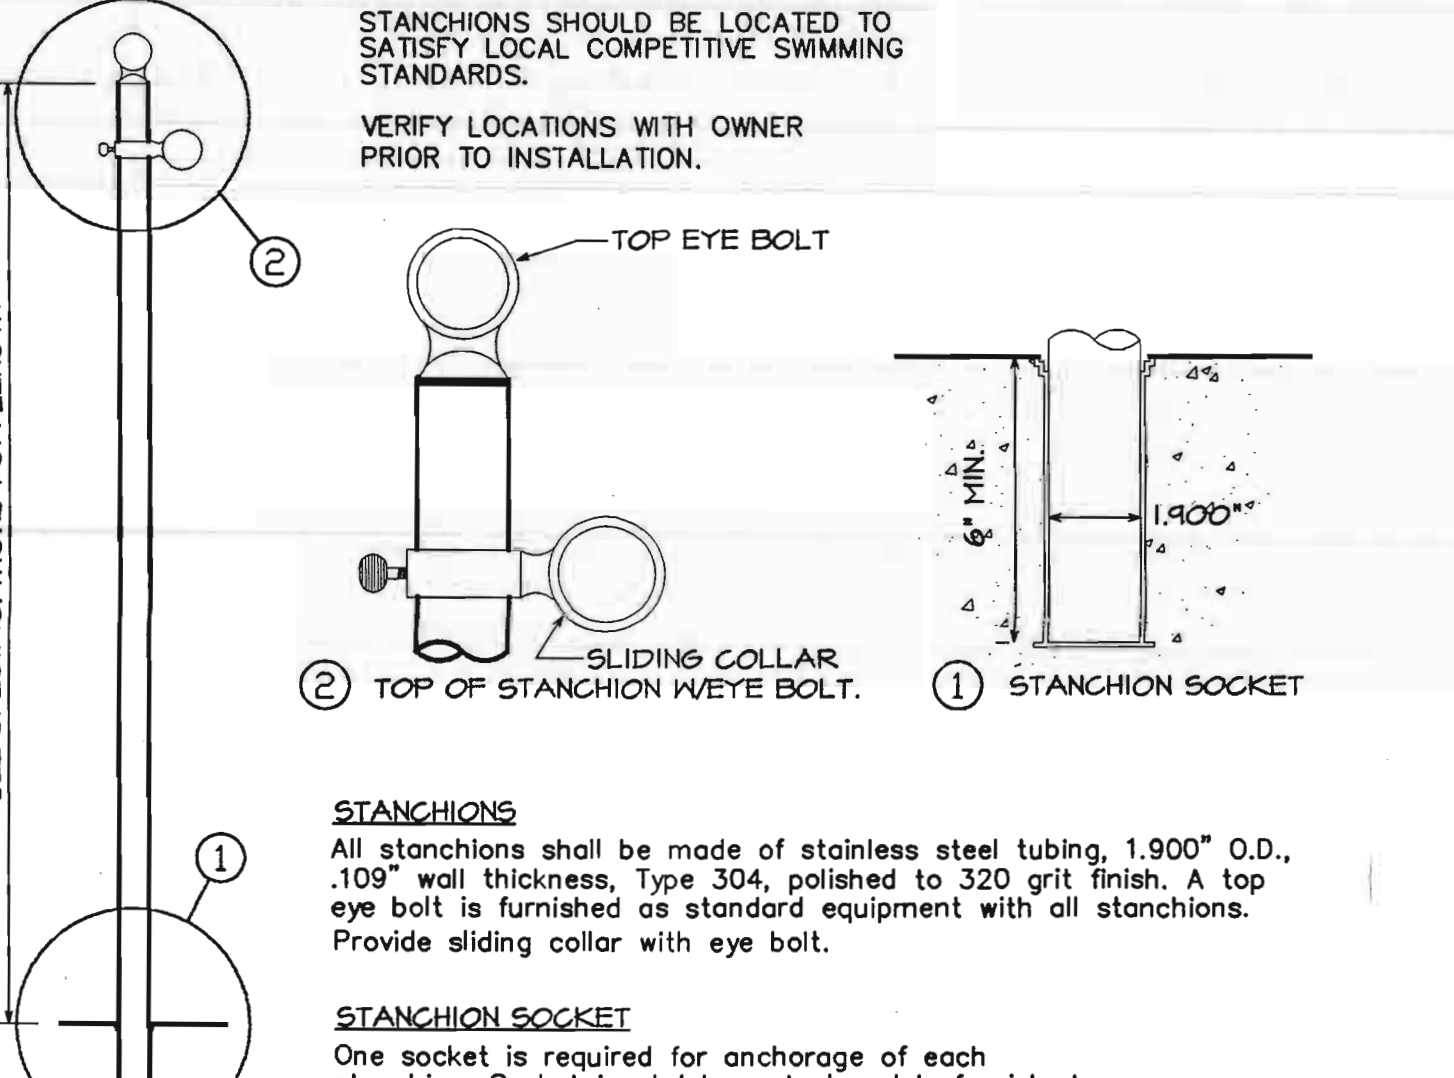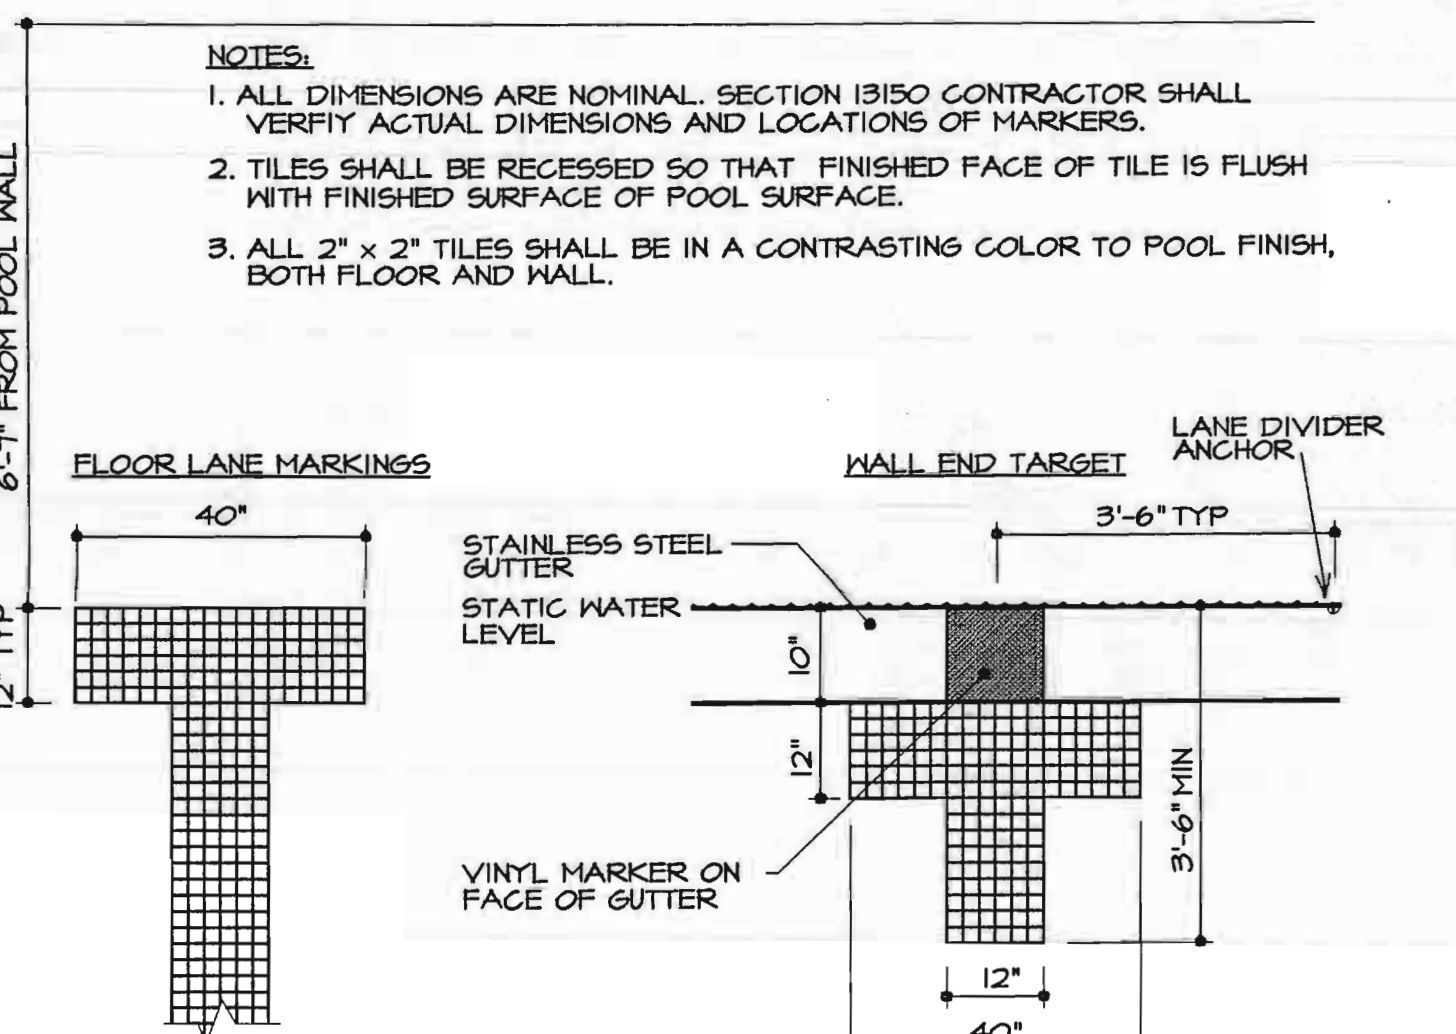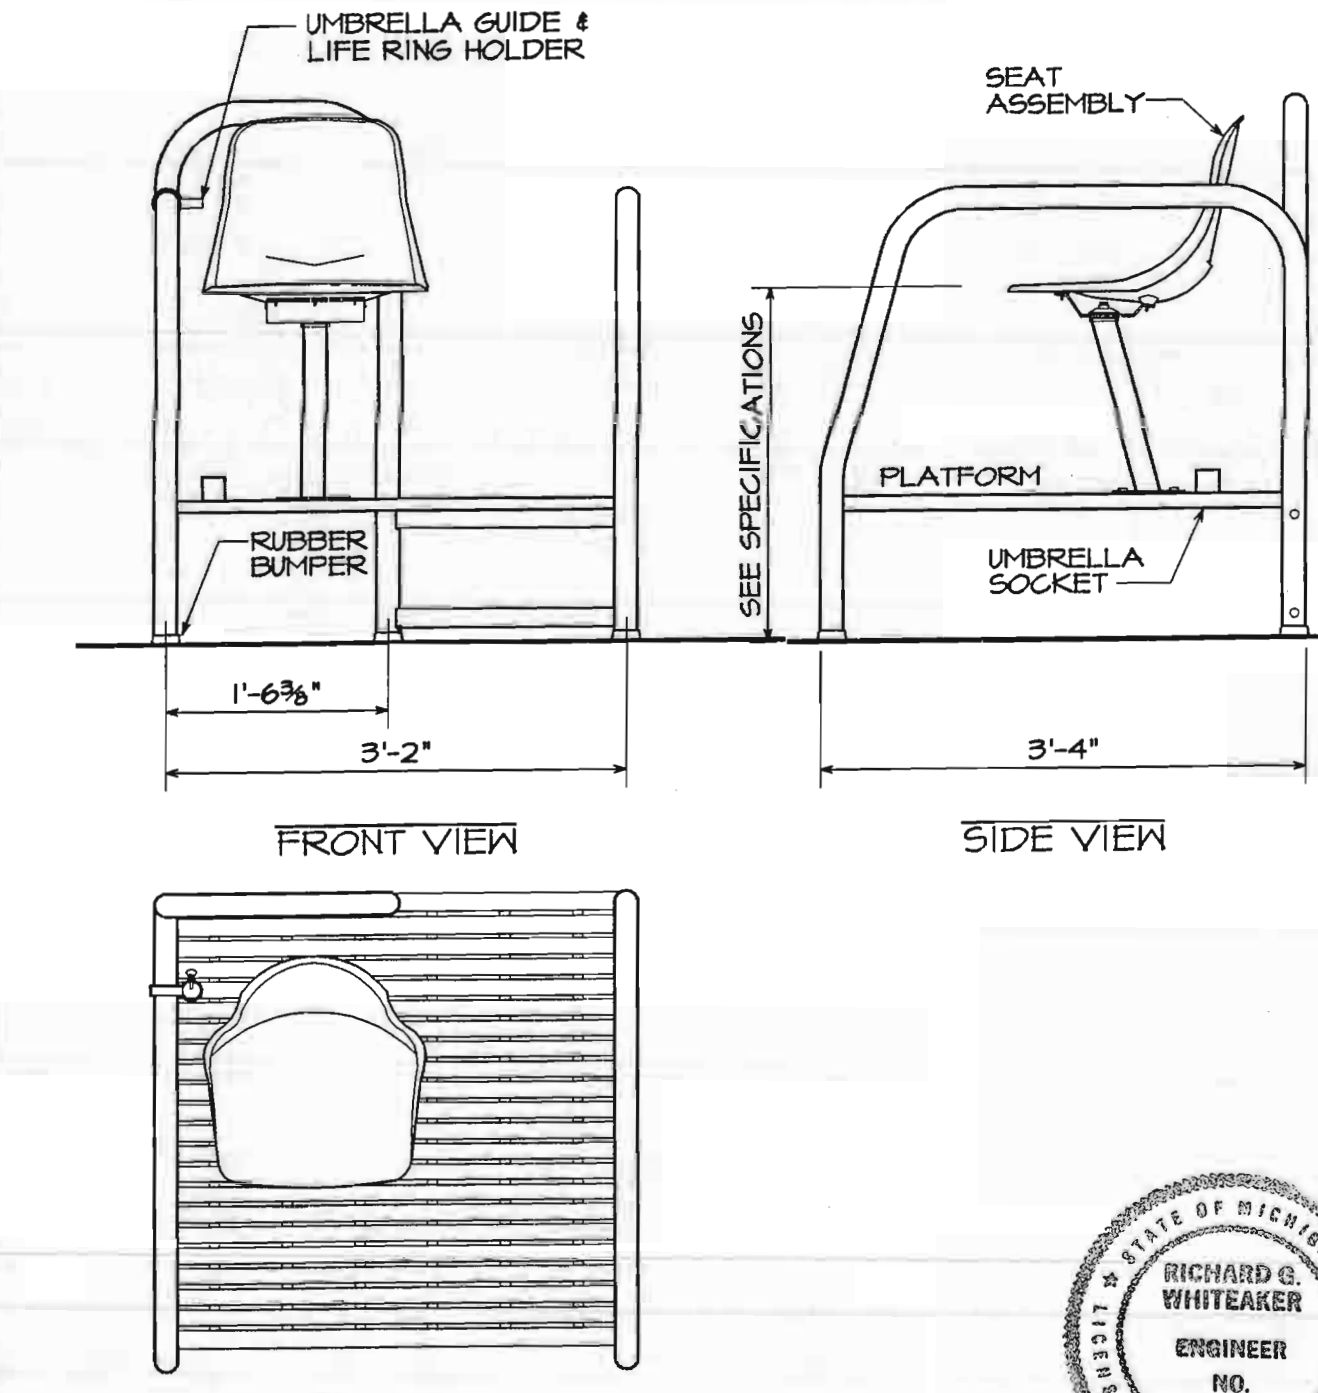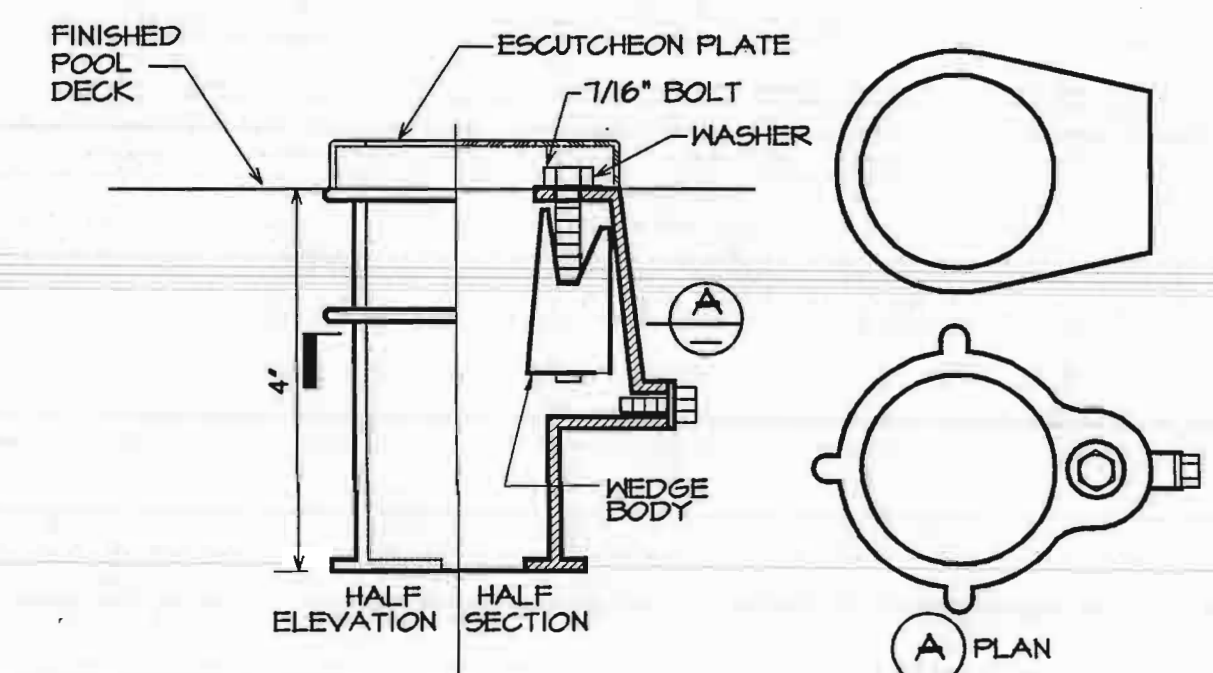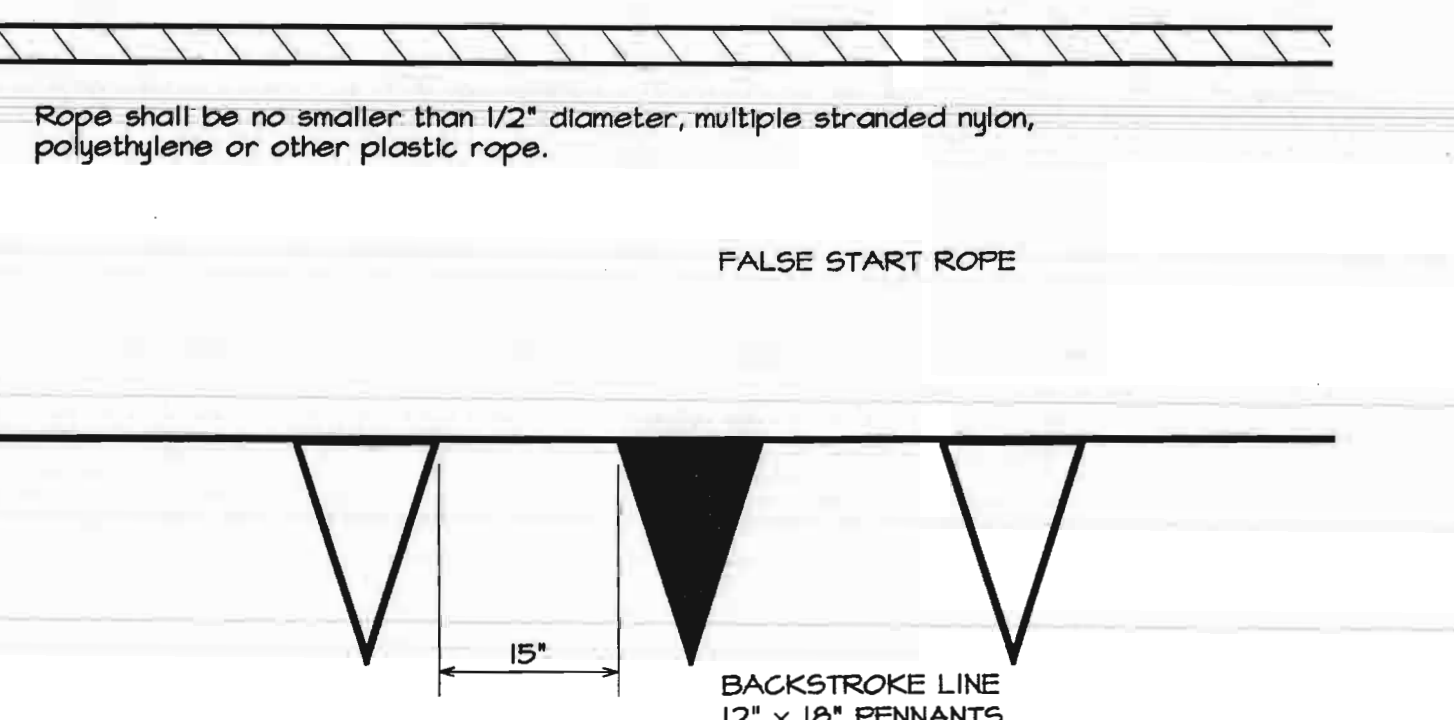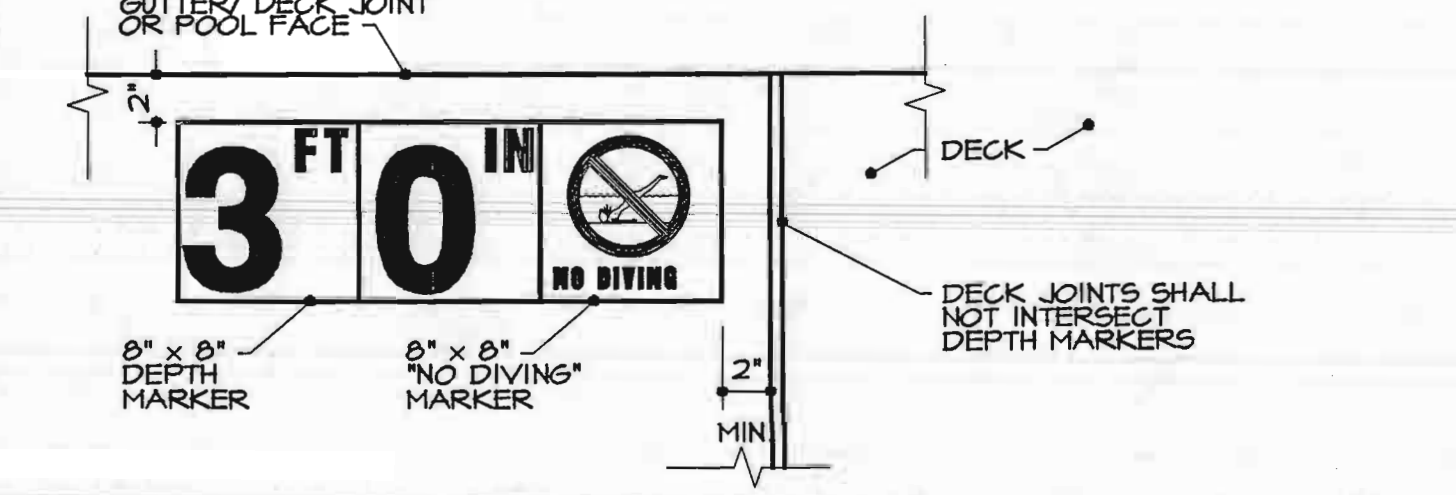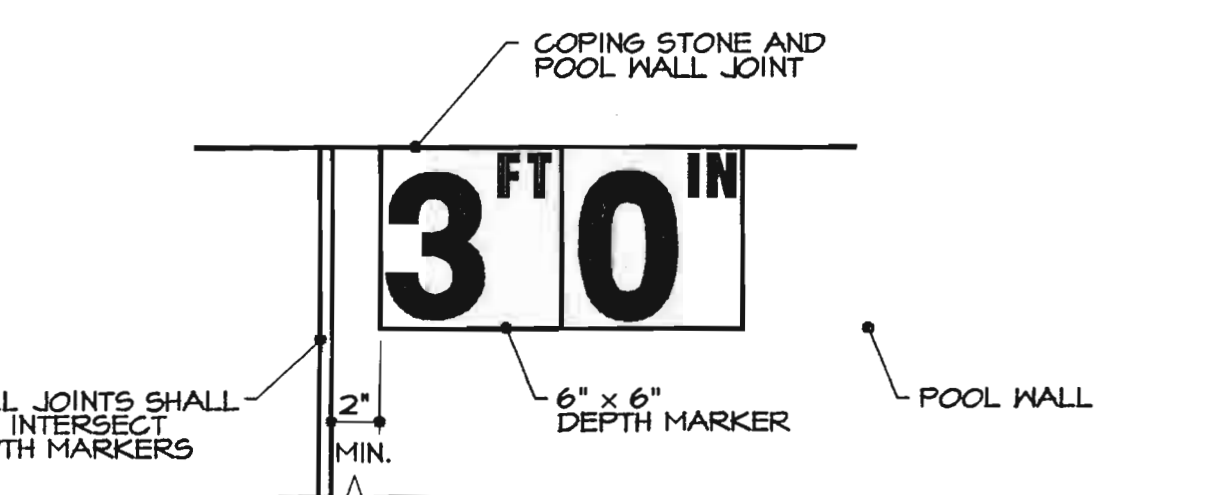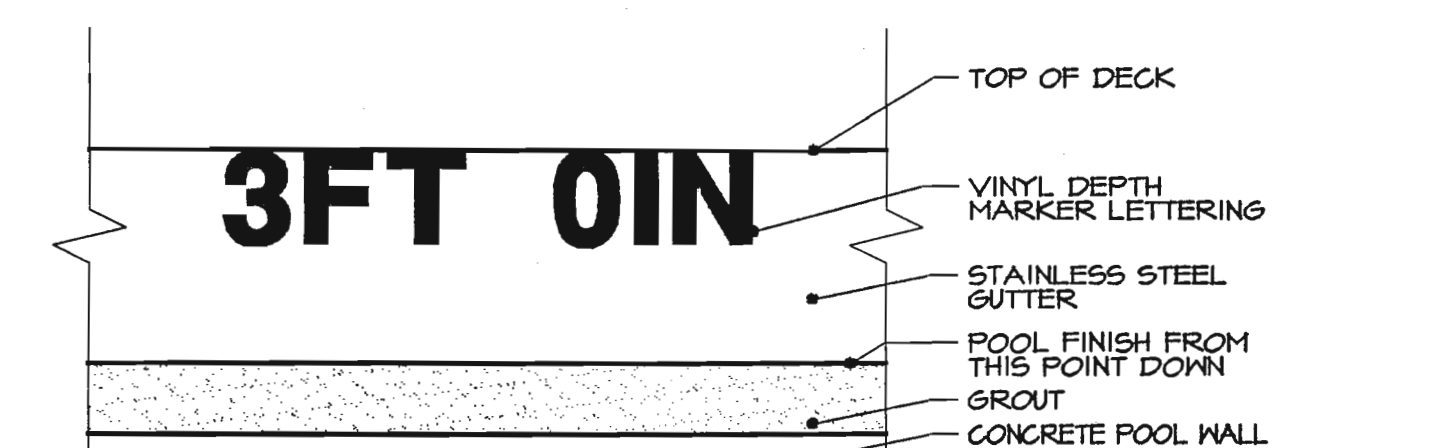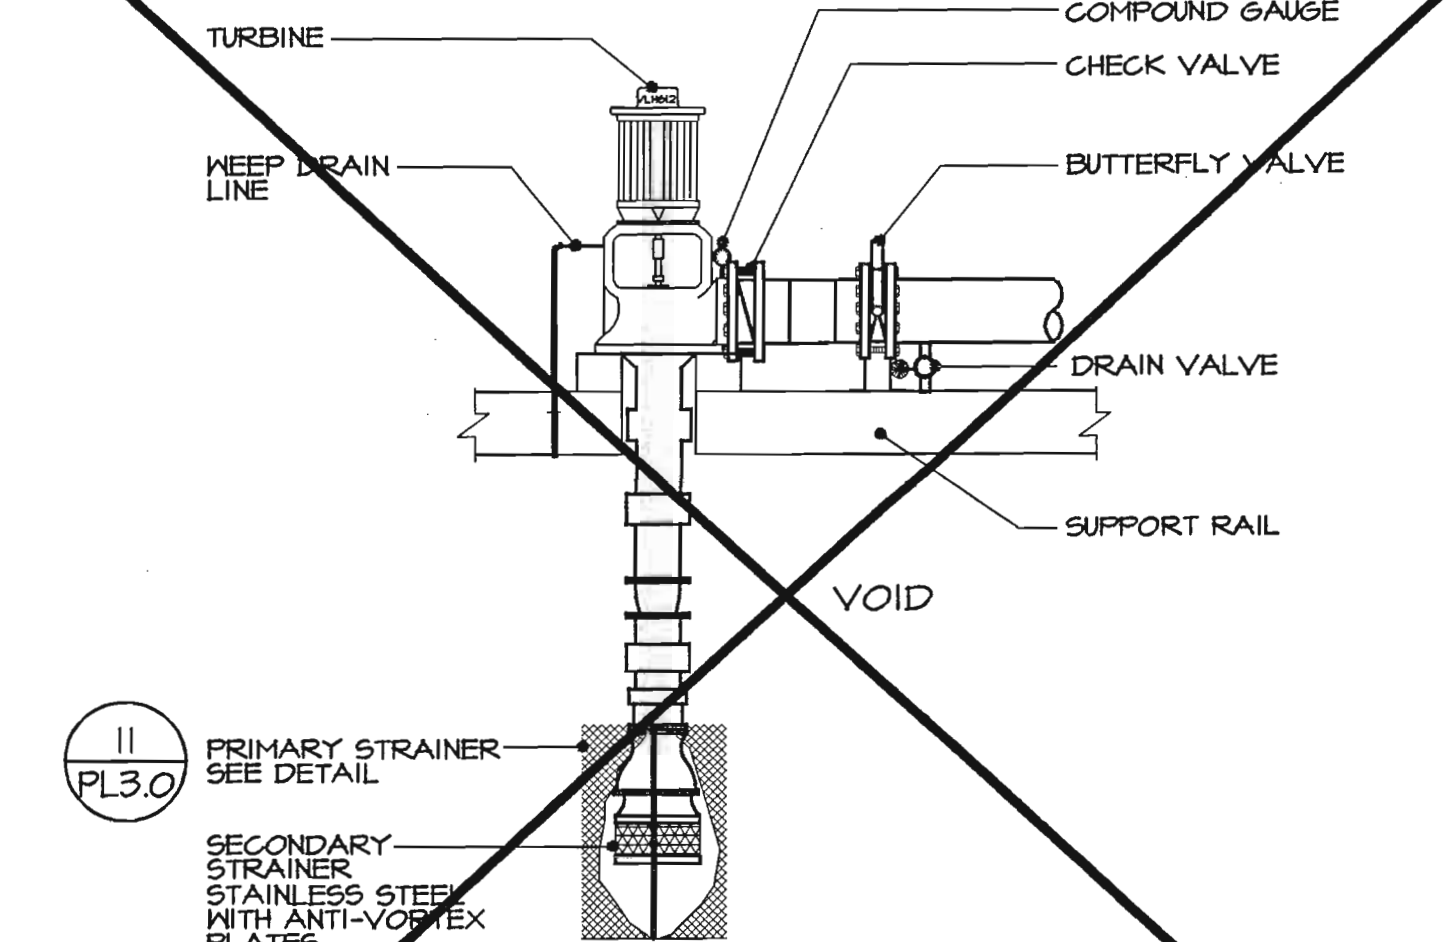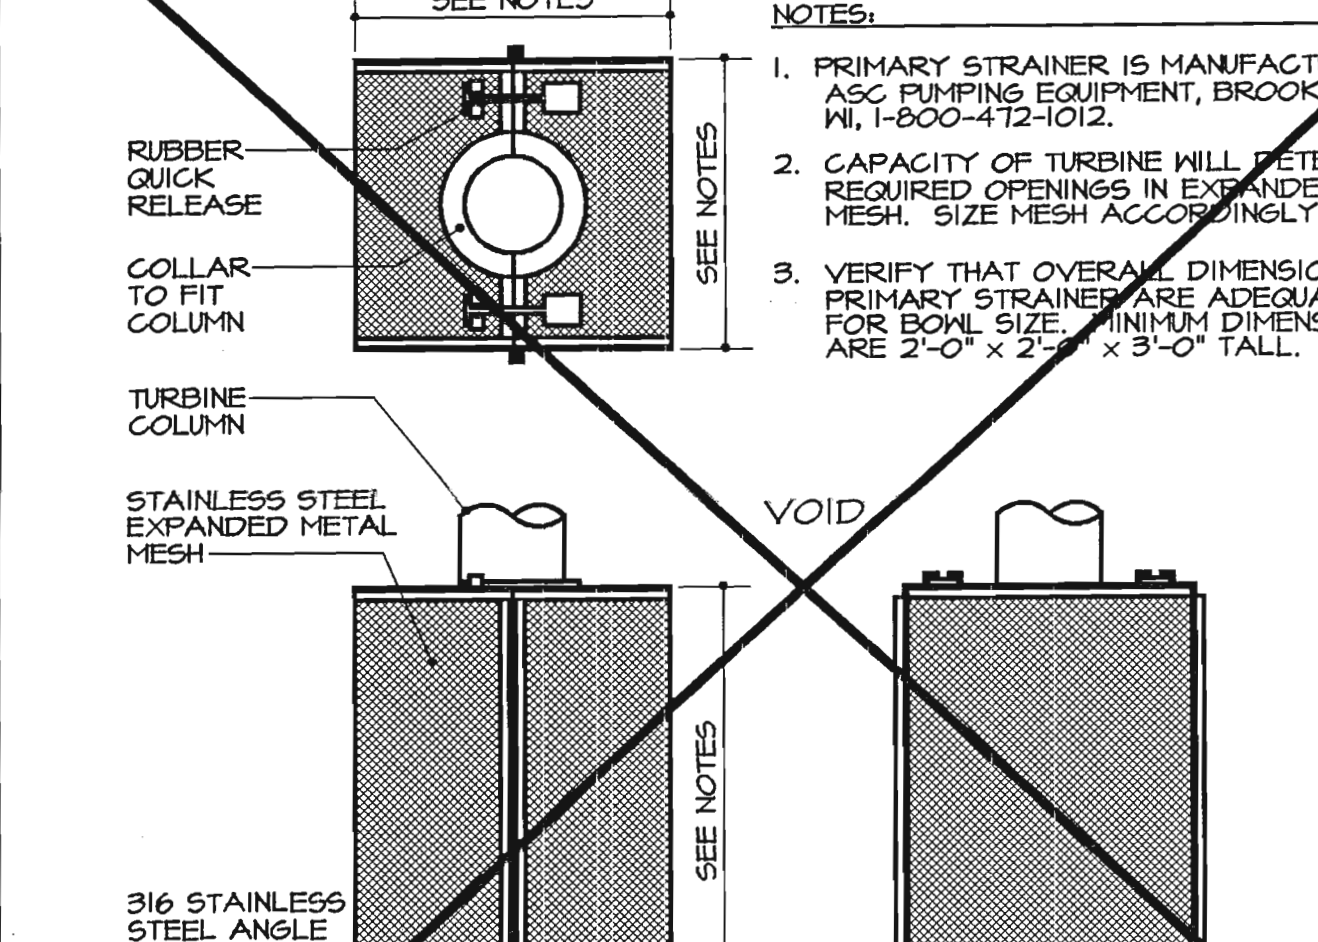 SPECIFICATIONS Ladder Frames shall be fabricated with smooth, wrinkle-free bends. The pipe shall be 1.900" O.D. x .109" wall thickness, Type 304, polished to 320 grit. Steps shall be of injection molded Cyclocac, 4" wide with raised non-skid treads. The ends of all steps shall be curved to fit the O.D. of the ladder frames. The bolts for attaching the ladder steps shall have smooth, rounded heads and the underside of the head shall be curved to fit the O.D. of the tubing. All ladders shall have white non-marking rubber bumpers at their lower ends. Cross braces shall be notched and welded to the ladder frames. Joints shall be cleaned and blended to match the finish of the pipe.	 STANCHIONS All stanchions shall be made of stainless steel tubing, 1.900" O.D., .109" wall thickness, Type 304, polished to 320 grit finish. A top eye bolt is furnished as standard equipment with all stanchions. Provide sliding collar with eye bolt. STANCHION SOCKET One socket is required for anchorage of each stanchion. Socket is stainless steel and is furnished with slip-fit closure cap. Key for cap is furnished.	 NOTES: 1. ALL DIMENSIONS ARE NOMINAL. SECTION 13150 CONTRACTOR SHALL VERIFY ACTUAL DIMENSIONS AND LOCATIONS OF MARKERS. 2. TILES SHALL BE RECESSED SO THAT FINISHED FACE OF TILE IS FLUSH WITH FINISHED SURFACE OF POOL SURFACE. 3. ALL 2" x 2" TILES SHALL BE IN A CONTRASTING COLOR TO POOL FINISH, BOTH FLOOR AND WALL.	 SPECIFICATIONS: THE PORTABLE LIFEGUARD CHAIR SHALL PROVIDE A MOLDED PLASTIC SEAT. THE STANDARD MODEL PLATFORM SHALL BE 12" ABOVE DECK. THE TWO-STEP MODEL PLATFORM SHALL BE 24" ABOVE DECK AND HAVE A 19" CYCLOCAC STEP. THE SEAT SHALL BE CAPABLE OF A FULL 360° SWIVEL AND HAVE A STAINLESS STEEL SLOPING SUPPORT. IT SHALL BE MOUNTED UPON A PLATFORM OF FIBER-GRATE, WHICH IS COATED WITH POLYESTER RESIN AND FIBERGLASS. THE TOP OF THE PLATFORM SHALL BE IMPREGNATED WITH A GRIT TO PROVIDE A NON-SKID SURFACE. ALL TUBING SHALL BE STAINLESS STL, 1.900" O.D. X .065" WALL, TYPE 304, WELDED, POLISHED TO 320 GRIT. JOINTS BETWEEN TUBULAR MEMBERS AT REAR ENTRANCE SHALL BE BY MEANS OF (2) STAINLESS STEEL 1 1/2" SQUARE TUBING WITH 3/8" X 2 1/2" HEX. BOLTS AND LOCKWASHERS. PLATFORM TO BE MOUNTED ON STAINLESS STEEL 1 1/4" ANGLES WITH 3/8" X 2 1/2" CARRIAGE BOLTS, NUTS & LOCKWASHERS. ALL BOLTS AND NUTS SHALL BE 18-8 STAINLESS STEEL. A DEVICE FOR HOLDING AN UMBRELLA AND LIFE RING SHALL BE PROVIDED. AN UMBRELLA SHALL BE PROVIDED AS WELL AS AN UMBRELLA AND SEAT COLOR SHALL BE SELECTED BY OWNER
STAINLESS STEEL CROSS BRACED LADDER DETAIL FL3.0-1 SCALE: 1/2"=1'0"	STANCHION DETAIL FL3.0-2 SCALE: 3"=1'0"	TILE LANE MARKERS & ENDWALL TARGETS DETAIL FL3.0-3 SCALE: 1/2"=1'0"	PORTABLE LIFEGUARD CHAIR DETAIL FL3.0-4 SCALE: 3/4"=1'0"
 SPECIFICATIONS: Body shall be of brass and shall be 4-1/4" long. It shall be made to receive 1.900" O.D. pipe. Two longitudinal ridges, for prevention of sideways shall run full depth of the body on the I.D. The locking wedge shall be of cast bronze and the bolts shall be stainless steel. ESCUTCHEON PLATE Body shall be of stamped stainless steel with set screw. It shall be made to slip over a 1.900" O.D. tubing.	 Rope shall be no smaller than 1/2" diameter, multiple stranded nylon, polyethylene or other plastic rope. Triangular pennants of alternating colors spaced according to regulations. Pennants and line are of synthetic materials. Specify pool width when ordering--and add 5'-0" extra to reach to stanchions. Coordinate colors with architect/owner.	 NOTES: 1. DEPTH SHALL BE VERIFIED BY SECTION 13150 CONTRACTOR AND MARKERS SHALL BE INSTALLED TO INDICATE ACTUAL DEPTH OF WATER. 2. DEPTH MARKERS SHALL BE SPACED AT NOT MORE THAN 25'-0" INTERVALS MEASURED PERIPHERALLY. REFER TO PLAN FOR APPROXIMATE LOCATION. 3. TILES SHALL BE RECESSED SO THAT THE FACE OF THE TILE IS FLUSH WITH FINISHED SURFACE. 4. DEPTH AND NO DIVING MARKERS SHALL BE 8"x8", WHITE, NON-SLIP TILE W/ 6" HIGH BLACK NUMERALS OR RED INTERNATIONAL NO DIVING SYMBOL.	DEPTH MARKER - ACTIVITY & LAP DECK FL3.0-7 SCALE: 1 1/2"=1'
 NOTES: 1. DEPTH SHALL BE VERIFIED BY SECTION 13150 CONTRACTOR AND MARKERS SHALL BE INSTALLED TO INDICATE ACTUAL DEPTH OF WATER. 2. DEPTH MARKERS SHALL BE SPACED AT NOT MORE THAN 25'-0" INTERVALS MEASURED PERIPHERALLY. REFER TO PLAN FOR APPROXIMATE LOCATION. 3. TILES SHALL BE RECESSED SO THAT THE FACE OF THE TILE IS FLUSH WITH FINISHED SURFACE. 4. DEPTH MARKERS SHALL BE 6"x6", WHITE, TILE W/ 4" HIGH BLACK NUMERALS.	 NOTES: 1. DEPTH SHALL BE FIELD VERIFIED AND MARKERS SHALL BE INSTALLED TO INDICATE ACTUAL DEPTH OF WATER AND CORRESPOND WITH DEPTH MARKER LOCATION ON POOL DECK. 2. DEPTH MARKERS SHALL BE SPACED AT NOT MORE THAN 25'-0" INTERVALS MEASURED PERIPHERALLY. REFER TO PLAN FOR APPROXIMATE LOCATION. 3. DEPTH MARKERS SHALL BE VINYL, 4" HIGH BLACK NUMERALS.	 NOTES: 1. CONTRACTOR SHALL VERIFY TURBINE COLUMN LENGTHS AND EQUIPMENT RAIL HEIGHTS WITH MANUFACTURER. 2. VALVING IN THE VERTICAL IS PERMITTED.	 NOTES: 1. PRIMARY STRAINER IS MANUFACTURED BY ASC PUMPING EQUIPMENT, BROOKFIELD, WI, 1-800-472-1012. 2. CAPACITY OF TURBINE WILL DETERMINE REQUIRED OPENINGS IN EXPANDED METAL MESH. SIZE MESH ACCORDINGLY. 3. VERIFY THAT OVERALL DIMENSIONS OF PRIMARY STRAINER ARE ADEQUATE FOR BOUL SIZE. MINIMUM DIMENSIONS ARE 2'-0" x 2'-0" x 3'-0" TALL.
DEPTHMARKER - ACTIVITY POOL WALL FL3.0-8 SCALE: 1 1/2"=1'	DEPTH MARKER - LAP POOL WALL FL3.0-9 SCALE: 1 1/2"=1'	FILTRATION TURBINE INSTALLATION DETAIL FL3.0-10 SCALE: NONE	TURBINE SUCTION PRIMARY STRAINER FL3.0-11 SCALE: NONE

MINIMUM REQUIRED SUPPORT SPACING
(IN FEET)

NOM. PIPE SIZE (in)	PVC PIPE									
	Schedule 40					Schedule 80				
	Temp F					Temp F				
1/2	4-1/2	4-1/2	4	2-1/2	2-1/2	5	4-1/2	4-1/2	3	2-1/2
3/4	5	4-1/2	4	2-1/2	2-1/2	5-1/2	5	4-1/2	3	2-1/2
1	5-1/2	5	4-1/2	3	2-1/2	6	5-1/2	5	3-1/2	3
1-1/4	5-1/2	5-1/2	5	3	3	6	5-1/2	5	3-1/2	3
1-1/2	6	5-1/2	5	3-1/2	3	6-1/2	6	5-1/2	3-1/2	3-1/2
2	6	5-1/2	5	3-1/2	7	7	6-1/2	6	4	3-1/2
2-1/2	7	6-1/2	6	4	3-1/2	7-1/2	7-1/2	6-1/2	4-1/2	4
3	7	7	6	4	3-1/2	8	7-1/2	7	4-1/2	4
4	7-1/2	7	6-1/2	4-1/2	4	9	8-1/2	7-1/2	5	4-1/2
6	8-1/2	8	7-1/2	5	4-1/2	10	9-1/2	9	6	5
8	9	8-1/2	8	5	4-1/2	11	10-1/2	9-1/2	6-1/2	5-1/2
10	10	9	8-1/2	5-1/2	5	12	11	10	7	6
12	11-1/2	10-1/2	9-1/2	6-1/2	5-1/2	12	11	10	7	6

KEY EQUIPMENT QTY DESCRIPTION

(A1) TURBINE(S)	1	VERTI-LINE PUMP, VEH812 HEAD, 11GHEH BOWL, 600 GPM AT 70' TDH, 20 HP, 208 VOLT, 3 PHASE, 60HZ, 1750 RPM, WP-1 MOTOR, BRONZE FITTED, NON-REVERSE RATCHET, PROVIDE WITH PRIMARY STRAINER.
(A2) ACTIVITY PUMP	1	AURORA PUMP, 340-ES, 6x6x12, 800 GPM AT 30' TDH, 10 HP, 208 VOLT, 3 PHASE, 60 HZ, 1750 RPM, TEFC MOTOR, END SUCTION, CLOSE COUPLED, BRONZE FITTED, EPOXY COATED VOLUTE.
(A3) STRAINER (ACTIVITY PUMP)	1	MER-MADE FILTER, INC. 10x6 ECCENTRIC REDUCING BASKET STRAINER, FIBERGLASS BODY, TRANSPARENT ACRYLIC LID, STAINLESS STEEL BASKET, PROVIDE WITH EXTRA STAINLESS STEEL BASKET.
(A4) CHEMICAL CONTROLLER	1	STRANCO, INC. STRANTRON SYSTEM 4, CONTINUOUS MONITORING AND CONTROL, 0.0 TO 14.0 PH RANGE, 0.1 TO 20.0 CHLORINE RANGE, 1 TO 1000 mV ORP RANGE, PROVIDE WITH WSRK SAMPLE STREAM ASSEMBLY AND DATA VOICE TELECOMMUNICATOR.
(A5) CO2 FEEDER	1	STRANCO, INC. STRANTRON CO2 FEED SYSTEM, CO2-5 SINGLE TANK PRESSURE REGULATOR, CO2-5 FLOW CONTROL UNIT W/ONE HEATING UNIT, CO2 CYLINDERS/TANKS FURNISHED BY OWNER, CONTRACTOR TO PROVIDE STAINLESS STEEL CYLINDER/TANK RESTRAINTS PER CODE.
(A6) AUTO FILL	1	CL-VAL CO. CF1 FLOAT CONTROLLER AND REQUIRED FLOAT ROD LENGTH, FLOAT ROD TO BE OF PVC ROD STOCK ONLY.
(A7) FLOWMETER	1	SIGNET SCIENTIFIC, MK 515 ROTOR-X FLOW SENSOR, PVB SERIES, SADDLE OR TEE MOUNTED SENSOR INSTALLATION FITTING, MK 509 SELF-POWERED ANALOG FLOWMETER, FLOWMETER SHALL BE WALL MOUNTED.
RETURN (MAIN POOL):	1	SCALE RANGE 0 TO 800 GPM
RETURN (ACTIVITY POOL):	1	SCALE RANGE 0 TO 800 GPM

NOTE: CURRENT CHARACTERISTICS MAY VARY. IT IS THE CONTRACTOR'S RESPONSIBILITY TO VERIFY VOLTAGE PRIOR TO ORDERING PUMPS.

PROVIDE SLEEVES & PROPER SLEEVE LOCATION TO GENERAL CONTRACTOR, SECTION #13150, CONTRACTOR TO FILL & CAULK VOIDS BETWEEN SLEEVE & PIPING.

PROVIDE DRAIN LINES FOR ACTIVITY PIPING AND OTHER POOL PIPING AS REQUIRED.

CONCRETE PAD AND RETAINING WALL BY GENERAL CONTRACTOR

POOL PIPE SUPPORT NOTE

PL4.0-3

EQUIPMENT LIST - ALT. #1

PL4.0-5

VERTICAL TURBINE FILTRATION CURVE
ALTERNATE BID #1

PL4.0-6

ACTIVITY PUMP PLAN

PL4.0-7

SCALE: NONE

SCALE: NONE

SCALE: NONE

SCALE: 1/4"=1'0"

KEY EQUIPMENT QTY DESCRIPTION

(1) FILTRATION PUMP	1	STA-RITE, CSP SERIES, #CCSPH2L3, 290 GPM AT 30' TDH, 10 HP, 208 VOLT, 3 PHASE, 60HZ, 3500 RPM, TEFC MOTOR, END SUCTION, SELF PRIMING, CLOSE COUPLED, BRONZE FITTED, EPOXY COATED VOLUTE, PROVIDE WITH EPOXY COATED STRAINER #184C AND EXTRA STAINLESS STEEL BASKET.
(2) ACTIVITY PUMP	1	AURORA PUMP, 340-ES, 6x6x12, 800 GPM AT 30' TDH, 10 HP, 208 VOLT, 3 PHASE, 60 HZ, 1750 RPM, TEFC MOTOR, END SUCTION, CLOSE COUPLED, BRONZE FITTED, EPOXY COATED VOLUTE.
(3) STRAINER (ACTIVITY PUMP)	1	MER-MADE FILTER, INC. 10x6 ECCENTRIC REDUCING BASKET STRAINER, FIBERGLASS BODY, TRANSPARENT ACRYLIC LID, STAINLESS STEEL BASKET, PROVIDE WITH EXTRA STAINLESS STEEL BASKET.
(4) FILTER(S)	3	PUREX TRITON, TRITON C SERIES, #TR-140, 36" DIAMETER FIBERGLASS TANK, 21.2 SQUARE FEET OF TOTAL SURFACE AREA, 13.7 GPM/S.F. OF FILTER AREA, PROVIDE WITH 2" HI-FLOW MULTIPORT VALVE, MANUALLY BACKWASH ONE TANK AT A TIME.
(5) HEATER(S)	1	TELEDYNE LAARS, ESC MODEL, #ESC-400, 400,000 BTU/H INPUT, 1" NATURAL GAS CONNECTION, 2" UNIVERSAL WATER CONNECTIONS, 9" DIAMETER FLUE, PROVIDE WITH A.S.M.E. LABEL, RELIEF VALVE, FLOW SWITCH, SAFETY DEVICE PACKAGE PER STATE AND LOCAL CODE.
(6) CHEMICAL CONTROLLER	1	STRANCO, INC. STRANTRON SYSTEM 4, CONTINUOUS MONITORING AND CONTROL, 0.0 TO 14.0 PH RANGE, 0.1 TO 20.0 CHLORINE RANGE, 1 TO 1000 mV ORP RANGE, PROVIDE WITH WSRK SAMPLE STREAM ASSEMBLY AND DATA VOICE TELECOMMUNICATOR.
(7) CHLORINE FEEDER(S)	2	LIQUID METRONICS, INC. SERIES A, #A161-74S, 0.02 TO 2.0 GALLONS PER HOUR OUTPUT, 120 VOLTS, PROVIDE WITH FOUR FUNCTION VALVE, USE SODIUM HYPOCHLORITE FOR DISINFECTANT.
(8) CHLORINE STORAGE		USE EXISTING TANK FROM EXISTING POOLS.
(9) CO2 FEEDER	1	STRANCO, INC. STRANTRON CO2 FEED SYSTEM, CO2-5 SINGLE TANK PRESSURE REGULATOR, CO2-5 FLOW CONTROL UNIT W/ONE HEATING UNIT, CO2 CYLINDERS/TANKS FURNISHED BY OWNER, CONTRACTOR TO PROVIDE STAINLESS STEEL CYLINDER/TANK RESTRAINTS PER CODE.
(10) AUTO FILL	1	CL-VAL CO. #124-01A, 1" VALVE, PROVIDE WITH CF1 FLOAT CONTROLLER AND REQUIRED FLOAT ROD LENGTH, FLOAT ROD TO BE OF PVC ROD STOCK ONLY.
(11) FLOWMETER	1	SIGNET SCIENTIFIC, MK 515 ROTOR-X FLOW SENSOR, PVB SERIES, SADDLE OR TEE MOUNTED SENSOR INSTALLATION FITTING, MK 509 SELF-POWERED ANALOG FLOWMETER, FLOWMETER SHALL BE WALL MOUNTED.
MAIN:	1	SCALE RANGE 0 TO 500 GPM
LAP POOL		
(12) CHEMICAL CONTROLLER	1	STRANCO, INC. STRANTRON SYSTEM 4, CONTINUOUS MONITORING AND CONTROL, 0.0 TO 14.0 PH RANGE, 0.1 TO 20.0 CHLORINE RANGE, 1 TO 1000 mV ORP RANGE, PROVIDE WITH WSRK SAMPLE STREAM ASSEMBLY AND DATA VOICE TELECOMMUNICATOR.
(13) CO2 FEEDER	1	STRANCO, INC. STRANTRON CO2 FEED SYSTEM, CO2-5 SINGLE TANK PRESSURE REGULATOR, CO2-5 FLOW CONTROL UNIT W/ONE HEATING UNIT, CO2 CYLINDERS/TANKS FURNISHED BY OWNER, CONTRACTOR TO PROVIDE STAINLESS STEEL CYLINDER/TANK RESTRAINTS PER CODE.
(14) AUTO FILL	1	CL-VAL CO. CF1 FLOAT CONTROLLER AND REQUIRED FLOAT ROD LENGTH, FLOAT ROD TO BE OF PVC ROD STOCK ONLY.
(15) FLOWMETER	1	SIGNET SCIENTIFIC, MK 515 ROTOR-X FLOW SENSOR, PVB SERIES, SADDLE OR TEE MOUNTED SENSOR INSTALLATION FITTING, MK 509 SELF-POWERED ANALOG FLOWMETER, FLOWMETER SHALL BE WALL MOUNTED.
MAIN:	1	SCALE RANGE 0 TO 800 GPM

NOTE: CURRENT CHARACTERISTICS MAY VARY. IT IS THE CONTRACTOR'S RESPONSIBILITY TO VERIFY VOLTAGE PRIOR TO ORDERING PUMPS.

EQUIPMENT LIST - BASE BID

PL4.0-4

MECHANICAL ROOM PLAN - ALTERNATE #1

PL4.0-2




MECHANICAL ROOM PLAN - BASE BID

PL4.0-1





SCALE: NONE

SCALE: 1/4"=1'0"





SCALE: 1/4"=1'0"

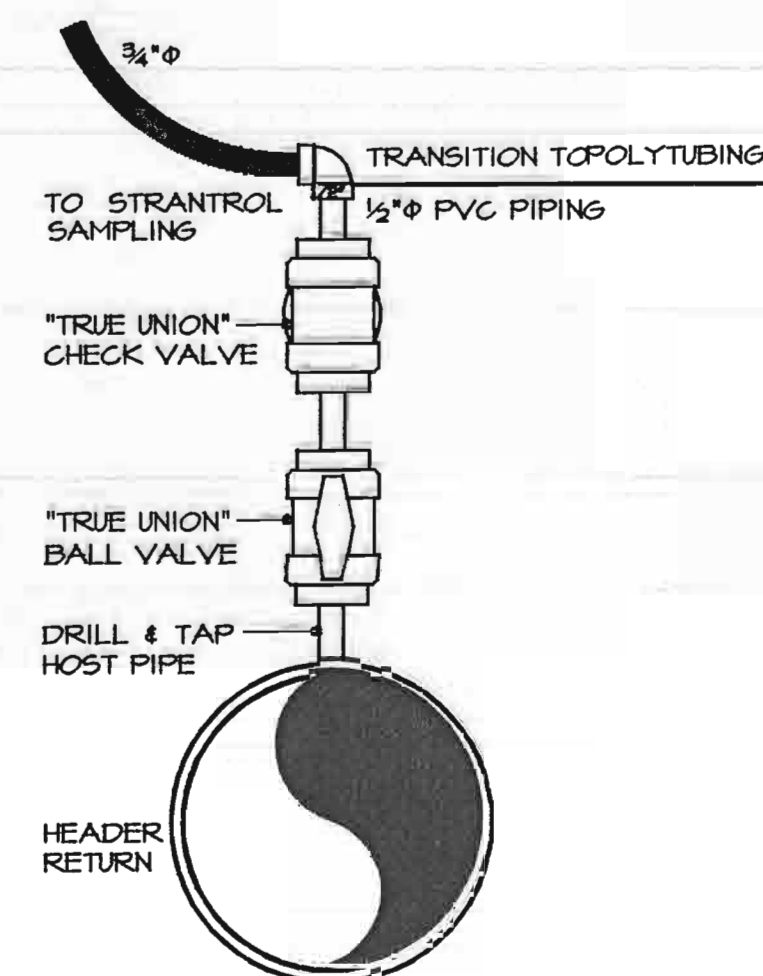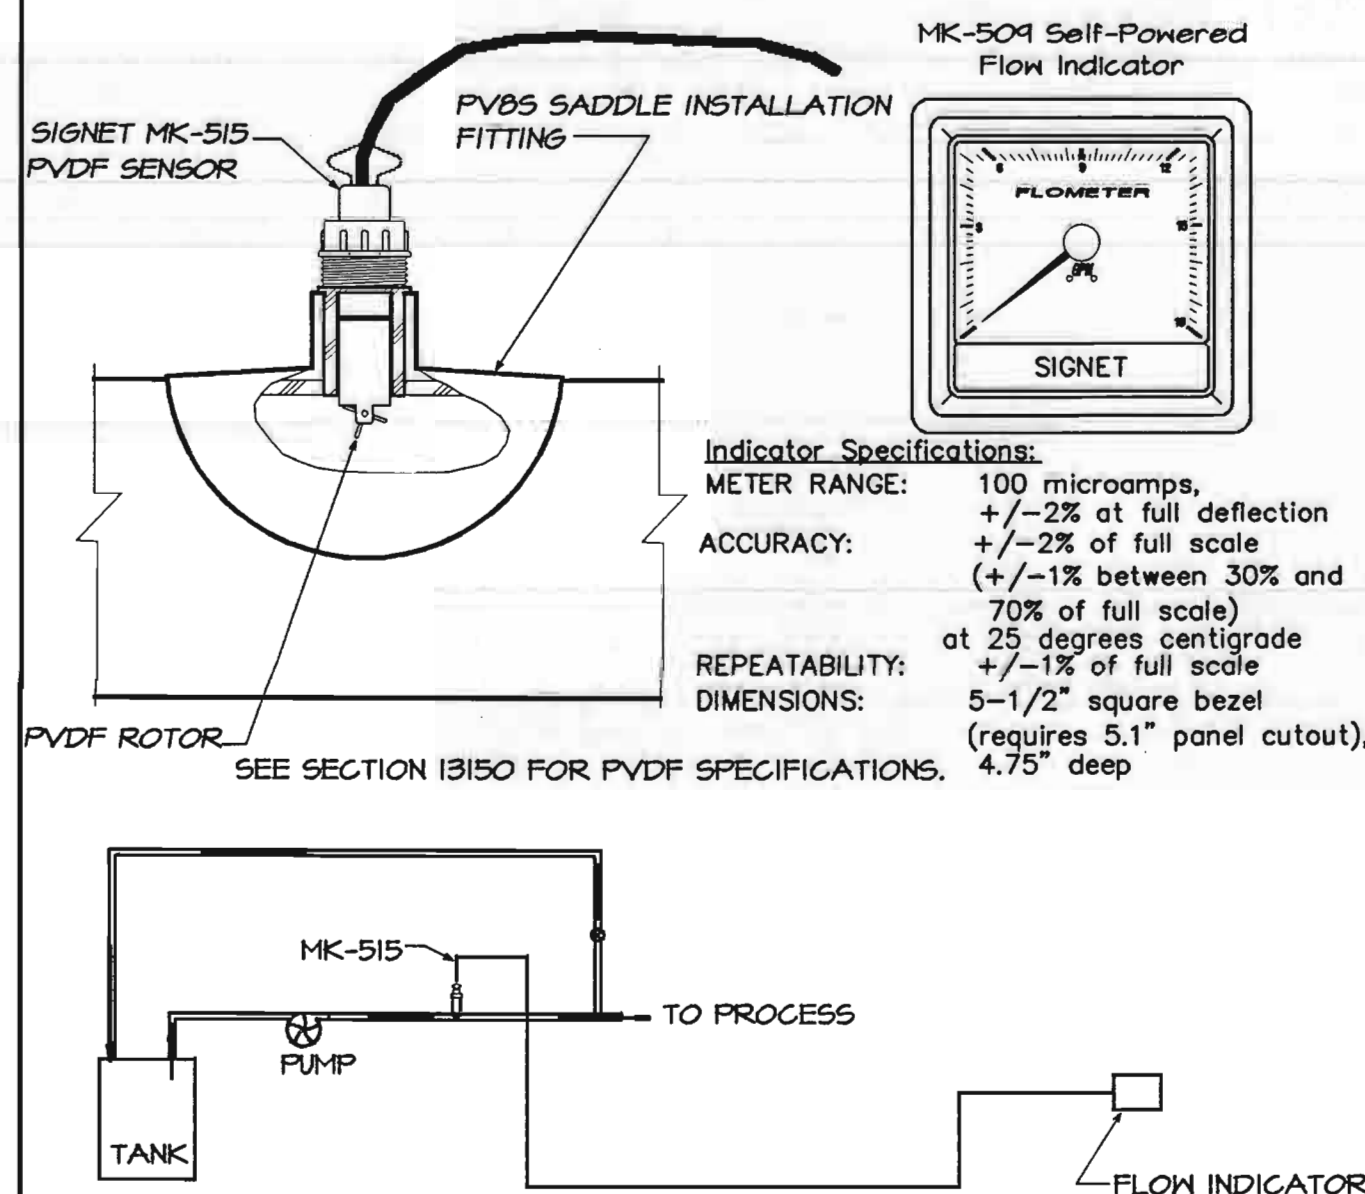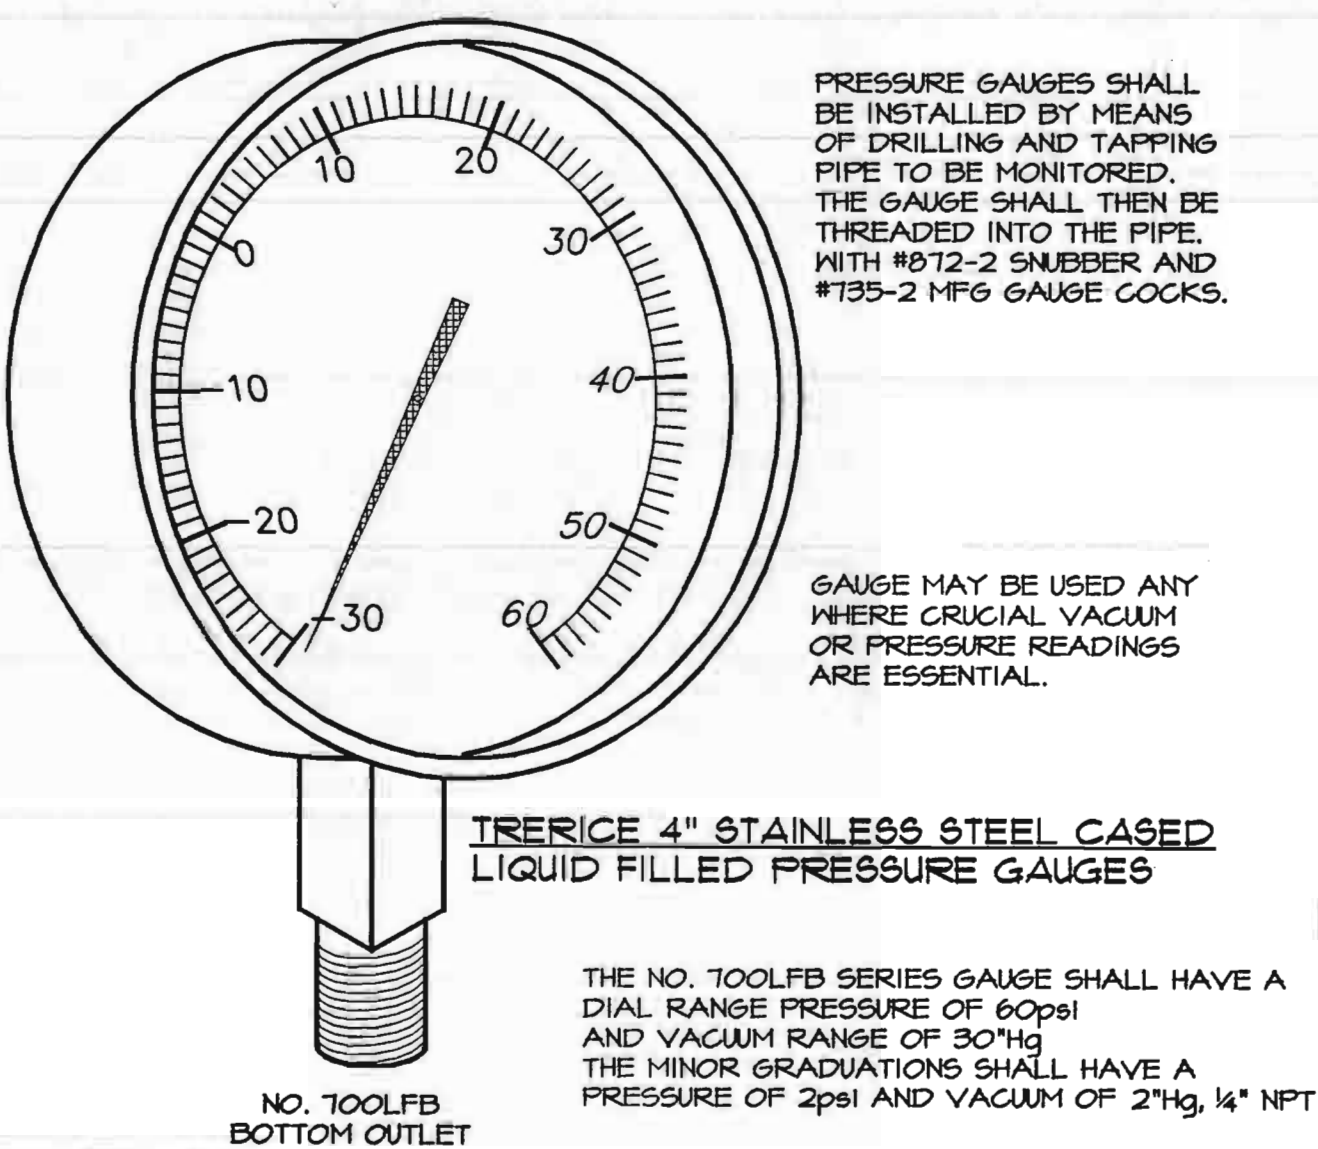

THERMOMETER DETAIL	PL4.1-1	COMPOUND GAUGE DETAIL	PL4.1-2	SIGNET FLOWMETER DETAIL	PL4.1-3	SAMPLE STREAM DETAIL	PL4.1-4
	SCALE: NONE		SCALE: NONE		SCALE: NONE		SCALE: NONE

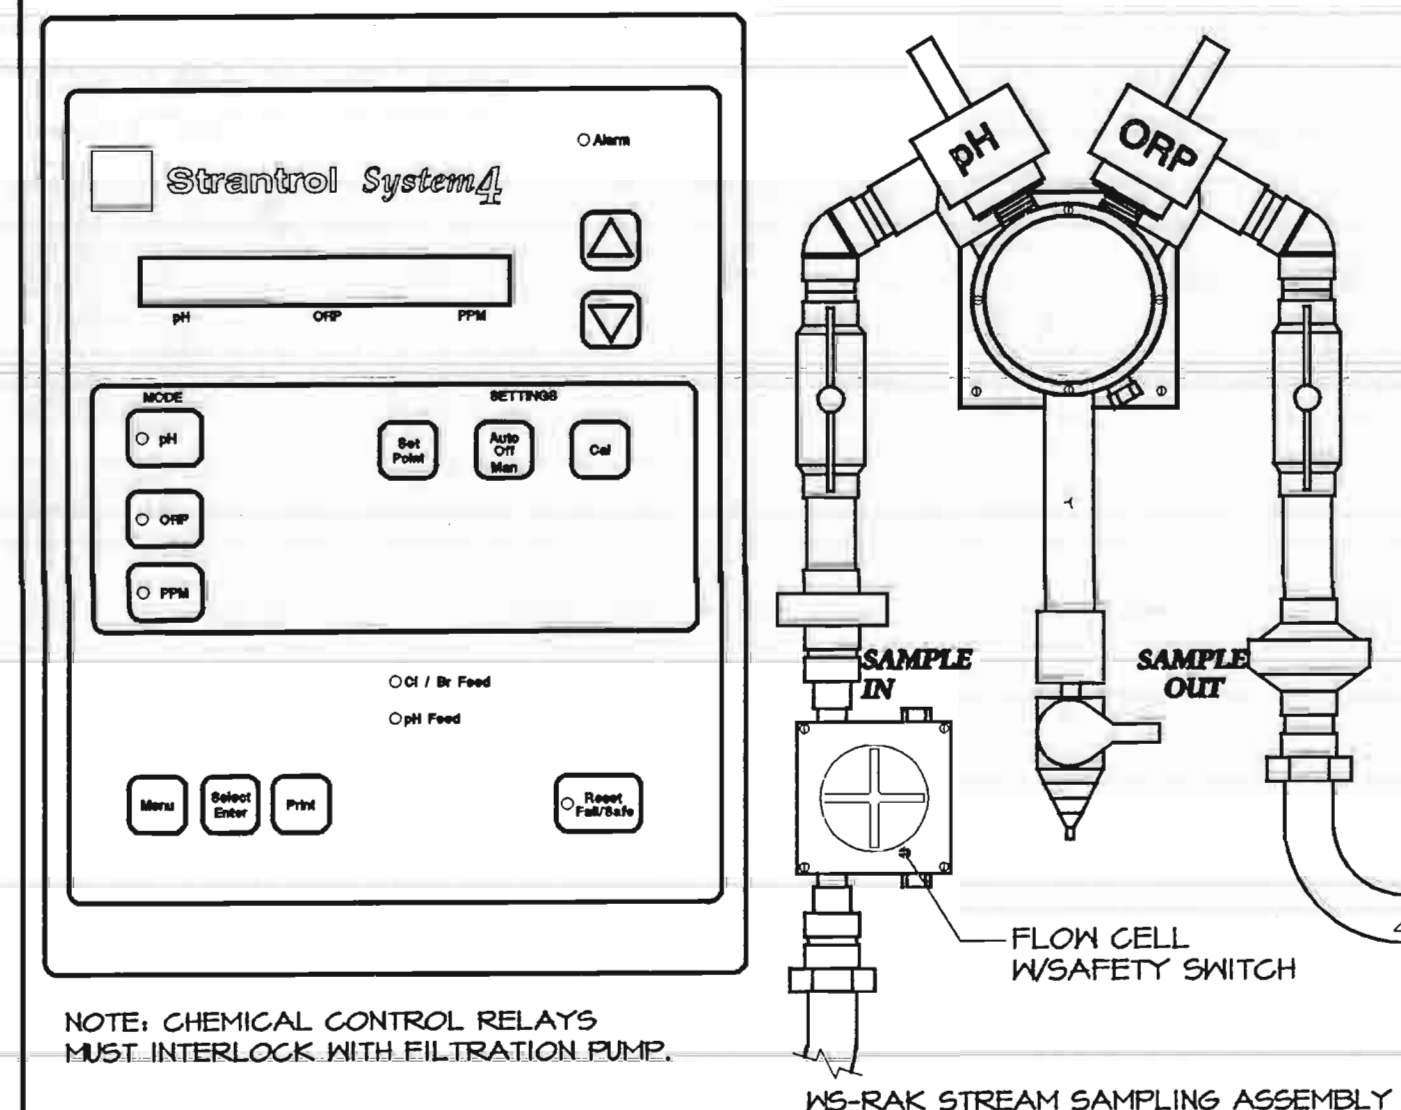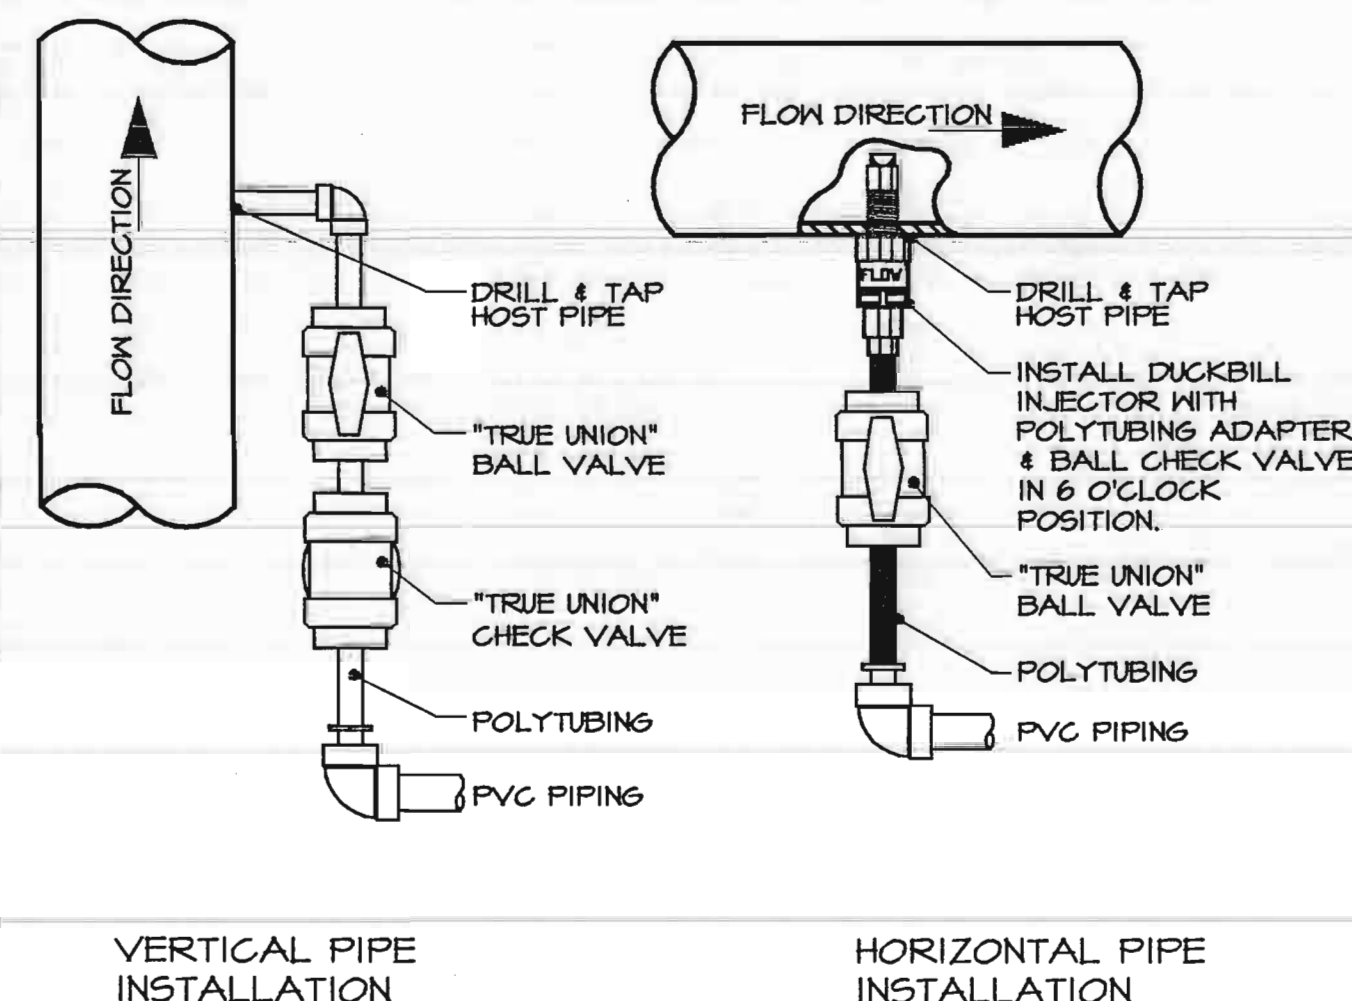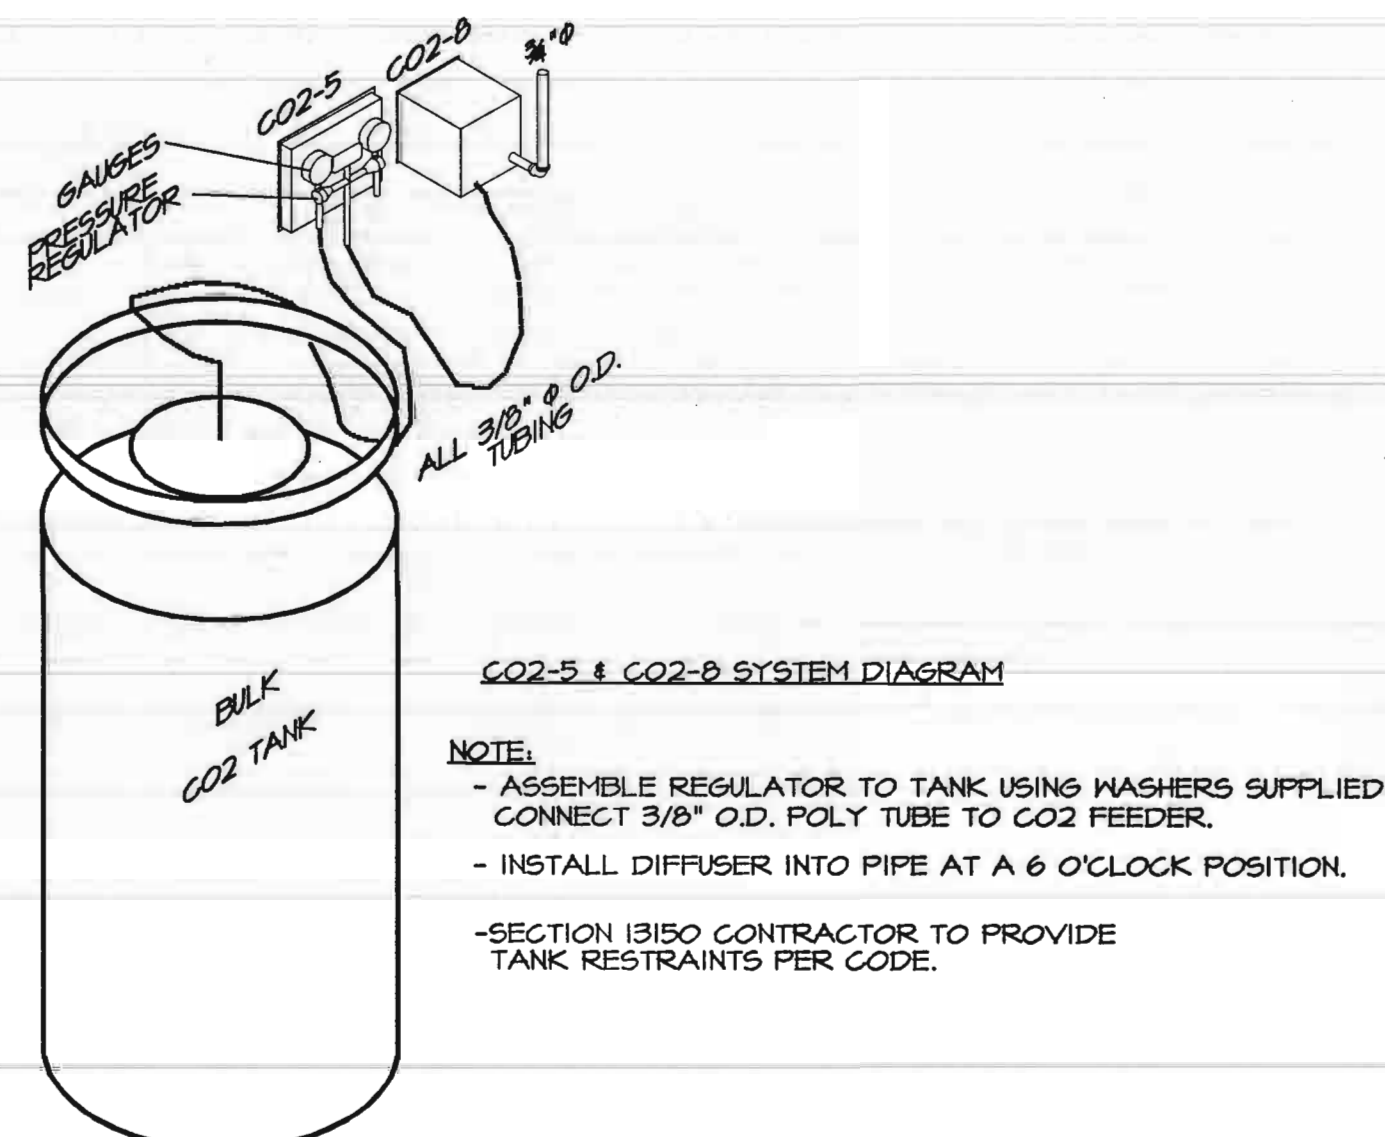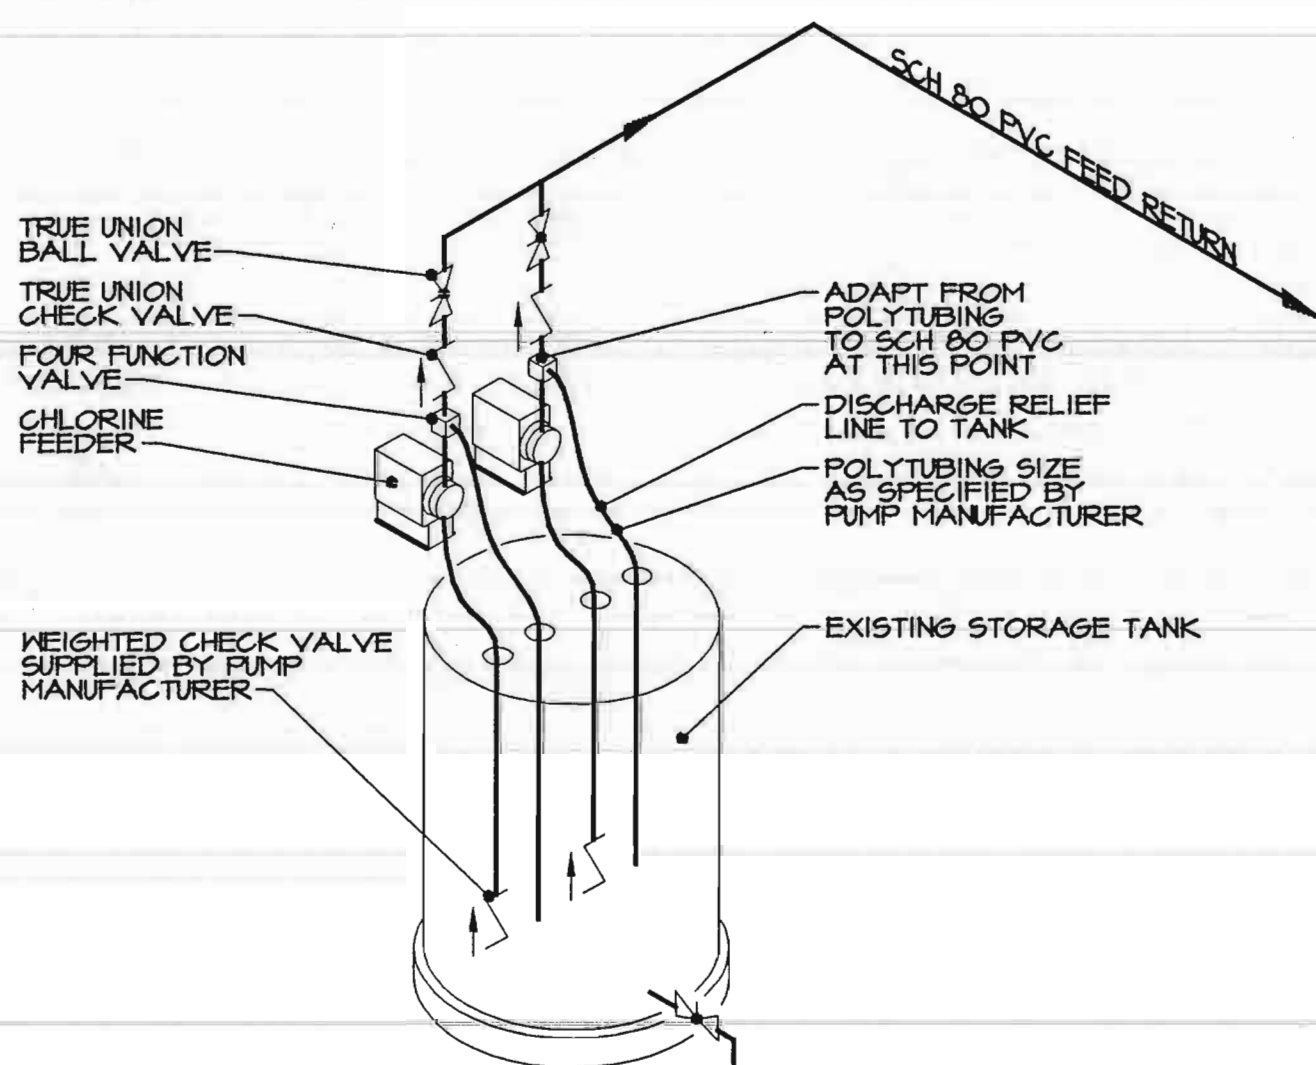

CHLORINE SYSTEM ISOMETRIC DETAIL	PL4.1-5	SINGLE BULK TANK CO2 SYSTEM DETAIL	PL4.1-6	CHEMICAL INJECTOR DETAIL	PL4.1-7	SYSTEM 4 CONTROLLER DETAIL	PL4.1-8
	SCALE: NONE		SCALE: NONE		SCALE: NONE		SCALE: NONE

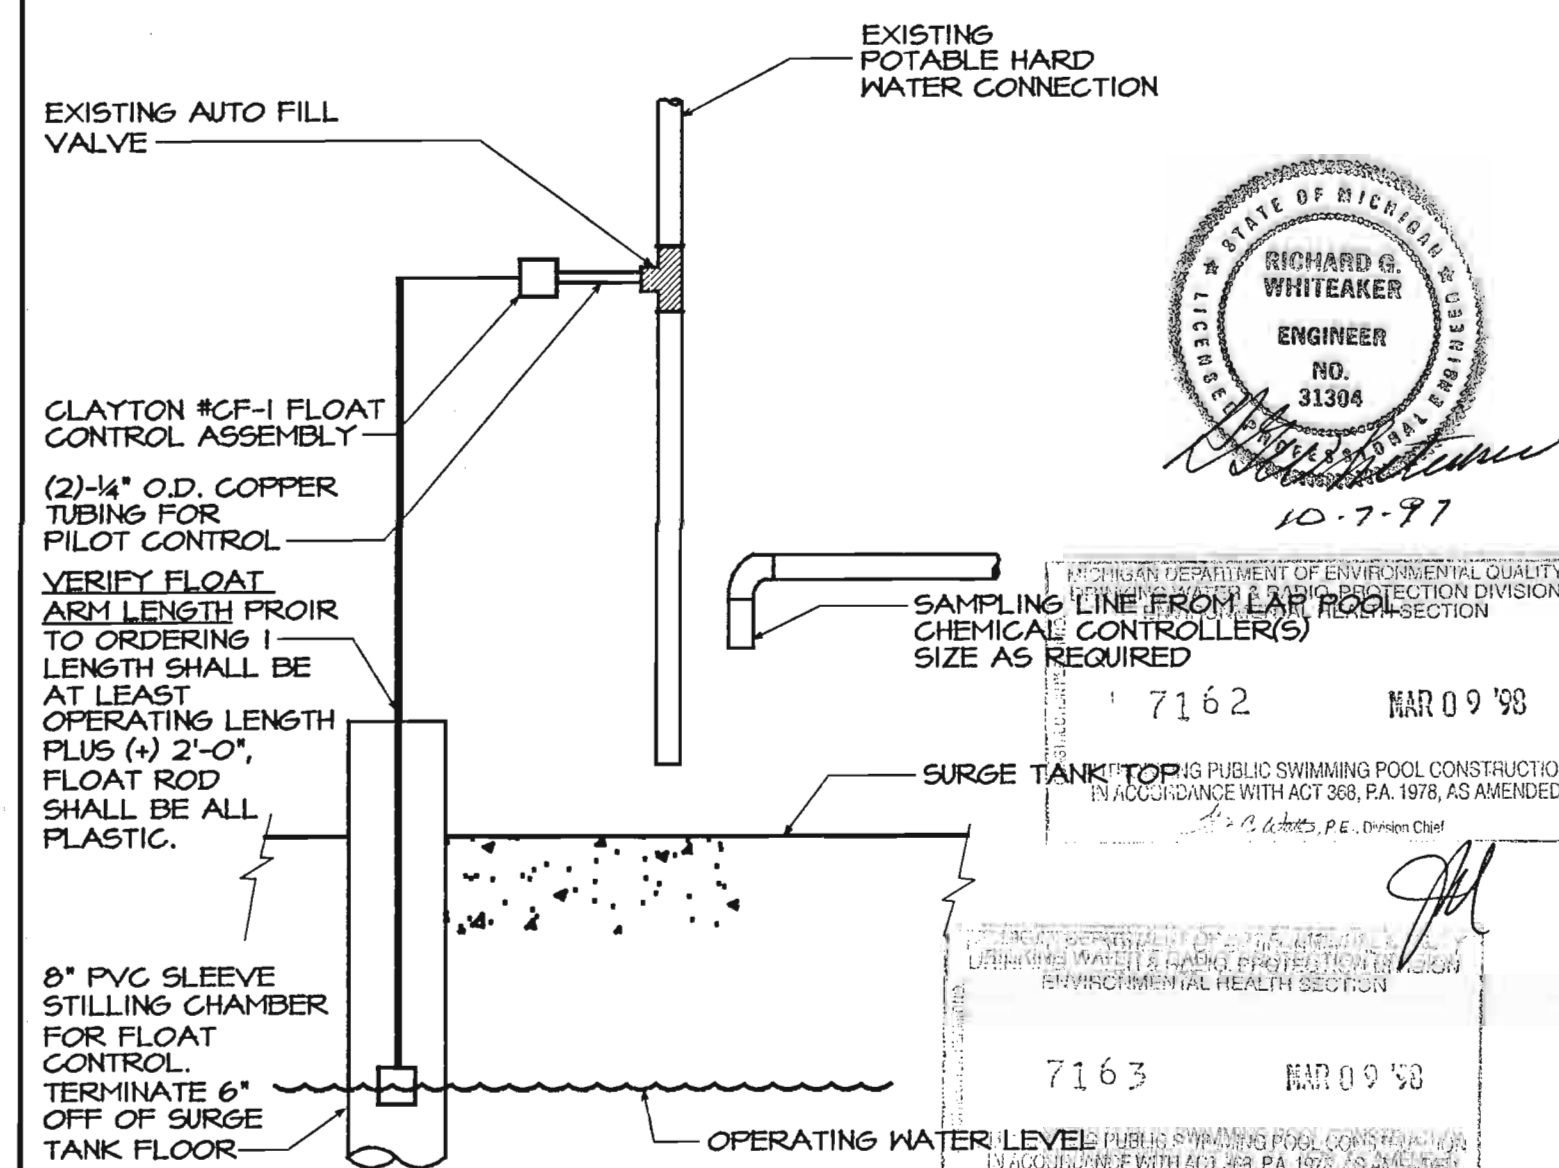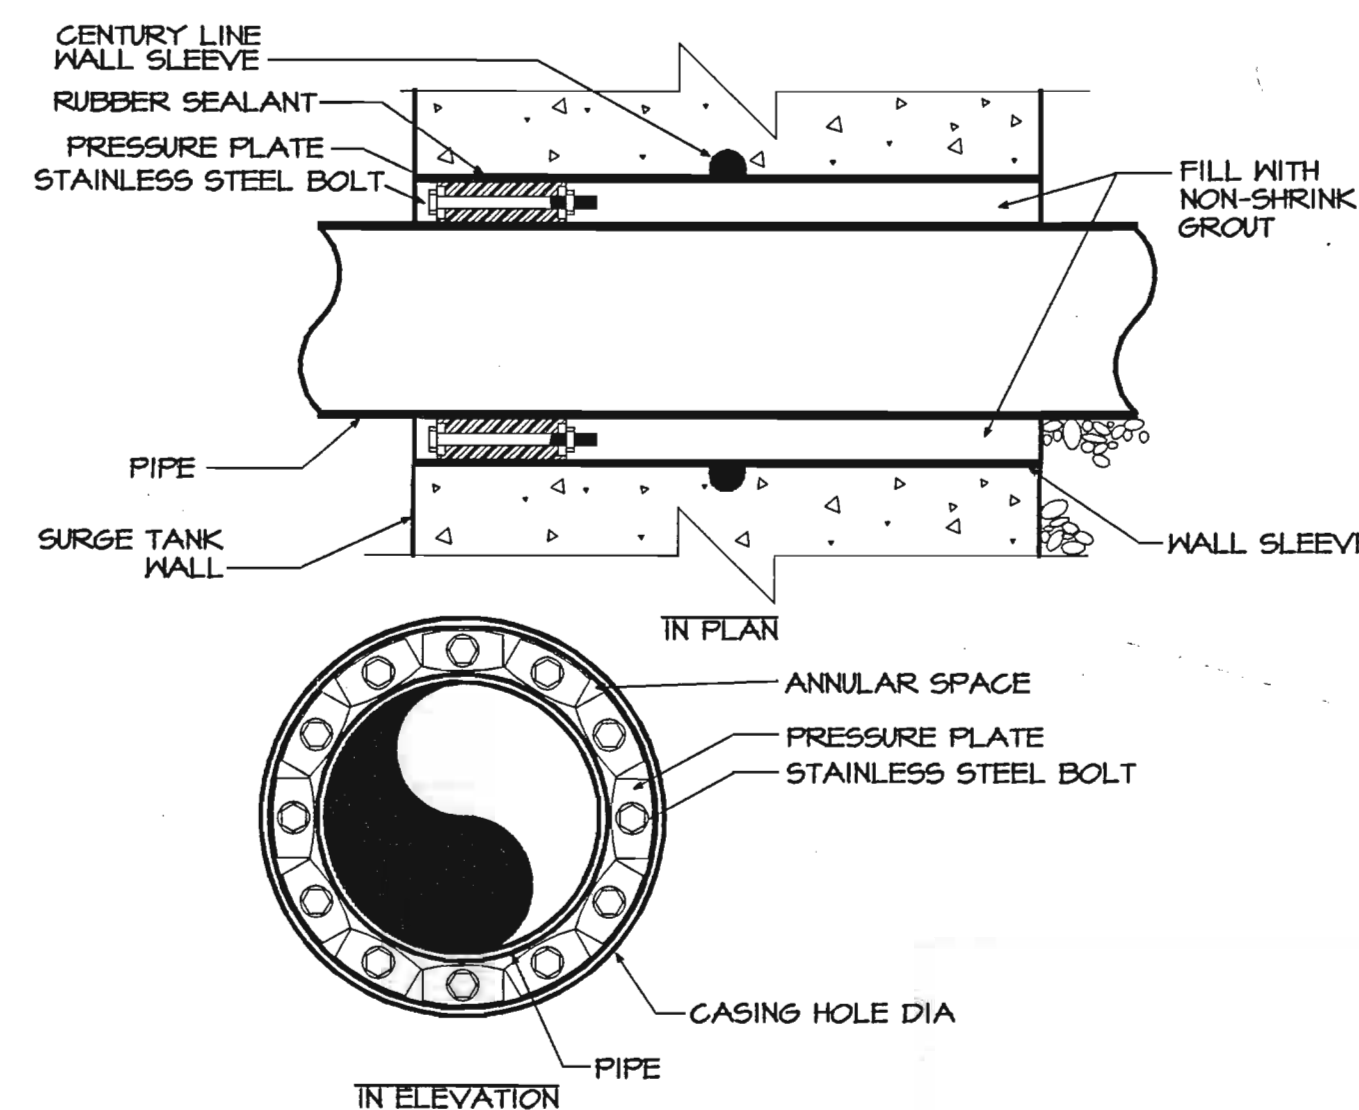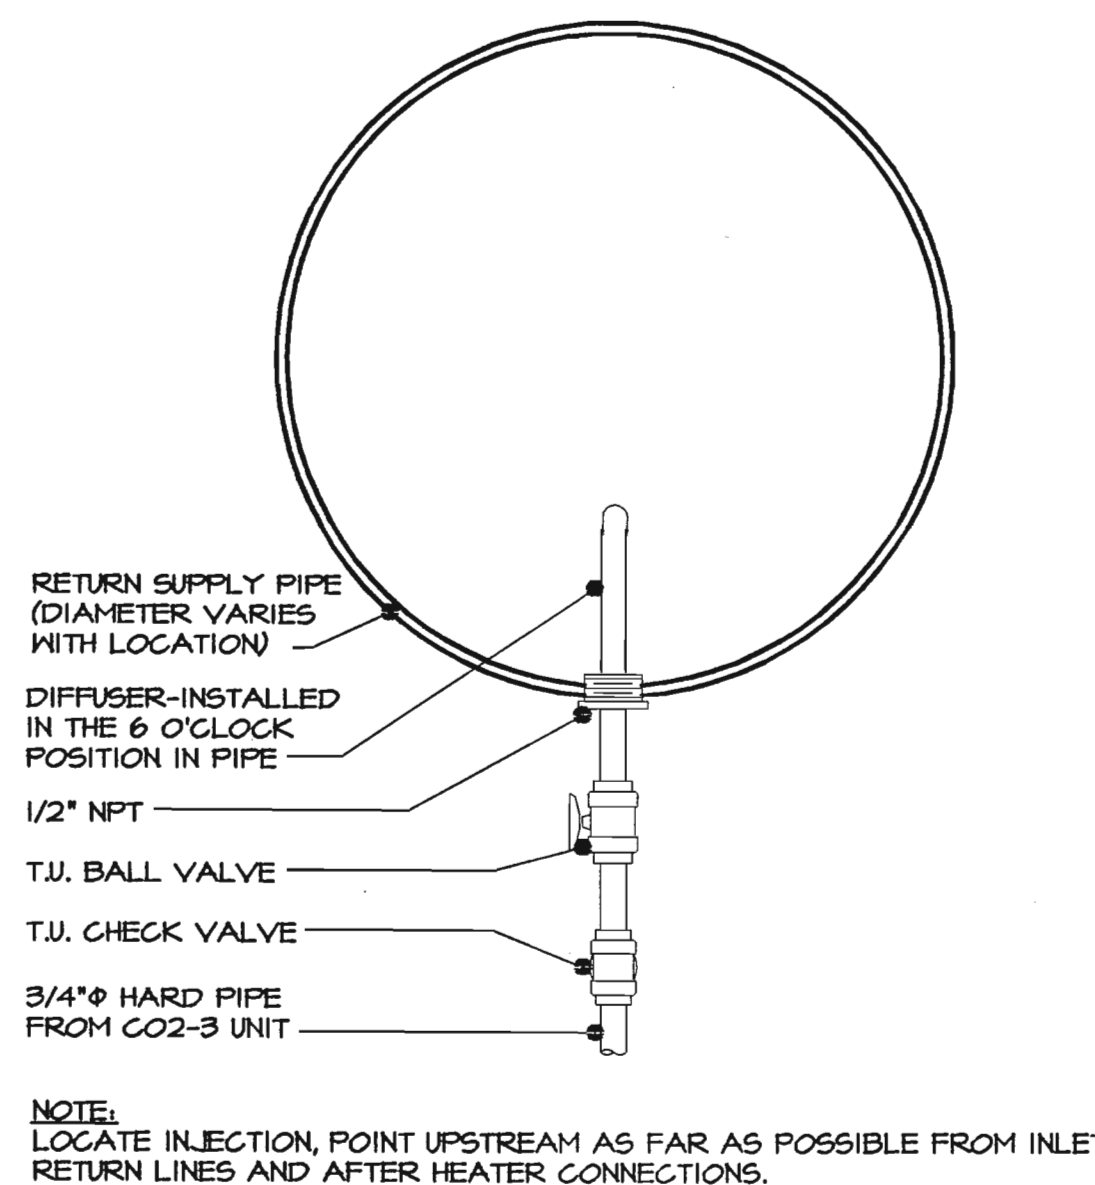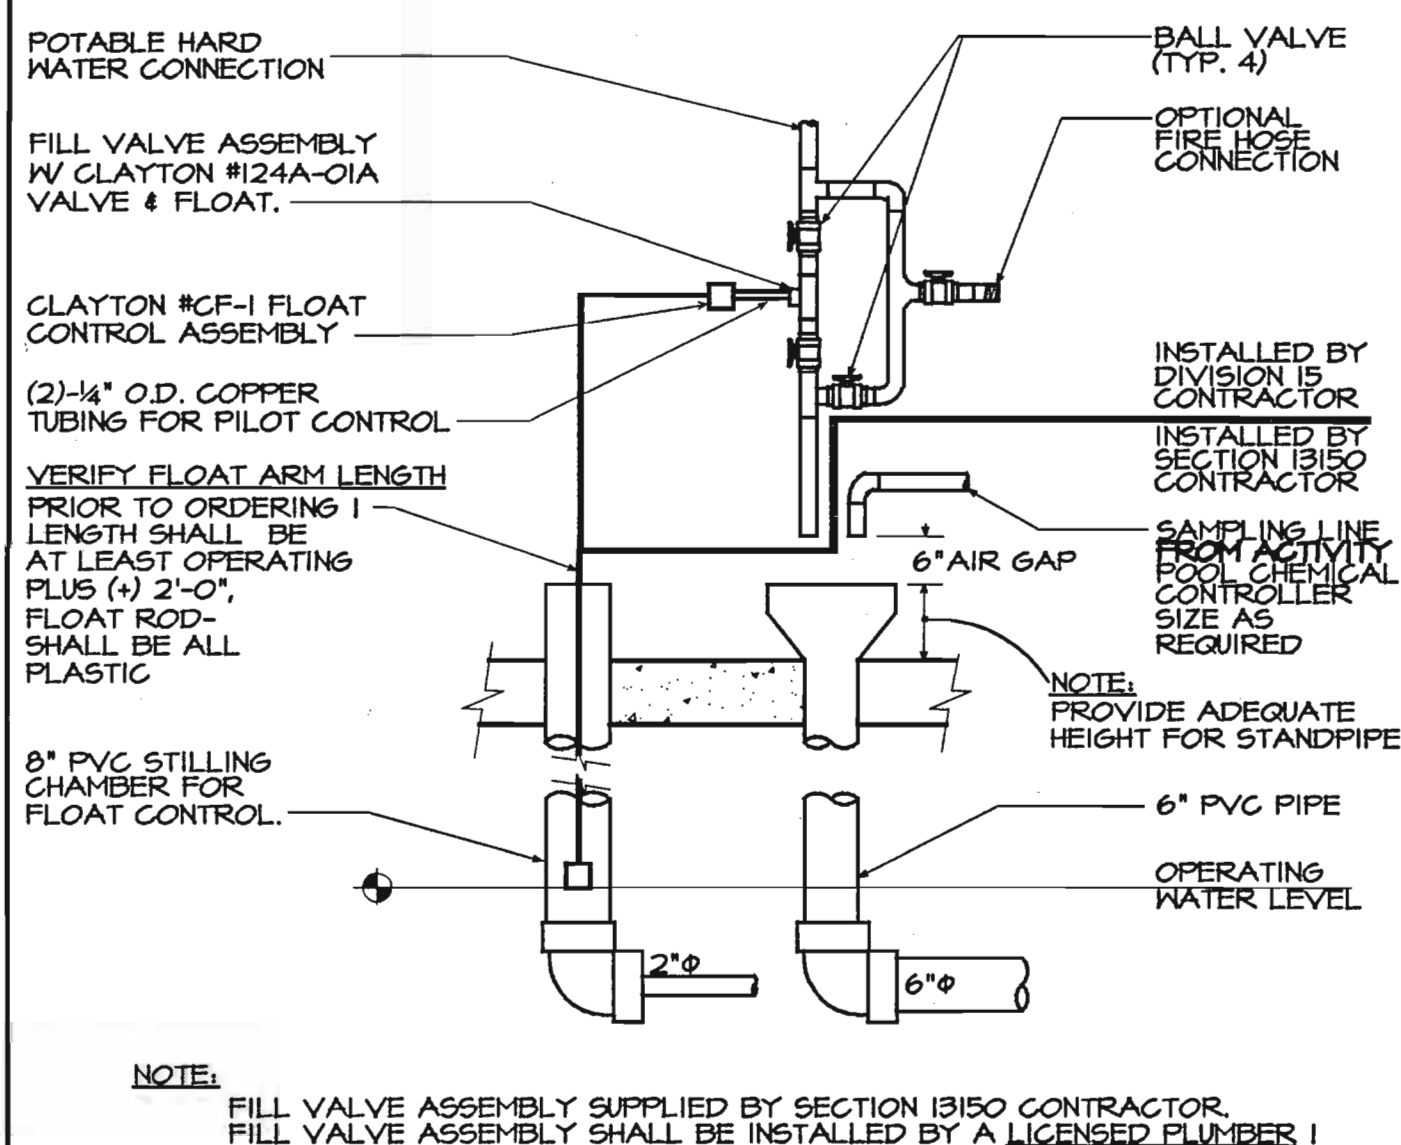

ACTIVITY POOL CLA-VALVE AUTO-FILL DETAIL	PL4.I-9	TYPICAL CO2 INJECTION DETAIL	PL4.I-10	WALL SLEEVE / LINK SEAL DETAIL	PL4.I-11	LAP POOL AUTO-FILL FLOAT DETAIL	PL4.I-12
	SCALE: NONE		SCALE: NONE		SCALE: NONE		SCALE: NONE

			COMPACTION NOTE: 3/4" - 1" CLEAR GRANULAR STONE WITH NO FINES SHALL BE PLACED IN MAXIMUM 12" LOOSE THICKNESS LIFTS. EACH LIFT SHALL BE COMPACTED WITH A COMPACTOR APPROVED BY THE SOILS ENGINEER. COMPACTION SHALL BE IN ACCORDANCE WITH ASTM D.1557. INSTALLATION AND TESTING SHALL CONFORM TO DIVISION 2.
FILTRATION PUMP INSTALLATION DETAIL SCALE: NONE	FILTRATION PUMP CURVE SCALE: NONE	ADJUSTABLE FLOOR INLET DETAIL SCALE: NONE	POOL UNDER DRAINAGE DETAIL SCALE: NONE
ACTIVITY PUMP INSTALLATION DETAIL SCALE: NONE	VORTEX WATER INTAKE DETAIL SCALE: NONE	VORTEX GEYSER DETAIL SCALE: 3/4"=1'-0"	EQUIPMENT PAD DETAIL SCALE: NONE
GEYSER DETAIL SCALE: 3/4"=1'-0"	VORTEX DUMPING BUCKET DETAIL SCALE: 1/2"=1'-0"	VORTEX GEYSER DETAIL SCALE: 3/4"=1'-0"	ACTIVITY FOOTING / PIPE CONNECTION DETAIL SCALE: NONE

WATER TECHNOLOGY, INC.
14000 E. 1st Ave. Suite 100
Denver, CO 80231
Tel: 303.755.7775 Fax: 303.755.7799
WWW.WATERTECHNOLOGY.COM

DATE: 8/6/97
REVISIONS: 10/3/97


HEALTH DEPARTMENT

MITCHELL & MOUAT ARCHITECTS, INC.
113 South Fourth Ave.
Ann Arbor, Michigan 48104
(313) 662-6070 Fax (313) 662-3802

CITY OF ANN ARBOR PARKS AND RECREATION
Bulr Park Pool

PIPING DETAILS

PL4.2

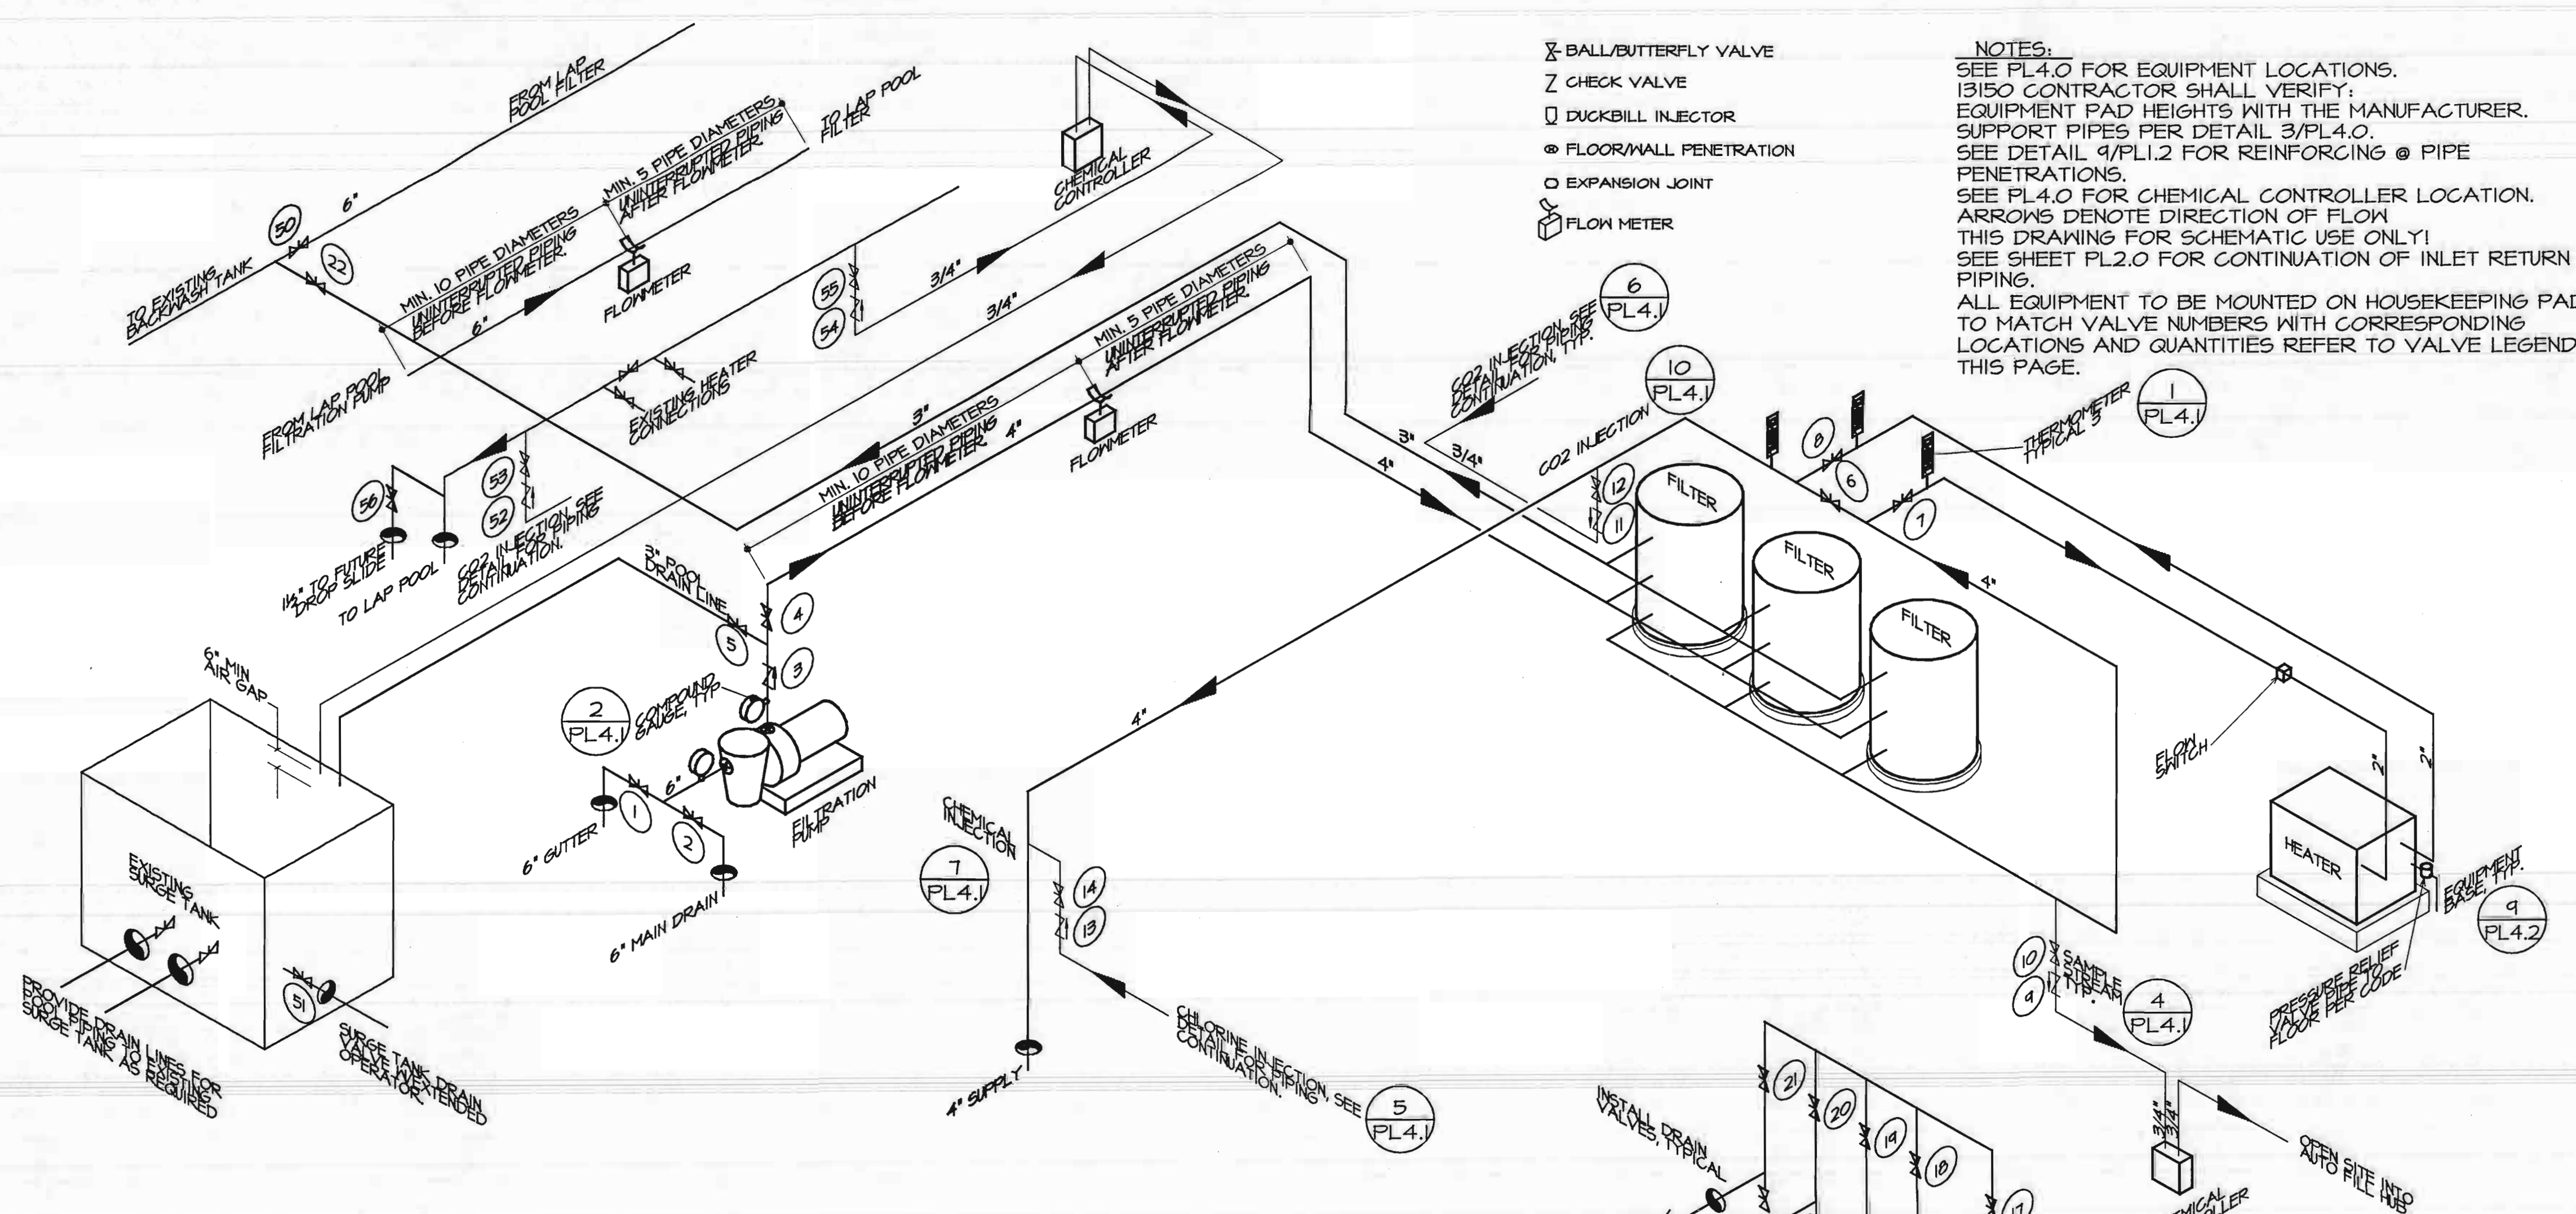


NOTES:
 SEE PL4.0 FOR EQUIPMENT LOCATIONS.
 13150 CONTRACTOR SHALL VERIFY:
 EQUIPMENT PAD HEIGHTS WITH THE MANUFACTURER.
 SUPPORT PIPES PER DETAIL 3/PL4.0.
 SEE DETAIL 4/PL1.2 FOR REINFORCING @ PIPE PENETRATIONS.
 SEE PL4.0 FOR CHEMICAL CONTROLLER LOCATION.
 ARROWS DENOTE DIRECTION OF FLOW.
 THIS DRAWING FOR SCHEMATIC USE ONLY!
 SEE SHEET PL2.0 FOR CONTINUATION OF INLET RETURN PIPING.
 ALL EQUIPMENT TO BE MOUNTED ON HOUSEKEEPING PADS.
 TO MATCH VALVE NUMBERS WITH CORRESPONDING LOCATIONS AND QUANTITIES REFER TO VALVE LEGEND THIS PAGE.

LEGEND:
 X BALL/BUTTERFLY VALVE
 Z CHECK VALVE
 □ DUCKBILL INJECTOR
 ⊙ FLOOR/WALL PENETRATION
 ○ EXPANSION JOINT
 ⊕ FLOW METER

ACTIVITY POOL		OPERATOR	DESCRIPTION
NO.	TYPE		
1	BUTTERFLY	GEAR	FILTRATION PUMP GUTTER SUCTION
2	BUTTERFLY	GEAR	FILTRATION PUMP MAIN DRAIN SUCTION
3	CHECK		FILTRATION PUMP DISCHARGE
4	BUTTERFLY	GEAR	FILTRATION PUMP THROTTLING
5	BUTTERFLY	GEAR	POOL DRAIN
6	BUTTERFLY	GEAR/CHAIN	HEATER BY-PASS
7	BUTTERFLY	GEAR/CHAIN	HEATER INFLUENT
8	BUTTERFLY	GEAR/CHAIN	HEATER EFFLUENT
9	T.U. BALL CHECK		CHEMICAL CONTROLLER SAMPLING
10	T.U. BALL VALVE		CHEMICAL CONTROLLER SAMPLING
11	T.U. BALL CHECK		CO2 INJECTION
12	T.U. BALL VALVE		CO2 INJECTION
13	T.U. BALL CHECK		CHLORINE INJECTION
14	T.U. BALL VALVE		CHLORINE INJECTION
15	BUTTERFLY	GEAR	ACTIVITY PUMP SUCTION
16	CHECK		ACTIVITY PUMP DISCHARGE
17	BUTTERFLY	GEAR	ACTIVITY PUMP THROTTLING
18	BUTTERFLY	GEAR	ACTIVITY THROTTLING
19	BUTTERFLY	GEAR	ACTIVITY THROTTLING
20	BUTTERFLY	GEAR	ACTIVITY THROTTLING
21	BUTTERFLY	GEAR	ACTIVITY THROTTLING
22	BUTTERFLY	GEAR	BACKWASH THROTTLING
23			

LAP POOL		OPERATOR	DESCRIPTION
NO.	TYPE		
50	BUTTERFLY	GEAR	BACKWASH THROTTLING
51	BUTTERFLY	S.S.E.G.	SURGE TANK DRAIN
52	T.U. BALL CHECK		CO2 INJECTION
53	T.U. BALL VALVE		CO2 INJECTION
54	T.U. BALL CHECK		CHEMICAL CONTROLLER SAMPLING
55	T.U. BALL VALVE		CHEMICAL CONTROLLER SAMPLING
56	T.U. BALL VALVE		DROP SLIDE THROTTLING
57	BUTTERFLY	S.S.E.G.	POOL DRAIN

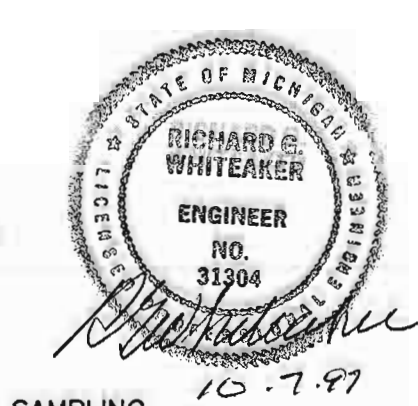

T.U. = TRUE UNION
 S.S.E.G. = SUBMERGED SERVICE EXTENDED GEAR
 NOTE: THE INTENT OF THIS VALVE LEGEND IS NOT TO BE INCLUSIVE OF ALL VALVES REQUIRED FOR THIS PROJECT. IT IS THE CONTRACTOR'S RESPONSIBILITY TO DETERMINE ALL VALVES REQUIRED.
 INSTALL DRAIN VALVES WHERE GRAVITY DRAINAGE IS NOT PROVIDED


VALVE LEGEND - BASE BID PL4.3-2

VOID			
ACTIVITY POOL		OPERATOR	DESCRIPTION
NO.	TYPE		
15	BUTTERFLY	GEAR	ACTIVITY PUMP SUCTION
16	CHECK		ACTIVITY PUMP DISCHARGE
17	BUTTERFLY	GEAR	ACTIVITY PUMP THROTTLING
18	BUTTERFLY	GEAR	ACTIVITY THROTTLING
19	BUTTERFLY	GEAR	ACTIVITY THROTTLING
20	BUTTERFLY	GEAR	ACTIVITY THROTTLING
21	BUTTERFLY	GEAR	ACTIVITY THROTTLING
22			
23	BUTTERFLY	S.S.E.G.	MAIN DRAIN

LAP POOL		OPERATOR	DESCRIPTION
NO.	TYPE		
50	BUTTERFLY	GEAR	BACKWASH THROTTLING
51	BUTTERFLY	S.S.E.G.	SURGE TANK DRAIN
52	T.U. BALL CHECK		CO2 INJECTION
53	T.U. BALL VALVE		CO2 INJECTION
54	T.U. BALL CHECK		CHEMICAL CONTROLLER SAMPLING
55	T.U. BALL VALVE		CHEMICAL CONTROLLER SAMPLING
56	T.U. BALL VALVE		DROP SLIDE THROTTLING
57	BUTTERFLY	S.S.E.G.	POOL DRAIN
58	CHECK		FILTRATION TURBINE DISCHARGE
59	BUTTERFLY	GEAR	FILTRATION TURBINE THROTTLING

T.U. = TRUE UNION
 S.S.E.G. = SUBMERGED SERVICE EXTENDED GEAR
 NOTE: THE INTENT OF THIS VALVE LEGEND IS NOT TO BE INCLUSIVE OF ALL VALVES REQUIRED FOR THIS PROJECT. IT IS THE CONTRACTOR'S RESPONSIBILITY TO DETERMINE ALL VALVES REQUIRED.
 INSTALL DRAIN VALVES WHERE GRAVITY DRAINAGE IS NOT PROVIDED

POOL FILTRATION ISOMETRIC - BASE BID

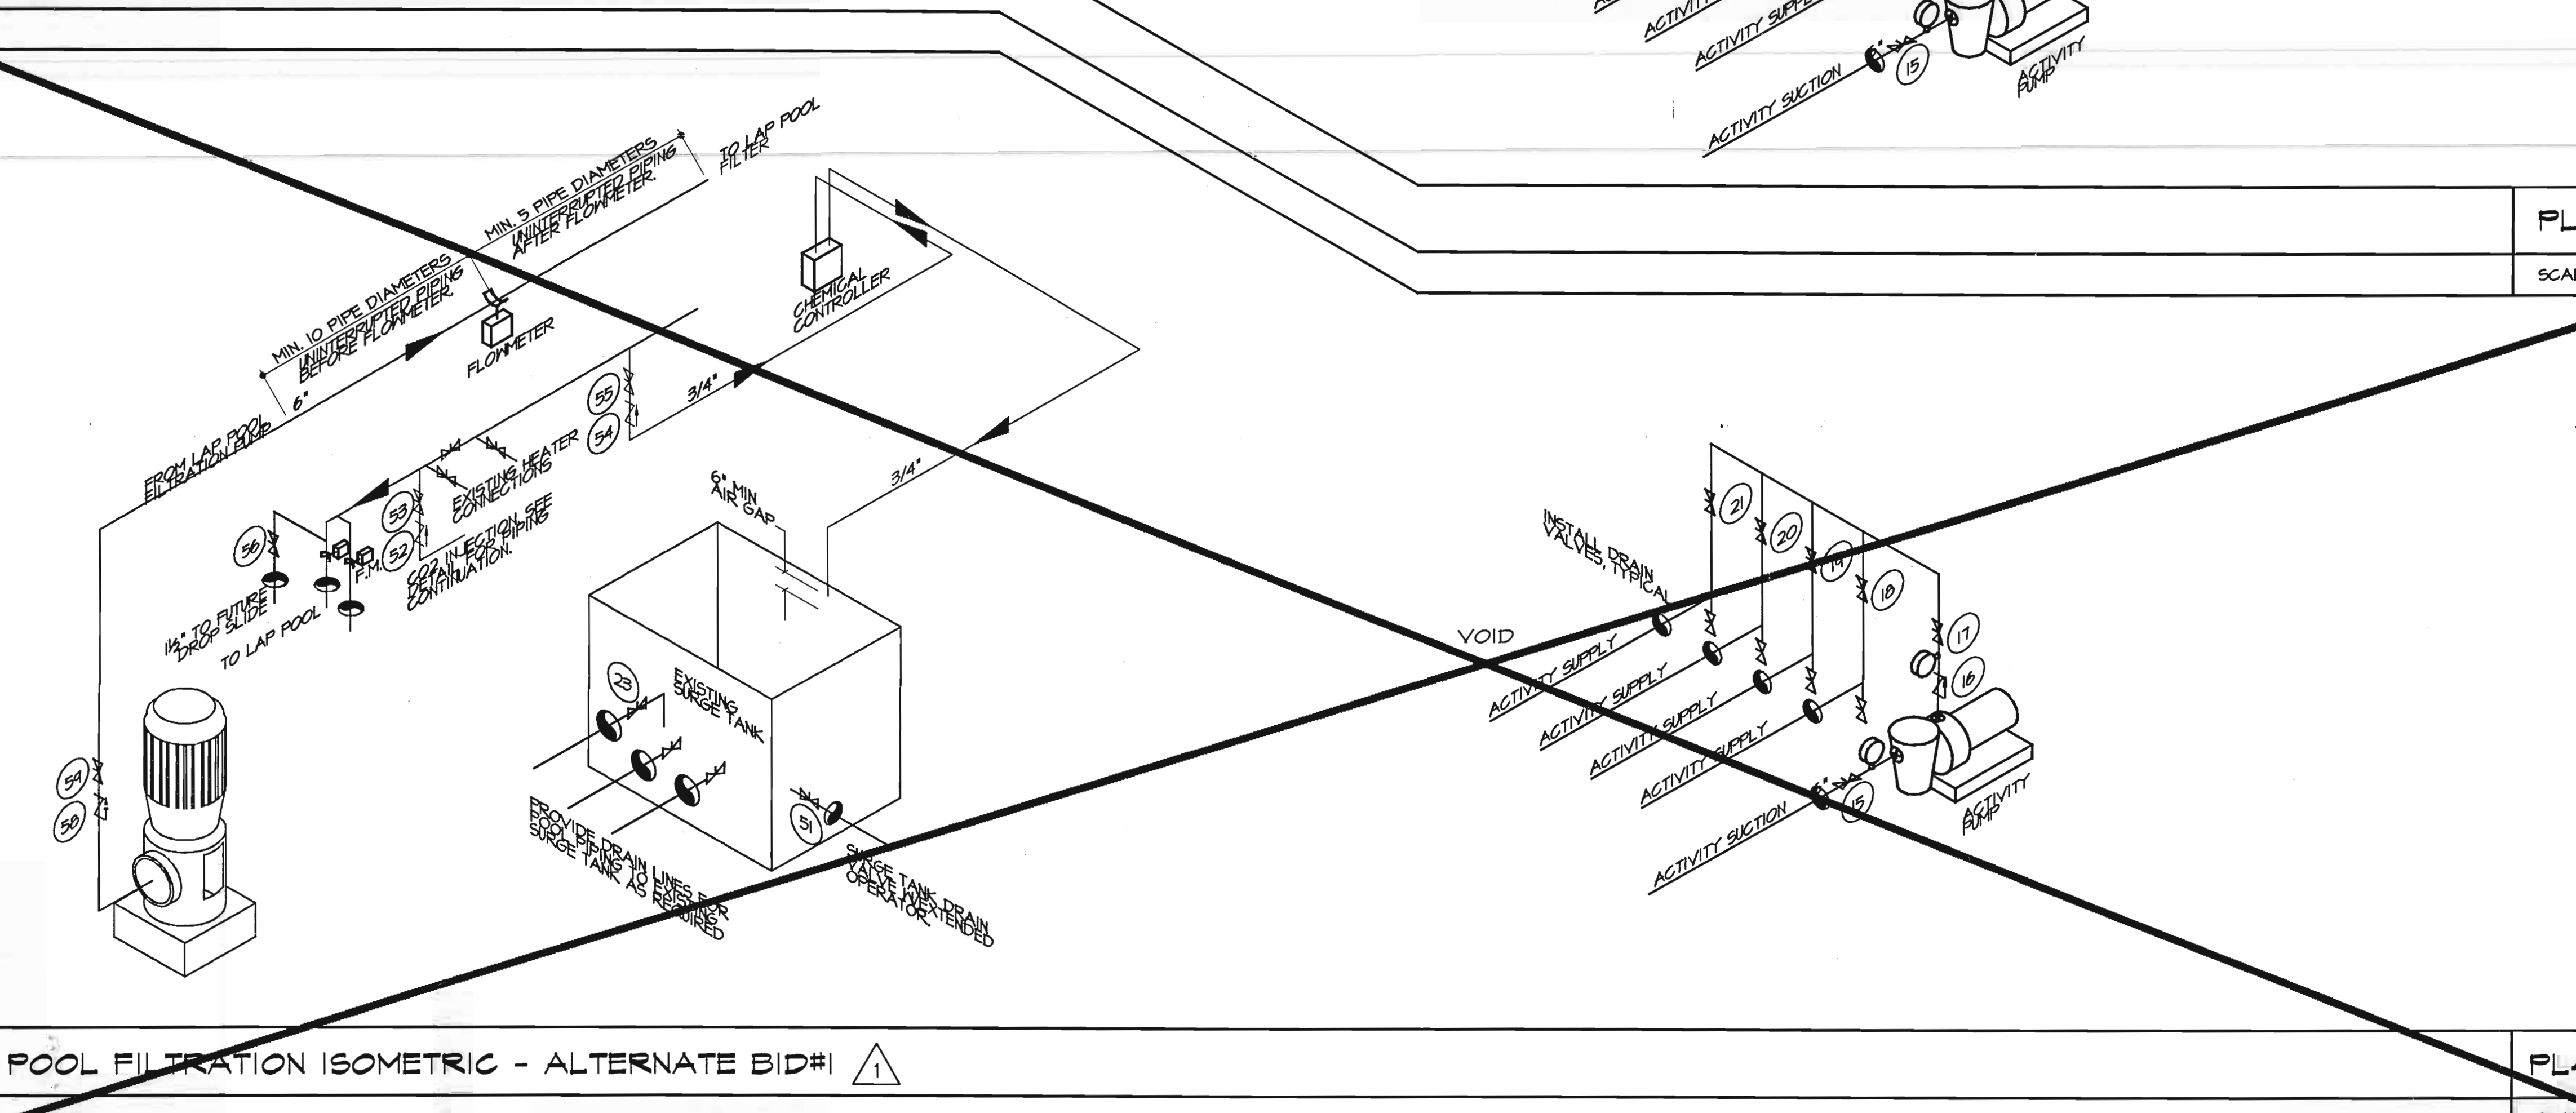

POOL FILTRATION ISOMETRIC - ALTERNATE BID#1 PL4.3-3

VALVE LEGEND - ALTERNATE BID#1 PL4.3-4

