BUILDING ELEVATION TABLE

NO.	DESCRIPTION	ELEVATION
1	ADMINISTRATION/TERMINAL BUILDING	849.56
2	AIR TRAFFIC CONTROL TOWER (ATCT)	893.29
3	AIR TRAFFIC ADMINISTRATION BUILDING	864.52
4	CORPORATE HANGAR (AV. GAS CO.)	866.72
5	T-HANGAR	858.03
6	T-HANGAR	857.98
7	T-HANGAR	857.12
8	T-HANGAR	857.95
9	T-HANGAR	858.01
10	T-HANGAR (NESTED)	863.58
11	T-HANGAR (NESTED)	863.56
12	BARN	894.80
13	CORPORATE HANGAR (MICHIGAN UNIVERSITY)	861.57
14	FIXED BASE OPERATION HANGAR	862.57
15	T-HANGAR	846.73
16	T-HANGAR	846.47
17	T-HANGAR	843.65
18	T-HANGAR	846.30
19	T-HANGAR (NESTED)	849.13
20	ROTATING FLOOR HANGAR	850.89
21	CONVENTIONAL HANGAR	851.15
22	CONVENTIONAL HANGAR	847.51
23	CONVENTIONAL HANGAR	838.92
24	CONVENTIONAL HANGAR	838.87
25	FIXED BASE OPERATION HANGAR	846.03
26	OFFICE BUILDING	837.91
27	CITY WATER FACILITY	823.35
28	T-HANGAR	836.39
29	CONVENTIONAL HANGAR	842.77
30	T-HANGAR	834.98
31	T-HANGAR	835.85
32	T-HANGAR	836.80
33	CONVENTIONAL HANGAR	843.80
34	CONVENTIONAL HANGAR	842.34
35	CONVENTIONAL HANGAR	841.81
36	CITY WATER FACILITY	837.20
37	CITY WATER FACILITY	837.60
38	CITY WATER FACILITY	834.09
39	CITY WATER FACILITY	836.12

LEGEND

- AIRPORT PROPERTY LINE
- EASEMENT — BM
- SECTION LINES — CORNER
- RUNWAYS, PARKING, TAXIWAYS
- FU. RUNWAYS, PARKING, TAXIWAYS
- RWY PROTECTION ZONES
- EXISTING BUILDINGS — EX-BUILD
- FUTURE BUILDINGS — FU-BUILD
- ROADS
- FUTURE AIRPORT PROPERTY LINE
- CENTERLINES
- EX. RUNWAY SAFETY AREA — RSA
- EX. TAXIWAY SAFETY AREA — TSA
- EX. OBJECT FREE AREA — OFA
- EX. OBJECT FREE ZONE — OFZ
- EX. TAXIWAY OBJECT FREE AREA — TOFA
- EX. BUILDING RESTRICTION LINE — BRL
- EXISTING TREES AND TREE LINES — TREE, TREELIN
- EXISTING FENCE LINE
- EX. REIL — REIL
- EX. VASI OR PAPI — VASI / PAPI
- EX. SEGMENTED CIRCLE — SEG
- EXISTING POWER & TELEPHONE LINE — PT, PP, F-PP
- RUNWAY VISIBILITY ZONE

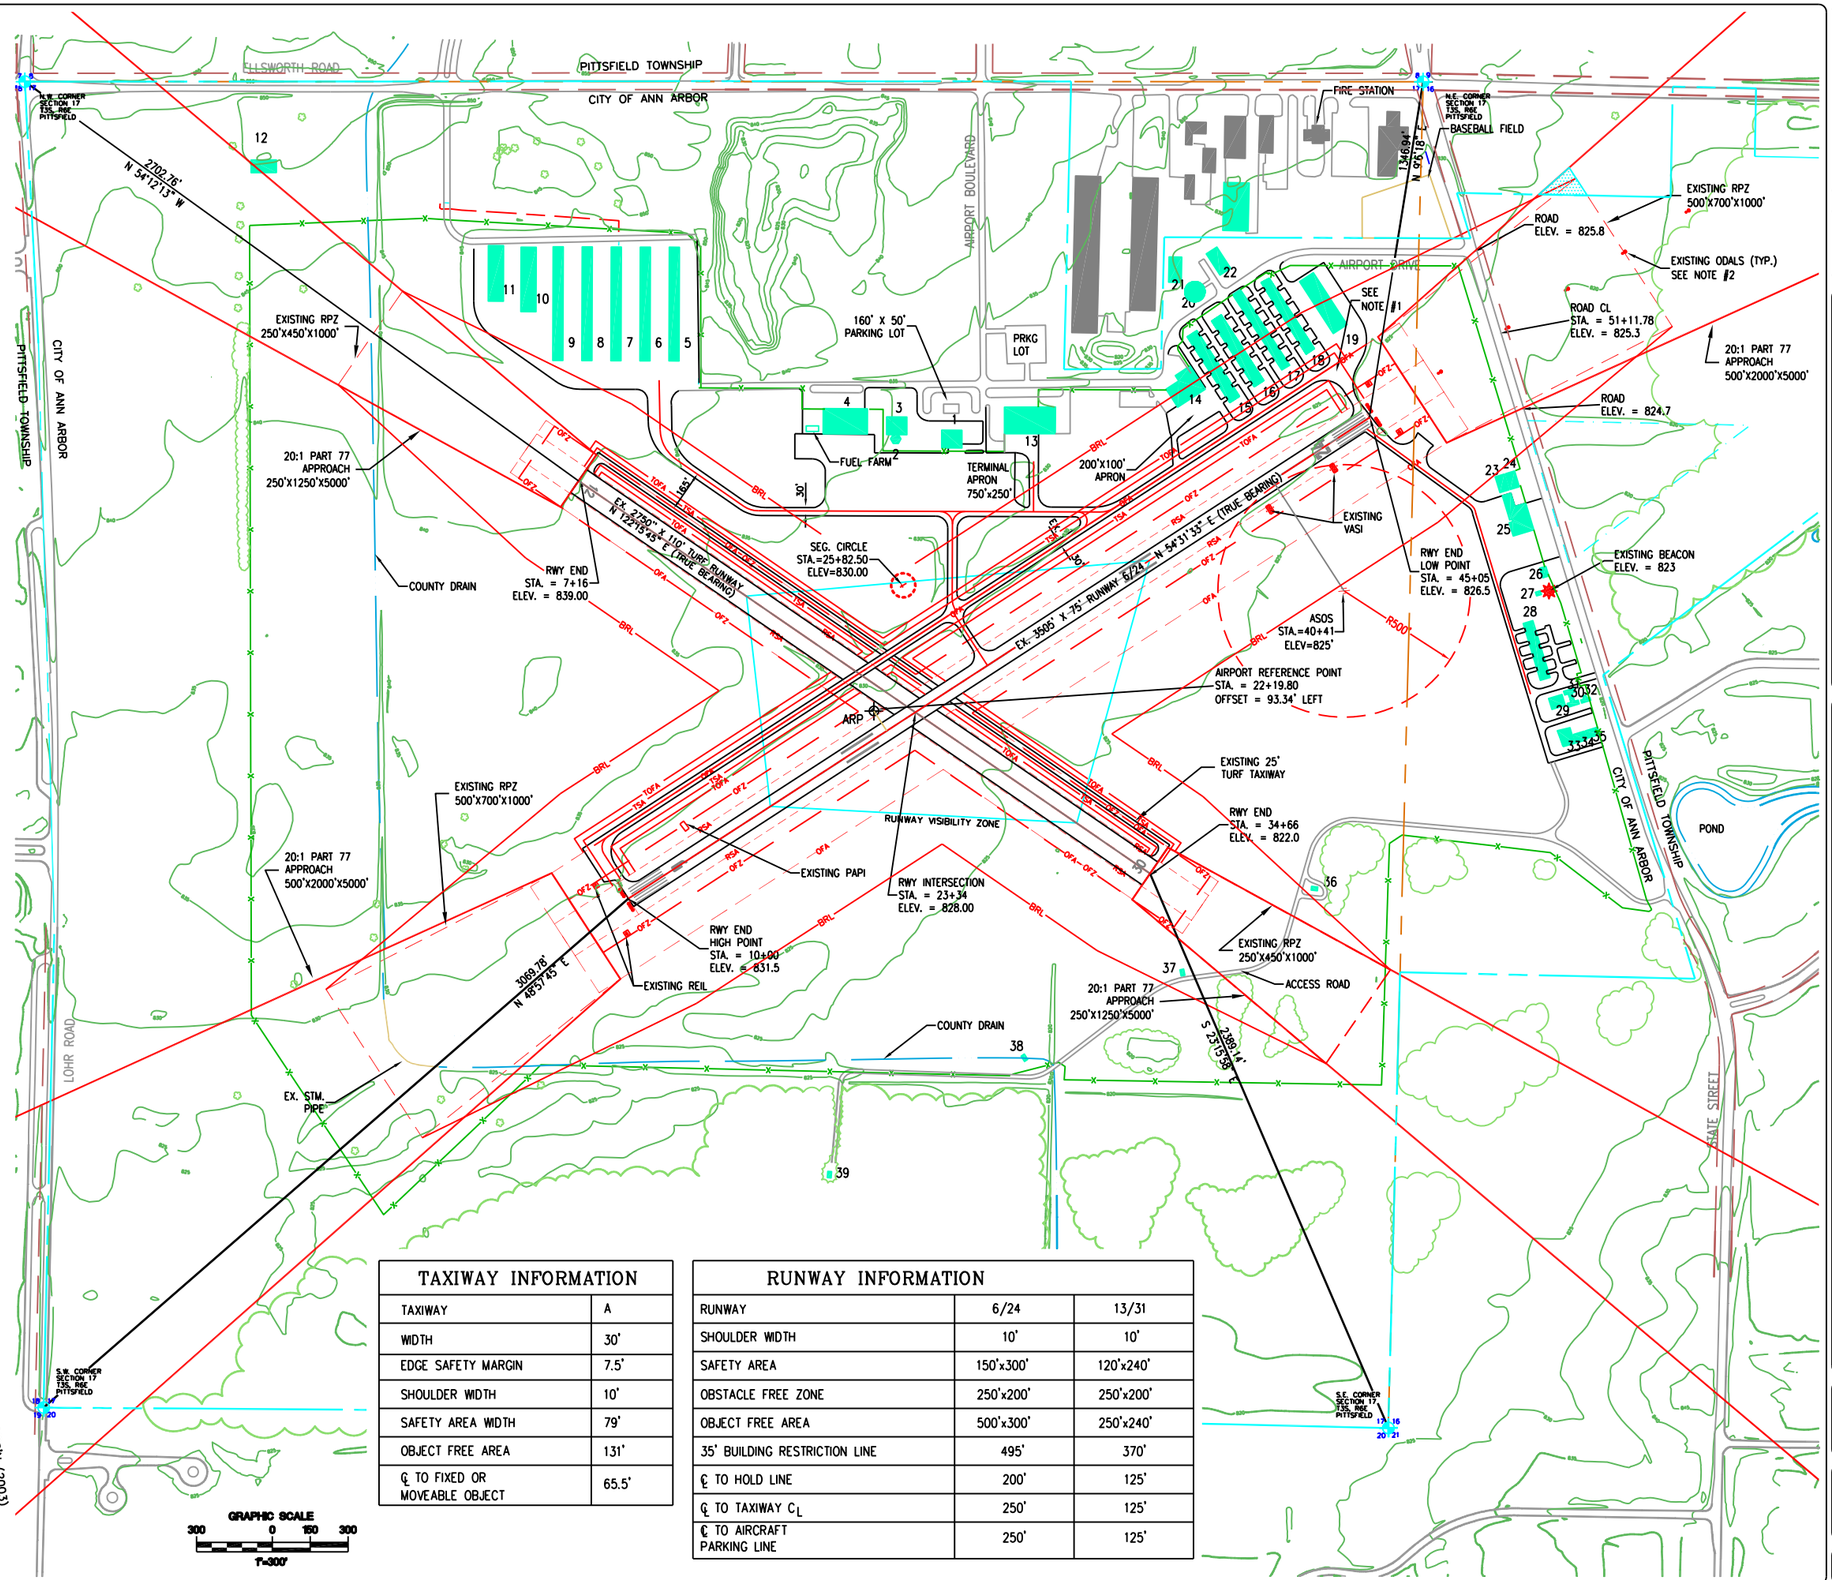

TAXIWAY INFORMATION

TAXIWAY	A
WIDTH	30'
EDGE SAFETY MARGIN	7.5'
SHOULDER WIDTH	10'
SAFETY AREA WIDTH	79'
OBJECT FREE AREA	131'
℄ TO FIXED OR MOVEABLE OBJECT	65.5'

RUNWAY INFORMATION

RUNWAY	6/24	13/31
SHOULDER WIDTH	10'	10'
SAFETY AREA	150'x300'	120'x240'
OBSTACLE FREE ZONE	250'x200'	250'x200'
OBJECT FREE AREA	500'x300'	250'x240'
35' BUILDING RESTRICTION LINE	495'	370'
℄ TO HOLD LINE	200'	125'
℄ TO TAXIWAY C_L	250'	125'
℄ TO AIRCRAFT PARKING LINE	250'	125'

NOTE #1
TWO T-HANGARS IN NORTHEAST CORNER OF AIRPORT AND NORTHEAST FBO HANGAR OBSCURE LINE OF SITE TO END OF PARALLEL TAXIWAY

NOTE #2
OADLS - OMNIDIRECTIONAL APPROACH LIGHTING SYSTEM

D/E	JVV	X	
PM	RJC	X	
SQC	DR	X	
QC	WMM	X	
W. MALINOWSKI	IN CHARGE	12/17/07	MDOT DRAFT REVIEW
		03/21/08	FAA AIRSPACE REVIEW
		DATE	ISSUED FOR

URS
GRAND RAPIDS, MI.
3500 SPARKS DR. S.E.
616 574-6500

ANN ARBOR MUNICIPAL AIRPORT

ANN ARBOR, MICHIGAN

AIRPORT LAYOUT PLAN

AIRPORT LAYOUT PLAN (EXISTING)

SITE NO. 81-1

DRAWING 3 OF 10

12940723

BASE=..\civ\base.dwg info1=..\cdet\info1.dwg info2=..\cdet\info2.dwg
EXIST=..\civ\exist.dwg PROP=..\civ\prop.dwg
P:\12940723\PDS\81-01-dp03-exist.dwg34=..\util\yr34.dwg
jon_von_duinen 3/31/2008 4:00 pm

BUILDING ELEVATION TABLE

NO.	DESCRIPTION	ELEVATION
1	ADMINISTRATION/TERMINAL BUILDING	849.56
2	AIR TRAFFIC CONTROL TOWER (ATCT)	893.29
3	AIR TRAFFIC ADMINISTRATION BUILDING	864.52
4	CORPORATE HANGAR (AV. GAS CO.)	866.72
5	T-HANGAR	858.03
6	T-HANGAR	857.98
7	T-HANGAR	857.12
8	T-HANGAR	857.95
9	T-HANGAR	858.01
10	T-HANGAR (NESTED)	863.58
11	T-HANGAR (NESTED)	863.56
12	BARN	894.80
13	CORPORATE HANGAR (MICHIGAN UNIVERSITY)	861.57
14	FIXED BASE OPERATION HANGAR	862.57
15	T-HANGAR	846.73
16	T-HANGAR	846.47
17	T-HANGAR	843.65
18	T-HANGAR	846.30
19	T-HANGAR (NESTED)	849.13
20	ROTATING FLOOR HANGAR	850.89
21	CONVENTIONAL HANGAR	851.15
22	CONVENTIONAL HANGAR	847.51
23	CONVENTIONAL HANGAR	838.92
24	CONVENTIONAL HANGAR	838.87
25	FIXED BASE OPERATION HANGAR	846.03
26	OFFICE BUILDING	837.91
27	CITY WATER FACILITY	823.35
28	T-HANGAR	836.39
29	CONVENTIONAL HANGAR	842.77
30	T-HANGAR	834.98
31	T-HANGAR	835.85
32	T-HANGAR	836.80
33	CONVENTIONAL HANGAR	843.80
34	CONVENTIONAL HANGAR	842.34
35	CONVENTIONAL HANGAR	841.81
36	CITY WATER FACILITY	837.20
37	CITY WATER FACILITY	837.60
38	CITY WATER FACILITY	834.09
39	CITY WATER FACILITY	836.12

LEGEND

- AIRPORT PROPERTY LINE
- SECTION LINES — BM, CORNER
- RUNWAYS, PARKING, TAXIWAYS
- FU. RUNWAYS, PARKING, TAXIWAYS
- RWY PROTECTION ZONES
- PROPERTY LIMITS — IRON
- AVIGATION EASEMENT — OR E
- SPOT ELEVATIONS
- EXISTING BUILDINGS — EX-BUILD
- FUTURE BUILDINGS — FU-BUILD
- ROADS
- UTILITY EASEMENT
- FUTURE AIRPORT PROPERTY LINE
- FUTURE EASEMENT — FE
- CENTERLINES
- EX. RUNWAY SAFETY AREA — RSA
- EX. TAXIWAY SAFETY AREA — TSA
- EX. OBJECT FREE AREA — OFA
- EX. TAXIWAY OBJECT FREE AREA — TOFA
- EX. BUILDING RESTRICTION LINE — BRL
- EXISTING TREES AND TREE LINES — TREE, TREELINE
- EXISTING FENCE LINE
- EX. REIL — REIL
- EX. VASI OR PAPI — VASI / PAPI
- EX. SEGMENTED CIRCLE — SEG
- FUTURE ROADS
- FUT. TAXIWAY SAFETY AREA — F-TSA
- FUT. TAXIWAY OBJECT FREE AREA — F-TOFA
- FUTURE RWY PROTECTION ZONES
- FUT. RUNWAY SAFETY AREA — F-RSA
- FUT. OBJECT FREE AREA — F-OFA
- FUTURE CENTERLINES
- EXISTING POWER & TELEPHONE LINE — PT, PP, F-PP
- FUT. FENCE

N — MAG. DEC. = -6°28'N (2003)

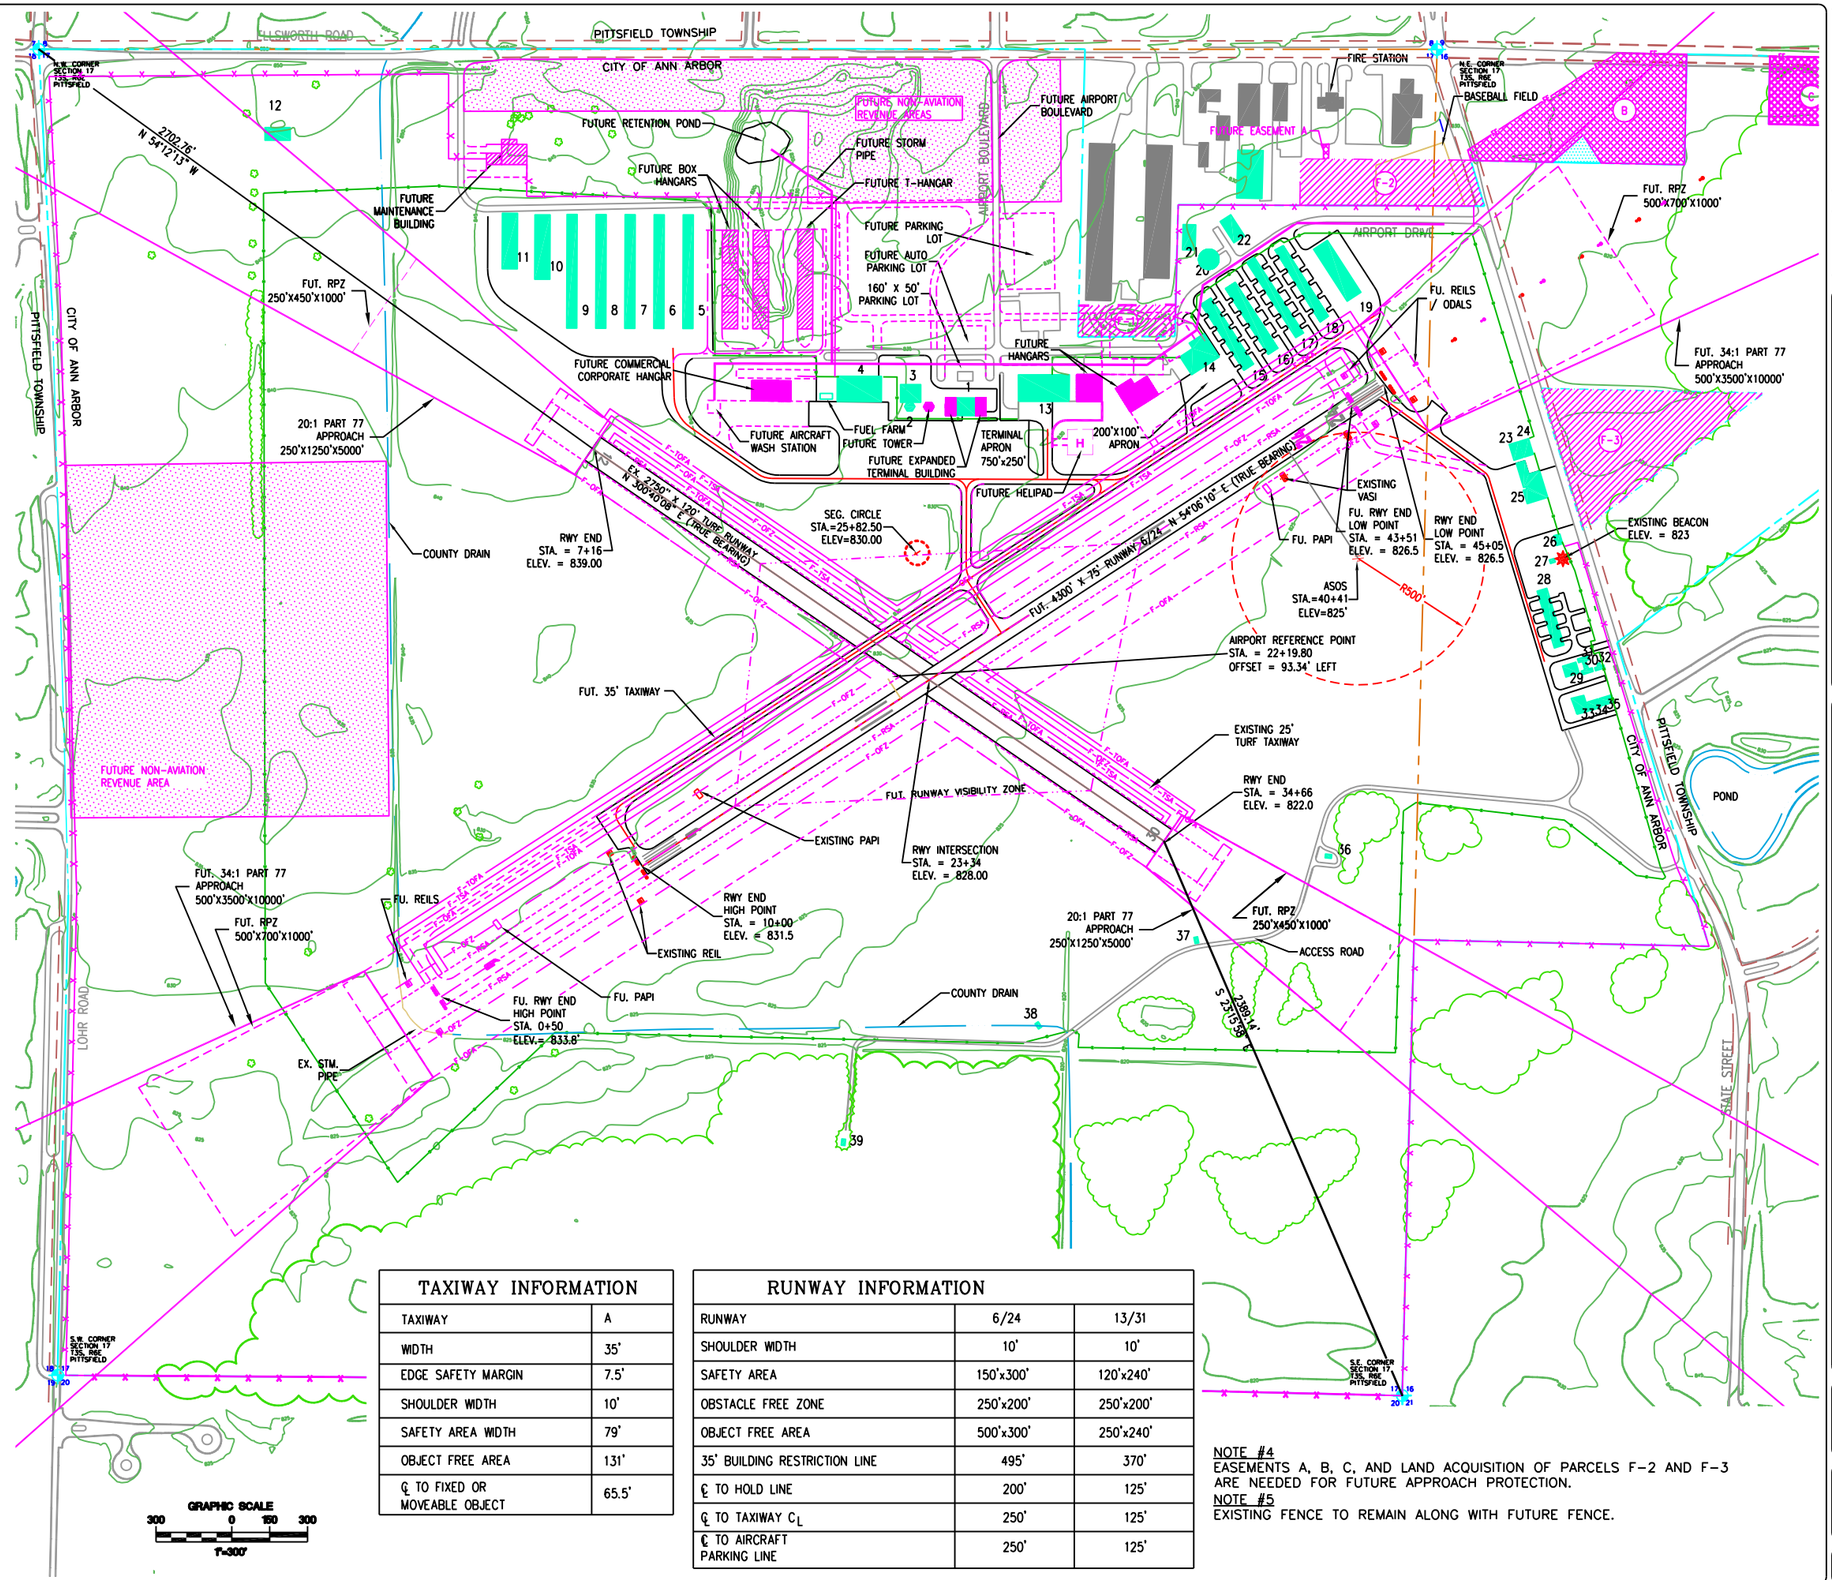

TAXIWAY INFORMATION

TAXIWAY	A
WIDTH	35'
EDGE SAFETY MARGIN	7.5'
SHOULDER WIDTH	10'
SAFETY AREA WIDTH	79'
OBJECT FREE AREA	131'
℄ TO FIXED OR MOVEABLE OBJECT	65.5'

RUNWAY INFORMATION

RUNWAY	6/24	13/31
SHOULDER WIDTH	10'	10'
SAFETY AREA	150'x300'	120'x240'
OBSTACLE FREE ZONE	250'x200'	250'x200'
OBJECT FREE AREA	500'x300'	250'x240'
35' BUILDING RESTRICTION LINE	495'	370'
℄ TO HOLD LINE	200'	125'
℄ TO TAXIWAY C_L	250'	125'
℄ TO AIRCRAFT PARKING LINE	250'	125'

NOTE #3
RUNWAY 24 END TO BE SHORTENED BY 154 LFT TO PROVIDE 15' CLEARANCE FOR THE FUTURE 34:1 APPROACH OVER STATE STREET. EXISTING 154' OF RUNWAY PAVEMENT AND CONNECTORS TO BE REMOVED AND REPLACED WITH NEW CONNECTORS AT THE END OF THE SHORTENED RUNWAY. EXISTING ODALS WILL BE RELOCATED FOR NEW RUNWAY END.

NOTE #4
EASEMENTS A, B, C, AND LAND ACQUISITION OF PARCELS F-2 AND F-3 ARE NEEDED FOR FUTURE APPROACH PROTECTION.

NOTE #5
EXISTING FENCE TO REMAIN ALONG WITH FUTURE FENCE.

D/E	JVV	X	
PM	RJC	X	
SQC	DR	X	
QC	WMM	X	
IN CHARGE	W. MALINOWSKI		

DATE	ISSUED FOR
03/21/08	FAA AIRSPACE REVIEW
12/17/07	MDOT DRAFT REVIEW

URS
GRAND RAPIDS, MI. 3950 SPARTA DR. S.E. 616 574-6500

ANN ARBOR MUNICIPAL AIRPORT

ANN ARBOR, MICHIGAN

AIRPORT LAYOUT PLAN

AIRPORT LAYOUT PLAN (FUTURE)

SITE NO. 81-1

DRAWING 4 OF 10

12940723

P:\12940723\PDS\81-01-alp04-lut.dwg\R34=..\util\gr34.dwg info2=..\cdet\info2.dwg
jon_von_duinen PROP=..\civ\prop.dwg FUT=..\civ\fut2.dwg
2/29/2008 2:52 pm info=..\cdet\info1.dwg BASE=..\civ\base.dwg