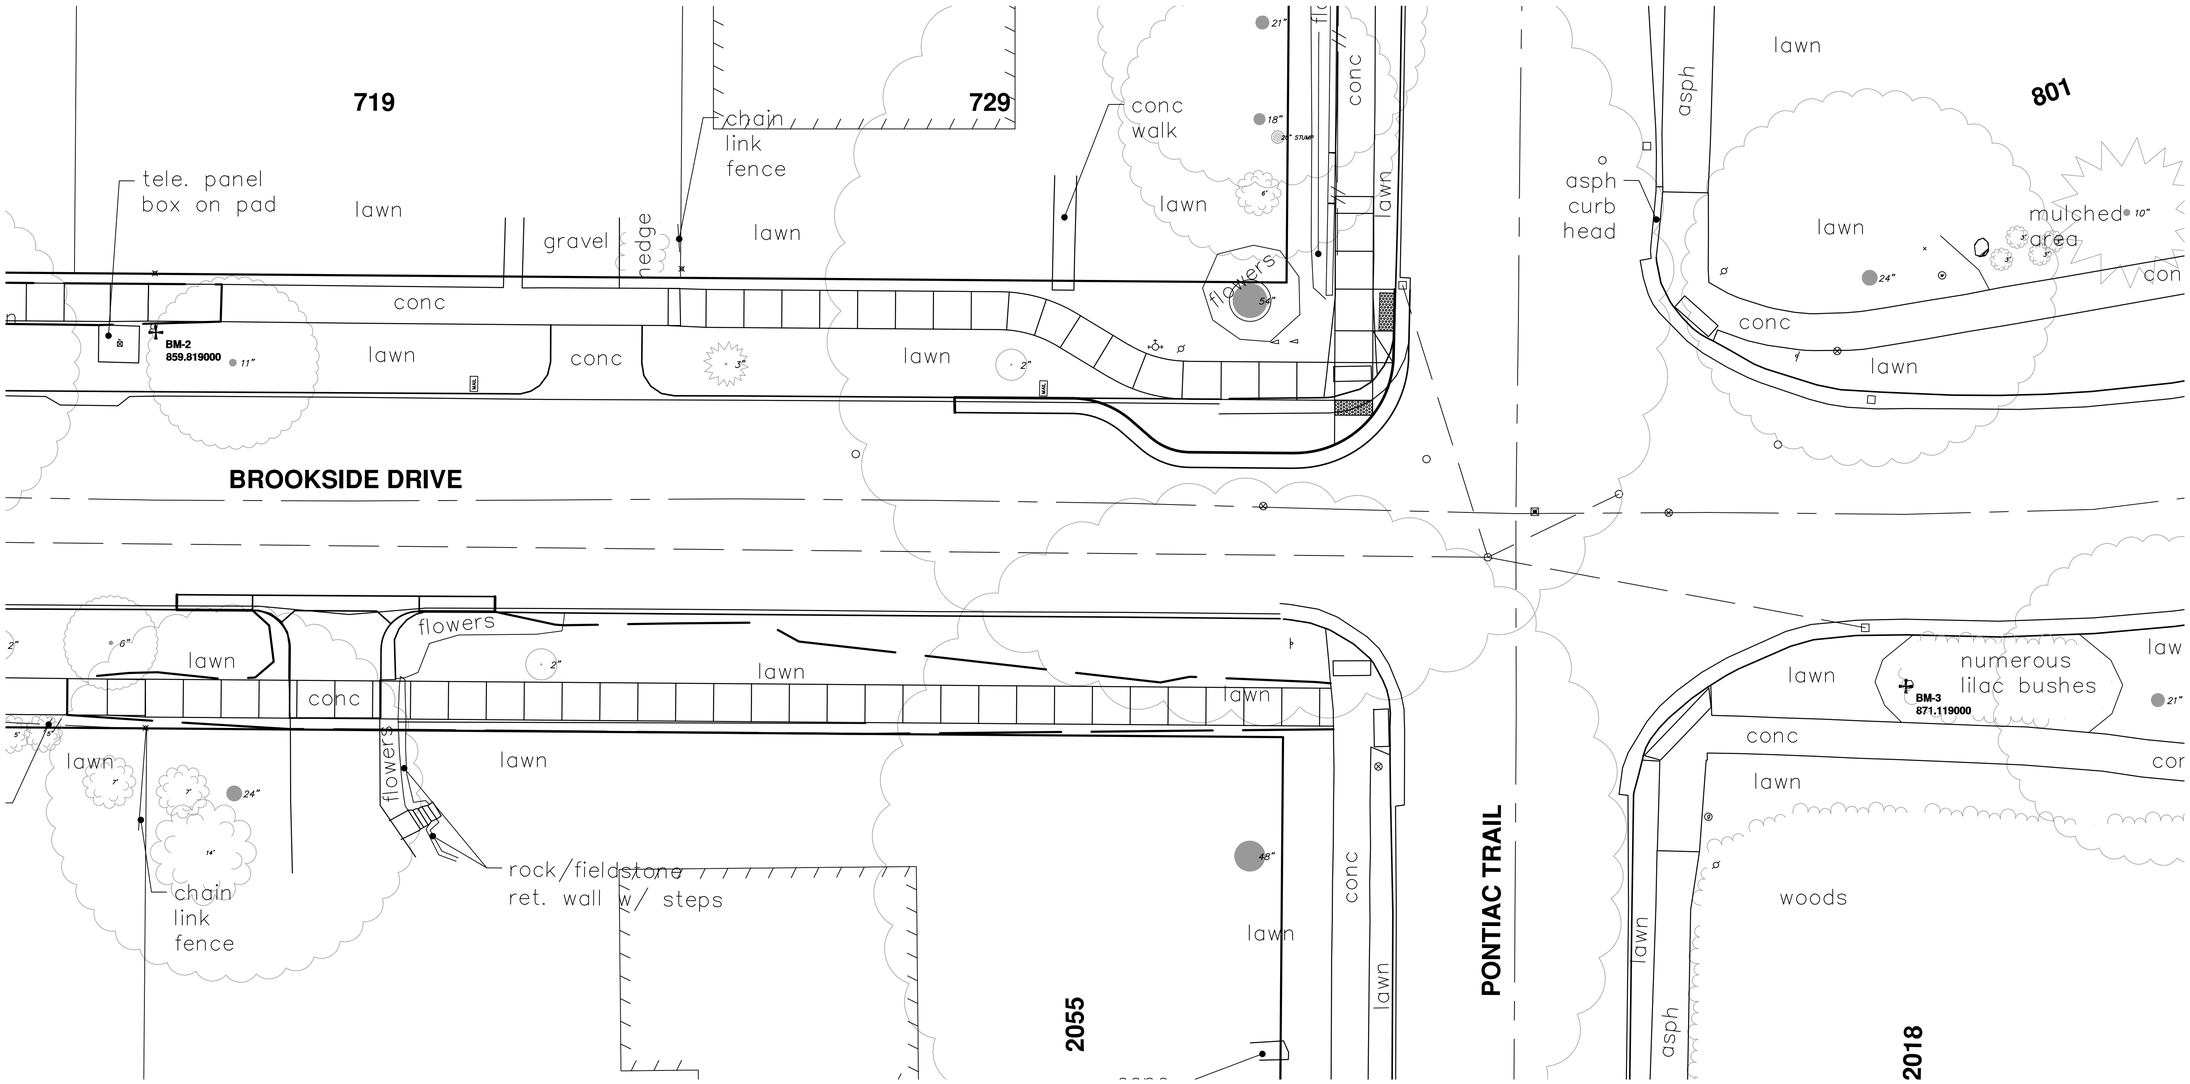
719
729
801
2055
2018
BROOKSIDE DRIVE
PONTIAC TRAIL
tele. panel box on pad
chain link fence
gravel
hedge
conc walk
flowers
asph curb head
asph
mulched area
numerous lilac bushes
BM-2
859.819000
BM-3
871.119000
rock/fieldstone ret. wall w/ steps
woods
lawn
conc
asph