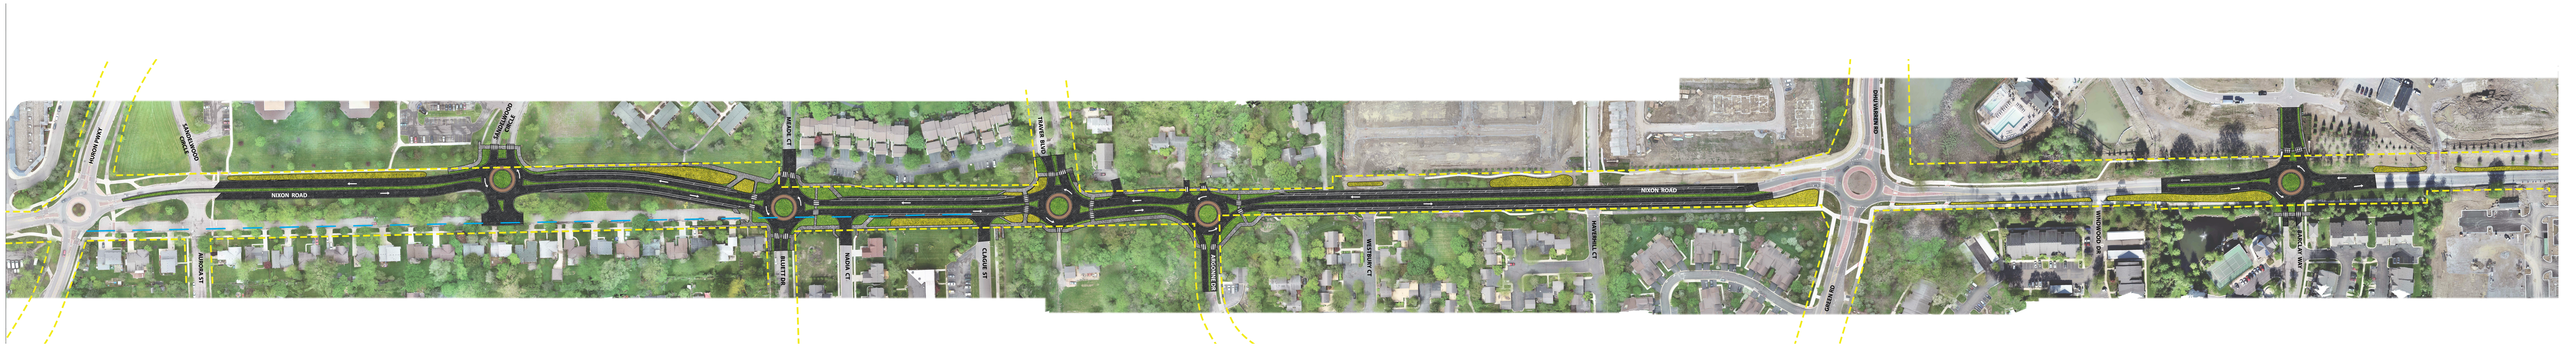

80 40 0 80 160
SCALE IN FEET

N

ANN ARBOR, MICHIGAN

NIXON ROAD CORRIDOR

BOULEVARD AND STORMWATER MANAGEMENT CONCEPT PLAN - JUNE 2018

PREPARED FOR:

CITY OF ANN ARBOR MICHIGAN

WADE TRIM